


FIGURE 4.9B




This drawing is based on Ordnance Survey data provided with the permission of Ordnance Survey on behalf of the Controller of Her Majesty's Stationary Office. © Crown copyright. Unauthorised reproduction infringes Crown copyright and may lead to prosecution or civil proceedings. Scottish Government 100020540 2008.

- Key
- Embankment
 - Cutting
- Legend
- Design Level
 - Ground Level
 - Interface Level

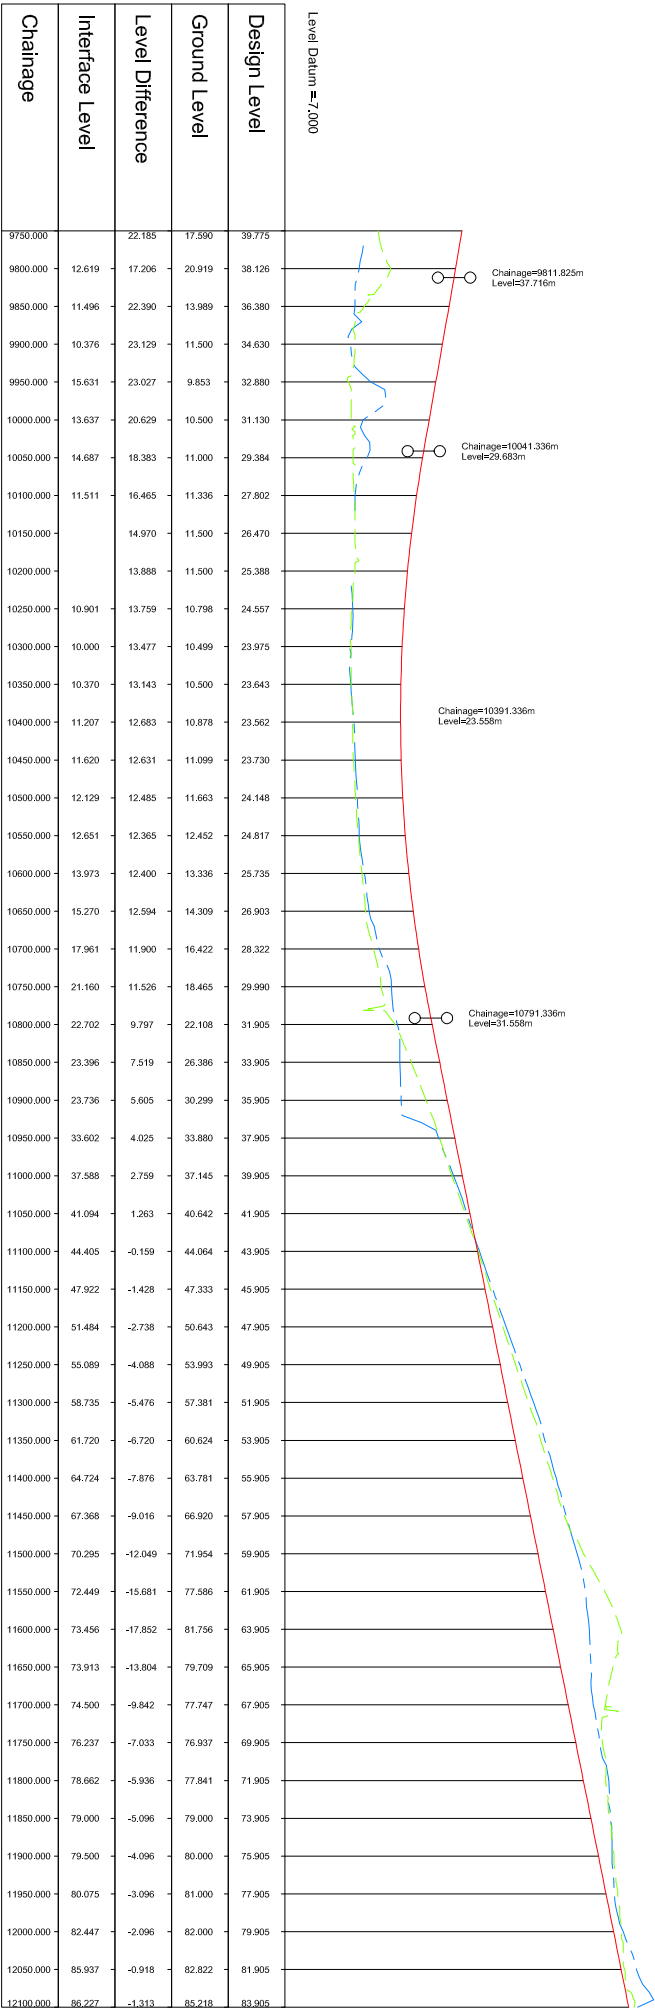

West Earthworks Interface

Scale
Horizontal = 1:10,000
Vertical = 1:2,000

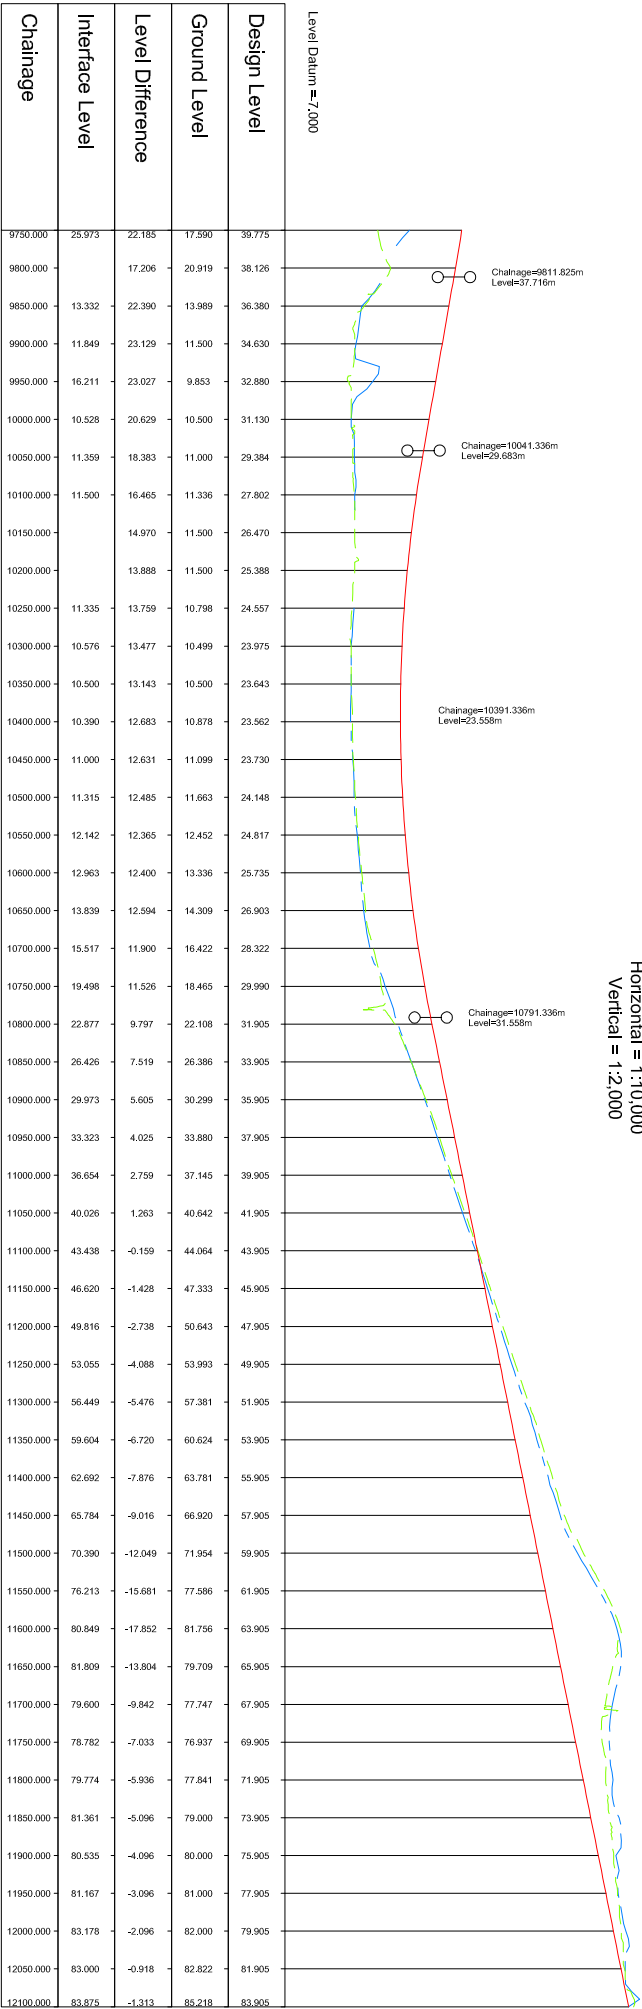

East Earthworks Interface

Scale
Horizontal = 1:10,000
Vertical = 1:2,000

1	09/03/08	DRAWN Stage 2 Control Requirements - For Publication	SA	JMAD	ES	KK
0	10/10/08	EXISTS Stage 2 Control Requirements - Finalised	SA	JMAD	ES	KK

Rev	Rev. Date	Purpose of revision	Drawn	Checked	Reviewed	Approved
Client						



An agency of The Scottish Government

JACOBS ARUP

Project
FORTH REPLACEMENT CROSSING

Drawing title
NORTH CORRIDOR OPTION 2
EARTHWORKS
PLAN AND PROFILE
CH. 9750 - CH. 12110, SHEET 2 OF 2

Drawing status
FOR INFORMATION

Scale	1:10,000 @ A3	DO NOT SCALE
-------	---------------	--------------

Client no.	RD 001675
------------	-----------

Drawing number
FIGURE 4.9B

Rev
1

This drawing is not to be used in whole or part other than for the intended purpose and project as defined on this drawing. Refer to the contract for full terms and conditions.