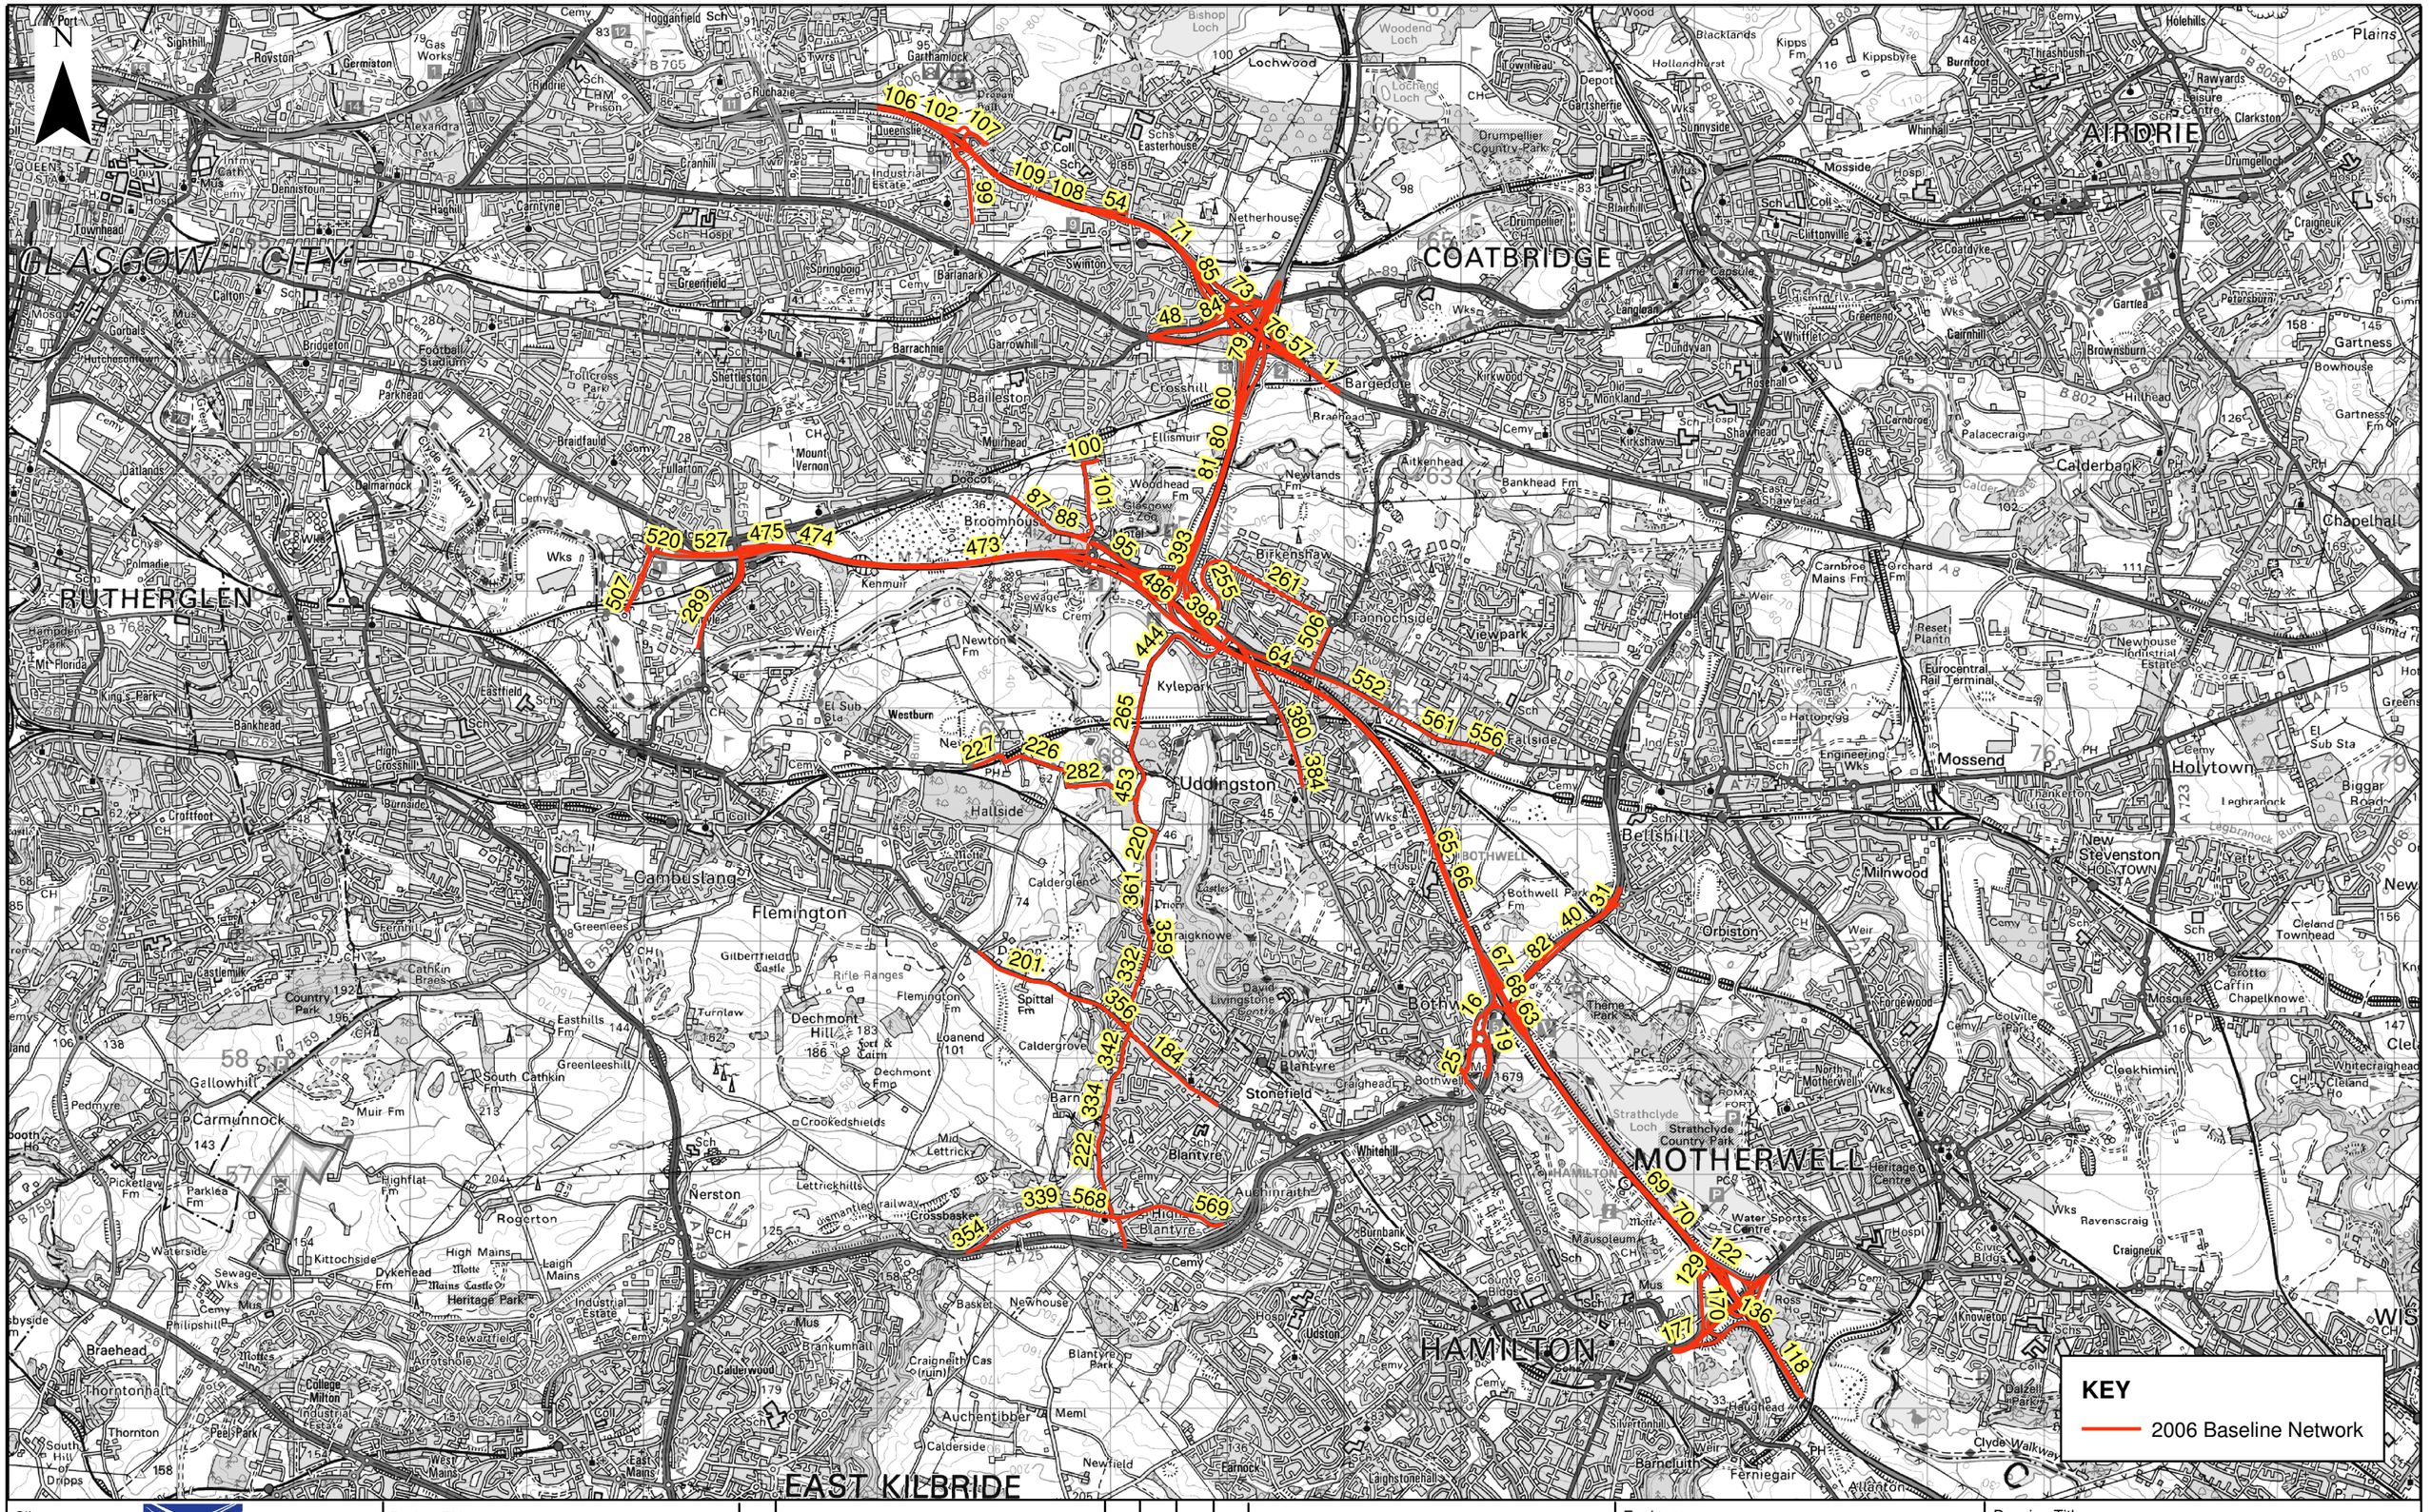

Client	Project Title					
TRANSPORT SCOTLAND An agency of SCOTTISH EXECUTIVE	M8/M73/M74 Network Improvements	Rev		By	Chkd	App'd	Date
		Amendments					

This map is based on Ordnance Survey material with the permission of Ordnance Survey on behalf of the Controller of Her Majesty's Stationery Office Crown Copyright. Unauthorised reproduction infringes Crown Copyright and may lead to prosecution or civil proceedings. Scottish Executive 100020540 Year of publication.

Design By	DM	Checked By	BM
Date	October 2007	Date	October 2007
Drawn By	DM	Approved By	BM
Date	October 2007	Date	October 2007

Draft [ ] Final Report [X]

Engineer: Mouchel FAIRHURST in association with SIAS, YA

Drawing Title: M8/M73/M74 Network Improvements 2006 Baseline Network Diagram

Scale (A3)	Drawing No.	Rev.
1: 50000	**Figure 6.2**	