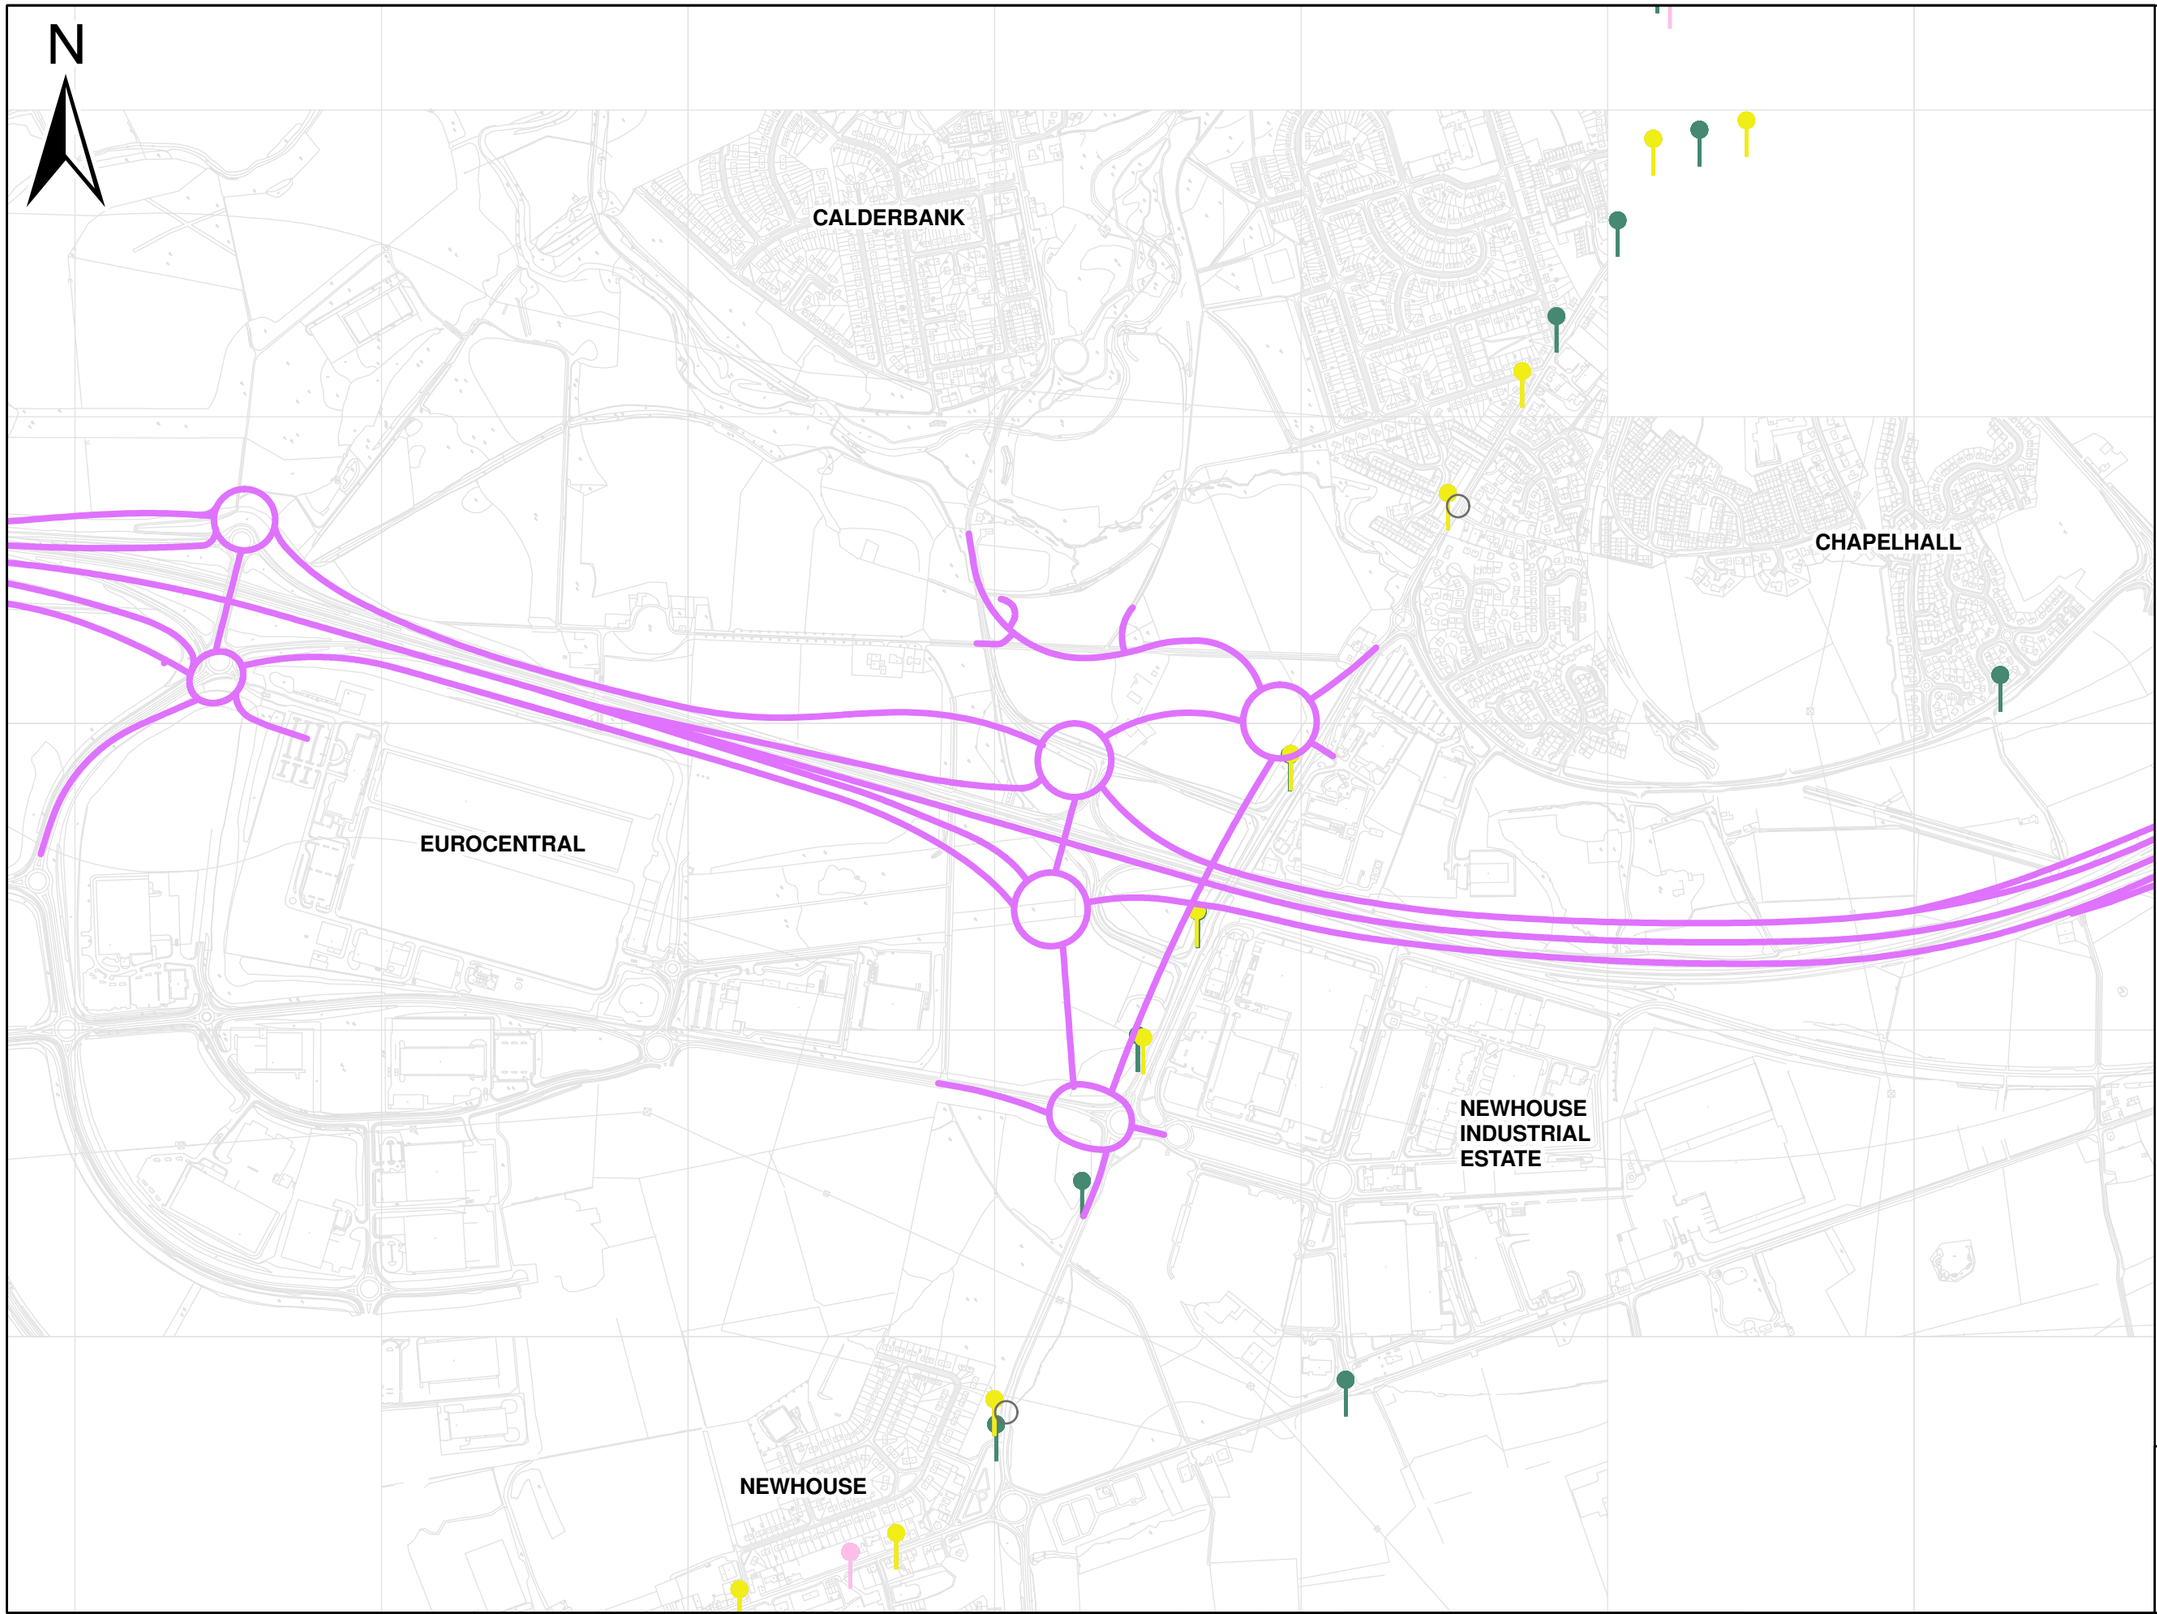

LEGEND

- Preferred Route Corridor
- 35 BUS ROUTE
- 200 BUS ROUTE
- 248 BUS ROUTE

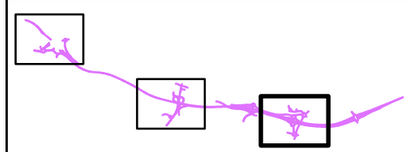

CLIENT

TRANSPORT SCOTLAND

An agency of SCOTTISH EXECUTIVE

PROJECT TITLE

M8 Baillieston to Newhouse
Updated 2007

REV	REVISIONS	BY	CHKD	APP'D	DATE

AMENDMENTS

This map is based on Ordnance Survey material with the permission of Ordnance Survey on behalf of the Controller of Her Majesty's Stationery Office Crown Copyright. Unauthorised reproduction infringes Crown copyright and may lead to prosecution or civil proceedings. Scottish Executive 100020540 Year of publication

DESIGN BY:	AM	CHECKED BY:	AM
DATE:	25.06.07	DATE:	25.06.07
DRAWN BY:	LM	APPROVED BY:	IM
DATE:	25.06.07	DATE:	25.06.07

X	DRAFT		PRELIMINARY		TENDER		CONTRACT

ENGINEER

Mouchel FAIRHURST

IN ASSOCIATION WITH

SIAS YA

DRAWING TITLE

M8MFJV_ST3_T_1036a

BUS ROUTES
HOLYTOWN - CHAPELHALL

SCALE	DRAWING NO	REV
1:10,000	FIG 13.3c	A