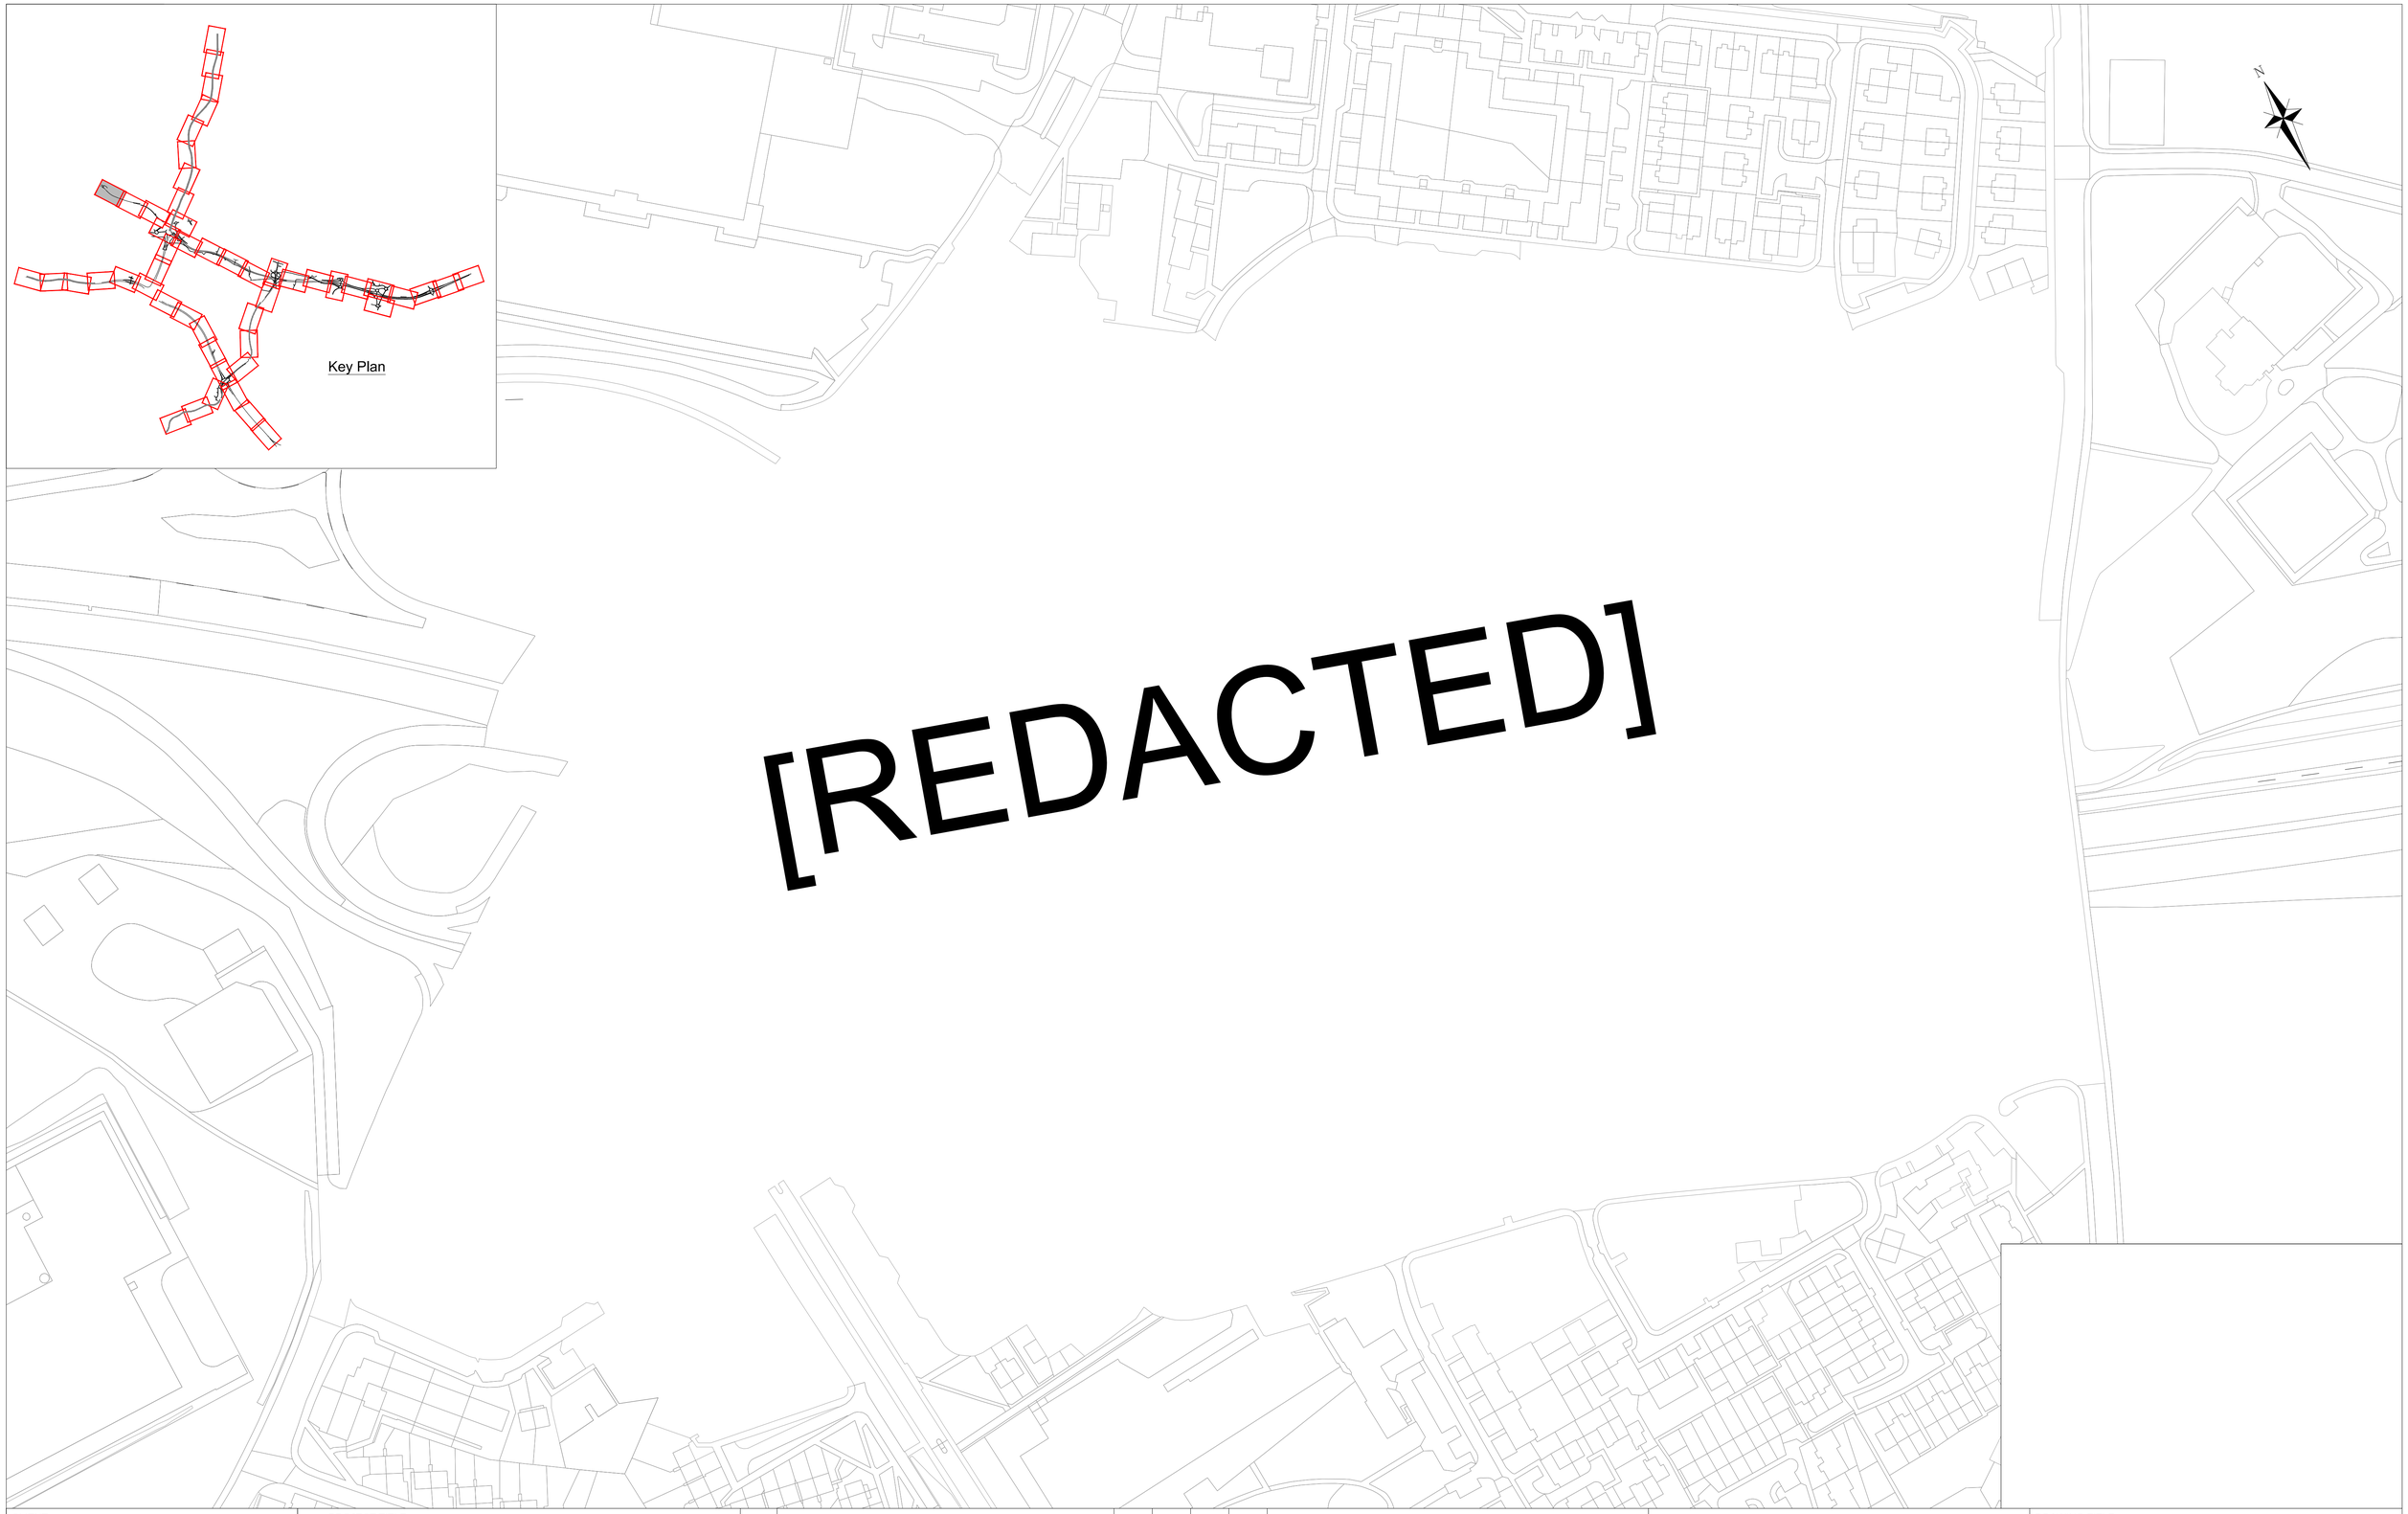


CLIENT

TRANSPORT SCOTLAND

An agency of The Scottish Government

PROJECT TITLE

M8 M73 M74
Motorway Improvements

[REDACTED]

ENGINEER

mouchel FAIRHURST

IN ASSOCIATION WITH

SiAS amec

DRAWING TITLE

Scottish Power Distribution Network
Indicitive Undertaker Works
Sheet 1 of 20

| SCALE AT A1 | DRAWING NO | REV |
|---|---|---|
| 1:1250 | M8/C/STATS/SP D/001 | 02 |