**CONTRACT DRAWING**

| Accommodation Works Reference | [REDACTED] |
|---|---|
| 26/1 | |

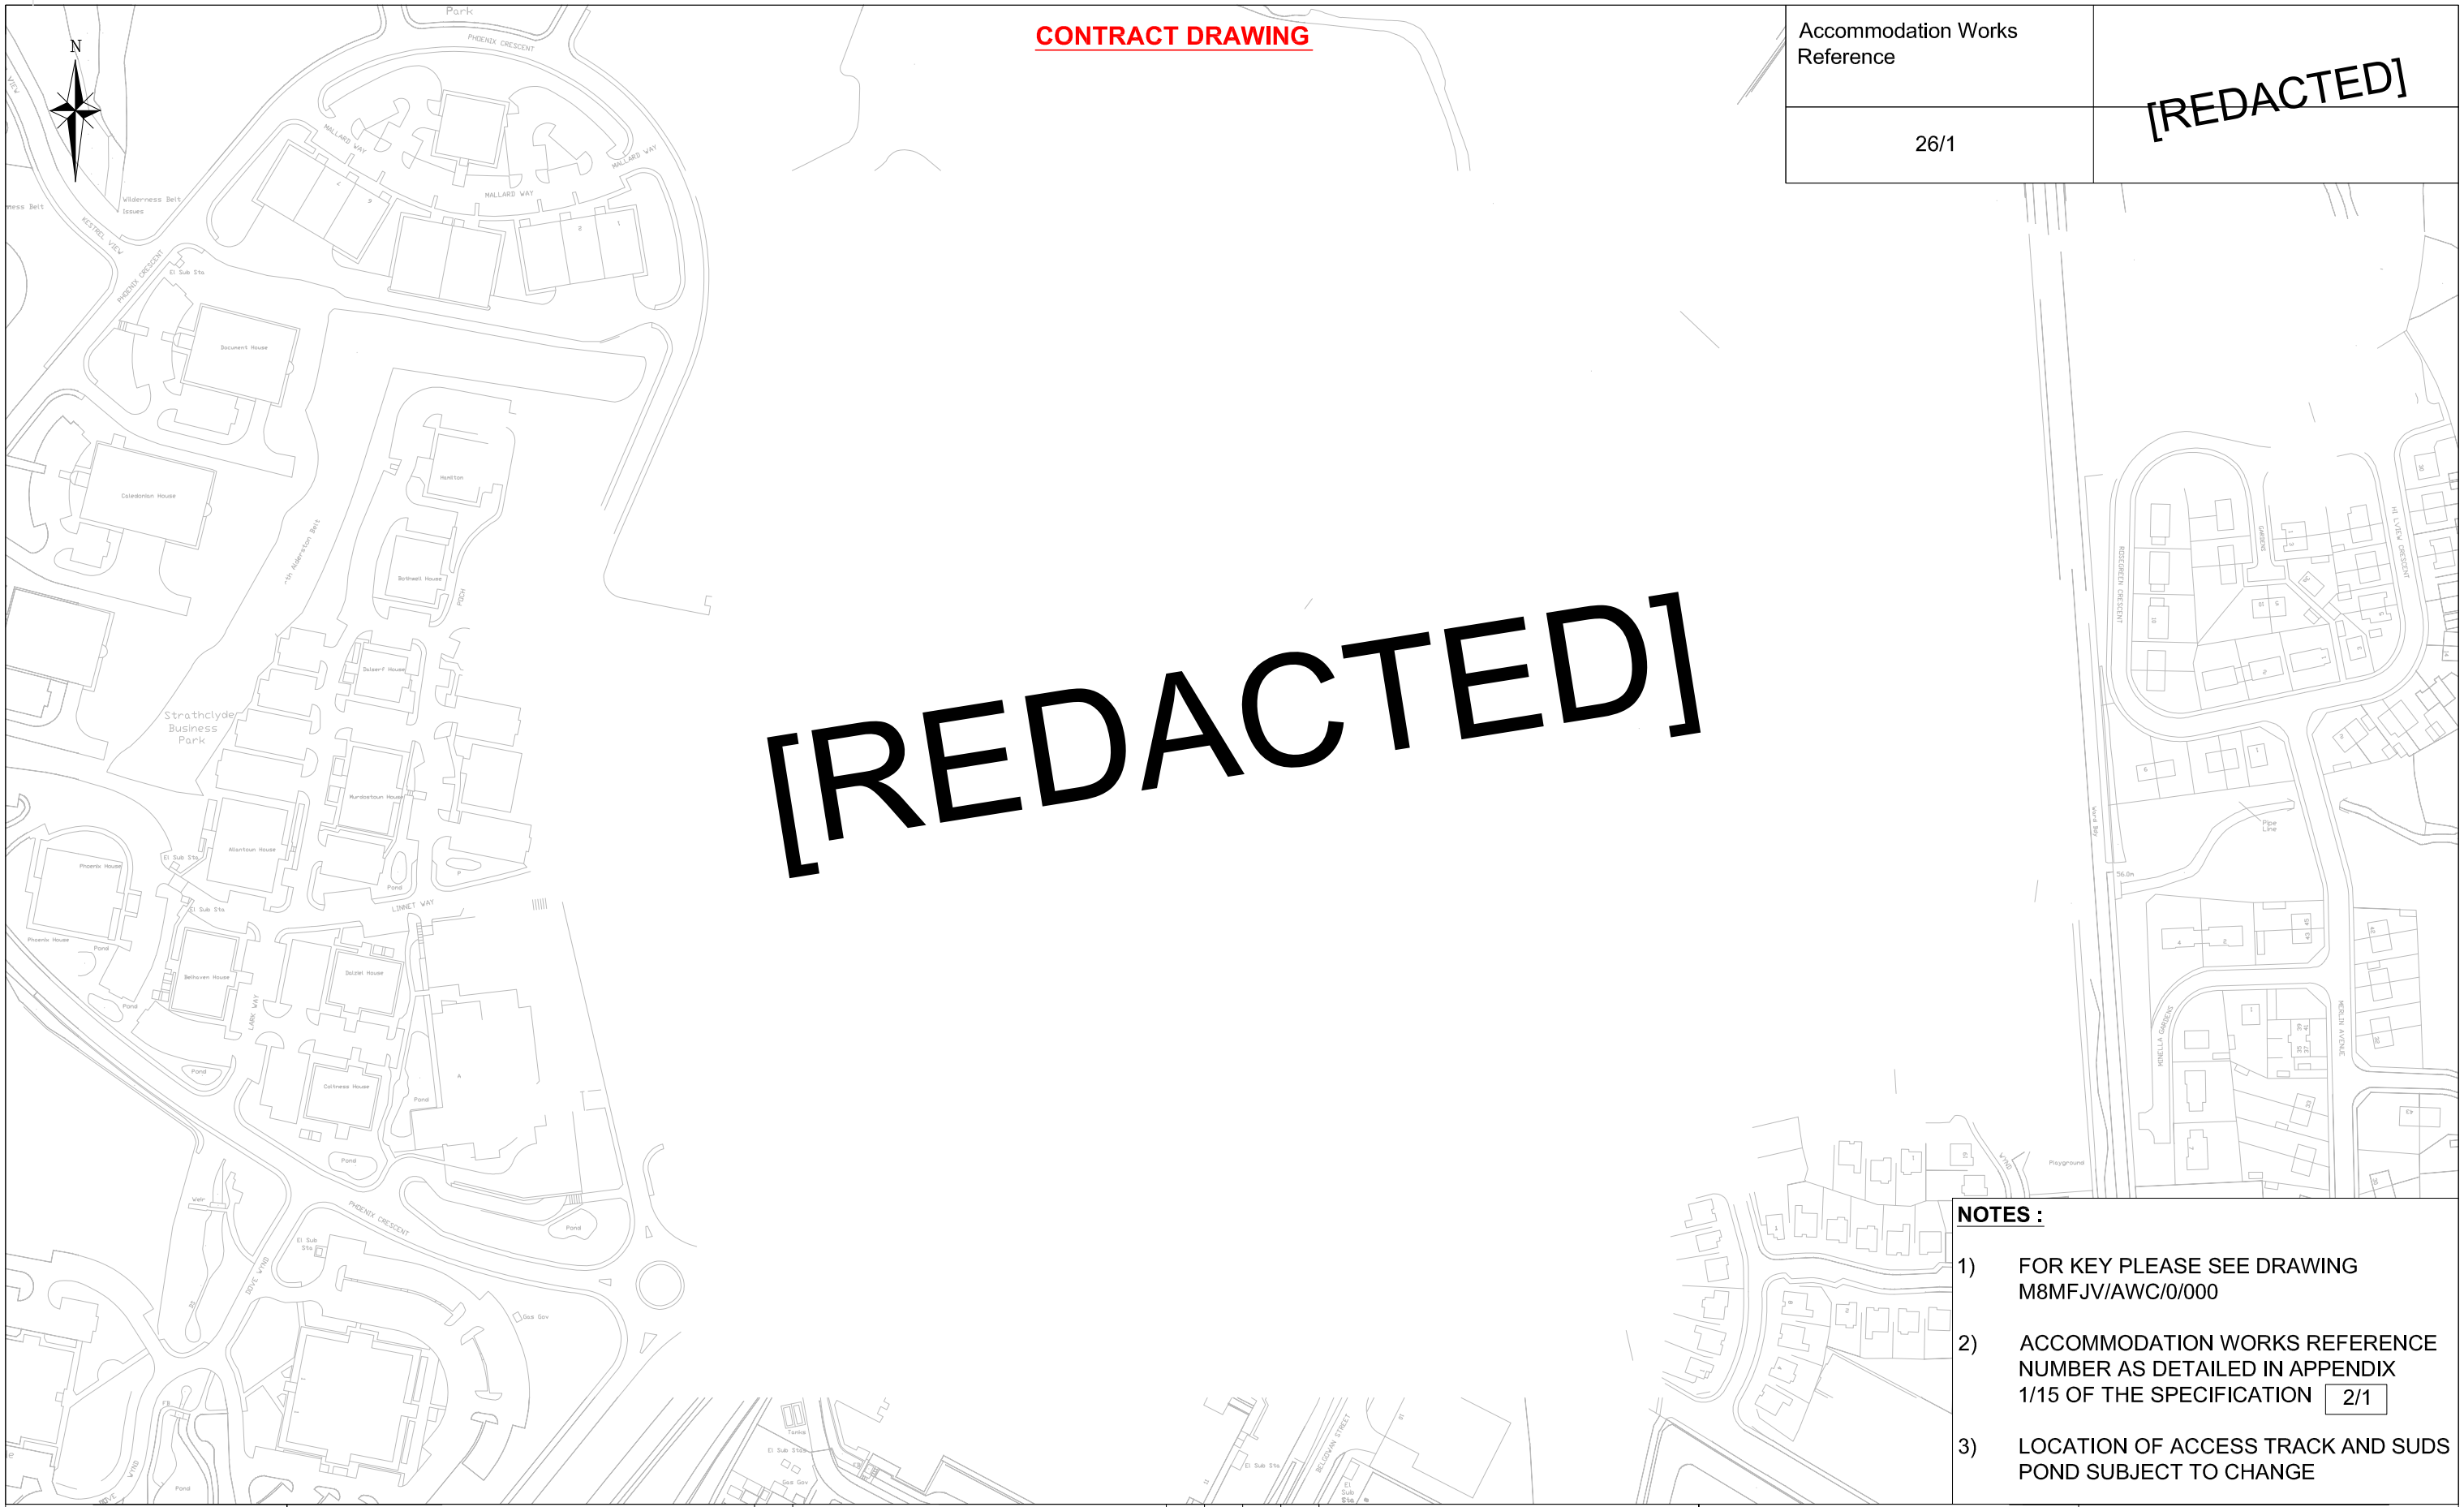


**NOTES :**

1) FOR KEY PLEASE SEE DRAWING M8MFJV/AWC/0/000

2) ACCOMMODATION WORKS REFERENCE NUMBER AS DETAILED IN APPENDIX 1/15 OF THE SPECIFICATION 2/1

3) LOCATION OF ACCESS TRACK AND SUDS POND SUBJECT TO CHANGE

CLIENT

TRANSPORT SCOTLAND

PROJECT TITLE

M8 Baillieston to Newhouse

[REDACTED]

ENGINEER

Mouchel FAIRHURST

IN ASSOCIATION WITH

SIAS amec

DRAWING TITLE

Accommodation Works

[REDACTED]

| SCALE | DRAWING NO | REV |
|---|---|---|
| 1:2500 AT A3 | M8MFJV/AW/1/026 | - |