CONTRACT DRAWING

Accommodation Works Reference	[REDACTED]
34/1	

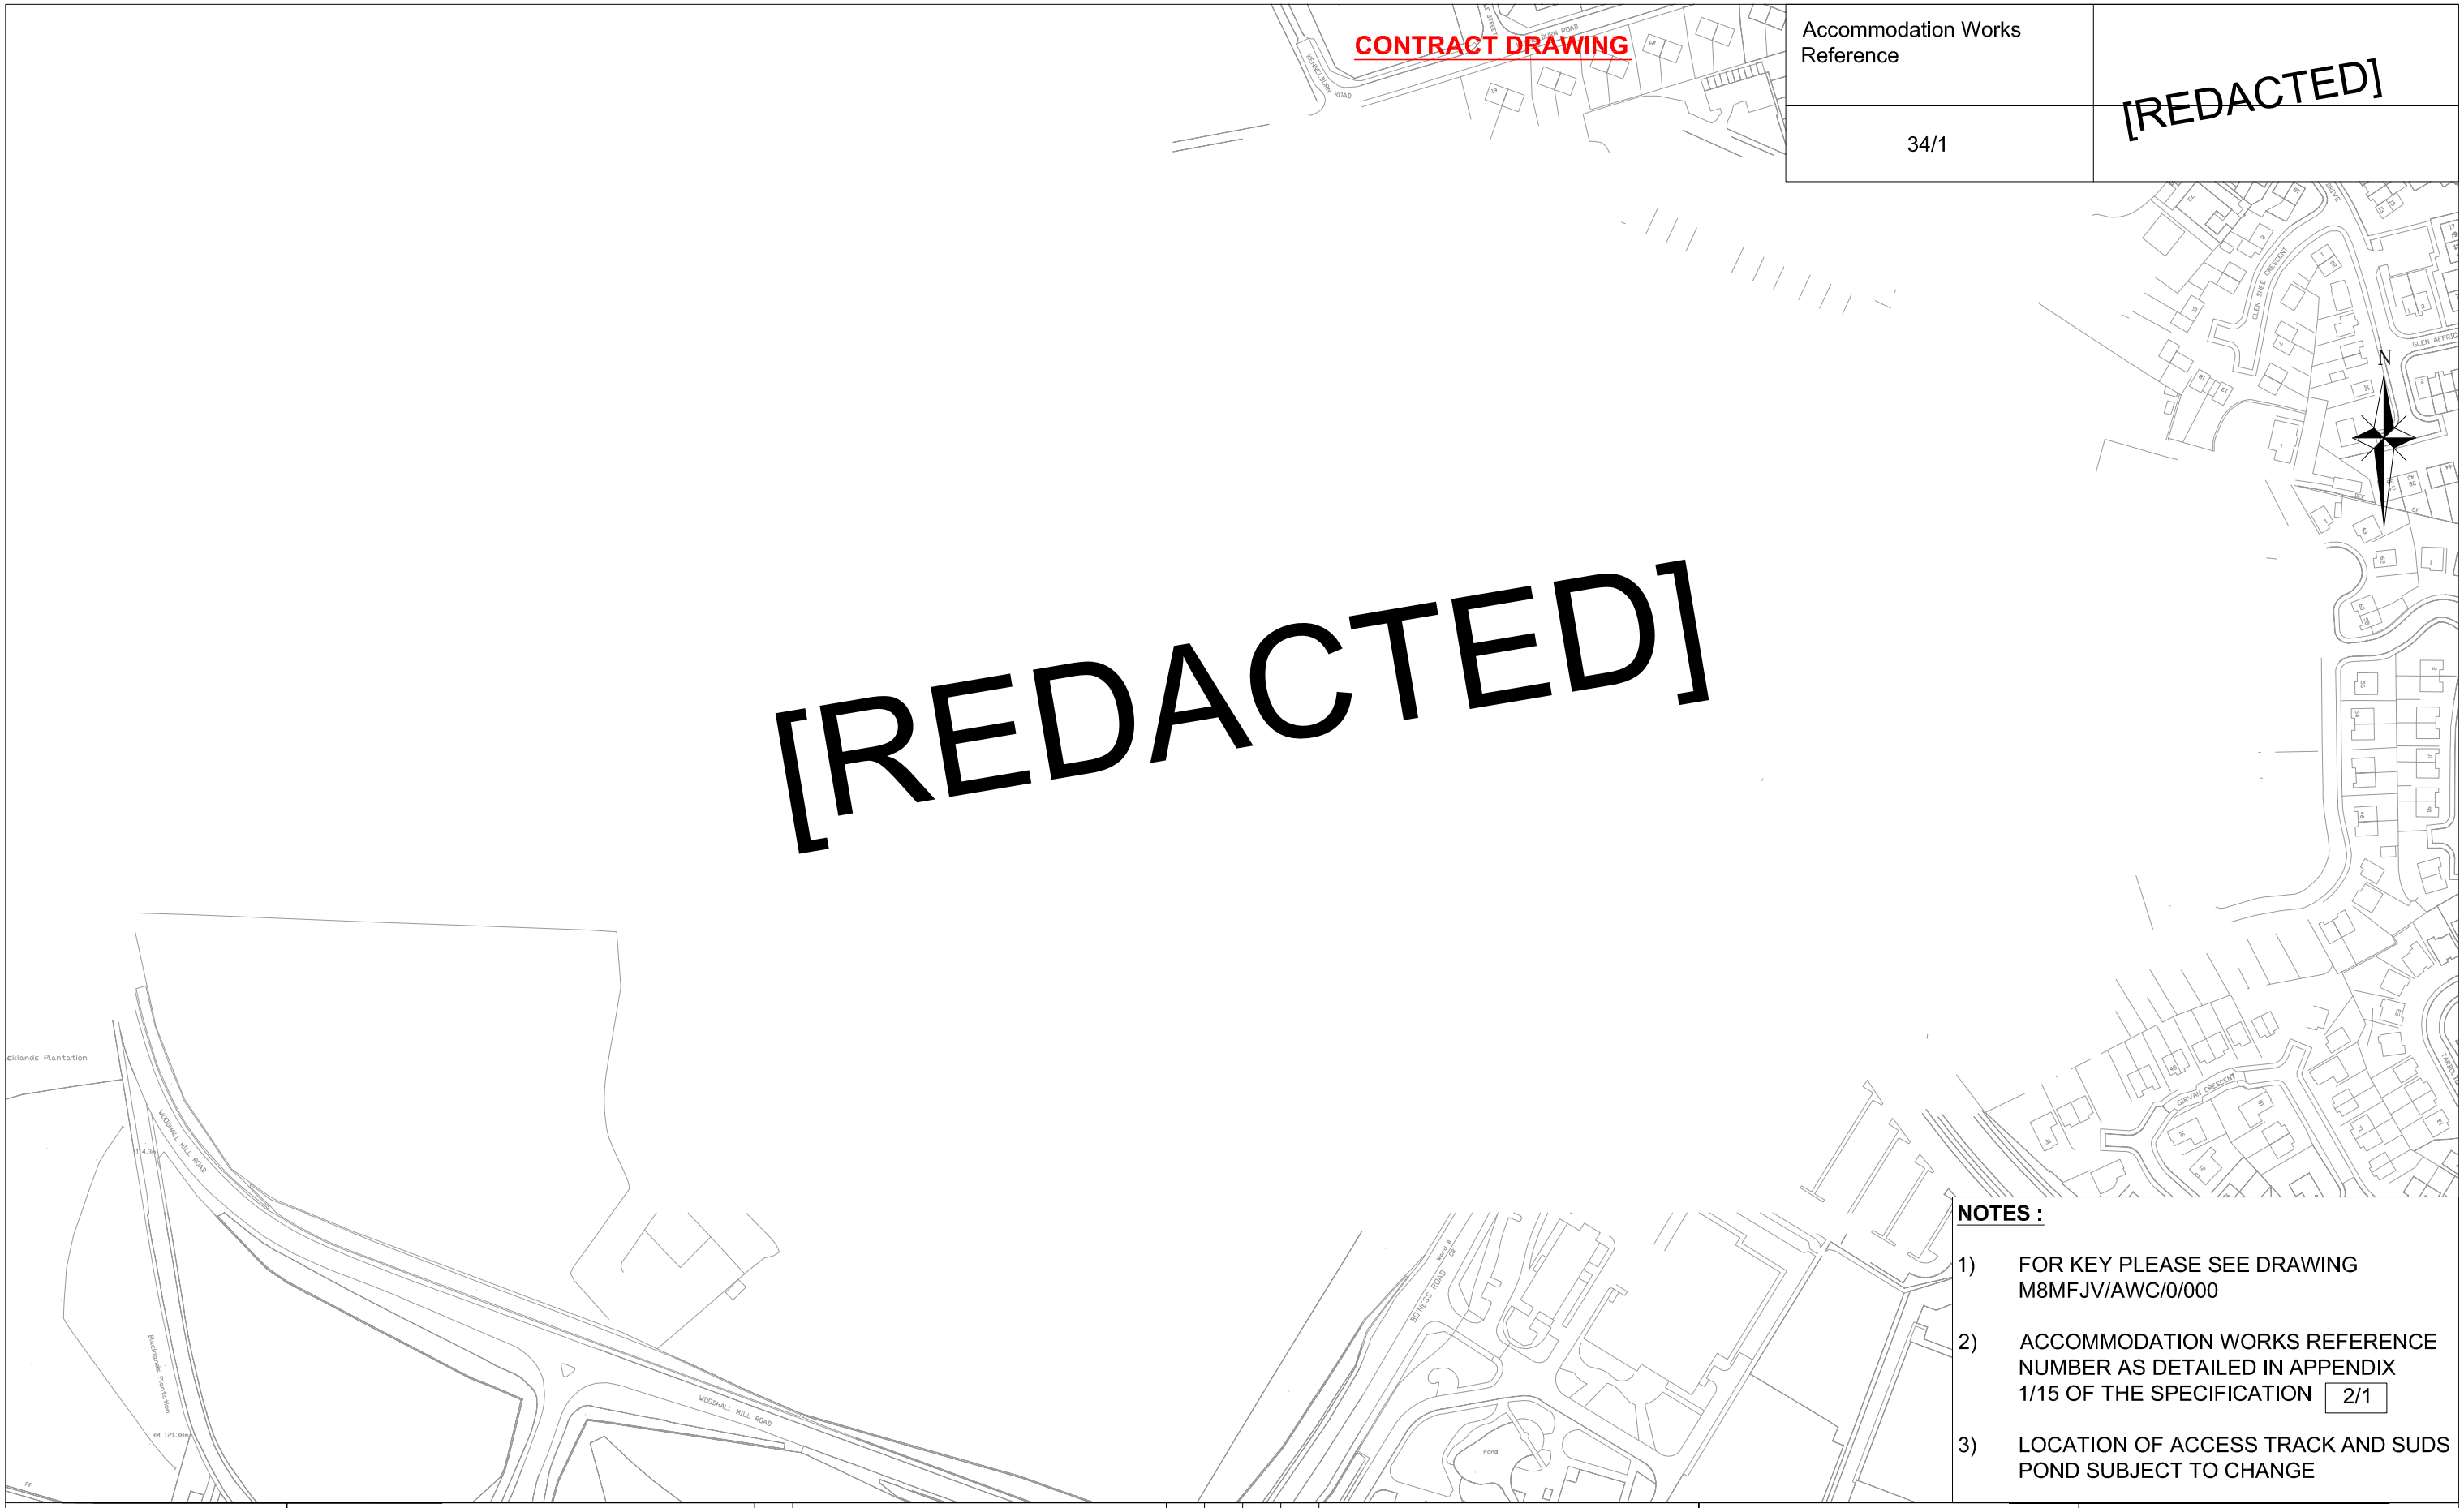

NOTES :

1) FOR KEY PLEASE SEE DRAWING M8MFJV/AWC/0/000

2) ACCOMMODATION WORKS REFERENCE NUMBER AS DETAILED IN APPENDIX 1/15 OF THE SPECIFICATION 2/1

3) LOCATION OF ACCESS TRACK AND SUDS POND SUBJECT TO CHANGE

CLIENT	PROJECT TITLE		ENGINEER	DRAWING TITLE
TRANSPORT SCOTLAND	M8 Baillieston to Newhouse	[REDACTED]	Mouchel FAIRHURST IN ASSOCIATION WITH SIAS amec	Accommodation Works [REDACTED]

SCALE	DRAWING NO	REV
1:2500 @ A3	M8MFJV/AW/1/034	A