Accommodation Works Reference	
46/2, 46/3, 46/4,46/5,	[REDACTED]
46/1,	

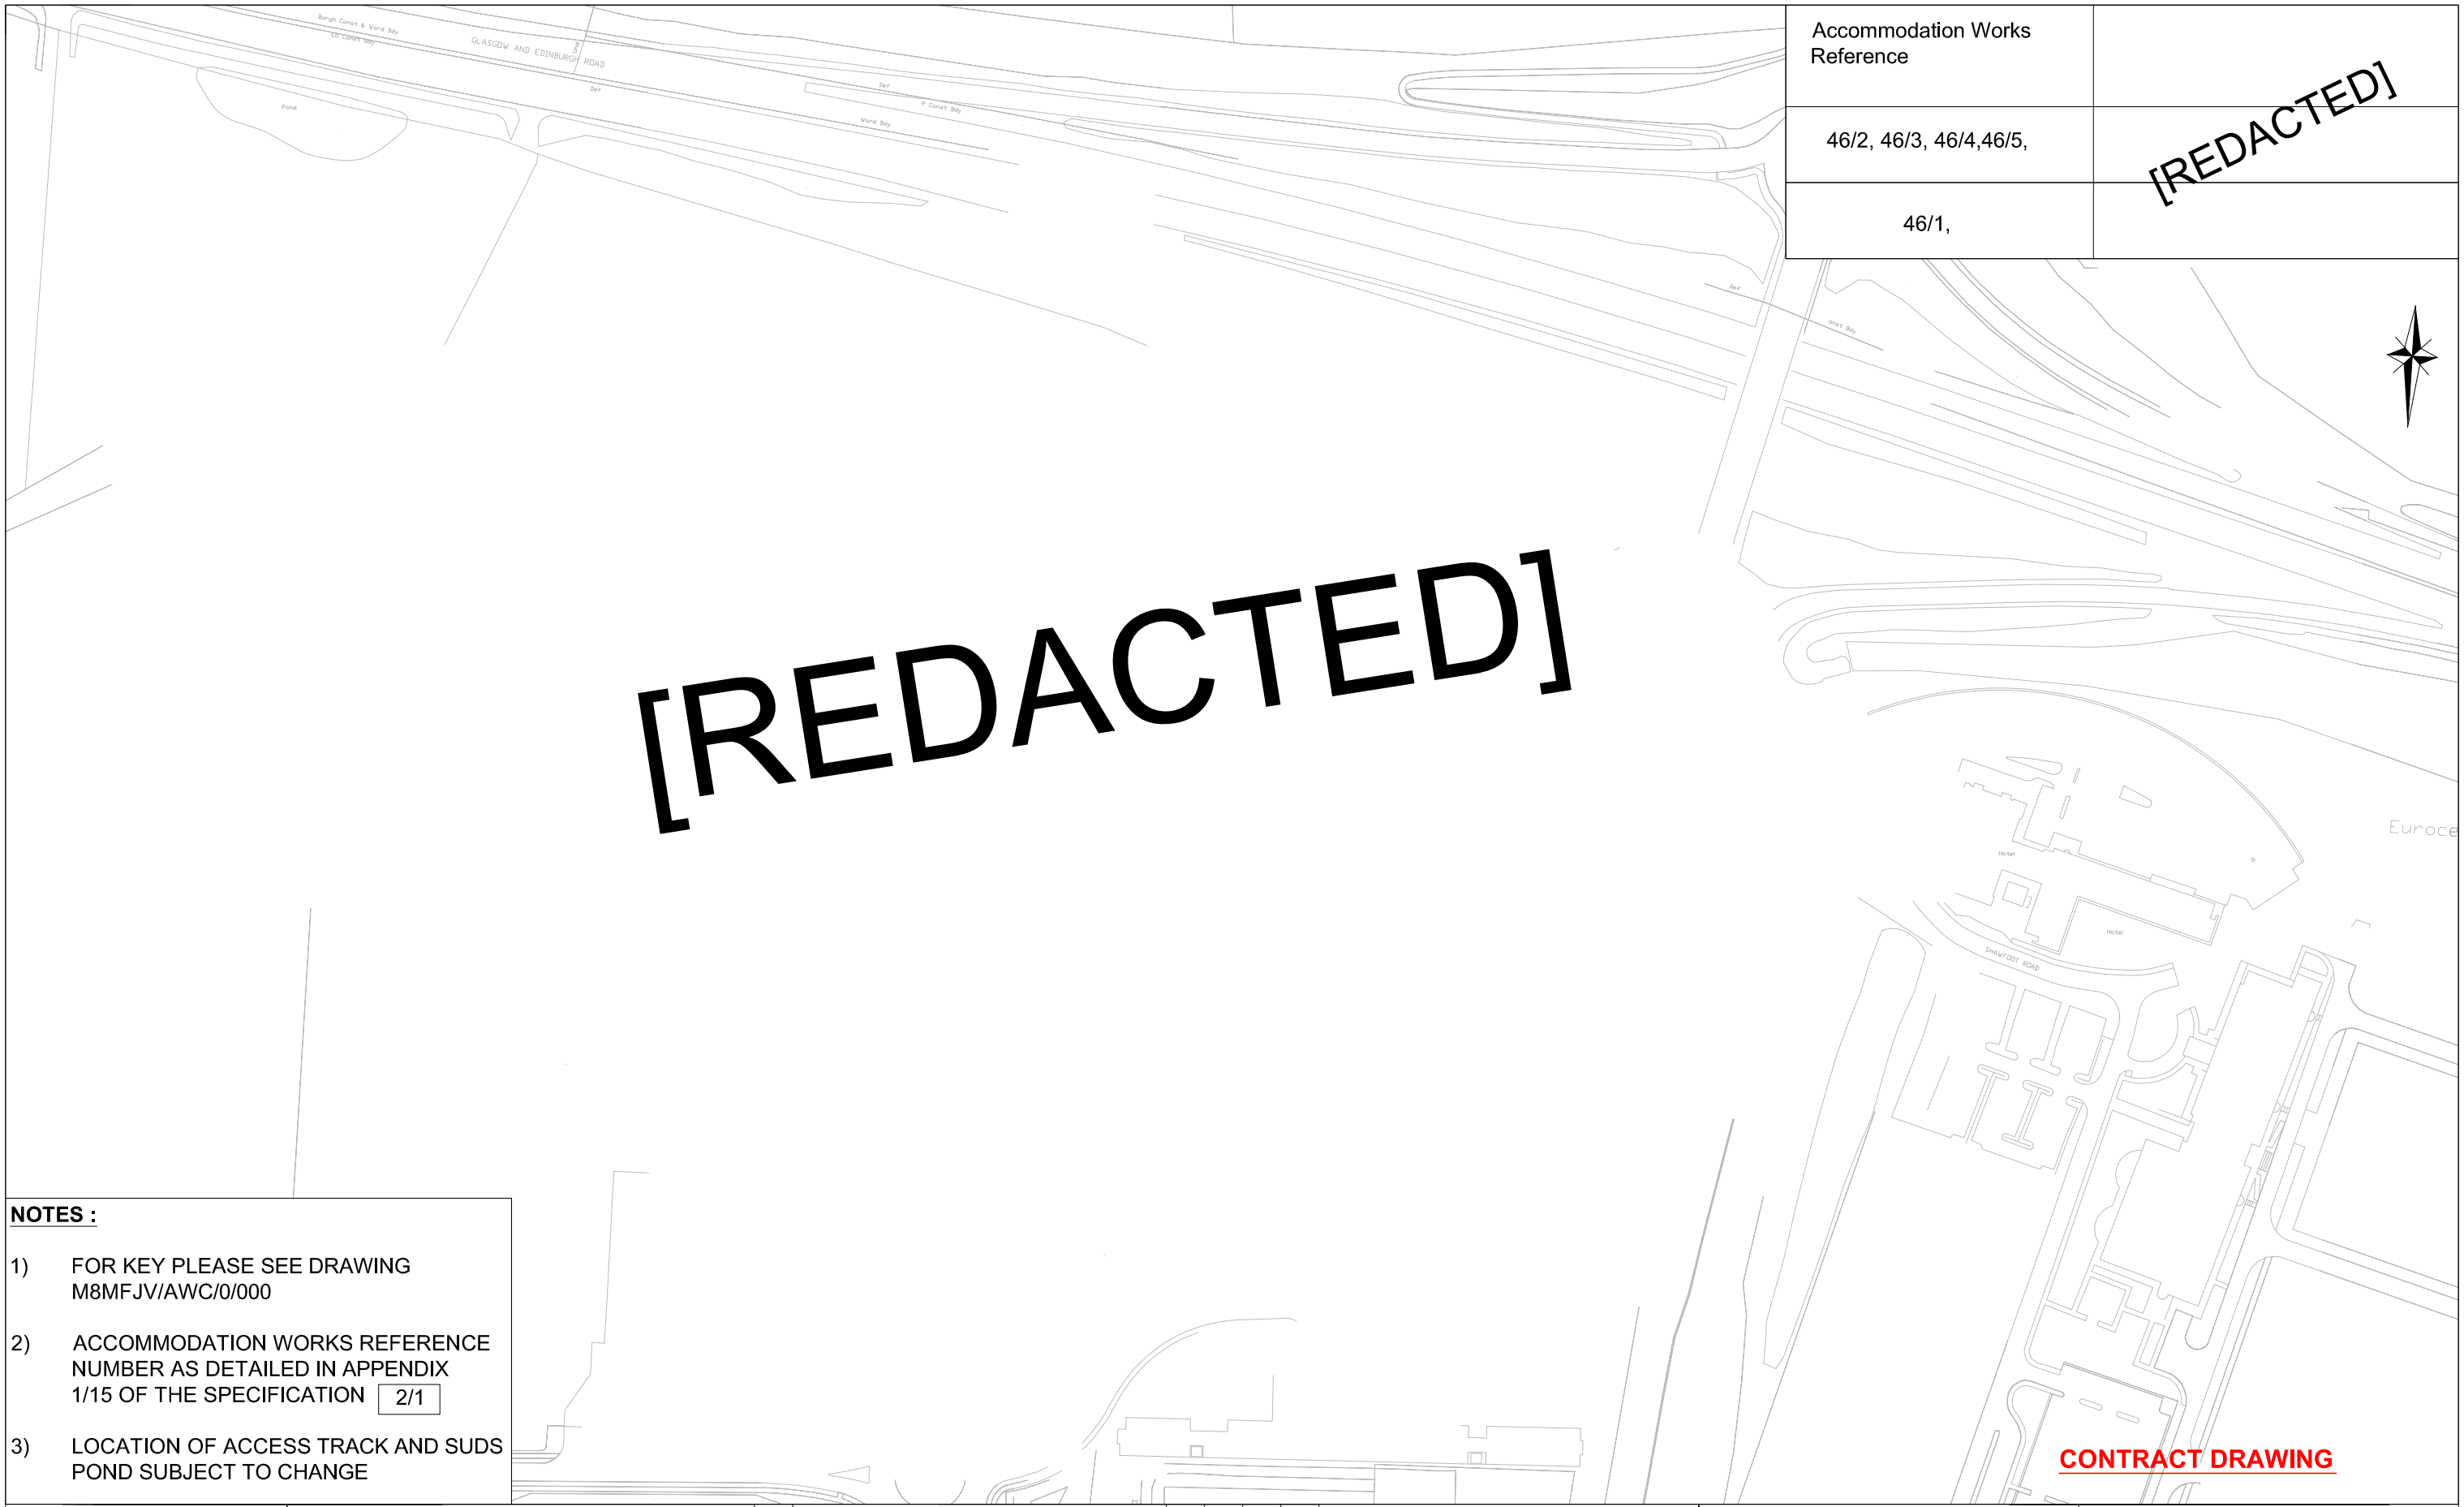

[REDACTED]

NOTES :

1) FOR KEY PLEASE SEE DRAWING M8MFJV/AWC/0/000

2) ACCOMMODATION WORKS REFERENCE NUMBER AS DETAILED IN APPENDIX 1/15 OF THE SPECIFICATION 2/1

3) LOCATION OF ACCESS TRACK AND SUDS POND SUBJECT TO CHANGE

CONTRACT DRAWING

CLIENT

TRANSPORT SCOTLAND

PROJECT TITLE

M8 Baillieston to Newhouse

[REDACTED]

ENGINEER

Mouchel FAIRHURST

IN ASSOCIATION WITH

SIAS amec

DRAWING TITLE

Accommodation Works
[REDACTED]

SCALE	DRAWING NO	REV
1:2500 AT A3	M8MFJV/AW/1/046	-