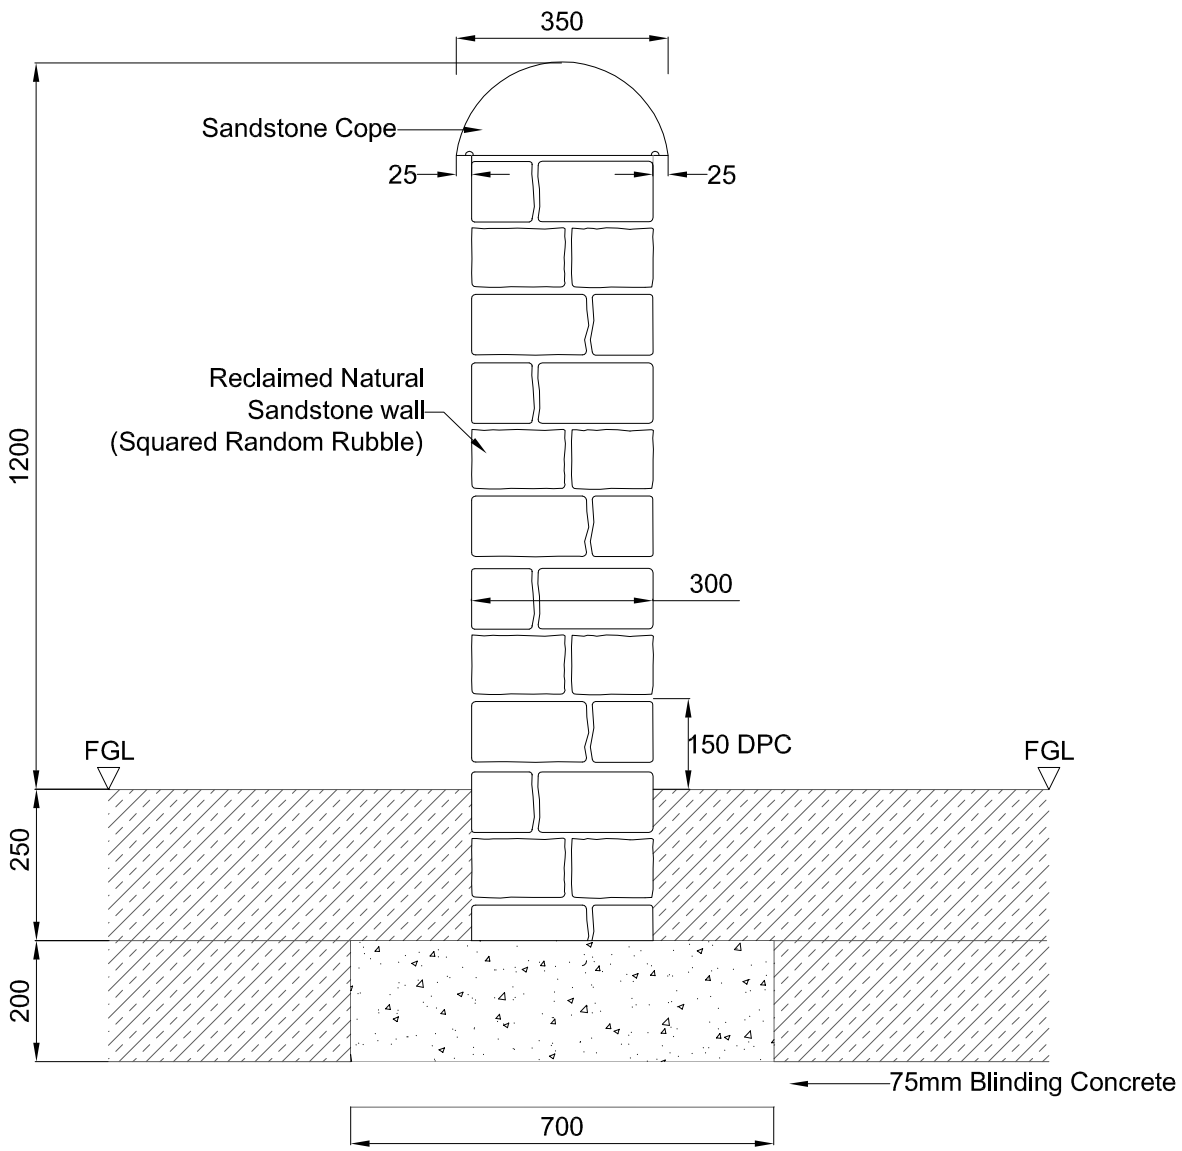

Free Standing Masonry Wall - Type W1
Scale 1:1250

NOTES

1. All dimensions are in millimetres.

2. Please note that the dimensions of the wall are subject to change dependant upon the required height.

3. If a reinforced wall is recommended we would advise that a design be undertaken where necessary.

4. Setting out details, final shape of base and interface with existing structure to be determined during the design process.

5. Concrete classes are as follows :-
Blinding/Mass concrete - ST1

6. Please note that dimensions of foundations may vary depending on ground conditions.

7. Concrete Protection to be as follows:-
Bituminous- waterproofing of all buried concrete surface in accordance with Cl 2004 of the specification.

8. 20mm joint shall be provided for ever 5m interval for the free standing masonry wall.

9. Where possible re-use existing sandstone wall and cope materials.

CLIENT
TRANSPORT SCOTLAND
An agency of The Scottish Government

PROJECT TITLE
M8 M73 M74
Motorway Improvements

REV	REVISIONS	BY	CHKD	APP'D	DATE

AMENDMENTS

This map is based upon Ordnance Survey material with the permission of Ordnance Survey on behalf of the Controller of Her Majesty's stationery Office (c) Crown copyright 2011. Any unauthorised reproduction infringes Crown copyright and may lead to prosecution or civil proceedings. Scottish Executive Licence number : 100046668 2011.

DESIGN BY:	SM	CHECKED BY:	MJB
DATE:	JUL 10	DATE:	JUL 10
DRAWN BY:	SM	APPROVED BY:	WW
DATE:	JUL 10	DATE:	JUL 10
DRAWING STATUS	CONTRACT		

ENGINEER
mouchel FAIRHURST
IN ASSOCIATION WITH
SIAS amec

DRAWING TITLE
Accommodation Works
Free Standing Masonry Wall
Type W1

SCALE @ A3	DRAWING NO	REV
As Shown At A3	M8MFJV/AW/500	–