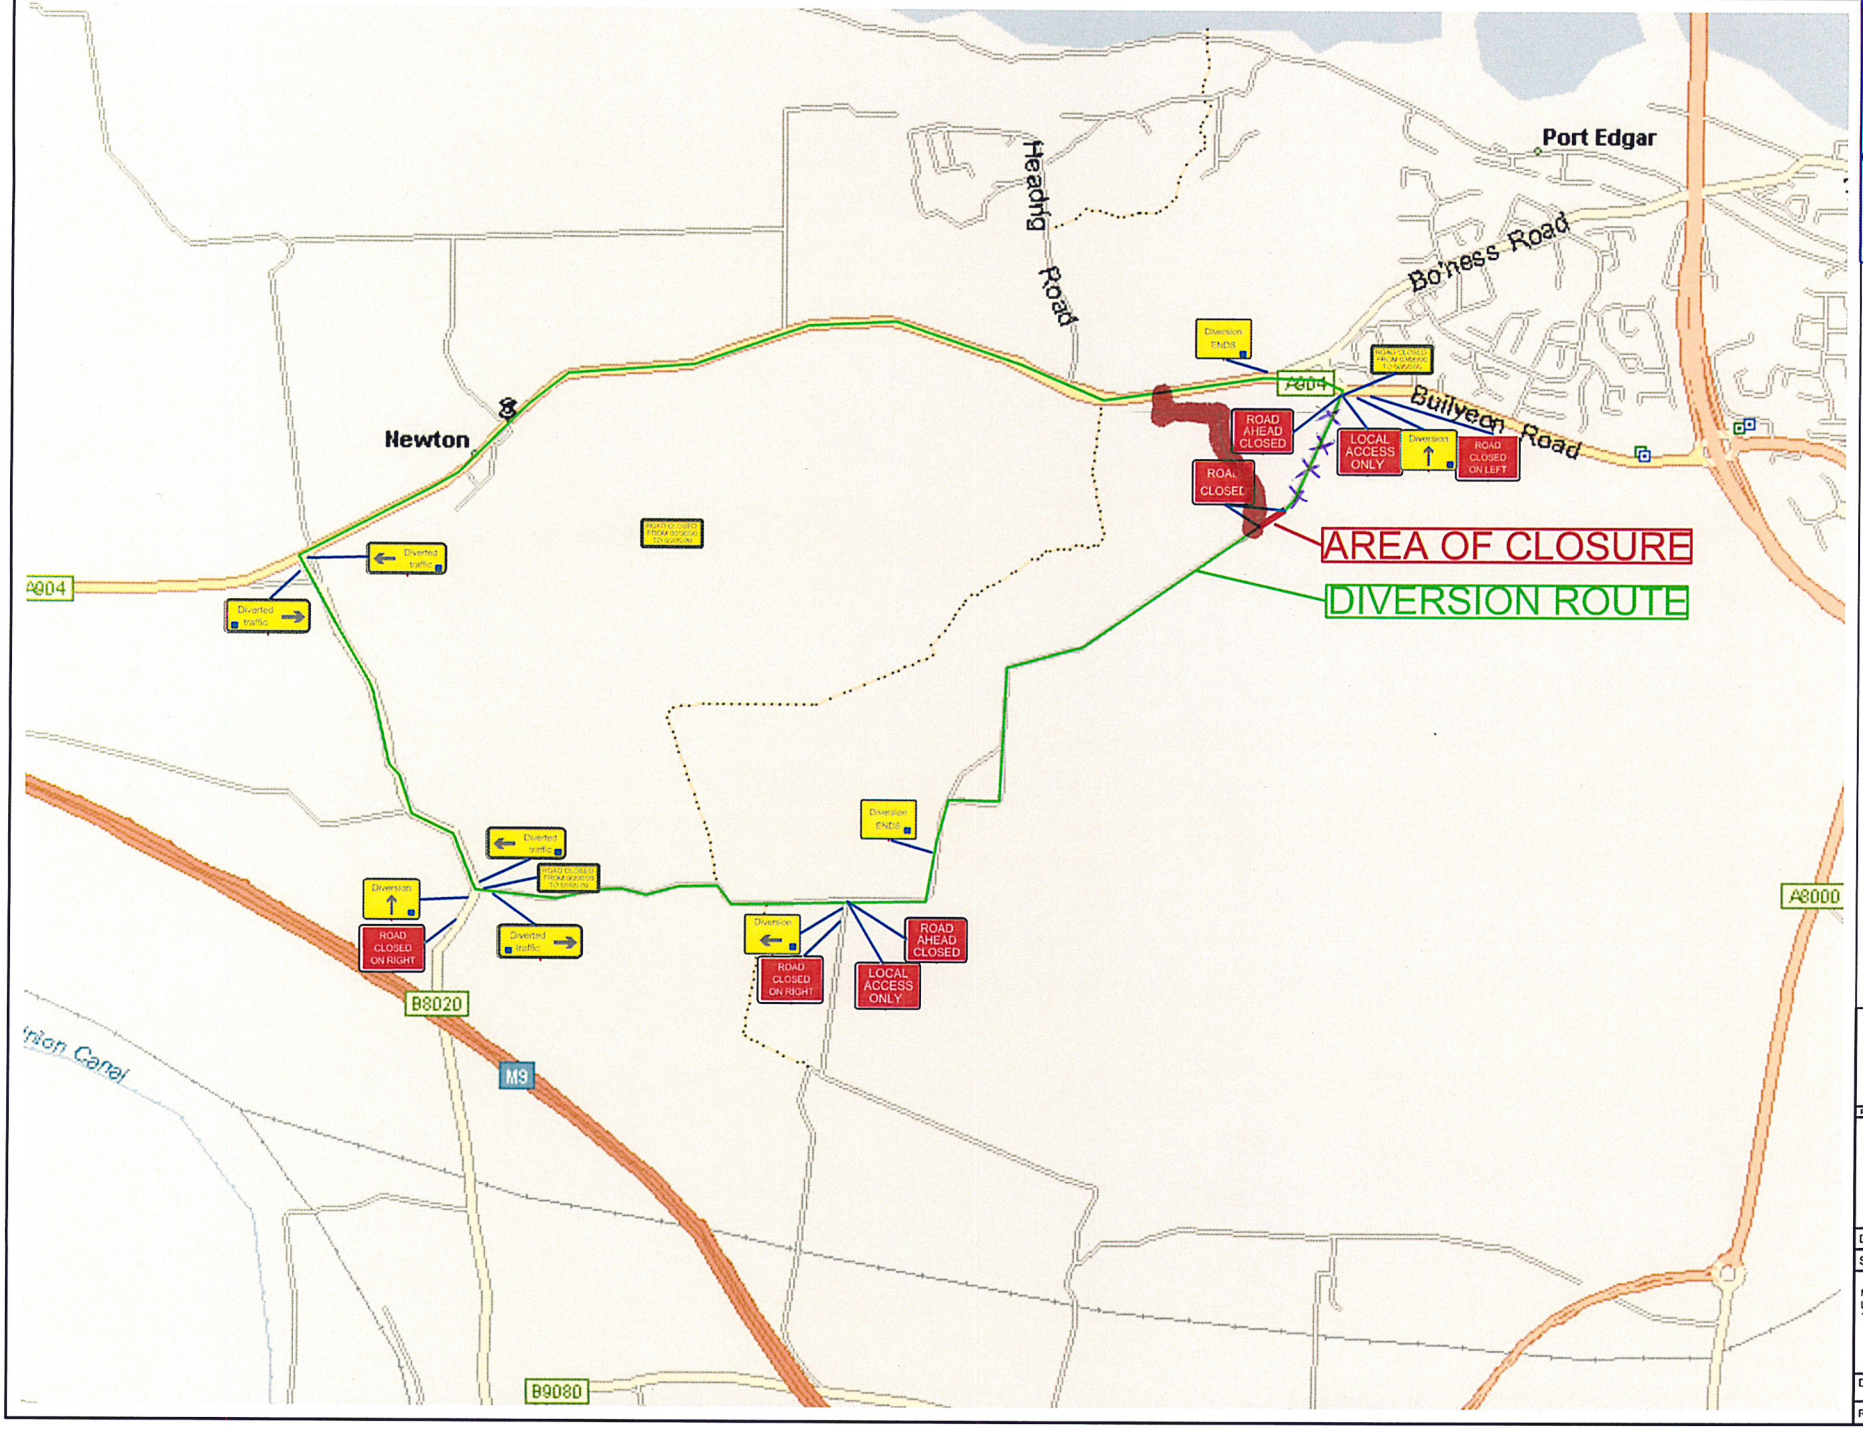

Lantra Awards Approved Centre

ALL CLASS ONE OPERATIVES ENGAGED IN TEMPORARY TRAFFIC MANAGEMENT OPERATIONS ARE LANTRA APPROVED AND ACCREDITED TO SECTOR SCHEME 12

UVDB empowered by Achilles

Rev	Date	Revision	Rev by	Chckd by

Class One Traffic Management Ltd.

Class One House
Seabegs Road,
Bonnybridge,
FK4 2AQ
Tel : 01324 810222
Fax : 01324 810444

www.classone.org
mail@classone.org

Drawn By : JC	Checked By : WM
Scale : N.T.S.	Date : 12/03/2013

MAIN CONTRACTOR: FCBC
LOCATION A904 NEWTON
TRAFFIC MANAGEMENT: ROAD CLOSURE/DIVERSION

Drawing No : 16829 DIV

Revision :

Original Drawing Size 841x594 (A1)