Figure 2.1(c)

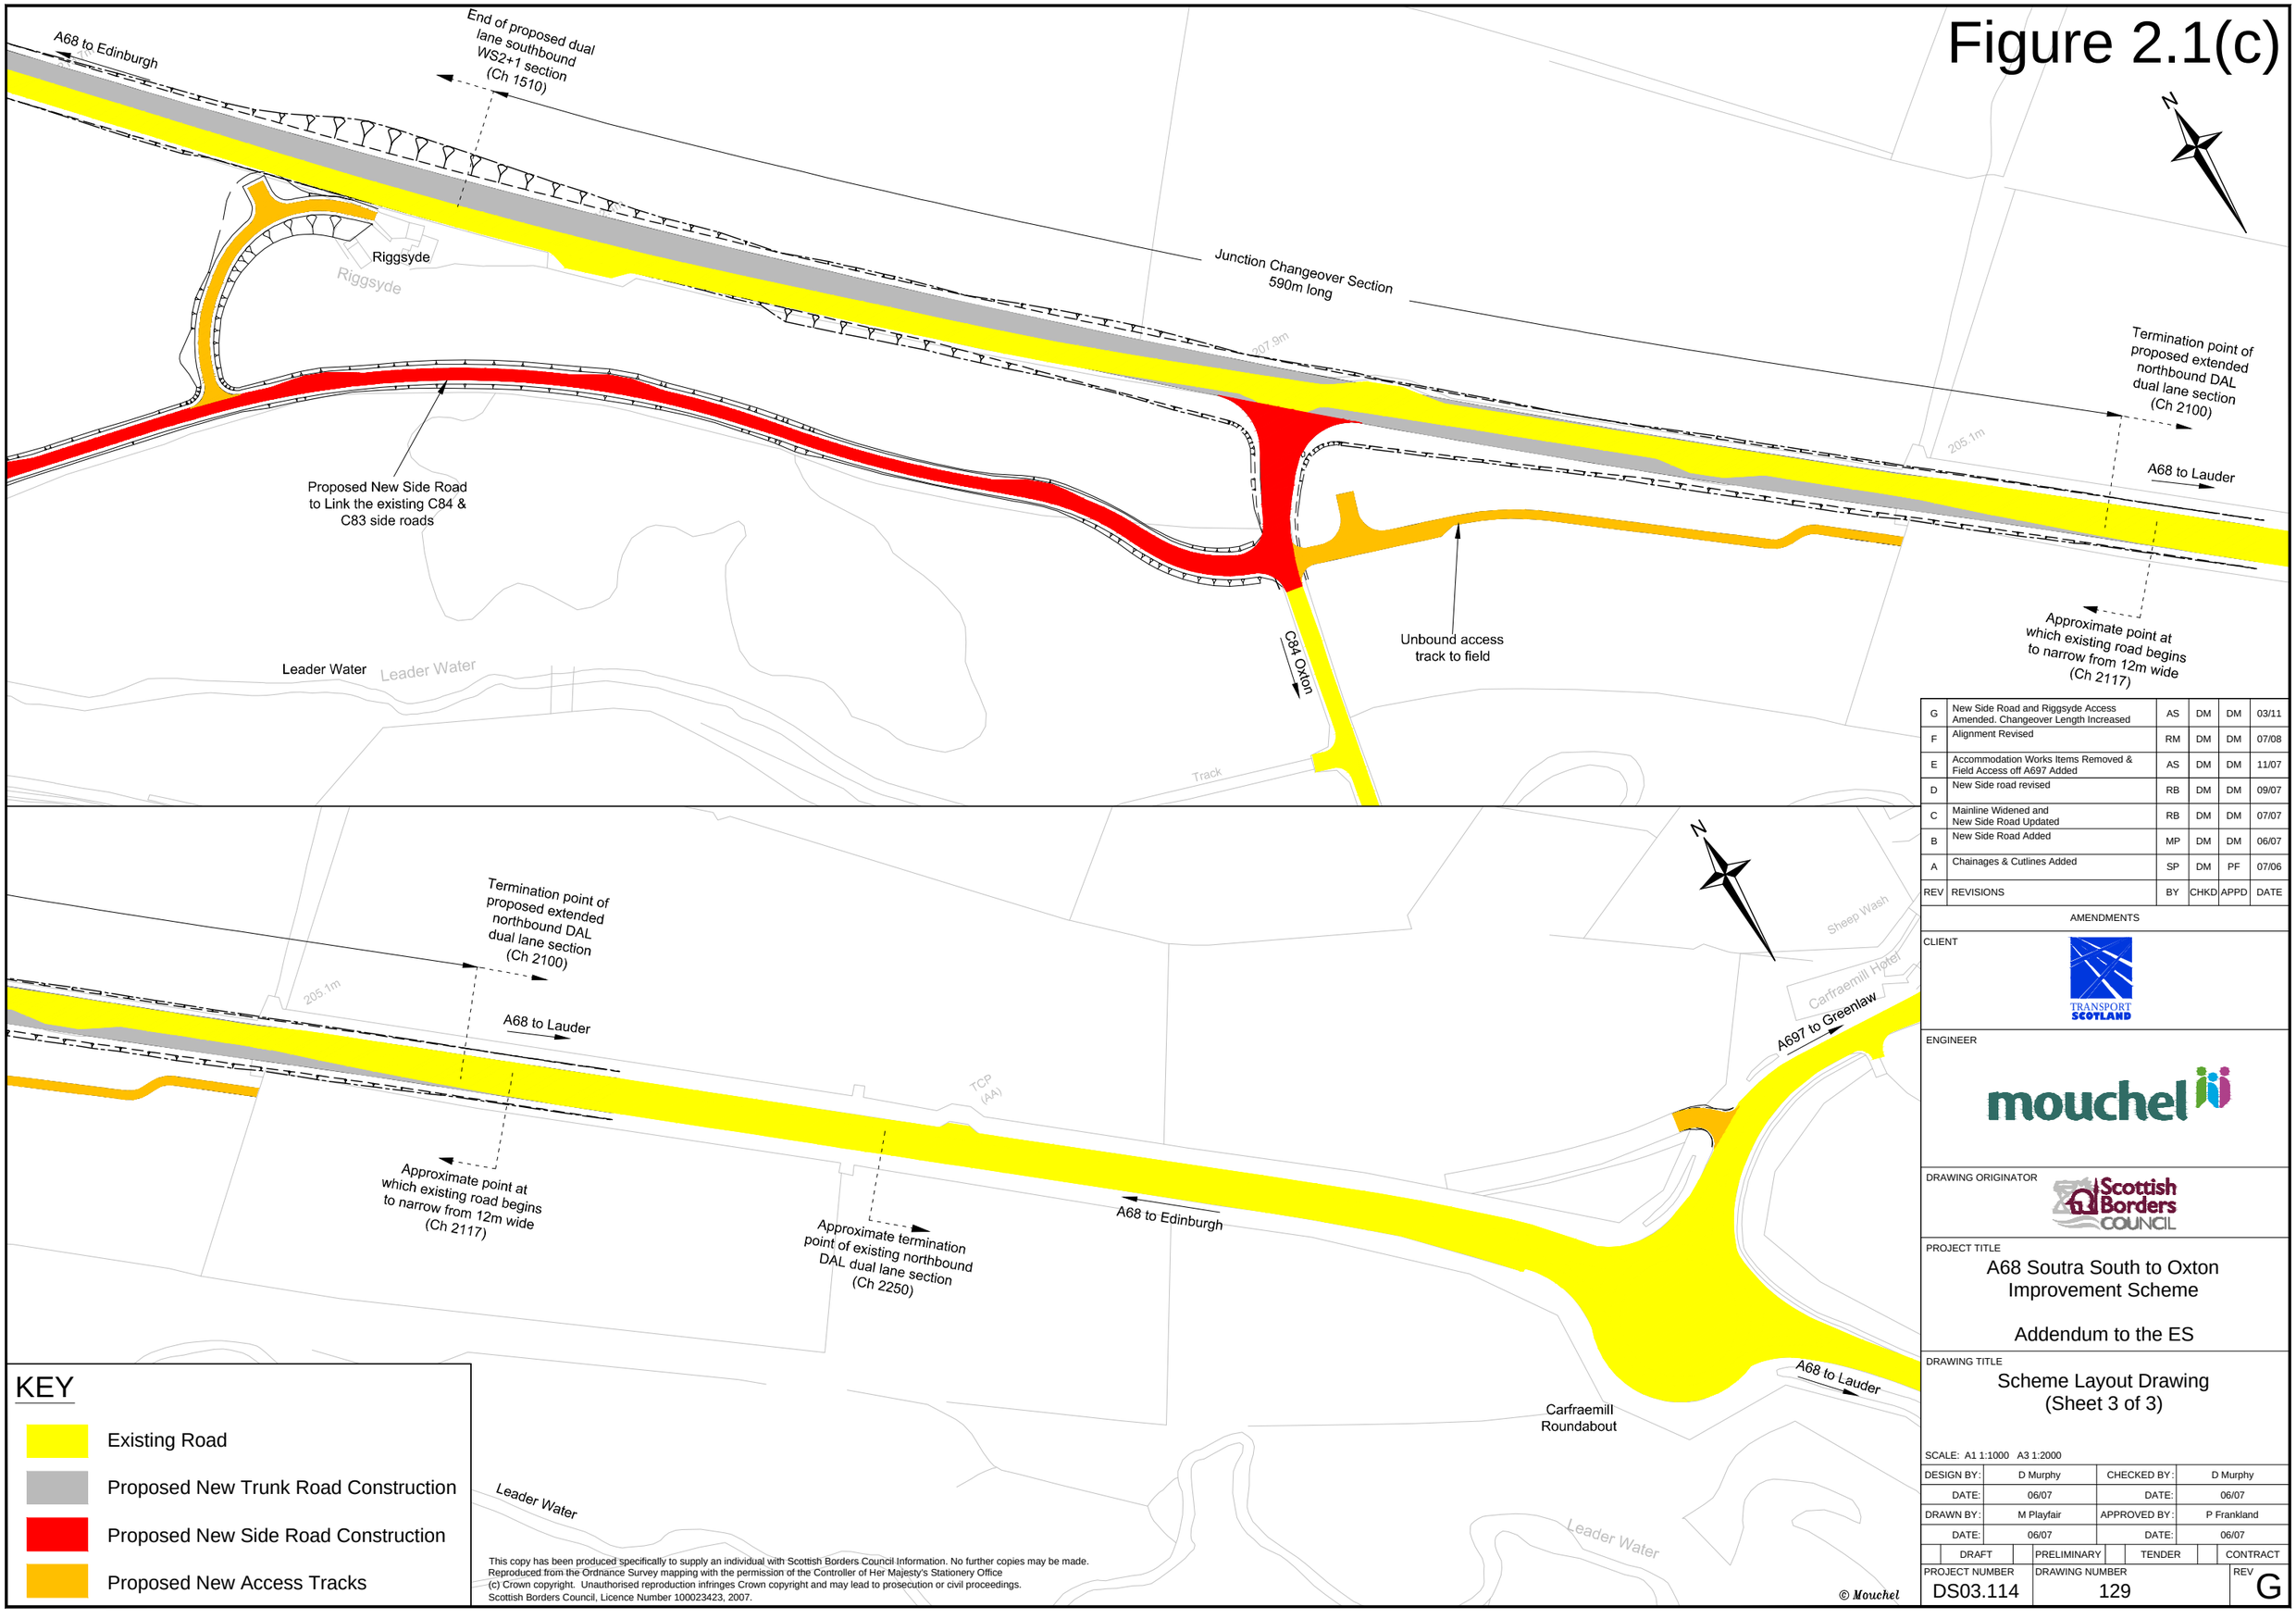

KEY

- Existing Road
- Proposed New Trunk Road Construction
- Proposed New Side Road Construction
- Proposed New Access Tracks

This copy has been produced specifically to supply an individual with Scottish Borders Council Information. No further copies may be made.
Reproduced from the Ordnance Survey mapping with the permission of the Controller of Her Majesty's Stationery Office
(c) Crown copyright. Unauthorised reproduction infringes Crown copyright and may lead to prosecution or civil proceedings.
Scottish Borders Council, Licence Number 100023423, 2007.

REV	REVISIONS	BY	CHKD	APPD	DATE
G	New Side Road and Riggsyde Access Amended. Changeover Length Increased	AS	DM	DM	03/11
F	Alignment Revised	RM	DM	DM	07/08
E	Accommodation Works Items Removed & Field Access off A697 Added	AS	DM	DM	11/07
D	New Side road revised	RB	DM	DM	09/07
C	Mainline Widened and New Side Road Updated	RB	DM	DM	07/07
B	New Side Road Added	MP	DM	DM	06/07
A	Chainages & Cutlines Added	SP	DM	PF	07/06

AMENDMENTS

CLIENT: TRANSPORT SCOTLAND

ENGINEER: mouchel

DRAWING ORIGINATOR: Scottish Borders Council

PROJECT TITLE
A68 Soutra South to Oxton Improvement Scheme

Addendum to the ES

DRAWING TITLE
Scheme Layout Drawing (Sheet 3 of 3)

SCALE: A1 1:1000 A3 1:2000

DESIGN BY:	D Murphy	CHECKED BY:	D Murphy
DATE:	06/07	DATE:	06/07
DRAWN BY:	M Playfair	APPROVED BY:	P Frankland
DATE:	06/07	DATE:	06/07

DRAFT | PRELIMINARY | TENDER | CONTRACT

PROJECT NUMBER	DRAWING NUMBER	REV
DS03.114	129	G

© Mouchel