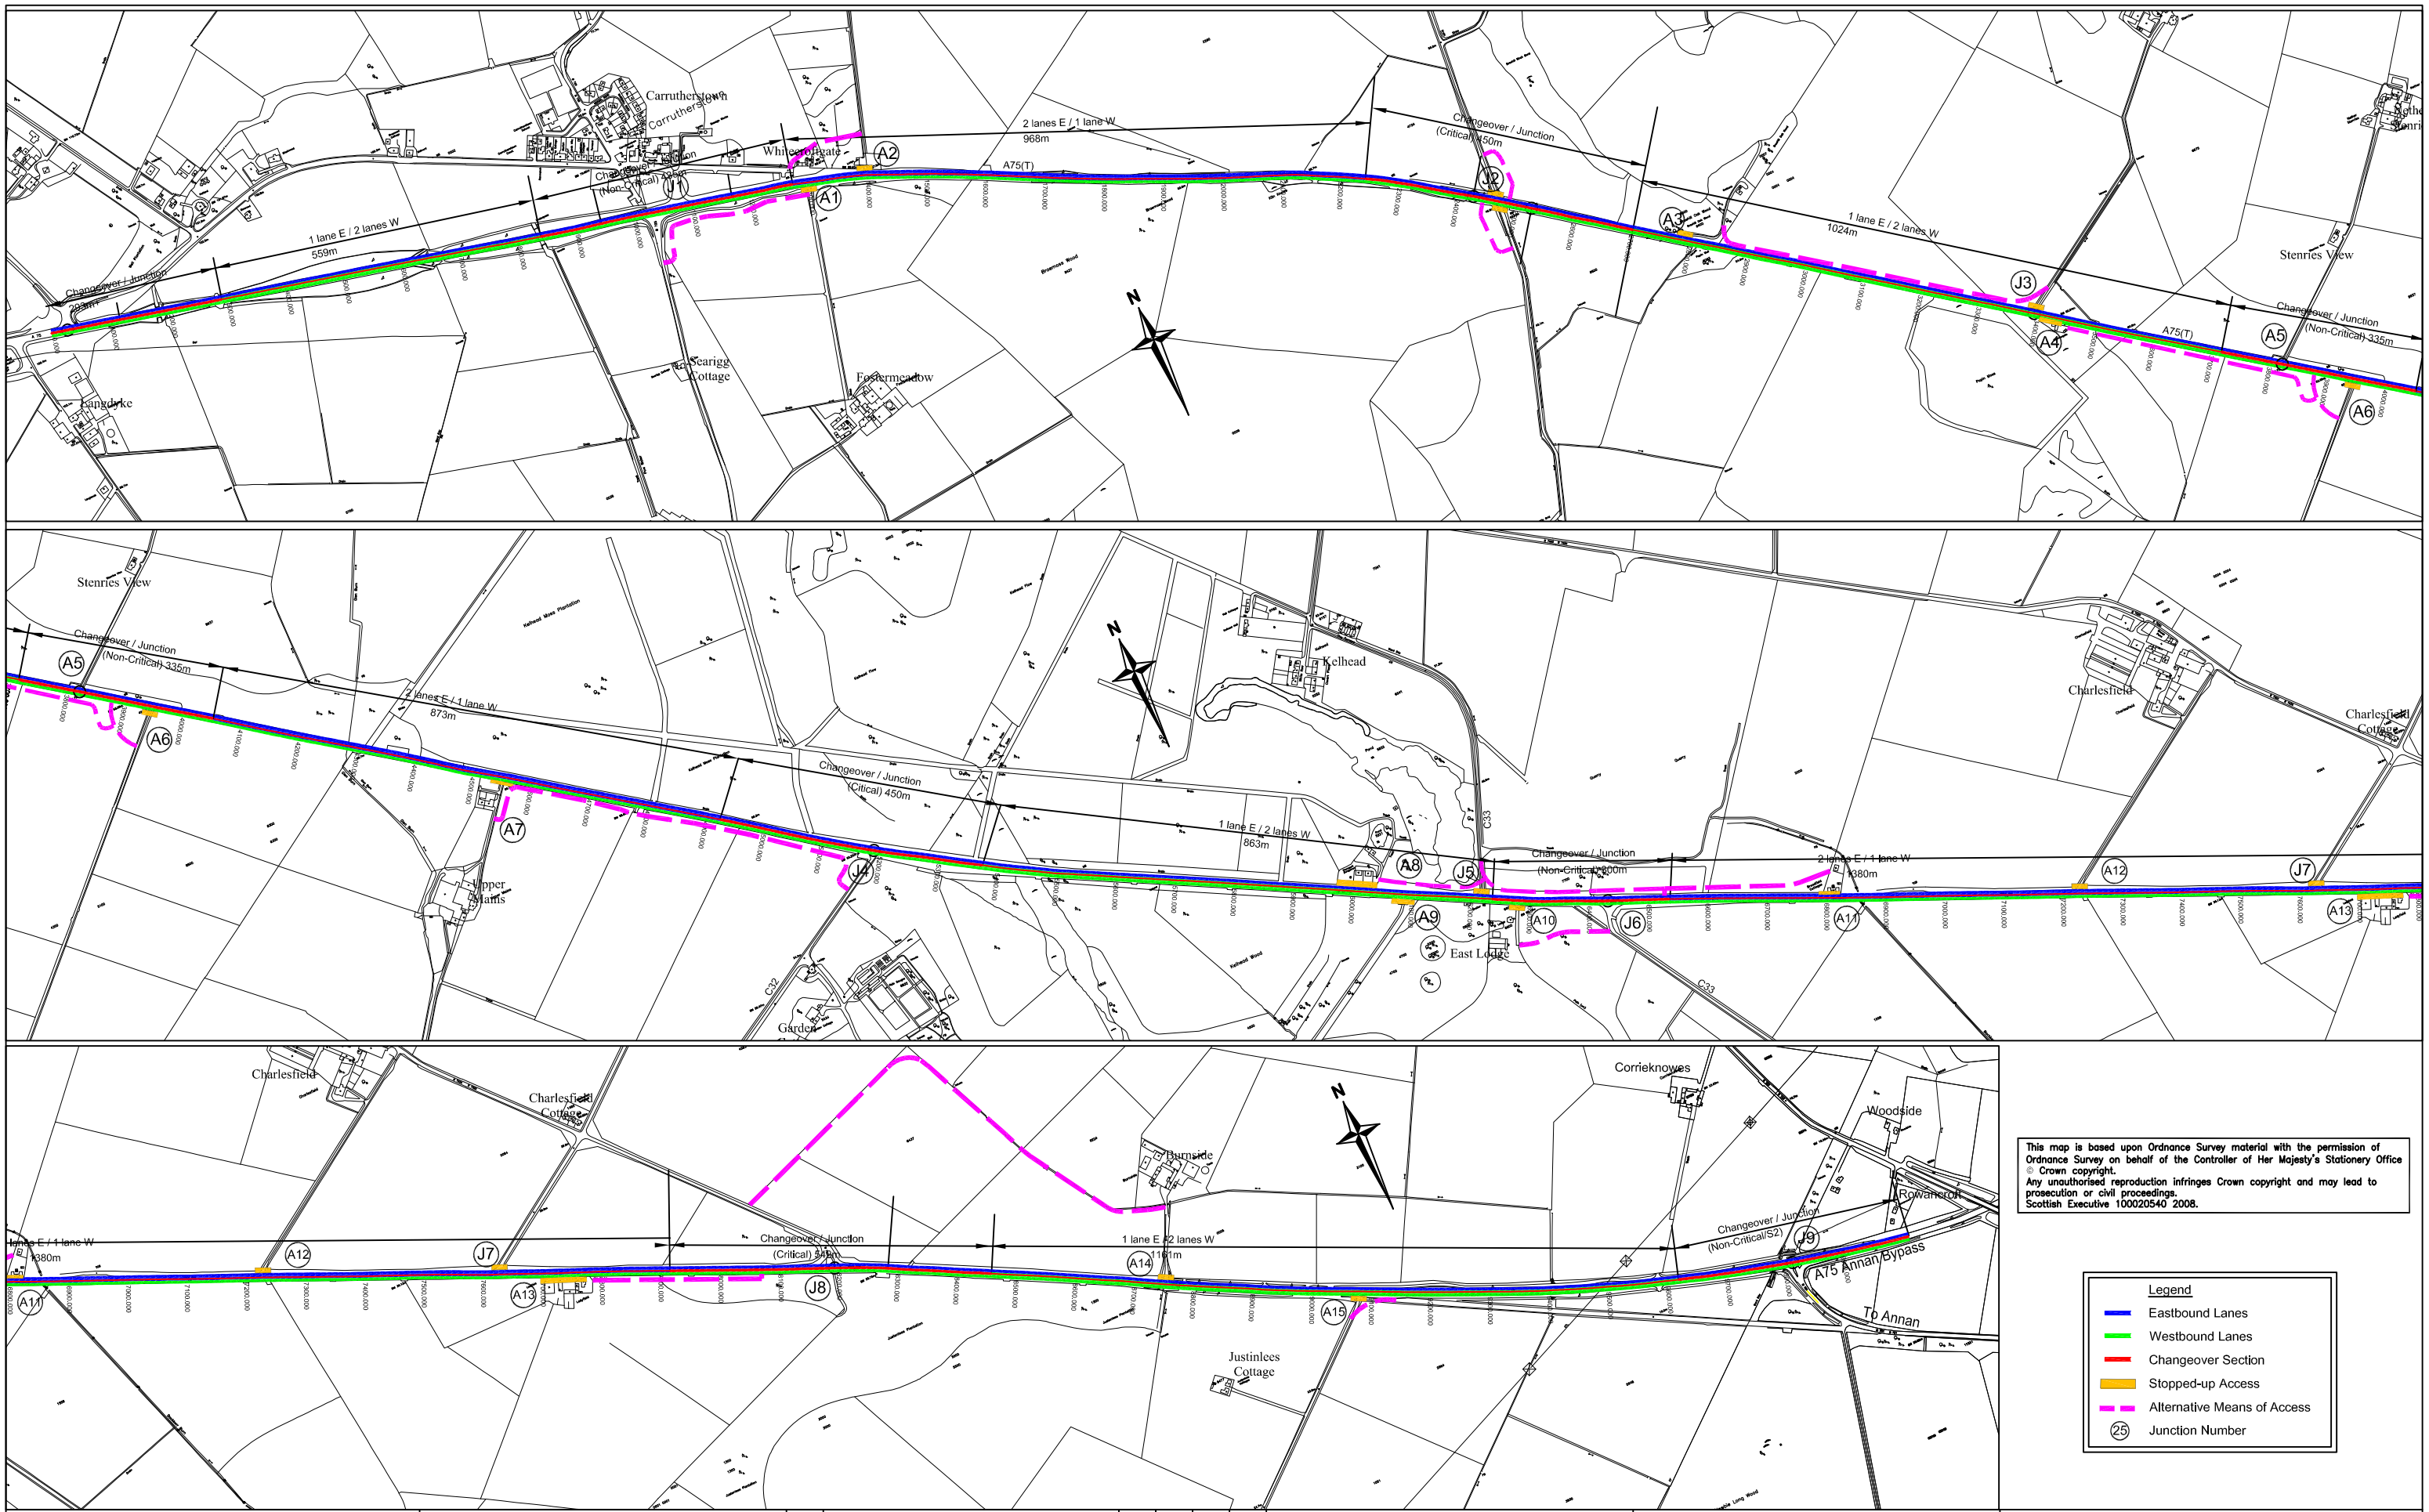

This map is based upon Ordnance Survey material with the permission of Ordnance Survey on behalf of the Controller of Her Majesty's Stationery Office © Crown copyright.
Any unauthorised reproduction infringes Crown copyright and may lead to prosecution or civil proceedings.
Scottish Executive 100020540 2008.

Legend

- Eastbound Lanes
- Westbound Lanes
- Changeover Section
- Stopped-up Access
- Alternative Means of Access
- (25) Junction Number

CLIENT

TRANSPORT SCOTLAND

PROJECT TITLE

A75 TRUNK ROAD IMPROVEMENTS

HARDGROVE TO KINMOUNT

REV	REVISIONS	BY	CHKD	APP'D	DATE

AMENDMENTS

DRAWING ORIGINATOR:

MOUCHEL DUNDEE

DESIGN BY:	D GREEN	CHECKED BY:	D FRASER
DATE:	JAN 2003	DATE:	AUG 2007
DRAWN BY:	M HALLIDAY	APPROVED BY:	S BYER
DATE:	JAN 2003	DATE:	AUG 2007

DRAFT | PRELIMINARY | TENDER | CONTRACT

ENGINEER

mouchel

IN ASSOCIATION WITH

SIAS

DRAWING TITLE

Environmental Impact Assessment

Stage 2 Alternating WS2+1
STRATEGY 1

SCALE ON A3	DRAWING NO	REV
N.T.S	Figure 3.1 (Sheet 1 of 3)	-