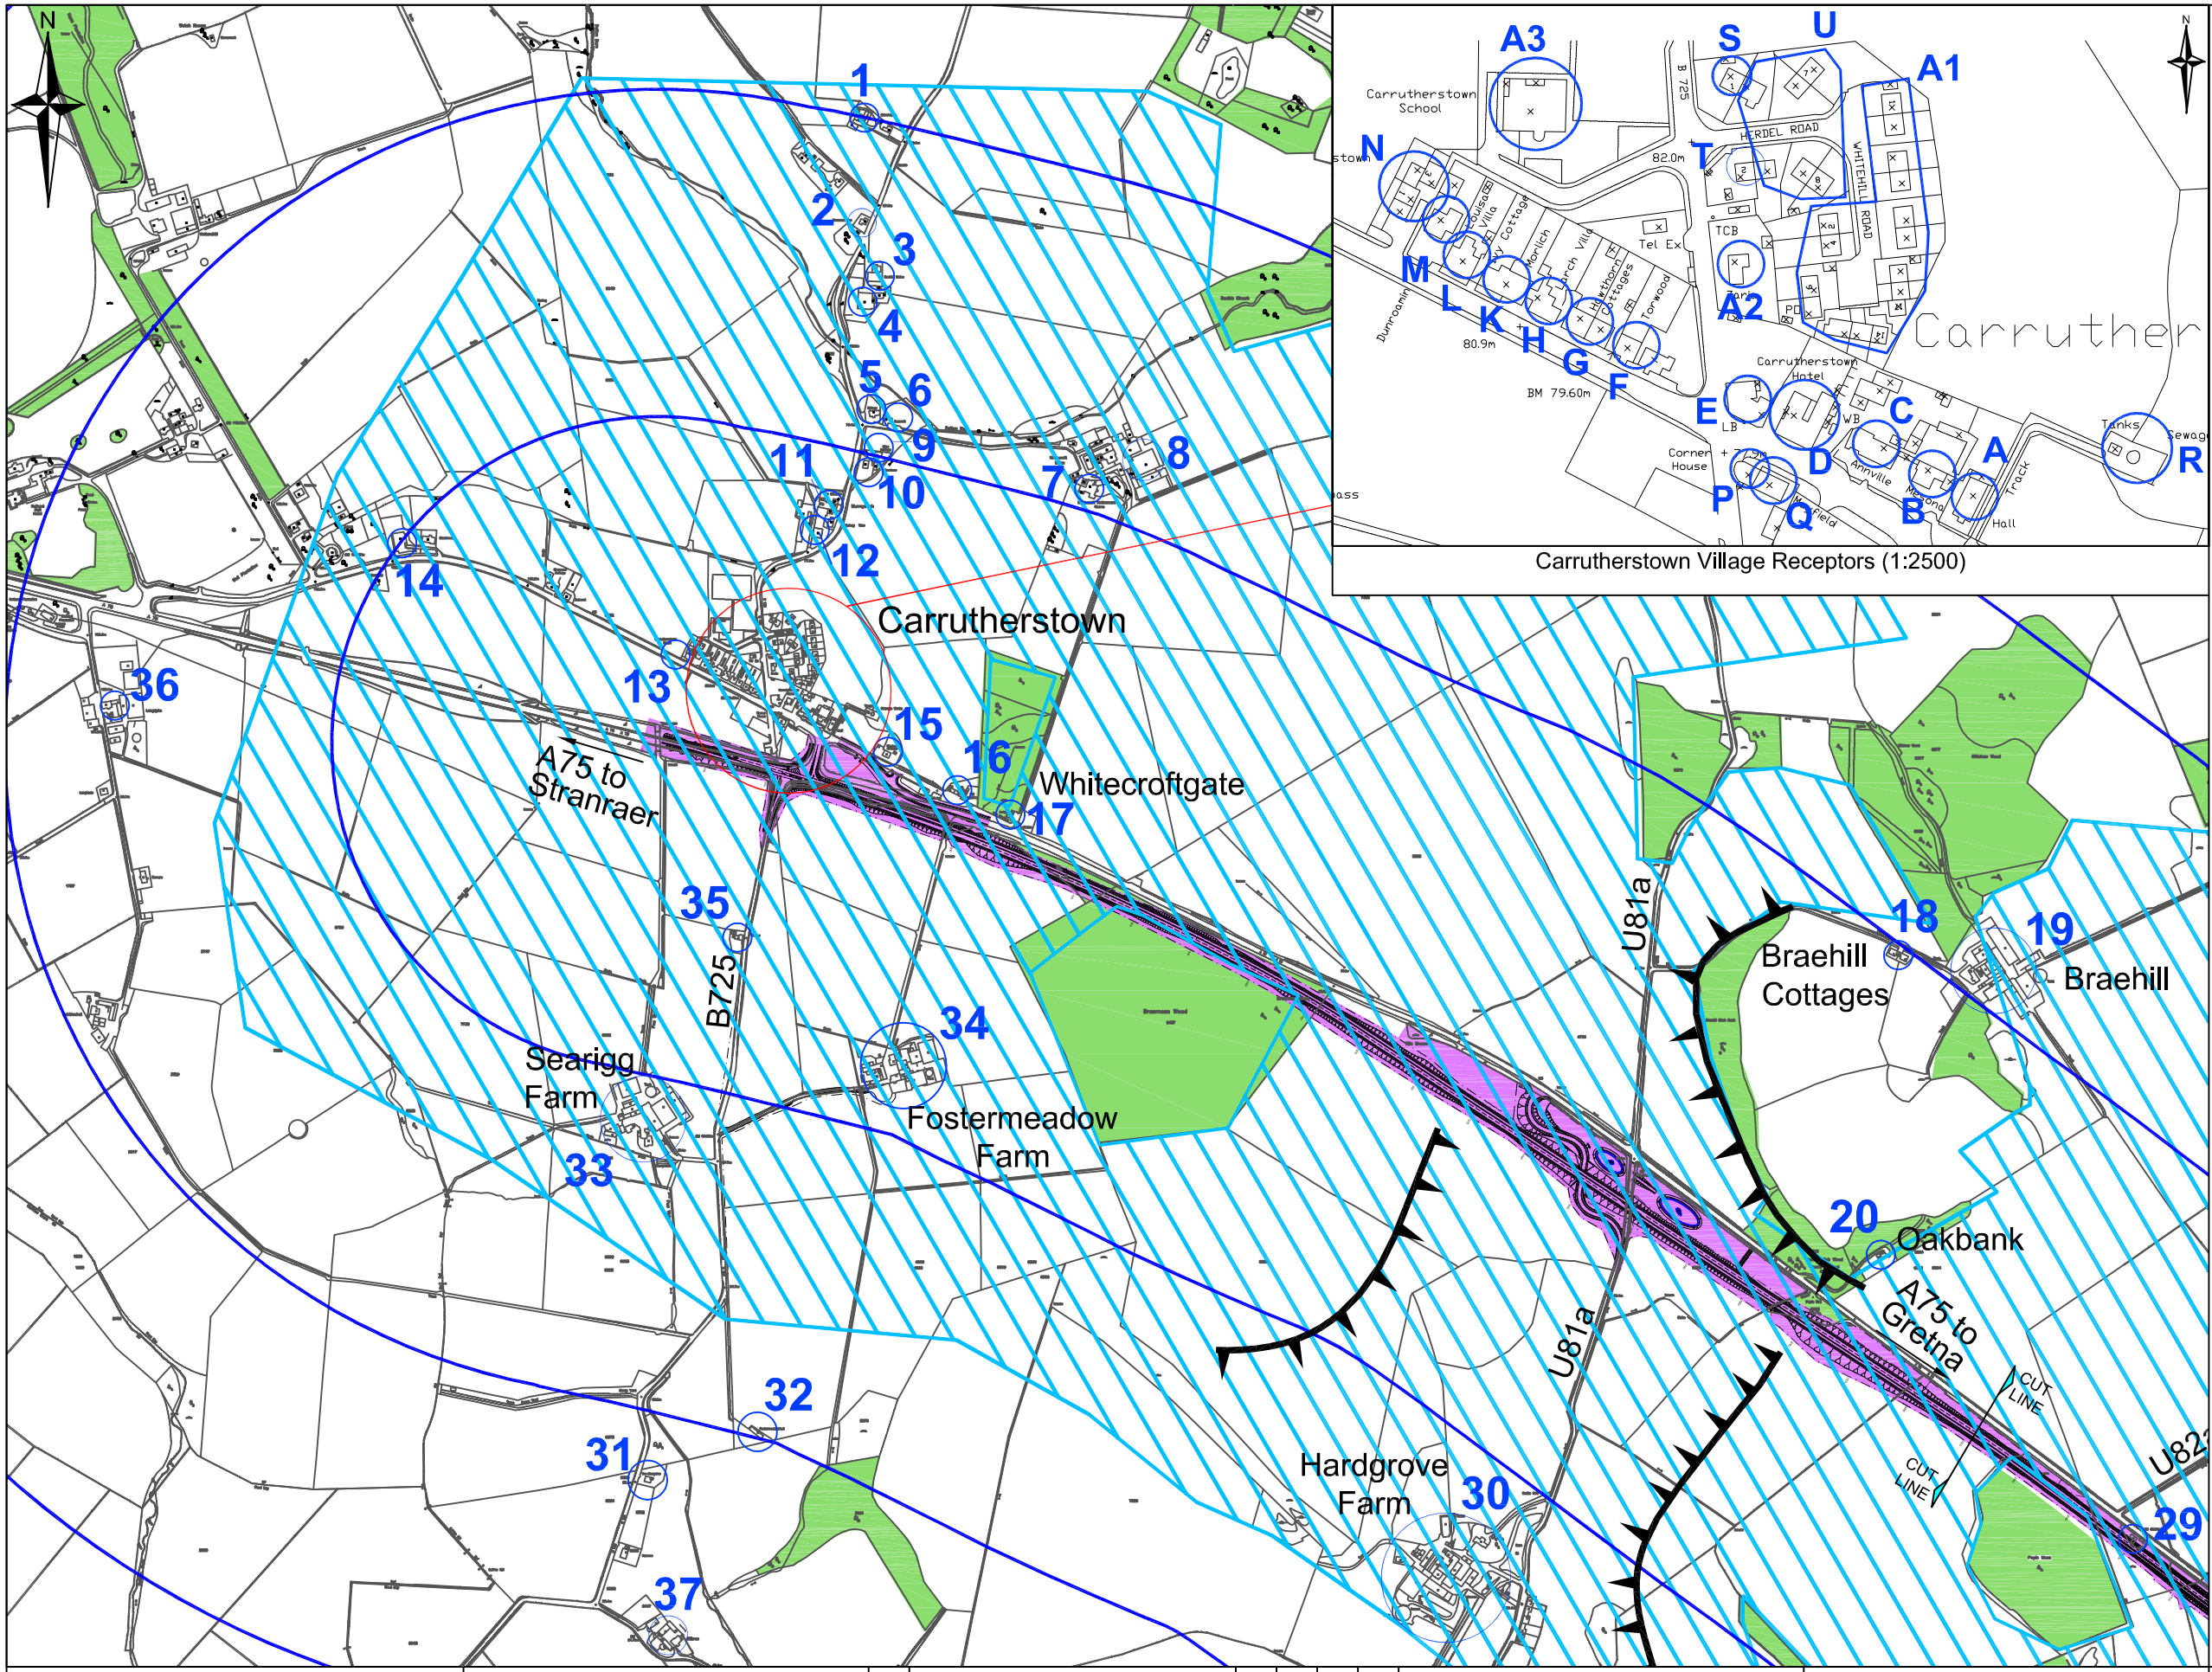

Carrutherstown Village Receptors (1:2500)

Key

- Scheme Footprint
- 19 Visual Receptor
- Distance from site (500m)
- Visual Envelope
- Woodland
- Ridgeline

This map is based upon Ordnance Survey material with the permission of Ordnance Survey on behalf of the Controller of Her Majesty's Stationery Office © Crown copyright.
Any unauthorised reproduction infringes Crown copyright and may lead to prosecution or civil proceedings.
Scottish Executive 100020540 2008.

CLIENT: TRANSPORT SCOTLAND

PROJECT TITLE: A75 TRUNK ROAD IMPROVEMENTS
HARDGROVE TO KINMOUNT

REV	REVISIONS	BY	CHKD	APP'D	DATE

AMENDMENTS

DRAWING ORIGINATOR: MOUCHEL DUNDEE

DESIGN BY:		CHECKED BY:	R. O'Brien
DATE:		DATE:	Aug 2006
DRAWN BY:	M. Robertson	APPROVED BY:	S. Byer
DATE:	Aug 2006	DATE:	Aug 2006

DRAFT | X PRELIMINARY | TENDER | CONTRACT

ENGINEER: mouchel
IN ASSOCIATION WITH SIAS

DRAWING TITLE: Environmental Impact Assessment
Visual Context and Impacts
Sheet 1 of 2

SCALE @ A3	DRAWING NO	REV
NTS	Figure 8.3	-