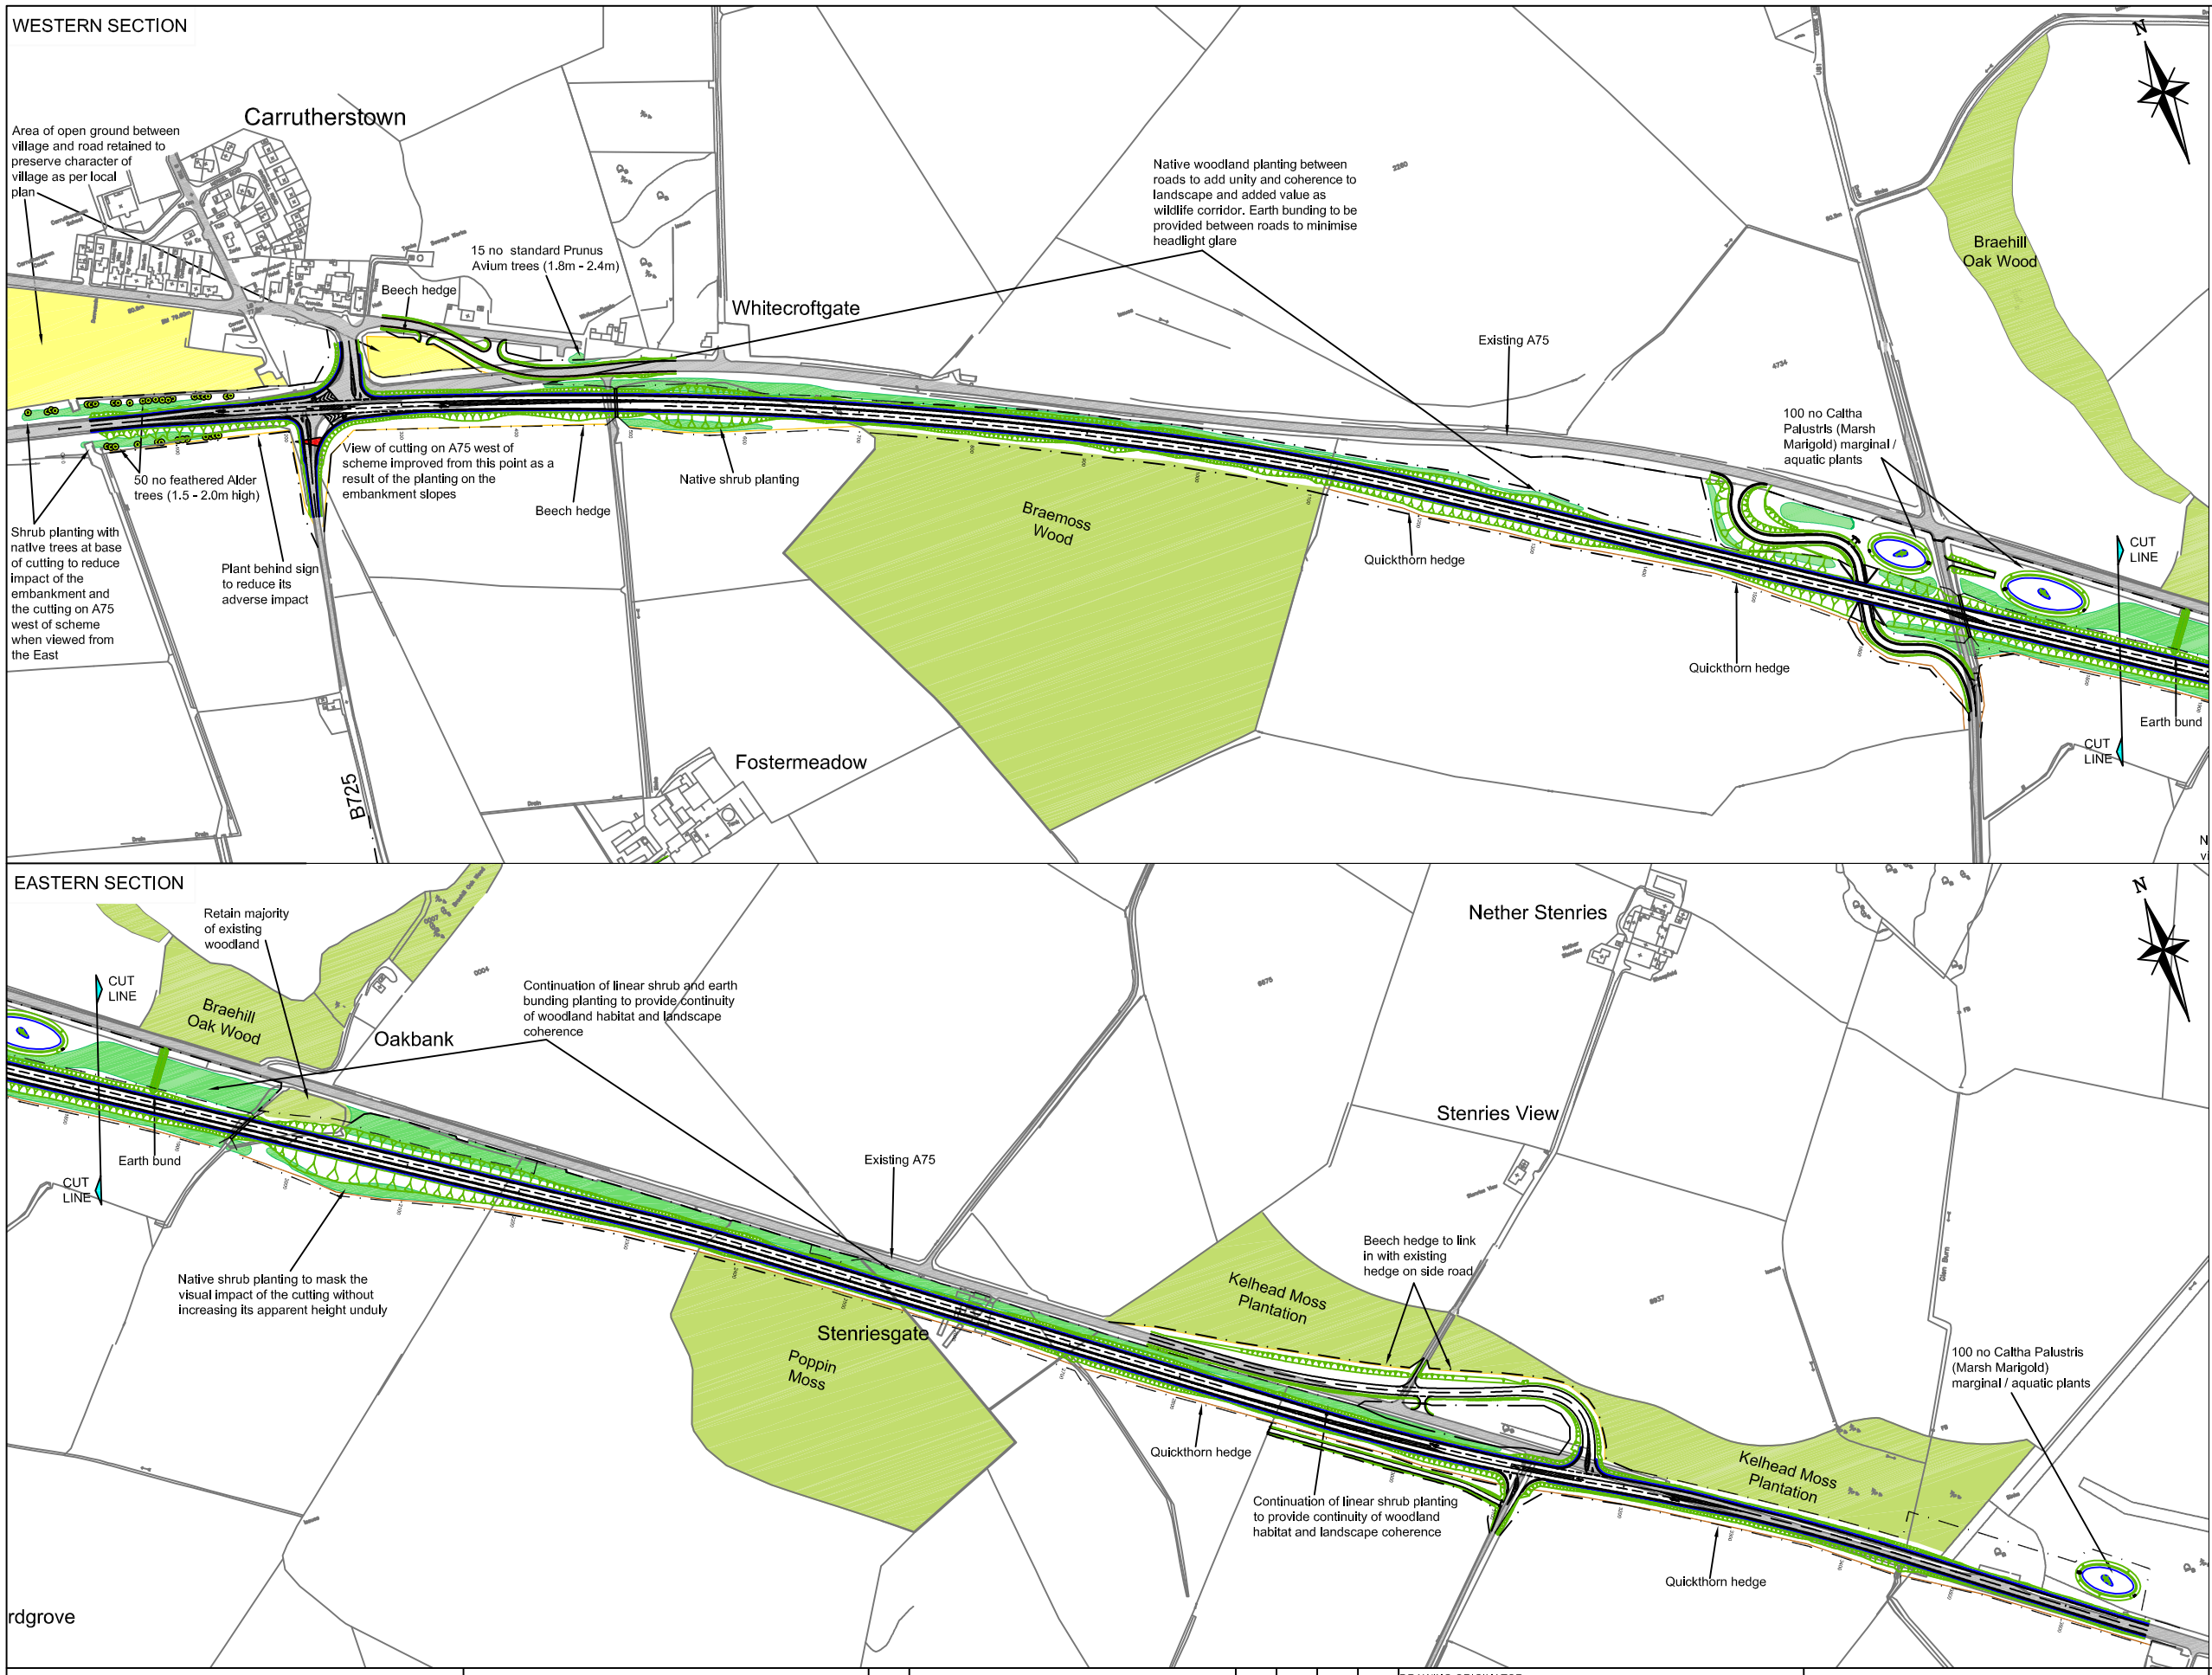

Key

- Intermittent trees
- View points
- Proposed Beech hedge
- Proposed Quickthorn hedge
- Proposed scrub
- Existing woodland
- Highway boundary

Note:

Level verges to be sown with grass mix and all other areas with wildflower mix

This map is based upon Ordnance Survey material with the permission of Ordnance Survey on behalf of the Controller of Her Majesty's Stationery Office © Crown copyright.
Any unauthorised reproduction infringes Crown copyright and may lead to prosecution or civil proceedings.
Scottish Executive 100020540 2008.

CLIENT

TRANSPORT SCOTLAND

PROJECT TITLE

A75 TRUNK ROAD IMPROVEMENTS

HARDGROVE TO KINMOUNT

REV	REVISIONS	BY	CHKD	APP'D	DATE

AMENDMENTS

DRAWING ORIGINATOR:

MOUCHEL DUNDEE

DESIGN BY:		CHECKED BY:	R. O'Brien
DATE:		DATE:	Aug 2006
DRAWN BY:	M. Robertson	APPROVED BY:	S. Byer
DATE:	Aug 2006	DATE:	Aug 2006

DRAFT | X PRELIMINARY | TENDER | CONTRACT

ENGINEER

mouchel

IN ASSOCIATION WITH

SIAS

DRAWING TITLE

Environmental Impact Assessment
Indicative Landscape Planting Design

SCALE ON A3	DRAWING NO	REV
NTS	Figure 8.4	-