FIGURE 2

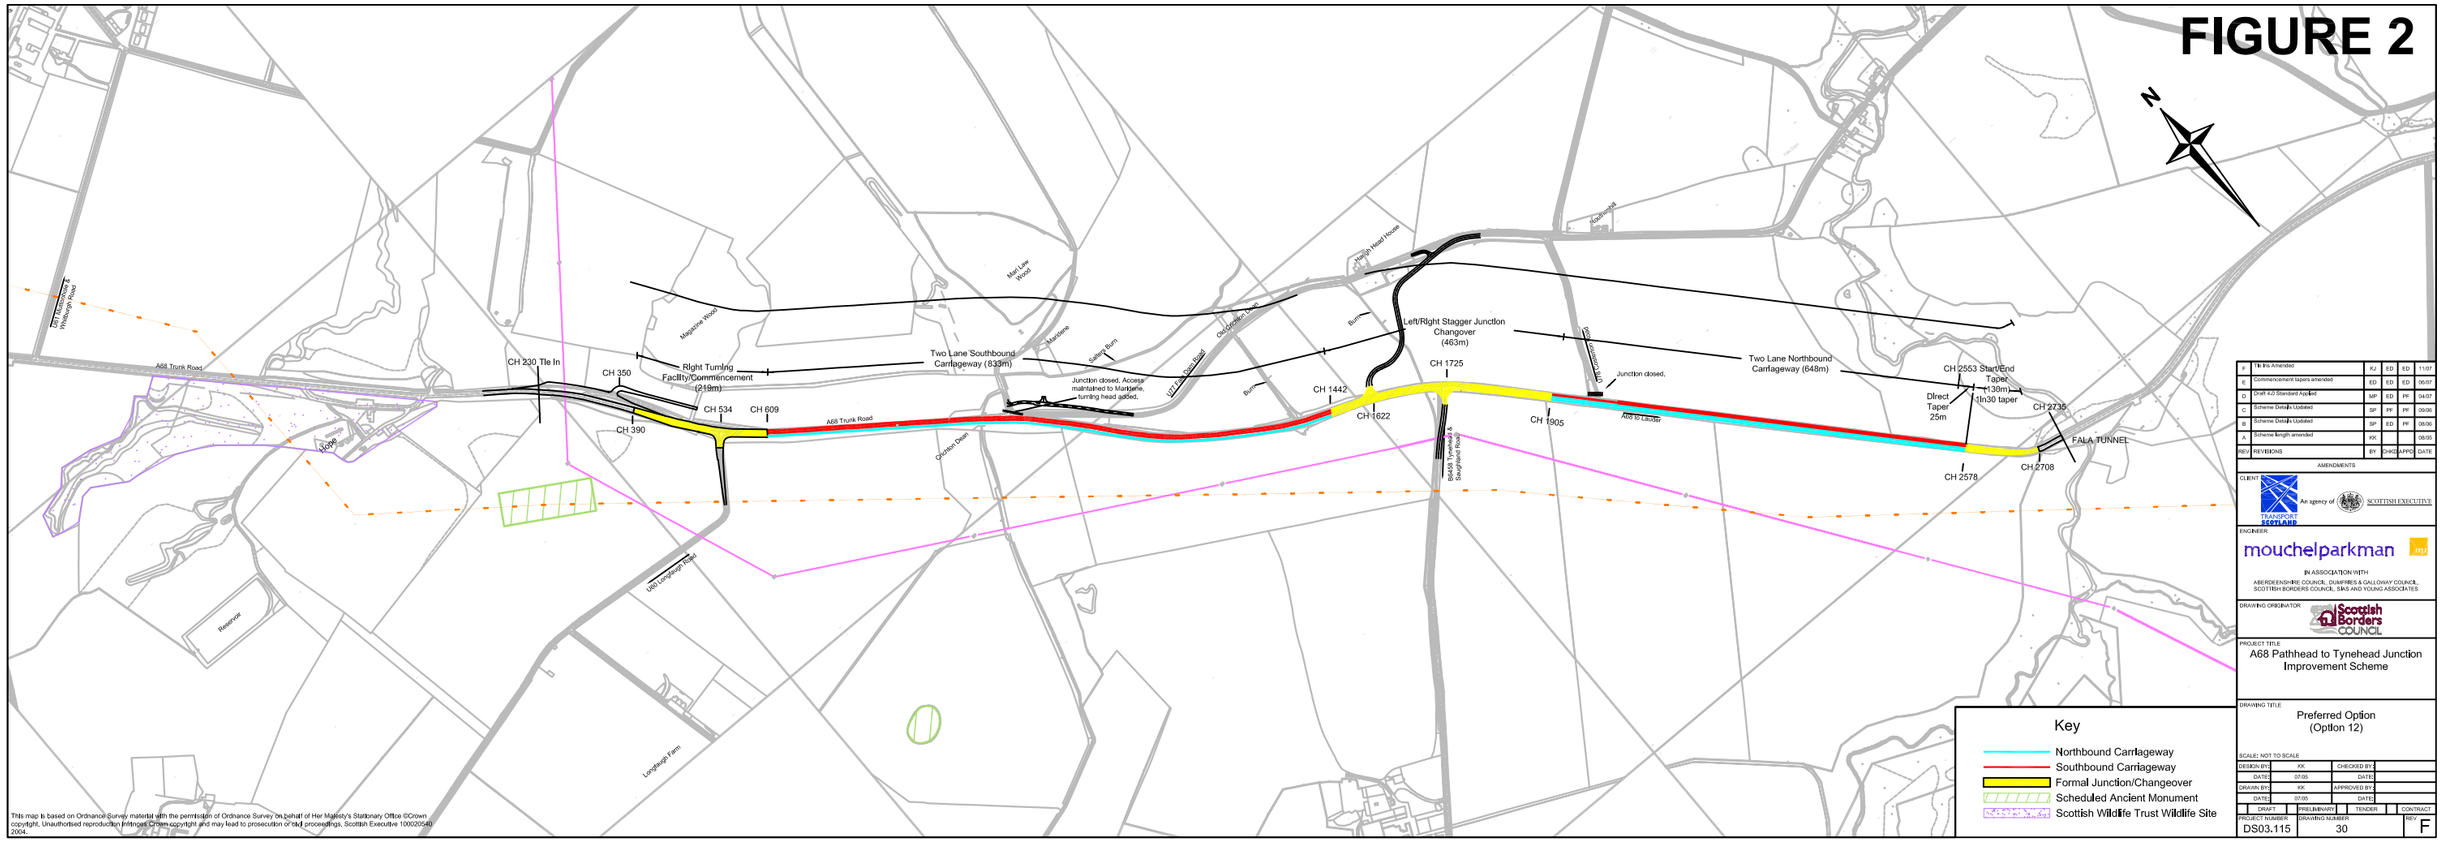

This map is based on Ordnance Survey material with the permission of Ordnance Survey on behalf of Her Majesty's Stationary Office ©Crown copyright. Unauthorised reproduction infringes Crown copyright and may lead to prosecution or civil proceedings. Scottish Executive 100020540 2004.

REV	REVISIONS	BY	CHKD	APPD	DATE
	AMENDMENTS				
F	Tie Ins Amended	KJ	ED	ED	11/07
E	Commencement tapers amended	ED	ED	ED	06/07
D	Draft 4.0 Standard Applied	MR	ED	PF	04/07
C	Scheme Details Updated	SF	PF	PF	09/06
B	Scheme Details Updated	SF	ED	PF	08/06
A	Scheme length amended	KK			08/05

CLIENT: Transport Scotland — An agency of Scottish Executive

ENGINEER: mouchelparkman

IN ASSOCIATION WITH: ABERDEENSHIRE COUNCIL, DUMFRIES & GALLOWAY COUNCIL, SCOTTISH BORDERS COUNCIL, SIAS AND YOUNG ASSOCIATES

DRAWING ORIGINATOR: Scottish Borders Council

PROJECT TITLE: A68 Pathhead to Tynehead Junction Improvement Scheme

DRAWING TITLE: Preferred Option (Option 12)

SCALE: NOT TO SCALE

DESIGN BY:	KK	CHECKED BY:	
DATE:	07/05	DATE:	
DRAWN BY:	KK	APPROVED BY:	
DATE:	07/05	DATE:	

DRAFT | PRELIMINARY | TENDER | CONTRACT

PROJECT NUMBER:	DRAWING NUMBER:	REV:
DS03.115	30	F