


Rev	Rev. Date	Purpose of revision	Drawn	Checked	Reviewed	Approved
1	2/10/2009	Dates Stage 2 Gender Report Issued for Publication	DD	MM	MM	MM
0	10/10/08	Dates Stage 2 Gender Report Issued, Final Draft	DD	MM	MM	MM

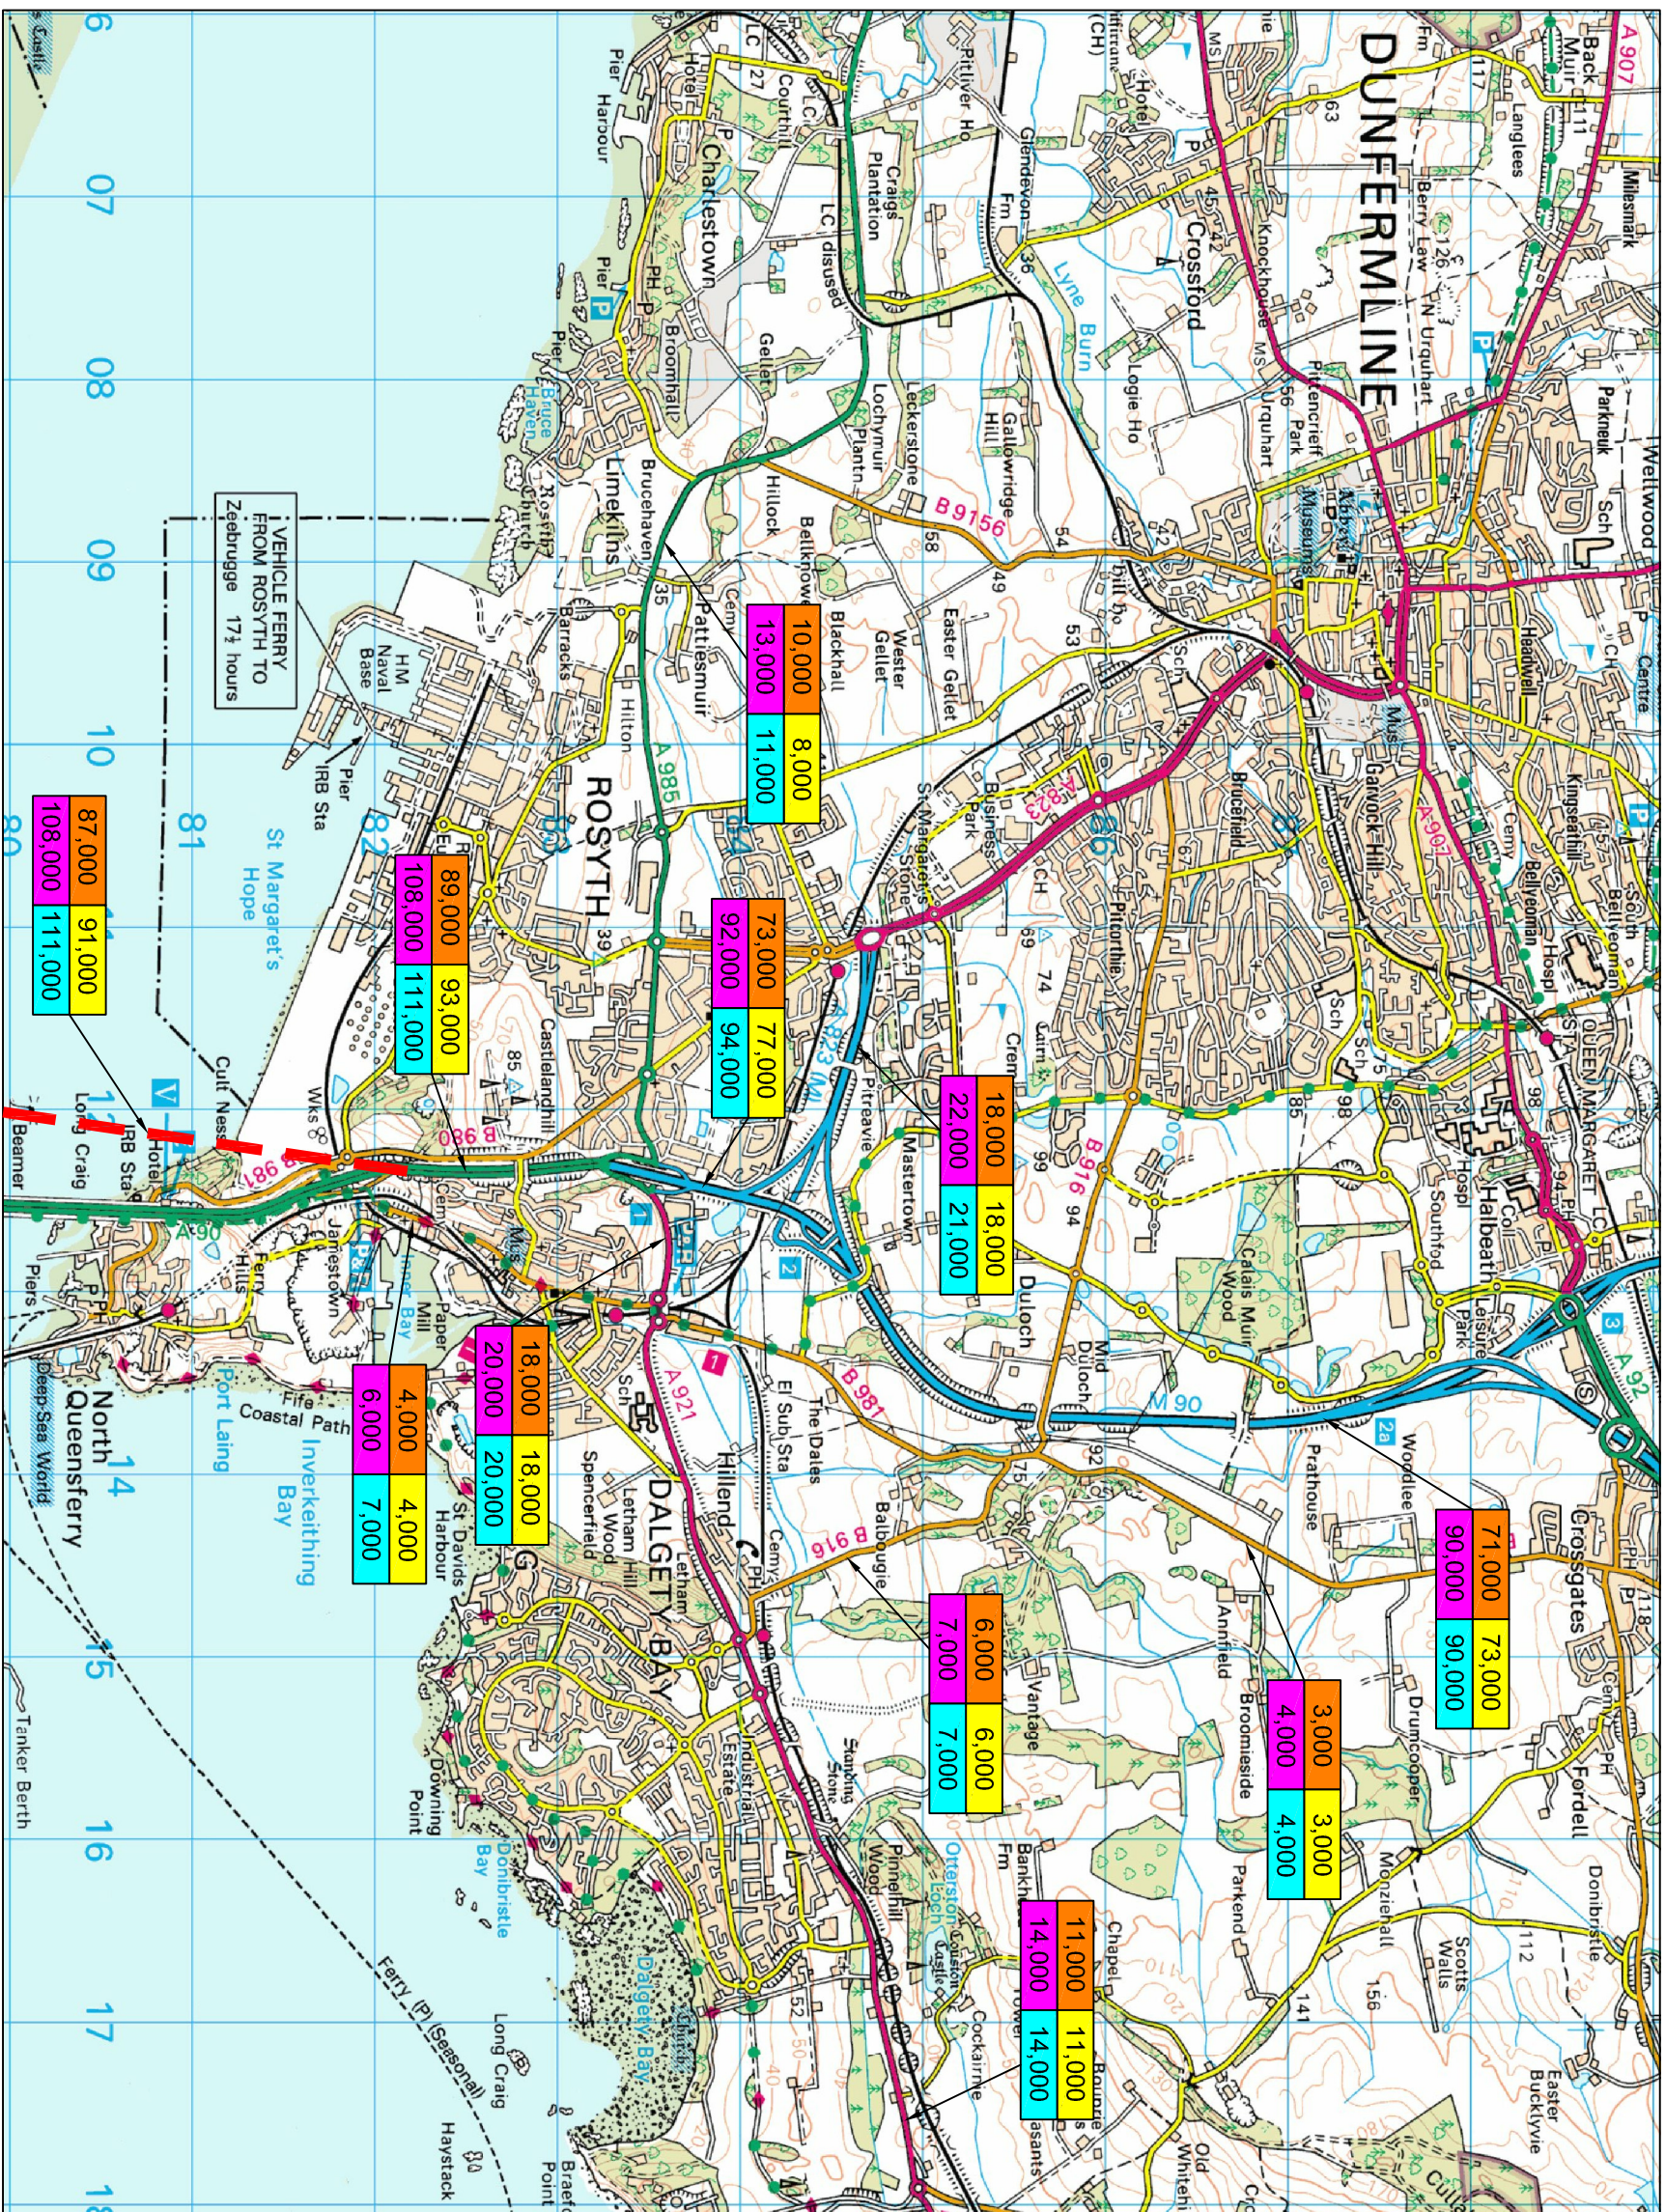

An agency of  The Scottish Government

JACOBS ARUP

FORTH REPLACEMENT CROSSING

**NORTH CORRIDOR OPTIO
ANNUAL AVERAGE
DAILY TRAFFIC FLOWS**

FOR INFORMATION

Scale	@ A1	DO NOT SCALE

Client no.	RD 001675
------------	-----------

FIGURE 20.1 | 1

This drawing is not to be used in whole or part other than for the intended purpose and project as defined on this drawing. Refer to the contract for full terms and conditions.