


FIGURE 20.3

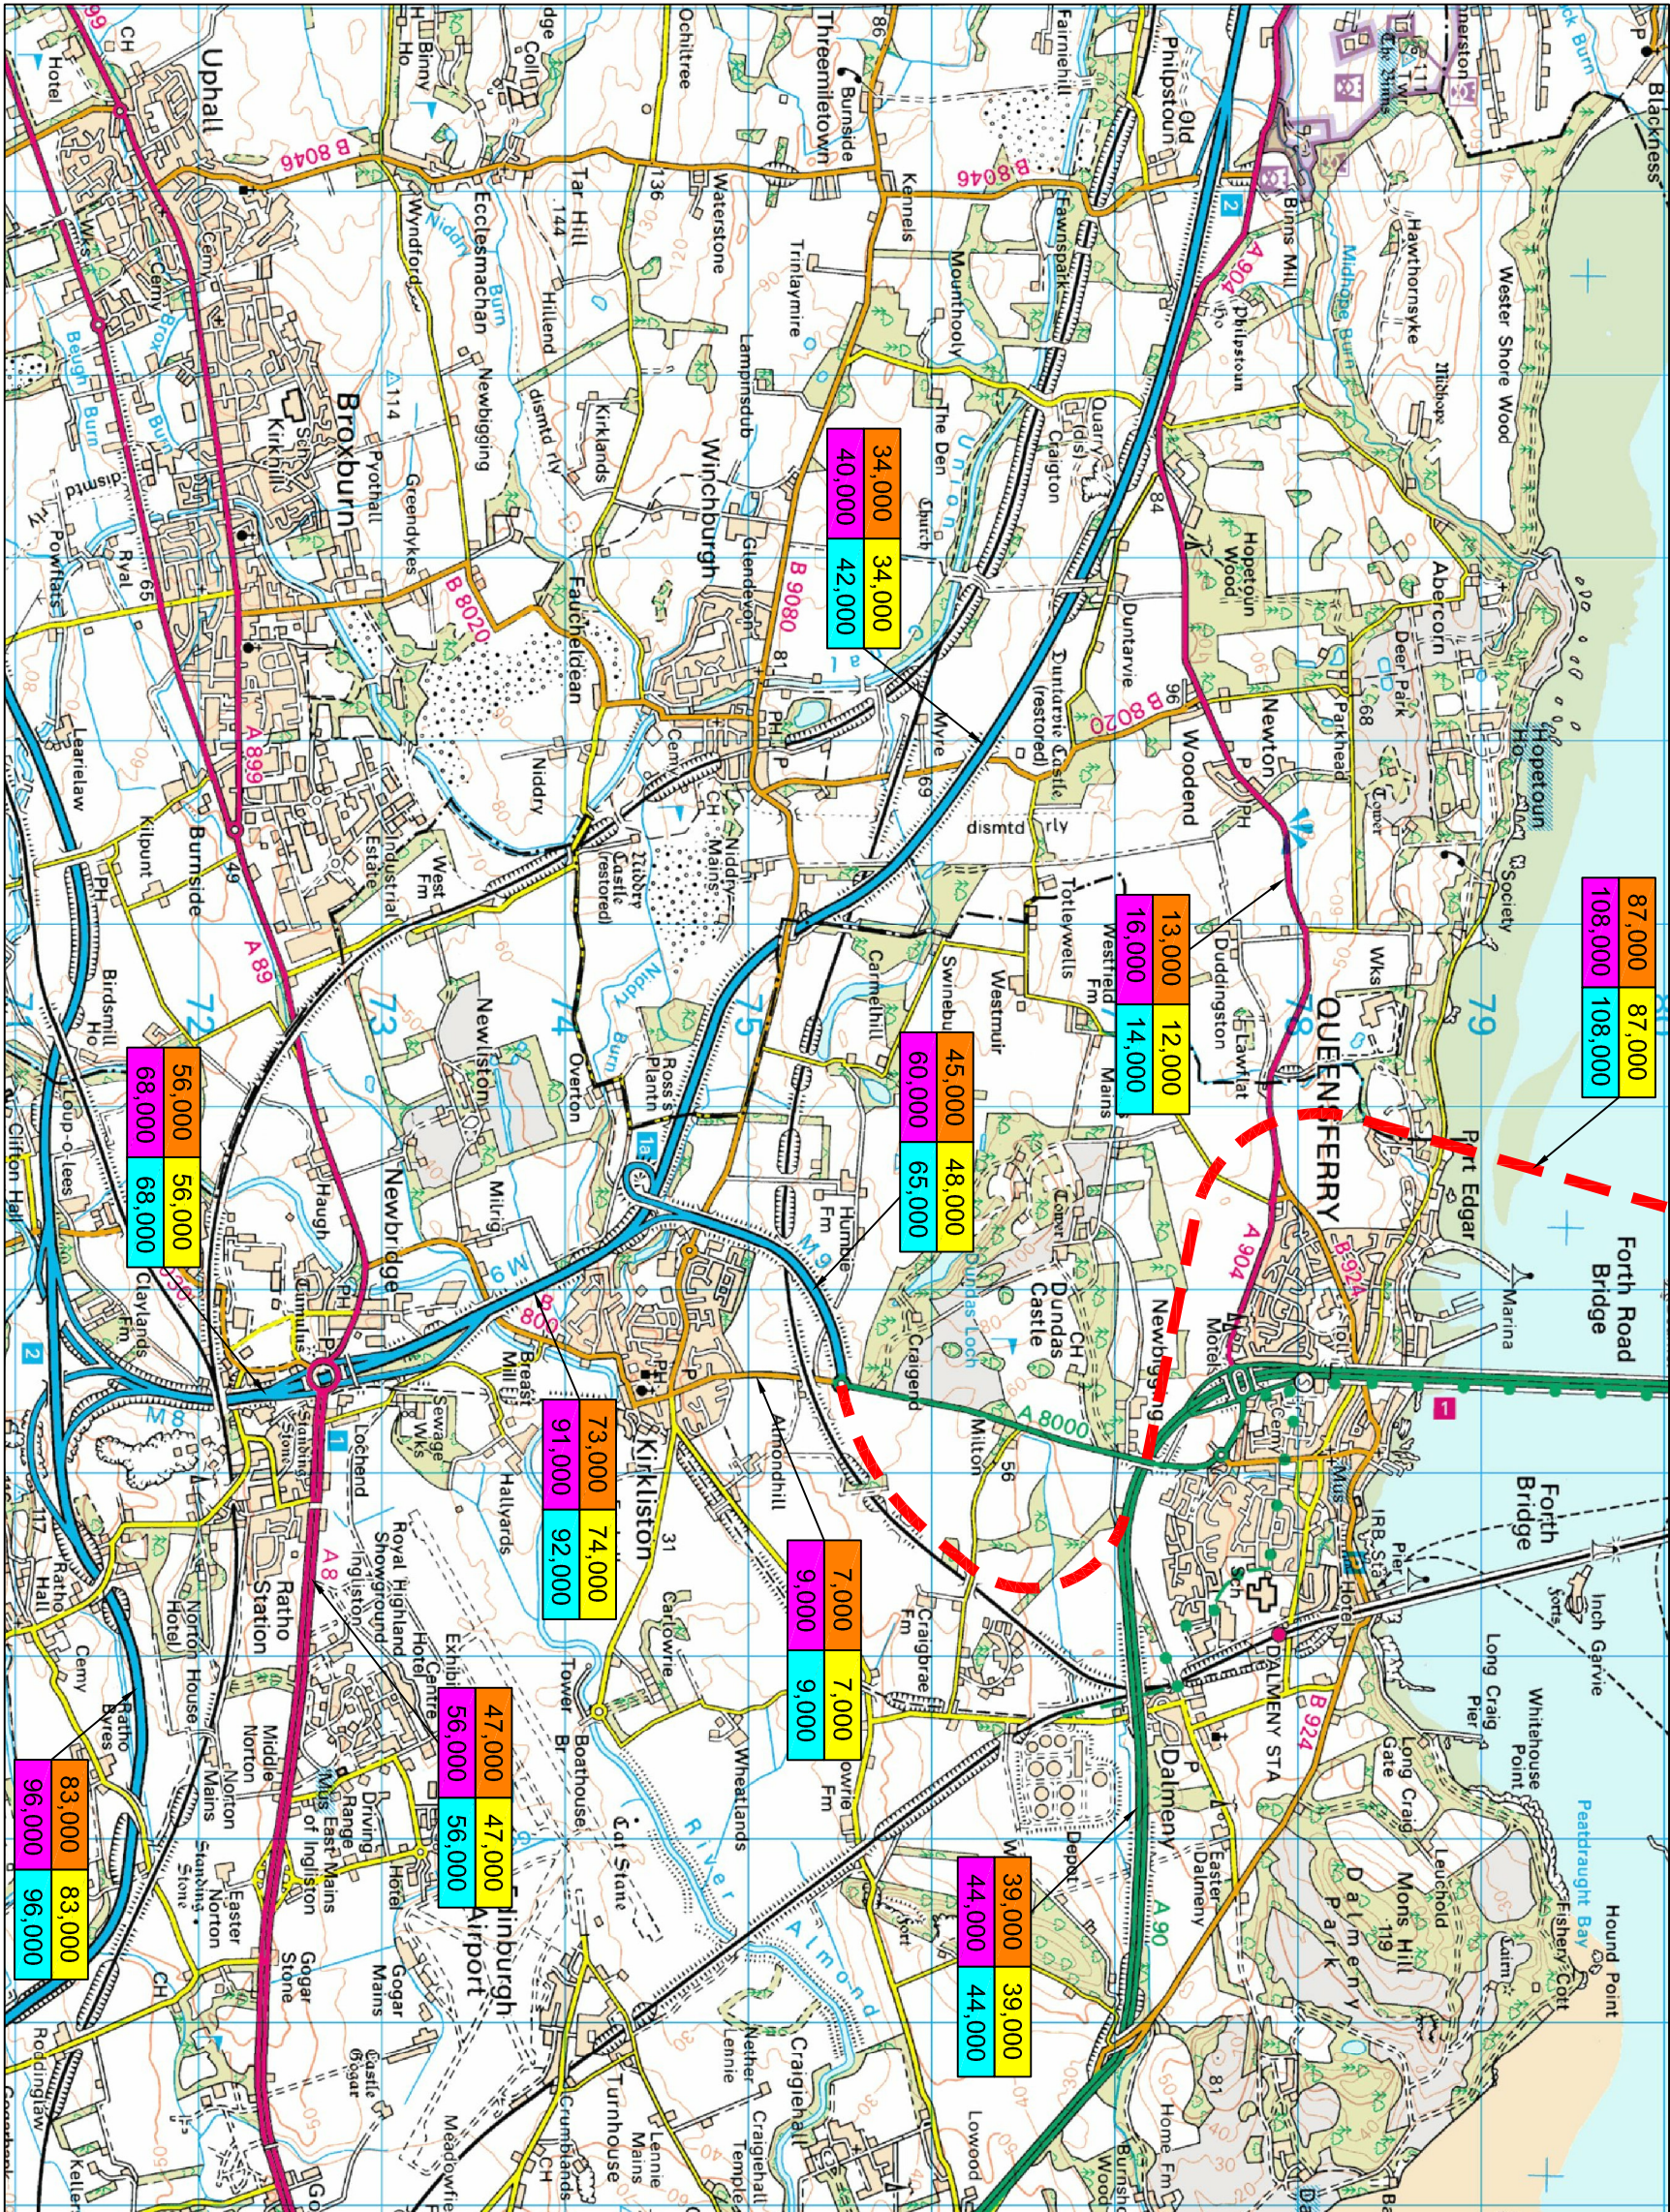

KEY

South Option 1			
2017	2017	2032	2032
North Option 1 (C35)		North Option 2 (C45)	

New road infrastructure

1	27/03/2018	DATIS Stage 1 Corridor Report Issue for Publication	DO	MM	MM	MM
0	10/10/2016	DATIS Stage 2 Corridor Report Issue for Publication	DO	MM	MM	MM
Rev	Rev: Date	Purpose of revision	Drawn	Checked	Reviewed	Approved



JACOBS ARUP

FORTH REPLACEMENT CROSSING

SOUTH CORRIDOR OPTION 1
ANNUAL AVERAGE
DAILY TRAFFIC FLOWS

FOR INFORMATION

Scale	@ A1	DO NOT SCALE
Client no.	RD 001675	

FIGURE 20.3

This drawing is not to be used in whole or part other than for the intended purpose and project as defined on this drawing. Refer to the contract for full terms and conditions.