
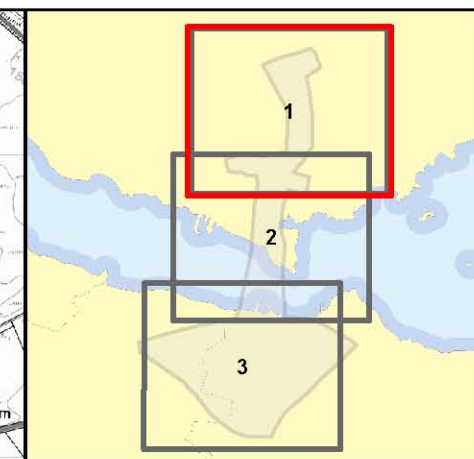


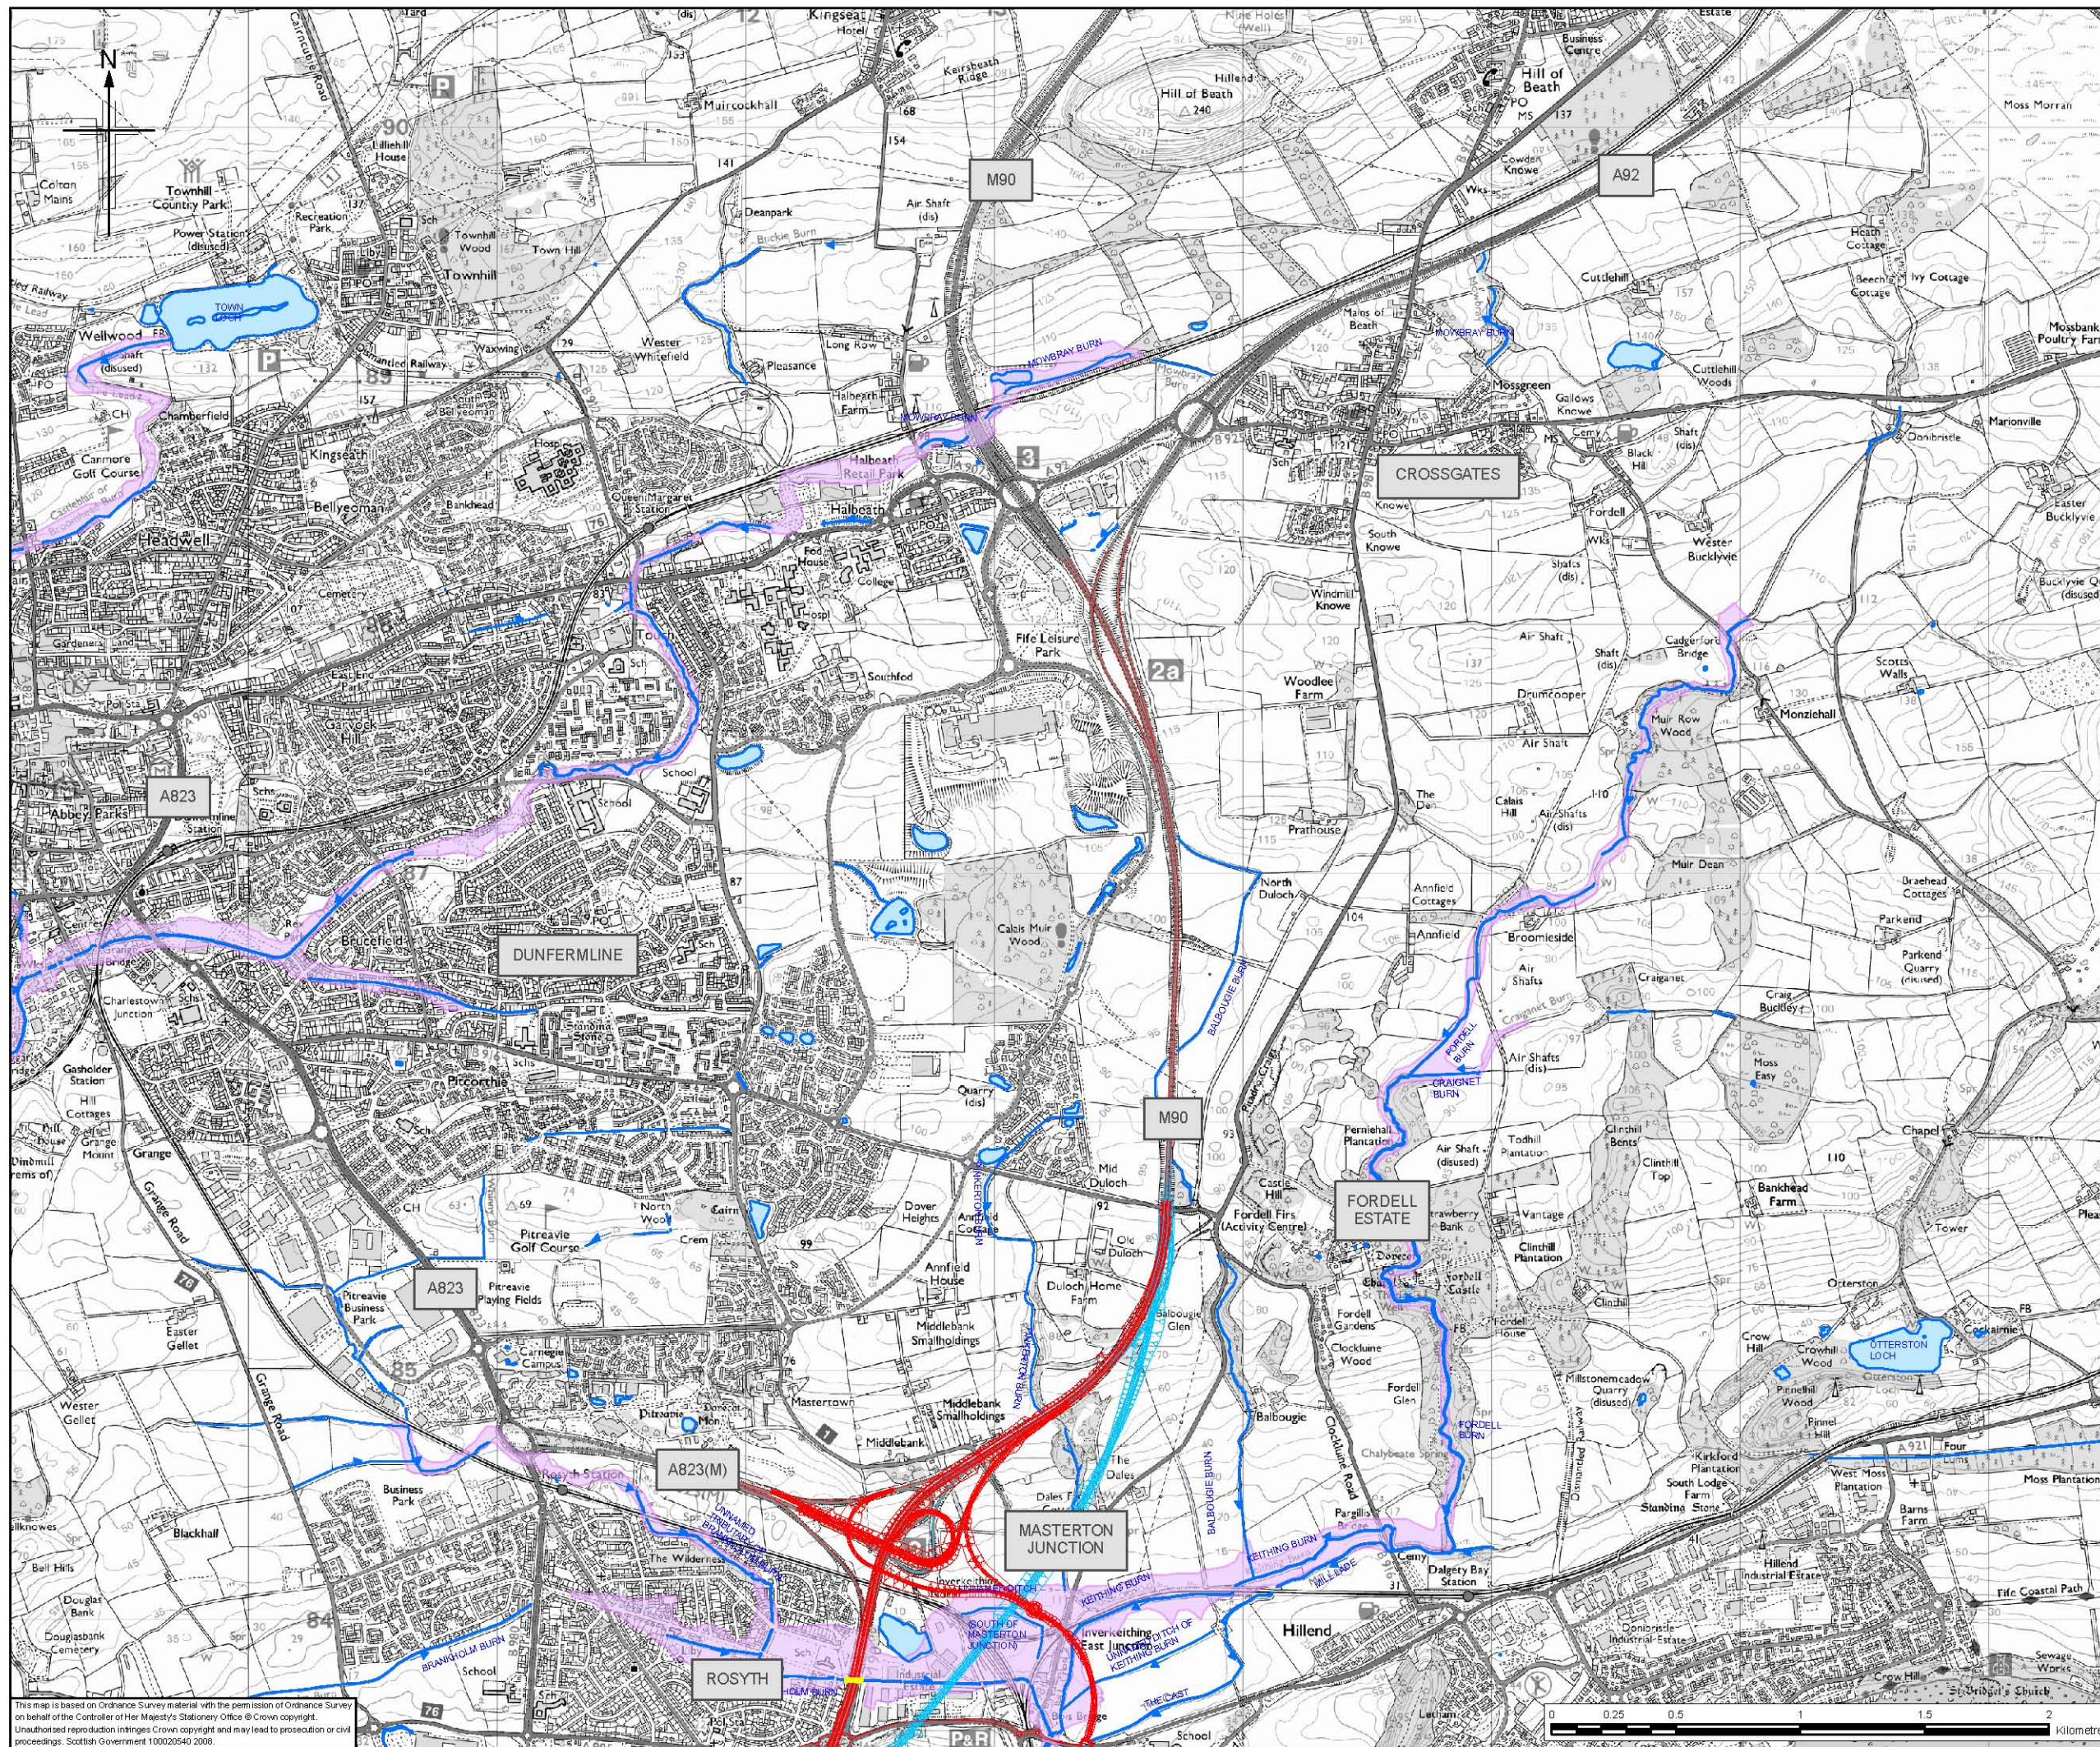

Legend

- North Corridor Option 1
- North Corridor Option 2
- South Corridor Option 1
- South Corridor Option 2
- Road Culvert
- Water Flow Direction
- Watercourses
- 200 Year Flood Zone
- Waterbodies

(200 year flood zone sourced from SEPA website 2008. Please refer to www.sepa.org/flooding/mapping for further information.)

Client



An agency of The Scottish Government

JACOBS ARUP

Project
FORTH REPLACEMENT CROSSING



Drawing title

200 Year Flood Risk

Drawing Status: FINAL
Scale: 1:25,000 @A3 DO NOT SCALE
Client no.: RD001675
Drawing number: **FIGURE 8.3a**

This drawing is not to be used in whole or part other than for the intended purpose and project as defined on this drawing. Refer to the contract for full terms and conditions.

This map is based on Ordnance Survey material with the permission of Ordnance Survey on behalf of the Controller of Her Majesty's Stationery Office © Crown copyright. Unauthorised reproduction infringes Crown copyright and may lead to prosecution or civil proceedings. Scottish Government 100020540 2008.

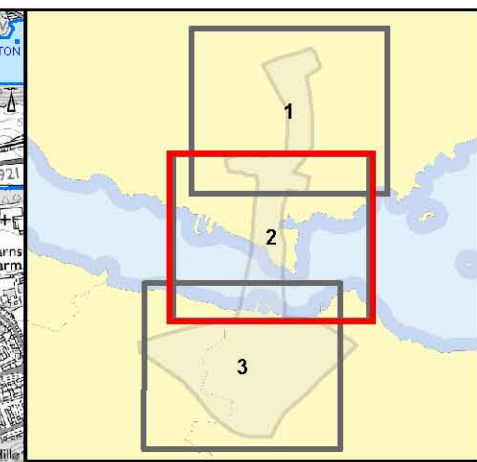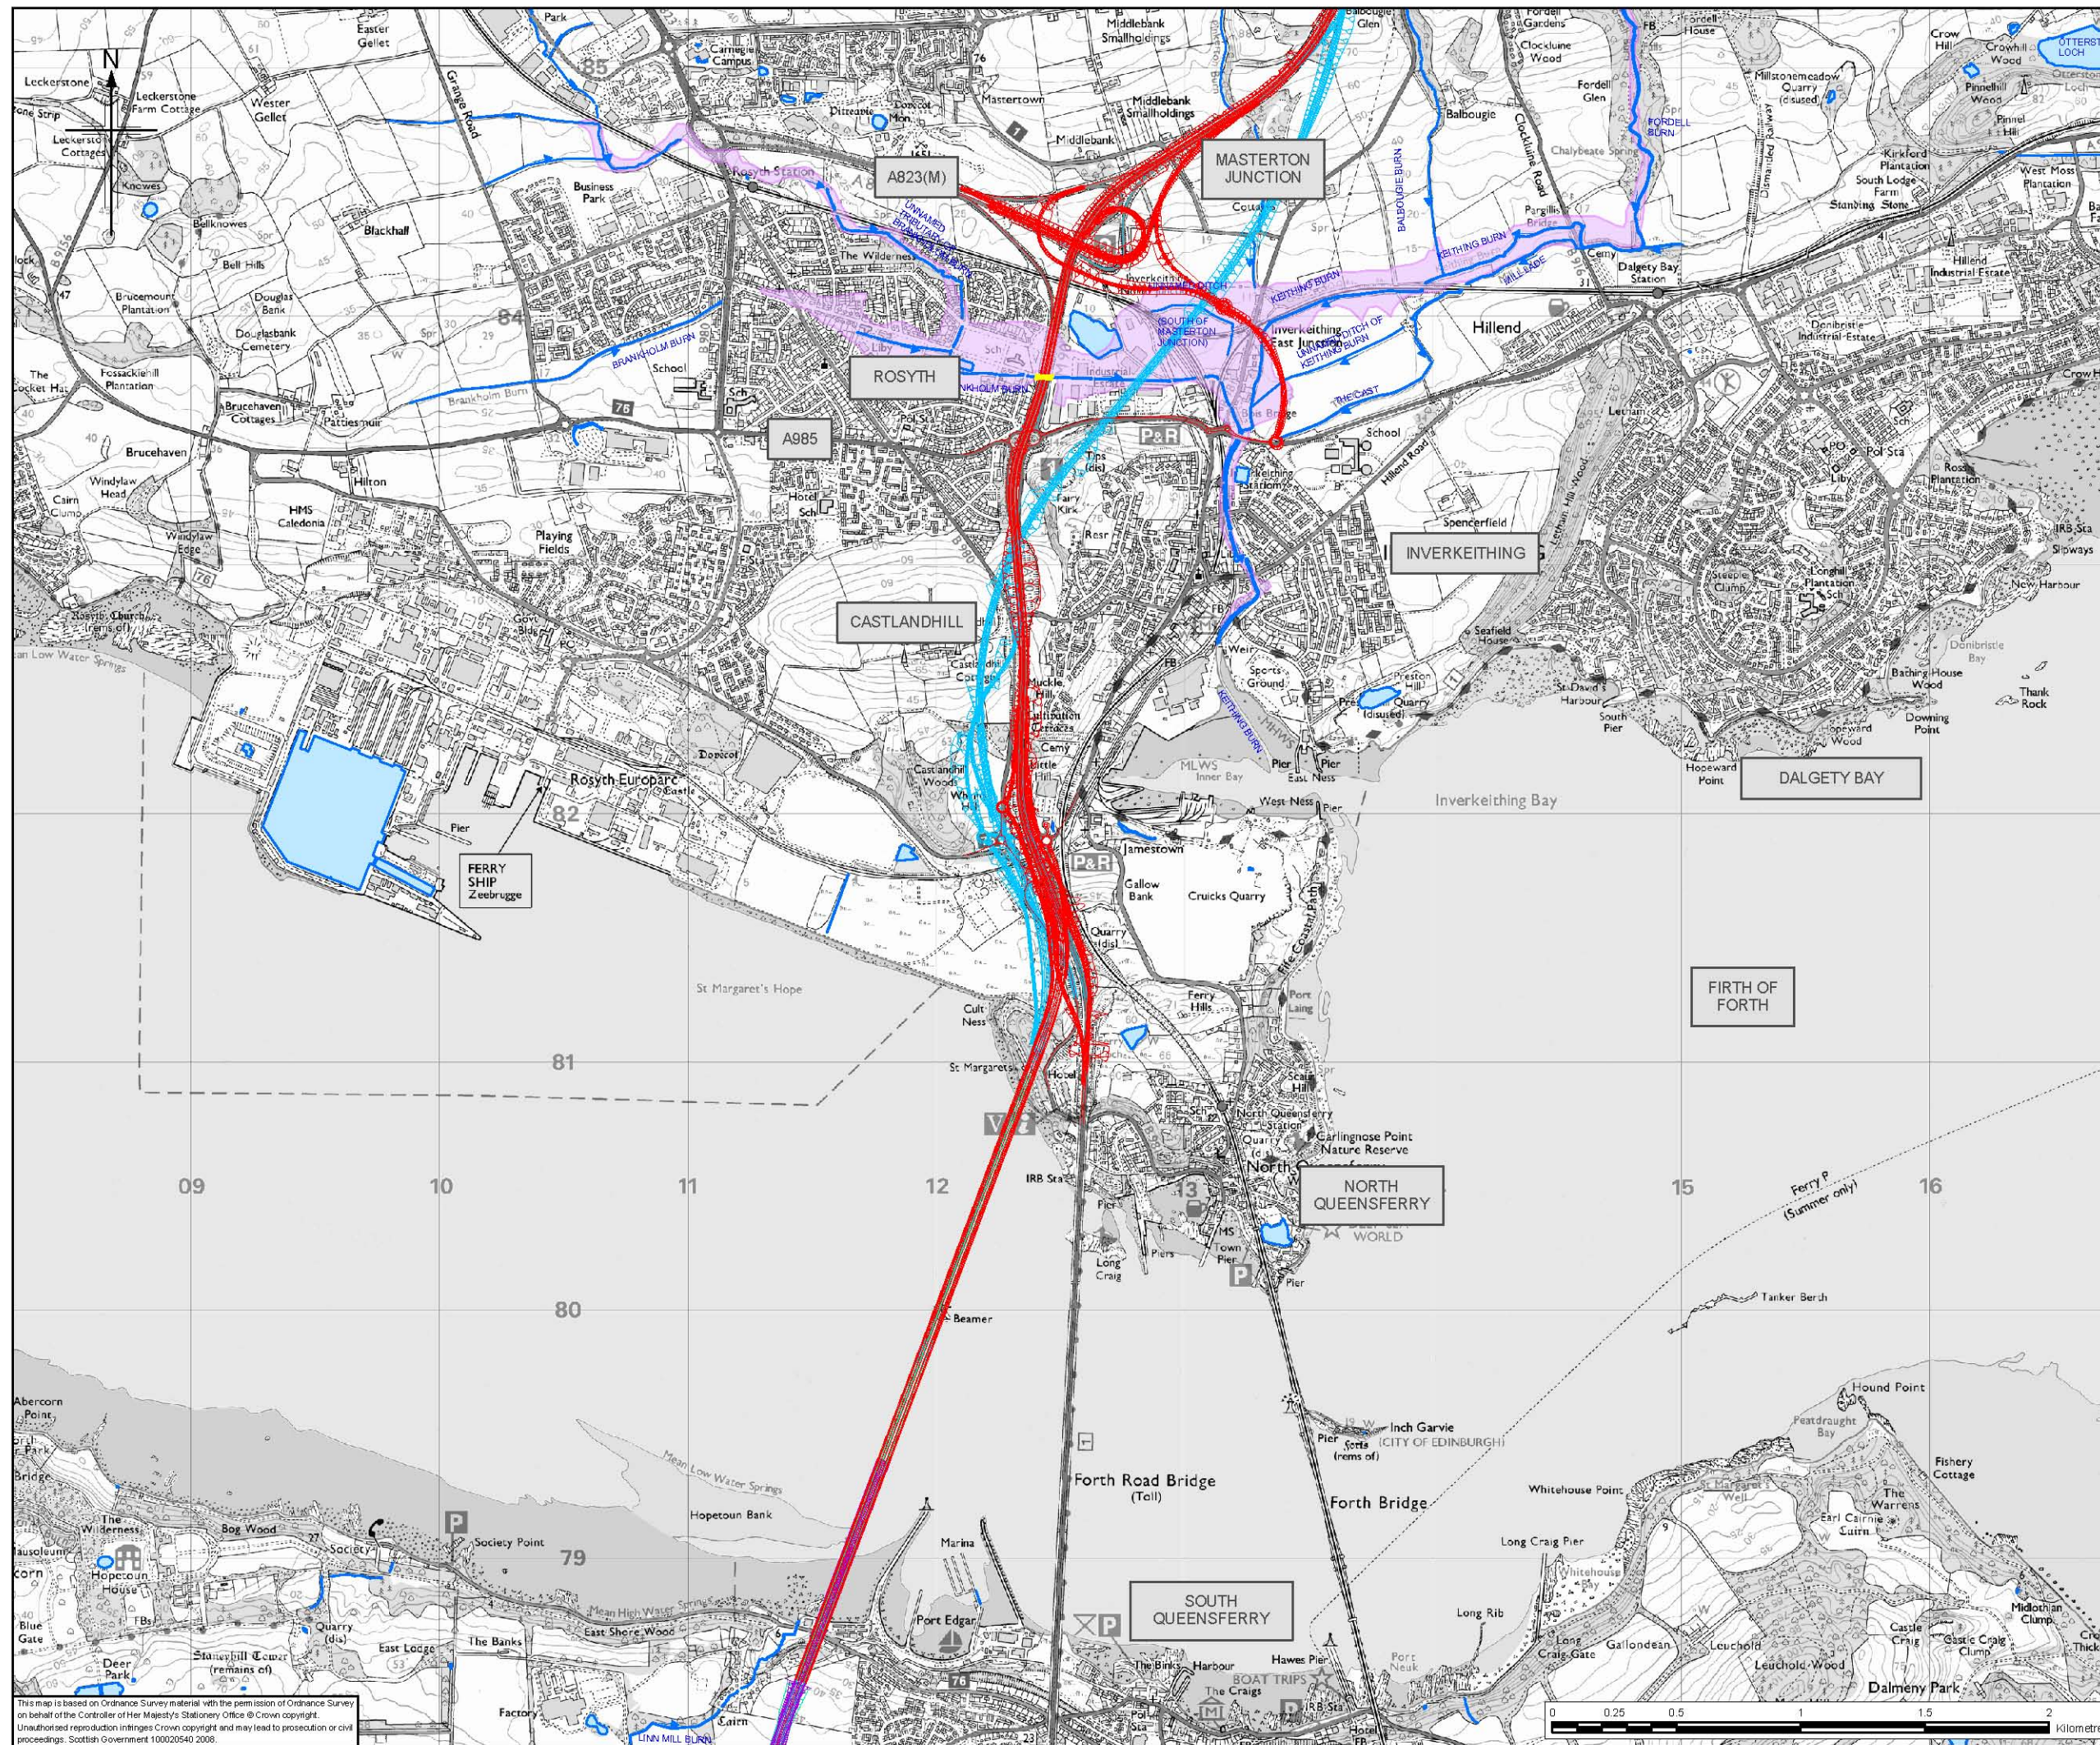

Legend

- North Corridor Option 1
- North Corridor Option 2
- South Corridor Option 1
- South Corridor Option 2
- Road Culvert
- Water Flow Direction
- Watercourses
- 200 Year Flood Zone
- Waterbodies

(200 year flood zone sourced from SEPA website 2008. Please refer to www.sepa.org/flooding/mapping for further information.)

Client


TRANSPORT SCOTLAND

An agency of  The Scottish Government

JACOBS **ARUP**

Project
FORTH REPLACEMENT CROSSING

Drawing title
200 Year Flood Risk

Drawing Status
FINAL

Scale
1:25,000 @A3 DO NOT SCALE



Client no.
RD001675

Drawing number
FIGURE 8.3b

Rev
0

This drawing is not to be used in whole or part other than for the intended purpose and project as defined on this drawing. Refer to the contract for full terms and conditions.

This map is based on Ordnance Survey material with the permission of Ordnance Survey on behalf of the Controller of Her Majesty's Stationery Office © Crown copyright. Unauthorised reproduction infringes Crown copyright and may lead to prosecution or civil proceedings. Scottish Government 100020540 2008.

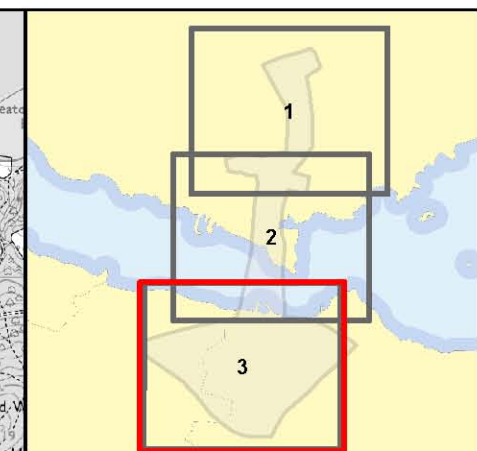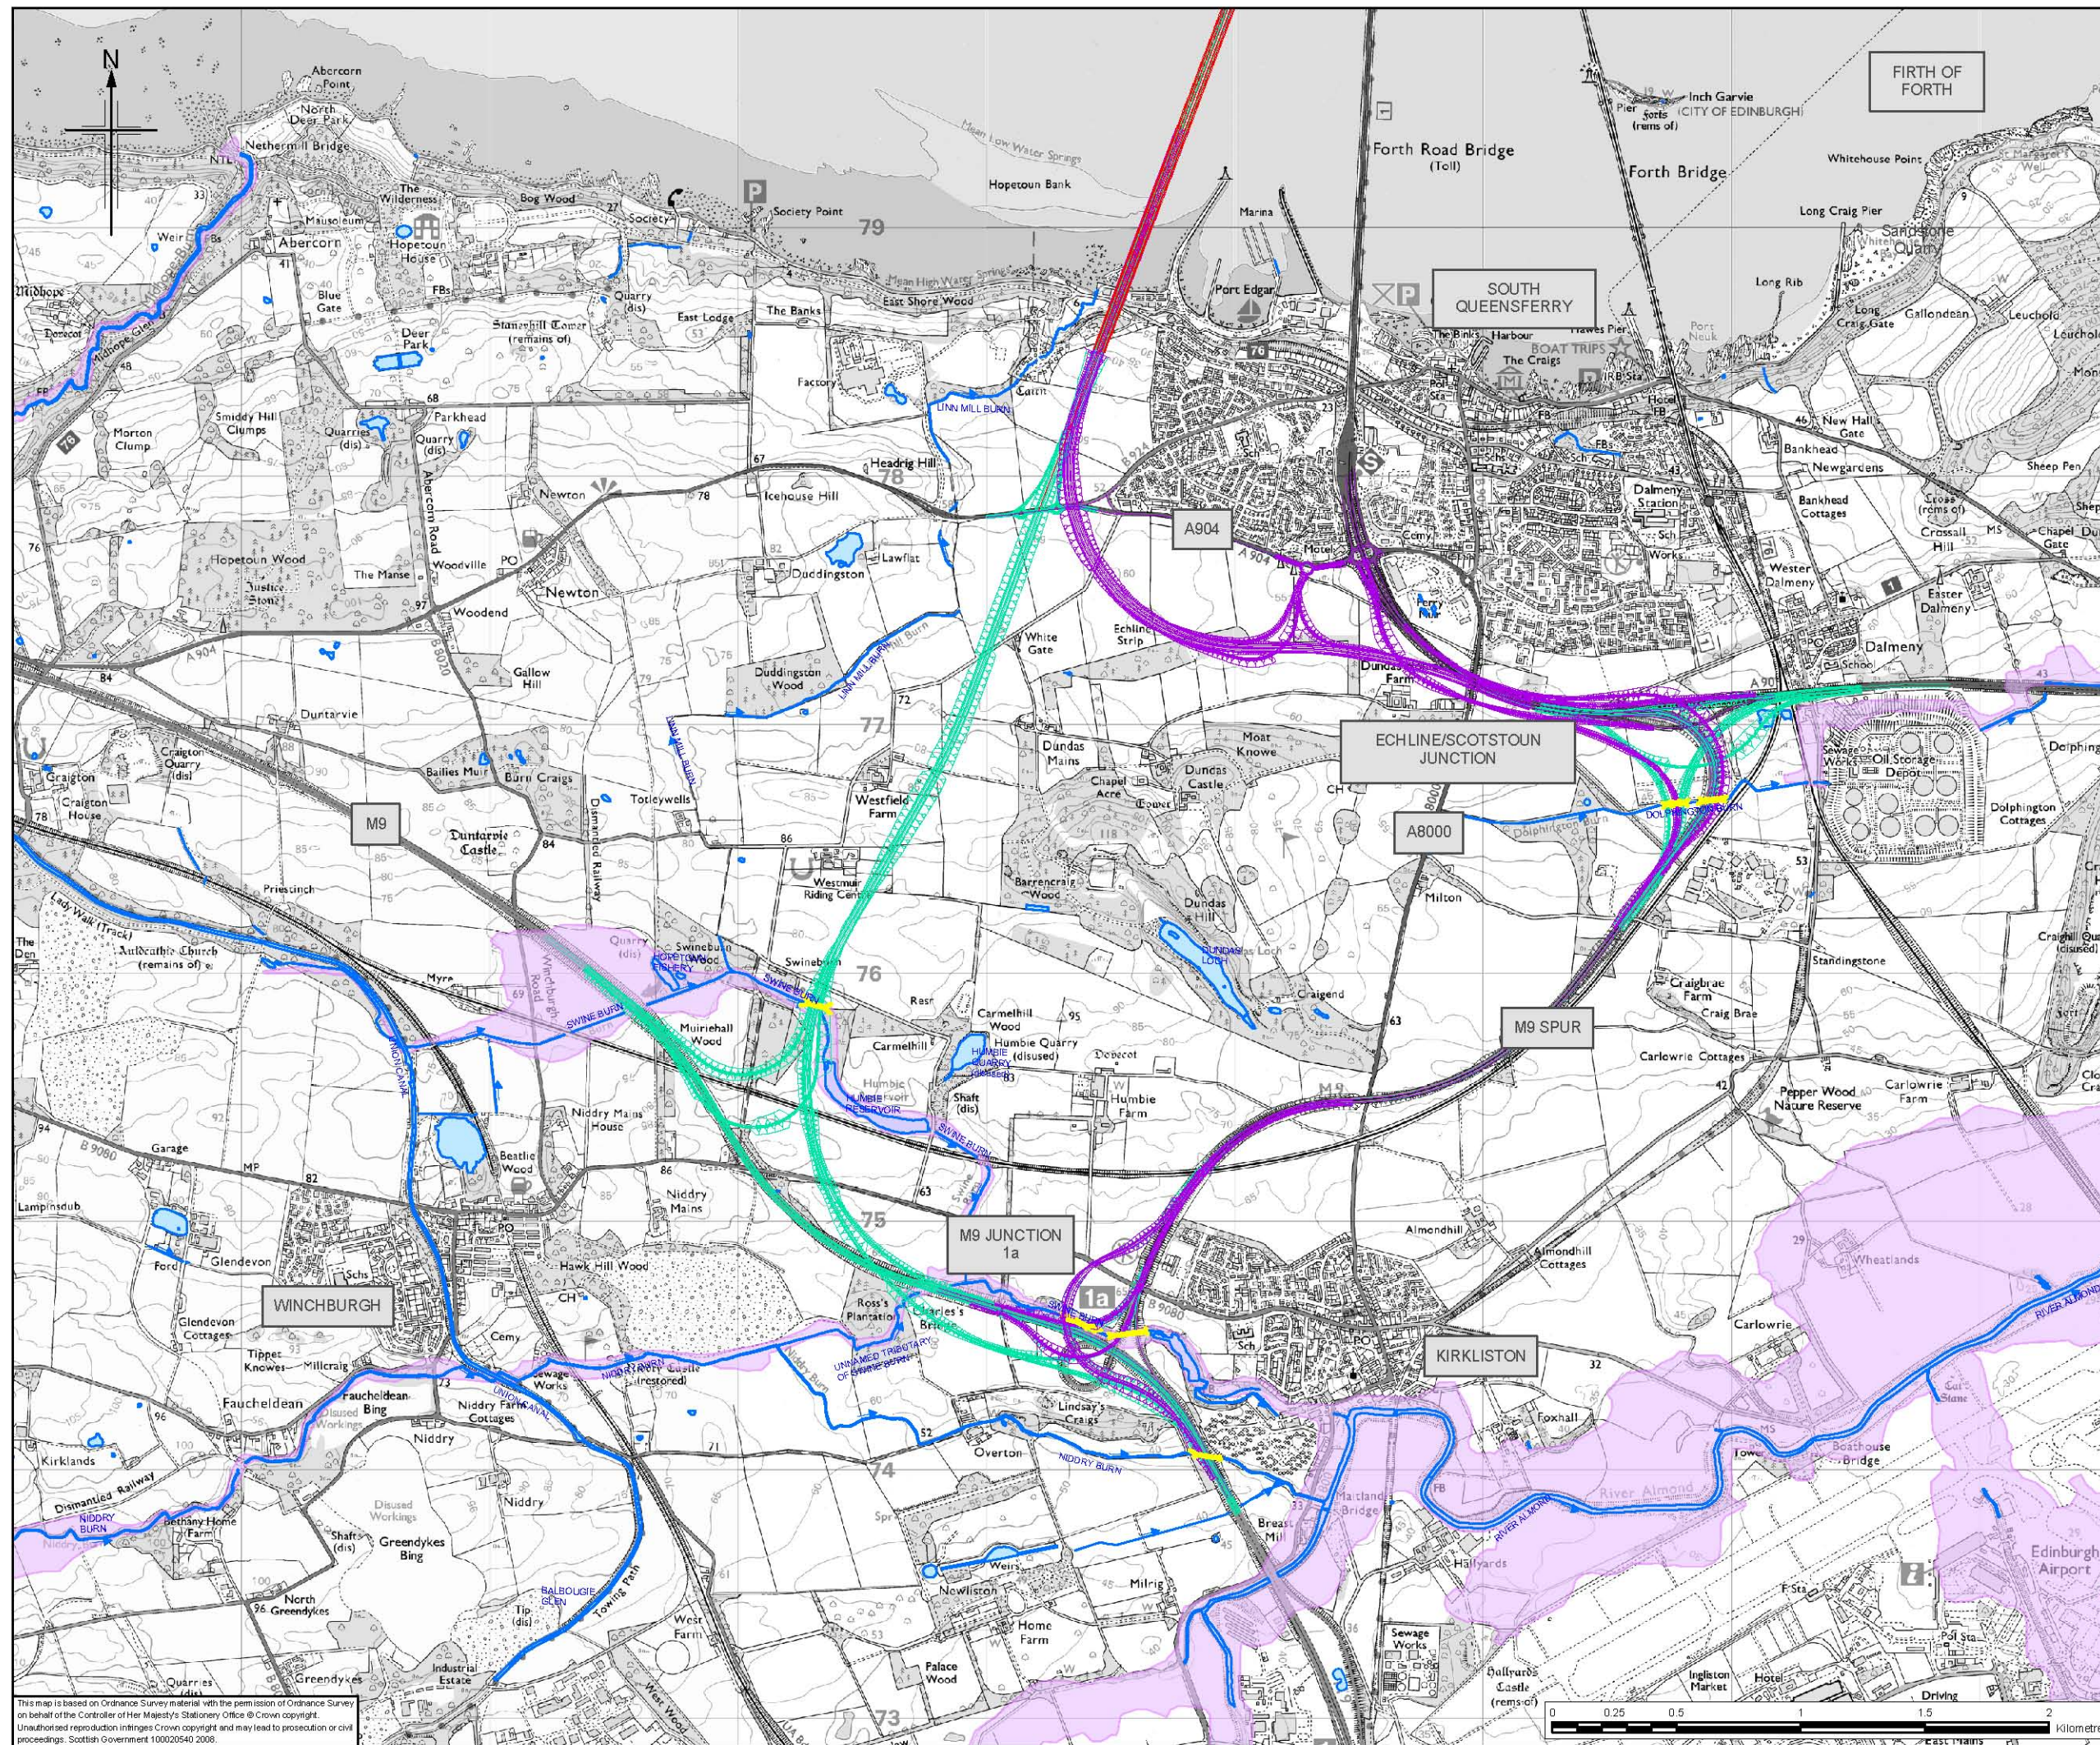

Legend

- North Corridor Option 1
- North Corridor Option 2
- South Corridor Option 1
- South Corridor Option 2
- Road Culvert
- Water Flow Direction
- Watercourses
- 200 Year Flood Zone
- Waterbodies

(200 year flood zone sourced from SEPA website 2008. Please refer to www.sepa.org/flooding/mapping for further information.)

Client

TRANSPORT SCOTLAND

An agency of The Scottish Government

JACOBS **ARUP**

Project
FORTH REPLACEMENT CROSSING

Drawing title
200 Year Flood Risk

Drawing Status
FINAL

Scale
1:25,000 @A3 DO NOT SCALE

Client no.
RD001675

Drawing number
FIGURE 8.3c

Rev
0

This drawing is not to be used in whole or part other than for the intended purpose and project as defined on this drawing. Refer to the contract for full terms and conditions.