


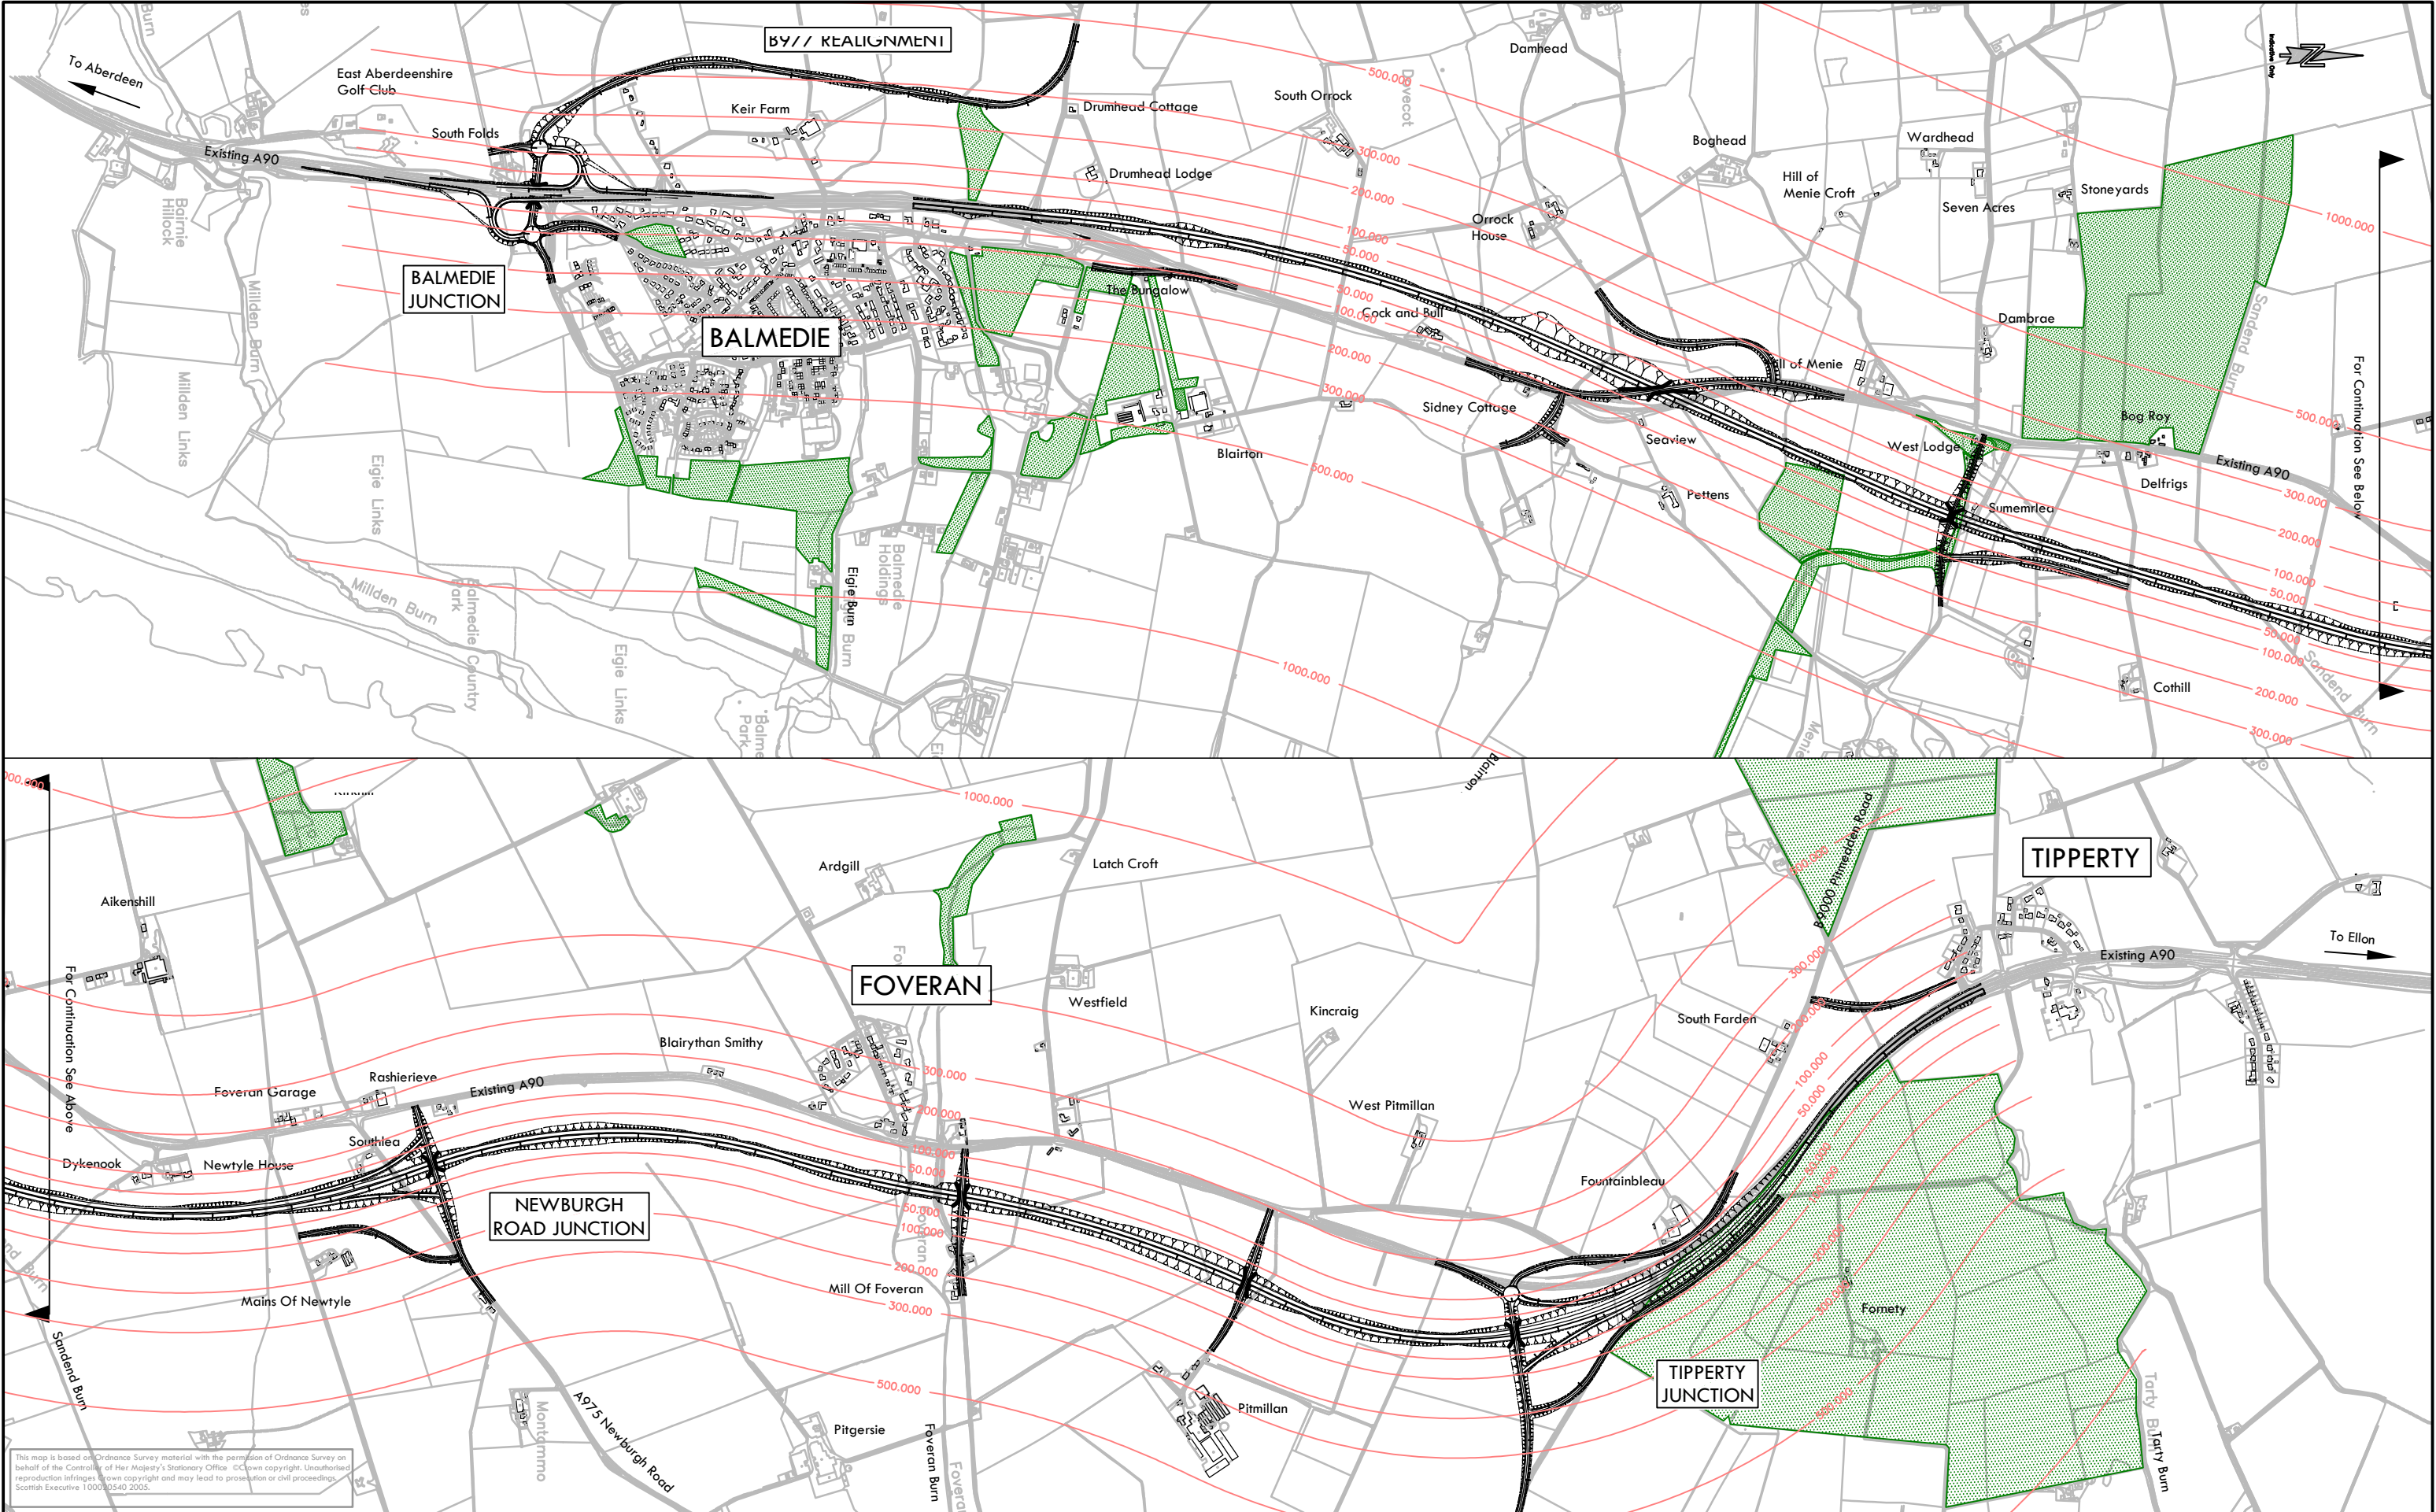

CLIENT										PROJECT										TITLE	
 TRANSPORT SCOTLAND TRANSPORT SCOTLAND TRUNK ROADS, INFRASTRUCTURE & PROFESSIONAL SERVICES 7th FLOOR NORTH BUCHANAN HOUSE 58 PORT DUNDAS ROAD GLASGOW G4 DHF										A90 Balmedie to Tipperty										Carl Bro  2nd Floor Spectrum House 2 Powderhall Road Edinburgh, EH7 4GB Tel: 0131 550 6300 Fax: 0131 550 6499 www.carlbro.co.uk	
<table><tr><td>DRAWN</td><td colspan="3">EWB</td><td colspan="3">DATE</td><td colspan="3">16.08.06</td></tr><tr><td>CHECKED</td><td colspan="3">CAG</td><td colspan="3">DATE</td><td colspan="3">16.08.06</td></tr><tr><td>APPROVED</td><td colspan="3">RLG</td><td colspan="3">DATE</td><td colspan="3">16.08.06</td></tr></table>										DRAWN	EWB			DATE			16.08.06			CHECKED	CAG			DATE			16.08.06			APPROVED	RLG			DATE			16.08.06			<table><tr><td>0</td><td colspan="3">First Issue</td><td colspan="3">EWB</td><td colspan="3">08.06</td></tr><tr><td>REV</td><td colspan="3">AMENDMENTS</td><td>BY</td><td>CHKD</td><td>APRD</td><td>DATE</td><td colspan="3"></td></tr></table>										0	First Issue			EWB			08.06			REV	AMENDMENTS			BY	CHKD	APRD	DATE				<table><tr><td colspan="6">ORIGINAL DRAWING SIZE</td><td colspan="4">420 x 297 - A3</td><td colspan="4">Bristol · Dublin · Edinburgh · Glasgow · Leeds · London · Peterborough · Wrexham</td></tr></table>										ORIGINAL DRAWING SIZE						420 x 297 - A3				Bristol · Dublin · Edinburgh · Glasgow · Leeds · London · Peterborough · Wrexham			
DRAWN	EWB			DATE			16.08.06	
CHECKED	CAG			DATE			16.08.06	
APPROVED	RLG			DATE			16.08.06	
0	First Issue			EWB			08.06	
REV	AMENDMENTS			BY	CHKD	APRD	DATE	
ORIGINAL DRAWING SIZE						420 x 297 - A3				Bristol · Dublin · Edinburgh · Glasgow · Leeds · London · Peterborough · Wrexham	
SCALE										DRAWING No										REV.	
NTS										P246600/02/01/Fig 3.3										0	