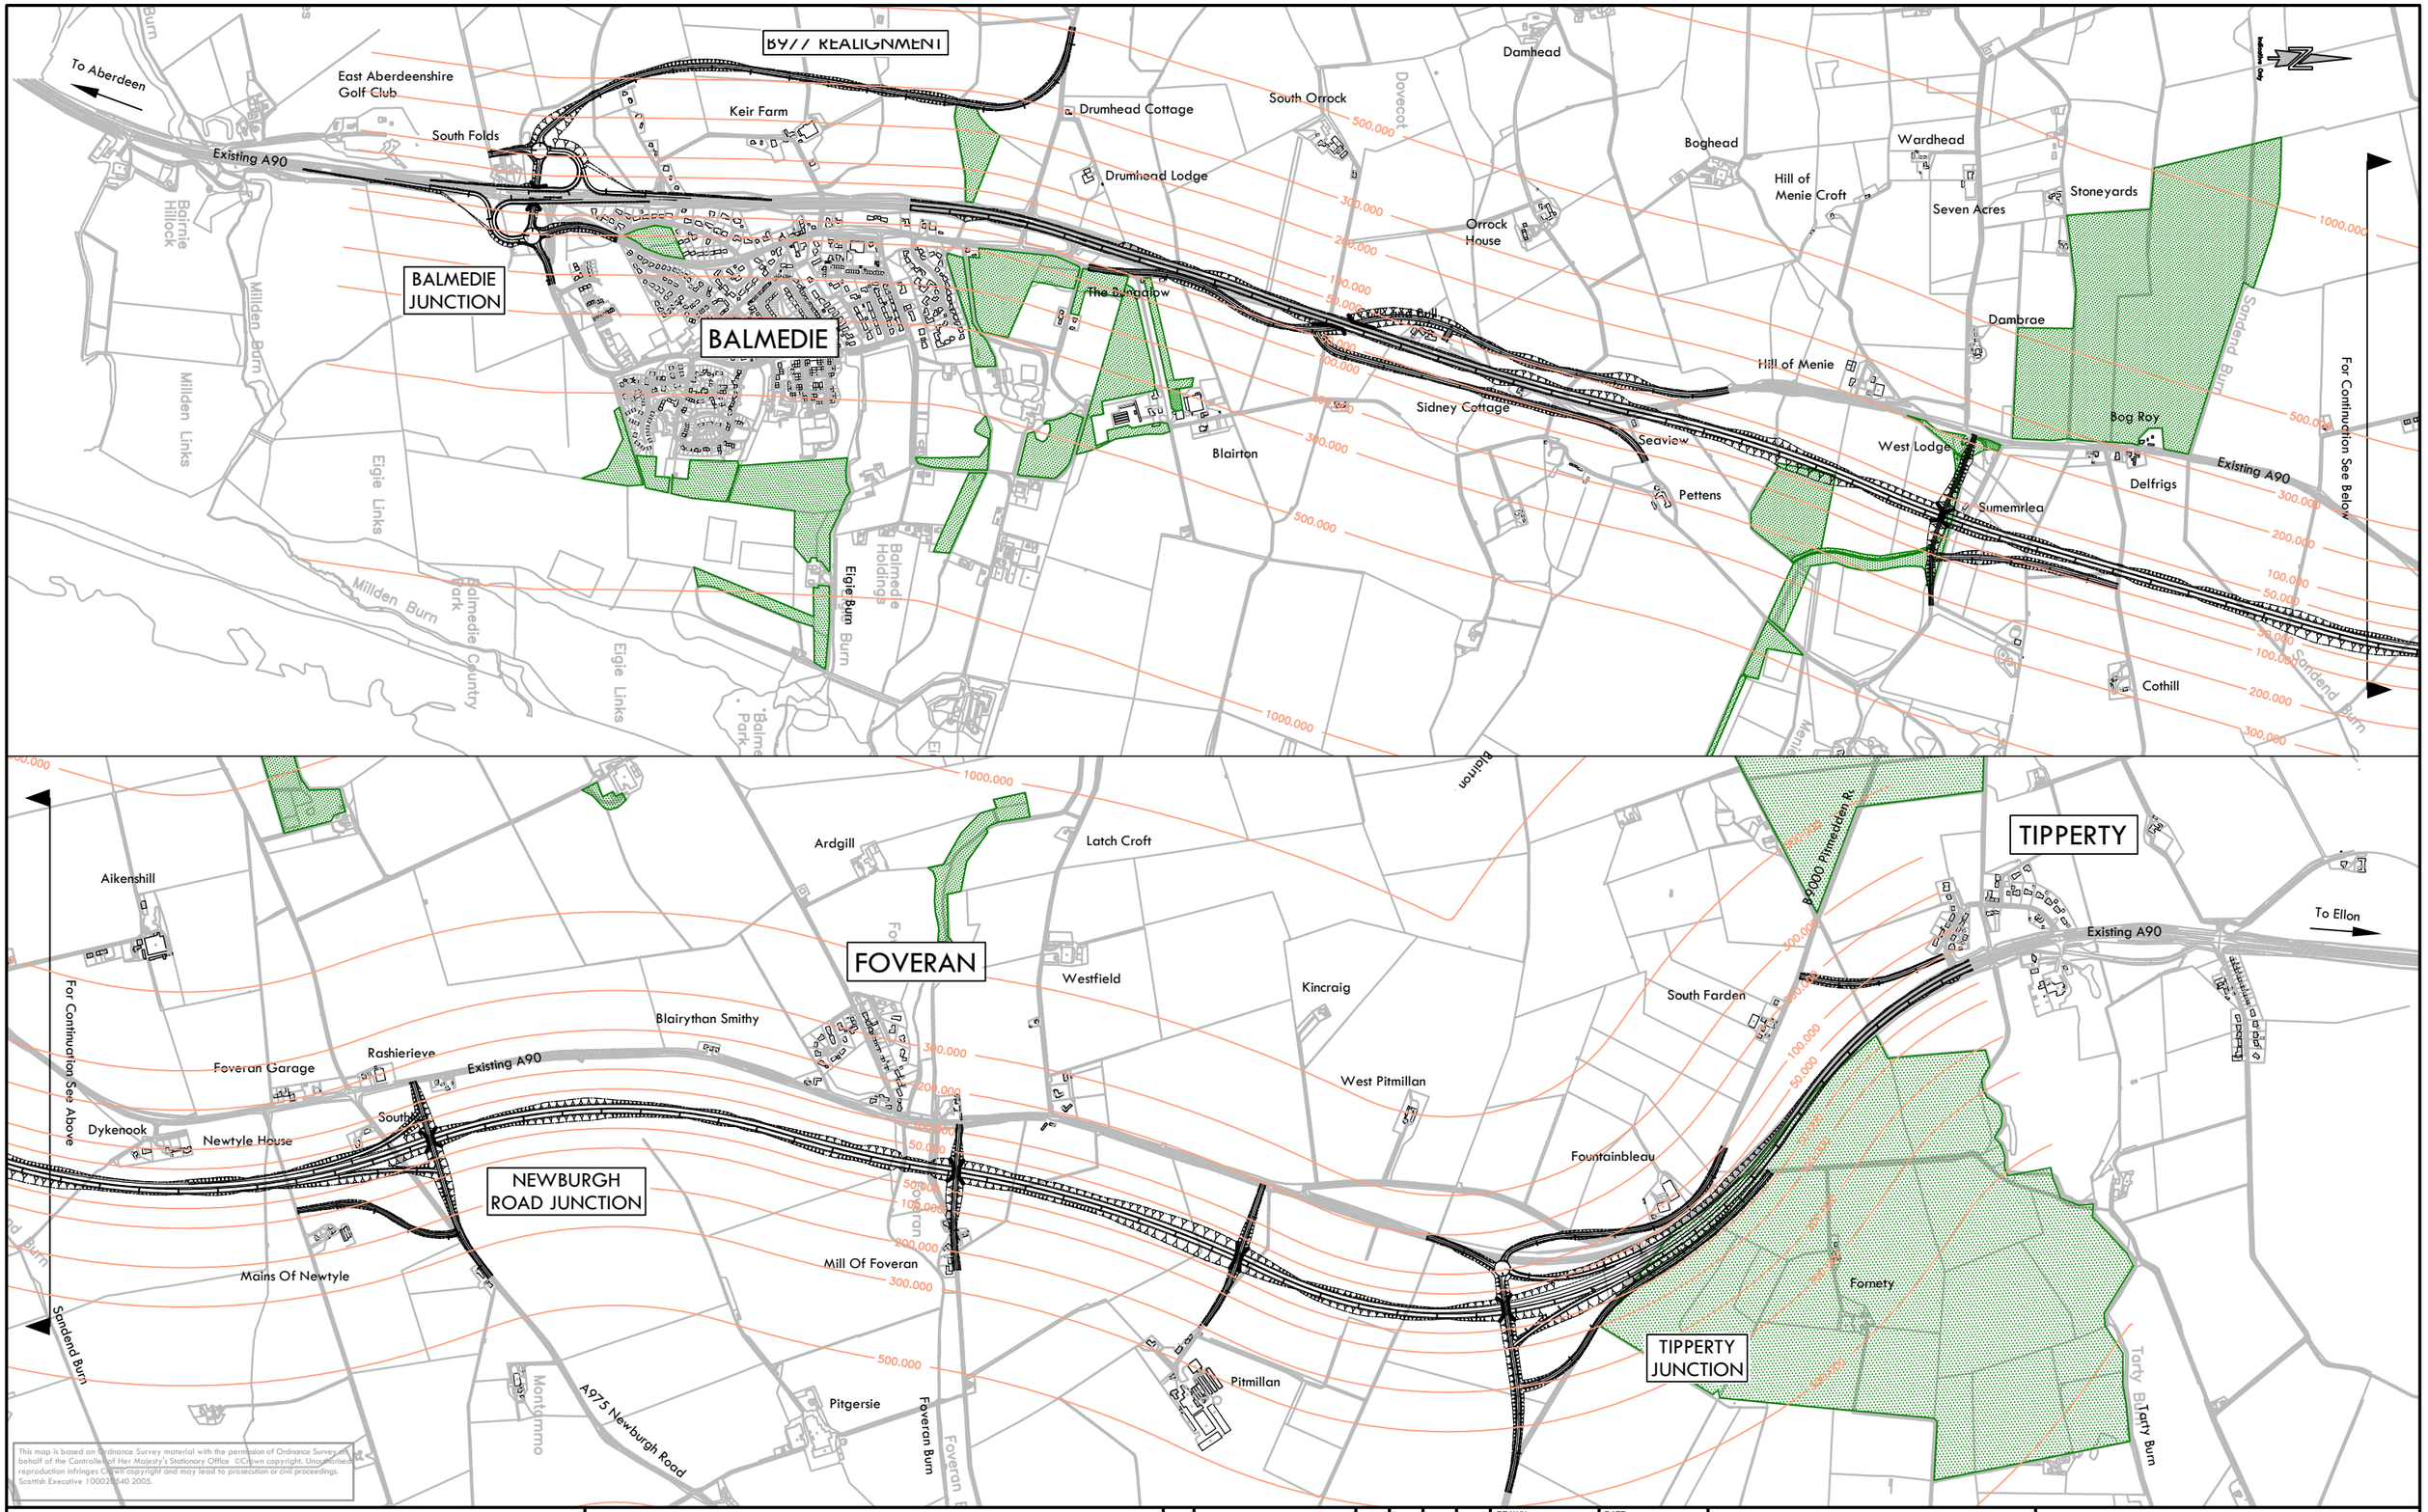


This map is based on Ordnance Survey material with the permission of Ordnance Survey on behalf of the Controller of Her Majesty's Stationary Office. ©Crown copyright. Unauthorised reproduction infringes Crown copyright and may lead to prosecution or civil proceedings. Scottish Executive 100028540 2005.

CLIENT

TRANSPORT SCOTLAND
TRUNK ROADS, INFRASTRUCTURE & PROFESSIONAL SERVICES
7th FLOOR NORTH
BUCHANAN HOUSE
58 PORT DUNDAS ROAD
GLASGOW
G4 DHF

PROJECT

**A90 Balmedie to Tipperty**

| REV | AMENDMENTS | BY | CHKD | APR'D | DATE |
|---|---|---|---|---|---|
| 0 | First Issue | EWB | | | 08.06 |

| | | |
|---|---|---|
| DRAWN | EWB | DATE 16.08.06 |
| CHECKED | CAG | DATE 16.08.06 |
| APPROVED | RLG | DATE 16.08.06 |

ORIGINAL DRAWING SIZE
420 x 297 - A3

Carl Bro
2nd Floor
Spectrum House
2 Powderhall Road
Edinburgh, EH7 4GB
Tel: 0131 550 6300
Fax: 0131 550 6499
www.carlbro.co.uk

Bristol . Dublin . Edinburgh . Glasgow . Leeds . London . Peterborough . Wrexham

TITLE

Stage 2 Addendum Report
Sub-Option 3 Layout

| SCALE | DRAWING No | REV. |
|---|---|---|
| NTS | P246600/02/01/Fig 3.4 | 0 |