
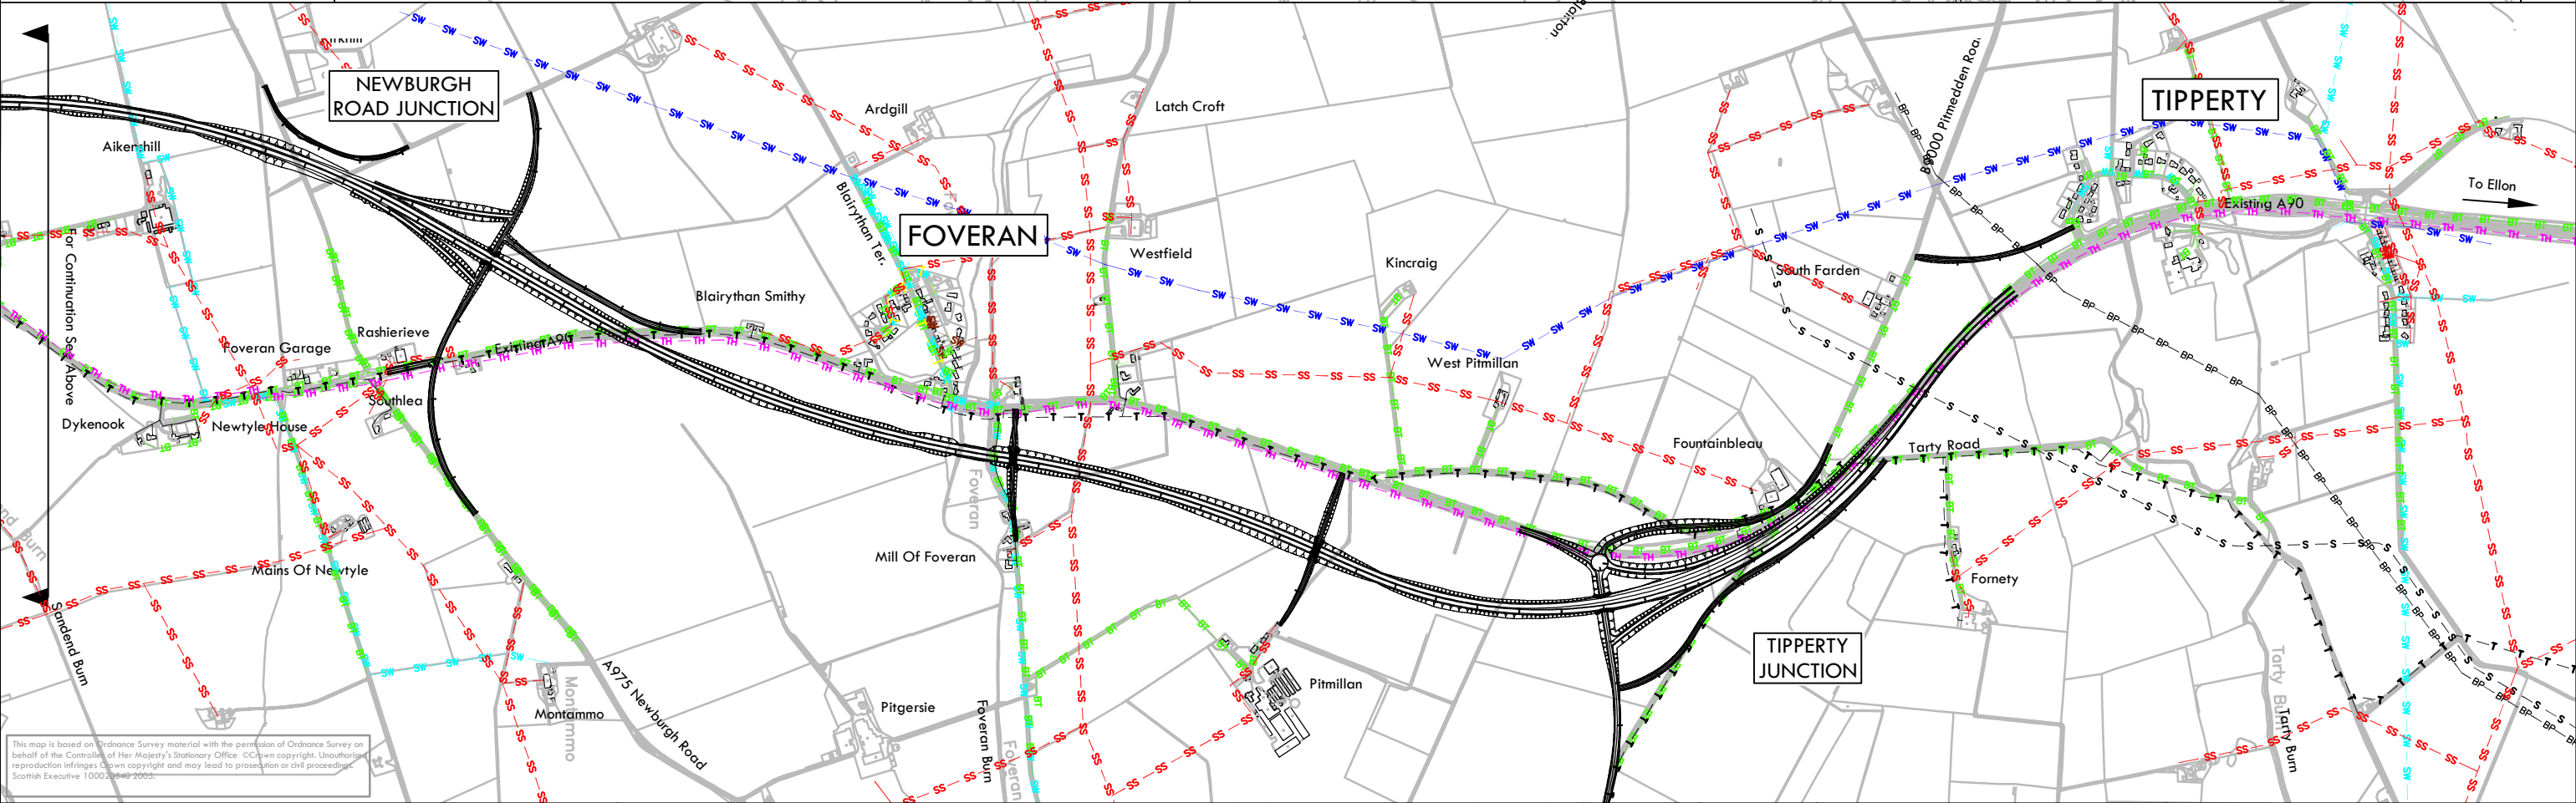


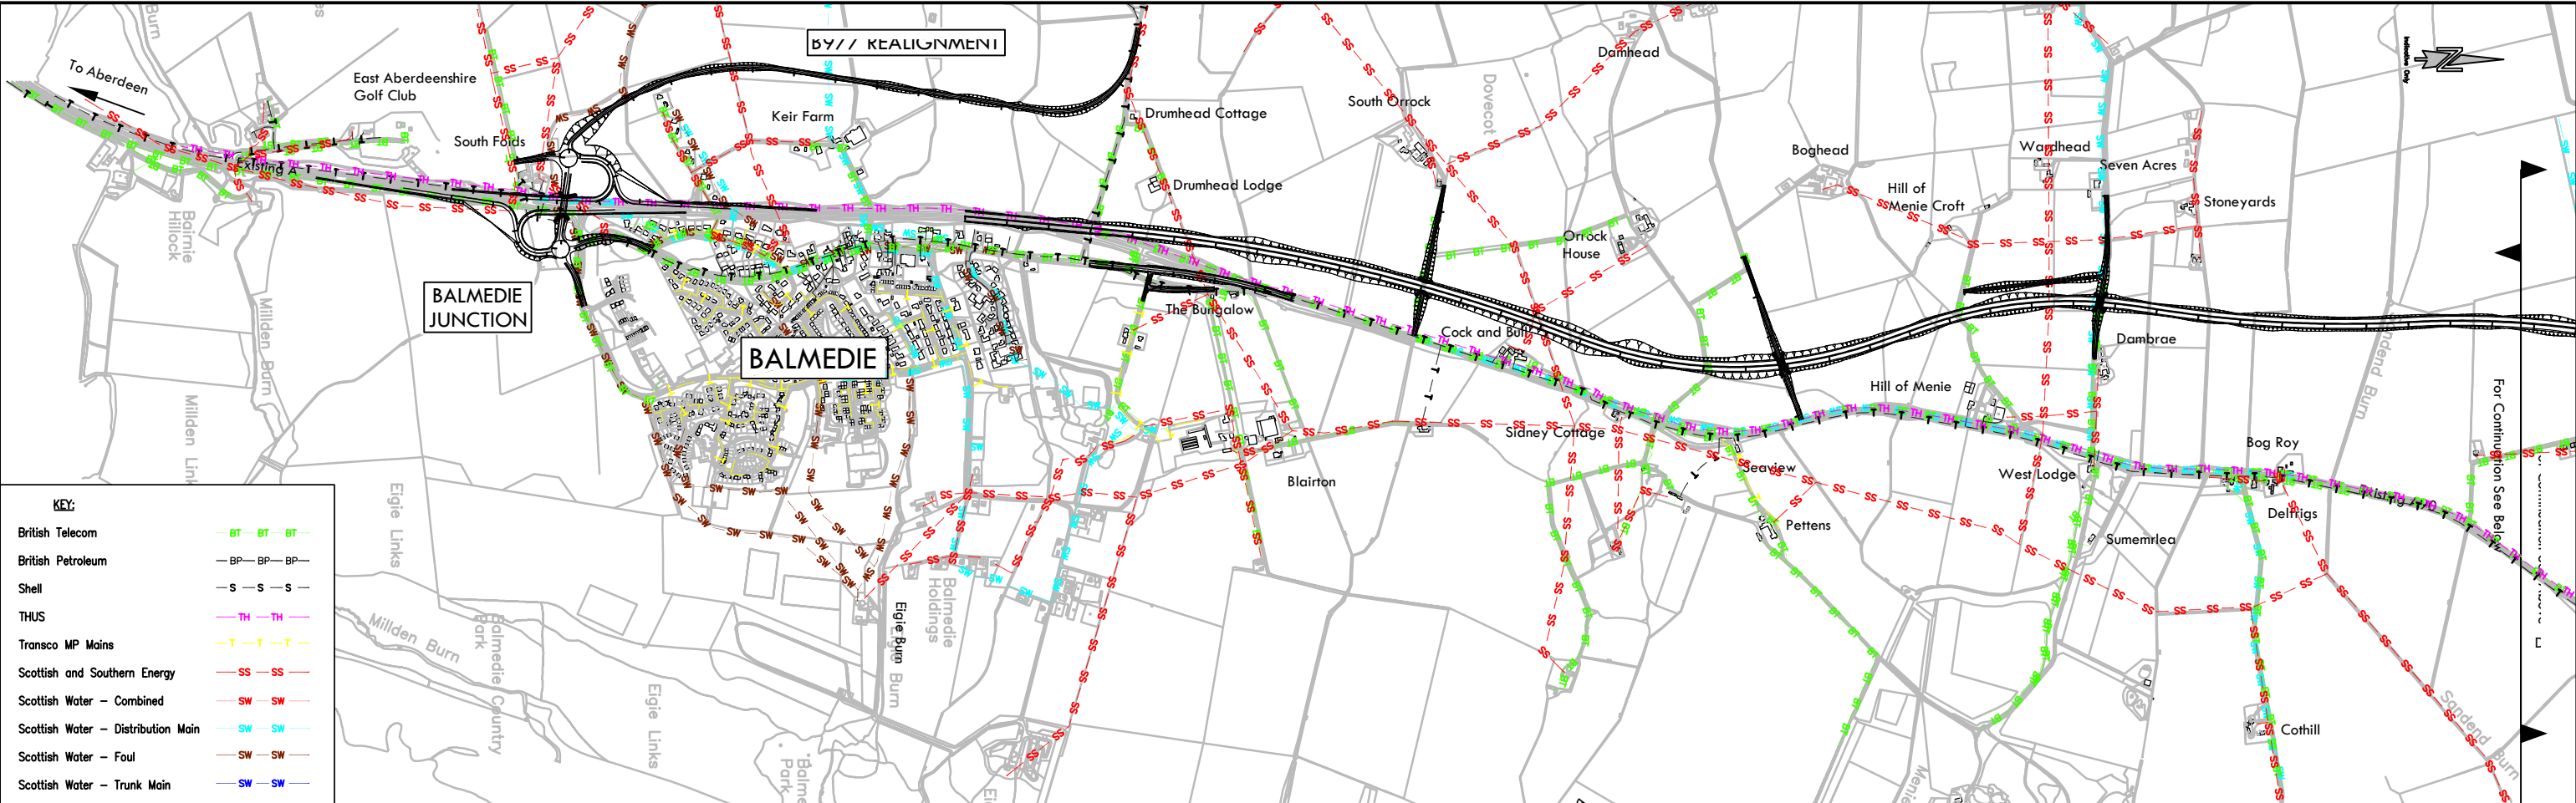

CLIENT		PROJECT		DRAWN		DATE		TITTLE	
 TRANSPORT SCOTLAND		A90 Balmedie to Tipperty		CSE		16.08.06		Stage 2 Addendum Report Sub-Option 5 Effect on Existing Public Utilities	
TRANSPORT SCOTLAND TRUNK ROADS, INFRASTRUCTURE & PROFESSIONAL SERVICES 7th FLOOR NORTH BUCHANAN HOUSE 58 PORT DUNDAS ROAD GLASGOW G4 DHF				CHECKED CAG		16.08.06		Carl Bro  2nd Floor Spectrum House 2 Powderhall Road Edinburgh, EH7 4GB Tel: 0131 550 6300 Fax: 0131 550 6499 www.carlbro.co.uk	
				APPROVED RLG		16.08.06		SCALE	
				0 First Issue		CSE		NTS	
				REV		AMENDMENTS		DRAWING NO	
								P246600/02/01/Fig 4.4	
								REV	
								0	