


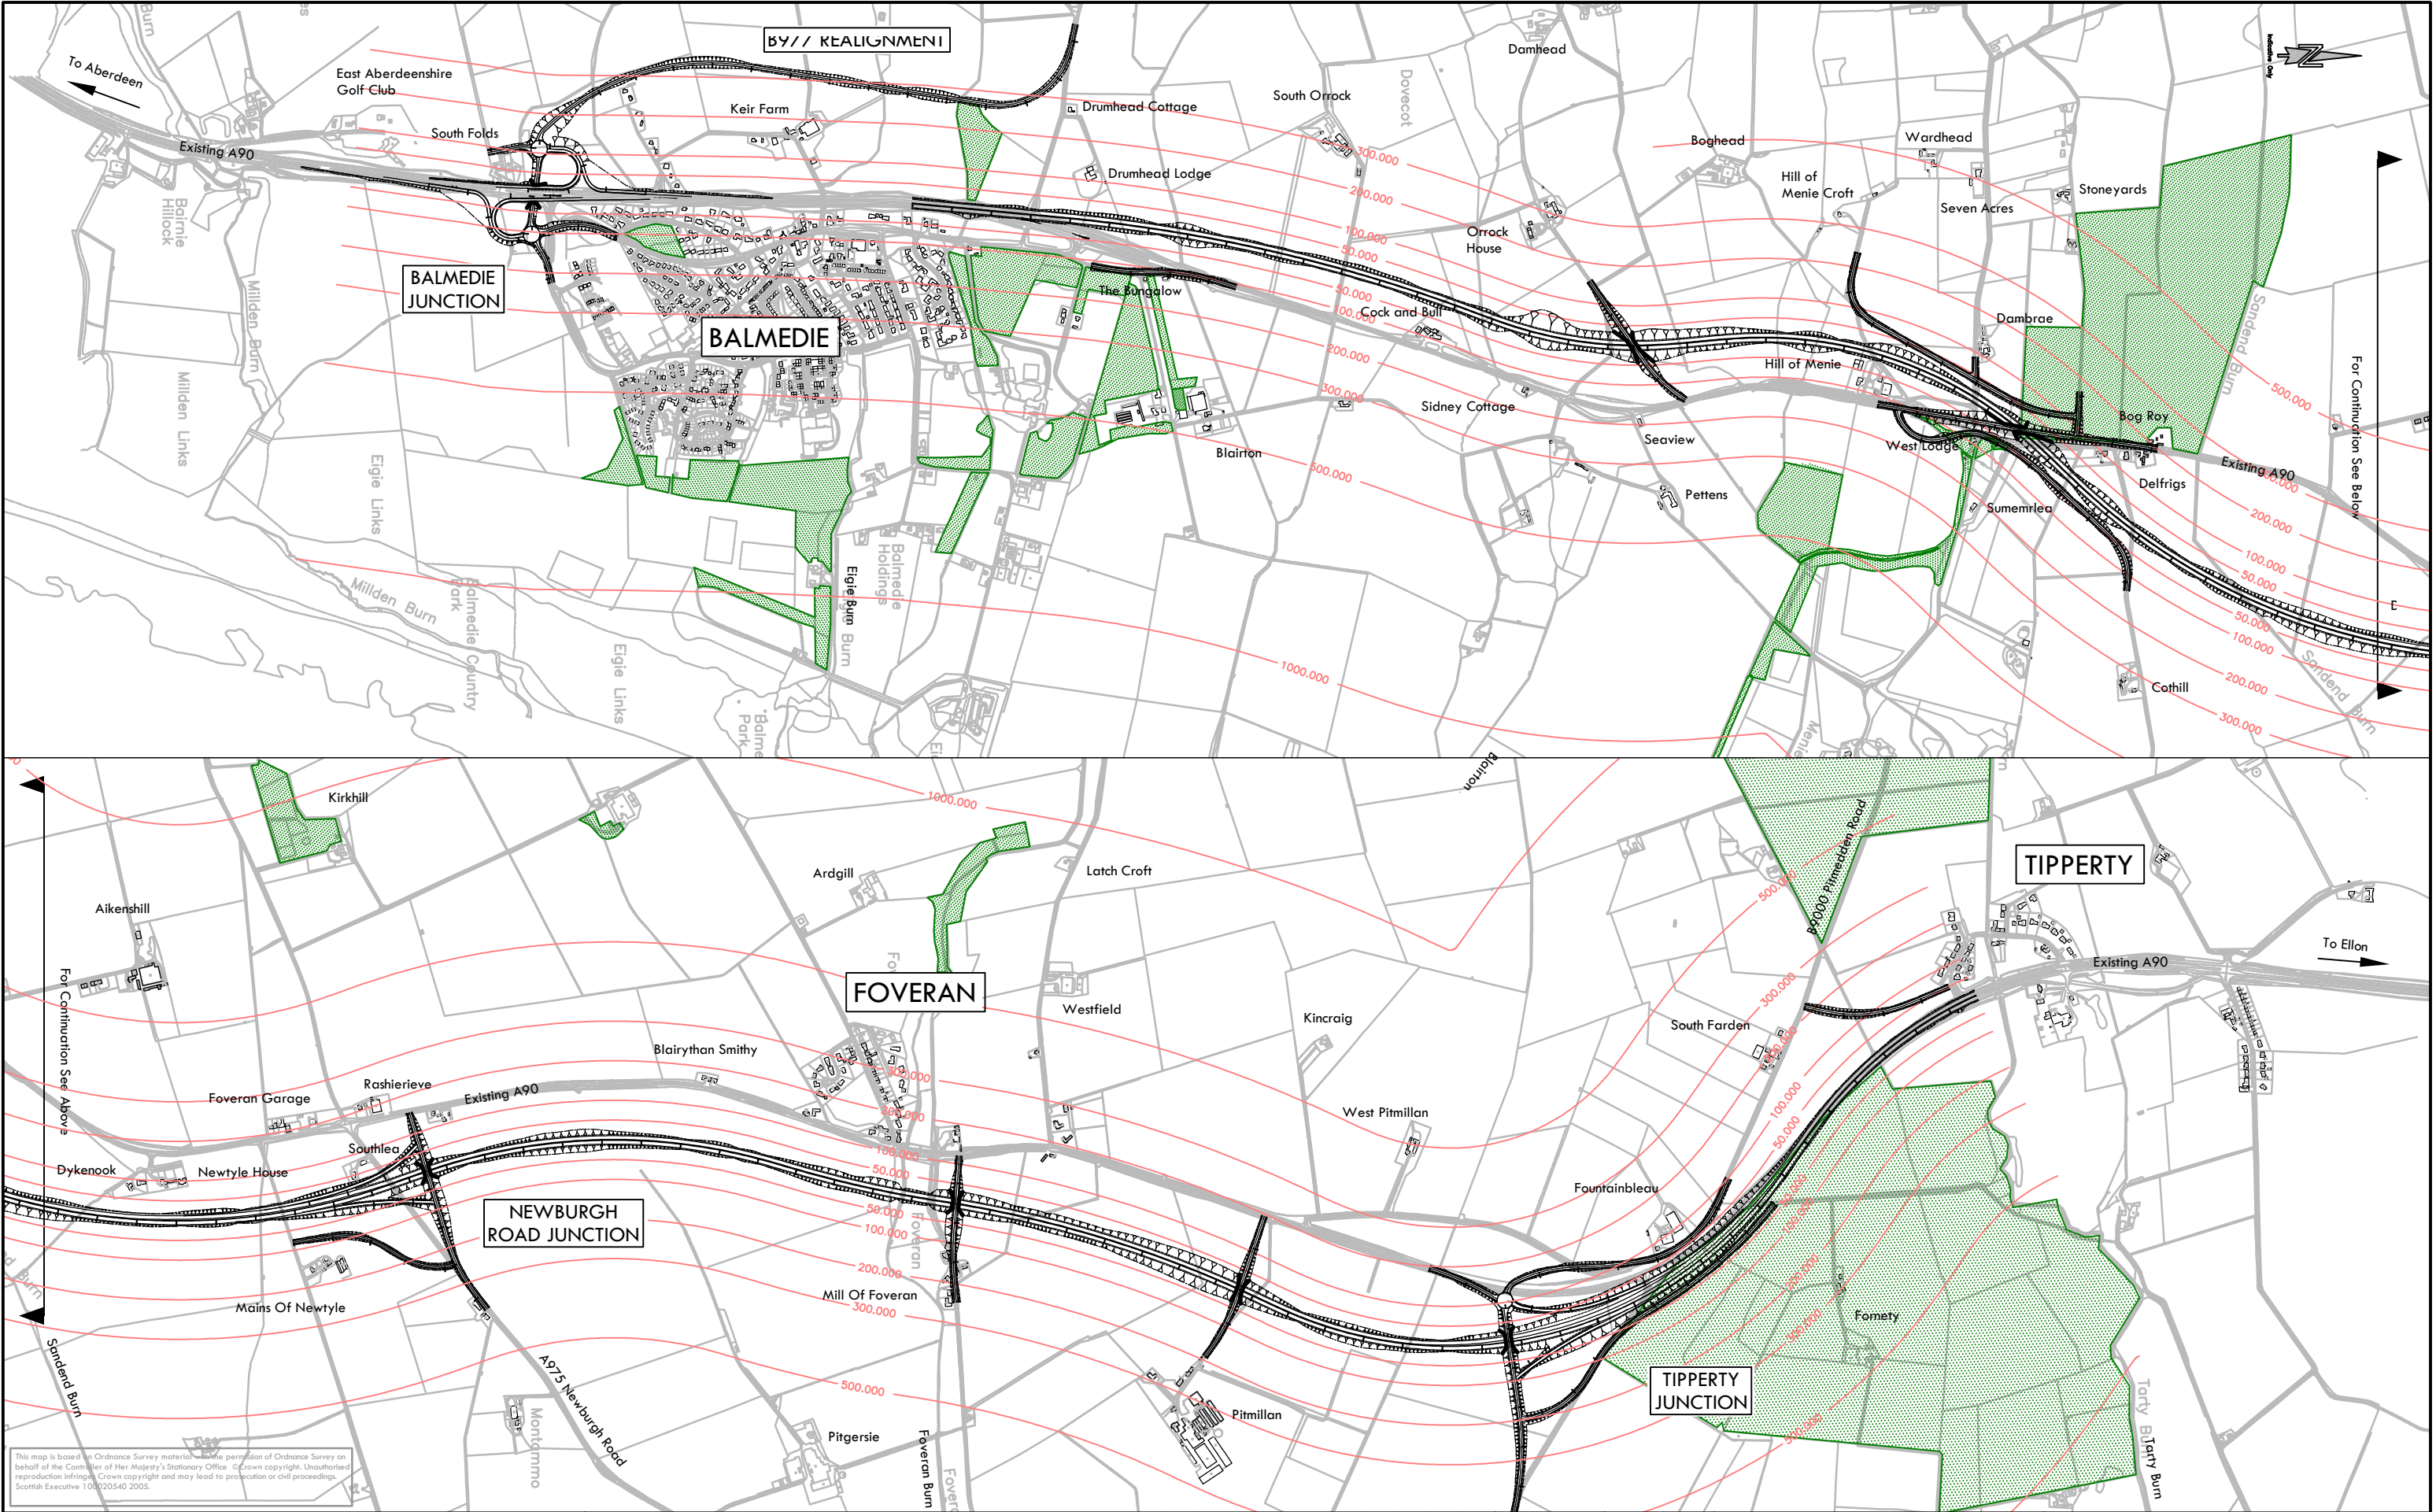

CLIENT		PROJECT		DRAWN		DATE		TITLE	
 TRANSPORT SCOTLAND TRANSPORT SCOTLAND TRUNK ROADS, INFRASTRUCTURE & PROFESSIONAL SERVICES 7th FLOOR NORTH BUCHANAN HOUSE 58 PORT DUNDAS ROAD GLASGOW G4 DHF		A90 Balmedie to Tippetty		EWB		16.08.06		Carl Bro 	
				CHECKED		DATE		2nd Floor Spectrum House 2 Powderhall Road Edinburgh, EH7 4GB Tel: 0131 550 6300 Fax: 0131 550 6499 www.carlbro.co.uk	
				CAG		16.08.06		Stage 2 Addendum Report Sub-Option 1 Air Quality and Noise Property Locations	
				APPROVED		DATE			
				RLG		16.08.06			
		0		First Issue		EWB		08.06	
		REV		AMENDMENTS		BY		CHKD	
								APRD	
								DATE	
								DATE	
