
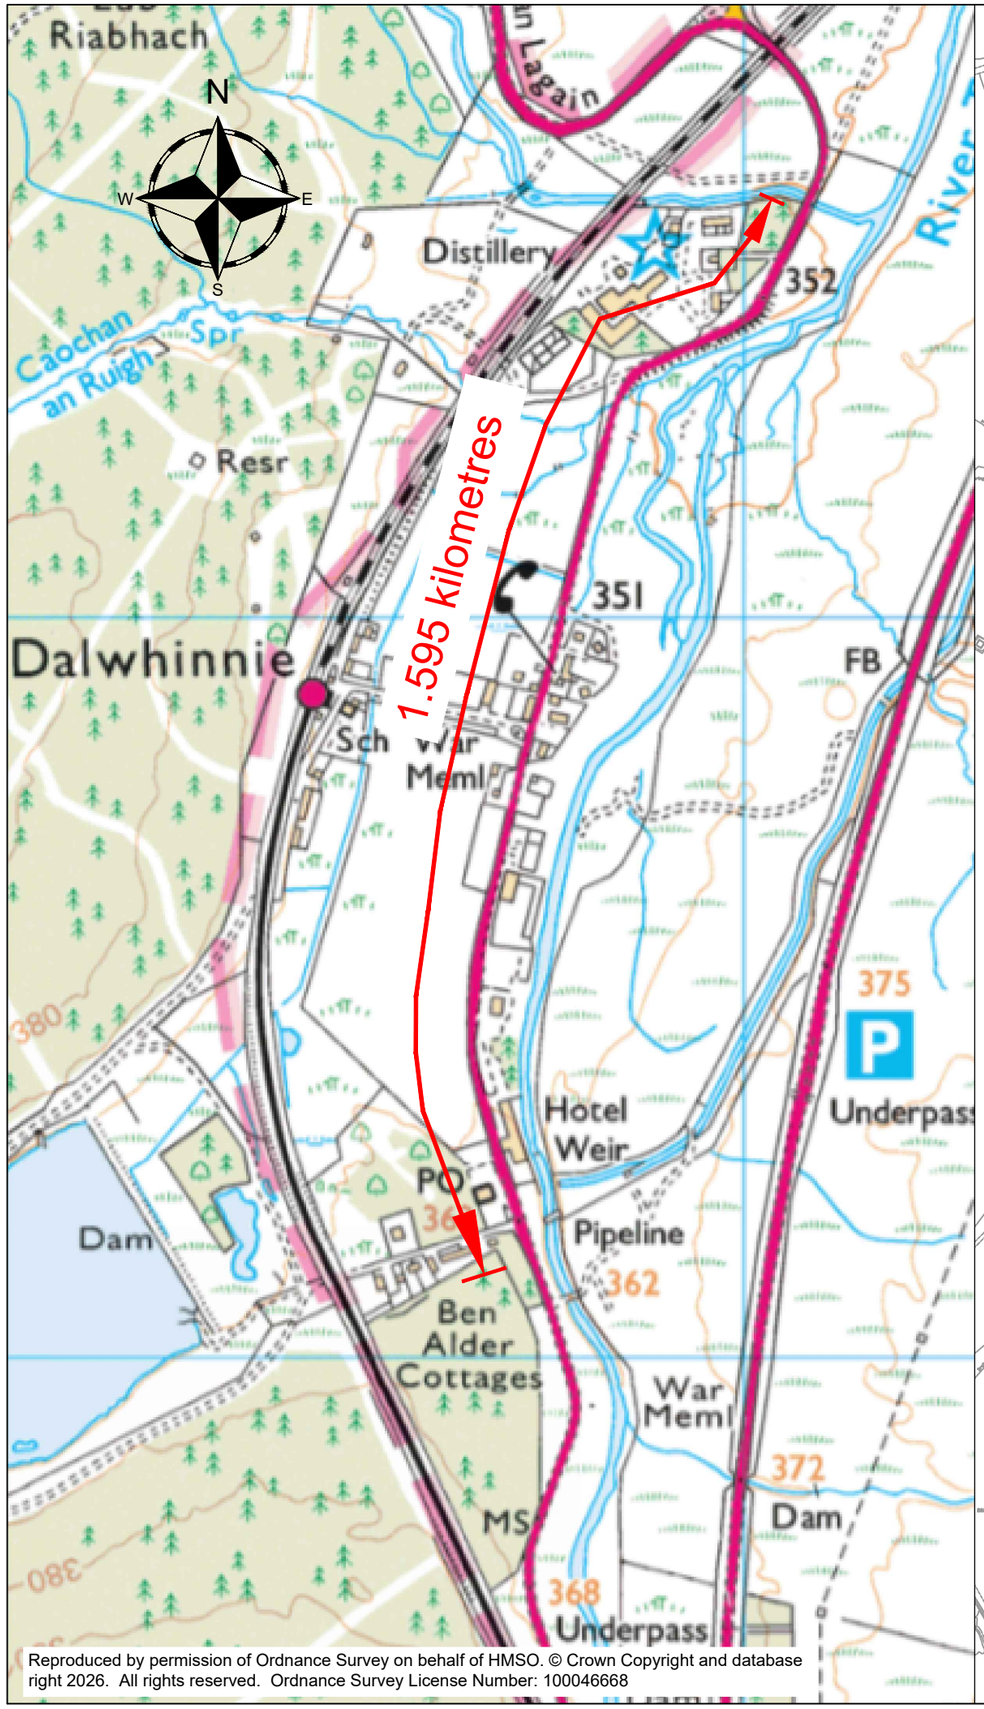


Reproduced by permission of Ordnance Survey on behalf of HMSO. © Crown Copyright and database right 2026. All rights reserved. Ordnance Survey License Number: 100046668

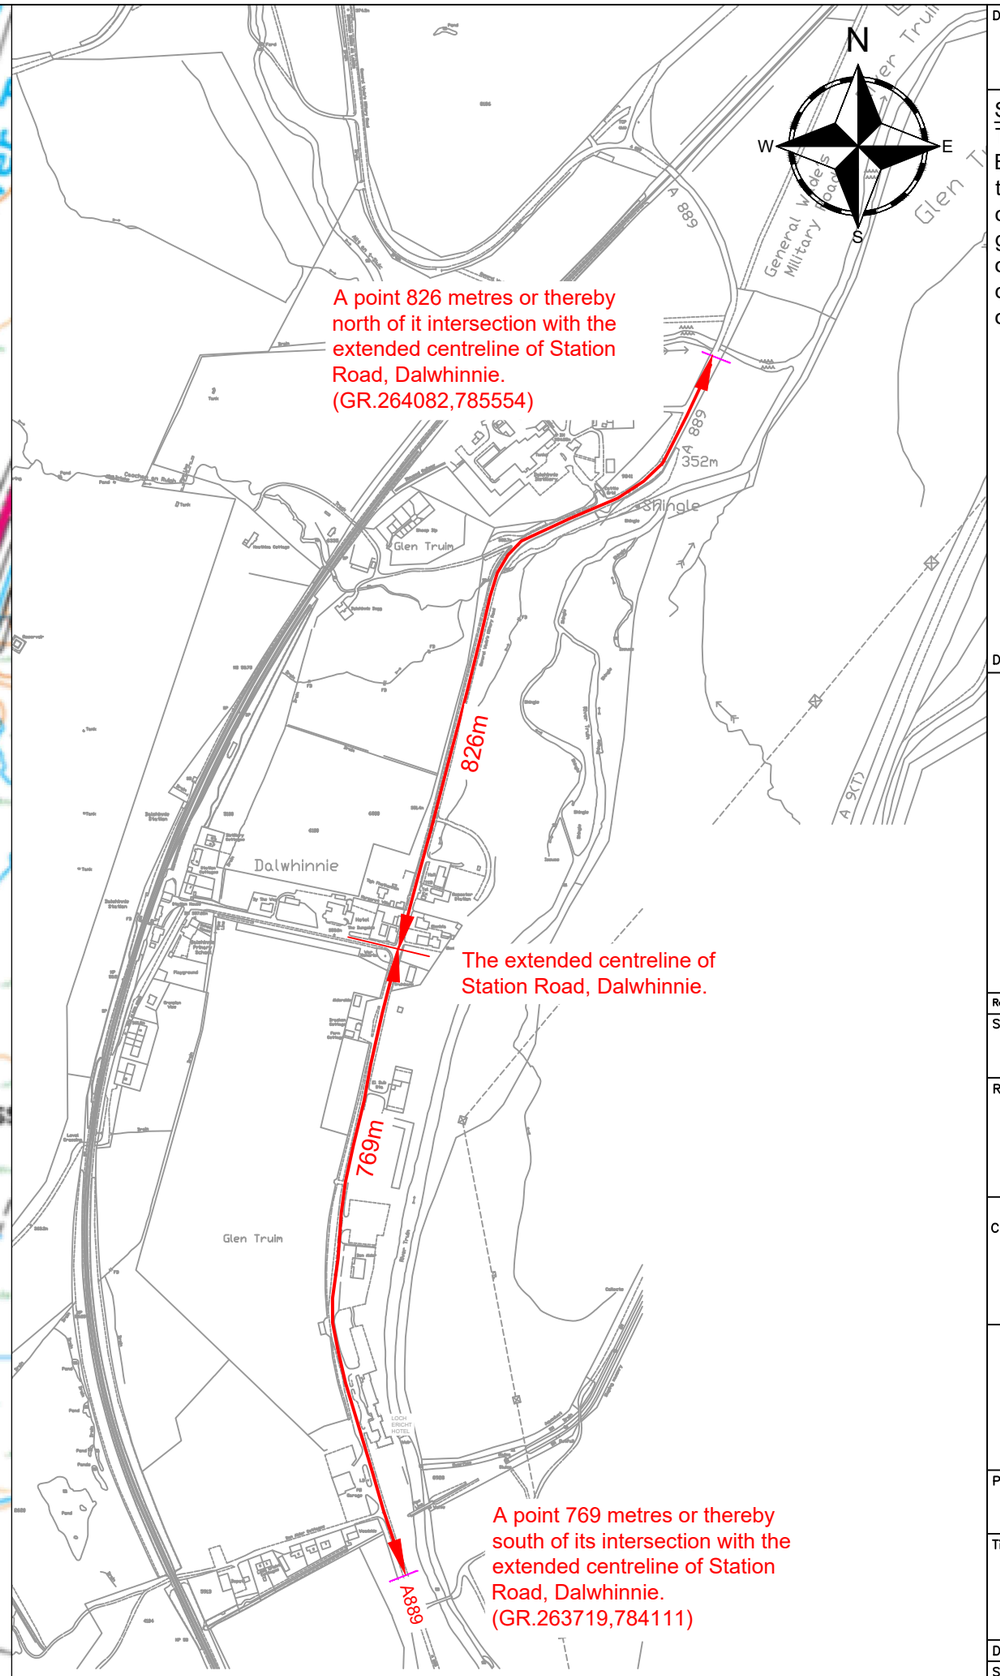

Drawing Number

A889 DALWHINNIE PTRO PLAN

Schedule:

That length of the A889 Dalwhinnie - Laggan Bridge Trunk Road from a point 769 metres or thereby south of its intersection with the extended centreline of Station Road, Dalwhinnie, in a generally northerly direction to a point 826 metres or thereby north of it intersection with the extended centreline of Station Road, Dalwhinnie, a distance of 1.595 kilometres or thereby.

Do not scale this drawing

Rev	Date		Checked
E	28/10/26	Text amendments (2026)	
D	05/08/26	Text amendments	
C	27/5/26	Update Schedule	
B	17/2/26	Update license date	

Status: Consultation

Rev.: E

Client: TRANSPORT SCOTLAND / COMHDHAIL ALBA

Project	A889 DALWHINNIE - LAGGAN BRIDGE TRUNK ROAD						
Title	The A889 Trunk Road (Dalwhinnie) (40mph Speed Limit) Order 2026						
Drawing No.	A889 DALWHINNIE PTRO PLAN						
Scale	NTS				Date	Sep 2026	
Designed	IM	Drawn	IM	Checked	SG	Approved	KM