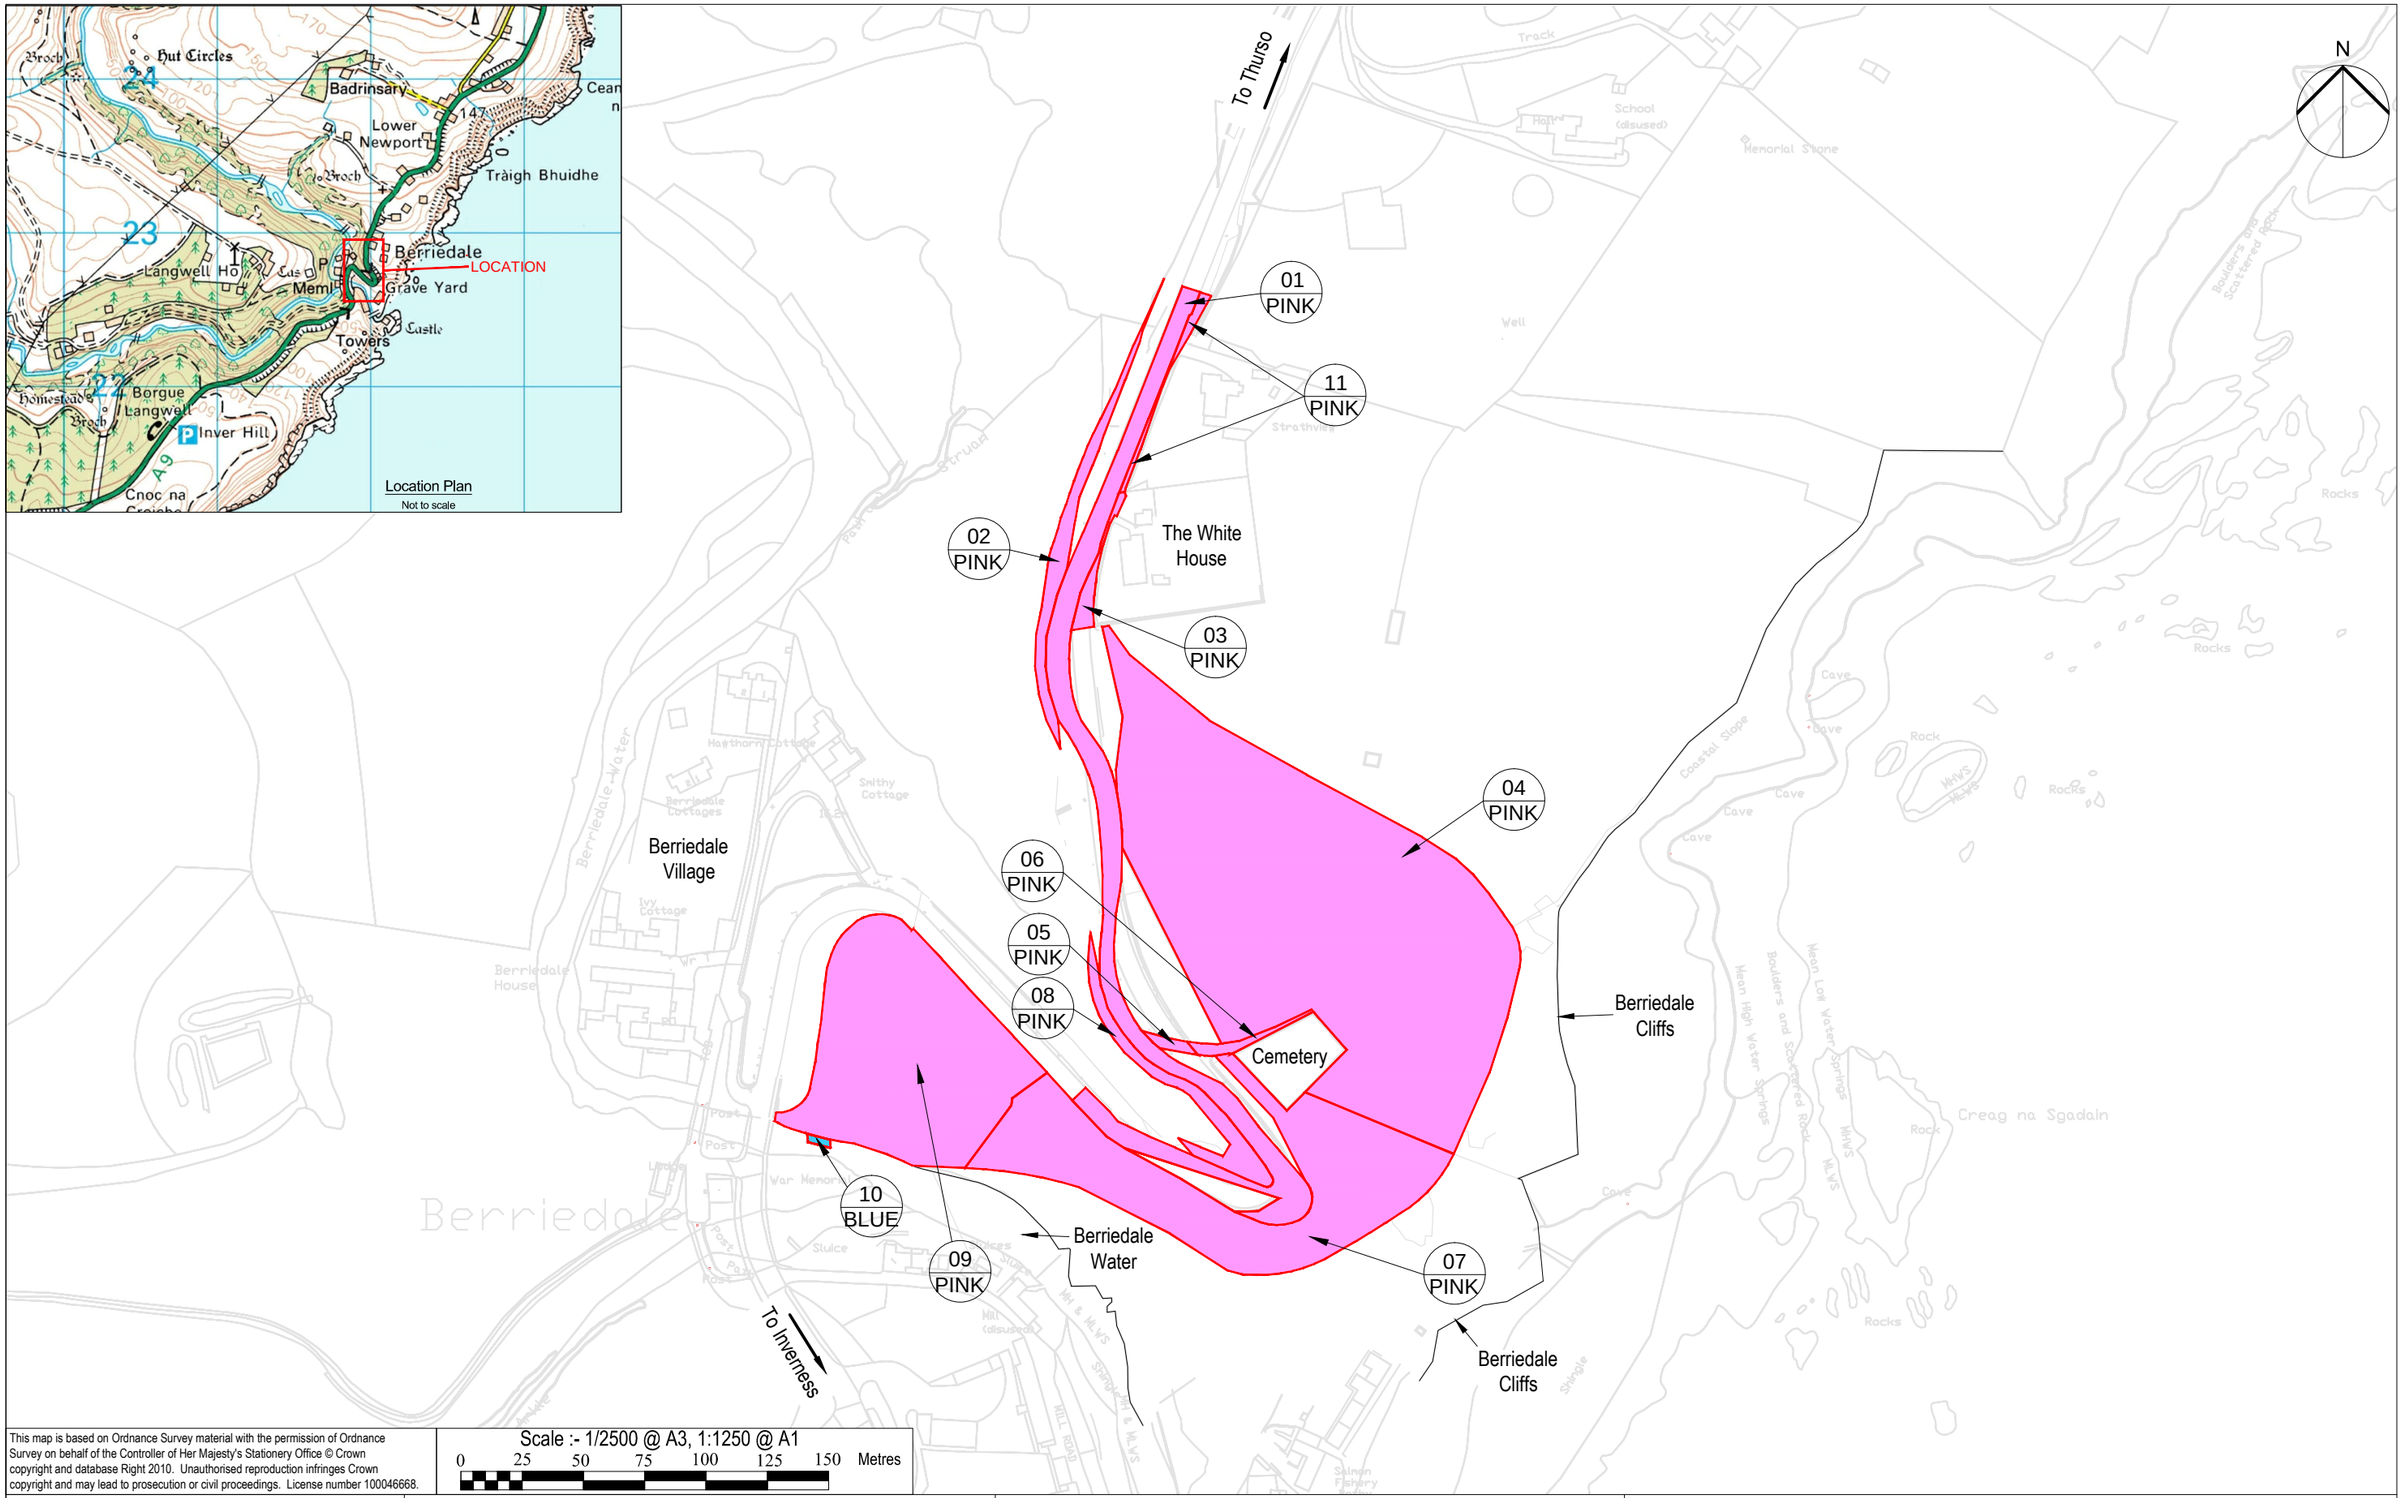

This map is based on Ordnance Survey material with the permission of Ordnance Survey on behalf of the Controller of Her Majesty's Stationery Office © Crown copyright and database Right 2010. Unauthorised reproduction infringes Crown copyright and may lead to prosecution or civil proceedings. License number 100046668.

Scale :- 1/2500 @ A3, 1:1250 @ A1

0 25 50 75 100 125 150 Metres

TRANSPORT SCOTLAND

An agency of The Scottish Government

KEY

PINK LAND TO BE ACQUIRED

BLUE SERVITUDE RIGHT TO BE ACQUIRED

Drawing Title

CPO/01

PROJECT

M9/A9 TRUNK ROAD (BERRIEDALE BRAES IMPROVEMENT)
COMPULSORY PURCHASE ORDER 2017
SHEET 1 OF 1