Drawing number / Rev

P246600/GENE/2/0123-B

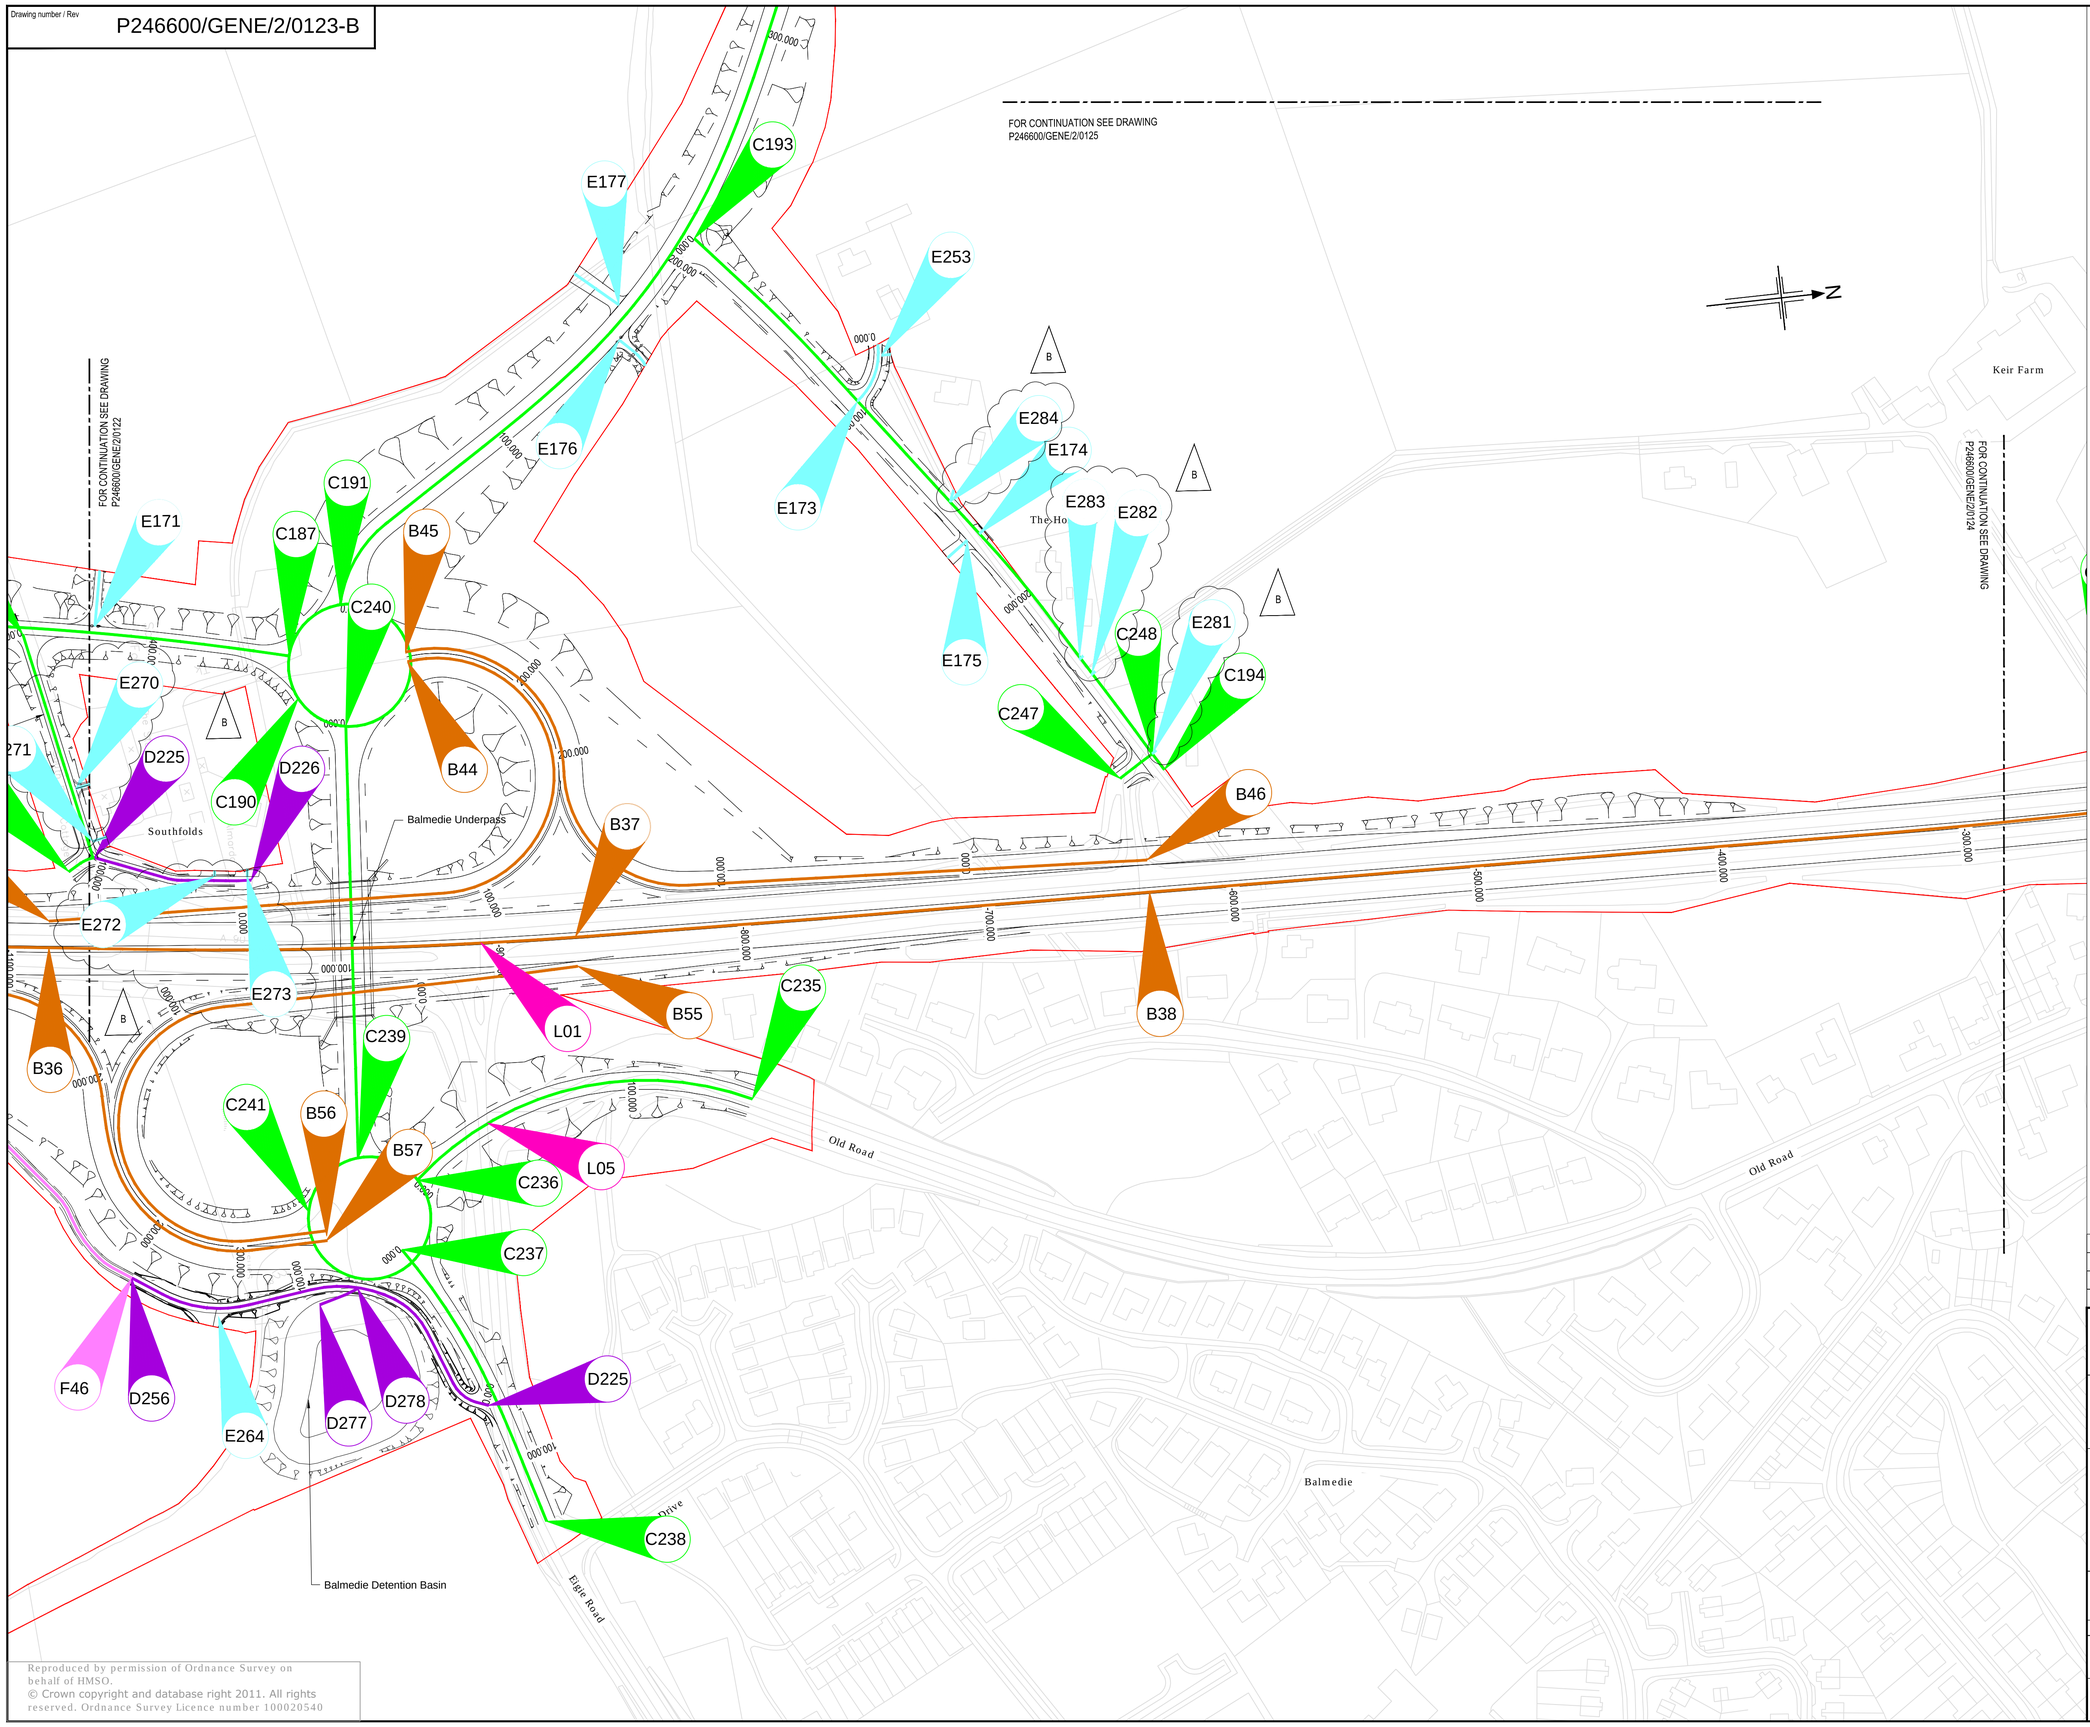


Reproduced by permission of Ordnance Survey on behalf of HMSO.
© Crown copyright and database right 2011. All rights reserved. Ordnance Survey Licence number 100020540

1. This drawing shall only be used for the design element stated in the drawing title.
2. Only written dimensions shall be used.
3. All dimensions are in metres unless noted otherwise.

KEY

| | | |
|---|---|---|
| B | | NEW TRUNK ROADS |
| C | | NEW SIDE ROADS |
| D | | NEW ACCESS ROAD/TRACK |
| E | | NEW MEANS OF ACCESS |
| F | | NEW FOOTWAY/CYCLEWAY |
| L | | LANE OCCUPATION CHARGE |
| | | LAND MADE AVAILABLE |

## IMPORTANT

**HEALTH, SAFETY & ENVIRONMENTAL INFORMATION**

IN ADDITION TO THE HAZARDS AND RISKS NORMALLY ASSOCIATED WITH THE TYPE OF WORK DETAILED ON THIS DRAWING, PLEASE NOTE THE FOLLOWING SIGNIFICANT RISKS TO HEALTH & SAFETY:-

THE SIGNIFICANT RISKS ASSOCIATED WITH THE PROJECT ARE NOTED BELOW

| Ref: | |
|---|---|
| 1 | No significant (unusual or expected) risks that a competent contractor would not be aware of are anticipated for Works associated with this design element between the chainage limits of this drawing |

REFERENCE RESIDUAL RISK LOG FOR FULL DETAILS
REF: P246600/0000/RRL

IT IS ASSUMED THAT ALL WORKS SHALL BE UNDERTAKEN BY A COMPETENT CONTRACTOR WORKING WHERE APPROPRIATE TO AN APPROVED SAFE SYSTEM OF WORK

| Rev | Rev. Date | Purpose of revision | Drawn | Checkd | Rev'd | Appr'd |
|---|---|---|---|---|---|---|
| B | 25/02/2014 | Changes to Reference Points and New Access | CG | AHB | RL | SAW |
| A | 18/09/2013 | Changes to Reference Points and Access Moved | RS | AHB | RL | SAW |
| 0 | 08/05/2013 | | RS | AHB | RL | SAW |

Grontmij
2nd Floor
Spectrum House
2 Powderhall Road
Edinburgh
EH7 4GB
Tel : +44 (0)131 550 6300
Fax: +44 (0)131 550 6499
www.grontmij.co.uk

Aberdeen Western Peripheral Route
Balmedie-Tipperty

Drawing title

# PROJECT ROADS REFERENCE POINTS

SHEET 3 OF 22

Drawing status

FOR INFORMATION

Scale 1:1250@ A1 — DO NOT SCALE

Drawing number: P246600/GENE/2/0123 — Rev: B

This drawing is not to be used in whole or part other than for the intended purpose and project as defined on this drawing. Refer to the contract for full terms and conditions.