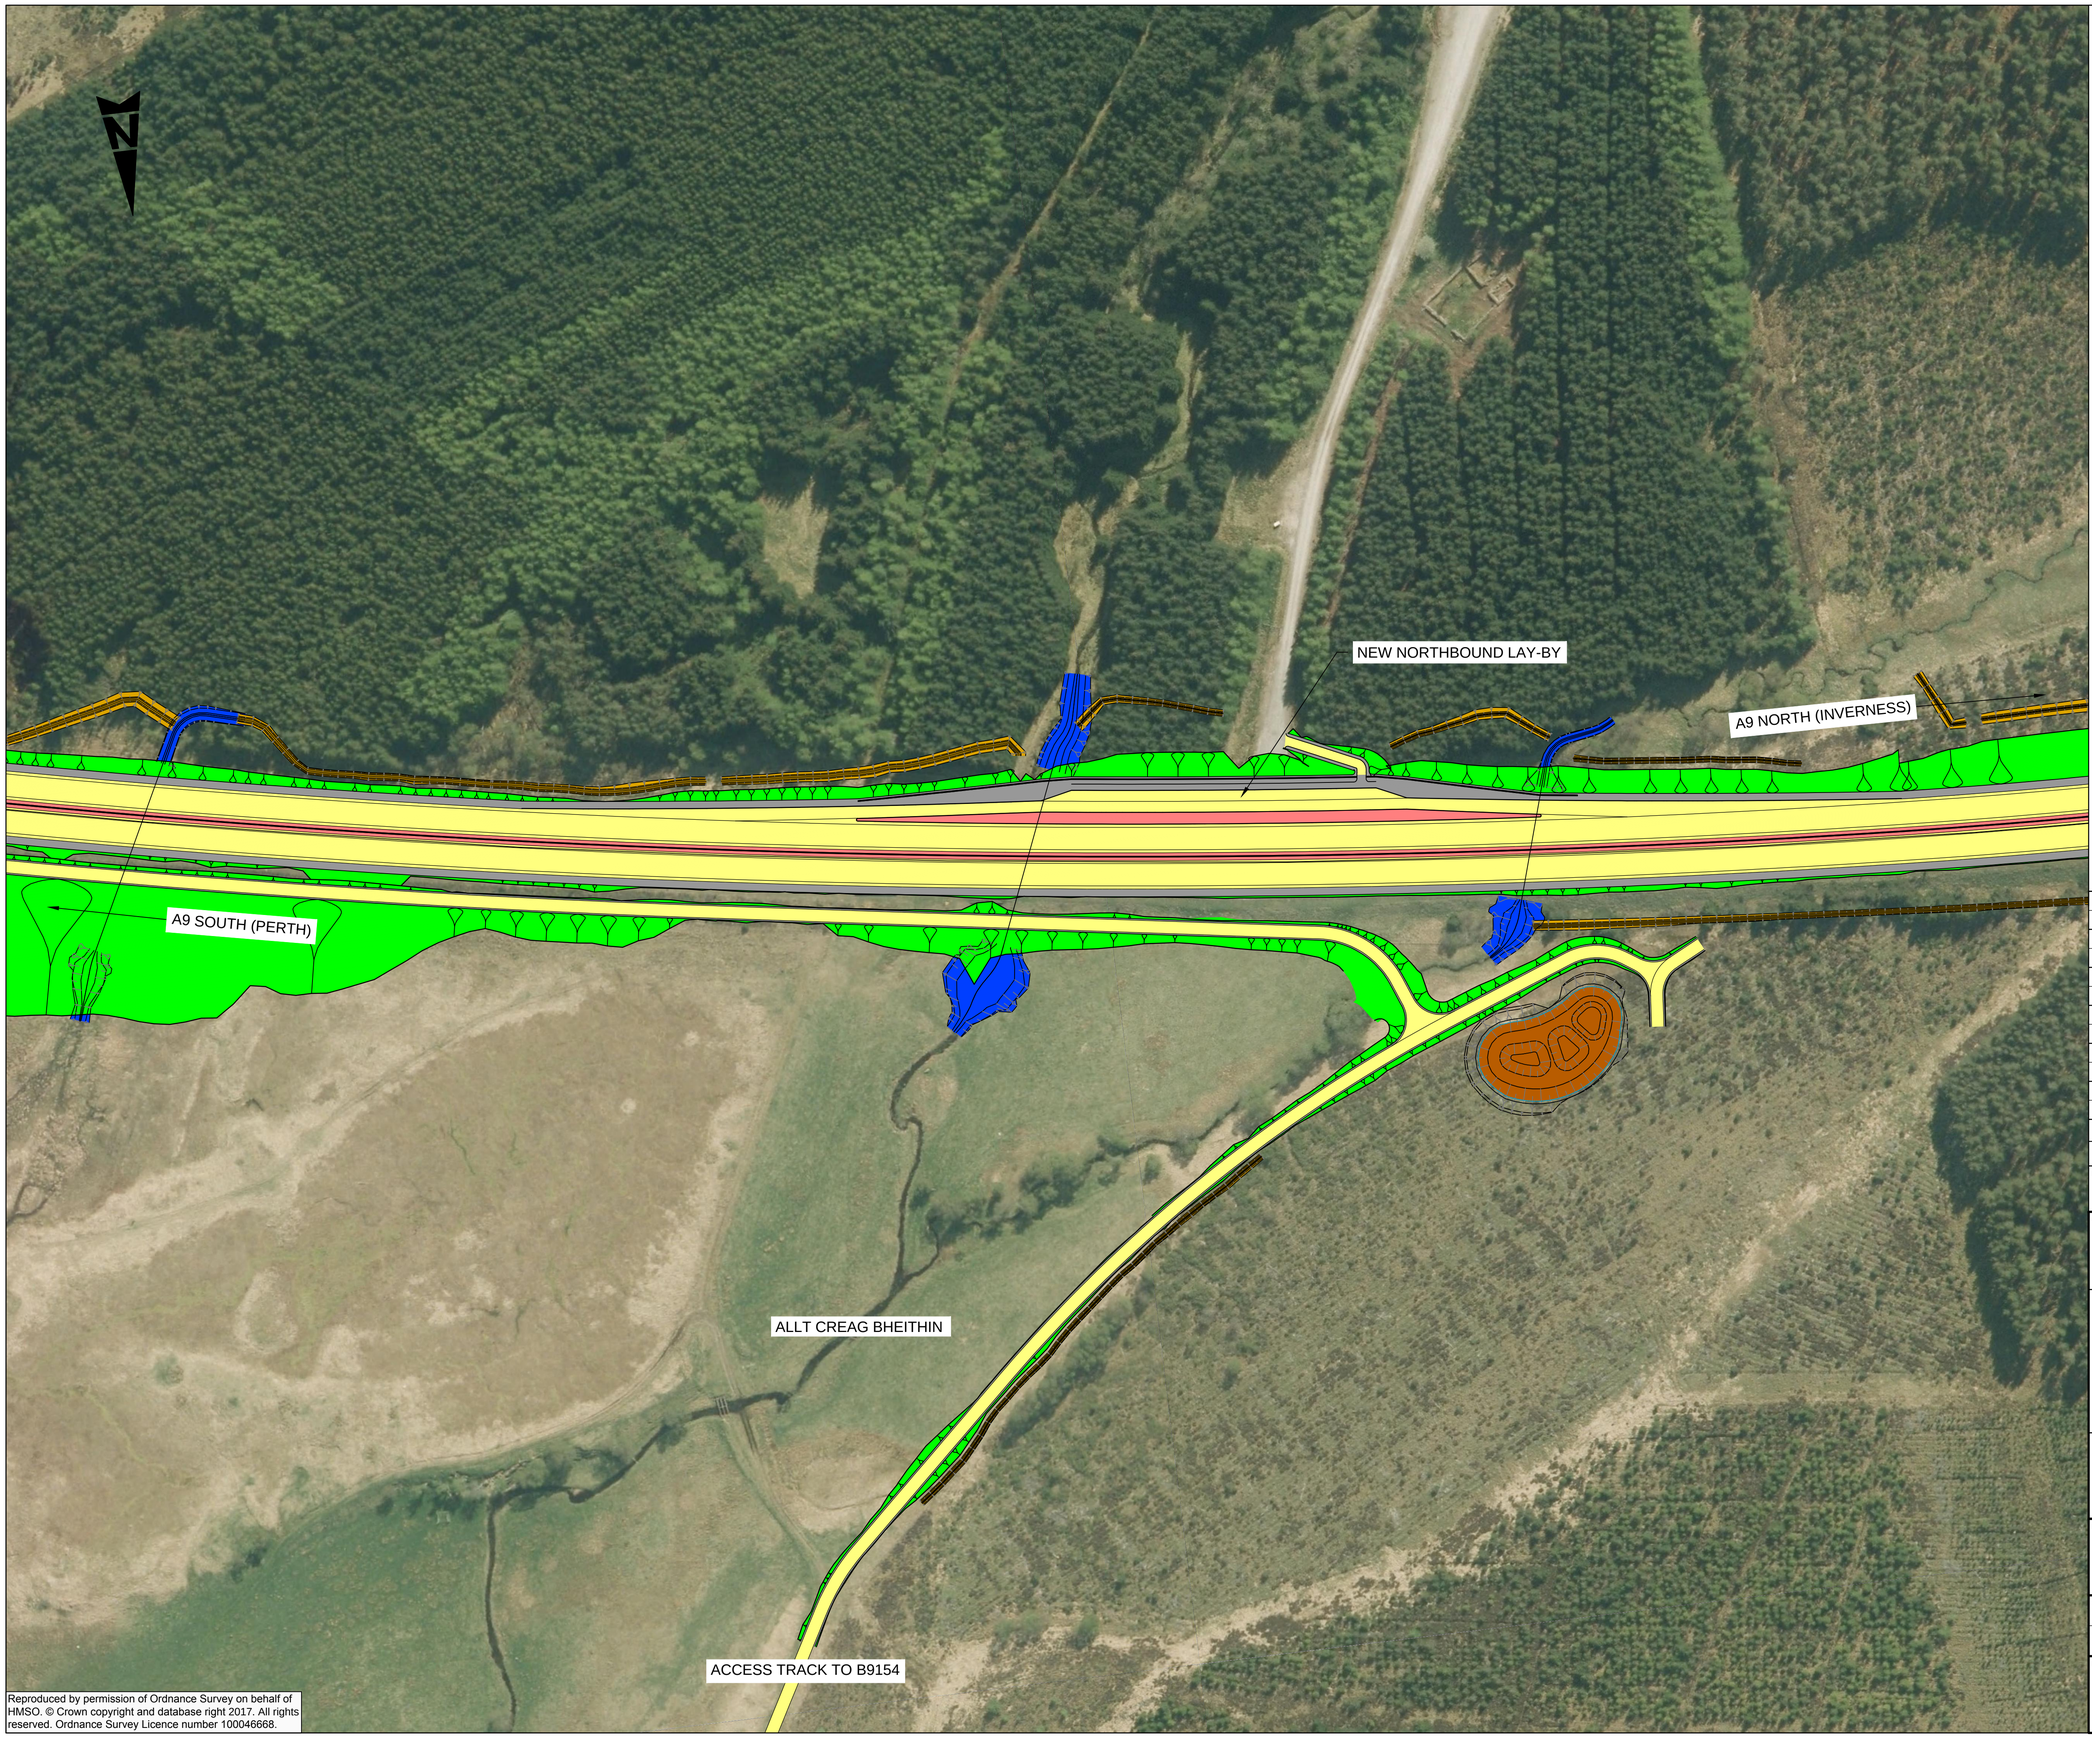


Reproduced by permission of Ordnance Survey on behalf of HMSO. © Crown copyright and database right 2017. All rights reserved. Ordnance Survey Licence number 100046668.

DO NOT SCALE 0 10 Millimetres 100

Plotted: May 17, 2017 - 3:20pm by: JAKILLIC

## LEGEND

ALIGNMENT

- EARTHWORKS
- VERGE
- CARRIAGEWAY
- CENTRAL RESERVE
- REALIGNED WATERCOURSE
- DRAINAGE DITCH
- DRAINAGE BASIN
- STREAM REALIGNMENT

| Rev | Drawn / Des | Checked | Approved | Date |
|---|---|---|---|---|
| P01 | JK | RB | GA | 17/05/17 |

Description: FIRST ISSUE

Drawing Status: FOR INFORMATION

Suitability: S2

Client: TRANSPORT SCOTLAND CÒMHDHAIL ALBA

A9 DUALLING PERTH TO INVERNESS Tomatin to Moy

ATKINS mouchel

Drawing Title: PUBLIC INFORMATION DRAWINGS MAY 2017 (SHEET 14 OF 17)

| Scale | Designed / Drawn | Checked | Approved | Authorised |
|---|---|---|---|---|
| 1:1000 | JK | RB | GA | DM |
| Original Size: A1 | Date: 16/05/17 | Date: 16/05/17 | Date: 17/05/17 | Date: 17/05/17 |

Drawing Number (Project | Originator | Volume | Location | Type | Role | Number): A9P12 - AMJ - HML - A_JCZZZ_ZZ - SK - RD - 0014

Revision: P01