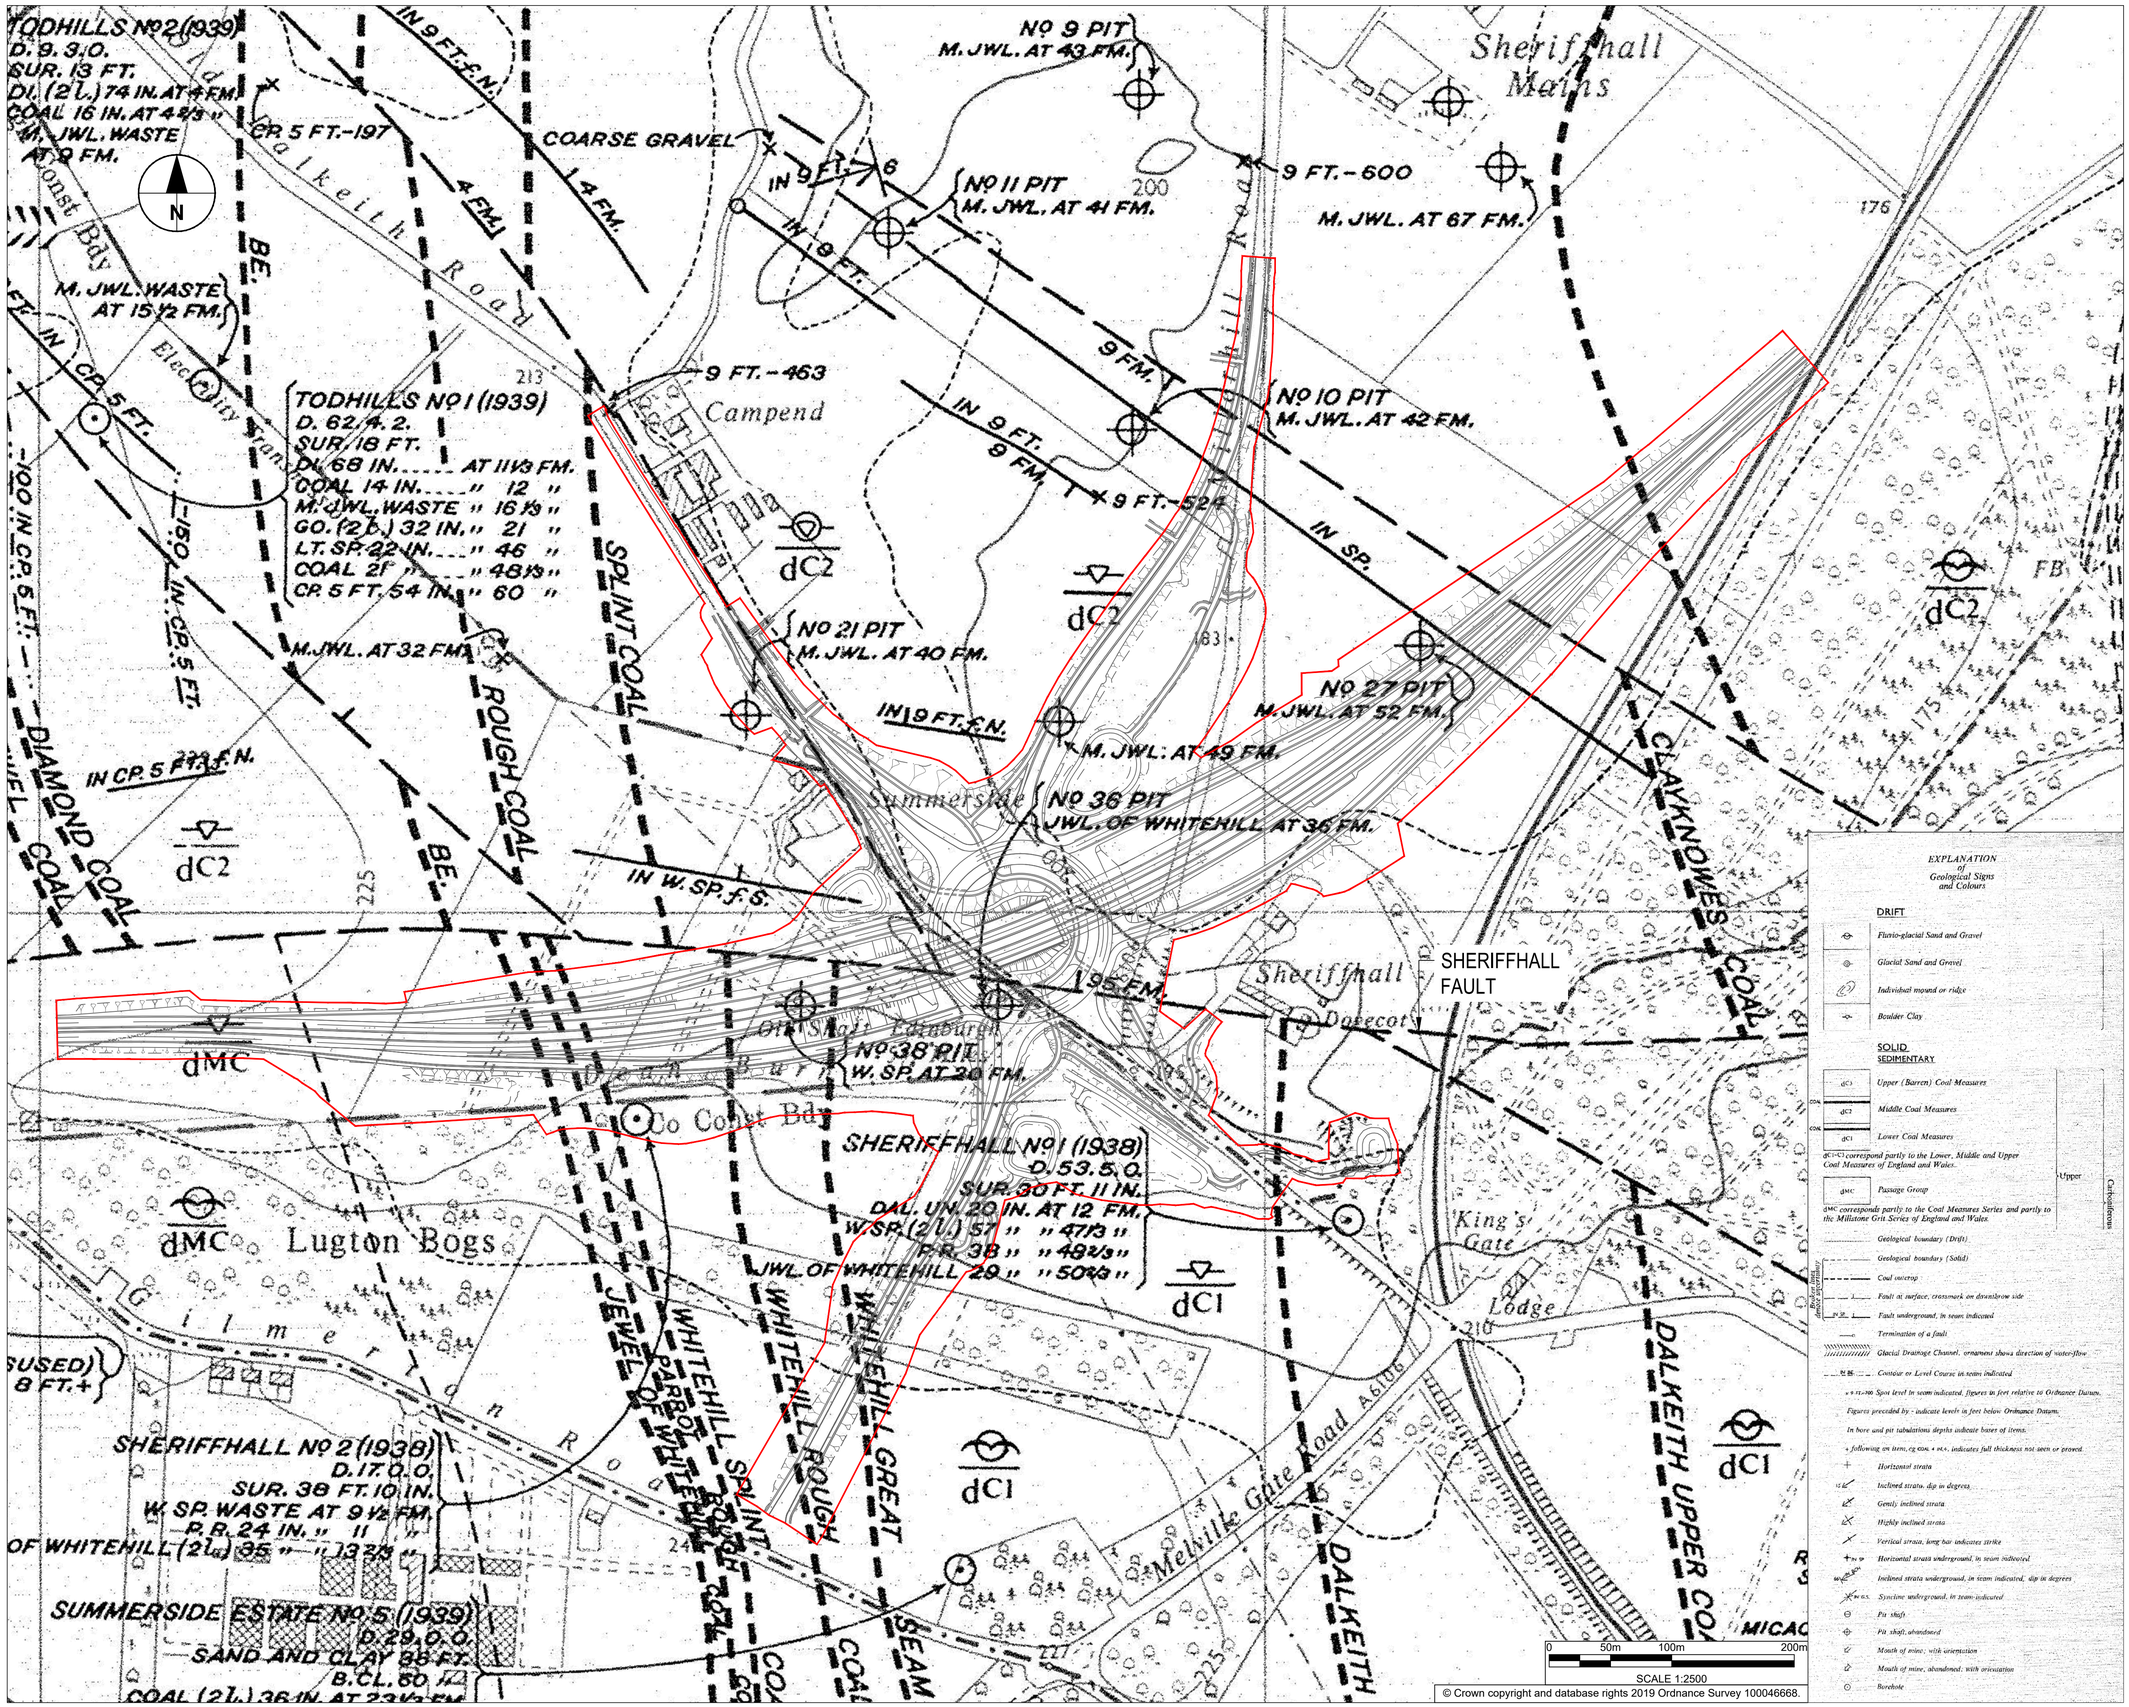

SAFETY, HEALTH AND ENVIRONMENTAL INFORMATION BOX

IT IS ASSUMED THAT ALL WORKS ON THIS DRAWING WILL BE CARRIED OUT BY A COMPETENT CONTRACTOR WORKING, WHERE APPROPRIATE, TO AN APPROPRIATE METHOD STATEMENT.

THIS DRAWING IS TO BE USED ONLY FOR THE PURPOSE OF ISSUE THAT IT WAS ISSUED FOR AND IS SUBJECT TO AMENDMENT.

EXCEPTIONAL RISKS RELATING TO THE WORKS ASSOCIATED WITH THIS DRAWING ARE IDENTIFIED BELOW.

NOTES
1. THIS DRAWING IS TO BE READ IN CONJUNCTION WITH ALL OTHER RELEVANT DOCUMENTATION.
2. DO NOT SCALE FROM THIS DRAWING, USE ONLY PRINTED DIMENSIONS.
3. ALL CHAINAGES, LEVELS AND COORDINATES ARE IN METRES UNLESS DEFINED OTHERWISE.

KEY:
Proposed Scheme Layout
Proposed Scheme Extents

The image shown is an extract of the NT 36 NW Solid and Drift geological map, Midlothian, 1:10,560 (6 inches to 1 mile), British Geological Survey (BGS) geological map series (1966).

(C16/02) British Geological Survey © NERC. All Rights Reserved 2019.

Revision Details	By / Check	Date	Suffix
FOR INFORMATION	JG / SP	15/08/19	P01.1

Purpose of issue
FOR INFORMATION

Client
TRANSPORT SCOTLAND
CONNEXIU ALBA

Project Title
A720 SHERIFFHALL ROUNDABOUT

Drawing Title
FIG 16.1
SOLID AND DRIFT GEOLOGY (FROM 10,560 GEOLOGY MAP)

Designed	Drawn	Checked	Approved	Date
ST	JG	CF	SP	15/11/19

Internal Project No.	Suitability
60572241	S0
Scale @ A1	Zone
1:2500	Geotechnical

THIS DOCUMENT HAS BEEN PREPARED PURSUANT TO AND SUBJECT TO THE TERMS OF AECOM'S APPOINTMENT BY ITS CLIENT. AECOM ACCEPTS NO LIABILITY FOR ANY USE OF THIS DOCUMENT OTHER THAN BY ITS ORIGINAL CLIENT OR FOLLOWING AECOM'S EXPRESS AGREEMENT TO SUCH USE, AND ONLY FOR THE PURPOSES FOR WHICH IT WAS PREPARED AND PROVIDED.

AECOM
Citypoint 2
25 Tyndrum Street
Glasgow
Tel:+44 (141) 354 5600
Fax:+44 (141) 354 5601
www.aecom.com

AECOM Infrastructure & Environment UK Limited
Registered in England Registered number: 880328
Registered office: Midpoint, Alencon Link, Basingstoke, Hampshire RG21 7PP

Drawing Number: N/A
Rev: -

Plot Time :
Plot Date : 19 August 2019 14:39:54
File Name C:\PWWORKING\AECOM_DS02_UK-CLTJONATHAN.GALLAGHER@AECOM.COM\DMS17272\60572241-ACM-HGT-SW_GN_000_ZJPR-GE-0105