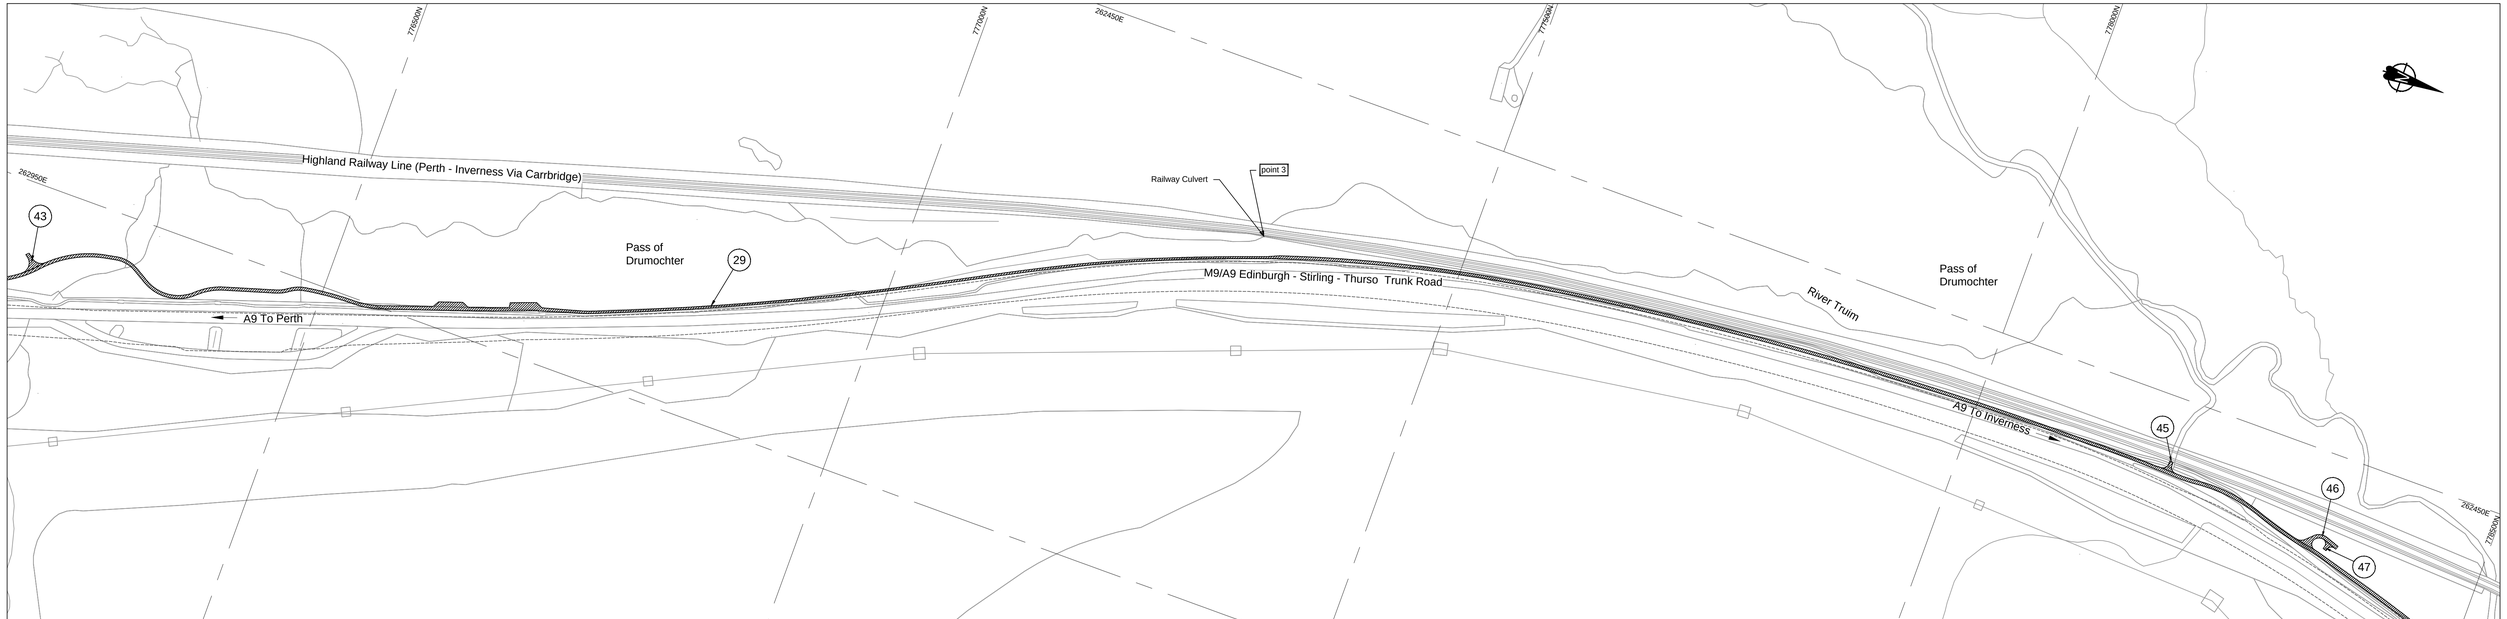

Scottish Government
Riaghaltas na h-Alba
gov.scot

Reproduced by permission of Ordnance Survey on behalf of Her Majesty's Stationery Office, © Crown copyright and database right 2021. All rights reserved. Ordnance Survey Licence Number: 100046668.

Scale :- 1/2500

0 50 100 150 200 250

Metres

The A9 Trunk Road (Glen Garry to Dalwhinnie) (Side Roads) Order 2021

plan SR3A