Accommodation Works Reference	
46/8,46/10	[REDACTED]
46/7, 46/9,	

[REDACTED]

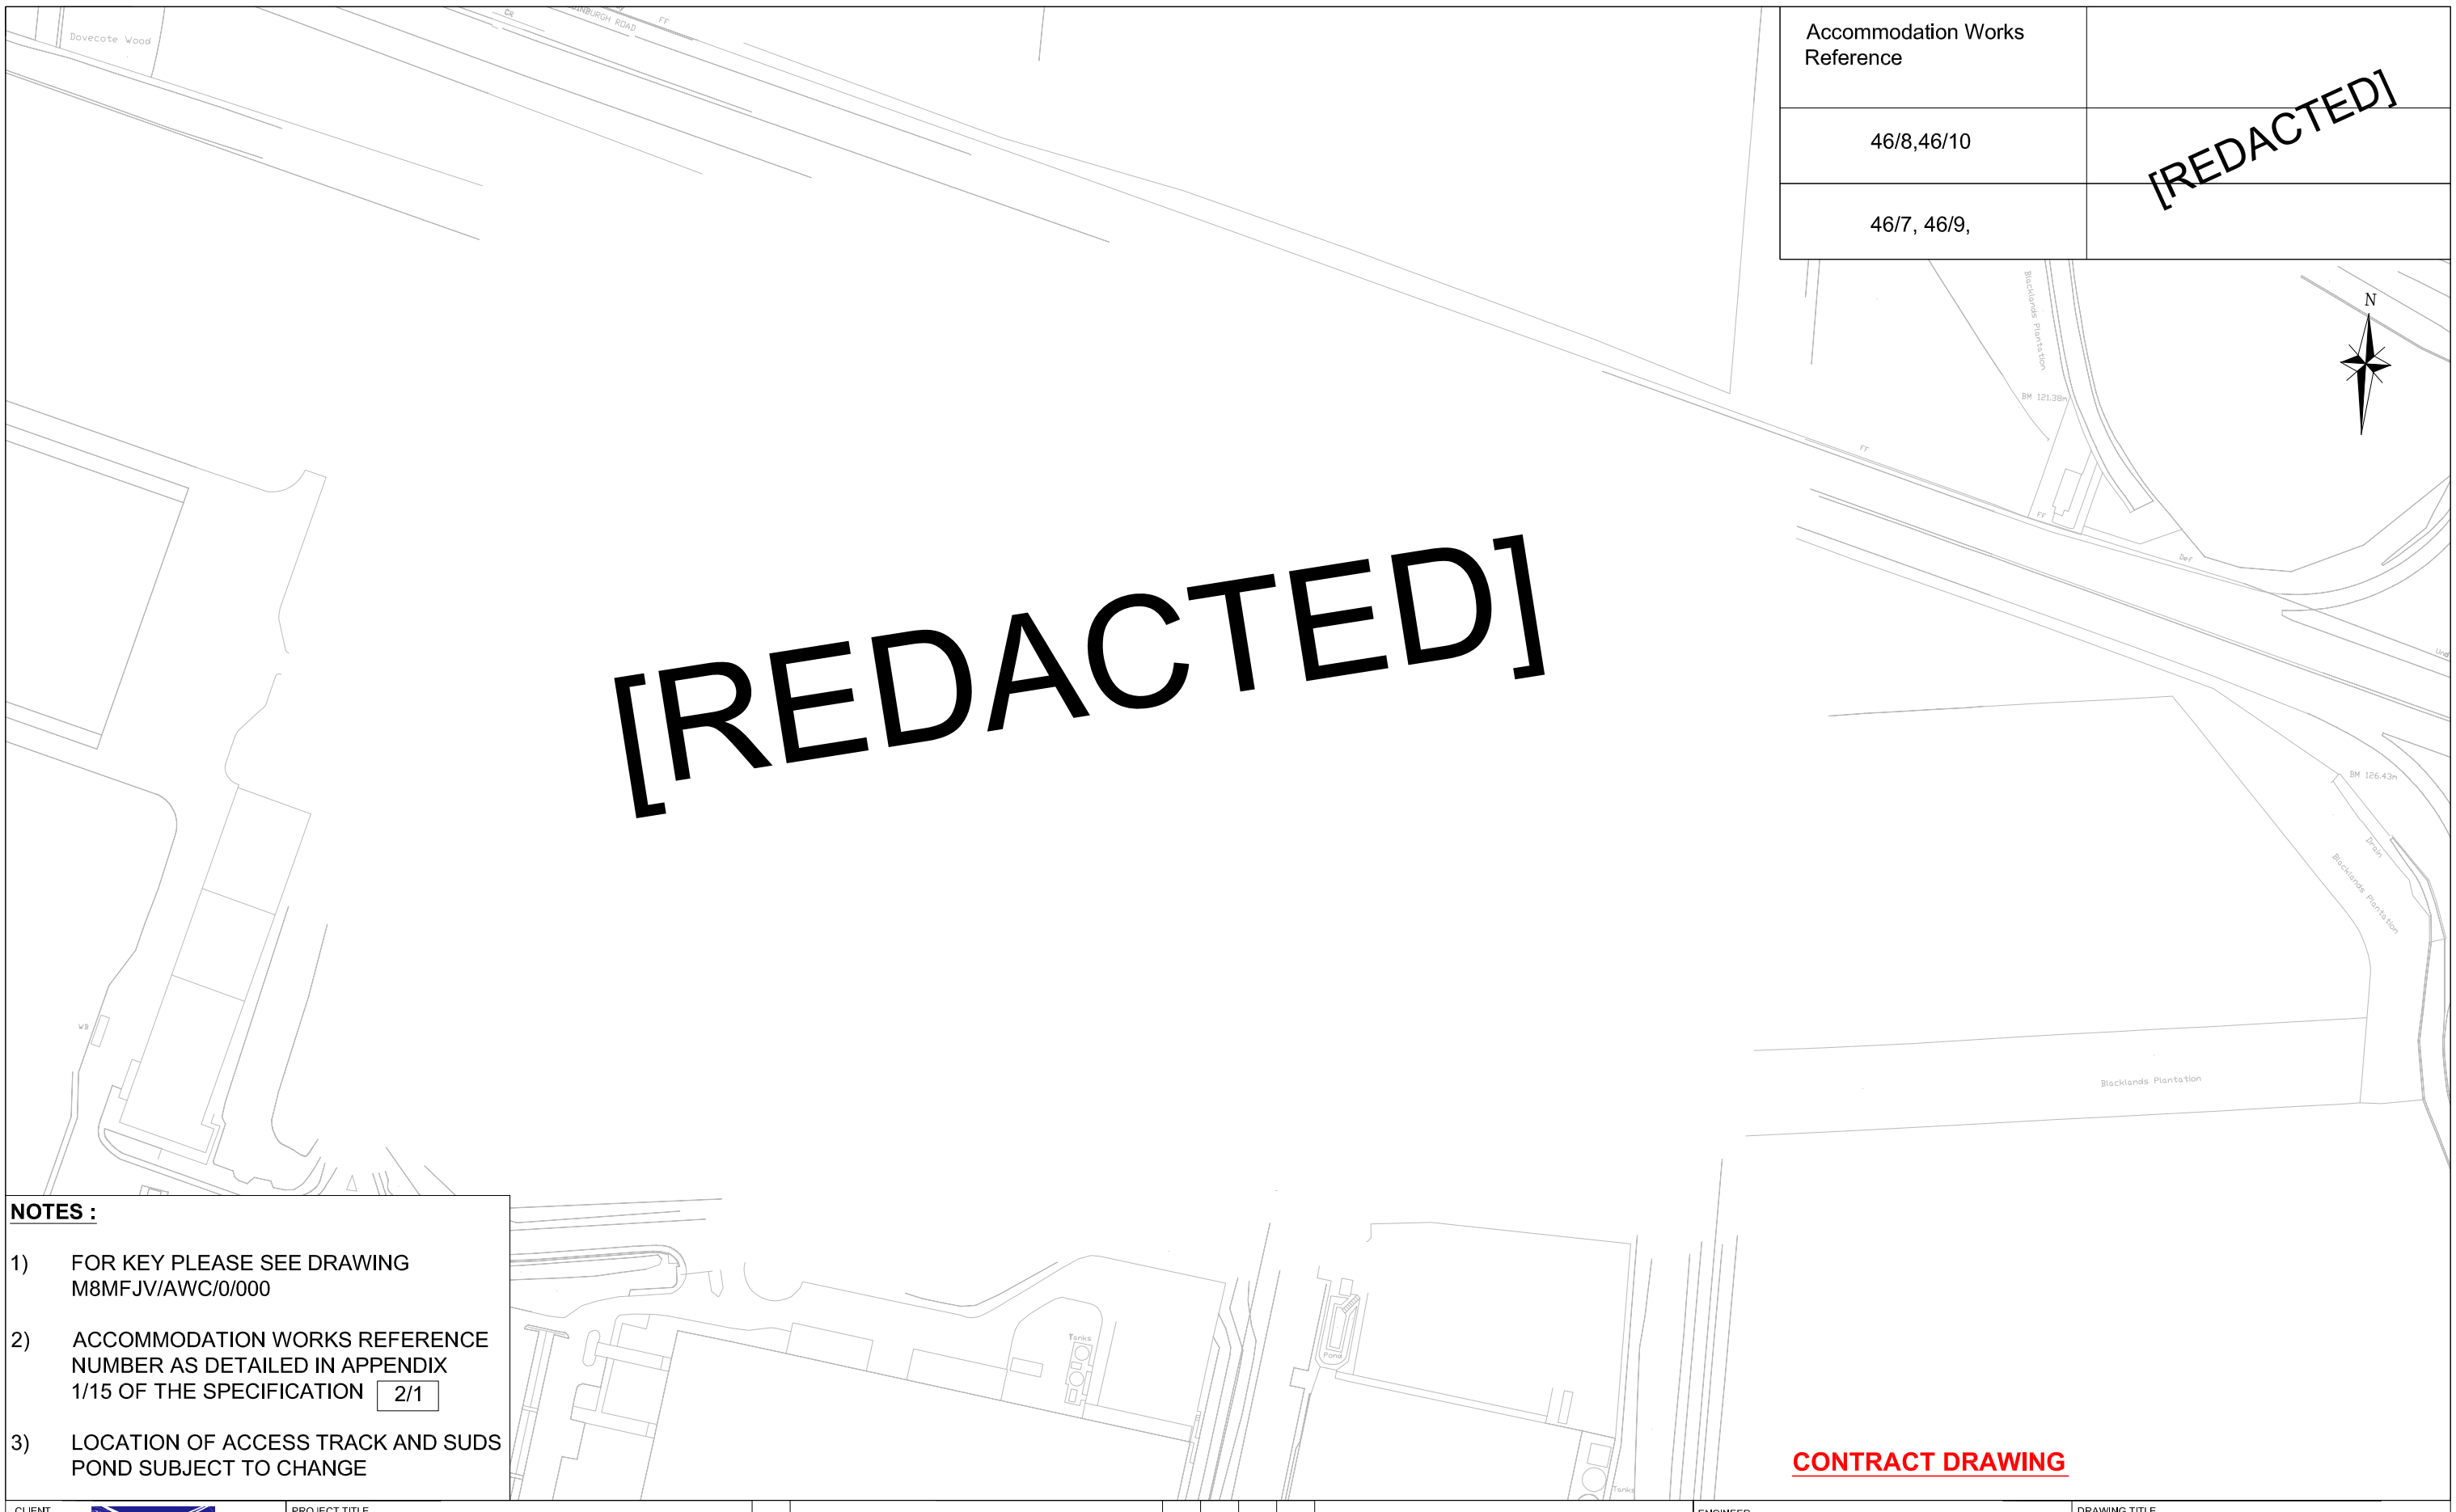

NOTES :

1) FOR KEY PLEASE SEE DRAWING M8MFJV/AWC/0/000

2) ACCOMMODATION WORKS REFERENCE NUMBER AS DETAILED IN APPENDIX 1/15 OF THE SPECIFICATION 2/1

3) LOCATION OF ACCESS TRACK AND SUDS POND SUBJECT TO CHANGE

CONTRACT DRAWING

CLIENT: TRANSPORT SCOTLAND

PROJECT TITLE: M8 Baillieston to Newhouse

[REDACTED]

ENGINEER: Mouchel FAIRHURST IN ASSOCIATION WITH SIAS amec

DRAWING TITLE: Accommodation Works [REDACTED]

SCALE	DRAWING NO	REV
1:2500 AT A3	M8MFJV/AW/1/046	-