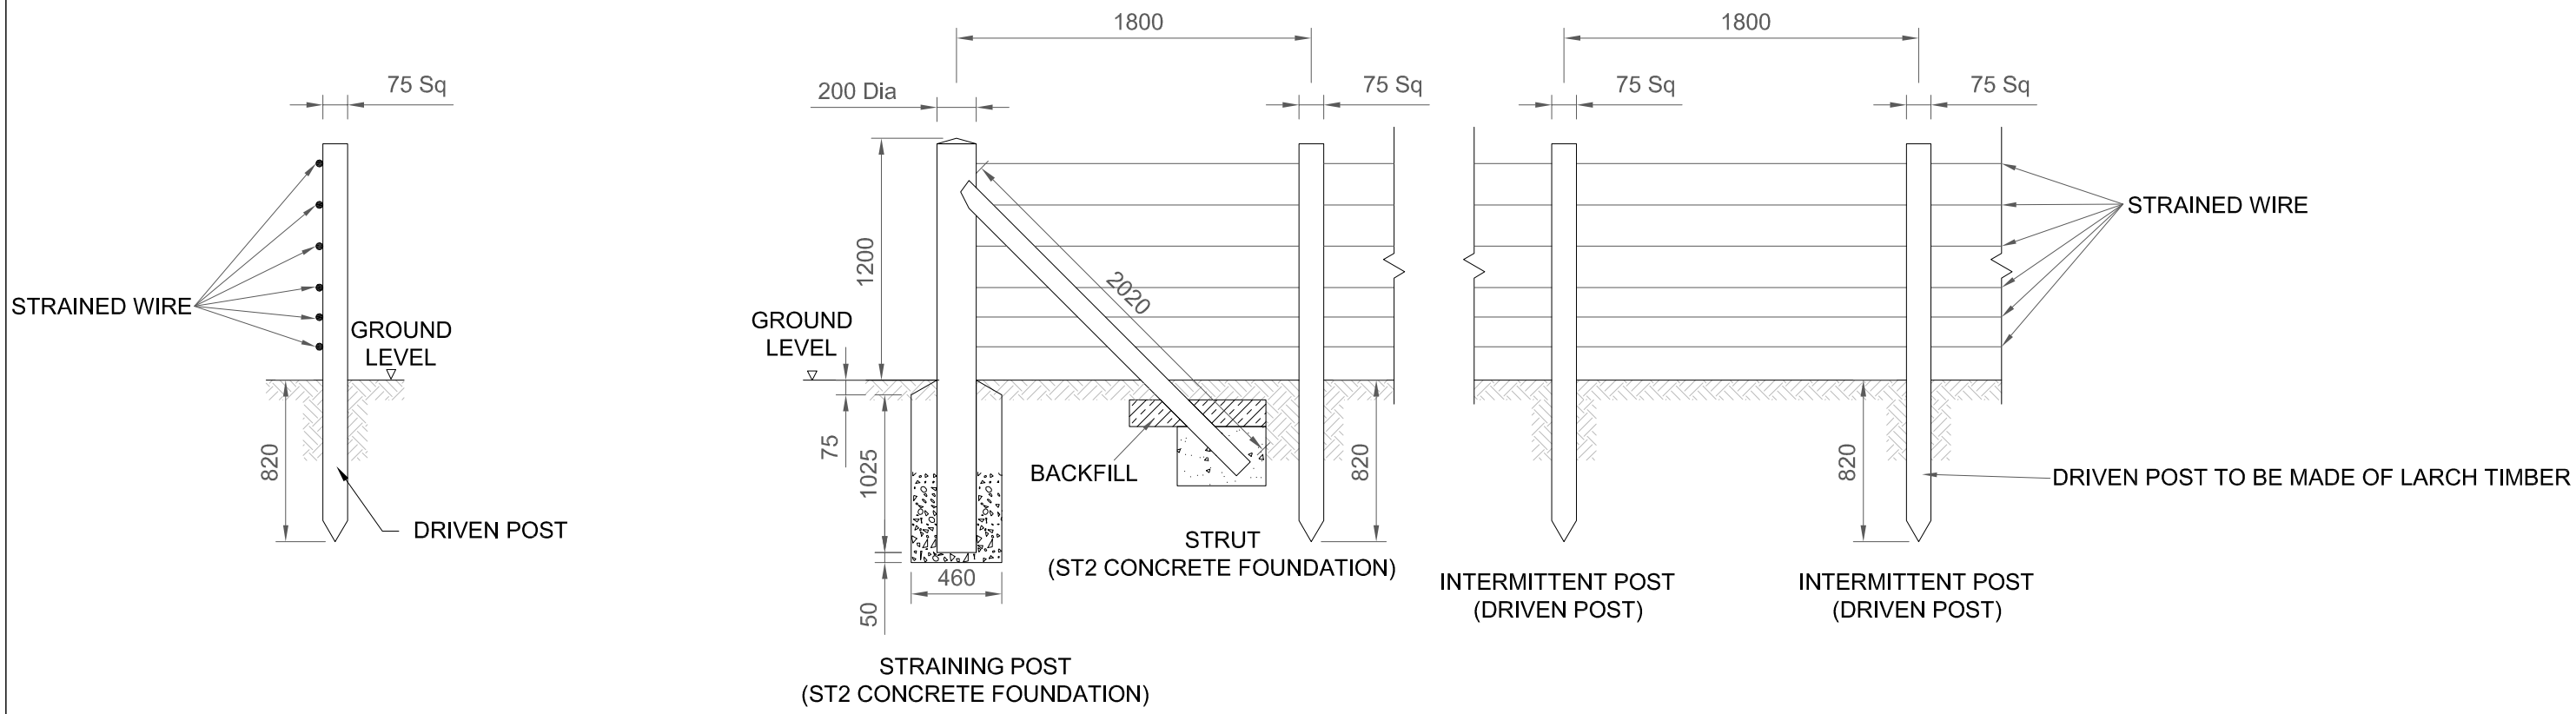

SECTION THROUGH CENTERLINE OF MAIN POSTS

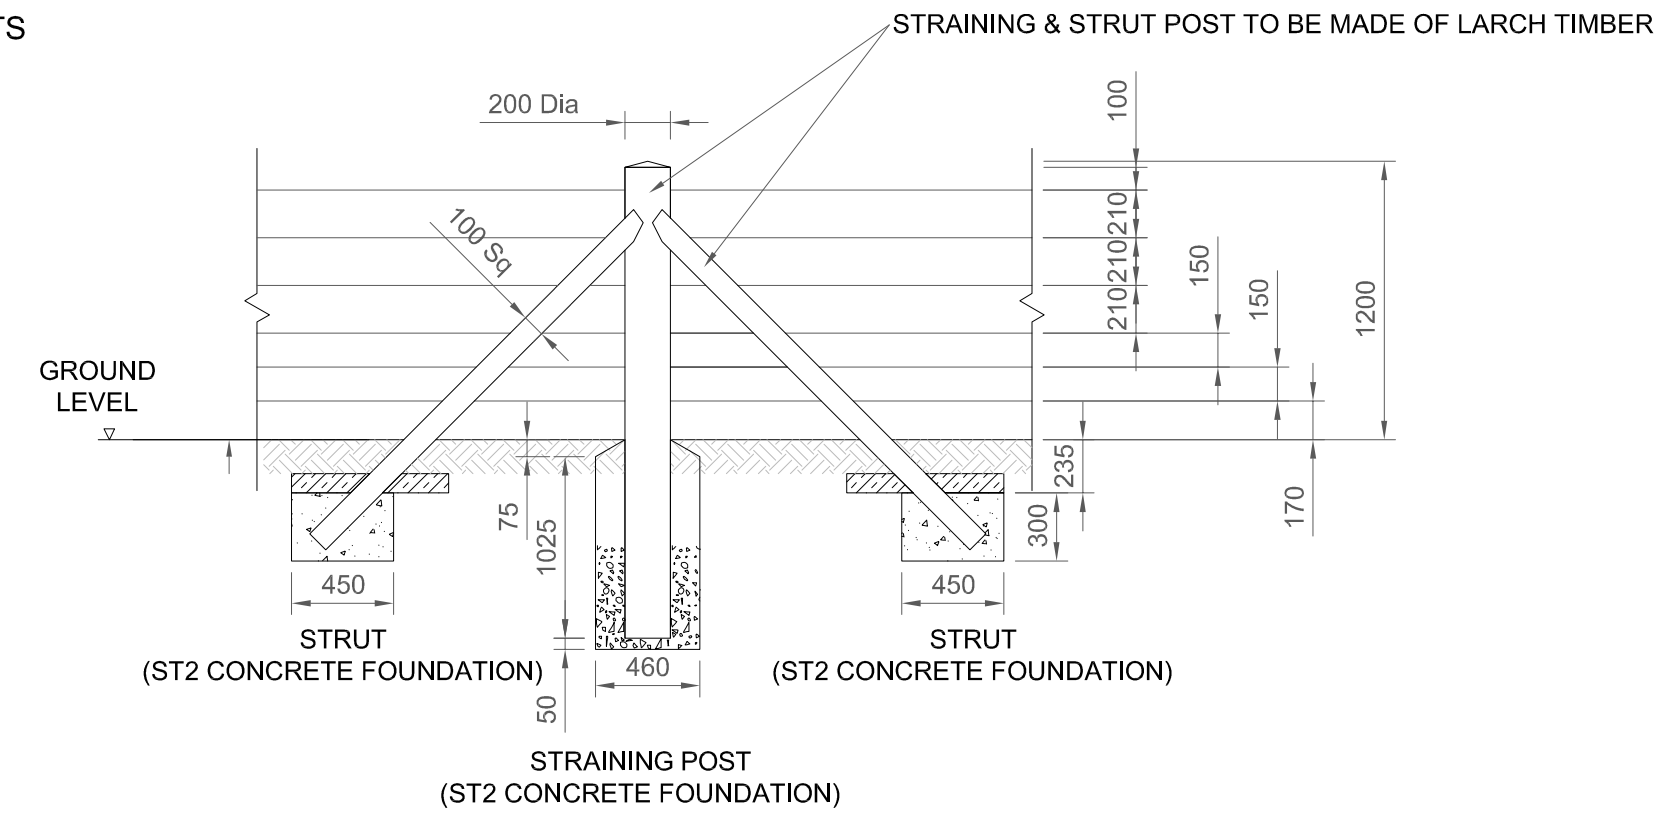

STRAINING POSTS - (200 Ø min x 2300mm Long)	To be provided at all ends, acute corners and at intervals not greater than 150m on straight sections.
TURNING/CONTOUR POSTS - (200 Ø min x 2300mm Long)	To be provided at obtuse corners and at acute ground undulations.
INTERMEDIATE POSTS - (75 x 75mm min X 2020mm Long)	To be provided at 1.8m centres max and at acute variations in level.

TIMBER(LARCH) POST AND WIRE FENCE TYPE F2

NOTES

1. All dimensions are in millimetres.
2. All posts and struts to be sawn timber.
3. BS 1722 Part 2 applies unless otherwise stated.
4. Details of larch posts and connections shall be in accordance with Drawing Nos. M8MFJV/AW/003 F3 and 004 F4.
5. The wire shall be fixed on the field side of the fence unless otherwise stated.
6. Posts can be supported by rammed backfill or concrete ST2 as required.
7. Where plain or barbed wire is required it shall be comply with BS EN 10223-4.
8. Please note that the landowner has requested larch timber to be used in construction of fencing.

CLIENT
TRANSPORT SCOTLAND
An agency of The Scottish Government

PROJECT TITLE
M8 M73 M74
Motorway Improvements

REV	REVISIONS	BY	CHKD	APP'D	DATE

AMENDMENTS

This map is based upon Ordnance Survey material with the permission of Ordnance Survey on behalf of the Controller of Her Majesty's stationery Office (c) Crown copyright 2011. Any unauthorised reproduction infringes Crown copyright and may lead to prosecution or civil proceedings. Scottish Executive Licence number : 100046668 2011.

DESIGN BY:	DM	CHECKED BY:	MJB
DATE:	JAN 10	DATE:	JAN 10
DRAWN BY:	DM	APPROVED BY:	WW
DATE:	JAN 10	DATE:	JAN 10
DRAWING STATUS	CONTRACT		

ENGINEER
mouchel FAIRHURST
IN ASSOCIATION WITH
SIAS amec

DRAWING TITLE
Accommodation Works
Timber Post and Wire Type F27

SCALE @ A3	DRAWING NO	REV
NTS	M8MFJV/AW/027	–