Rev -

Status P

Drawing Number 5029081/20/P/01/BLUES2+1/002

DO NOT SCALE

A1

0 10 100

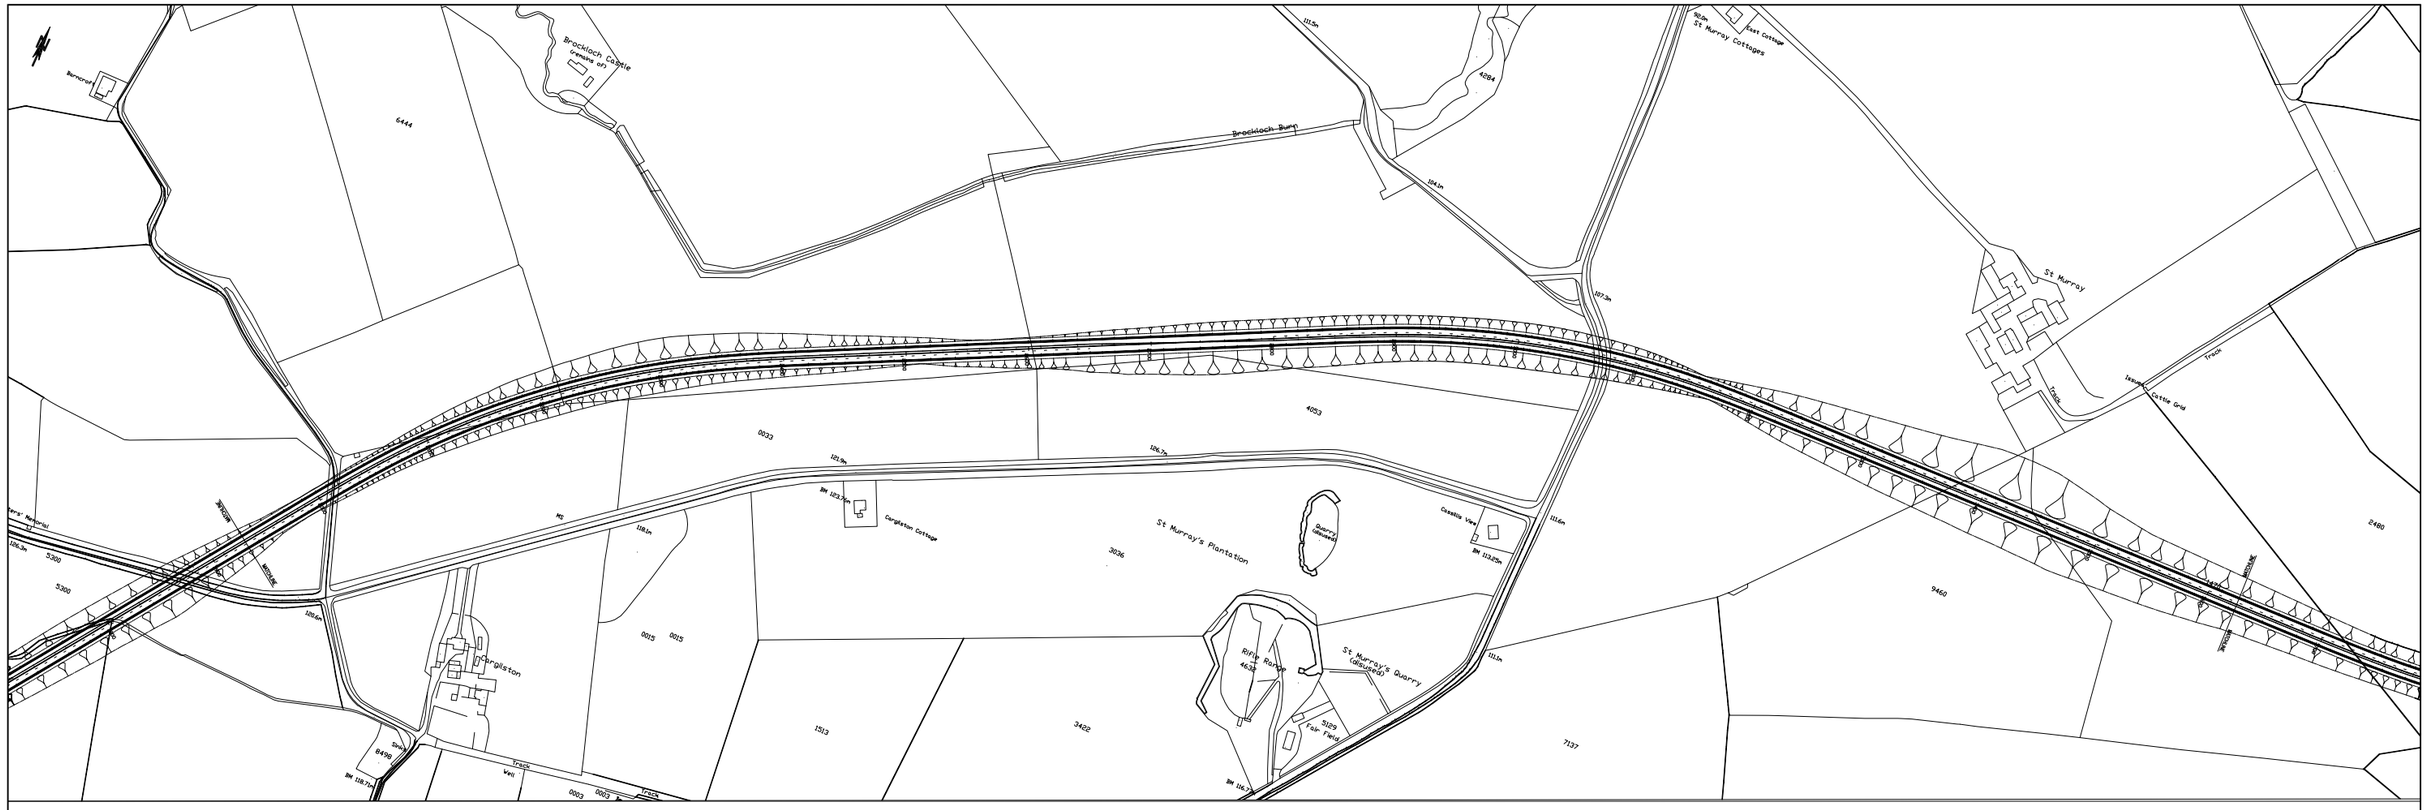

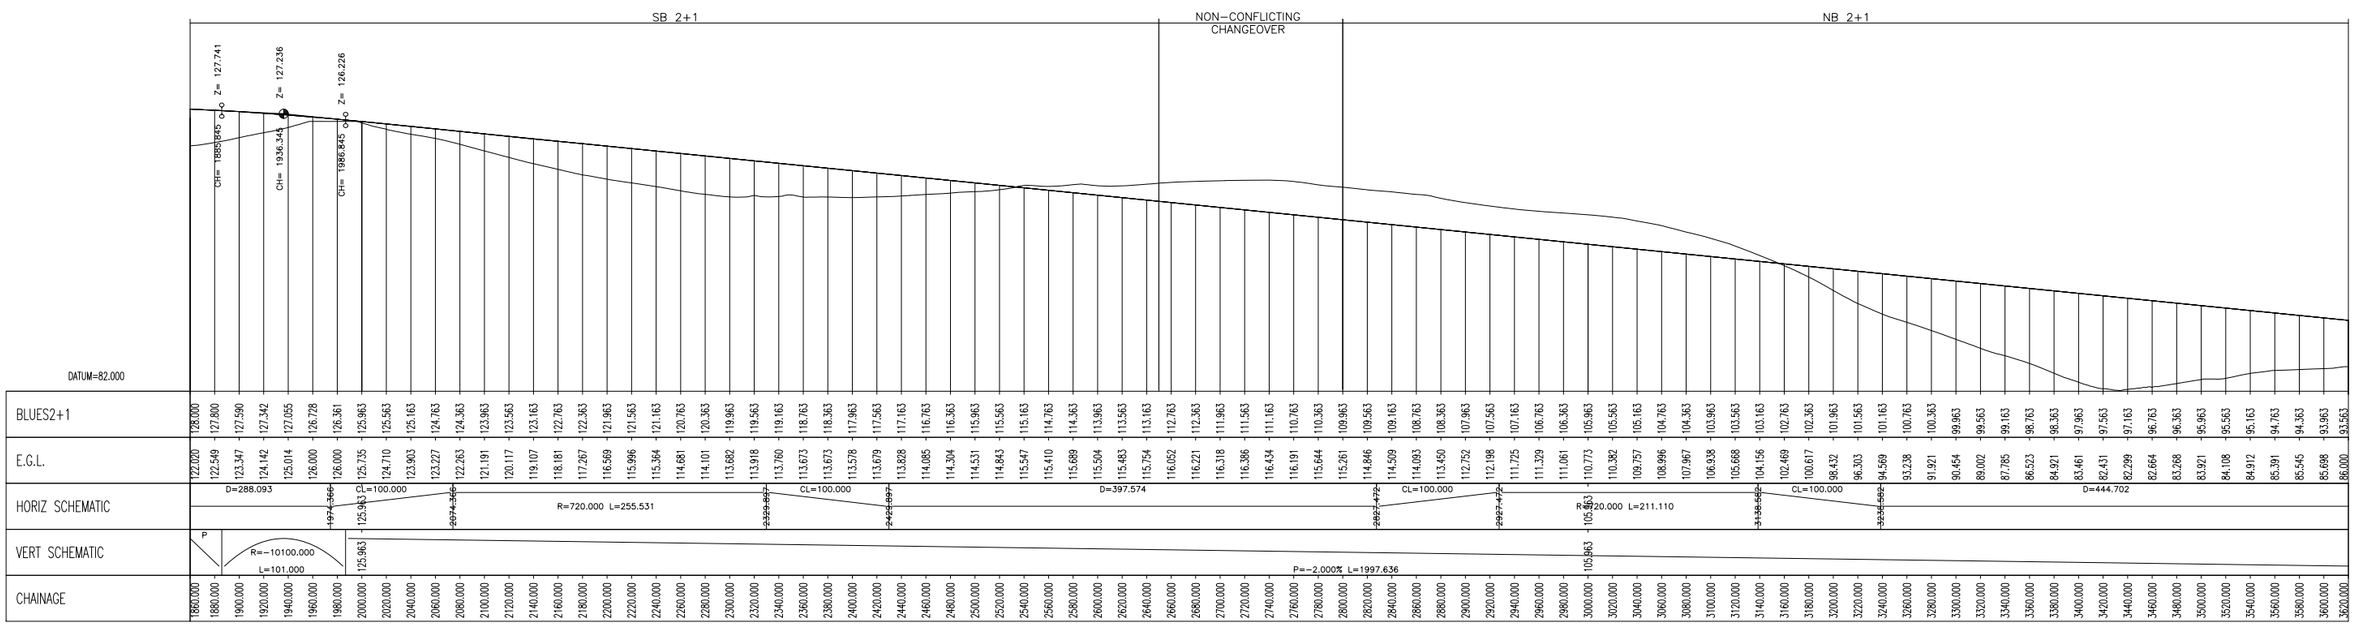

©

Rev	Description	By	Date	Chk'd	Auth
–	FOR INFORMATION		19/03/2007	KMM	

Rev	Purpose of Issue	Date	Auth

ATKINS
Atkins Consultants Limited ©
Consulting Engineers,
Canning Exchange
10 Canning Street
Edinburgh, Scotland
EH3 8EG
Fax: (0131) 221 5751
Tel: (0131) 221 5700
www.atkinsglobal.com

Client: TRANSPORT SCOTLAND

Project: A77 MAYBOLE BLUE S2+1

Title: PLAN AND PROFILES SHEET (2 of 3) Ch 1800m-3600m

Original Scale	Designed/Drawn	Checked	Authorised
H=1:2500	PN Date 19/03/07	RG Date 19/03/07	KM Date 19/03/07

Status	Drawing Number	Rev
P	5029081/20/P/01/BLUES2+1/002	-

File: 5028091-20-P-01-BLUES2+1-001_003.dwg
Date: Oct 04, 2007 - 9:02am Plotted by: poll7501

P:\GBEHA\HandT\TSol\CP\Projects\Edinburgh\Jobs\5028091- SE A77 Maybole - KAVA4927\20 CAD\01 Drawings\01 Pre-tender\01 General\5028091-20-P-01-BLUES2+1-001_003.dwg