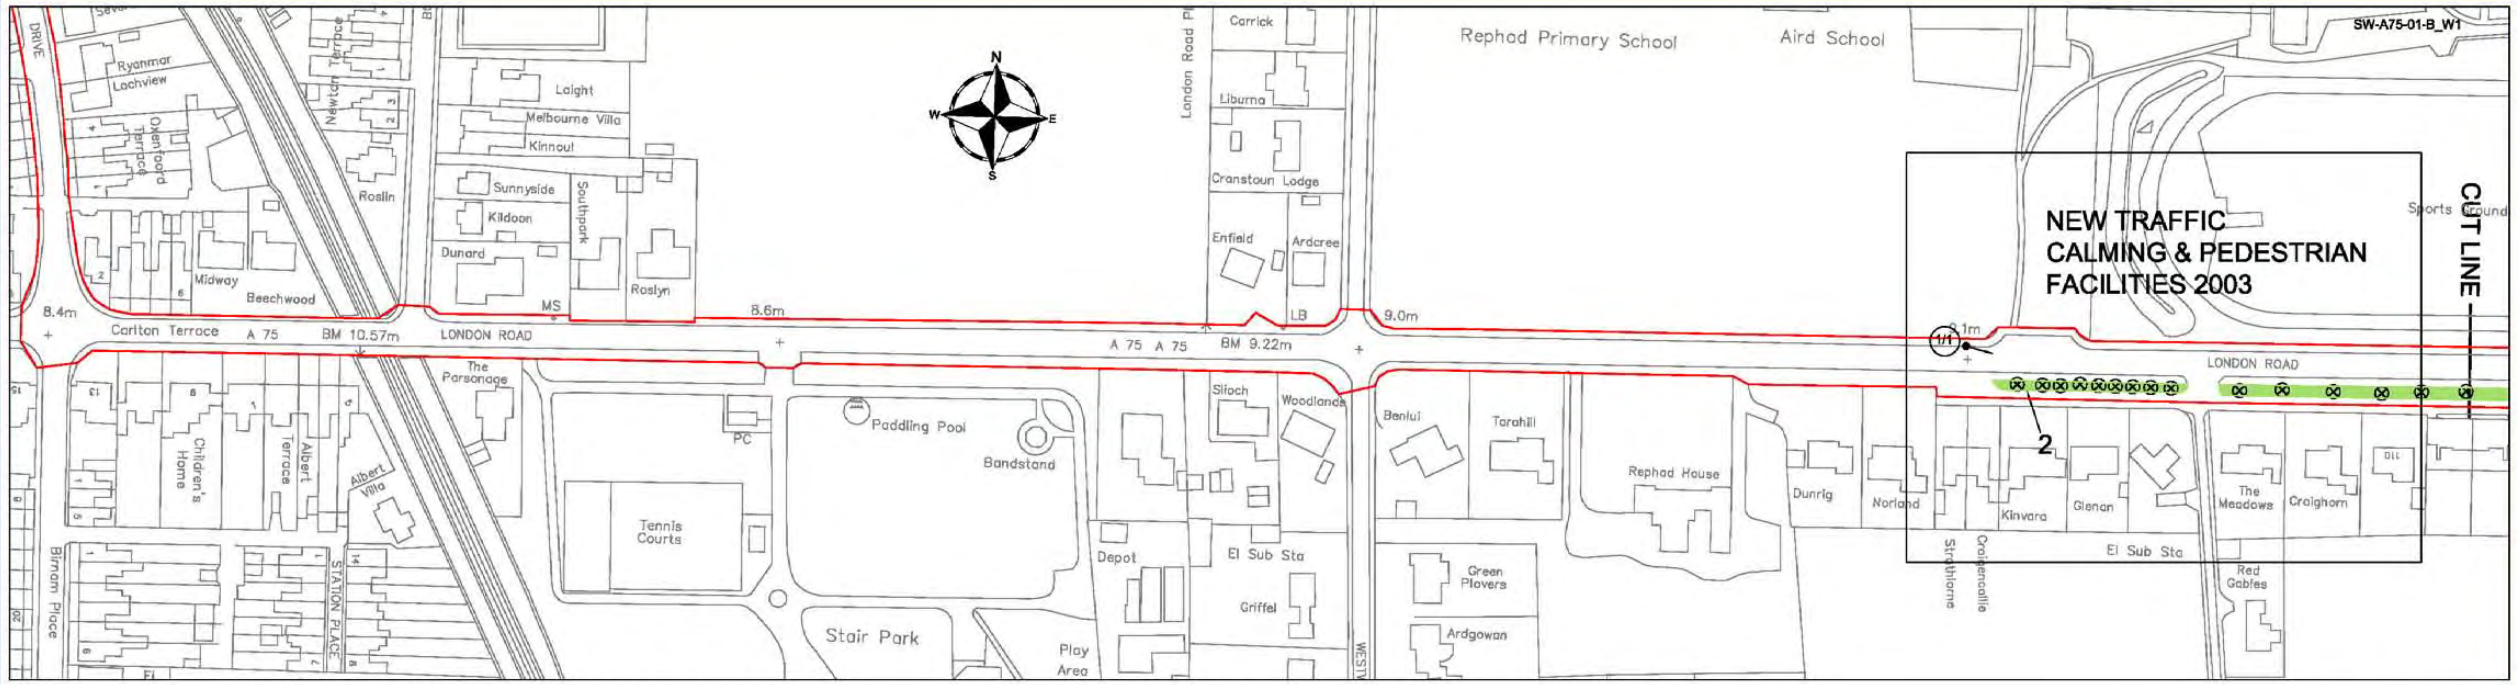

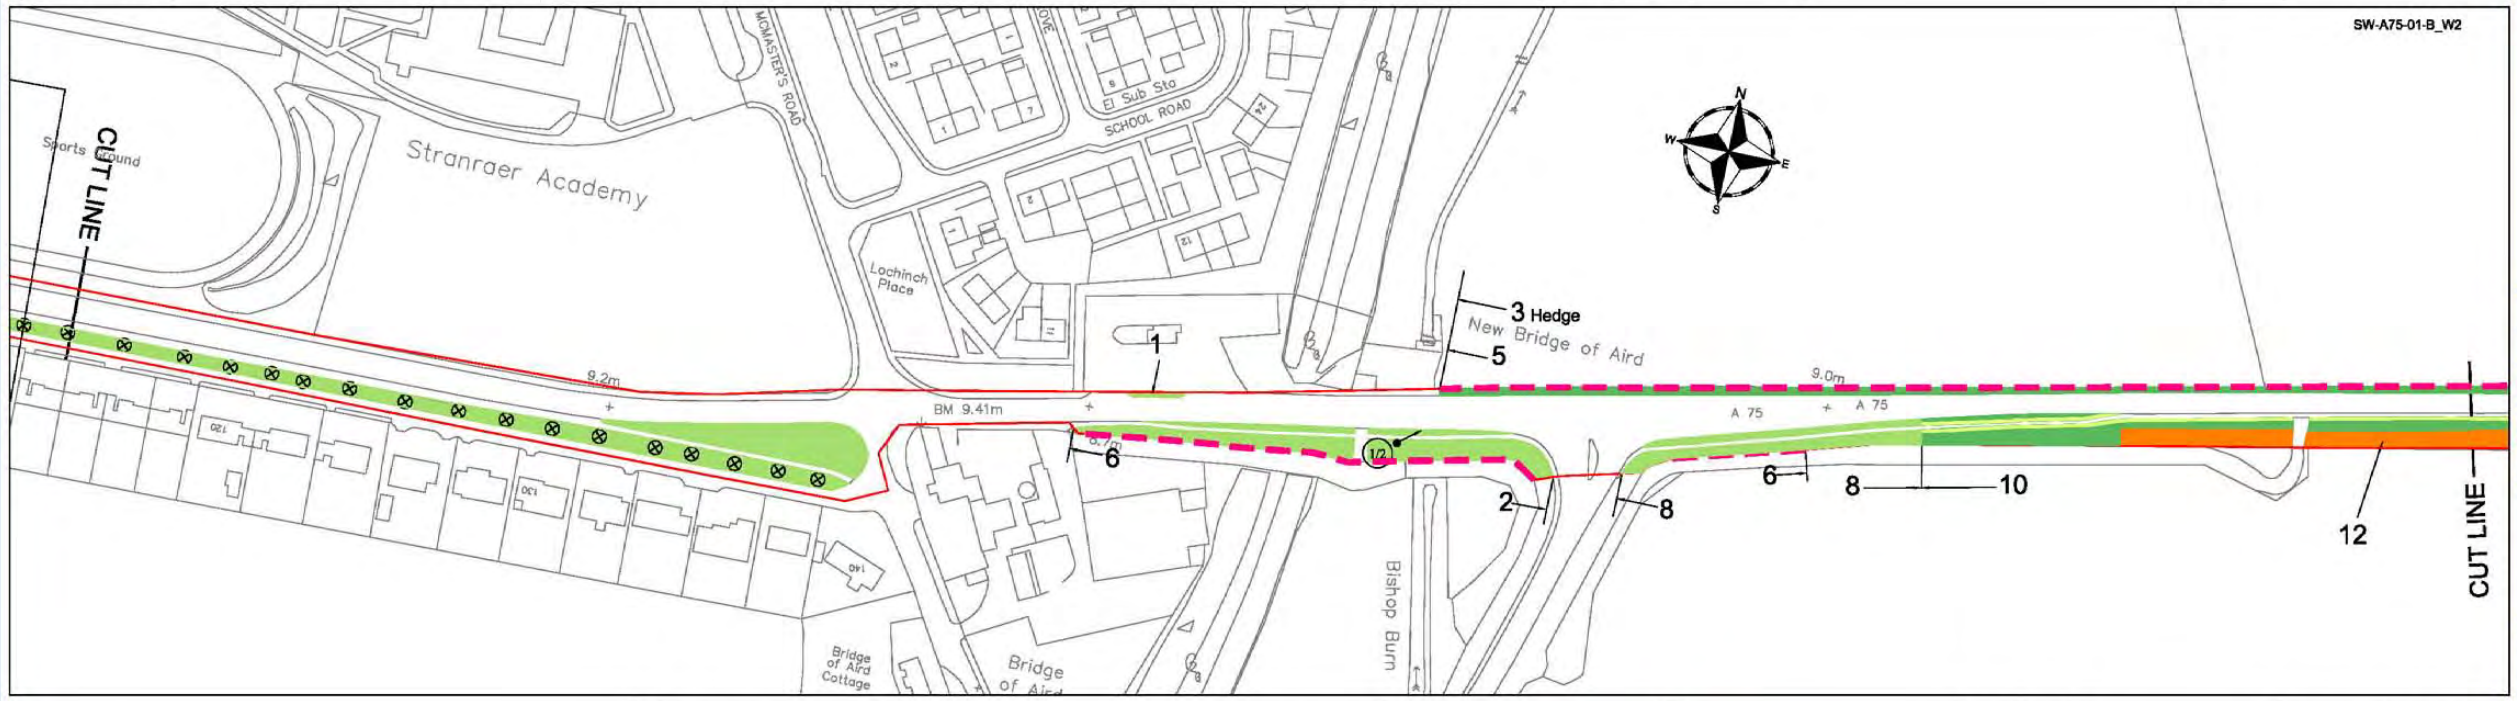

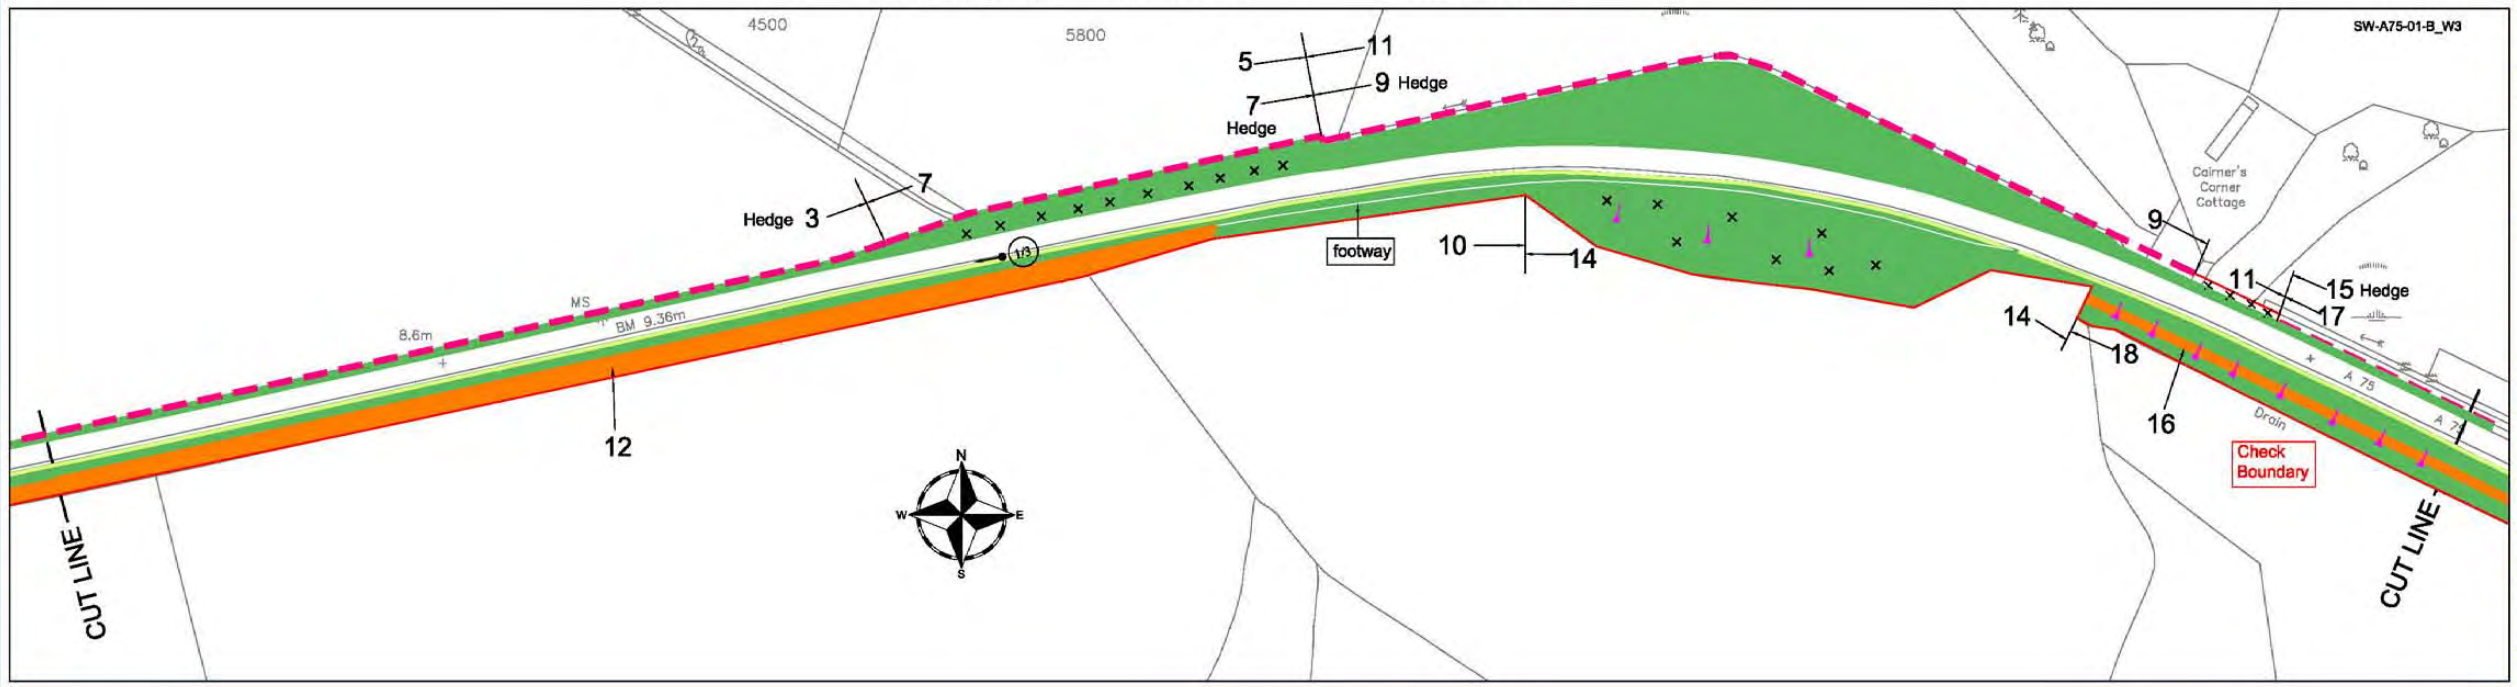

This map is reproduced from the OS map by the Scottish Executive with the permission of Ordnance Survey on behalf of The Controller of Her Majesty's Stationary Office. (c) Crown Copyright. All rights reserved. Unauthorised reproduction infringes Crown Copyright and may lead to prosecution or civil proceedings.
Licence Number: GD3135G001

LEGEND

- Grass — High Frequency cut (a minimum of 14 cuts per annum)
- Grass — Medium Frequency cut (a minimum of 7 cuts per annum)
- Grass — Low Frequency cut (a minimum of 3 cuts per annum)
- Visibility Splay (Cuting Regime as above)
- Grass — Minimal Frequency cut (1 Cut every 3 years)
- Hedges
- Scrub Areas
- Shrub Areas
- Wetland Areas
- Wildflower Areas
- Woodland Areas
- x/y — Photo
- Specific Tree
- Tree
- Gradient

Scale
1:1250 @ A1
1:2500 @ A3

Rev	Date	Drawn	Description	Chkd	Apprvd

Client: SCOTTISH EXECUTIVE

Unit Managers
Amey Infrastructure Services
Langmuir Way
Bargeddie
Glasgow G69 7RW
tel.: 0141 781 6900
fax.: 0141 771 0693
FAIRHURST

Project Title
3RD GENERASTION TERM CONTRACT FOR MANAGEMENT AND MAINTENANCE OF THE SCOTTISH TRUNK ROAD NETWORK
SOUTH WEST TRUNK ROAD UNIT

Drawing Title
A75 TRUNK ROAD
LANDSCAPE INVENTORY

Drawn	Date	Status	Scale
	April 2005		
Designed	Date		
Checked	Date	Cad Reference	
Approved	Date	SW-A75-01-C	

Drawing No.:
A75 - SHEET 01 OF 65

Revision:

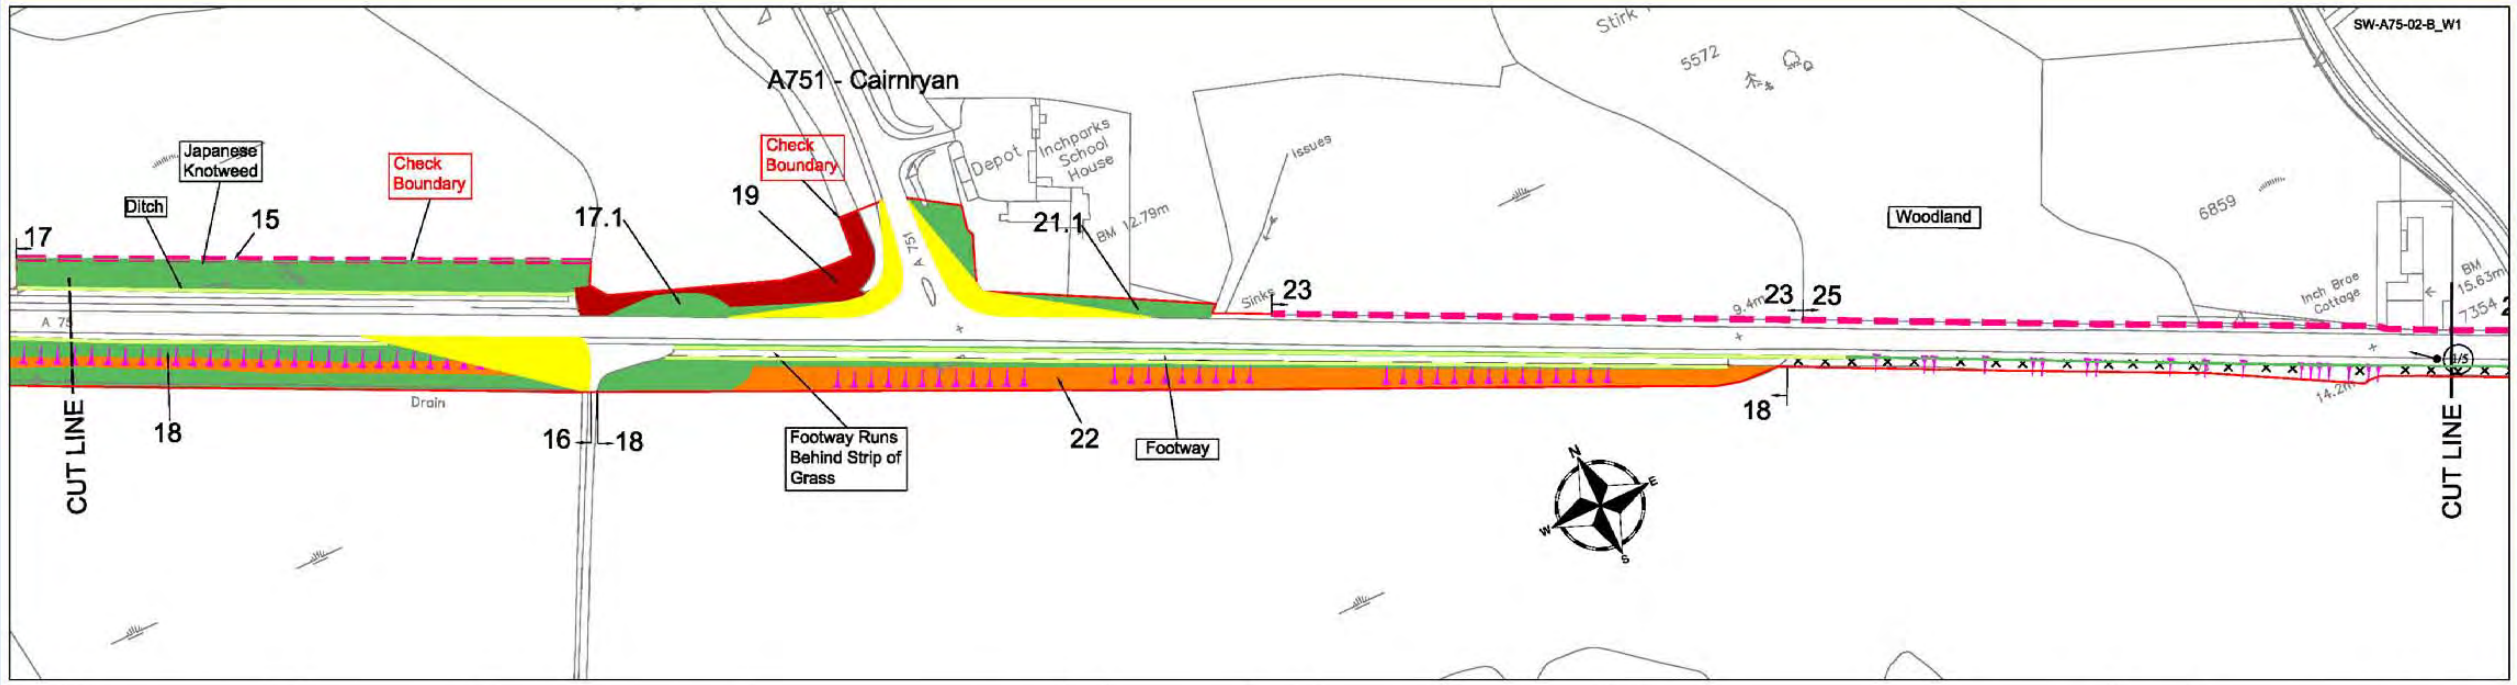

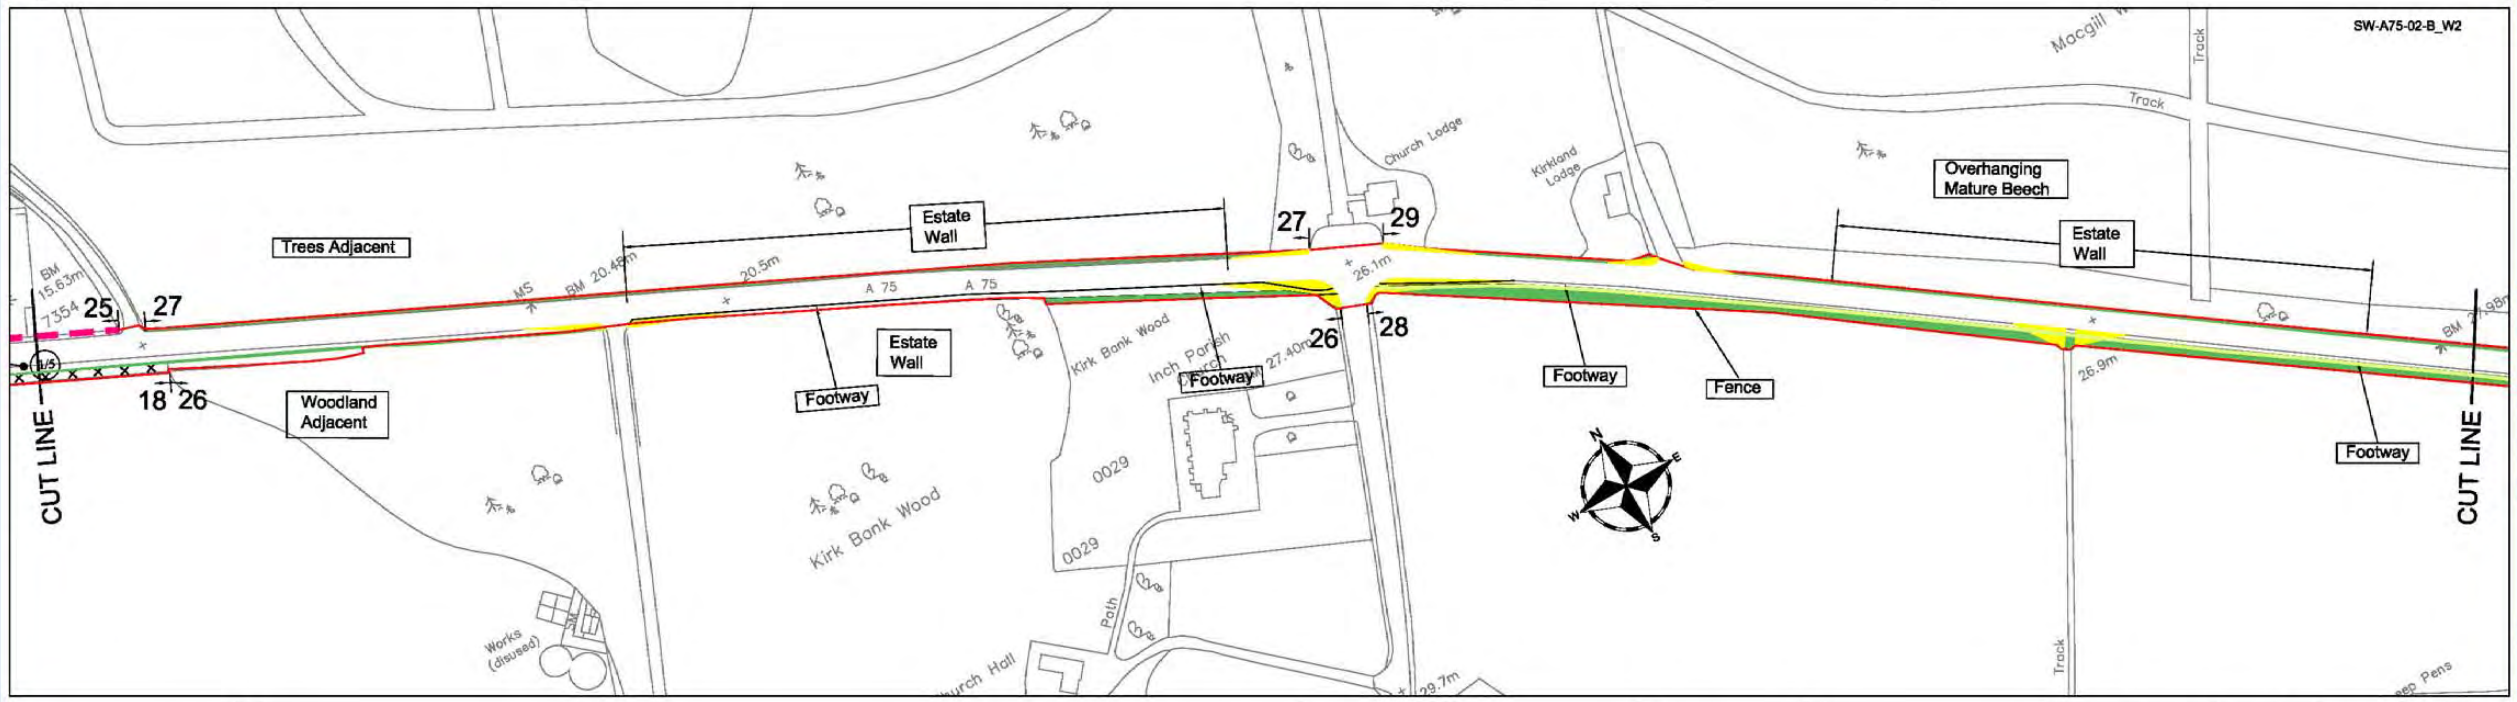

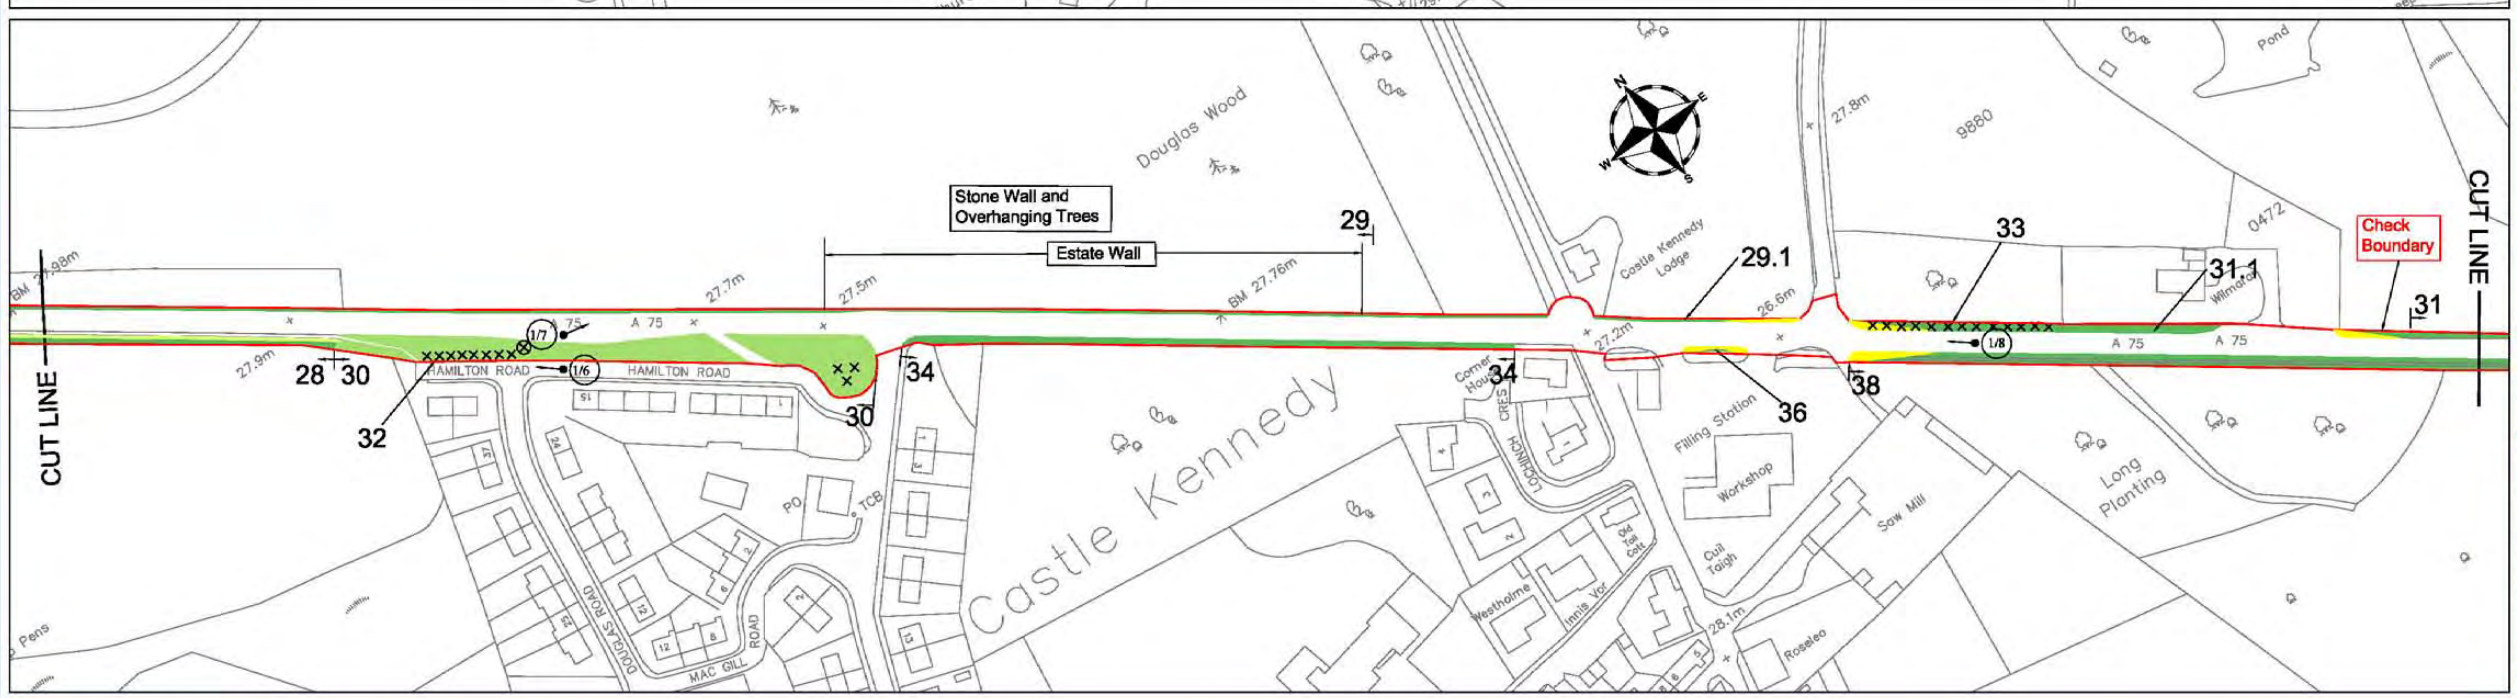

This map is reproduced from the OS map by the Scottish Executive with the permission of Ordnance Survey on behalf of The Controller of Her Majesty's Stationary Office. (c) Crown Copyright. All rights reserved. Unauthorised reproduction infringes Crown Copyright and may lead to prosecution or civil proceedings.
Licence Number: GD3135G001

LEGEND

- Grass — High Frequency cut (a minimum of 14 cuts per annum)
- Grass — Medium Frequency cut (a minimum of 7 cuts per annum)
- Grass — Low Frequency cut (a minimum of 3 cuts per annum)
- Visibility Splay (Cuting Regime as above)
- Grass — Minimal Frequency cut (1 Cut every 3 years)
- Hedges
- Scrub Areas
- Shrub Areas
- Wetland Areas
- Wildflower Areas
- Woodland Areas
- x/y — Photo
- Specific Tree
- Tree
- Gradient

Scale
1:1250 @ A1
1:2500 @ A3

Rev	Date	Drawn	Description	Chkd	Appvd

Client: SCOTTISH EXECUTIVE

Unit Managers
Amey Infrastructure Services
Langmuir Way
Bargeddie
Glasgow tel.: 0141 781 6900
G69 7RW fax.: 0141 771 0893
FAIRHURST

Project Title
3RD GENERASTION TERM CONTRACT FOR MANAGEMENT AND MAINTENANCE OF THE SCOTTISH TRUNK ROAD NETWORK
SOUTH WEST TRUNK ROAD UNIT

Drawing Title
A75 TRUNK ROAD
LANDSCAPE INVENTORY

Drawn	Date	Status	Scale
	April 2005		
Designed	Date		
Checked	Date	Cad Reference	
Approved	Date	SW-A75-02-C	

Drawing No.:
A75 - SHEET 02 OF 65

Revision:

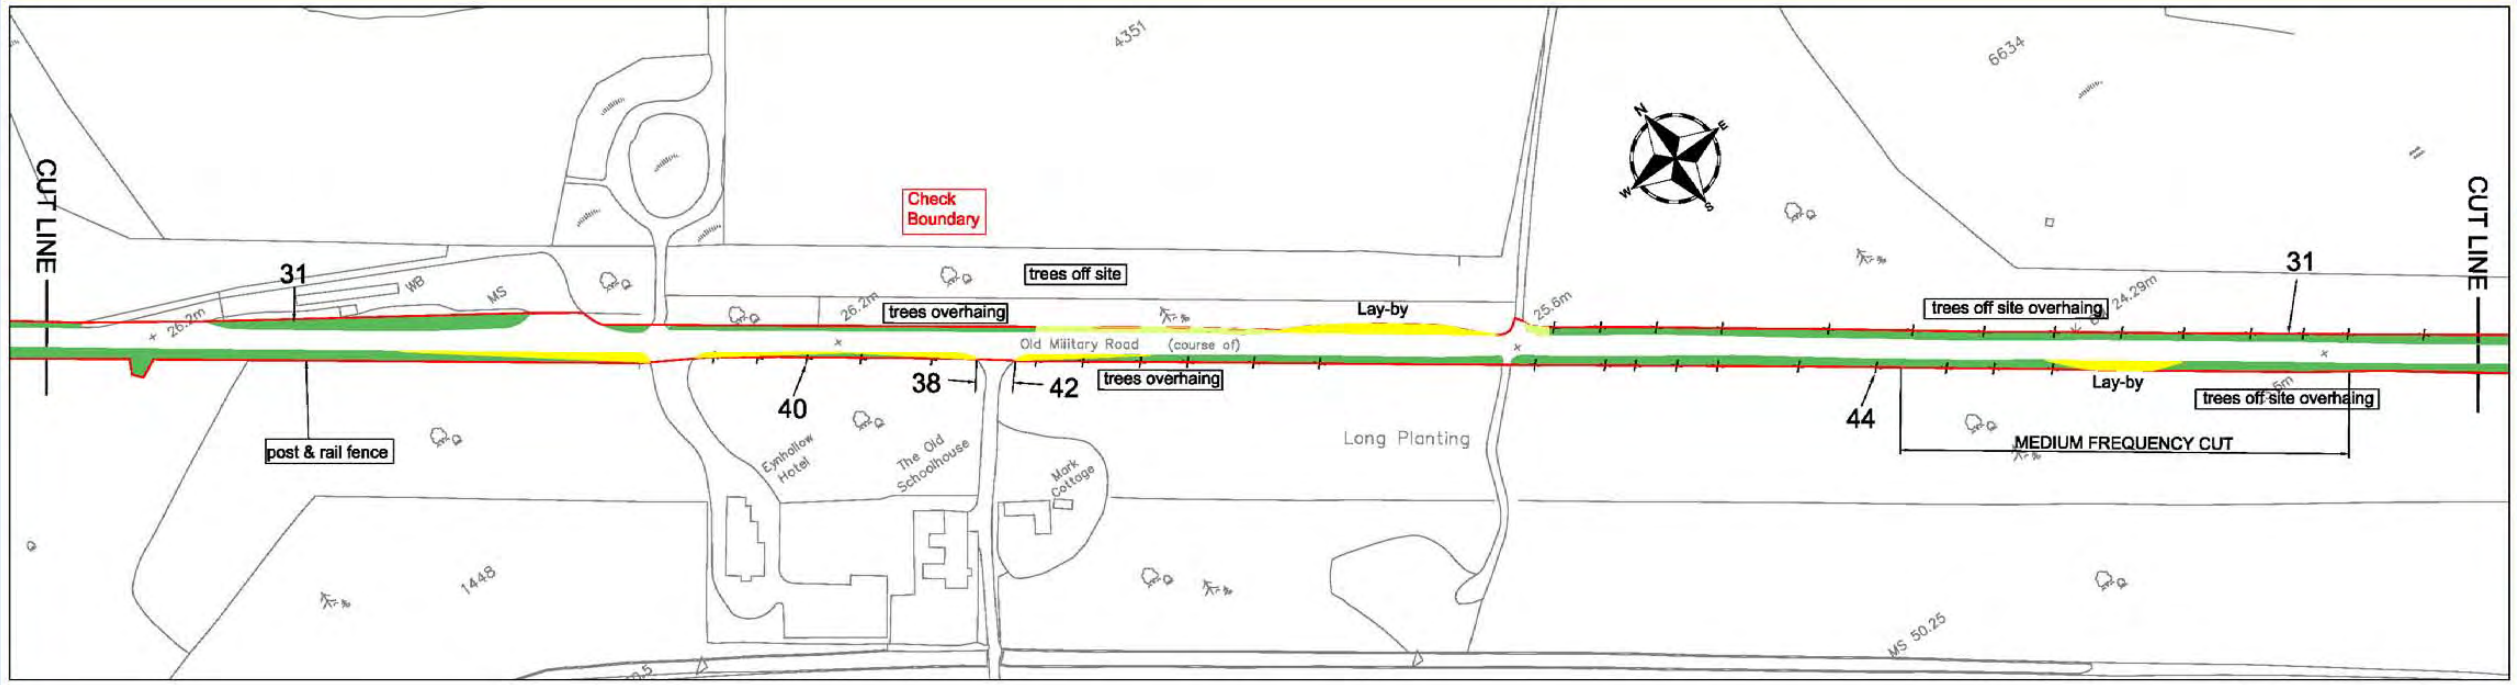

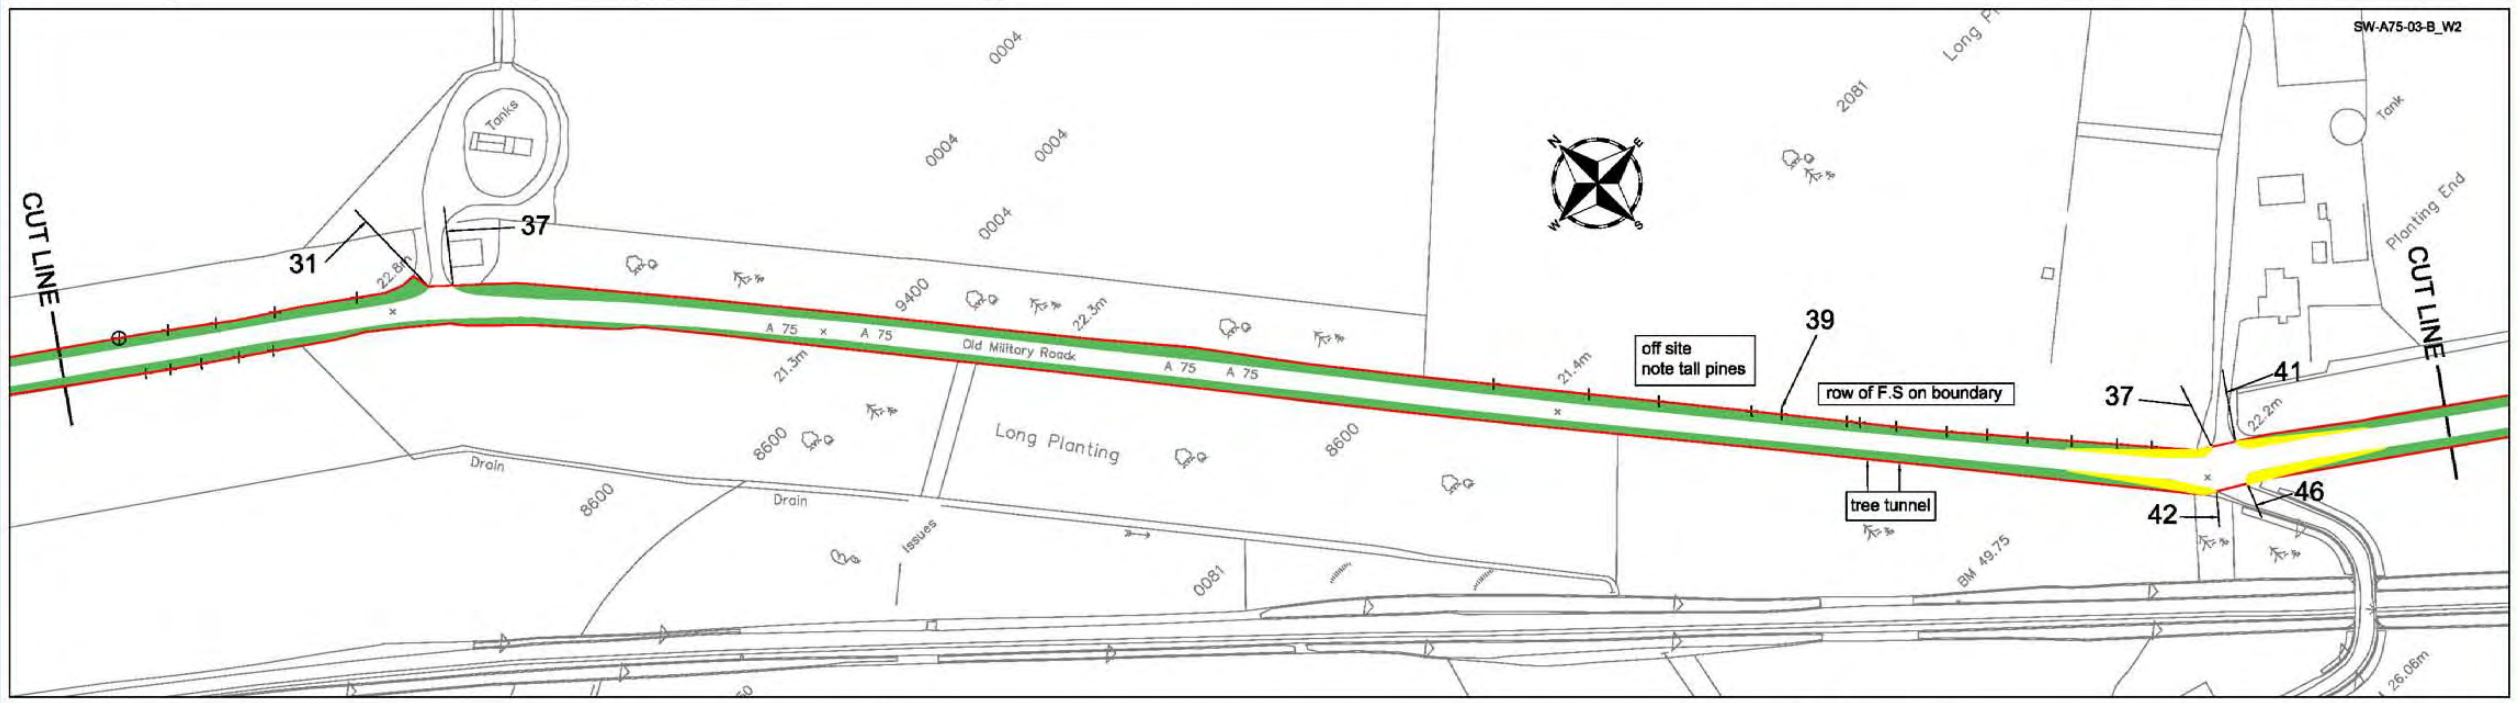

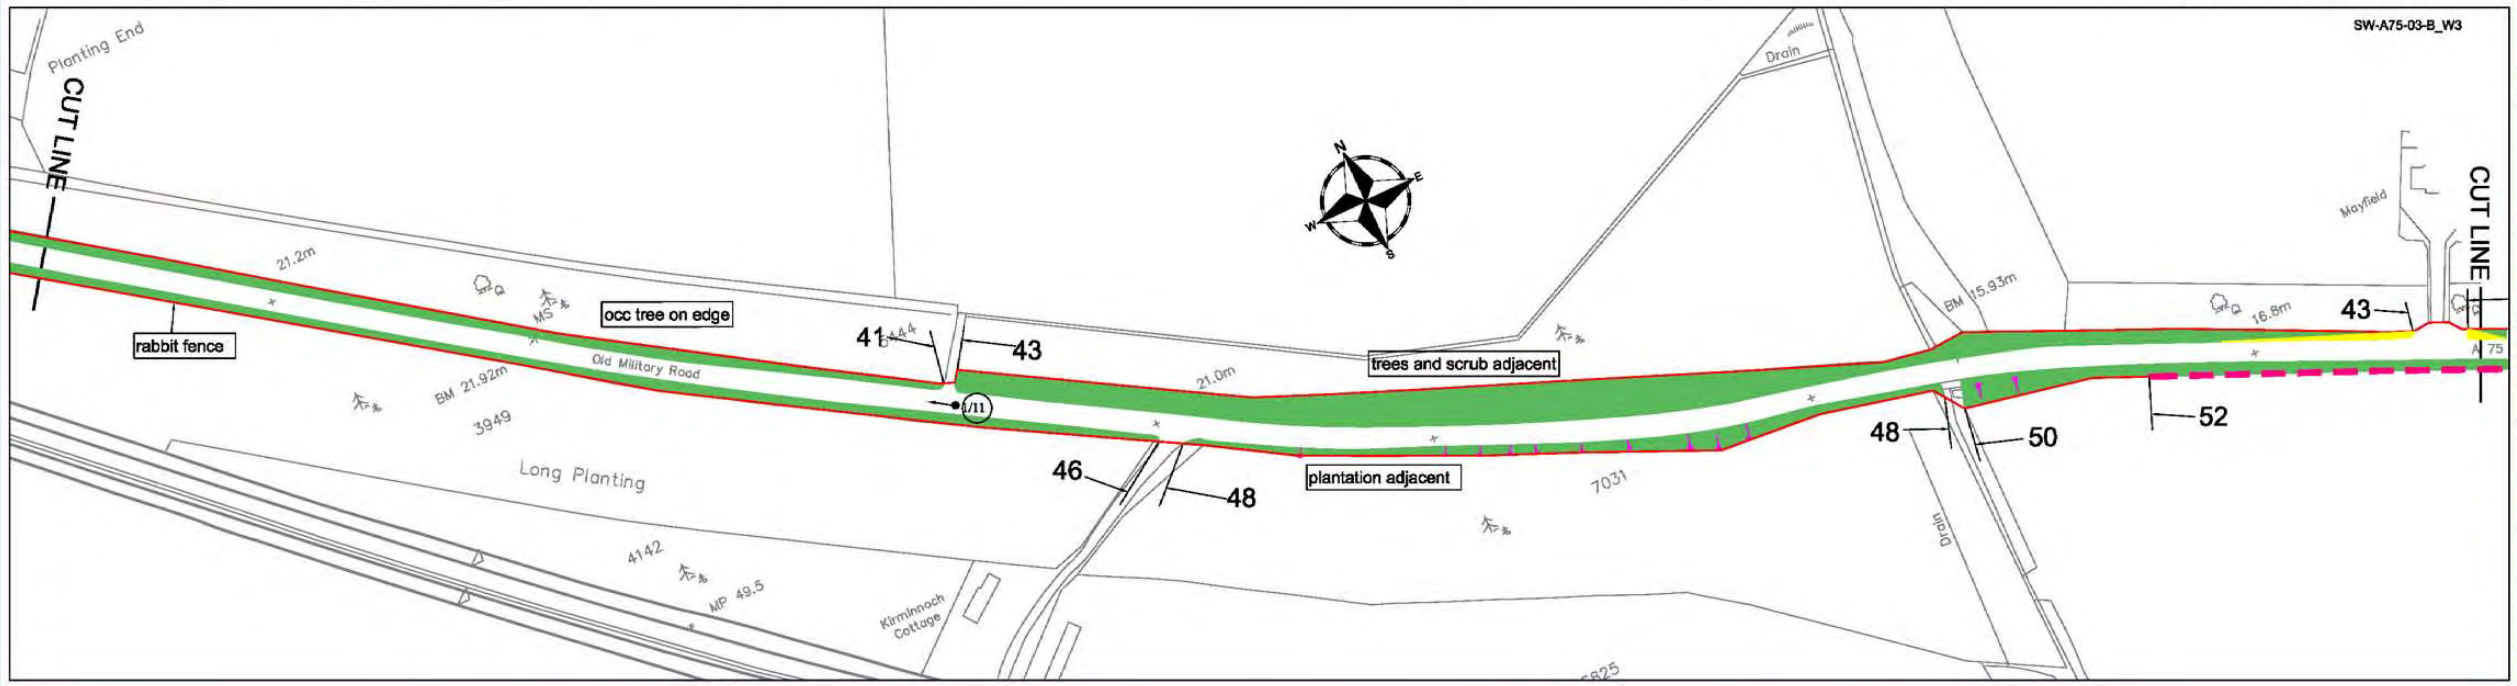

This map is reproduced from the OS map by the Scottish Executive with the permission of Ordnance Survey on behalf of The Controller of Her Majesty's Stationary Office. (c) Crown Copyright. All rights reserved. Unauthorised reproduction infringes Crown Copyright and may lead to prosecution or civil proceedings.
Licence Number: GD3135G001

LEGEND

- Grass — High Frequency cut (a minimum of 14 cuts per annum)
- Grass — Medium Frequency cut (a minimum of 7 cuts per annum)
- Grass — Low Frequency cut (a minimum of 3 cuts per annum)
- Visibility Splay (Cuting Regime as above)
- Grass — Minimal Frequency cut (1 Cut every 3 years)
- Hedges
- Scrub Areas
- Shrub Areas
- Wetland Areas
- Wildflower Areas
- Woodland Areas
- x/y — Photo
- Specific Tree
- Tree
- Gradient

Scale
1:1250 @ A1
1:2500 @ A3

Rev	Date	Drawn	Description	Chkd	Appvd

Client: SCOTTISH EXECUTIVE

Unit Managers
Amey Infrastructure Services
Langmuir Way
Bargeddie
Glasgow G69 7RW
tel.: 0141 781 6900
fax.: 0141 771 0693
FAIRHURST

Project Title
3RD GENERASTION TERM CONTRACT FOR MANAGEMENT AND MAINTENANCE OF THE SCOTTISH TRUNK ROAD NETWORK
SOUTH WEST TRUNK ROAD UNIT

Drawing Title
A75 TRUNK ROAD
LANDSCAPE INVENTORY

Drawn	Date	Status	Scale
	April 2005		
Designed	Date		
Checked	Date	Cad Reference	
Approved	Date	SW-A75-03-C	

Drawing No.:
A75 - SHEET 03 OF 65

Revisions:

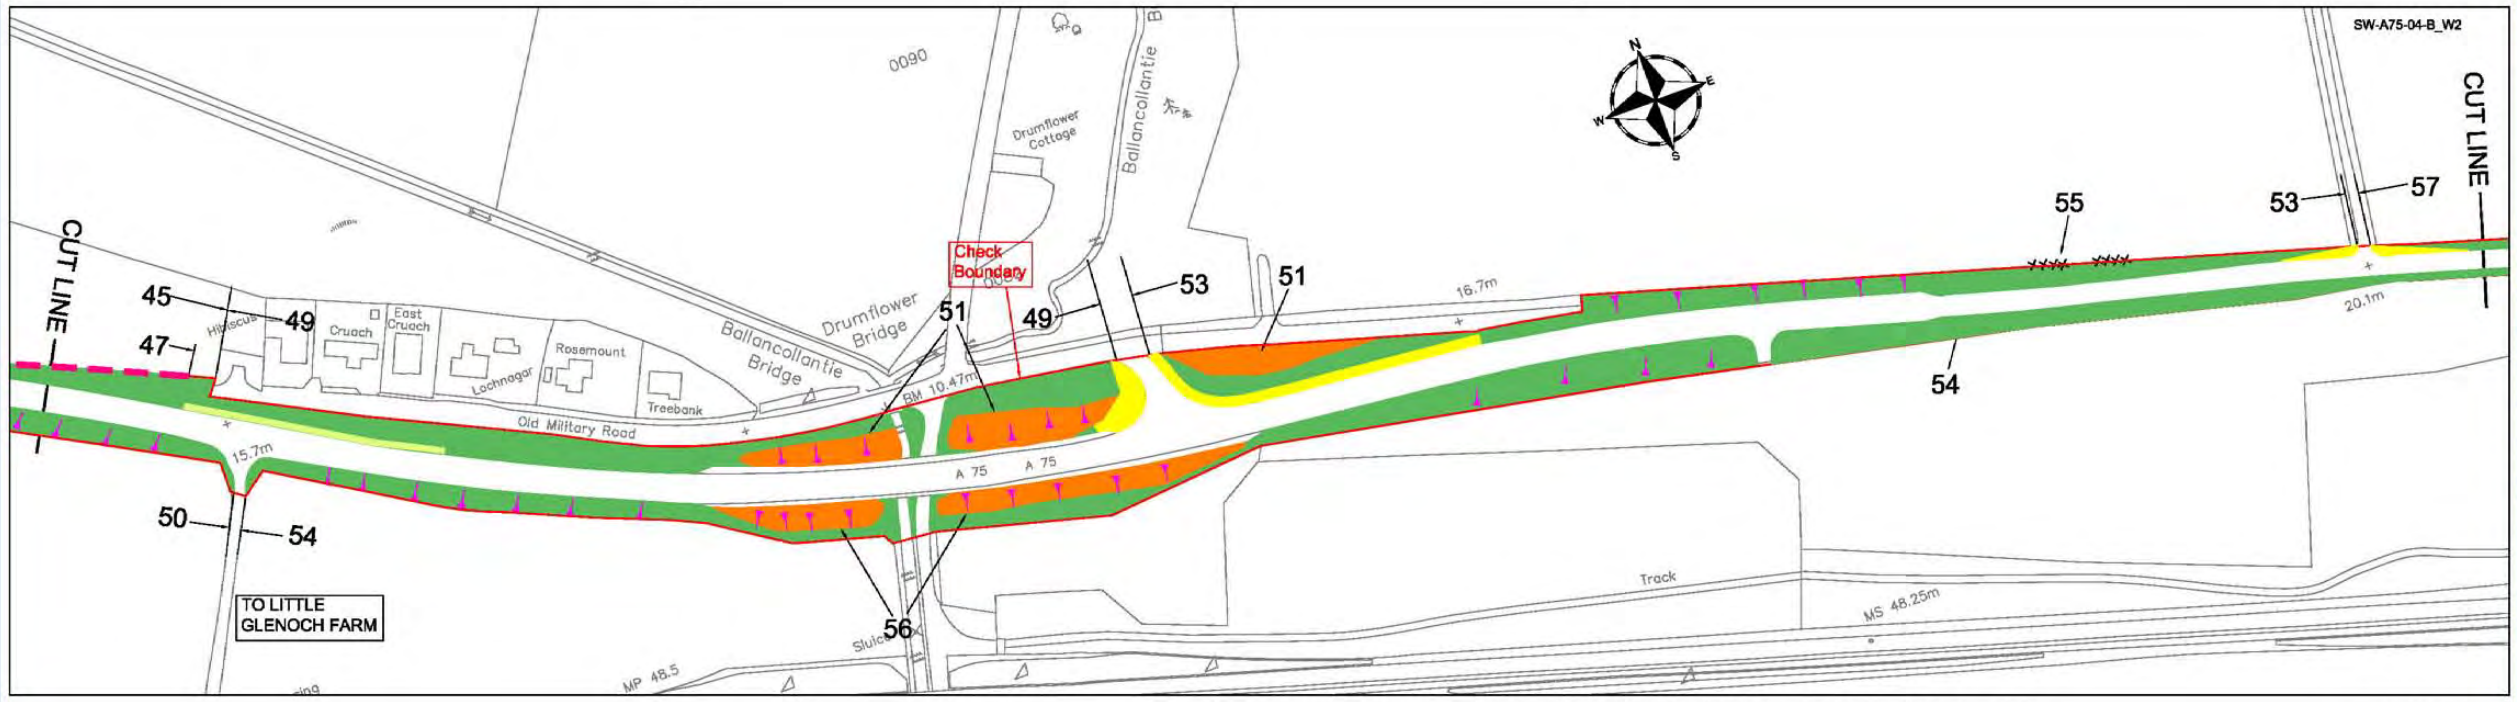

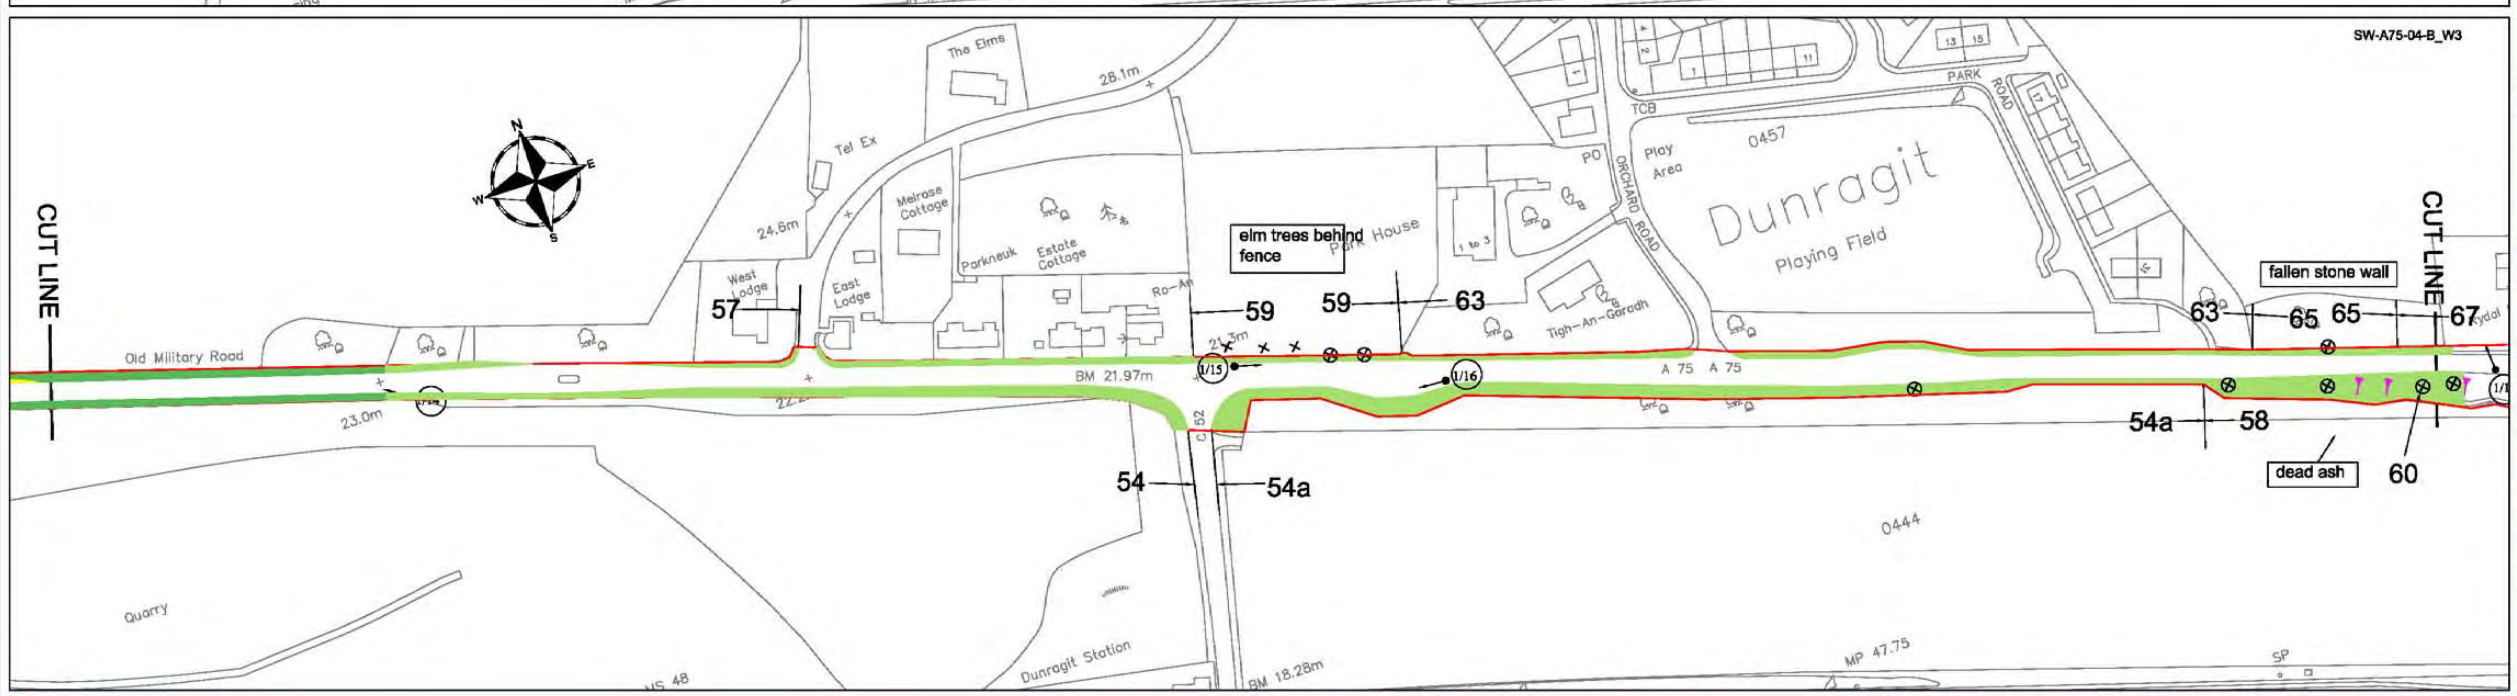

This map is reproduced from the OS map by the Scottish Executive with the permission of Ordnance Survey on behalf of The Controller of Her Majesty's Stationary Office. (c) Crown Copyright. All rights reserved. Unauthorised reproduction infringes Crown Copyright and may lead to prosecution or civil proceedings.
Licence Number: GD3135G001

LEGEND

- Grass — High Frequency cut (a minimum of 14 cuts per annum)
- Grass — Medium Frequency cut (a minimum of 7 cuts per annum)
- Grass — Low Frequency cut (a minimum of 3 cuts per annum)
- Visibility Splay (Cuting Regime as above)
- Grass — Minimal Frequency cut (1 Cut every 3 years)
- Hedges
- Scrub Areas
- Shrub Areas
- Wetland Areas
- Wildflower Areas
- Woodland Areas
- x/y — Photo
- Specific Tree
- Tree
- Gradient

Scale
1:1250 @ A1
1:2500 @ A3

Rev	Date	Drawn	Description	Chkd	Appvd

Client: SCOTTISH EXECUTIVE

Unit Managers

Amey Infrastructure Services
Langmuir Way
Bargeddie
Glasgow tel.: 0141 781 6900
G69 7RW fax.: 0141 771 0693
FAIRHURST

Project Title
3RD GENERASTION TERM CONTRACT FOR MANAGEMENT AND MAINTENANCE OF THE SCOTTISH TRUNK ROAD NETWORK
SOUTH WEST TRUNK ROAD UNIT

Drawing Title
A75 TRUNK ROAD
LANDSCAPE INVENTORY

Drawn	Date	Status	Scale
	April 2005		
Designed	Date		
Checked	Date	Cad Reference	
Approved	Date	SW-A75-04-C	

Drawing No.:
A75 - SHEET 04 OF 65

Revision:

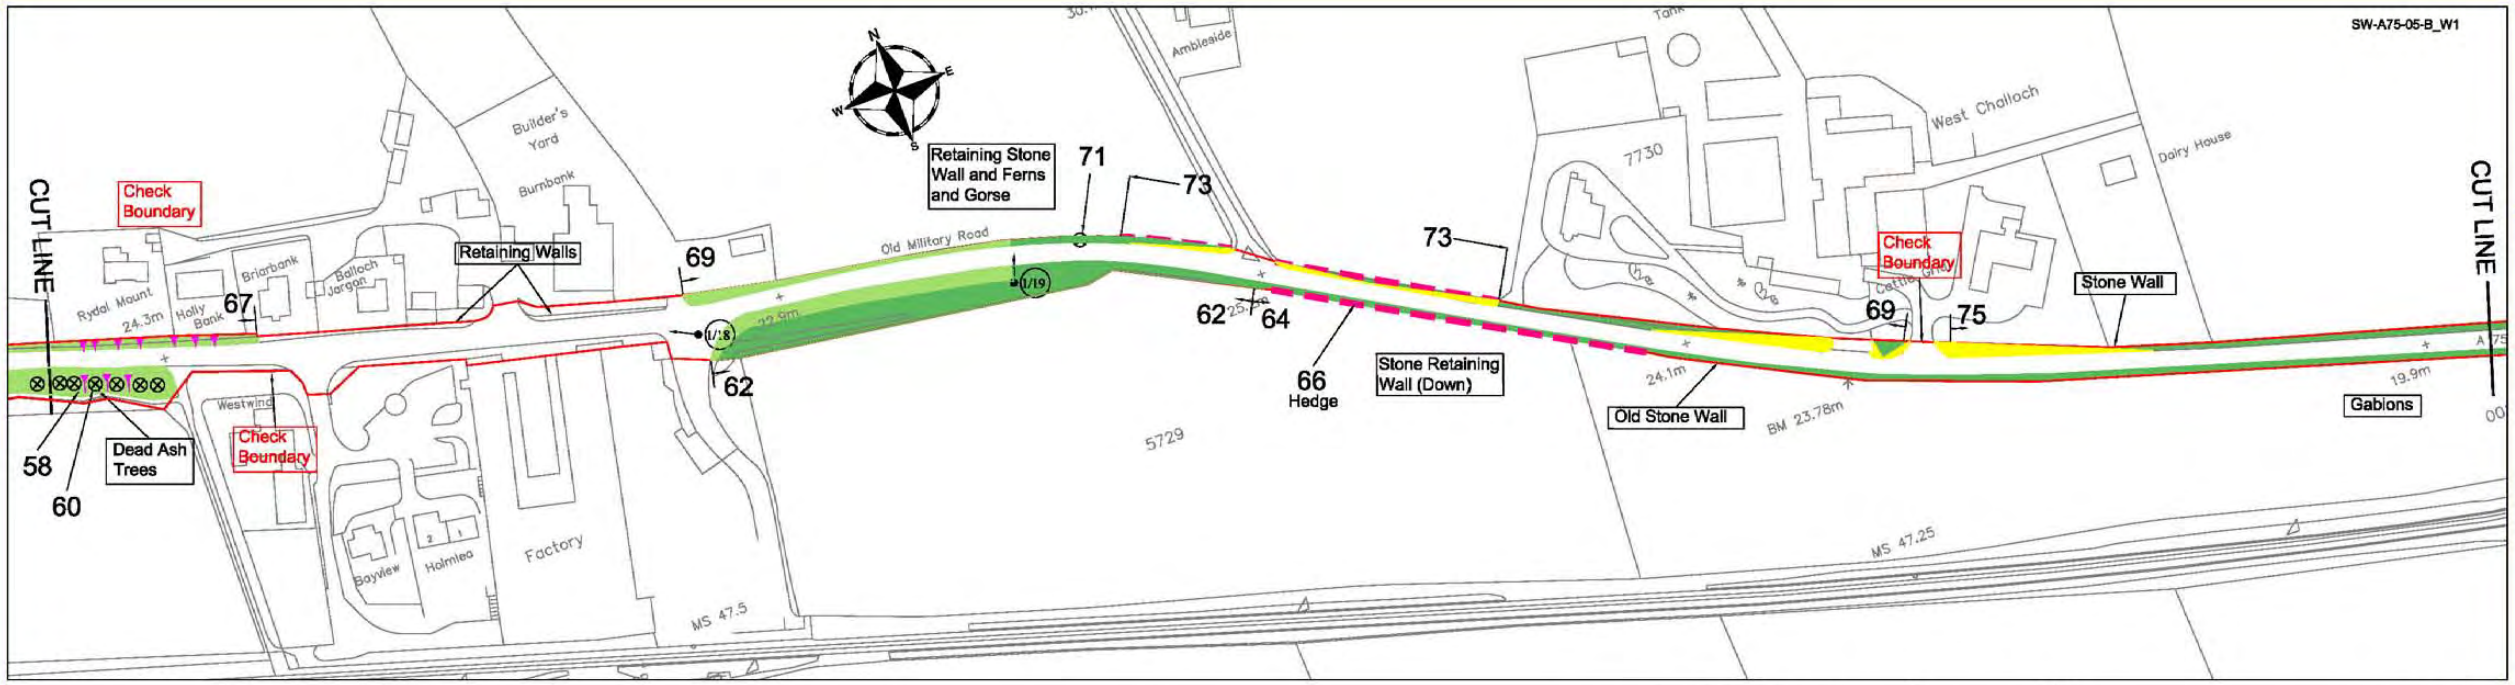

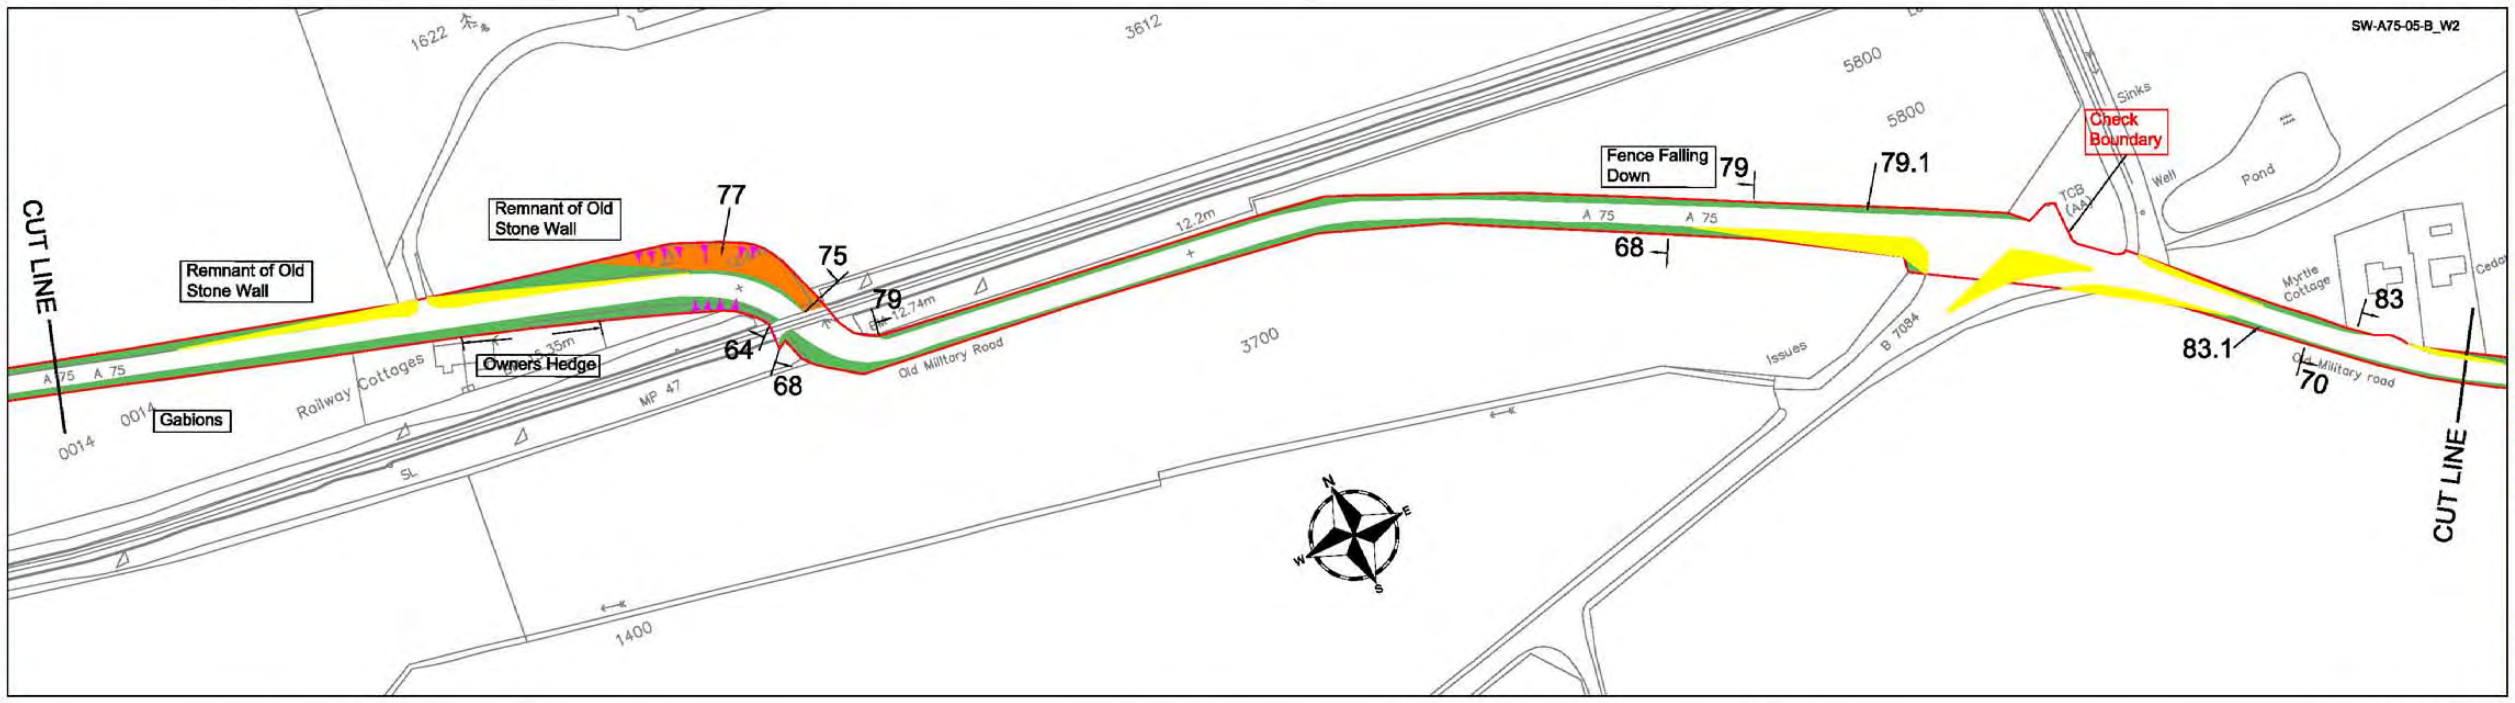

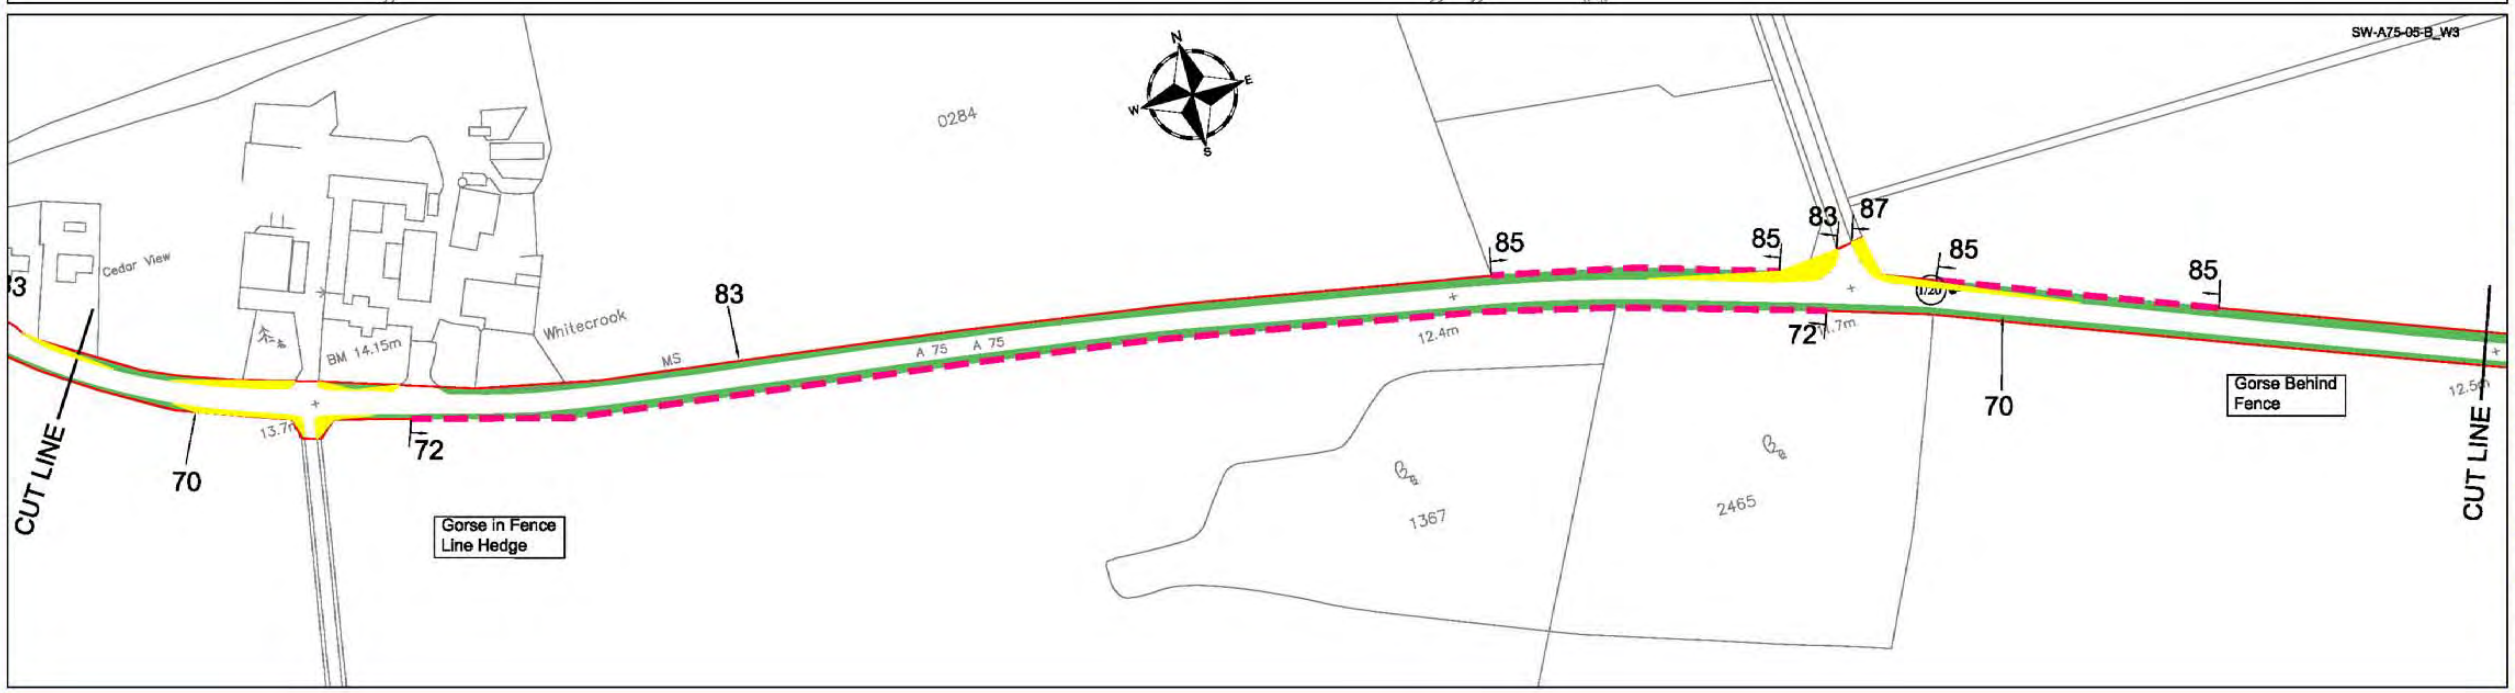

This map is reproduced from the OS map by the Scottish Executive with the permission of Ordnance Survey on behalf of The Controller of Her Majesty's Stationary Office. (c) Crown Copyright. All rights reserved. Unauthorised reproduction infringes Crown Copyright and may lead to prosecution or civil proceedings.
Licence Number: GD3135G001

LEGEND

- Grass — High Frequency cut (a minimum of 14 cuts per annum)
- Grass — Medium Frequency cut (a minimum of 7 cuts per annum)
- Grass — Low Frequency cut (a minimum of 3 cuts per annum)
- Visibility Splay (Cuting Regime as above)
- Grass — Minimal Frequency cut (1 Cut every 3 years)
- Hedges
- Scrub Areas
- Shrub Areas
- Wetland Areas
- Wildflower Areas
- Woodland Areas
- x/y — Photo
- Specific Tree
- Tree
- Gradient

Scale
1:1250 @ A1
1:2500 @ A3

Rev	Date	Drawn	Description	Chkd	Apprvd

Client
SCOTTISH EXECUTIVE

Unit Managers
Amey Infrastructure Services
Longmuir Way
Bargeddie
Glasgow tel.: 0141 781 6900
G69 7RW fax.: 0141 771 0893
FAIRHURST

Project Title
3RD GENERASTION TERM CONTRACT FOR MANAGEMENT AND MAINTENANCE OF THE SCOTTISH TRUNK ROAD NETWORK
SOUTH WEST TRUNK ROAD UNIT

Drawing Title
A75 TRUNK ROAD
LANDSCAPE INVENTORY

Drawn	Date	Status	Scale
	April 2005		
Designed	Date		
Checked	Date	Cad Reference	
Approved	Date	SW-A75-05-C	

Drawing No.:
A75 - SHEET 05 OF 65

Revision:

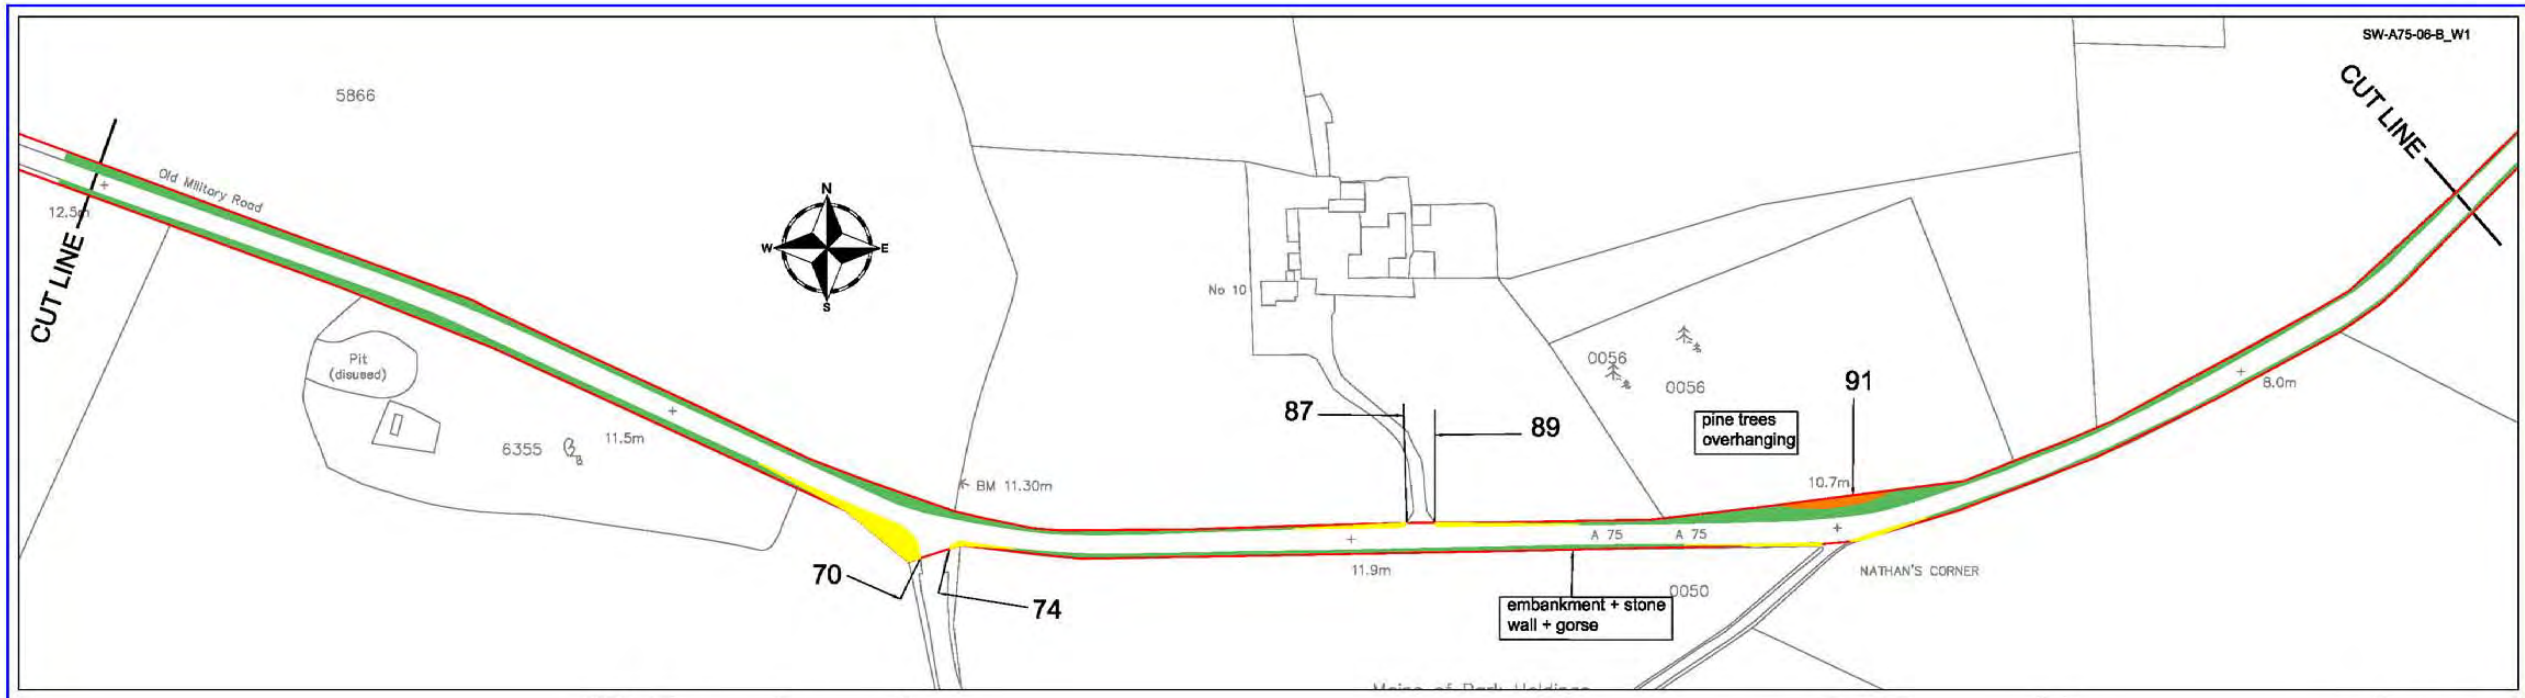

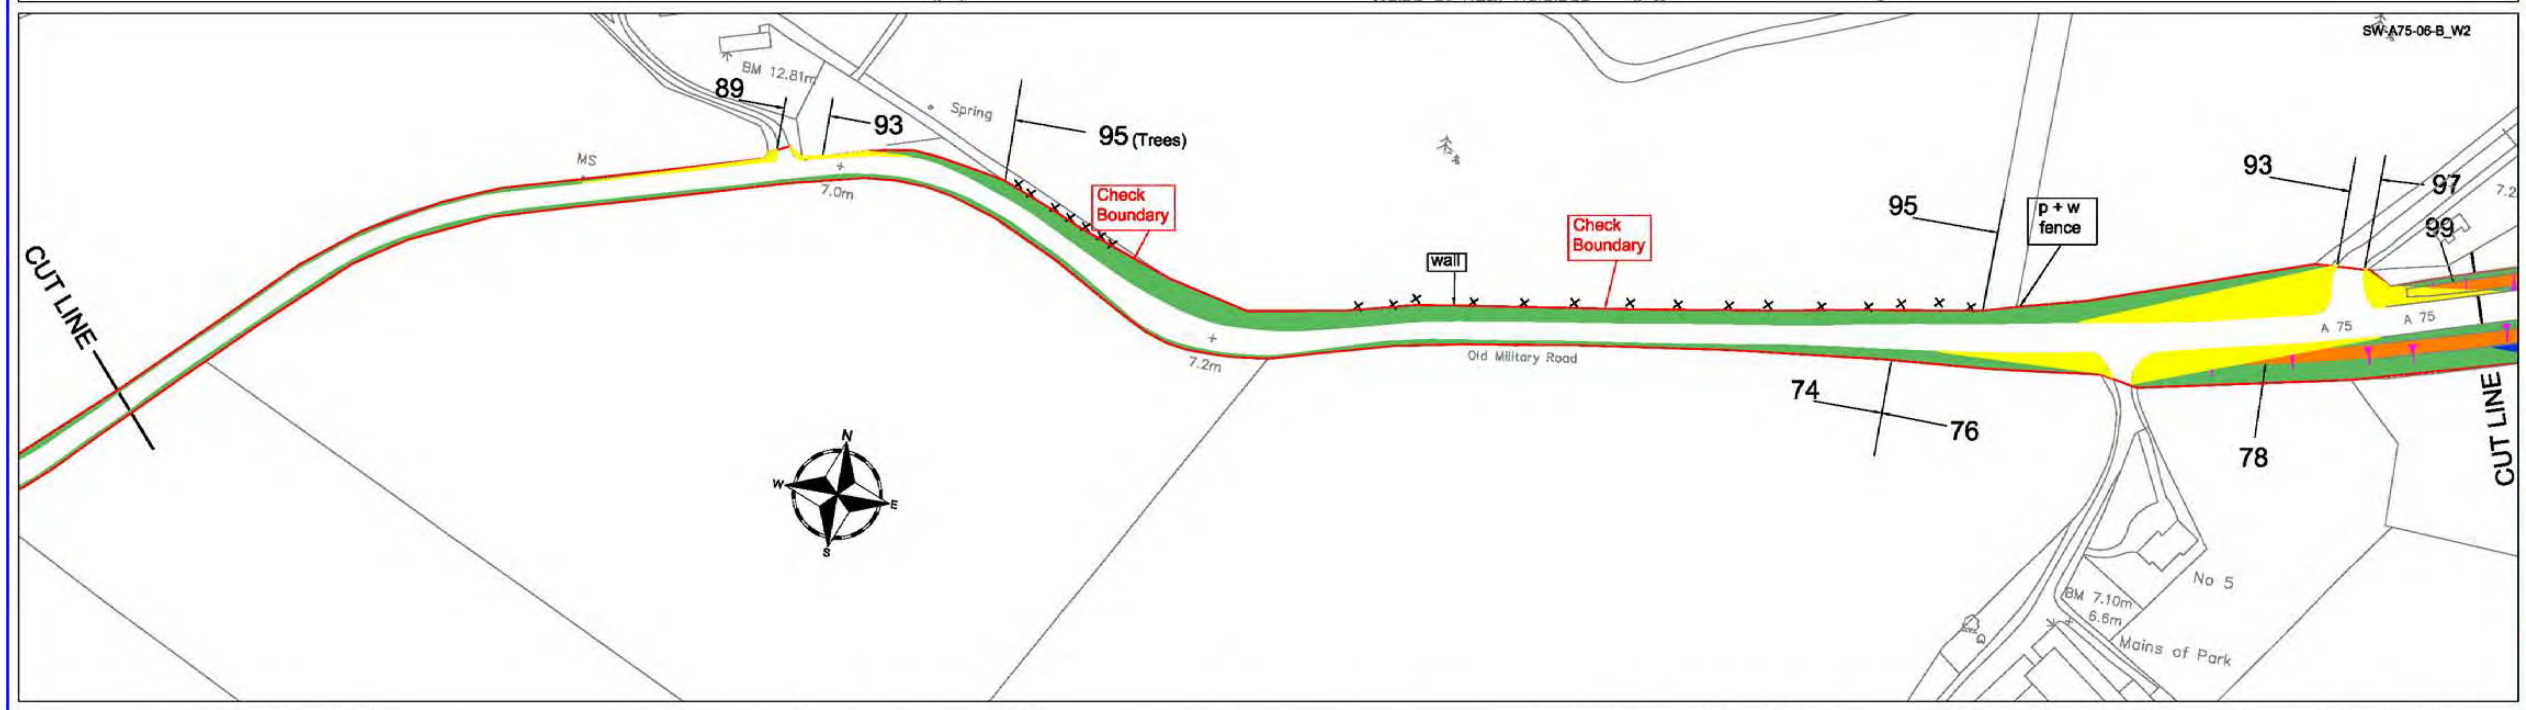

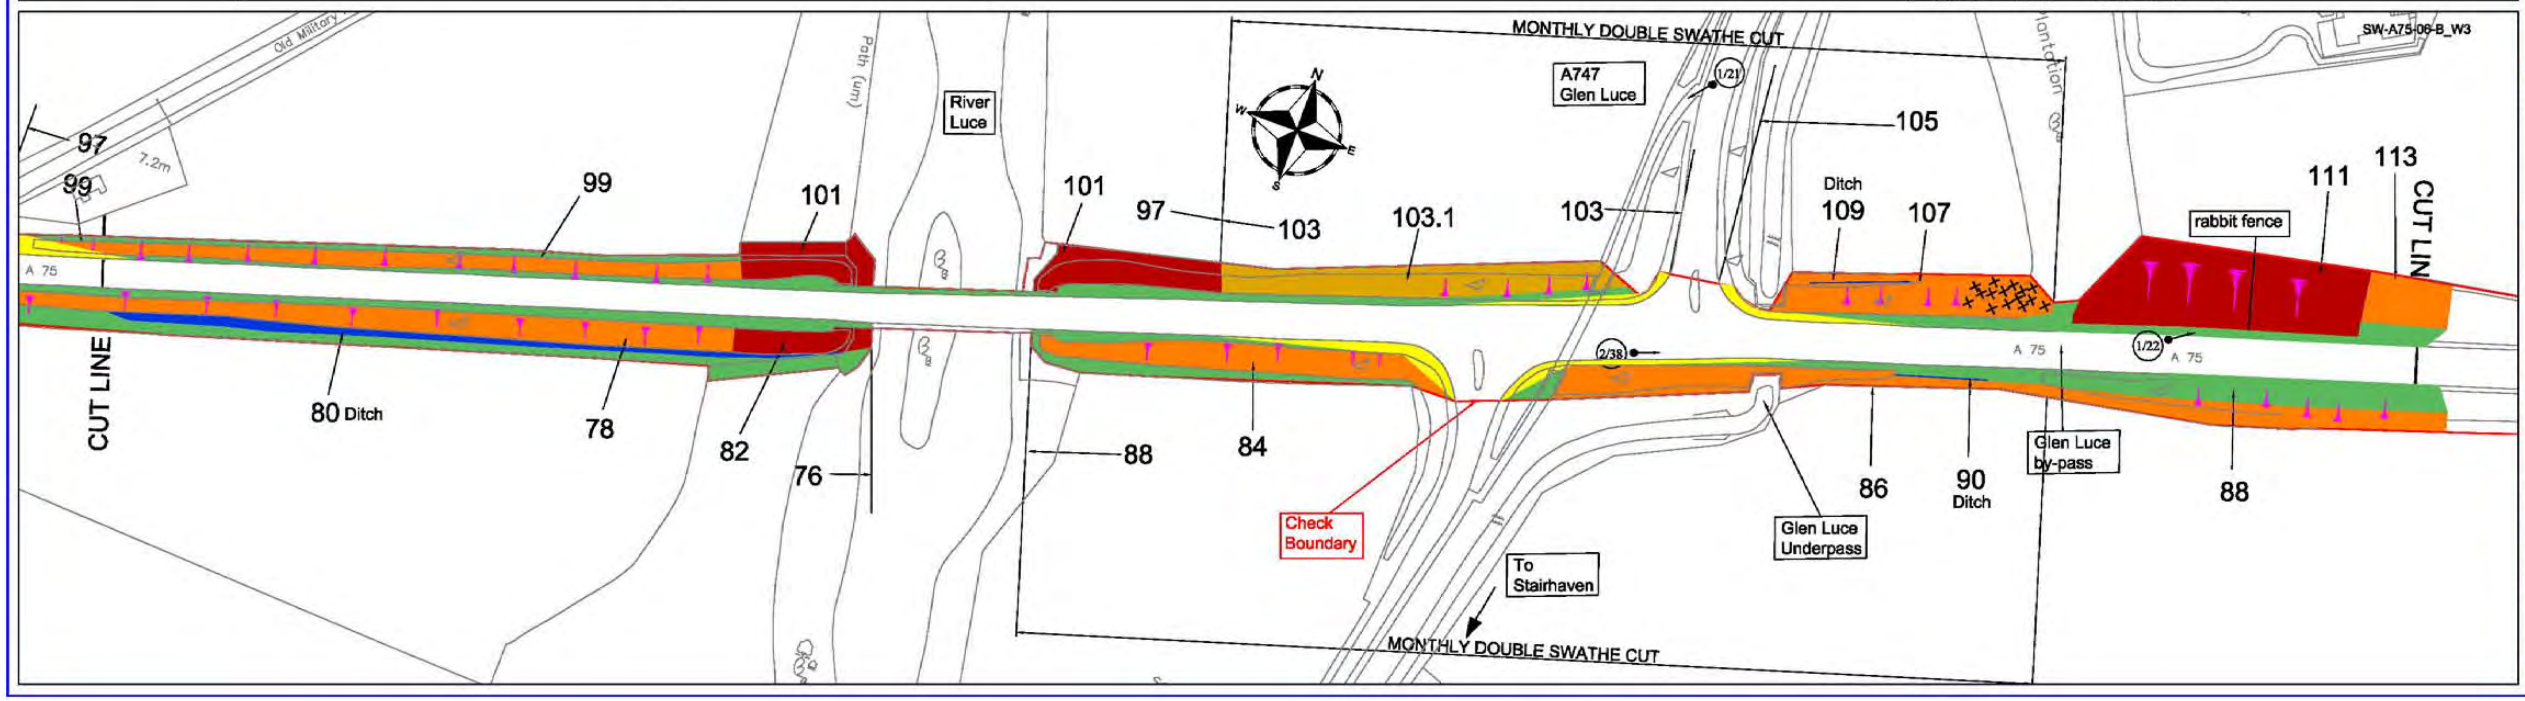

This map is reproduced from the OS map by the Scottish Executive with the permission of Ordnance Survey on behalf of The Controller of Her Majesty's Stationary Office. (c) Crown Copyright. All rights reserved. Unauthorised reproduction infringes Crown Copyright and may lead to prosecution or civil proceedings.
Licence Number: GD3135G001

LEGEND

- Grass — High Frequency cut (a minimum of 14 cuts per annum)
- Grass — Medium Frequency cut (a minimum of 7 cuts per annum)
- Grass — Low Frequency cut (a minimum of 3 cuts per annum)
- Visibility Splay (Cuting Regime as above)
- Grass — Minimal Frequency cut (1 Cut every 3 years)
- Hedges
- Scrub Areas
- Shrub Areas
- Wetland Areas
- Wildflower Areas
- Woodland Areas
- x/y — Photo
- Specific Tree
- Tree
- Gradient

Scale
1:1250 @ A1
1:2500 @ A3

Rev	Date	Drawn	Description	Chkd	Appvd

Client: SCOTTISH EXECUTIVE

Unit Managers

Amey Infrastructure Services
Langmuir Way
Bargeddie
Glasgow tel.: 0141 781 6900
G69 7RW fax.: 0141 771 0693
FAIRHURST

Project Title
3RD GENERASTION TERM CONTRACT FOR MANAGEMENT AND MAINTENANCE OF THE SCOTTISH TRUNK ROAD NETWORK
SOUTH WEST TRUNK ROAD UNIT

Drawing Title
A75 TRUNK ROAD
LANDSCAPE INVENTORY

Drawn	Date	Status	Scale
	April 2005		
Designed	Date		
Checked	Date	Cad Reference	
Approved	Date	SW-A75-06-C	

Drawing No.:
A75 - SHEET 06 OF 65

Revision:

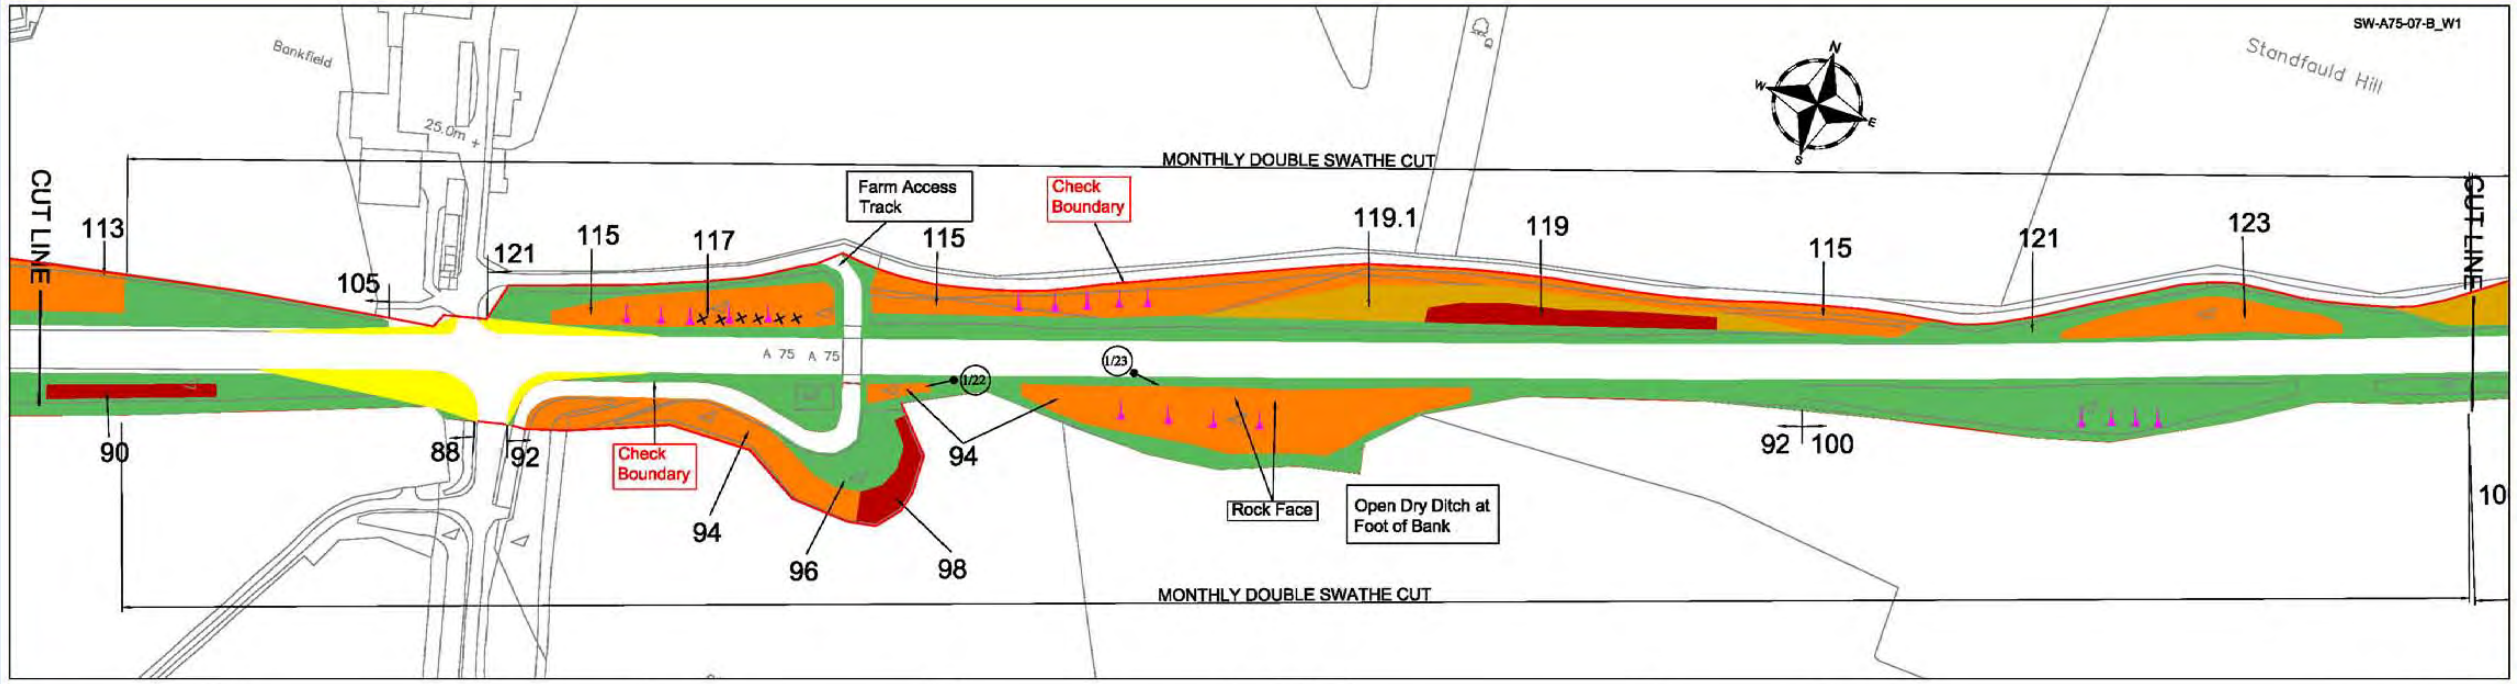

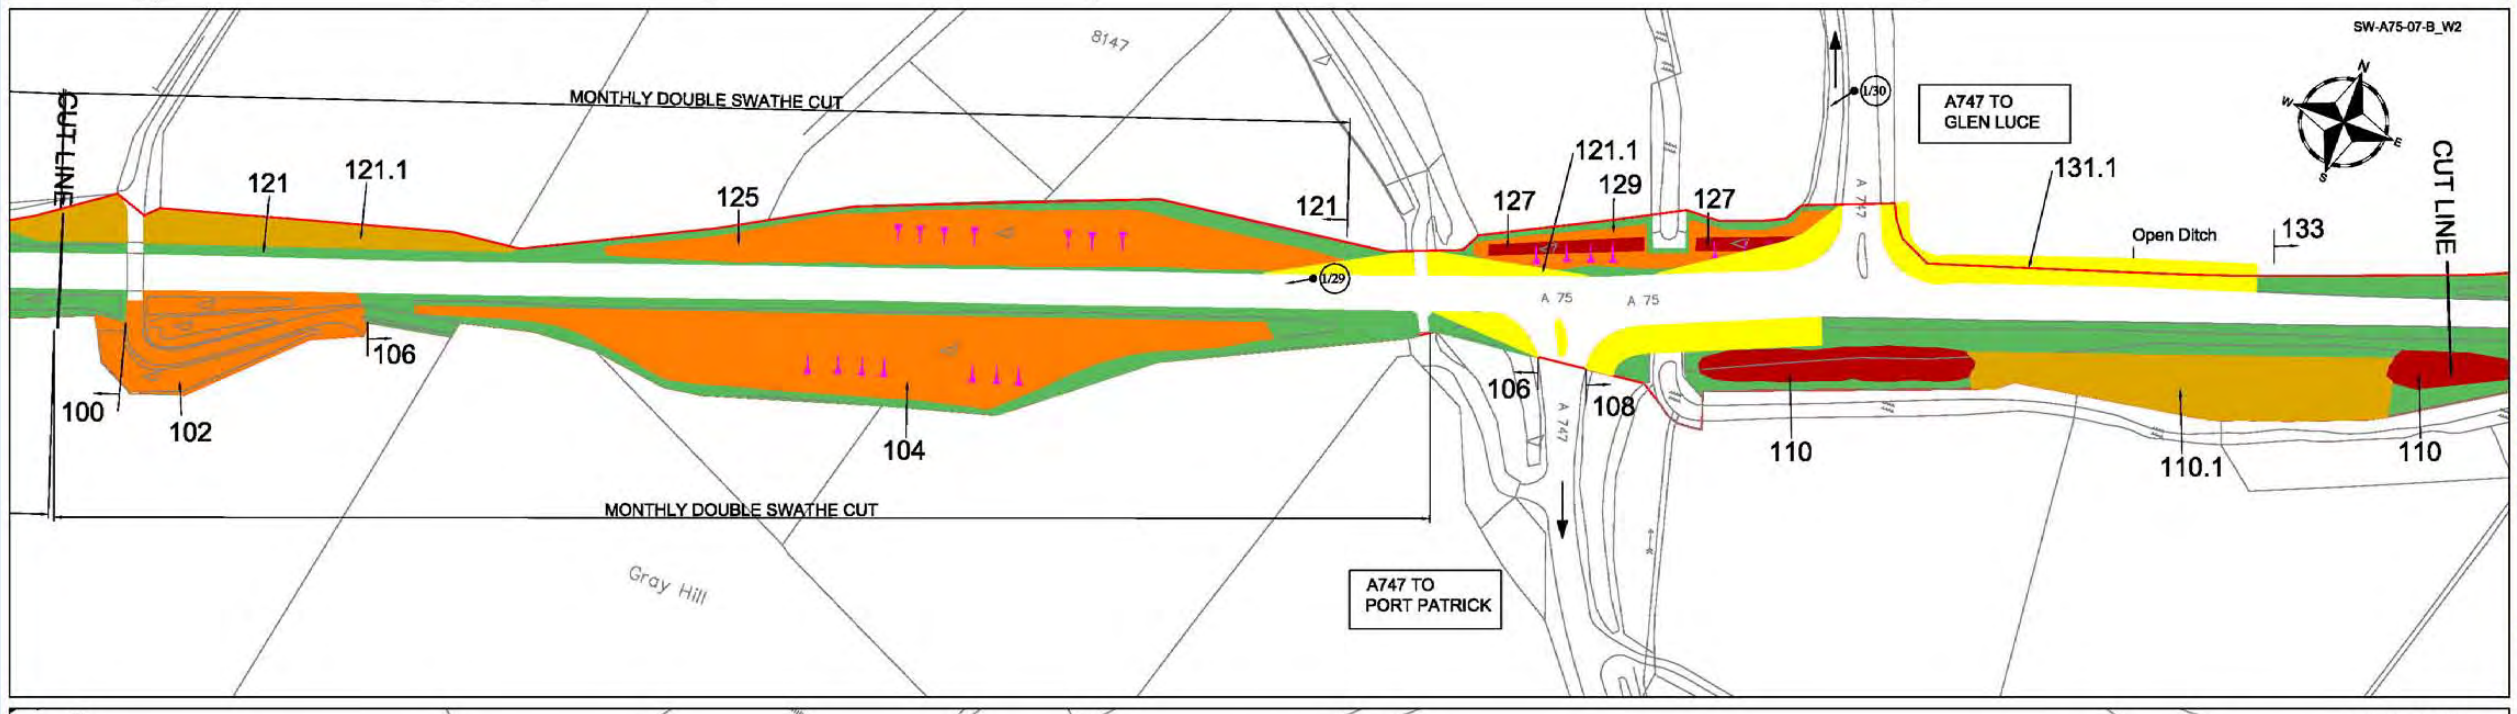

This map is reproduced from the OS map by the Scottish Executive with the permission of Ordnance Survey on behalf of The Controller of Her Majesty's Stationary Office. (c) Crown Copyright. All rights reserved. Unauthorised reproduction infringes Crown Copyright and may lead to prosecution or civil proceedings.
Licence Number: GD3135G001

LEGEND

- Grass — High Frequency cut (a minimum of 14 cuts per annum)
- Grass — Medium Frequency cut (a minimum of 7 cuts per annum)
- Grass — Low Frequency cut (a minimum of 3 cuts per annum)
- Visibility Splay (Cutting Regime as above)
- Grass — Minimal Frequency cut (1 Cut every 3 years)
- Hedges
- Scrub Areas
- Shrub Areas
- Wetland Areas
- Wildflower Areas
- Woodland Areas
- x/y — Photo
- Specific Tree
- Tree
- Gradient

Scale
1:1250 @ A1
1:2500 @ A3

Rev	Date	Drawn	Description	Chkd	Apprvd

Client: SCOTTISH EXECUTIVE

Unit Managers
Amey Infrastructure Services
Longmuir Way
Bargeddie
Glasgow tel.: 0141 781 6900
G69 7RW fax.: 0141 771 0893
FAIRHURST

Project Title
3RD GENERASTION TERM CONTRACT FOR MANAGEMENT AND MAINTENANCE OF THE SCOTTISH TRUNK ROAD NETWORK
SOUTH WEST TRUNK ROAD UNIT

Drawing Title
A75 TRUNK ROAD
LANDSCAPE INVENTORY

Drawn	Date	Status	Scale
	April 2005		
Designed	Date		
Checked	Date	Cad Reference	
Approved	Date	SW-A75-07-C	

Drawing No.:
A75 - SHEET 07 OF 65
Revision:

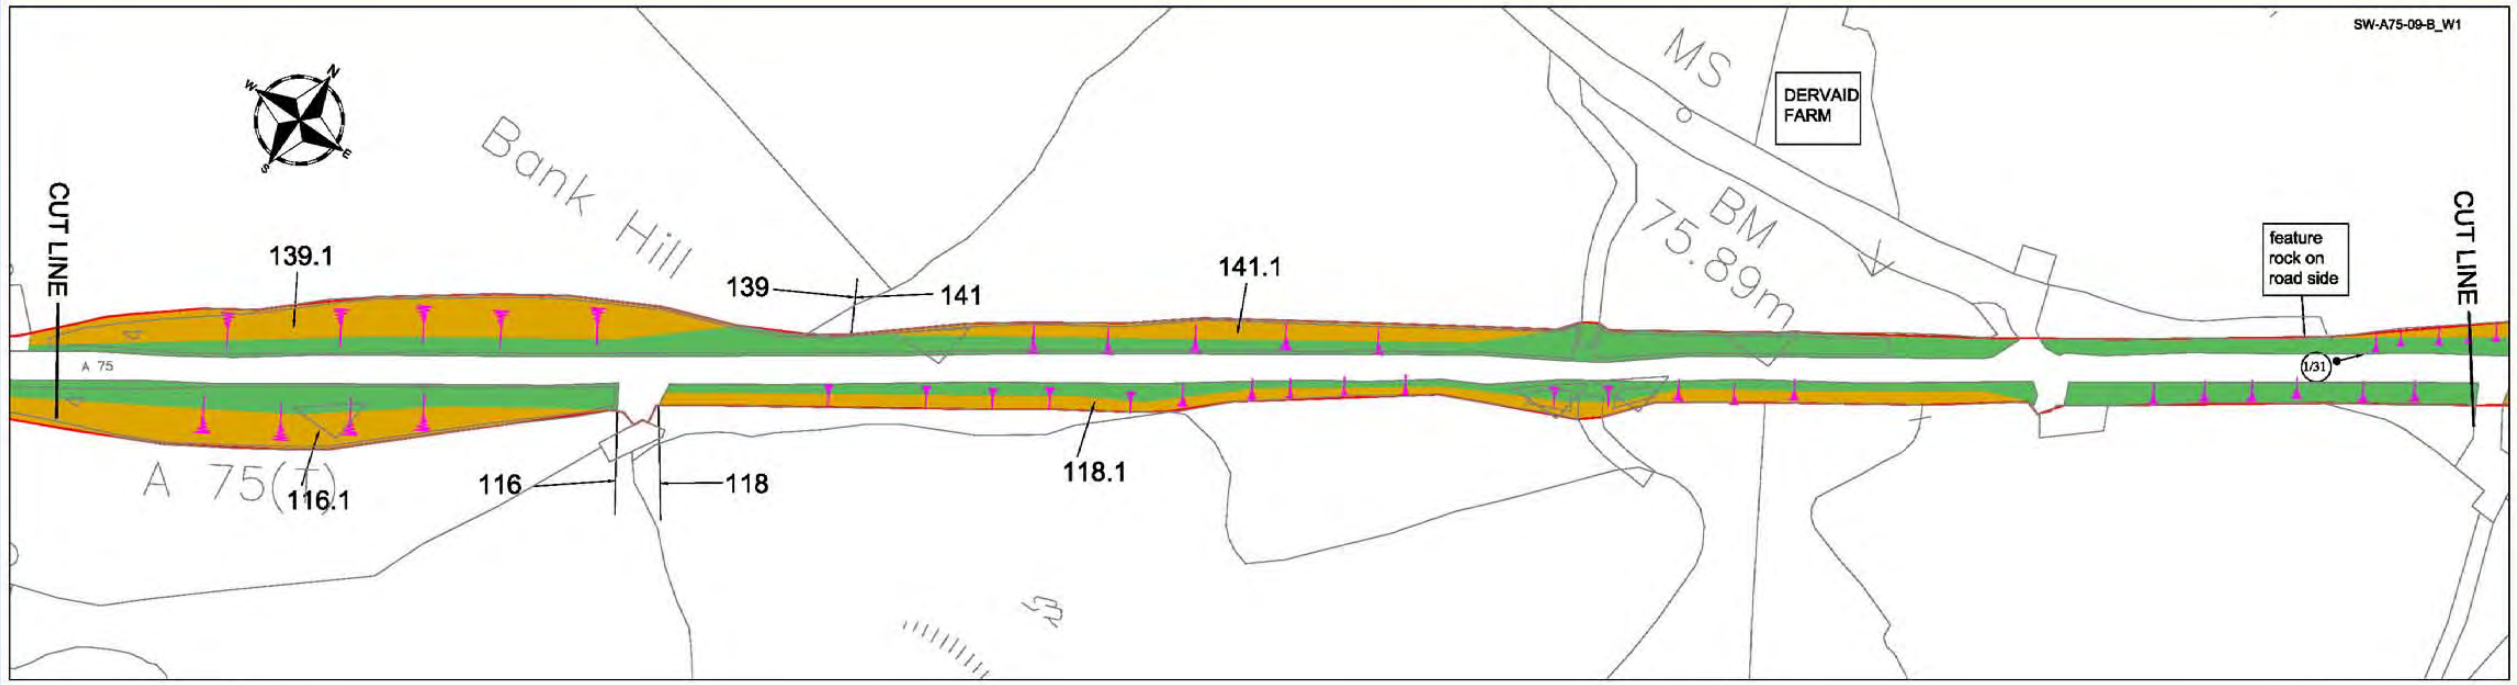

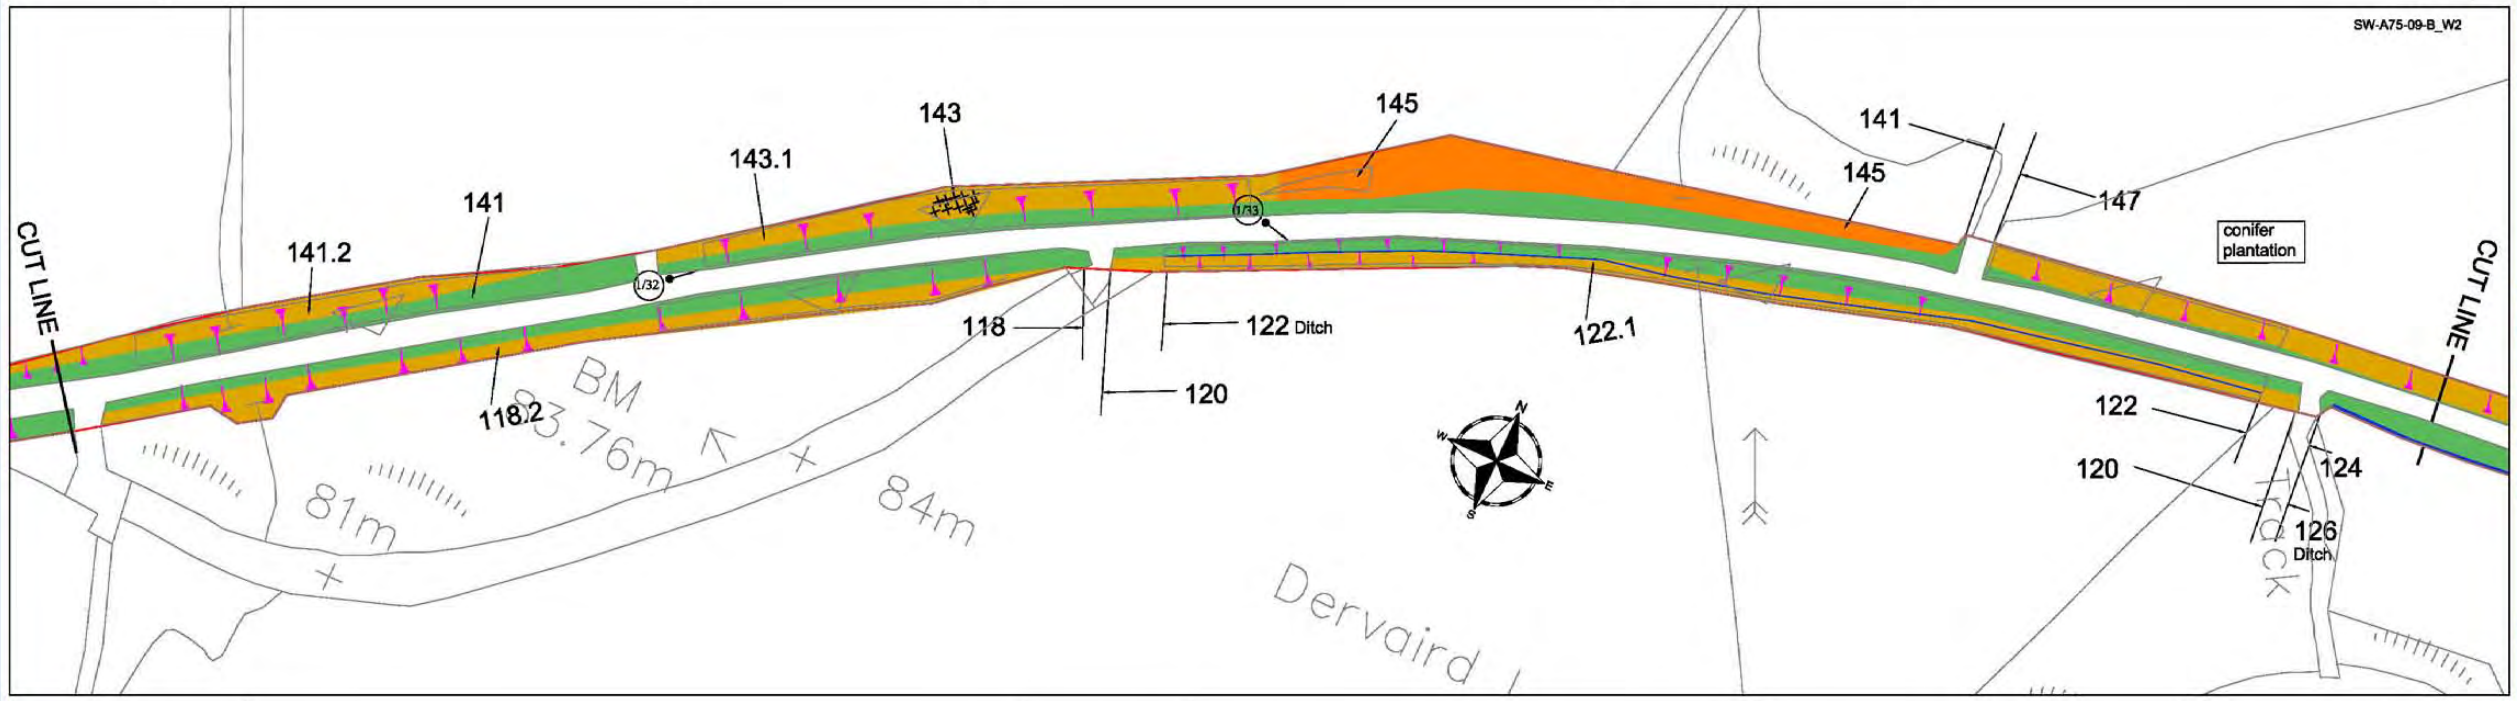

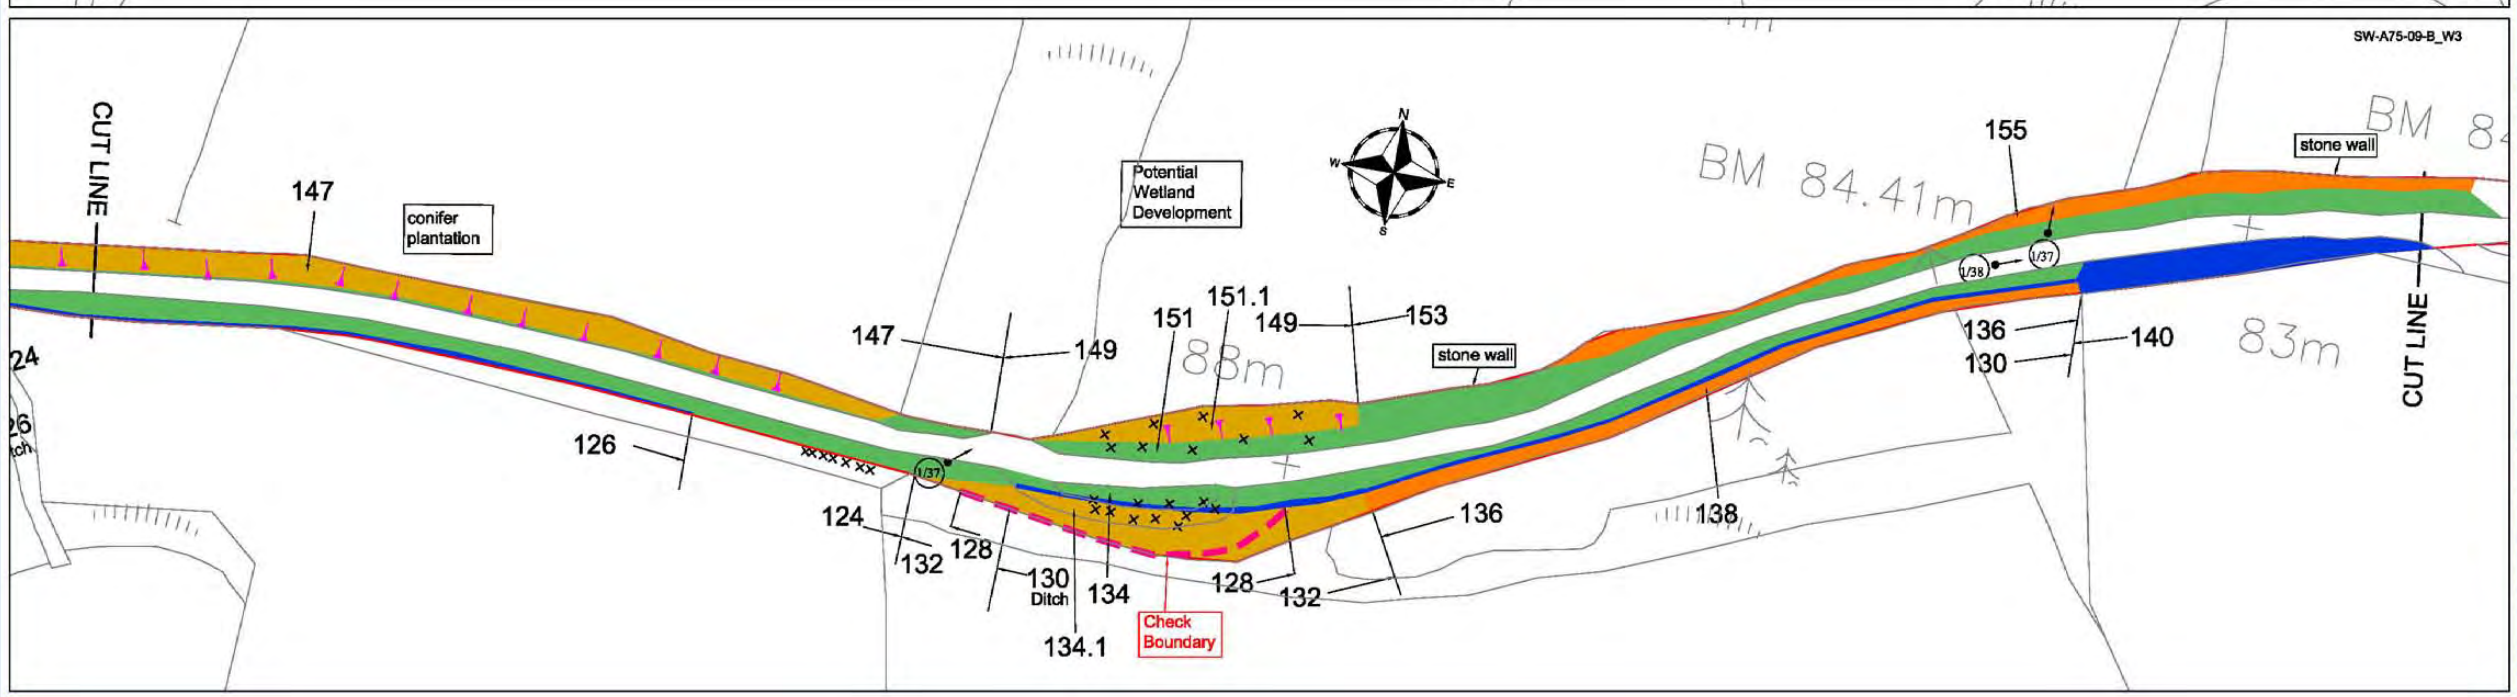

This map is reproduced from the OS map by the Scottish Executive with the permission of Ordnance Survey on behalf of The Controller of Her Majesty's Stationary Office. (c) Crown Copyright. All rights reserved. Unauthorised reproduction infringes Crown Copyright and may lead to prosecution or civil proceedings.
Licence Number: GD3135G001

LEGEND

- Grass — High Frequency cut (a minimum of 14 cuts per annum)
- Grass — Medium Frequency cut (a minimum of 7 cuts per annum)
- Grass — Low Frequency cut (a minimum of 3 cuts per annum)
- Visibility Splay (Cutting Regime as above)
- Grass — Minimal Frequency cut (1 Cut every 3 years)
- Hedges
- Scrub Areas
- Shrub Areas
- Wetland Areas
- Wildflower Areas
- Woodland Areas
- x/y — Photo
- Specific Tree
- Tree
- Gradient

Scale
1:1250 @ A1
1:2500 @ A3

Rev	Date	Drawn	Description	Chkd	Appvd

Client
SCOTTISH EXECUTIVE

Unit Managers
Amey Infrastructure Services
Longmuir Way
Bargeddie
Glasgow tel.: 0141 781 6900
G69 7RW fax.: 0141 771 0893
FAIRHURST

Project Title
3RD GENERASTION TERM CONTRACT FOR MANAGEMENT AND MAINTENANCE OF THE SCOTTISH TRUNK ROAD NETWORK
SOUTH WEST TRUNK ROAD UNIT

Drawing Title
A75 TRUNK ROAD
LANDSCAPE INVENTORY

Drawn	Date	Status	Scale
	April 2005		
Designed	Date		
Checked	Date	Cad Reference	
Approved	Date	SW-A75-08-C	

Drawing No.:
A75 - SHEET 08 OF 65

Revisions:

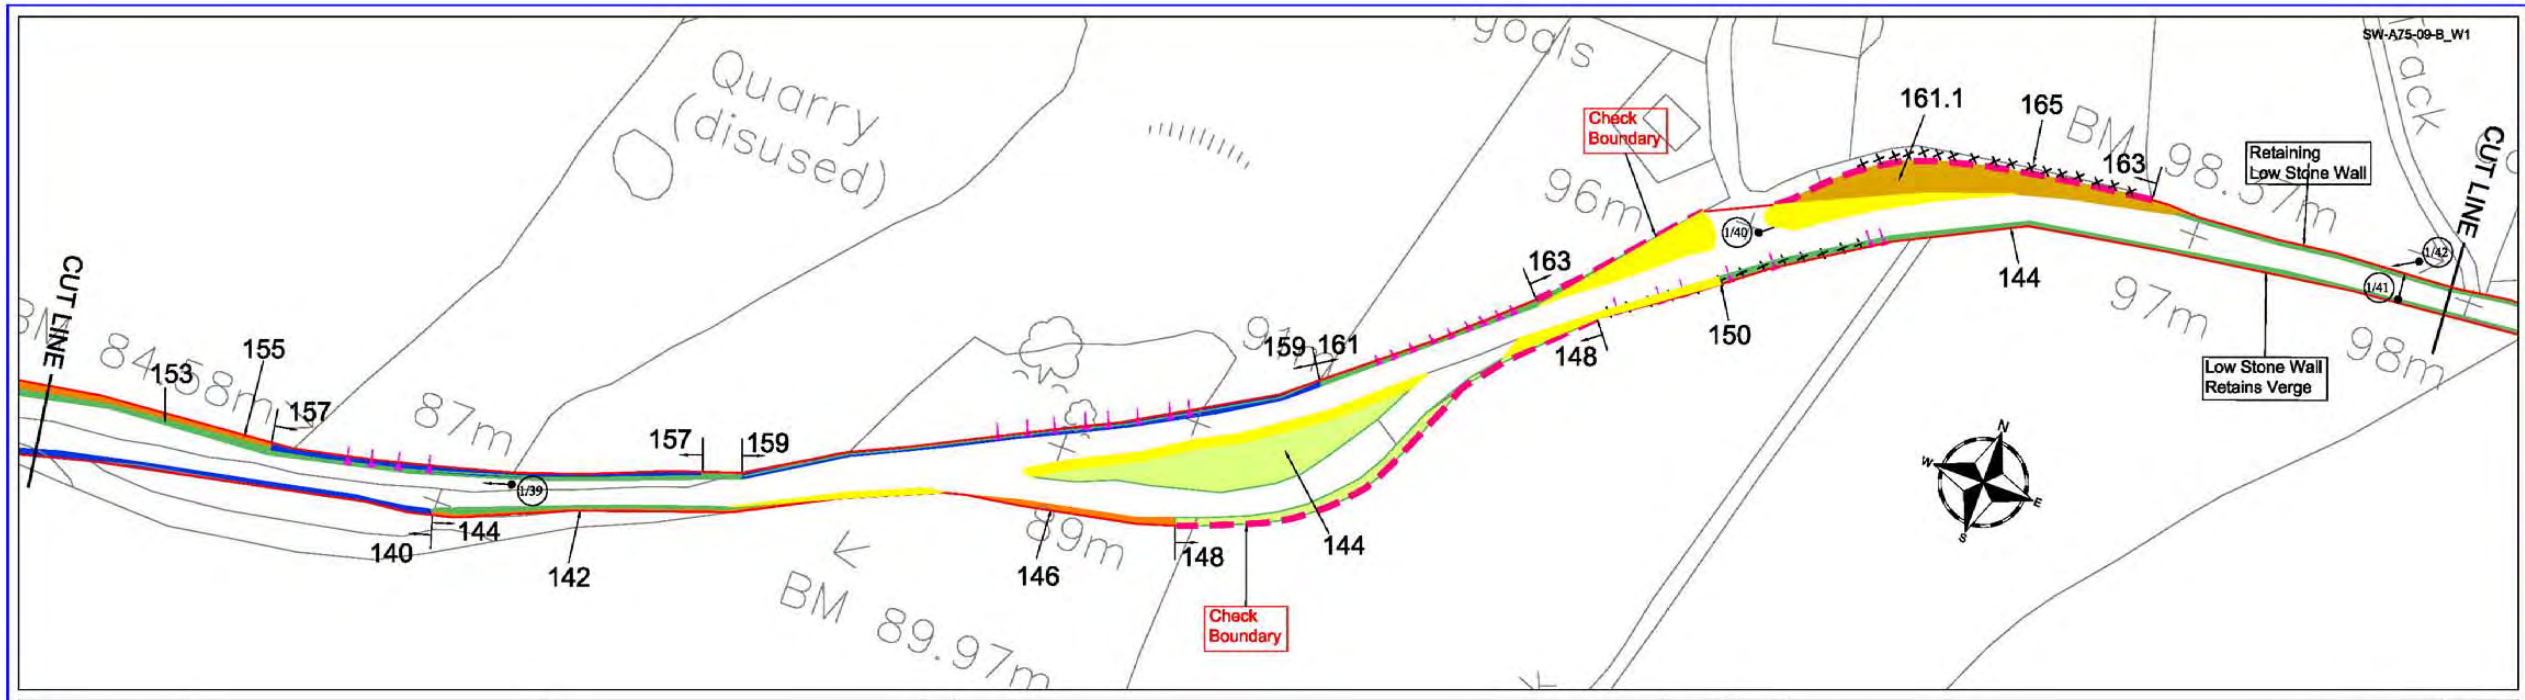

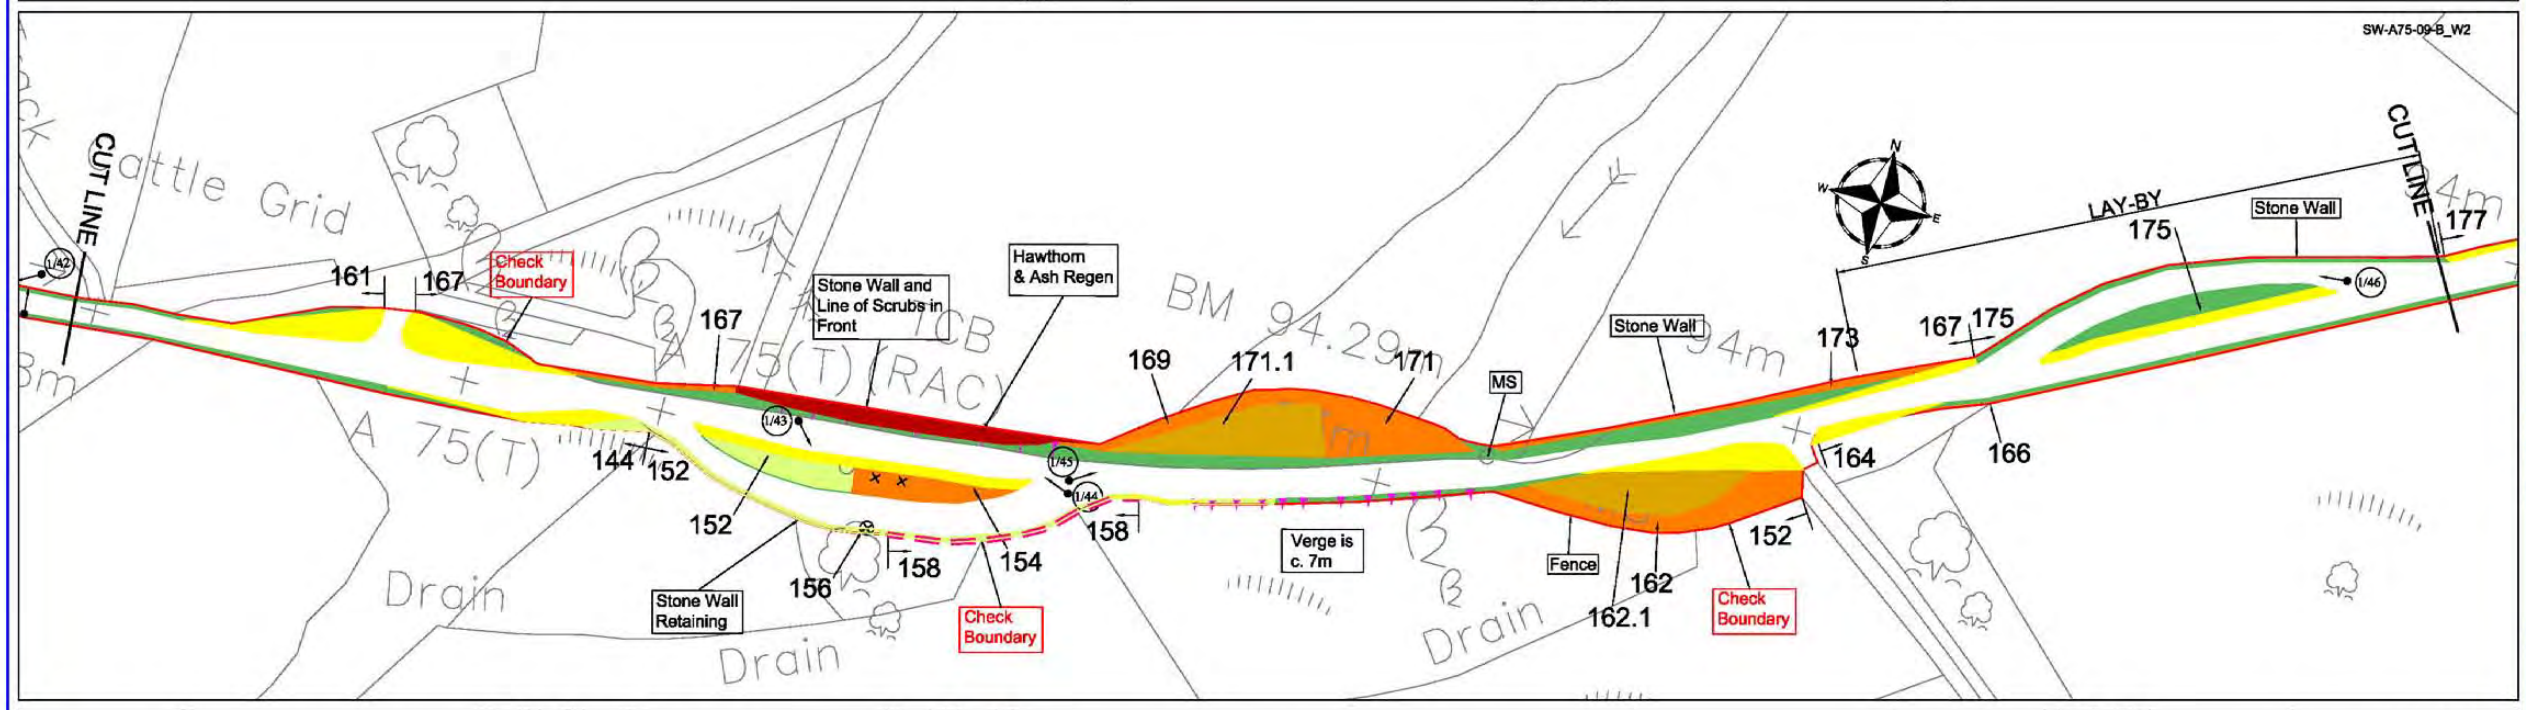

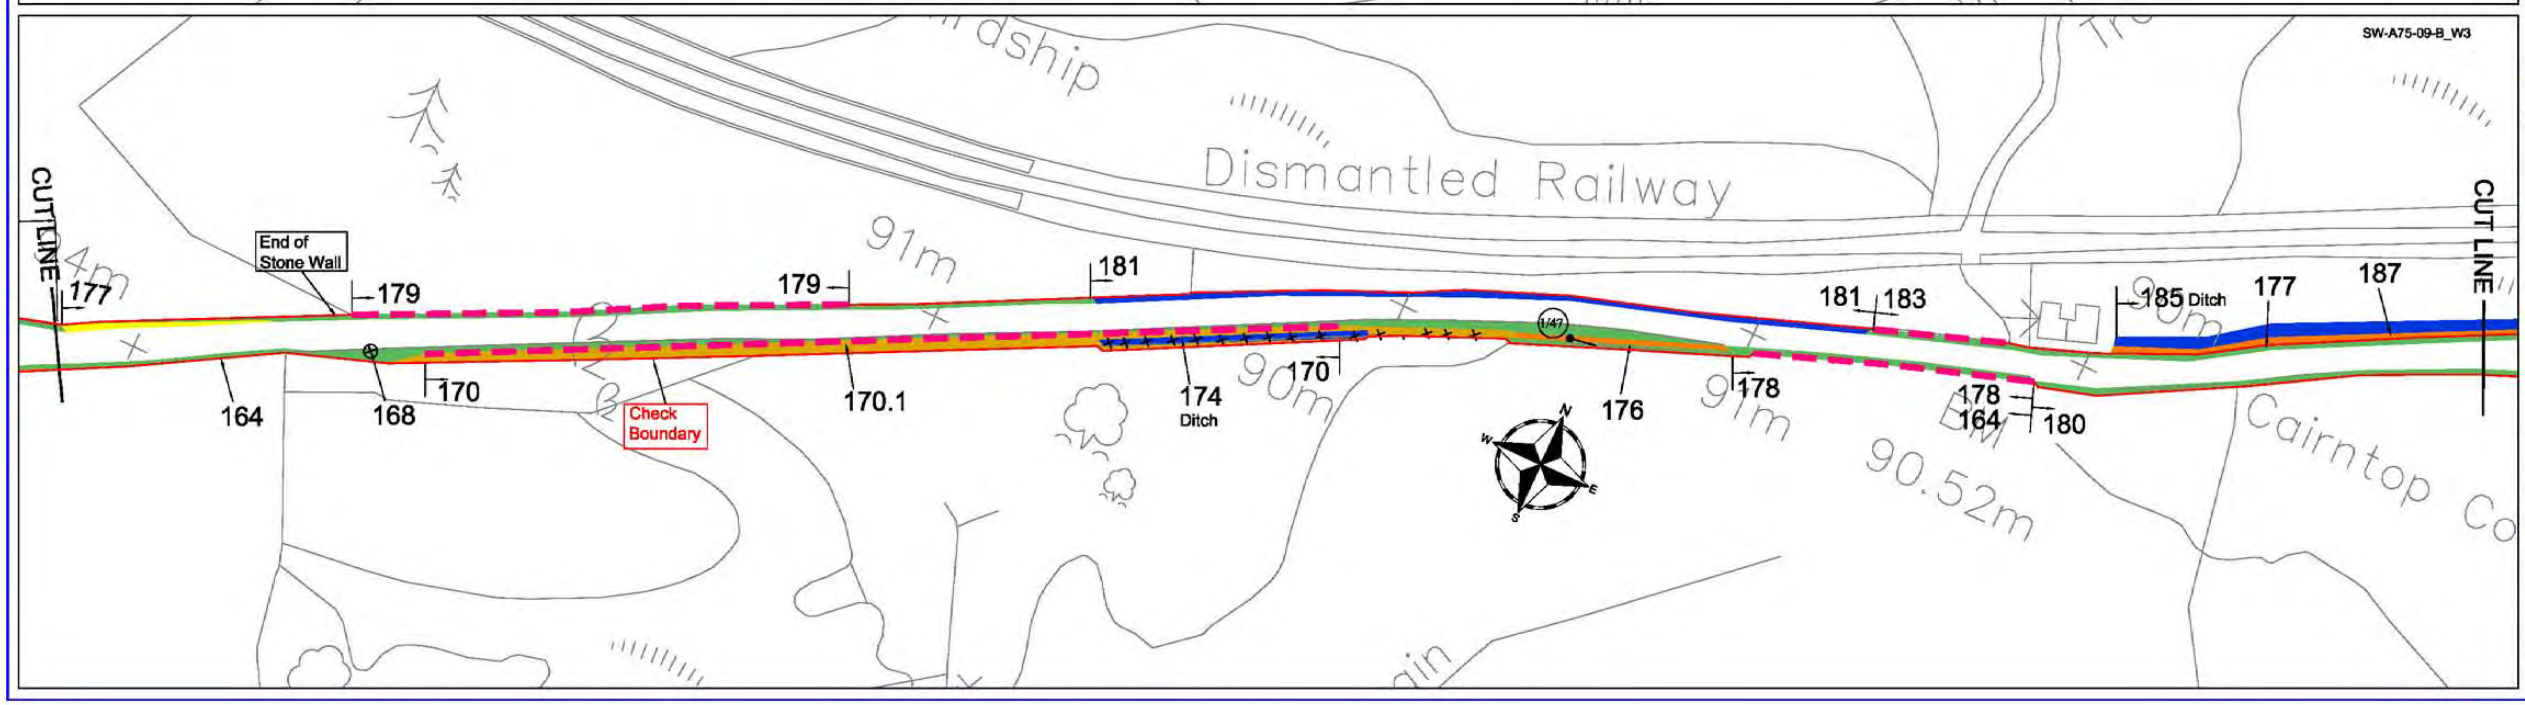

This map is reproduced from the OS map by the Scottish Executive with the permission of Ordnance Survey on behalf of The Controller of Her Majesty's Stationary Office. (c) Crown Copyright. All rights reserved. Unauthorised reproduction infringes Crown Copyright and may lead to prosecution or civil proceedings.
Licence Number: GD3135G001

LEGEND

- Grass — High Frequency cut (a minimum of 14 cuts per annum)
- Grass — Medium Frequency cut (a minimum of 7 cuts per annum)
- Grass — Low Frequency cut (a minimum of 3 cuts per annum)
- Visibility Splay (Cutting Regime as above)
- Grass — Minimal Frequency cut (1 Cut every 3 years)
- Hedges
- Scrub Areas
- Shrub Areas
- Wetland Areas
- Wildflower Areas
- Woodland Areas
- x/y — Photo
- Specific Tree
- Tree
- Gradient

Scale
1:1250 @ A1
1:2500 @ A3

Rev	Date	Drawn	Description	Chkd	Apprvd

Client: SCOTTISH EXECUTIVE

Unit Managers
Amey Infrastructure Services
Langmuir Way
Bargeddie
Glasgow tel.: 0141 781 6900
G69 7RW fax.: 0141 771 0693
FAIRHURST

Project Title
3RD GENERASTION TERM CONTRACT FOR MANAGEMENT AND MAINTENANCE OF THE SCOTTISH TRUNK ROAD NETWORK
SOUTH WEST TRUNK ROAD UNIT

Drawing Title
A75 TRUNK ROAD
LANDSCAPE INVENTORY

Drawn	Date	Status	Scale
	April 2005		
Designed	Date		
Checked	Date	Cad Reference	
Approved	Date	SW-A75-09-C	

Drawing No.:
A75 - SHEET 09 OF 65

Revisions:

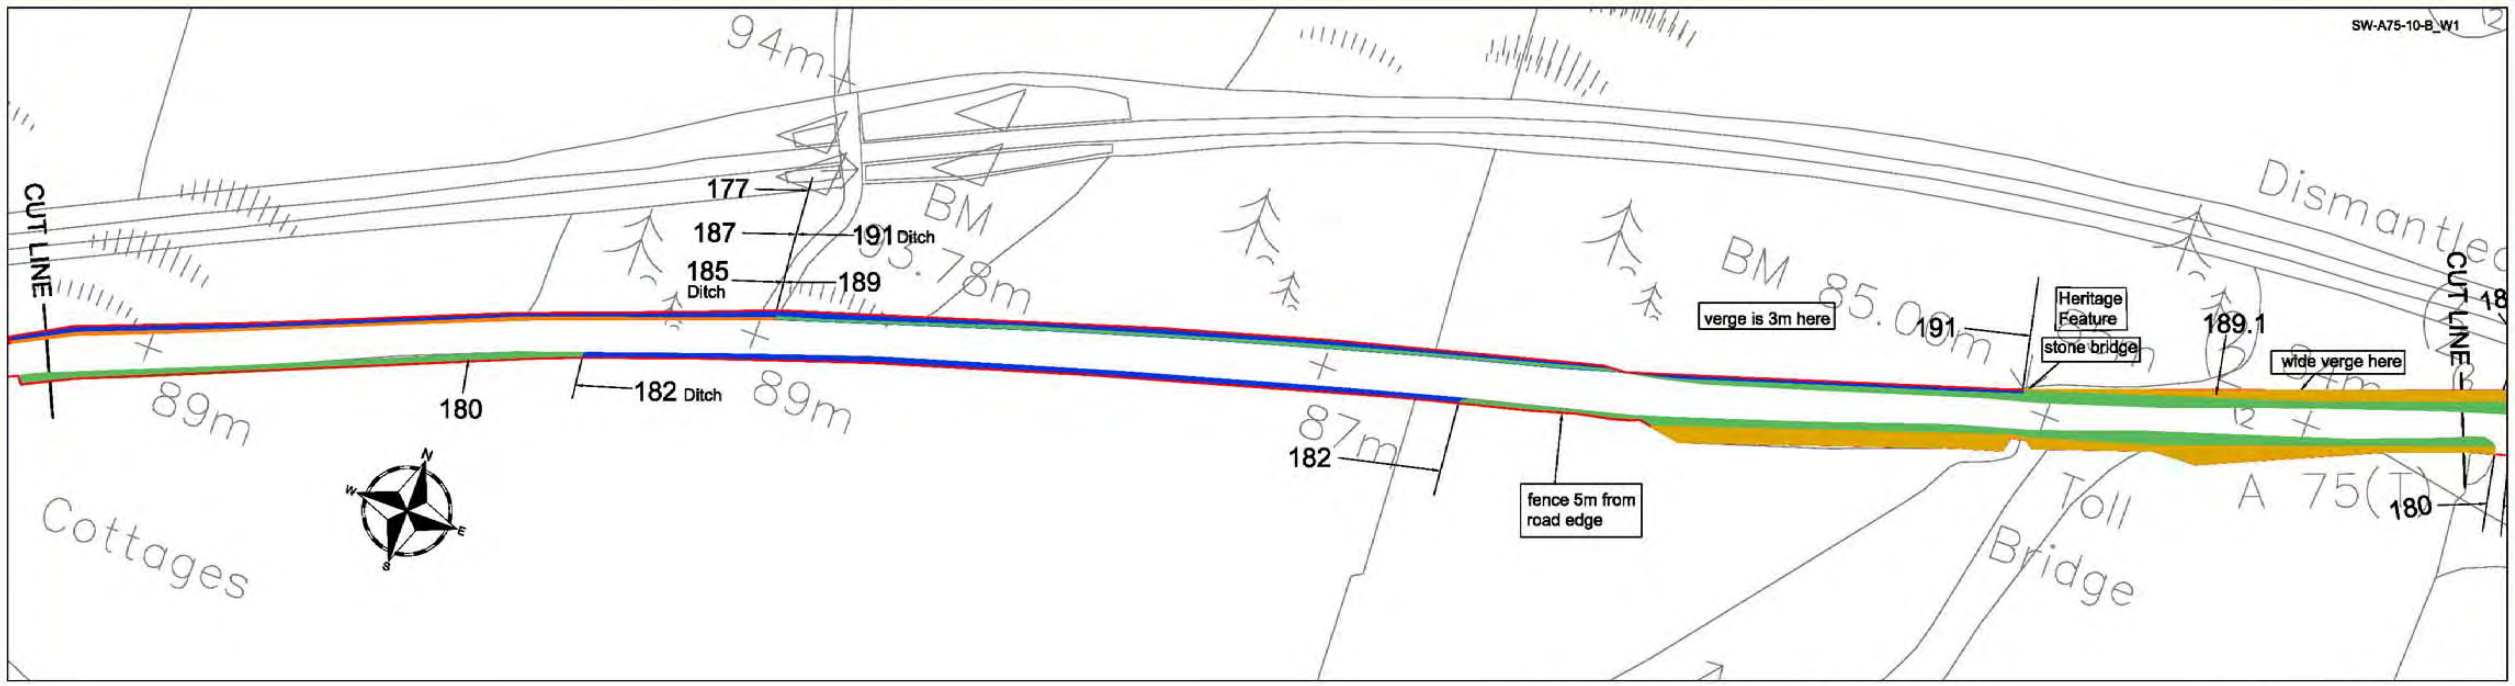

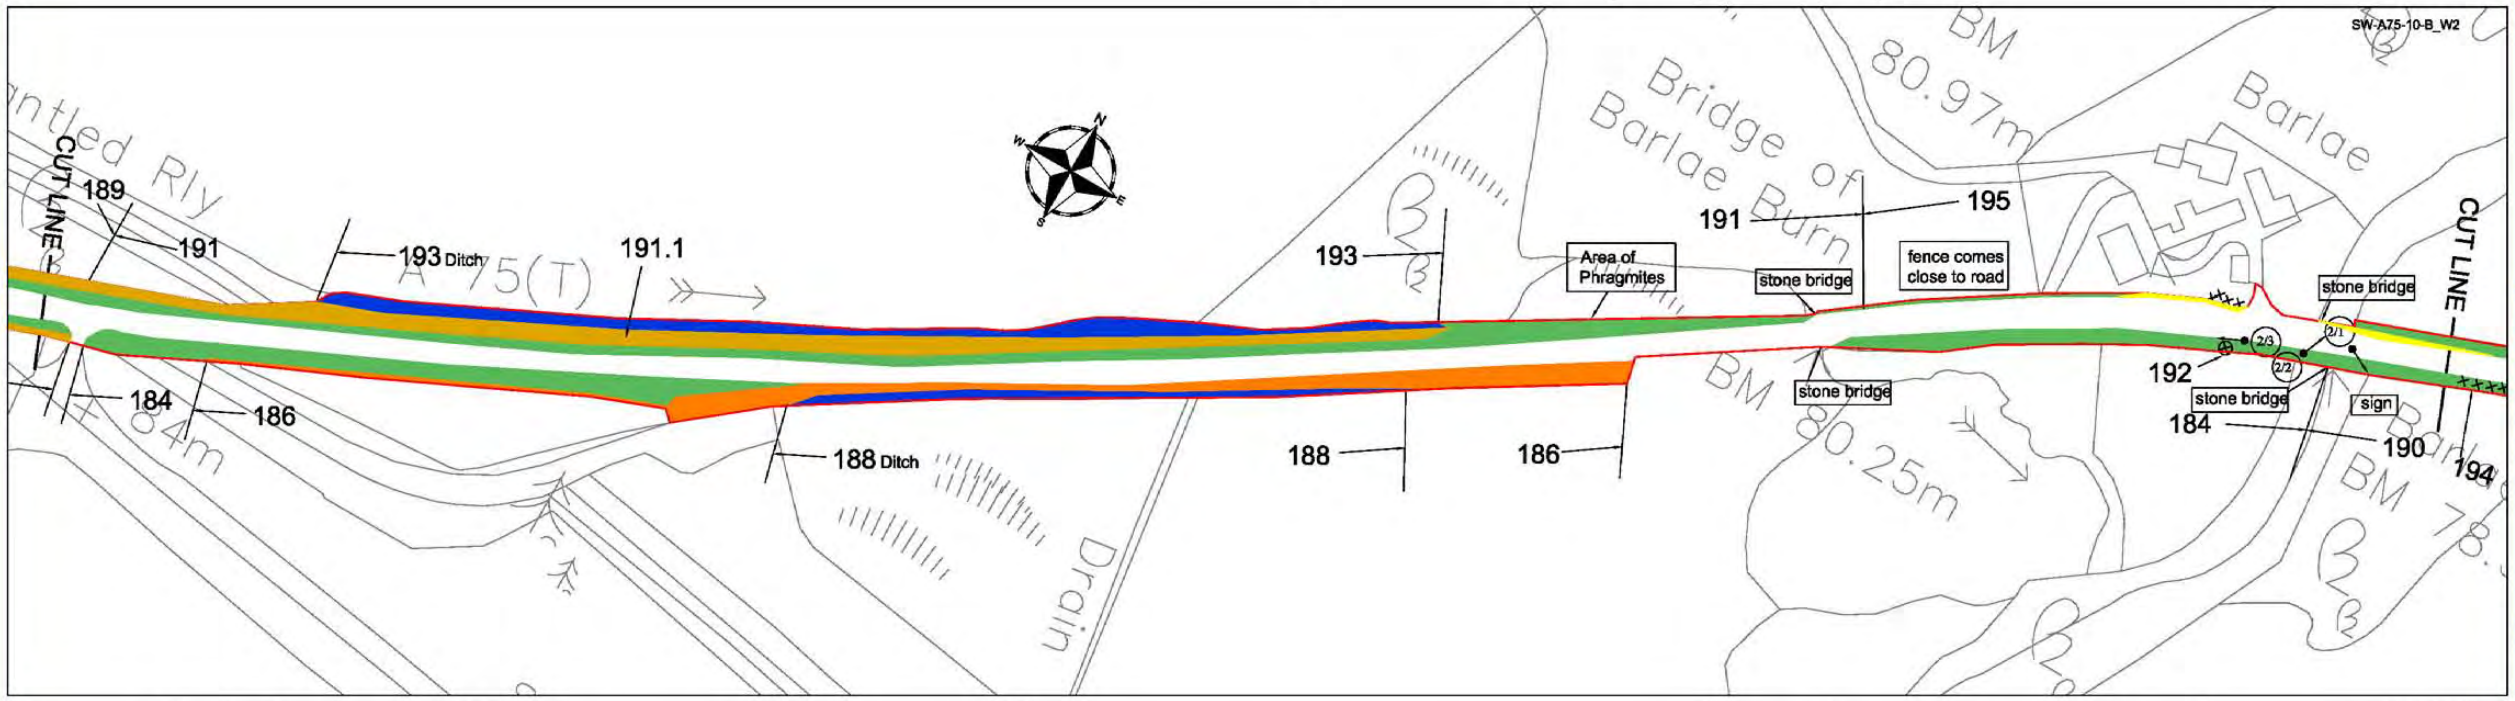

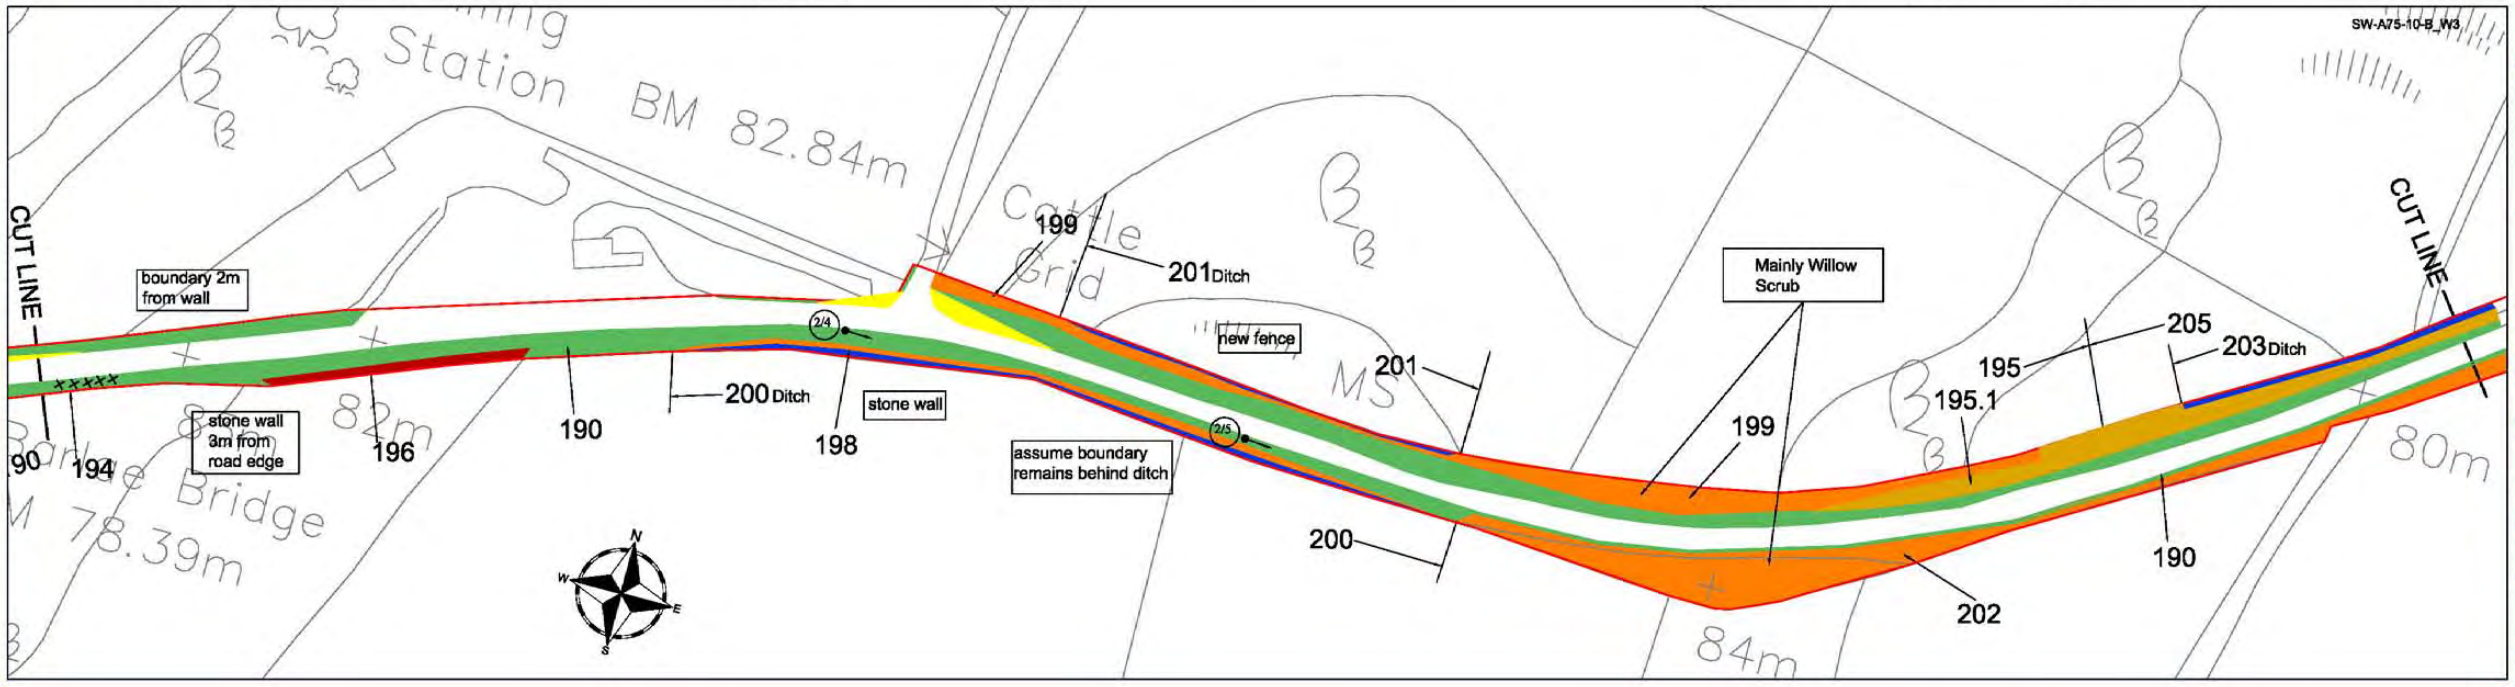

This map is reproduced from the OS map by the Scottish Executive with the permission of Ordnance Survey on behalf of The Controller of Her Majesty's Stationary Office. (c) Crown Copyright. All rights reserved. Unauthorised reproduction infringes Crown Copyright and may lead to prosecution or civil proceedings.
Licence Number: GD3135G001

LEGEND

- Grass — High Frequency cut (a minimum of 14 cuts per annum)
- Grass — Medium Frequency cut (a minimum of 7 cuts per annum)
- Grass — Low Frequency cut (a minimum of 3 cuts per annum)
- Visibility Splay (Cutting Regime as above)
- Grass — Minimal Frequency cut (1 Cut every 3 years)
- Hedges
- Scrub Areas
- Shrub Areas
- Wetland Areas
- Wildflower Areas
- Woodland Areas
- x/y — Photo
- Specific Tree
- Tree
- Gradient

Scale
1:1250 @ A1
1:2500 @ A3

Rev	Date	Drawn	Description	Chkd	Appvd

Client
SCOTTISH EXECUTIVE

Unit Managers
Amey Infrastructure Services
Langmuir Way
Bargeddie
Glasgow tel.: 0141 781 6900
G69 7RW fax.: 0141 771 0693
FAIRHURST

Project Title
3RD GENERASTION TERM CONTRACT FOR MANAGEMENT AND MAINTENANCE OF THE SCOTTISH TRUNK ROAD NETWORK
SOUTH WEST TRUNK ROAD UNIT

Drawing Title
A75 TRUNK ROAD
LANDSCAPE INVENTORY

Drawn	Date	Status	Scale
	April 2005		
Designed	Date		
Checked	Date	Cad Reference	
Approved	Date	SW-A75-10-C	

Drawing No.:
A75 - SHEET 10 OF 65

Revision:

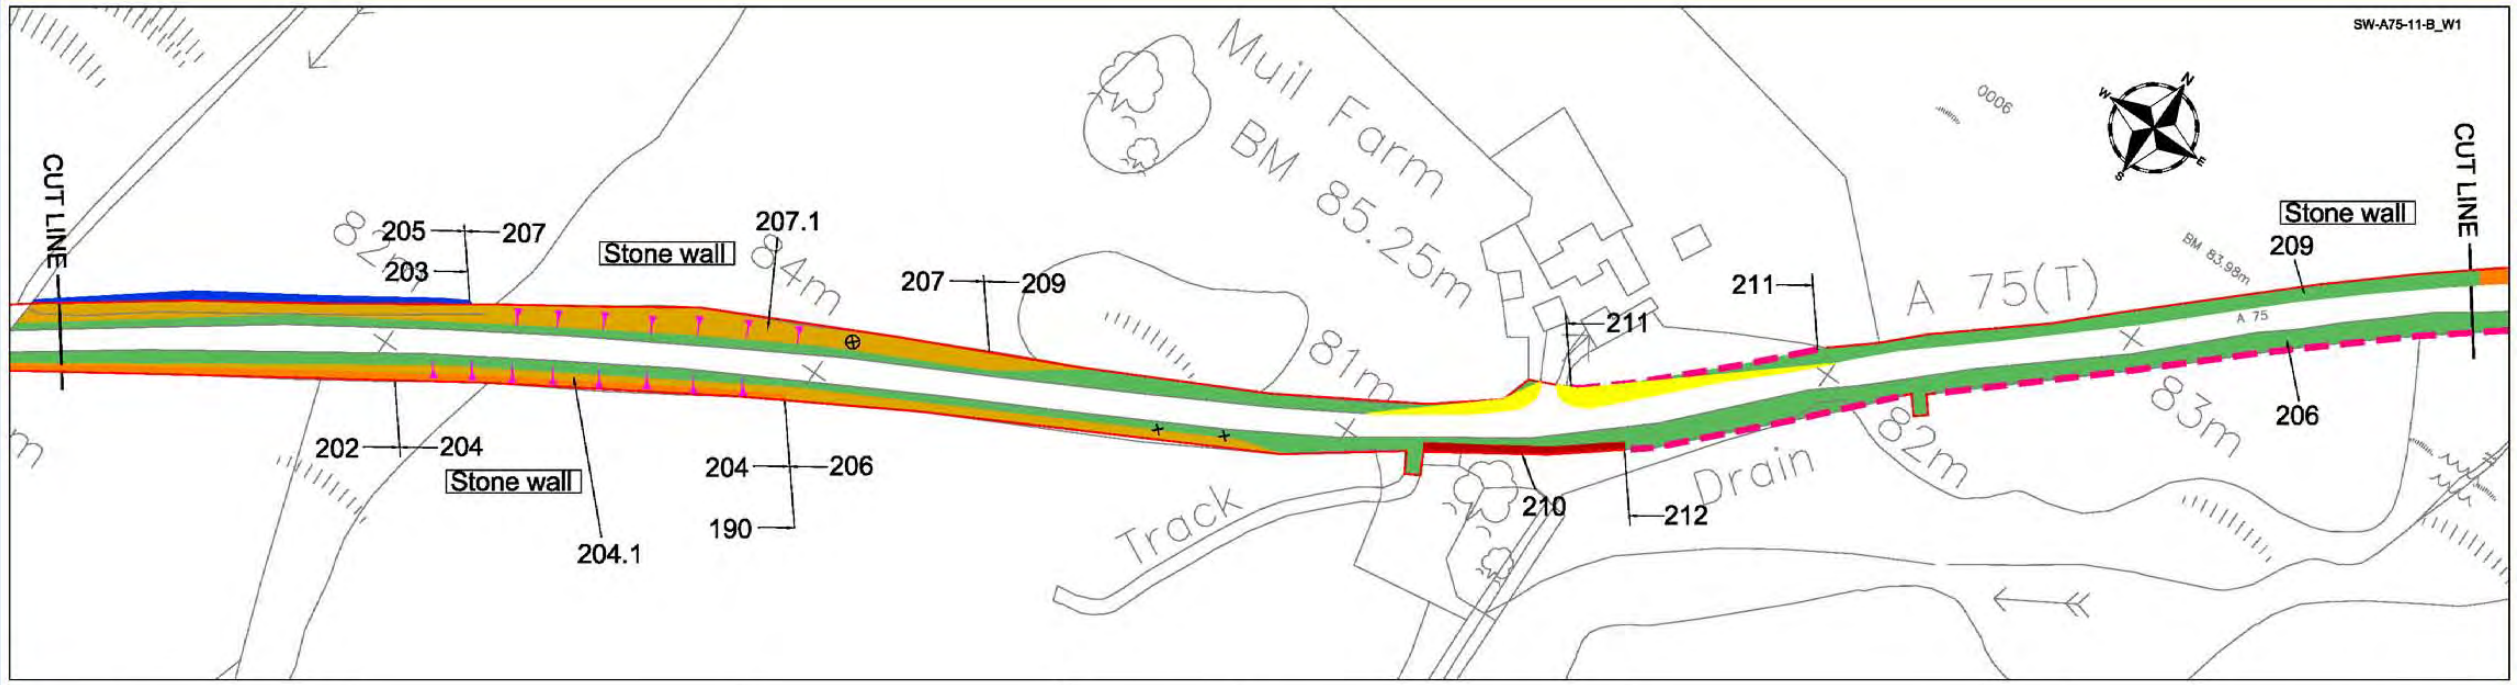

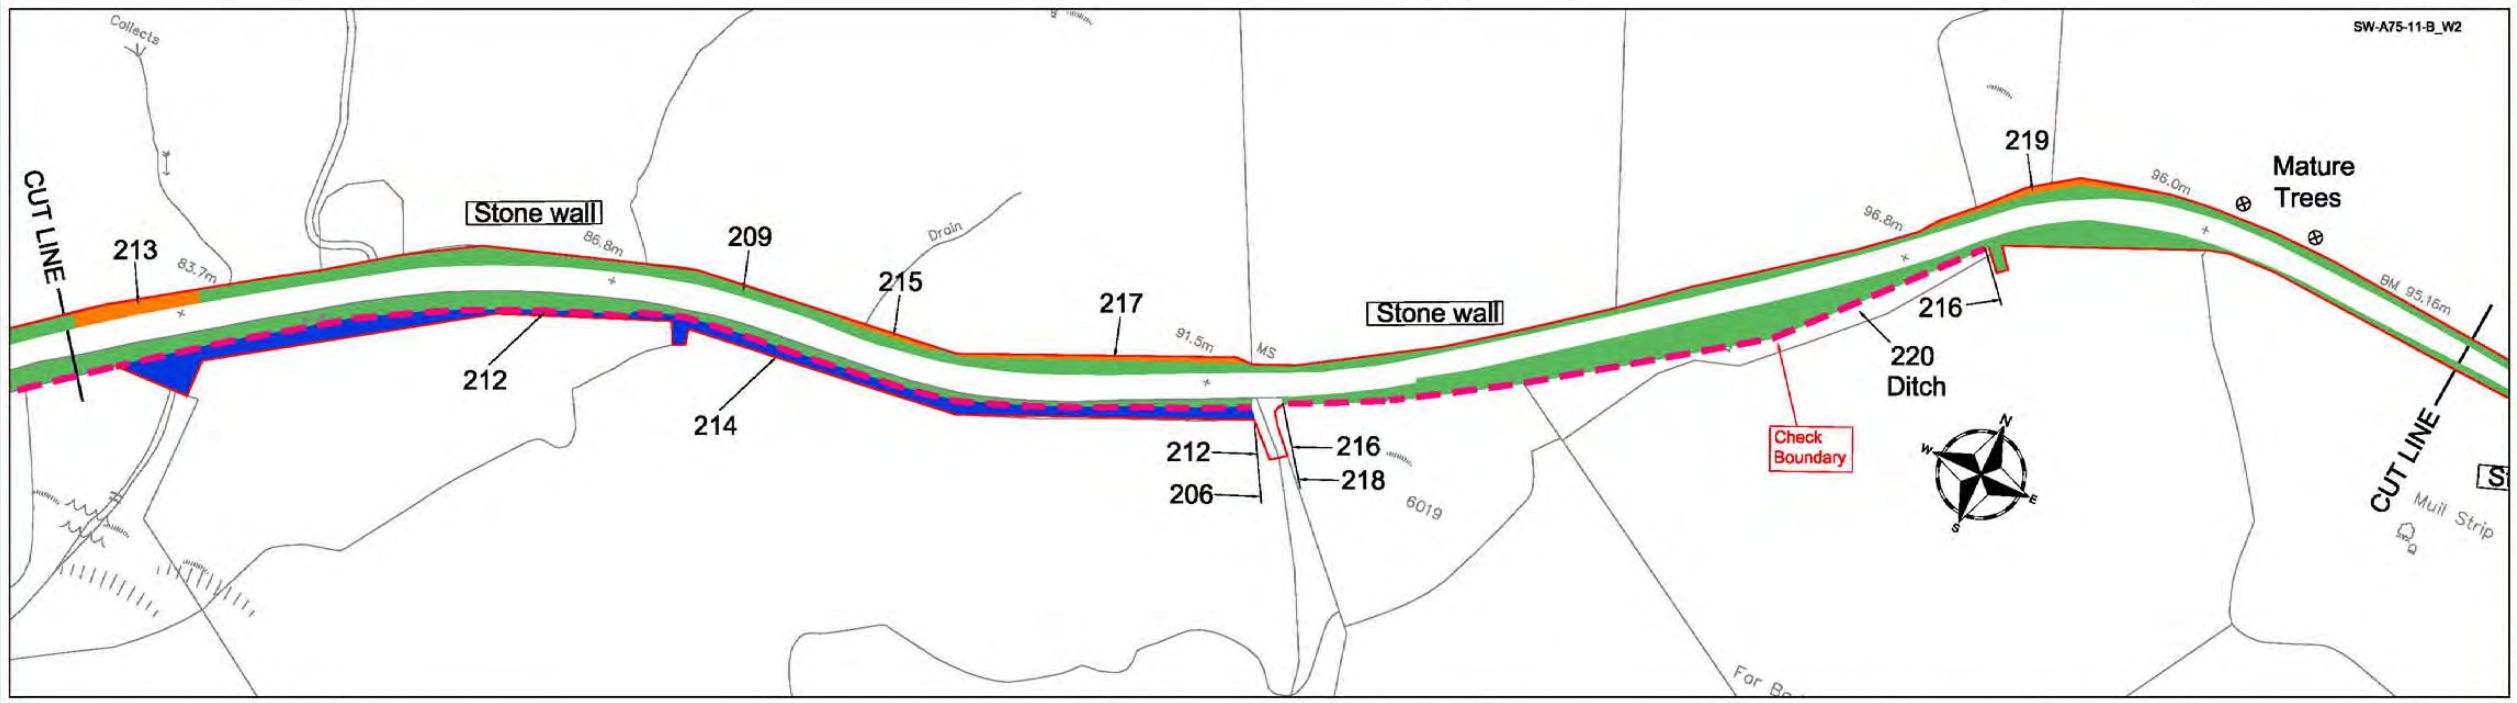

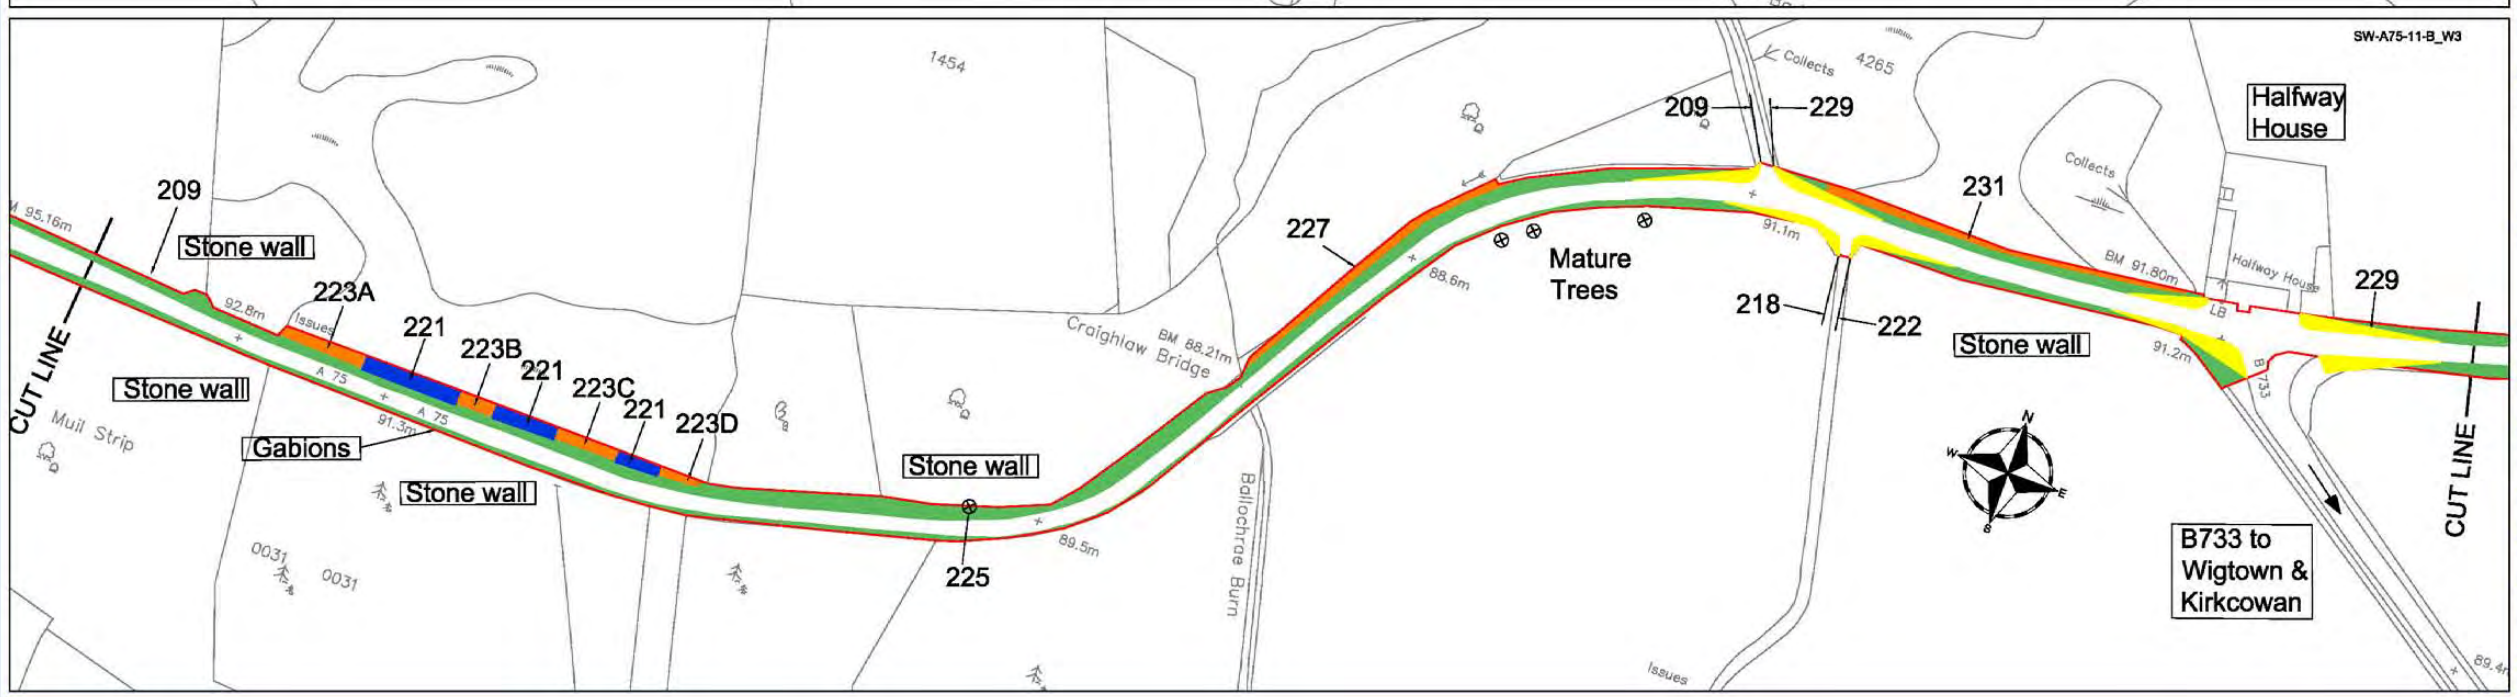

This map is reproduced from the OS map by the Scottish Executive with the permission of Ordnance Survey on behalf of The Controller of Her Majesty's Stationary Office. (c) Crown Copyright. All rights reserved. Unauthorised reproduction infringes Crown Copyright and may lead to prosecution or civil proceedings.
Licence Number: GD3135G001

LEGEND

- Grass — High Frequency cut (a minimum of 14 cuts per annum)
- Grass — Medium Frequency cut (a minimum of 7 cuts per annum)
- Grass — Low Frequency cut (a minimum of 3 cuts per annum)
- Visibility Splay (Cutting Regime as above)
- Grass — Minimal Frequency cut (1 Cut every 3 years)
- Hedges
- Scrub Areas
- Shrub Areas
- Wetland Areas
- Wildflower Areas
- Woodland Areas
- x/y — Photo
- Specific Tree
- Tree
- Gradient

Scale
1:1250 @ A1
1:2500 @ A3

Rev	Date	Drawn	Description	Chkd	Apprvd

Client
SCOTTISH EXECUTIVE

Unit Managers
Amey Infrastructure Services
Longmuir Way
Bargeddie
Glasgow tel.: 0141 781 6900
G69 7RW fax.: 0141 771 0893
FAIRHURST

Project Title
3RD GENERASTION TERM CONTRACT FOR MANAGEMENT AND MAINTENANCE OF THE SCOTTISH TRUNK ROAD NETWORK
SOUTH WEST TRUNK ROAD UNIT

Drawing Title
A75 TRUNK ROAD
LANDSCAPE INVENTORY

Drawn	Date	Status	Scale
	April 2005		
Designed	Date		
Checked	Date	Cad Reference	
Approved	Date	SW-A75-11-C	

Drawing No.:
A75 - SHEET 11 OF 65

Revisions:

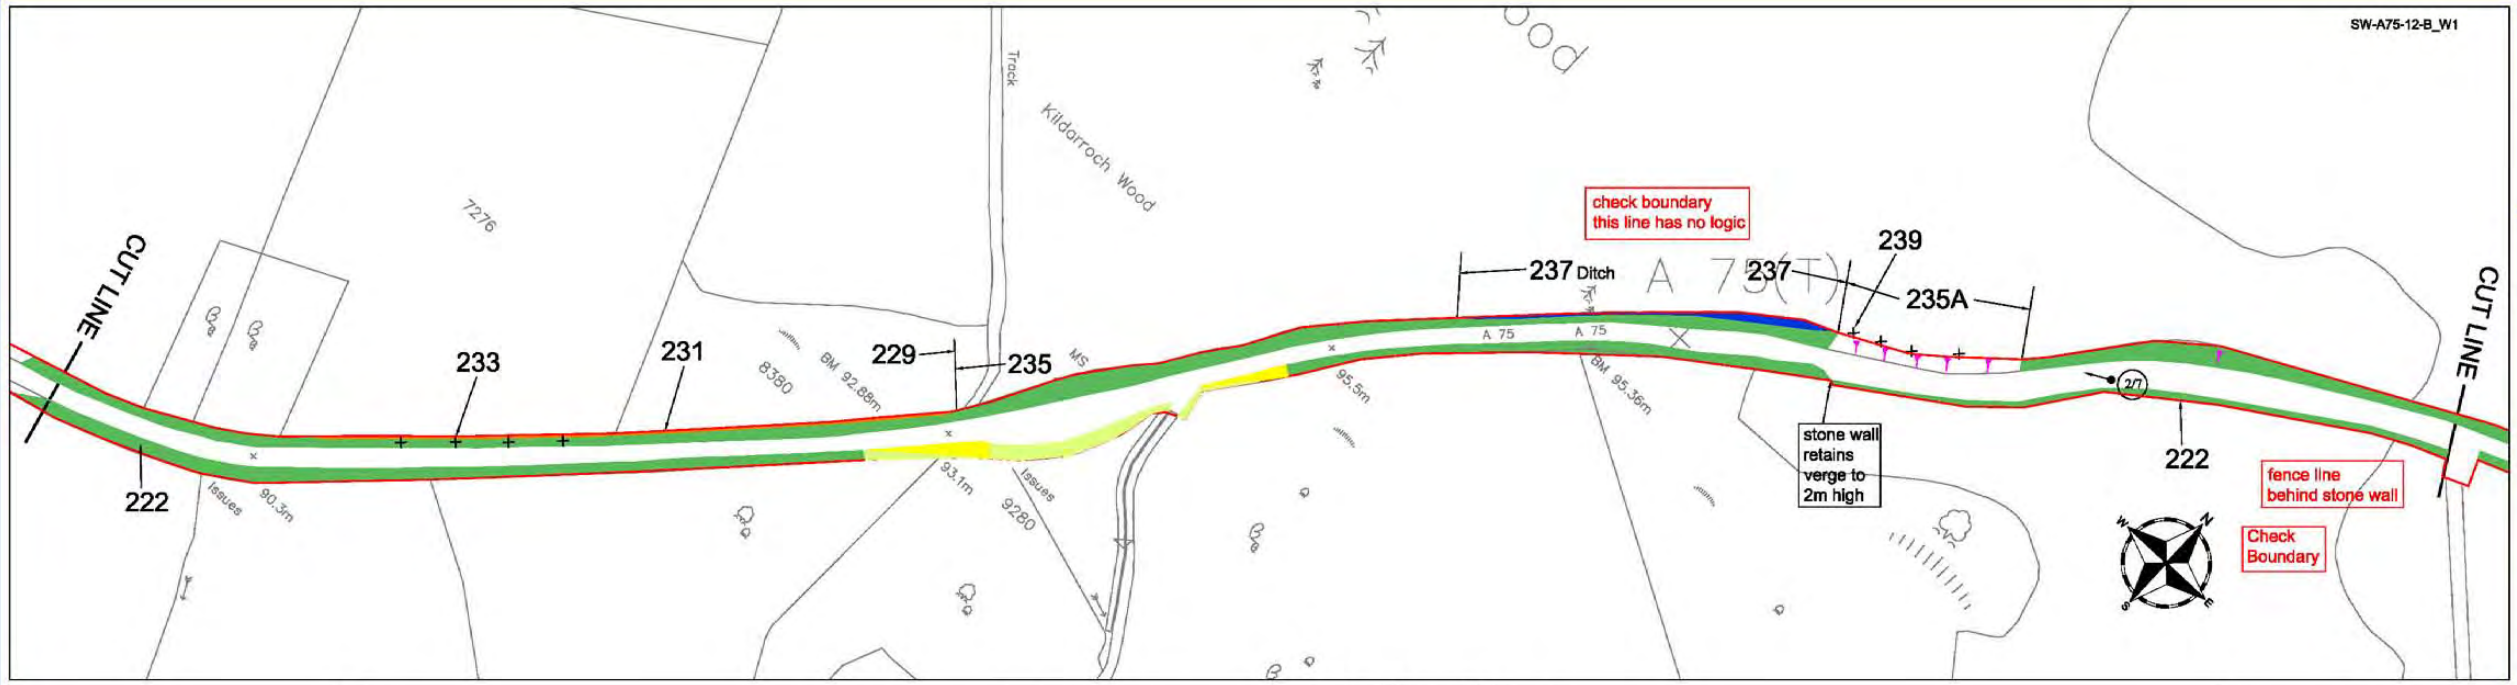

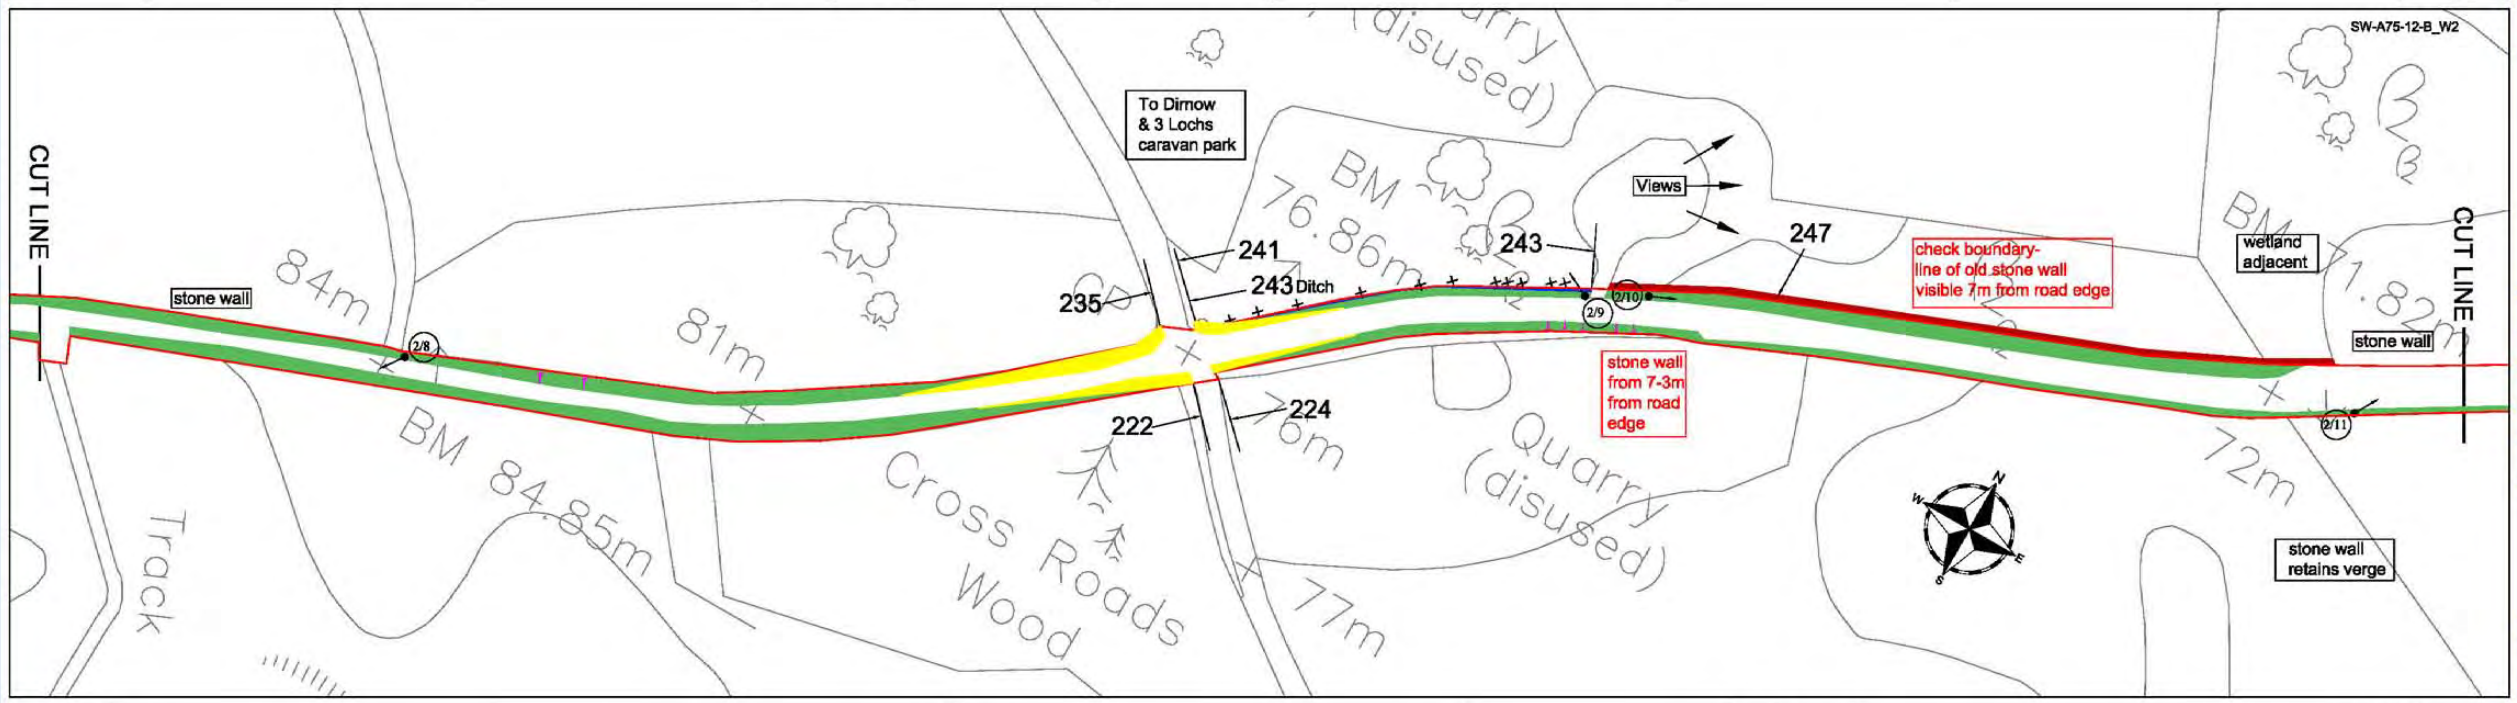

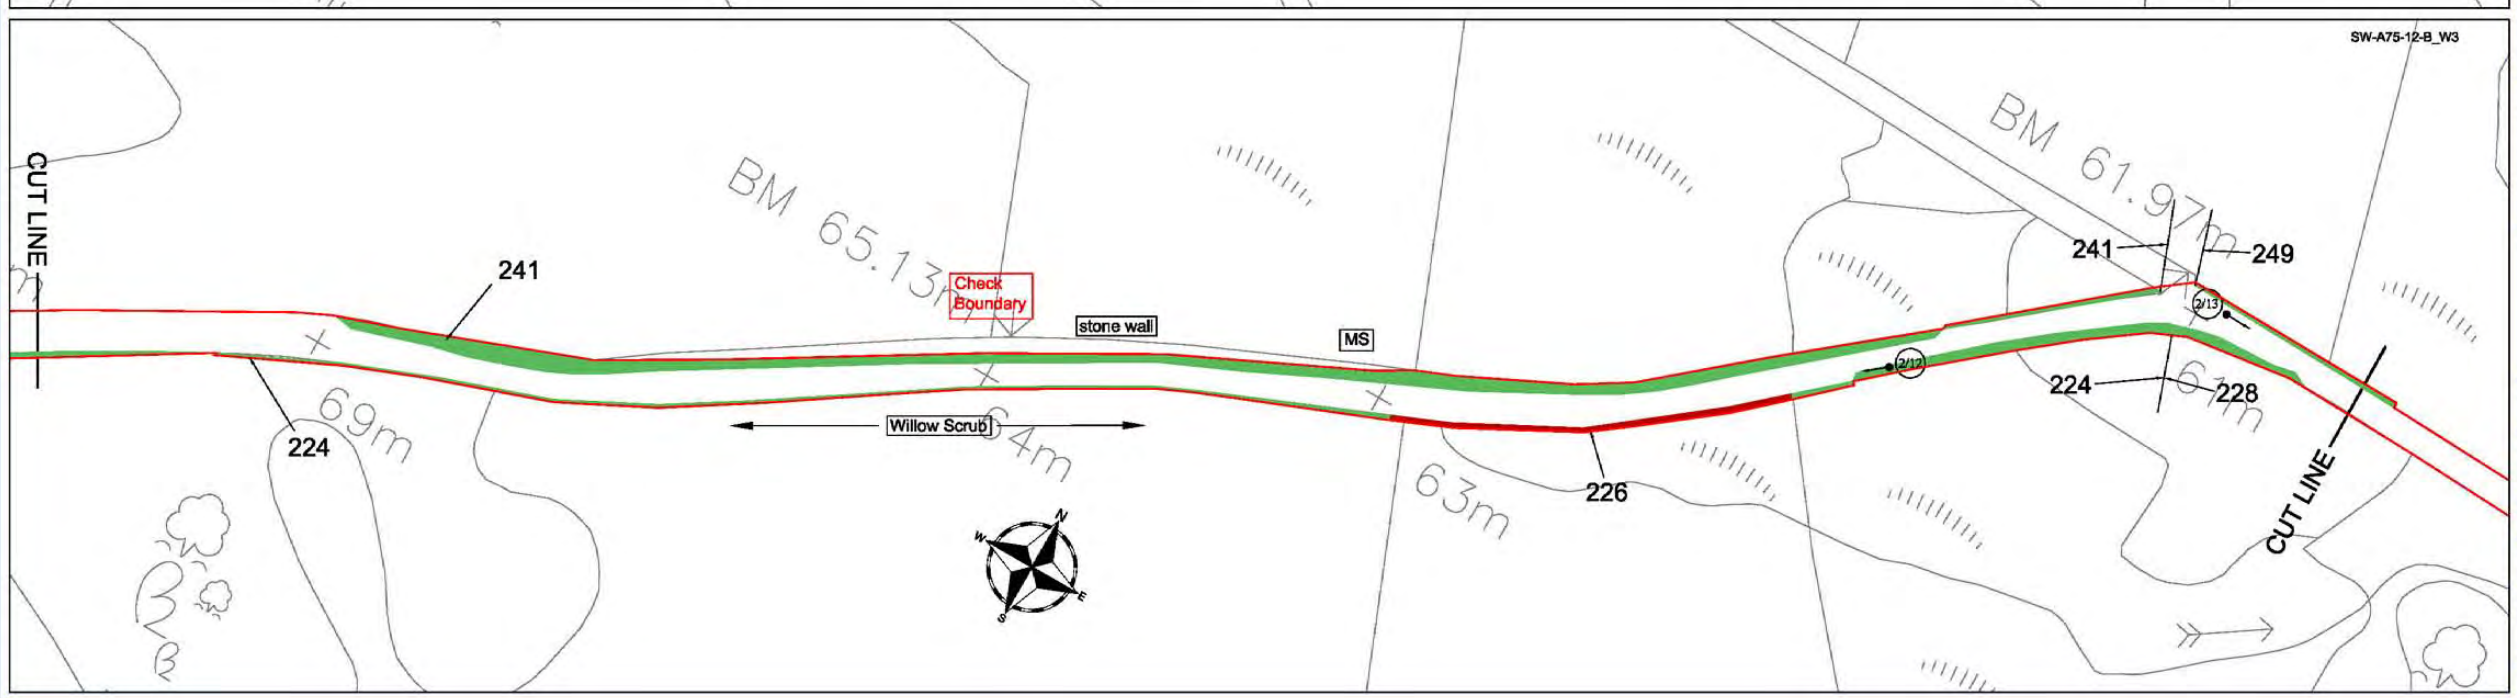

This map is reproduced from the OS map by the Scottish Executive with the permission of Ordnance Survey on behalf of The Controller of Her Majesty's Stationary Office. (c) Crown Copyright. All rights reserved. Unauthorised reproduction infringes Crown Copyright and may lead to prosecution or civil proceedings.
Licence Number: GD3135G001

LEGEND

- Grass — High Frequency cut (a minimum of 14 cuts per annum)
- Grass — Medium Frequency cut (a minimum of 7 cuts per annum)
- Grass — Low Frequency cut (a minimum of 3 cuts per annum)
- Visibility Splay (Cutting Regime as above)
- Grass — Minimal Frequency cut (1 Cut every 3 years)
- Hedges
- Scrub Areas
- Shrub Areas
- Wetland Areas
- Wildflower Areas
- Woodland Areas
- x/y — Photo
- Specific Tree
- Tree
- Gradient

Scale
1:1250 @ A1
1:2500 @ A3

Rev	Date	Drawn	Description	Chkd	Appvd

Client: SCOTTISH EXECUTIVE

Unit Managers
Amey Infrastructure Services
Langmuir Way
Bargeddie
Glasgow G69 7RW
tel.: 0141 781 6900
fax.: 0141 771 0893
FAIRHURST

Project Title
3RD GENERASTION TERM CONTRACT FOR MANAGEMENT AND MAINTENANCE OF THE SCOTTISH TRUNK ROAD NETWORK
SOUTH WEST TRUNK ROAD UNIT

Drawing Title
A75 TRUNK ROAD
LANDSCAPE INVENTORY

Drawn	Date	Status	Scale
	April 2005		
Designed	Date		
Checked	Date	Cad Reference	
Approved	Date	SW-A75-12-C	

Drawing No.:
A75 - SHEET 12 OF 65

Revision: