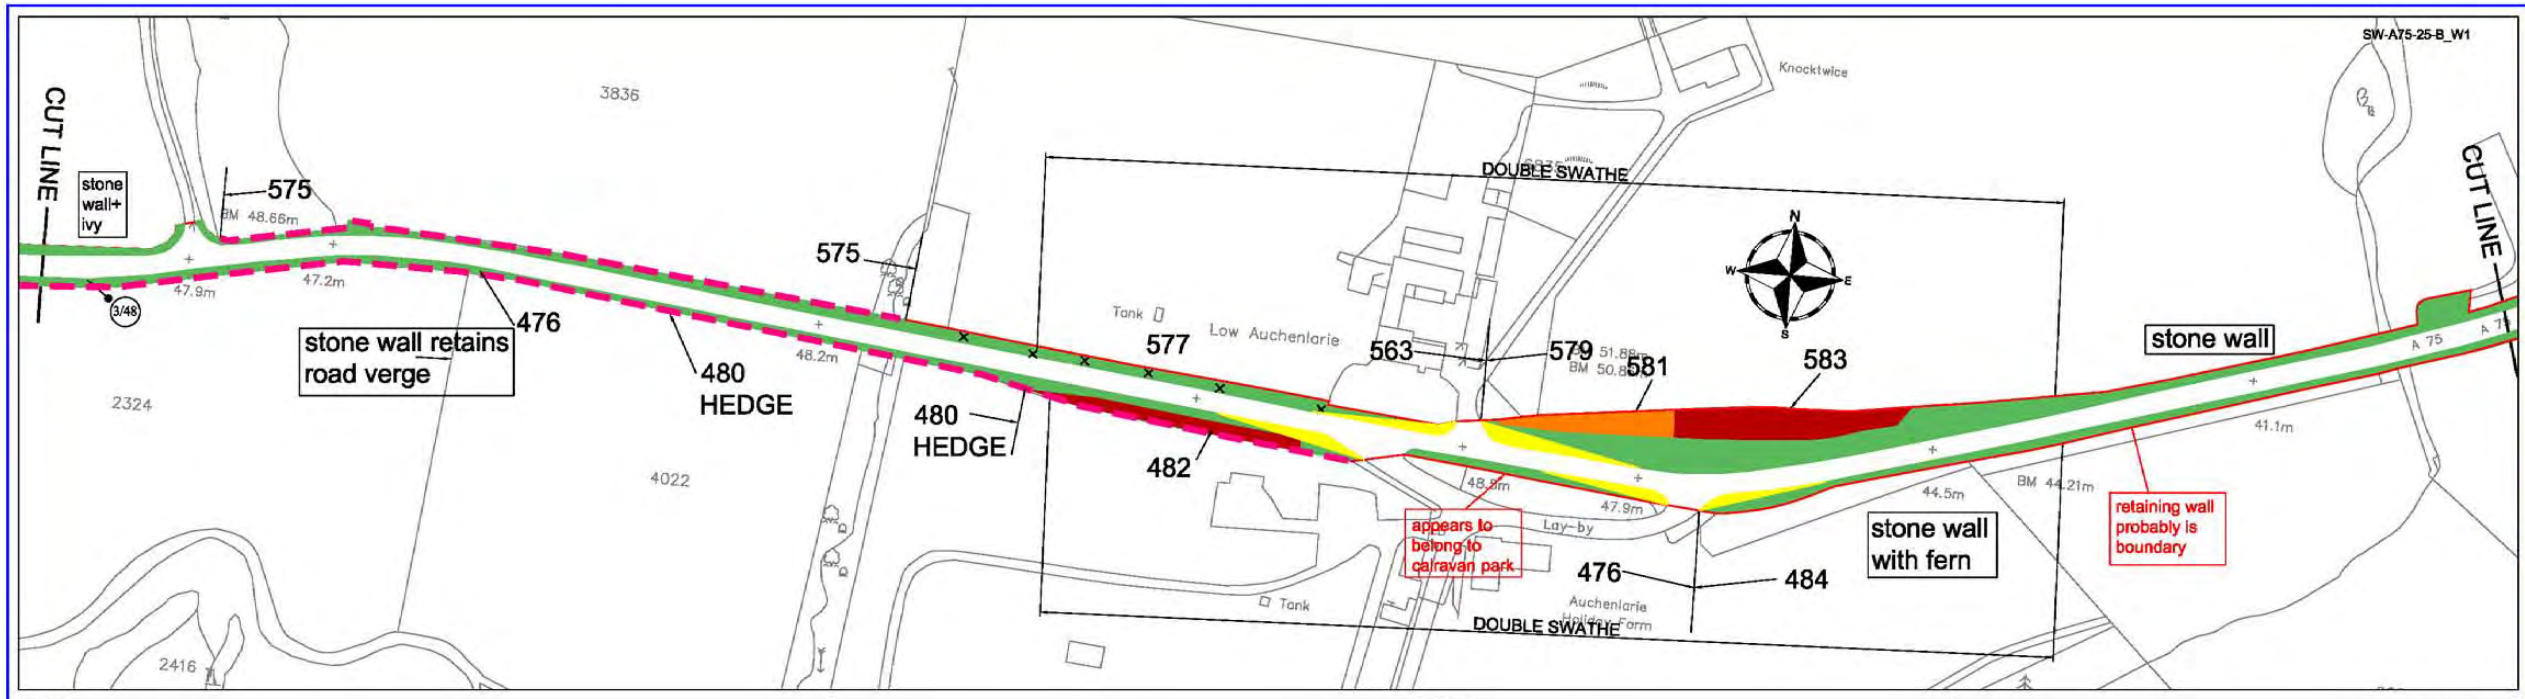

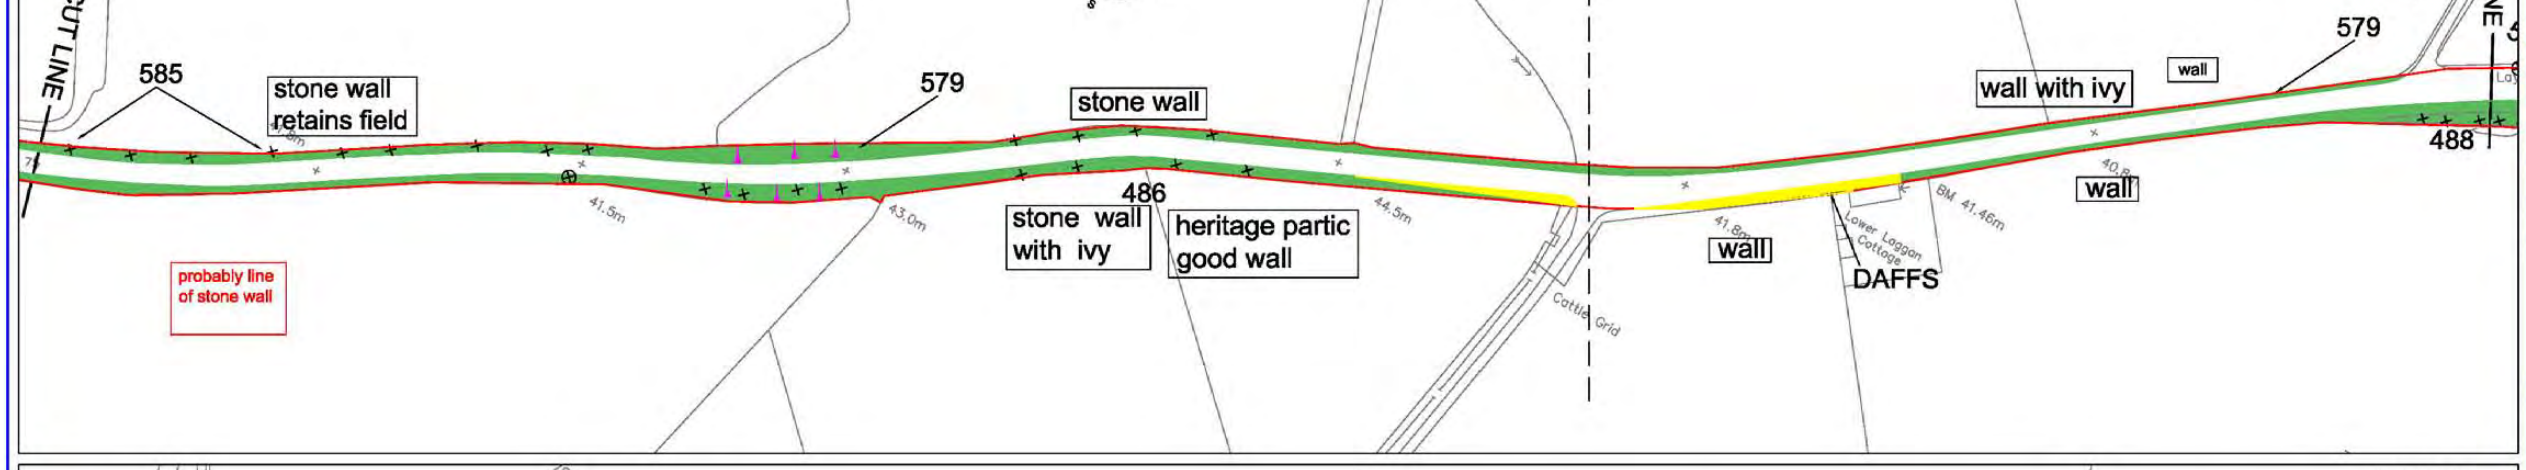

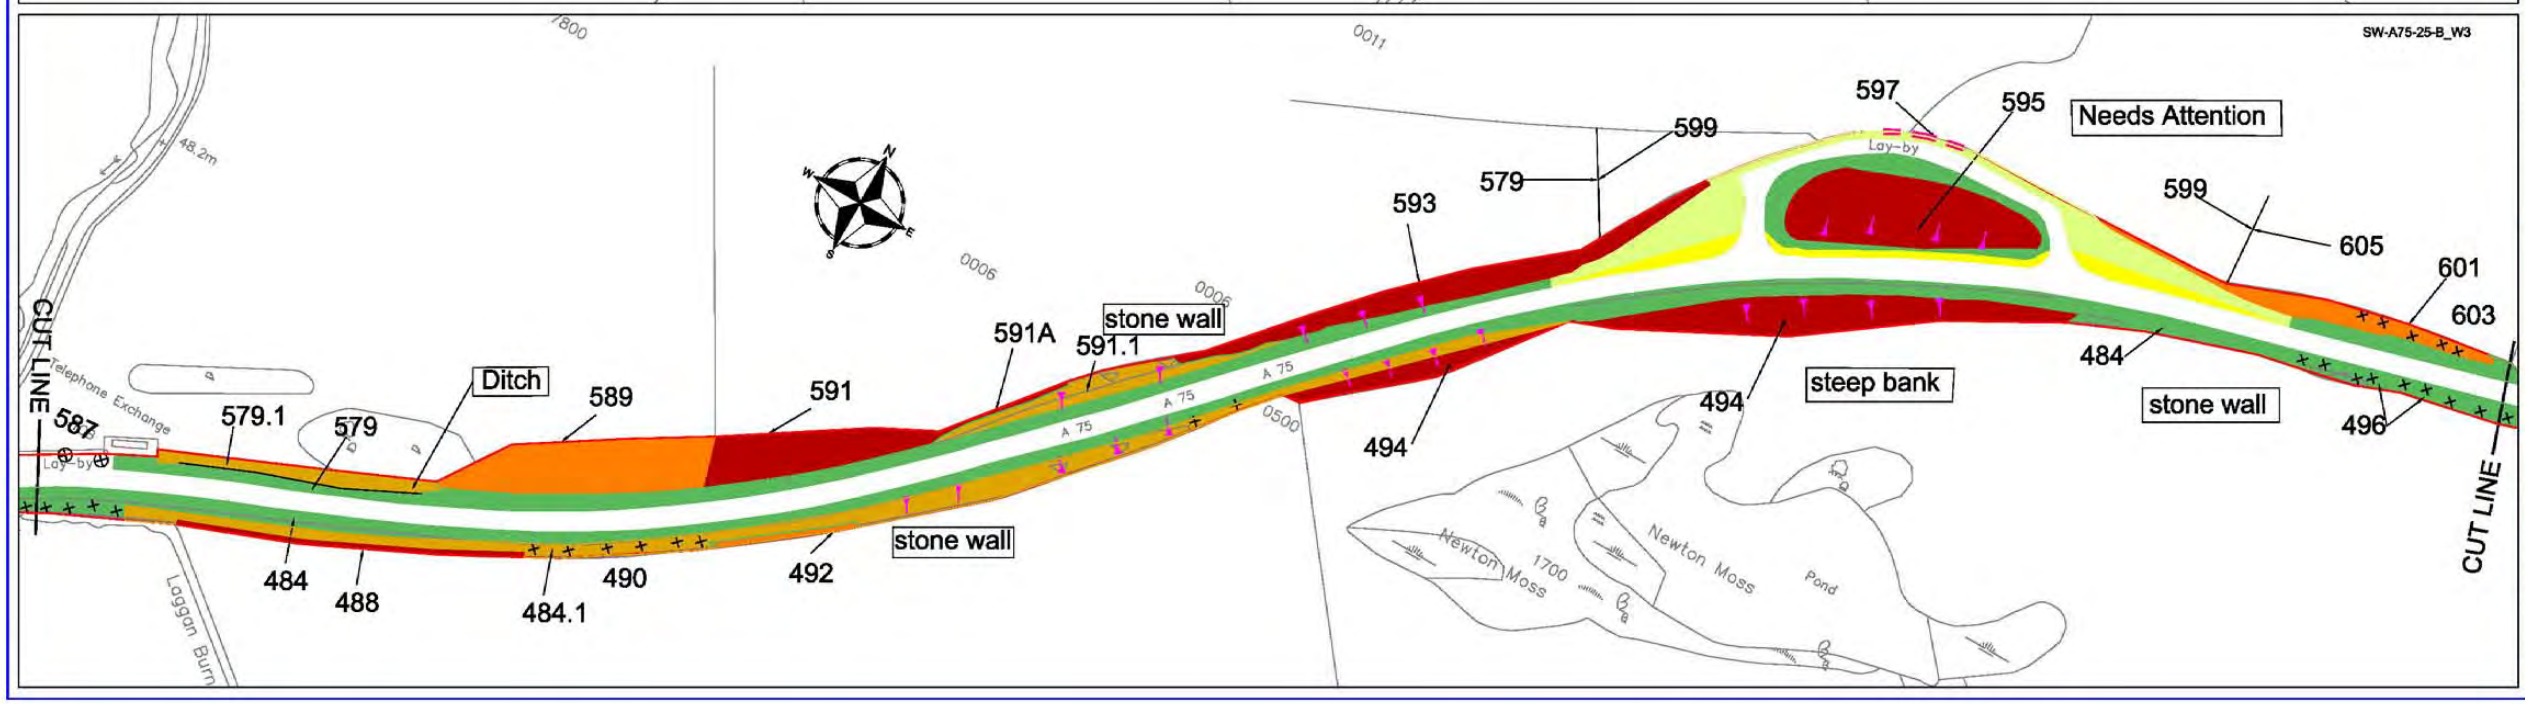

This map is reproduced from the OS map by the Scottish Executive with the permission of Ordnance Survey on behalf of The Controller of Her Majesty's Stationary Office. (c) Crown Copyright. All rights reserved. Unauthorised reproduction infringes Crown Copyright and may lead to prosecution or civil proceedings.
Licence Number: GD3135G001

LEGEND

- Grass — High Frequency cut (a minimum of 14 cuts per annum)
- Grass — Medium Frequency cut (a minimum of 7 cuts per annum)
- Grass — Low Frequency cut (a minimum of 3 cuts per annum)
- Visibility Splay (Cutting Regime as above)
- Grass — Minimal Frequency cut (1 Cut every 3 years)
- Hedges
- Scrub Areas
- Shrub Areas
- Wetland Areas
- Wildflower Areas
- Woodland Areas
- x/y — Photo
- Specific Tree
- Tree
- Gradient

Scale
1:1250 @ A1
1:2500 @ A3

Rev	Date	Drawn	Description	Chkd	Appvd

Client
SCOTTISH EXECUTIVE

Unit Managers
Amey Infrastructure Services
Langmuir Way
Bargeddie
Glasgow tel.: 0141 781 6900
G69 7RW fax.: 0141 771 0893
FAIRHURST

Project Title
3RD GENERASTION TERM CONTRACT FOR MANAGEMENT AND MAINTENANCE OF THE SCOTTISH TRUNK ROAD NETWORK
SOUTH WEST TRUNK ROAD UNIT

Drawing Title
A75 TRUNK ROAD
LANDSCAPE INVENTORY

Drawn	Date	Status	Scale
	April 2005		
Designed	Date		
Checked	Date	Cad Reference	SW-A75-25-C
Approved	Date		

Drawing No.:
A75 - SHEET 25 OF 65
Revision:

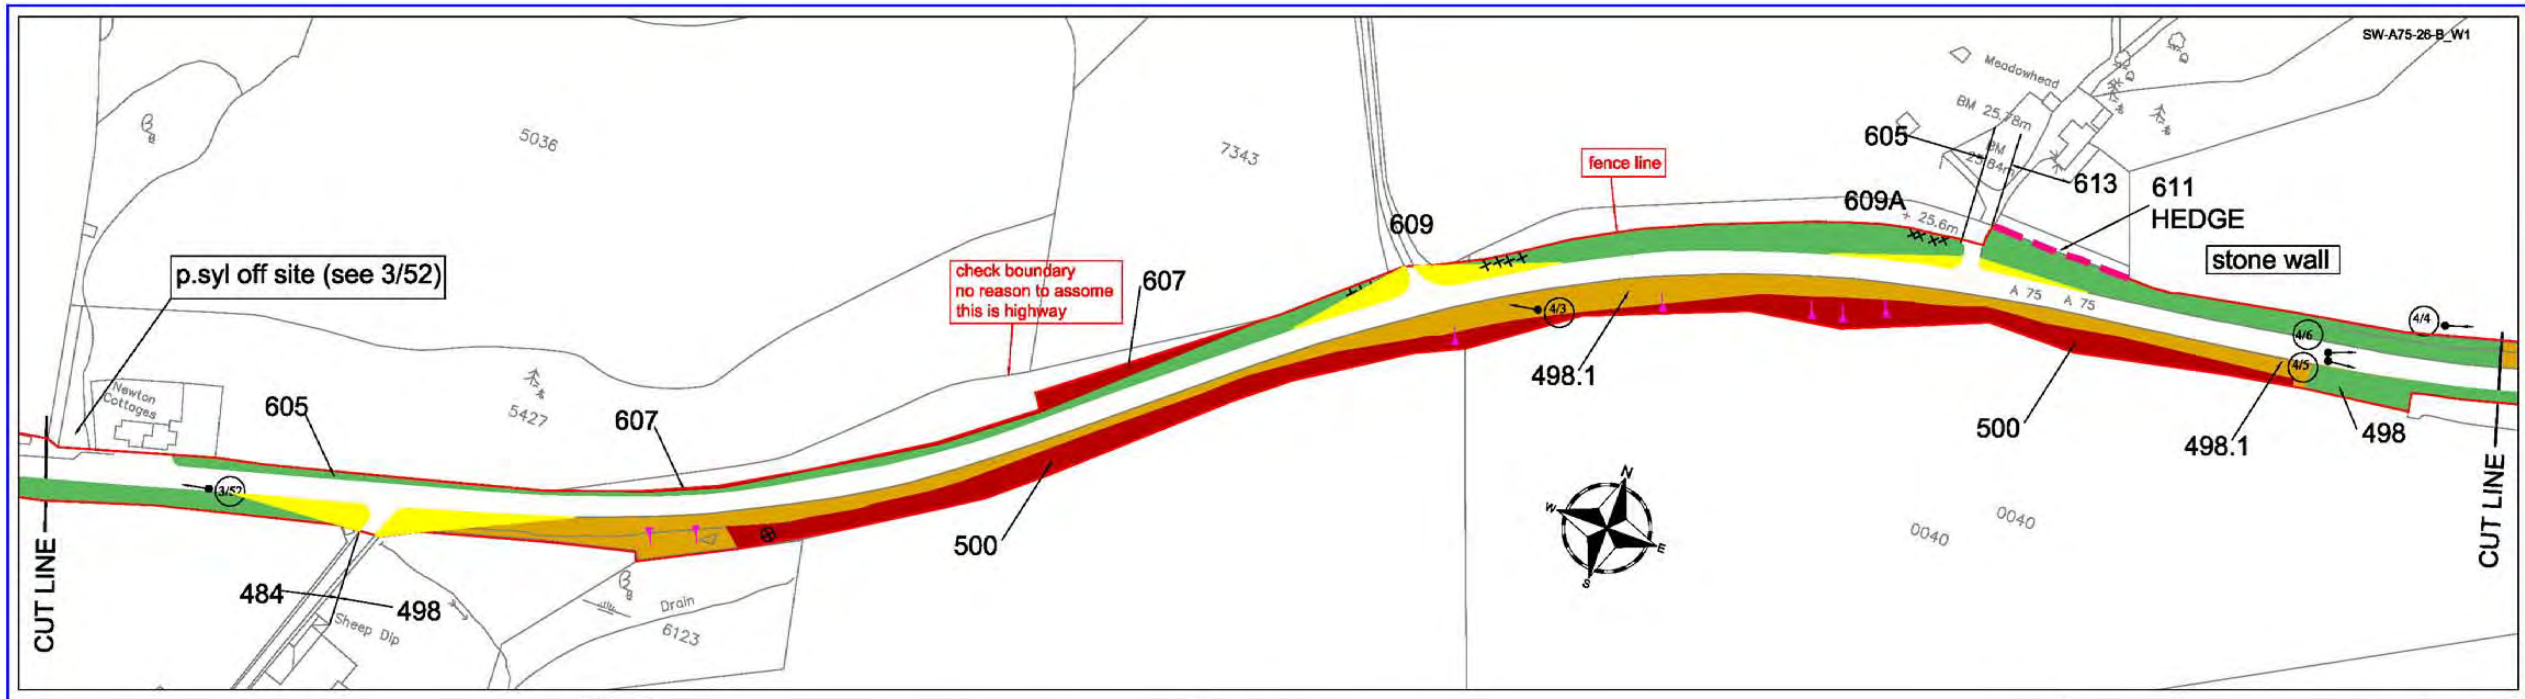

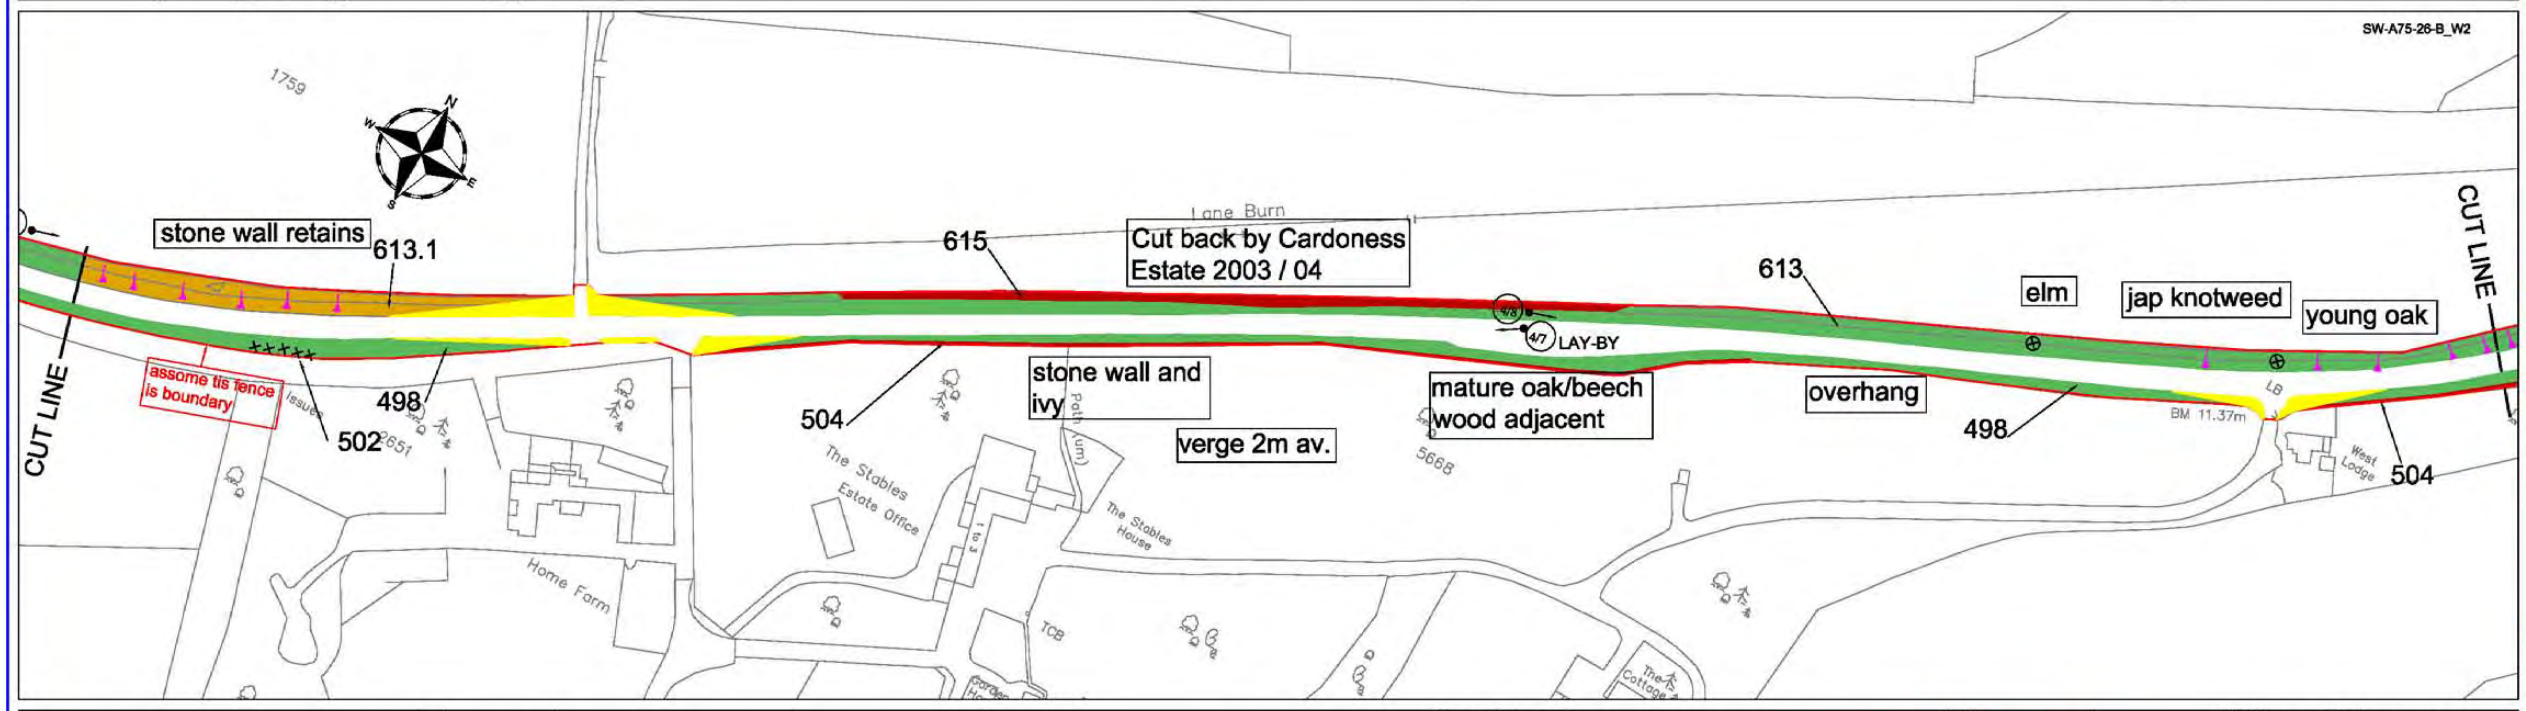

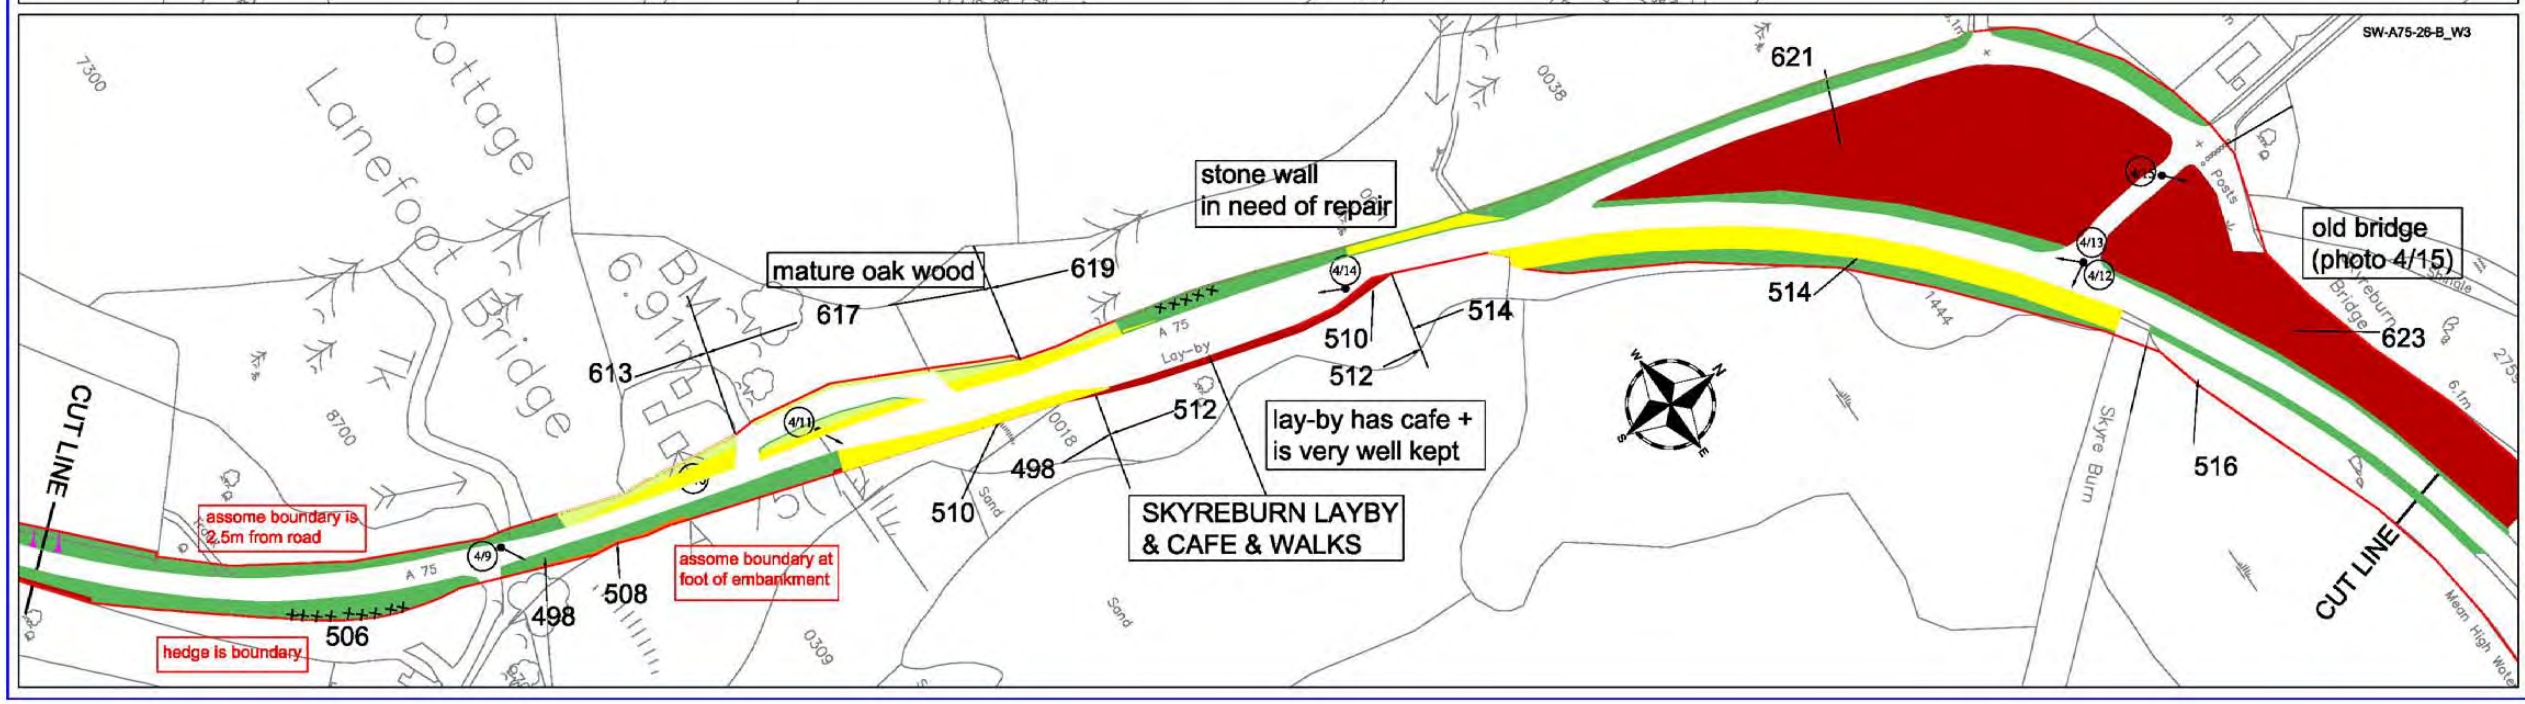

This map is reproduced from the OS map by the Scottish Executive with the permission of Ordnance Survey on behalf of The Controller of Her Majesty's Stationary Office. (c) Crown Copyright. All rights reserved. Unauthorised reproduction infringes Crown Copyright and may lead to prosecution or civil proceedings.
Licence Number: GD3135G001

LEGEND

- Grass — High Frequency cut (a minimum of 14 cuts per annum)
- Grass — Medium Frequency cut (a minimum of 7 cuts per annum)
- Grass — Low Frequency cut (a minimum of 3 cuts per annum)
- Visibility Splay (Cutting Regime as above)
- Grass — Minimal Frequency cut (1 Cut every 3 years)
- Hedges
- Scrub Areas
- Shrub Areas
- Wetland Areas
- Wildflower Areas
- Woodland Areas
- x/y — Photo
- Specific Tree
- Tree
- Gradient

Scale
1:1250 @ A1
1:2500 @ A3

Rev	Date	Drawn	Description	Chkd	Apprvd

Client: SCOTTISH EXECUTIVE

Unit Managers
Amey Infrastructure Services
Langmuir Way
Bargeddie
Glasgow tel.: 0141 781 6900
G69 7RW fax.: 0141 771 0693
FAIRHURST

Project Title
3RD GENERASTION TERM CONTRACT FOR MANAGEMENT AND MAINTENANCE OF THE SCOTTISH TRUNK ROAD NETWORK
SOUTH WEST TRUNK ROAD UNIT

Drawing Title
A75 TRUNK ROAD
LANDSCAPE INVENTORY

Drawn	Date	Status	Scale
	April 2005		
Designed	Date		
Checked	Date	Cad Reference	
Approved	Date	SW-A75-26-C	

Drawing No.:
A75 - SHEET 26 OF 65
Revision:

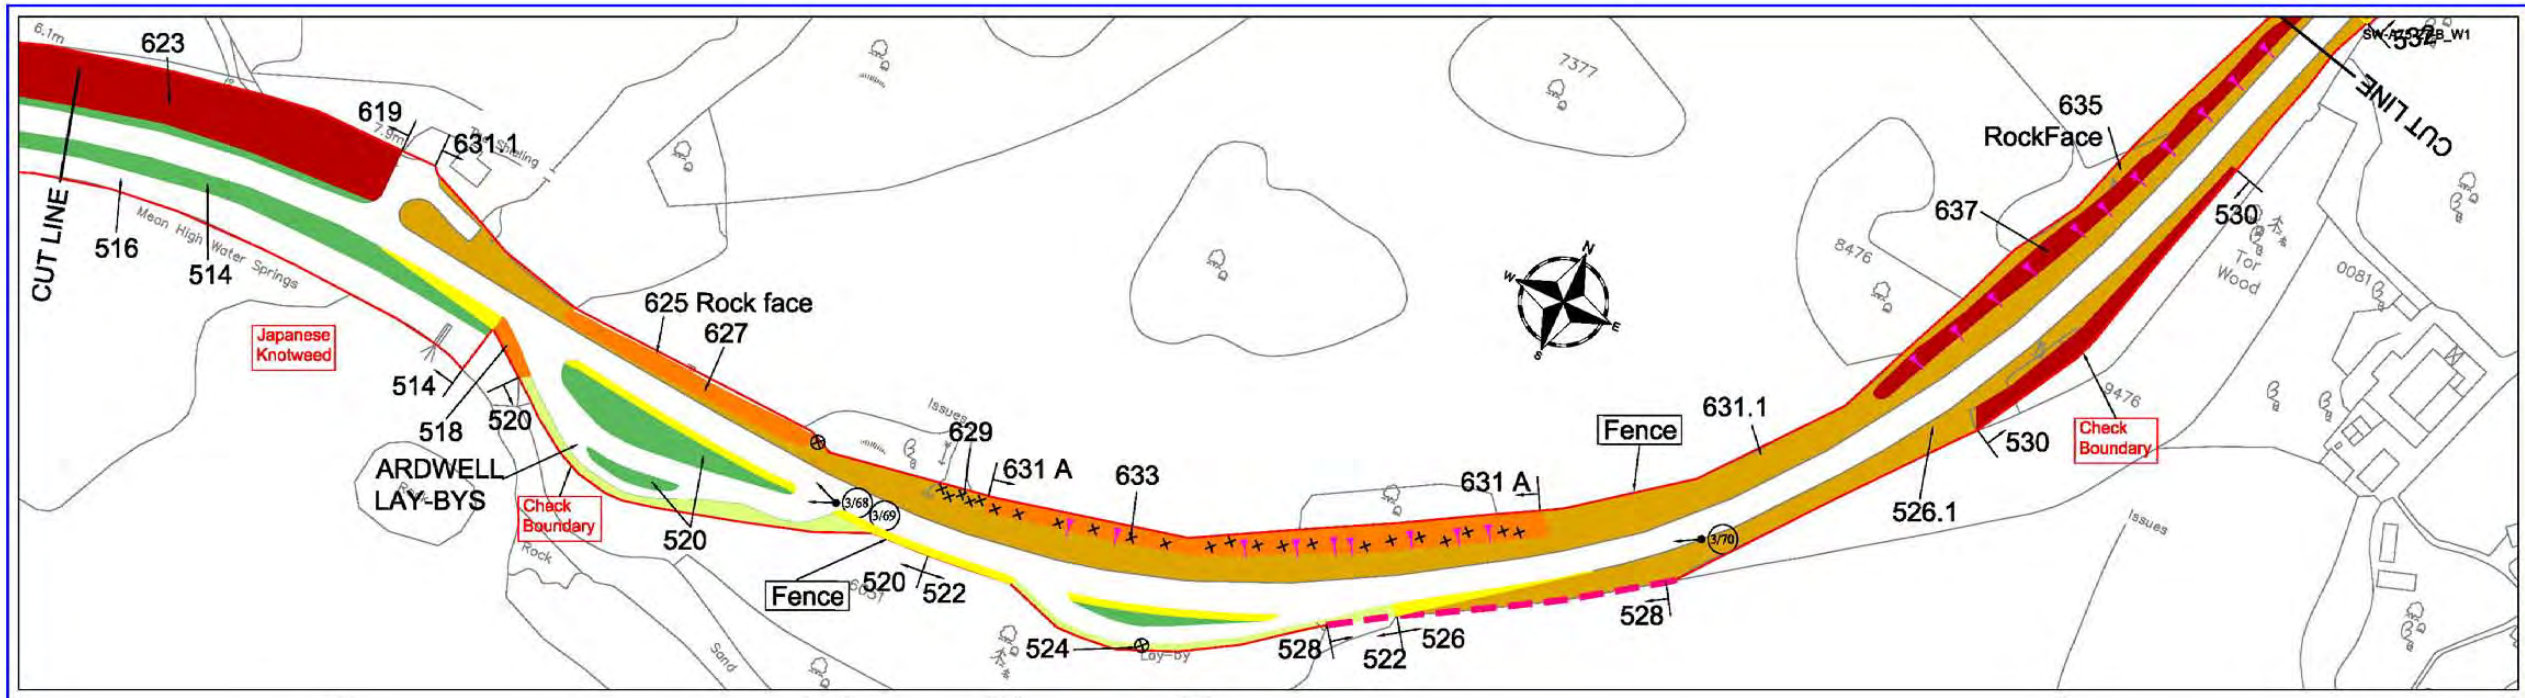

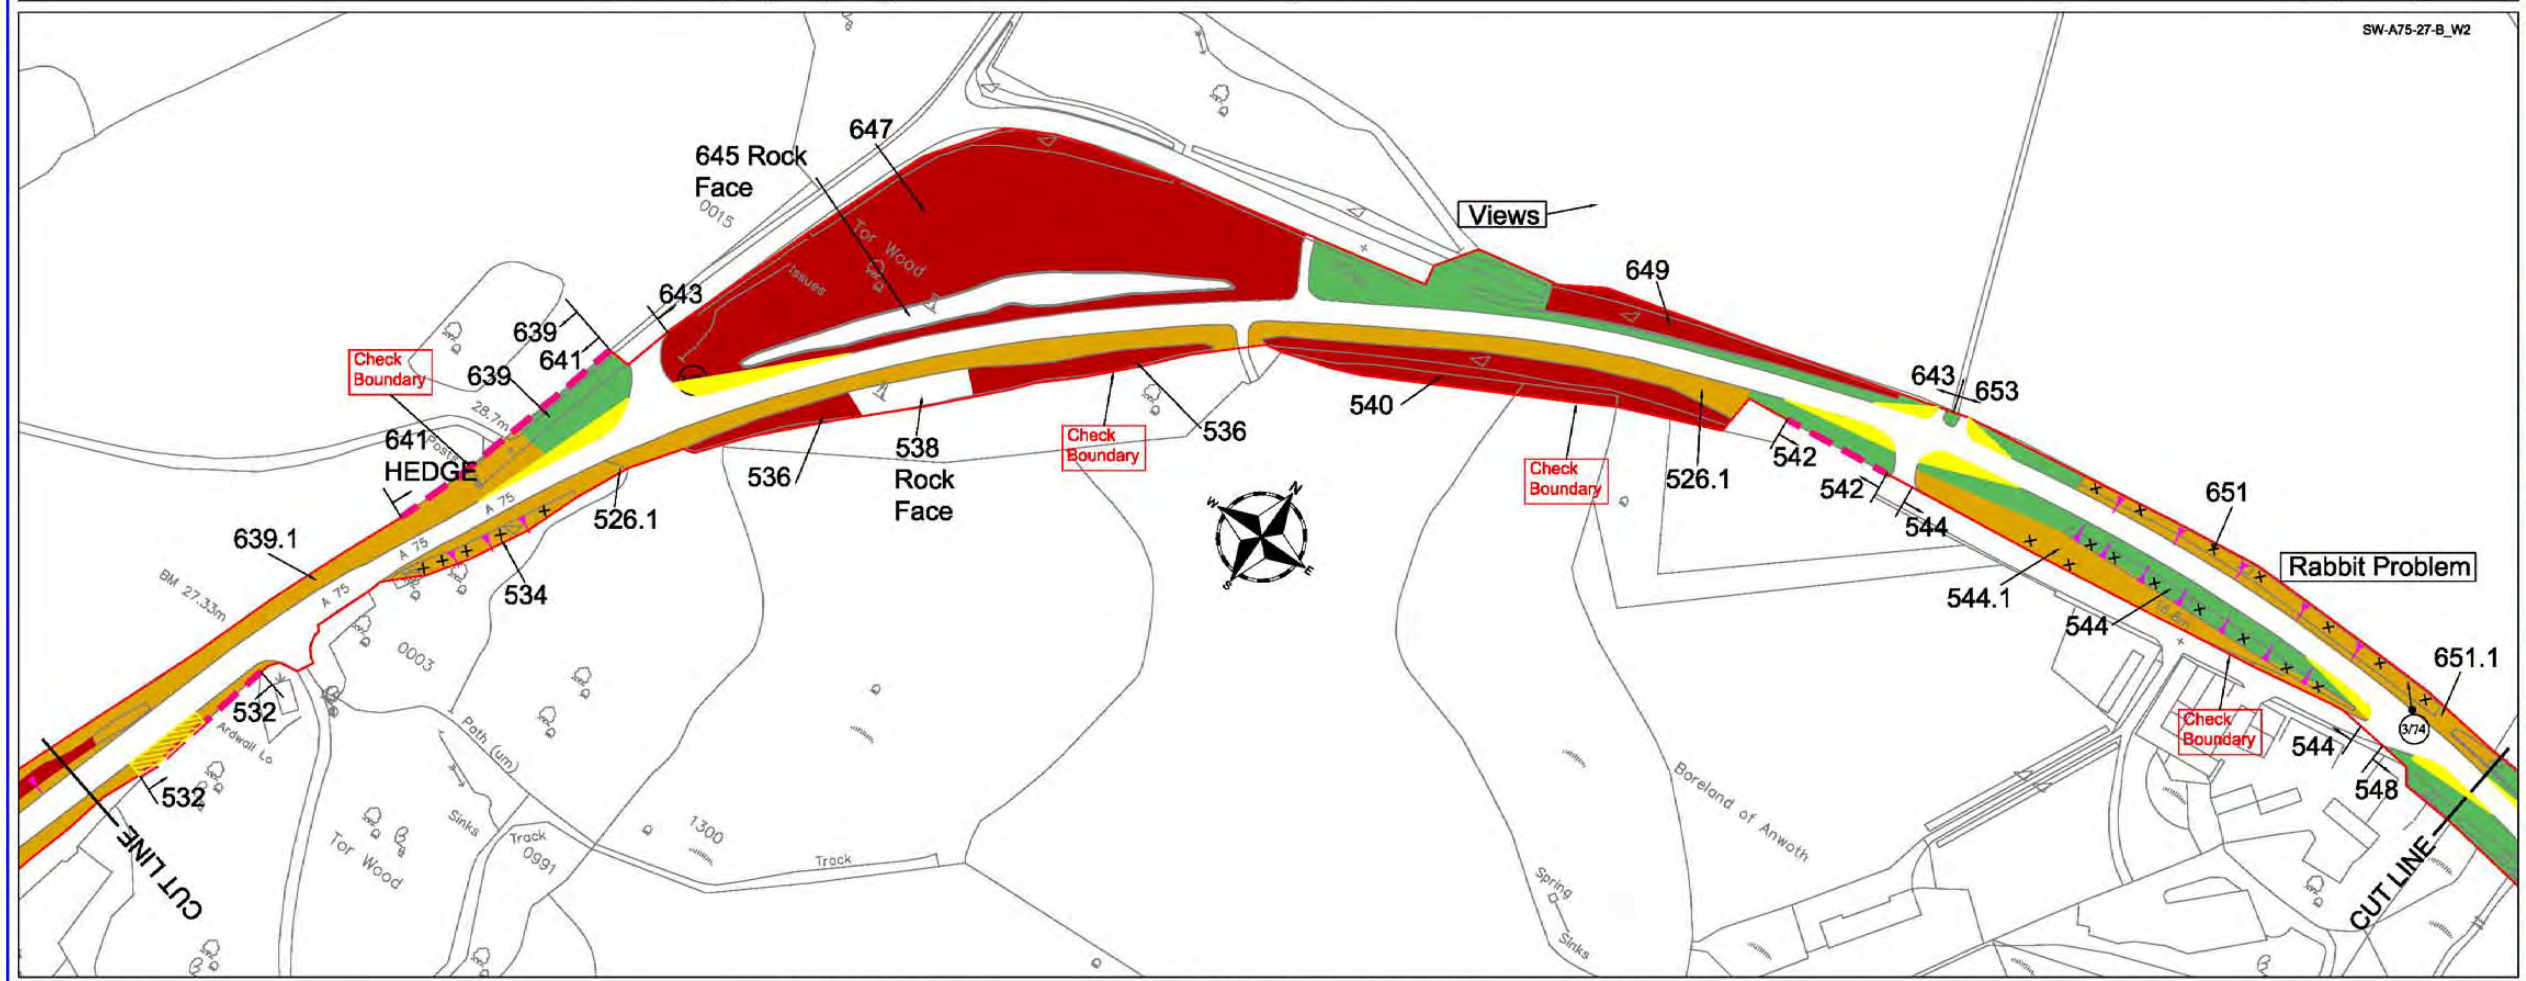

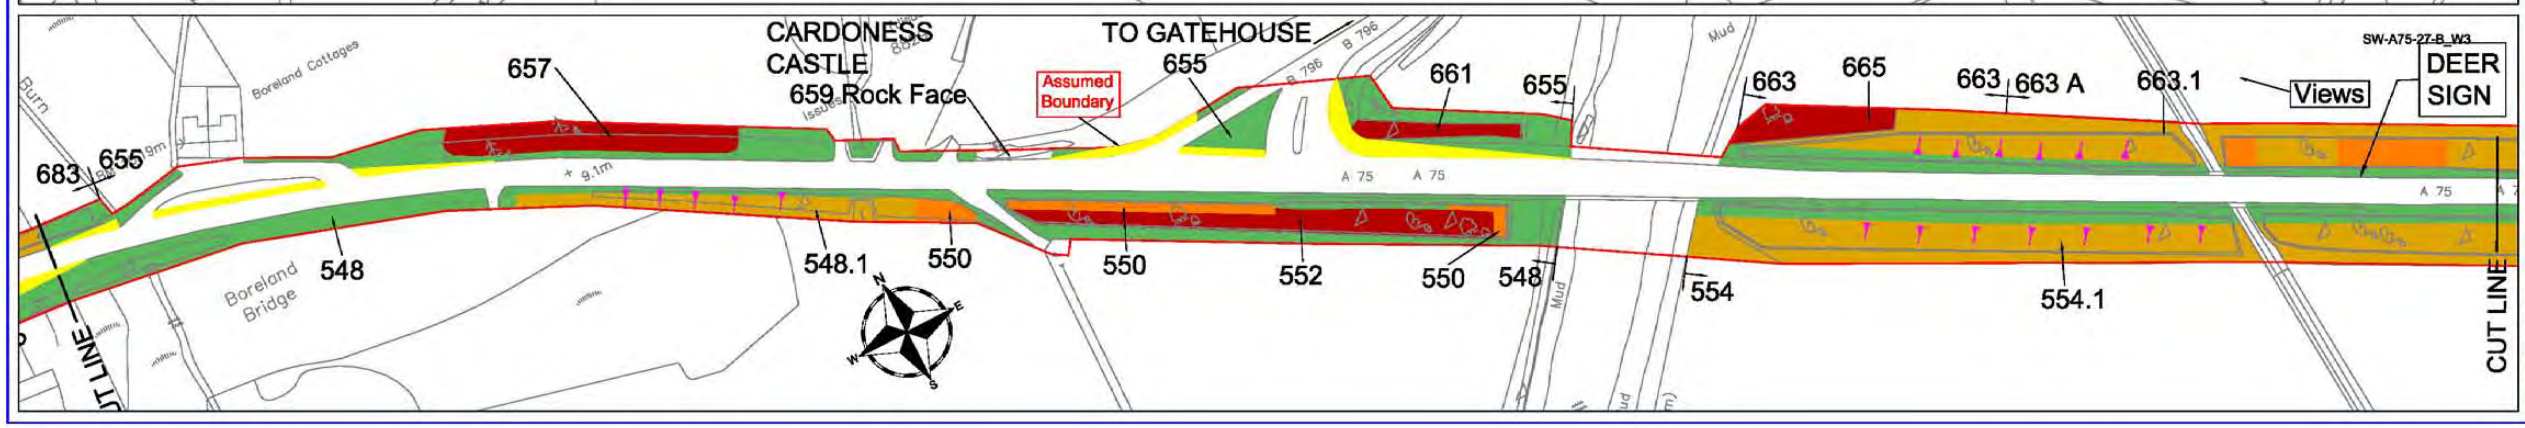

This map is reproduced from the OS map by the Scottish Executive with the permission of Ordnance Survey on behalf of The Controller of Her Majesty's Stationary Office. (c) Crown Copyright. All rights reserved. Unauthorised reproduction infringes Crown Copyright and may lead to prosecution or civil proceedings.
Licence Number: GD3135G001

LEGEND

- Grass — High Frequency cut (a minimum of 14 cuts per annum)
- Grass — Medium Frequency cut (a minimum of 7 cuts per annum)
- Grass — Low Frequency cut (a minimum of 3 cuts per annum)
- Visibility Splay (Cutting Regime as above)
- Grass — Minimal Frequency cut (1 Cut every 3 years)
- Hedges
- Scrub Areas
- Shrub Areas
- Wetland Areas
- Wildflower Areas
- Woodland Areas
- x/y — Photo
- Specific Tree
- Tree
- Gradient

Scale
1:1250 @ A1
1:2500 @ A3

Rev	Date	Drawn	Description	Chkd	Apprvd

Client
SCOTTISH EXECUTIVE

Unit Managers
Amey Infrastructure Services
Langmuir Way
Bargeddie
Glasgow G69 7RW
tel.: 0141 781 6900
fax.: 0141 771 0893
FAIRHURST

Project Title
3RD GENERASTION TERM CONTRACT FOR MANAGEMENT AND MAINTENANCE OF THE SCOTTISH TRUNK ROAD NETWORK
SOUTH WEST TRUNK ROAD UNIT

Drawing Title
A75 TRUNK ROAD
LANDSCAPE INVENTORY

Drawn	Date	Status	Scale
	April 2005		
Designed	Date		
Checked	Date	Cad Reference	SW-A75-27-C
Approved	Date		

Drawing No.:
A75 - SHEET 27 OF 65

Revision:

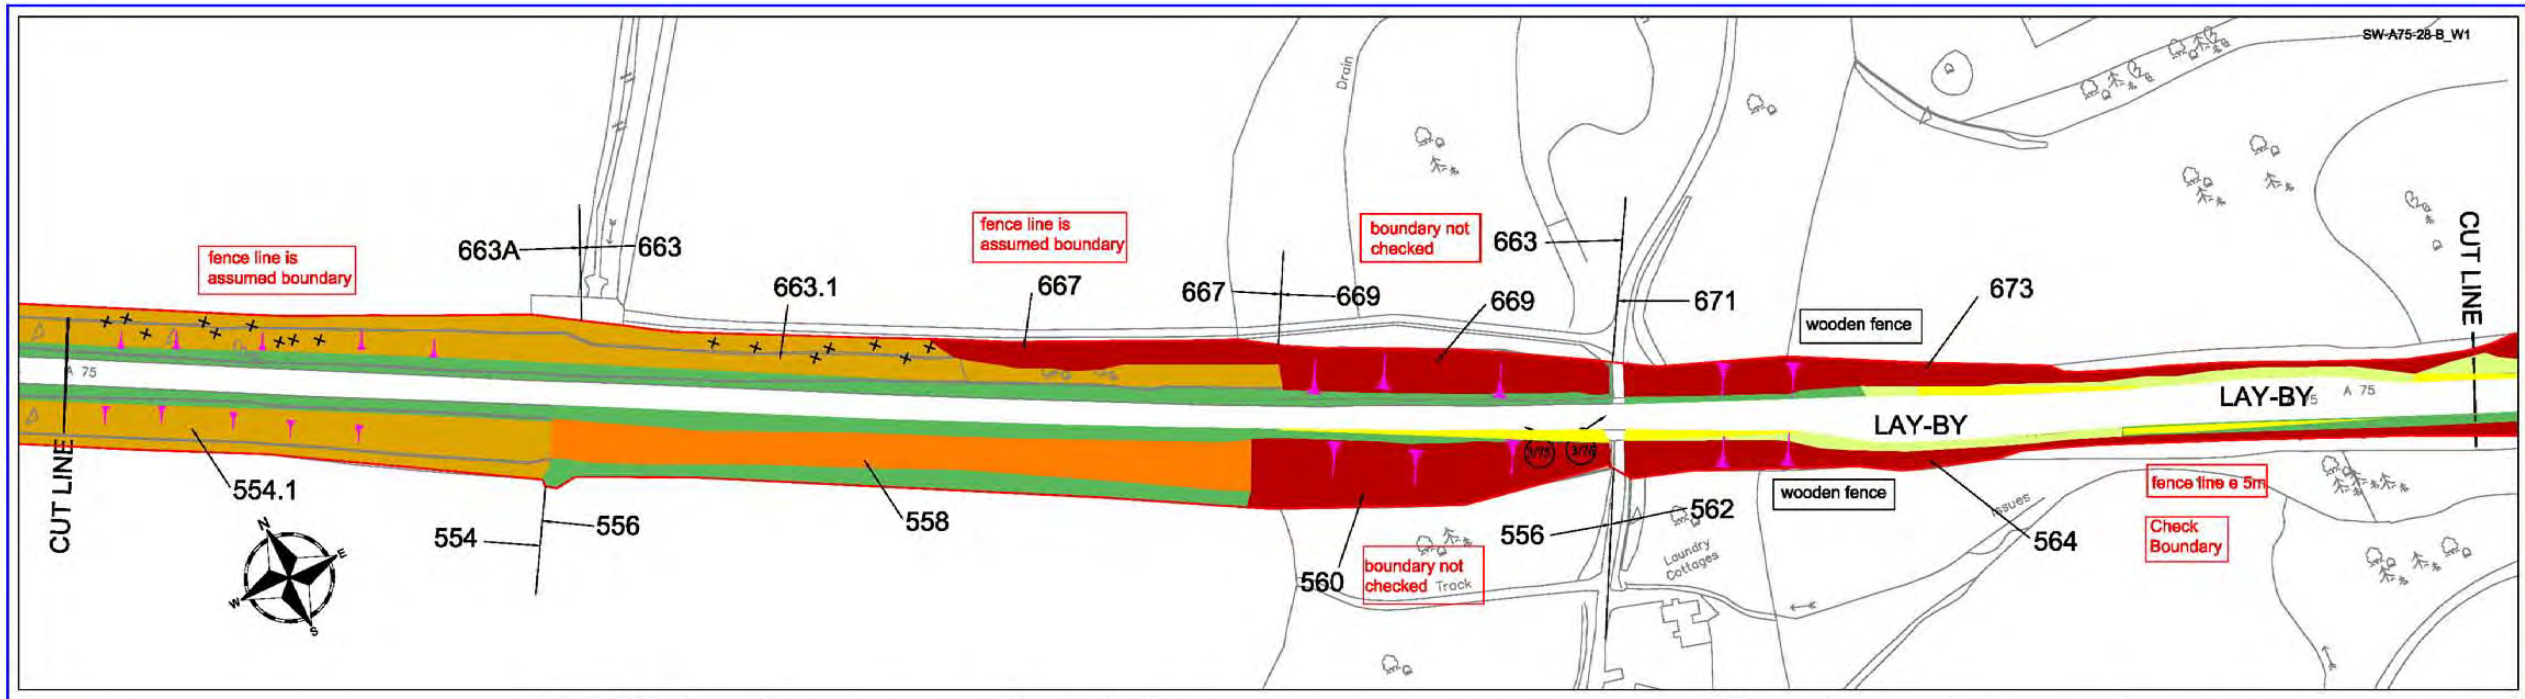

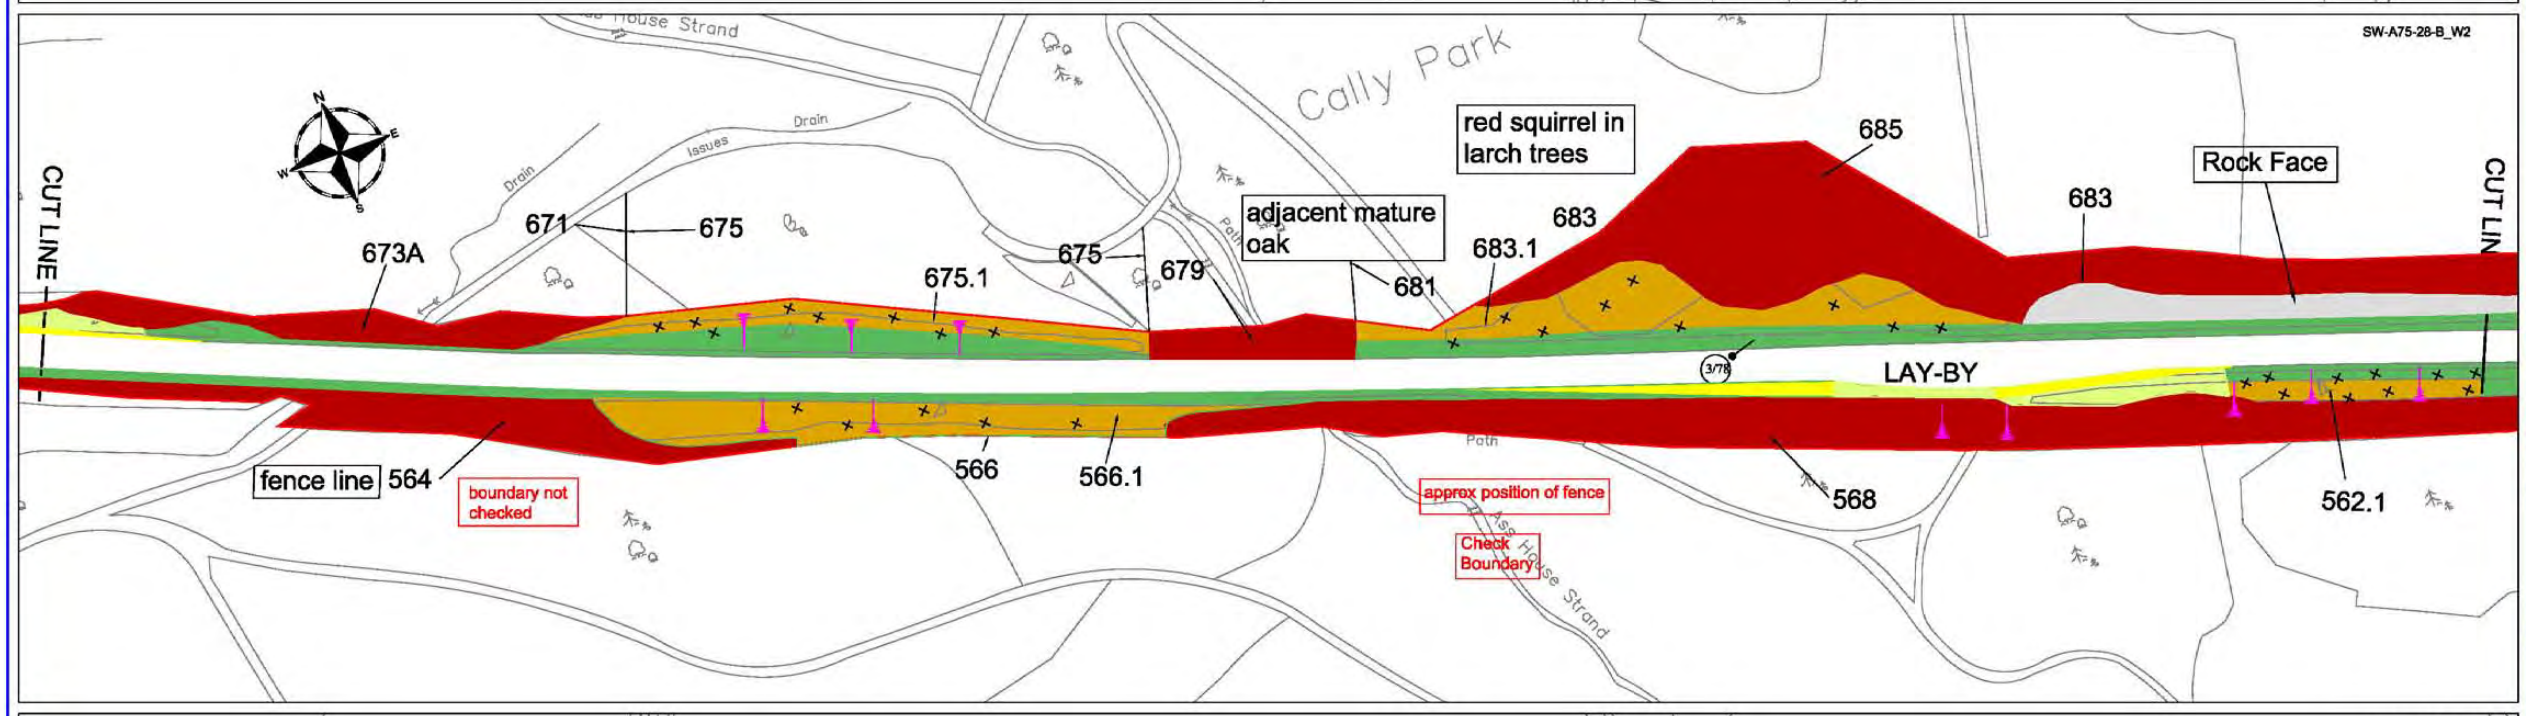

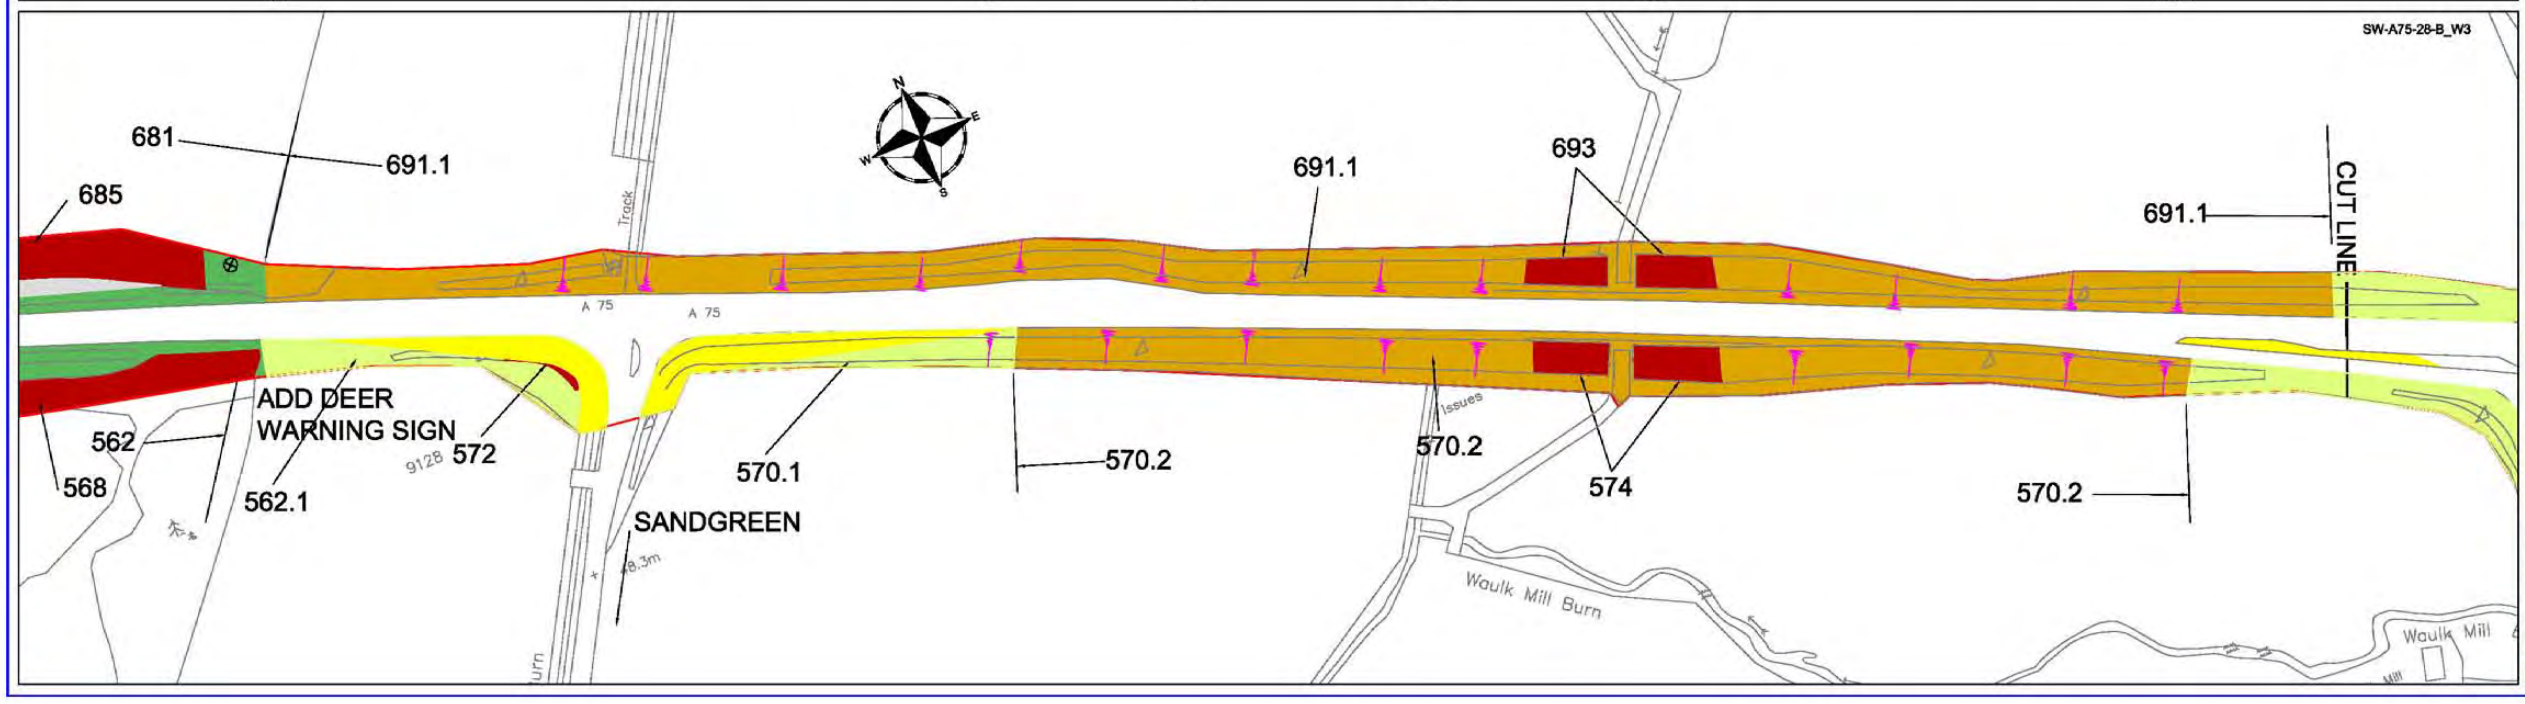

This map is reproduced from the OS map by the Scottish Executive with the permission of Ordnance Survey on behalf of The Controller of Her Majesty's Stationary Office. (c) Crown Copyright. All rights reserved. Unauthorised reproduction infringes Crown Copyright and may lead to prosecution or civil proceedings.
Licence Number: GD3135G001

LEGEND

- Grass — High Frequency cut (a minimum of 14 cuts per annum)
- Grass — Medium Frequency cut (a minimum of 7 cuts per annum)
- Grass — Low Frequency cut (a minimum of 3 cuts per annum)
- Visibility Splay (Cutting Regime as above)
- Grass — Minimal Frequency cut (1 Cut every 3 years)
- Hedges
- Scrub Areas
- Shrub Areas
- Wetland Areas
- Wildflower Areas
- Woodland Areas
- x/y — Photo
- Specific Tree
- Tree
- Gradient

Scale
1:1250 @ A1
1:2500 @ A3

Rev	Date	Drawn	Description	Chkd	Appvd

Client: SCOTTISH EXECUTIVE

Unit Managers
Arney Infrastructure Services
Langmuir Way
Bargeddie
Glasgow tel.: 0141 781 6900
G69 7RW fax.: 0141 771 0693
FAIRHURST

Project Title
3RD GENERASTION TERM CONTRACT FOR MANAGEMENT AND MAINTENANCE OF THE SCOTTISH TRUNK ROAD NETWORK
SOUTH WEST TRUNK ROAD UNIT

Drawing Title
A75 TRUNK ROAD
LANDSCAPE INVENTORY

Drawn	Date	Status	Scale
	April 2005		
Designed	Date		
Checked	Date	Cad Reference	
Approved	Date	SW-A75-28-C	

Drawing No.:
A75 - SHEET 28 OF 65
Revision:

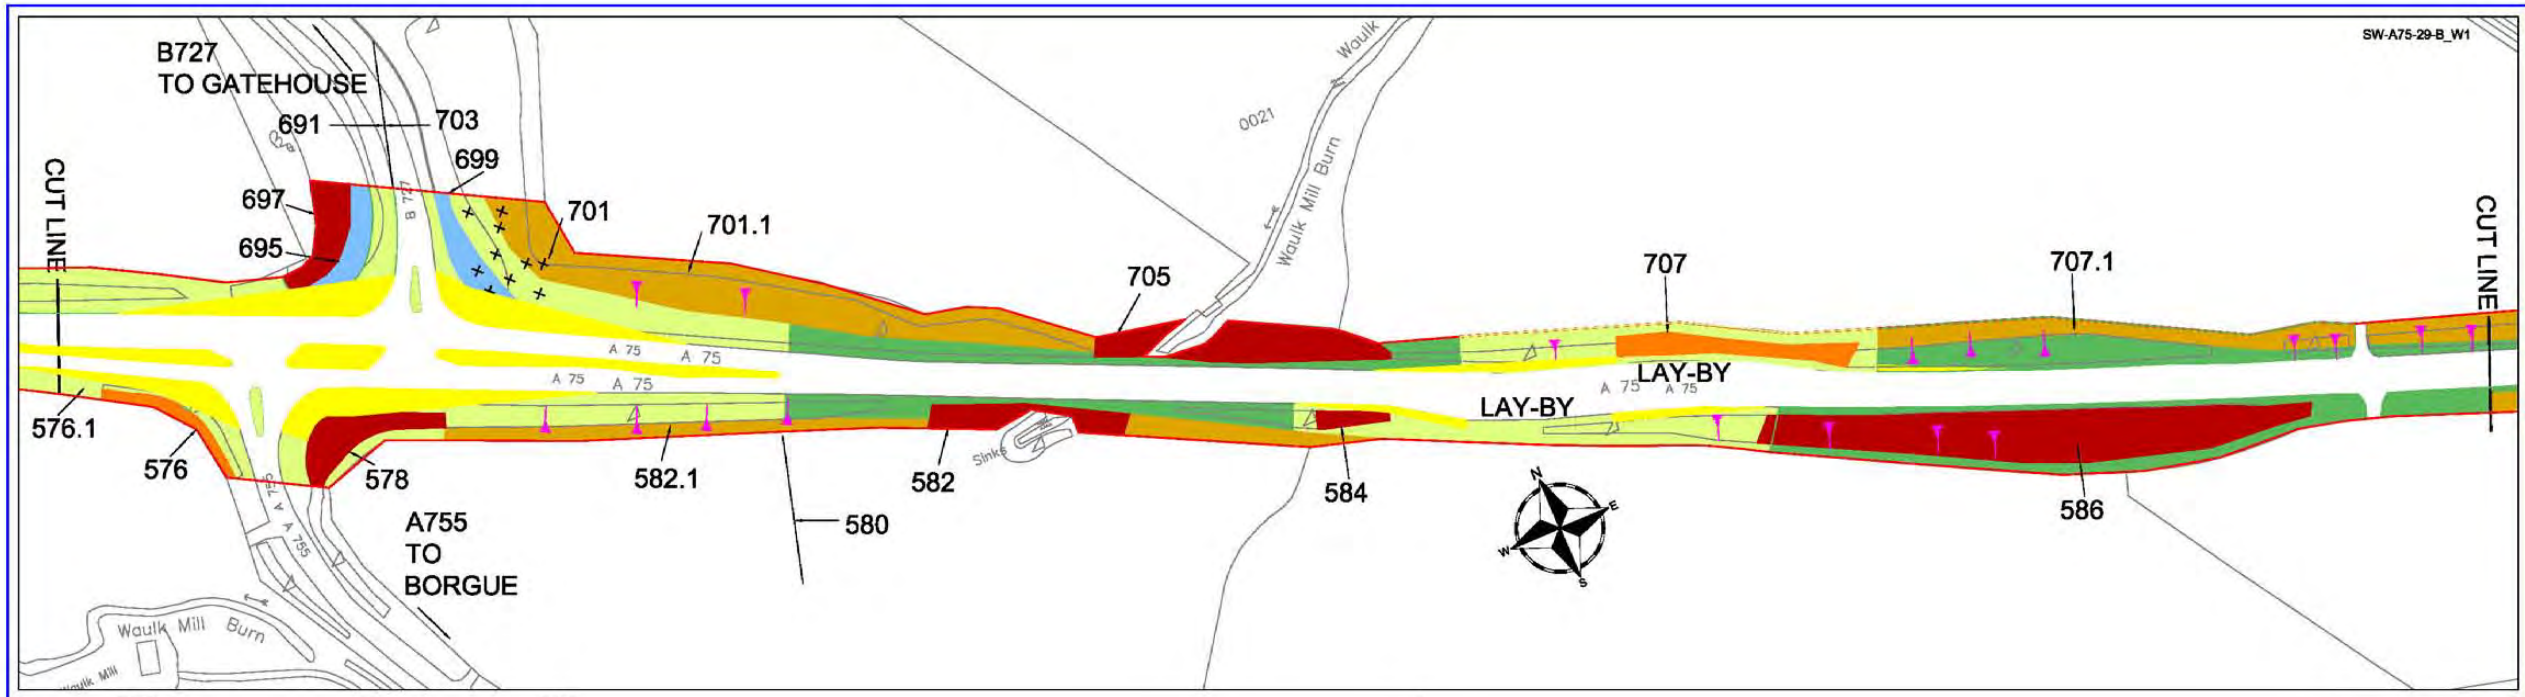

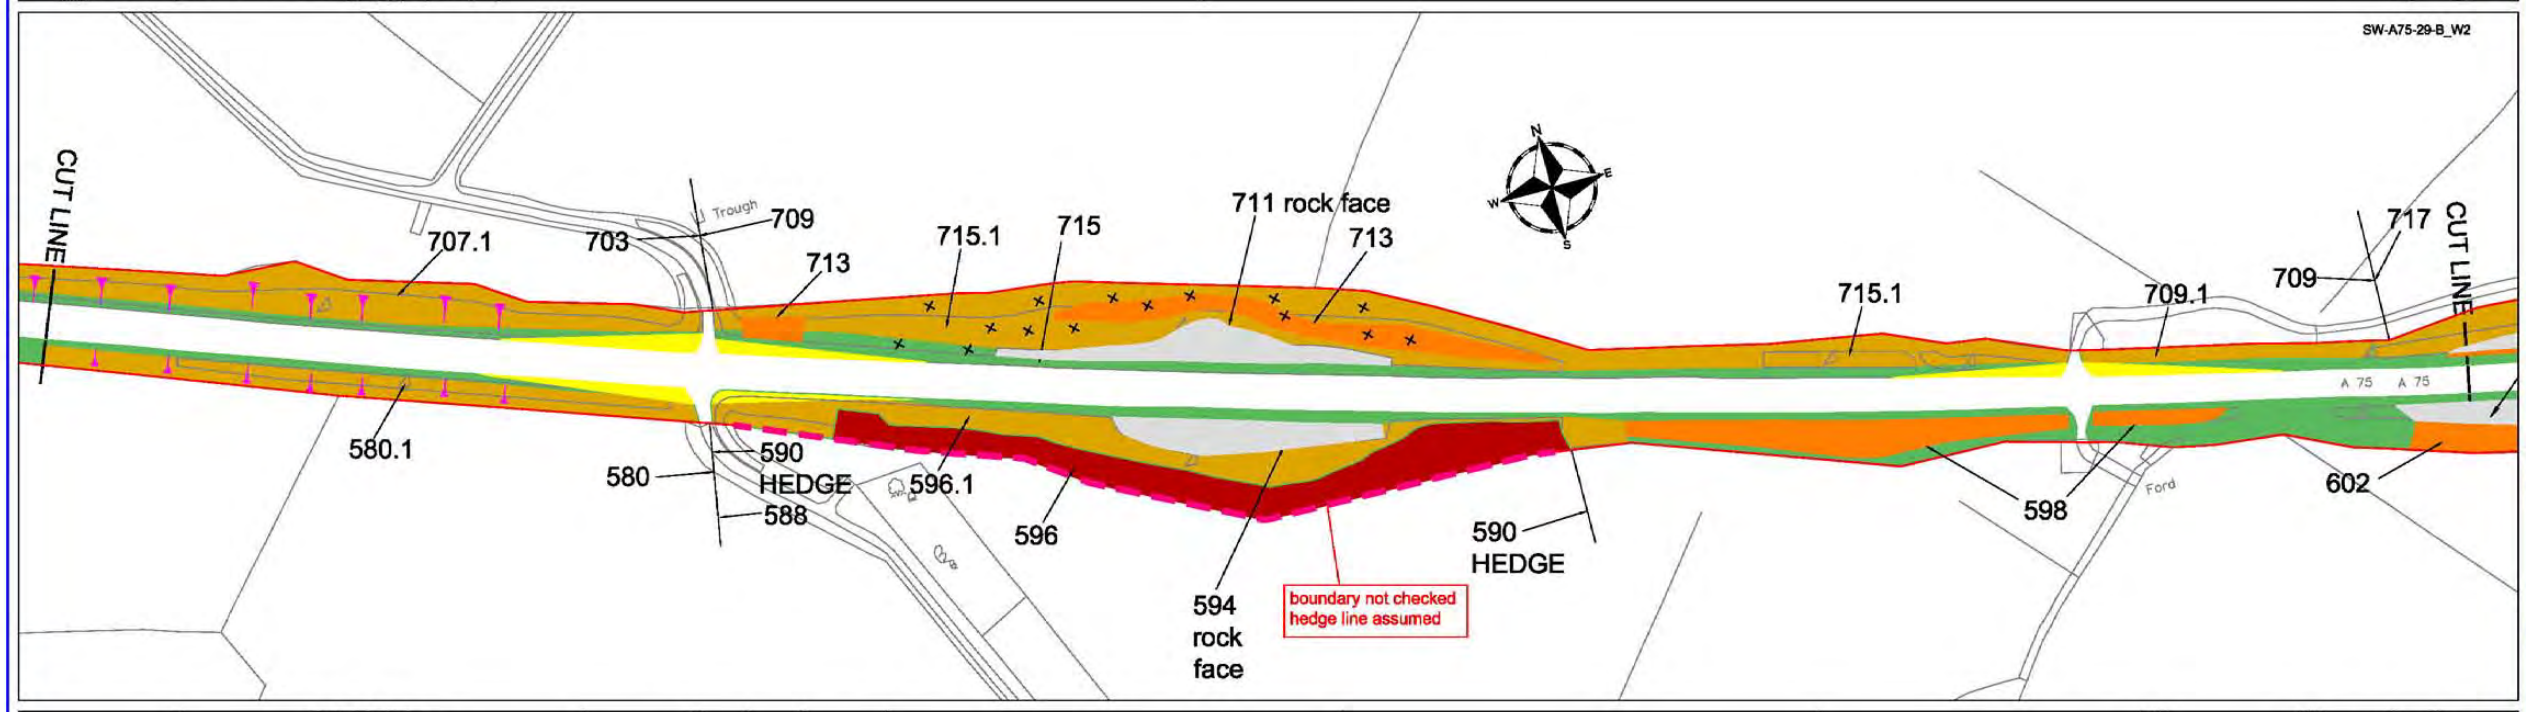

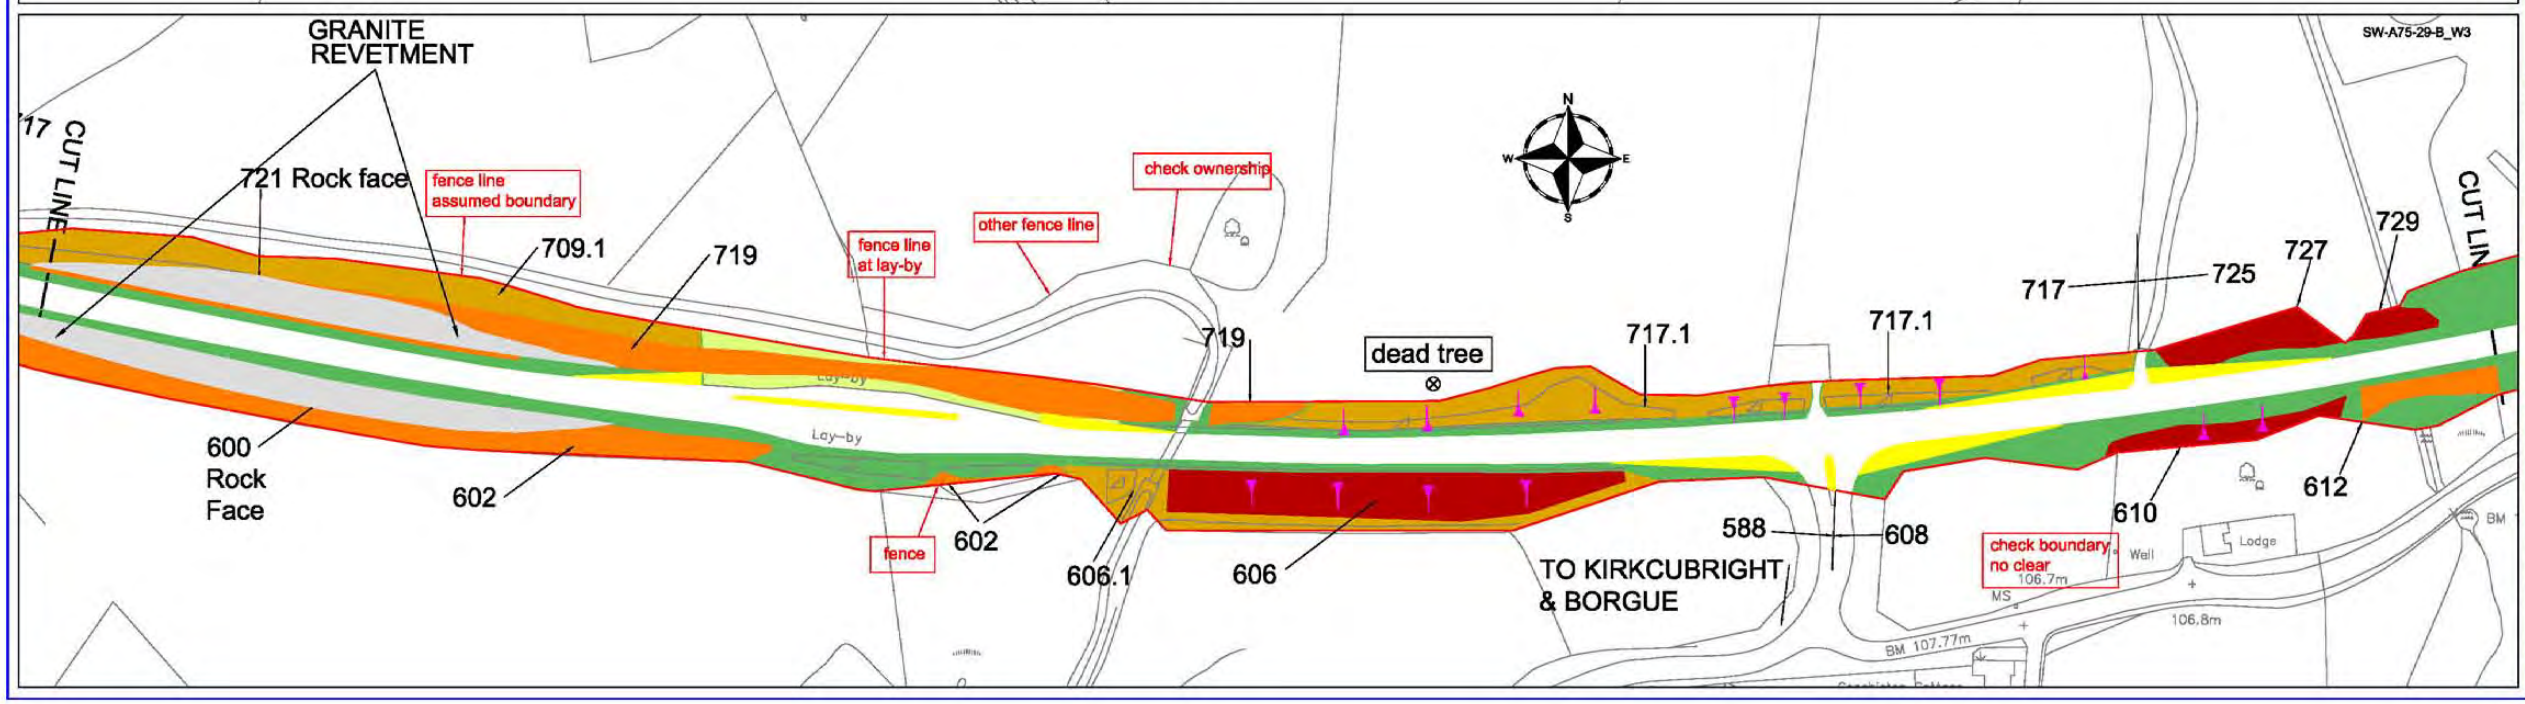

This map is reproduced from the OS map by the Scottish Executive with the permission of Ordnance Survey on behalf of The Controller of Her Majesty's Stationary Office. (c) Crown Copyright. All rights reserved. Unauthorised reproduction infringes Crown Copyright and may lead to prosecution or civil proceedings.
Licence Number: GD3135G001

LEGEND

- Grass — High Frequency cut (a minimum of 14 cuts per annum)
- Grass — Medium Frequency cut (a minimum of 7 cuts per annum)
- Grass — Low Frequency cut (a minimum of 3 cuts per annum)
- Visibility Splay (Cutting Regime as above)
- Grass — Minimal Frequency cut (1 Cut every 3 years)
- Hedges
- Scrub Areas
- Shrub Areas
- Wetland Areas
- Wildflower Areas
- Woodland Areas
- x/y — Photo
- Specific Tree
- Tree
- Gradient

Scale
1:1250 @ A1
1:2500 @ A3

Rev	Date	Drawn	Description	Chkd	Apprvd

Client: SCOTTISH EXECUTIVE

Unit Managers

Amey Infrastructure Services
Langmuir Way
Bargeddie
Glasgow tel.: 0141 781 6900
G69 7RW fax.: 0141 771 0693
FAIRHURST

Project Title
3RD GENERASTION TERM CONTRACT FOR MANAGEMENT AND MAINTENANCE OF THE SCOTTISH TRUNK ROAD NETWORK
SOUTH WEST TRUNK ROAD UNIT

Drawing Title
A75 TRUNK ROAD
LANDSCAPE INVENTORY

Drawn	Date	Status	Scale
	April 2005		
Designed	Date		
Checked	Date	Cad Reference	SW-A75-29-C
Approved	Date		

Drawing No.:
A75 - SHEET 29 OF 65

Revision:

SW-A75-30-B_W1

CUT LINE
725 A
725.1
Track
Adjacent Marsh
725
731
731.1
731
737
733
735
735.1
735.1
Fence
Check Boundary
CUT LINE
Barbey Wood
Drain
Lay-by
A 75
A 75
608
608.1
614
616
616.1
618
Check Boundary
620
622
Fence
608
626
624
624
Moss Nae
96.3m

SW-A75-30-B_W2

CUT LINE
737.1
Drain
737
Stone wall
737.1
Fence
Check Boundary
739.1
739
CUT LINE
622
622 A
608.1
608
Fence
608.1
628
630
HEDGE
626.1
Check Boundary
626
Cattle Grid
A 75
A 75
A 75
A 75

SW-A75-30-B_W3

Fence
745
745
Lay-By
739 A
743
741
741 A
741.1
Fence
626.2
Adjacent Wood
CUT LINE
739
739 A
Sinks
Fence
632
626.1
Check Boundary
626
626 A
CUT LINE
BM 98.32m
Damhill Bridge
97.3m
BM 95.39m
Barluka
FB
Lodge
BM 86.03m

LEGEND

This map is
Scottish Exe
Survey on b
Stationary
reserved. U
Copyright

Rev | Date | Drawn
Client
Unit Managers
Project Title
3RD GENERA
MANAGEI
THE SCOT
SOU
Drawing Title
Drawn | Date Apr
Designed | Date
Checked | Date
Approved | Date
Drawing No.:
Revisions:

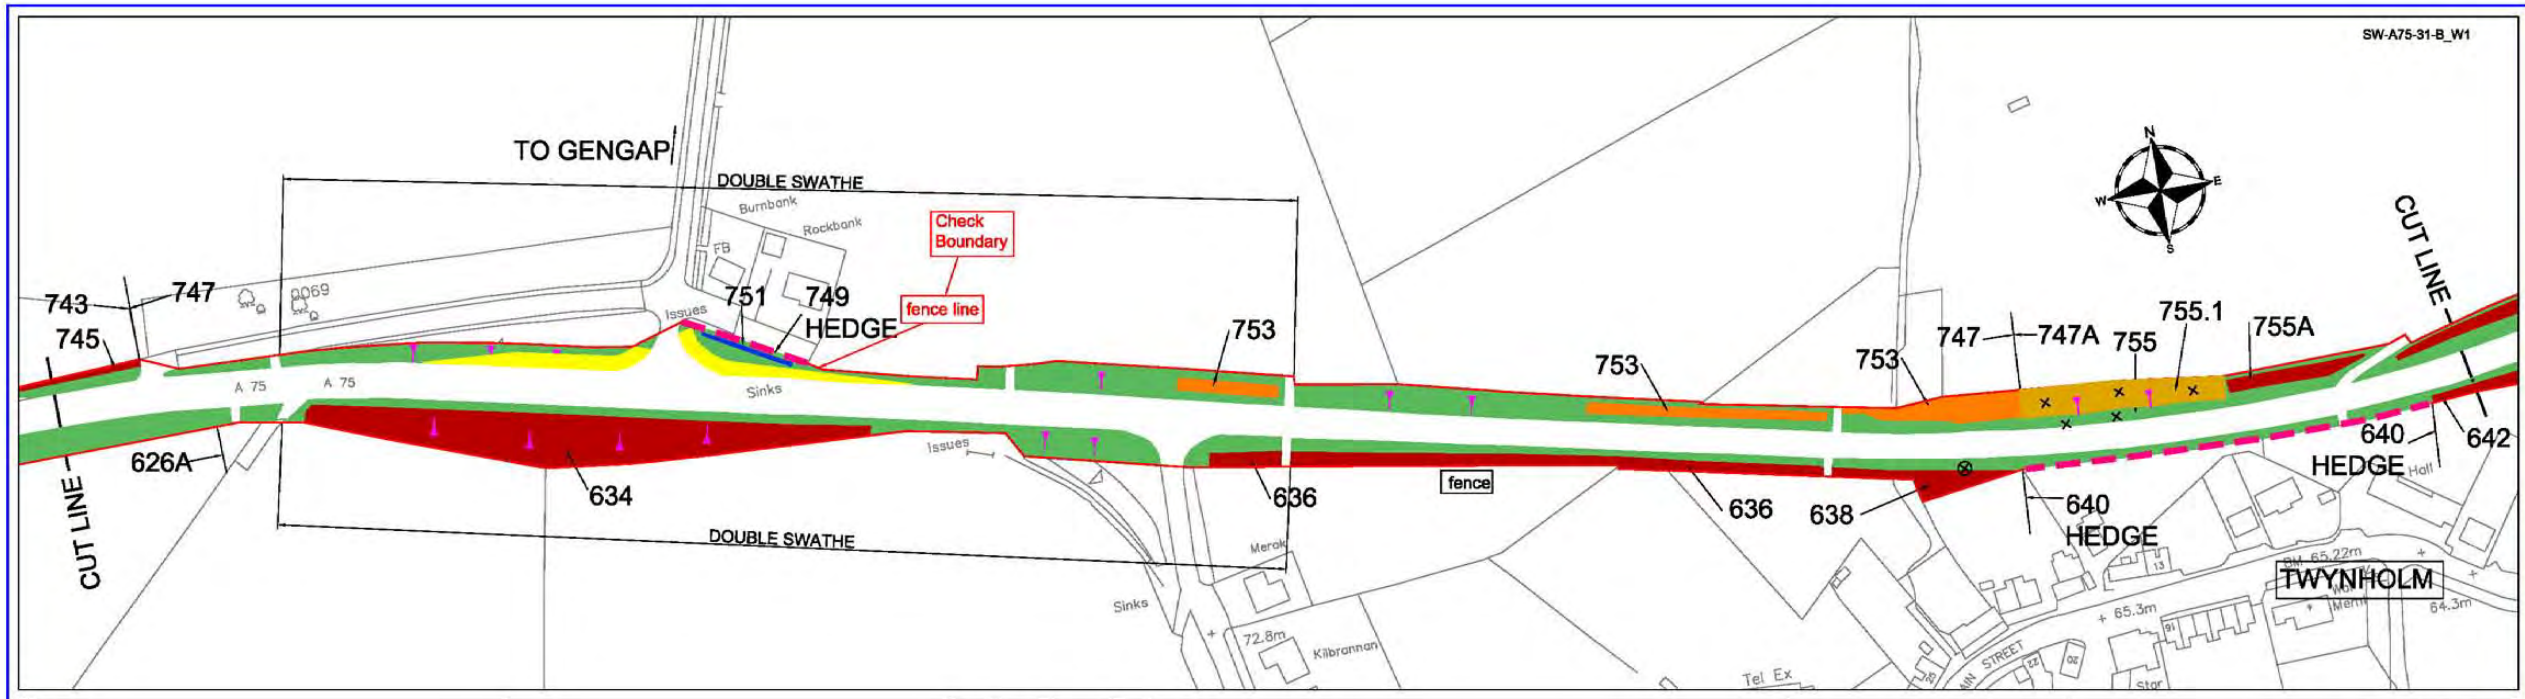

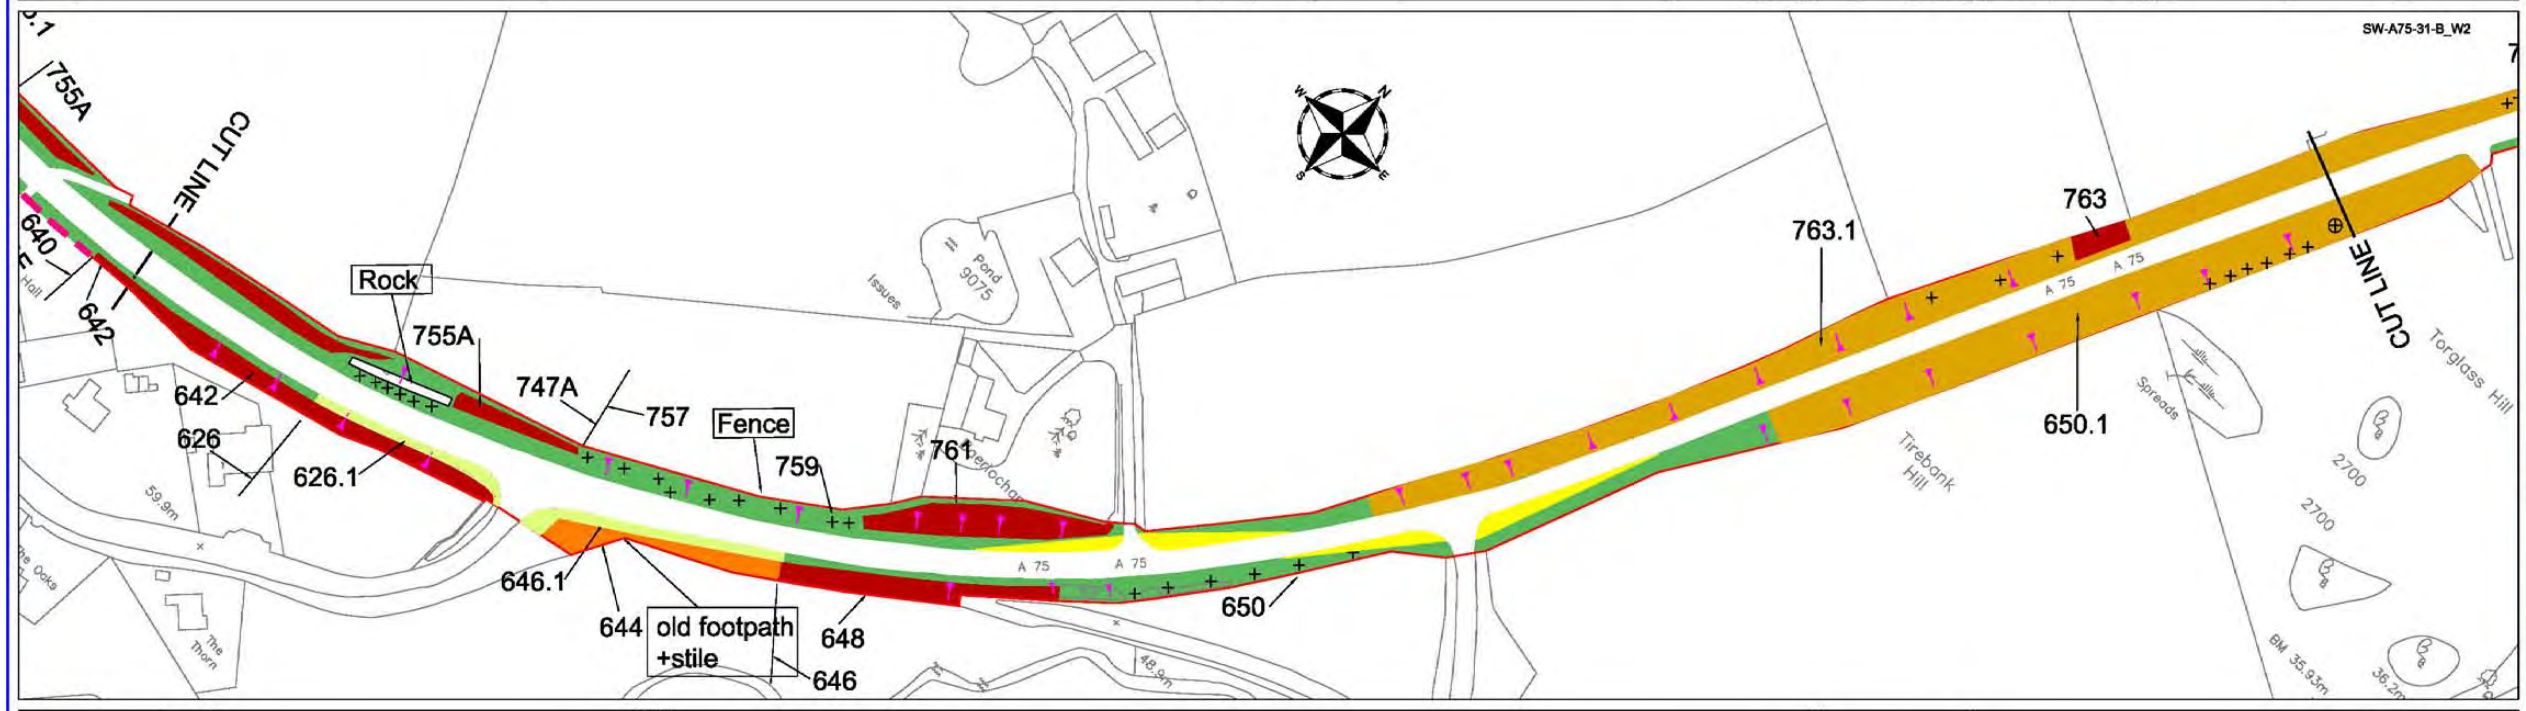

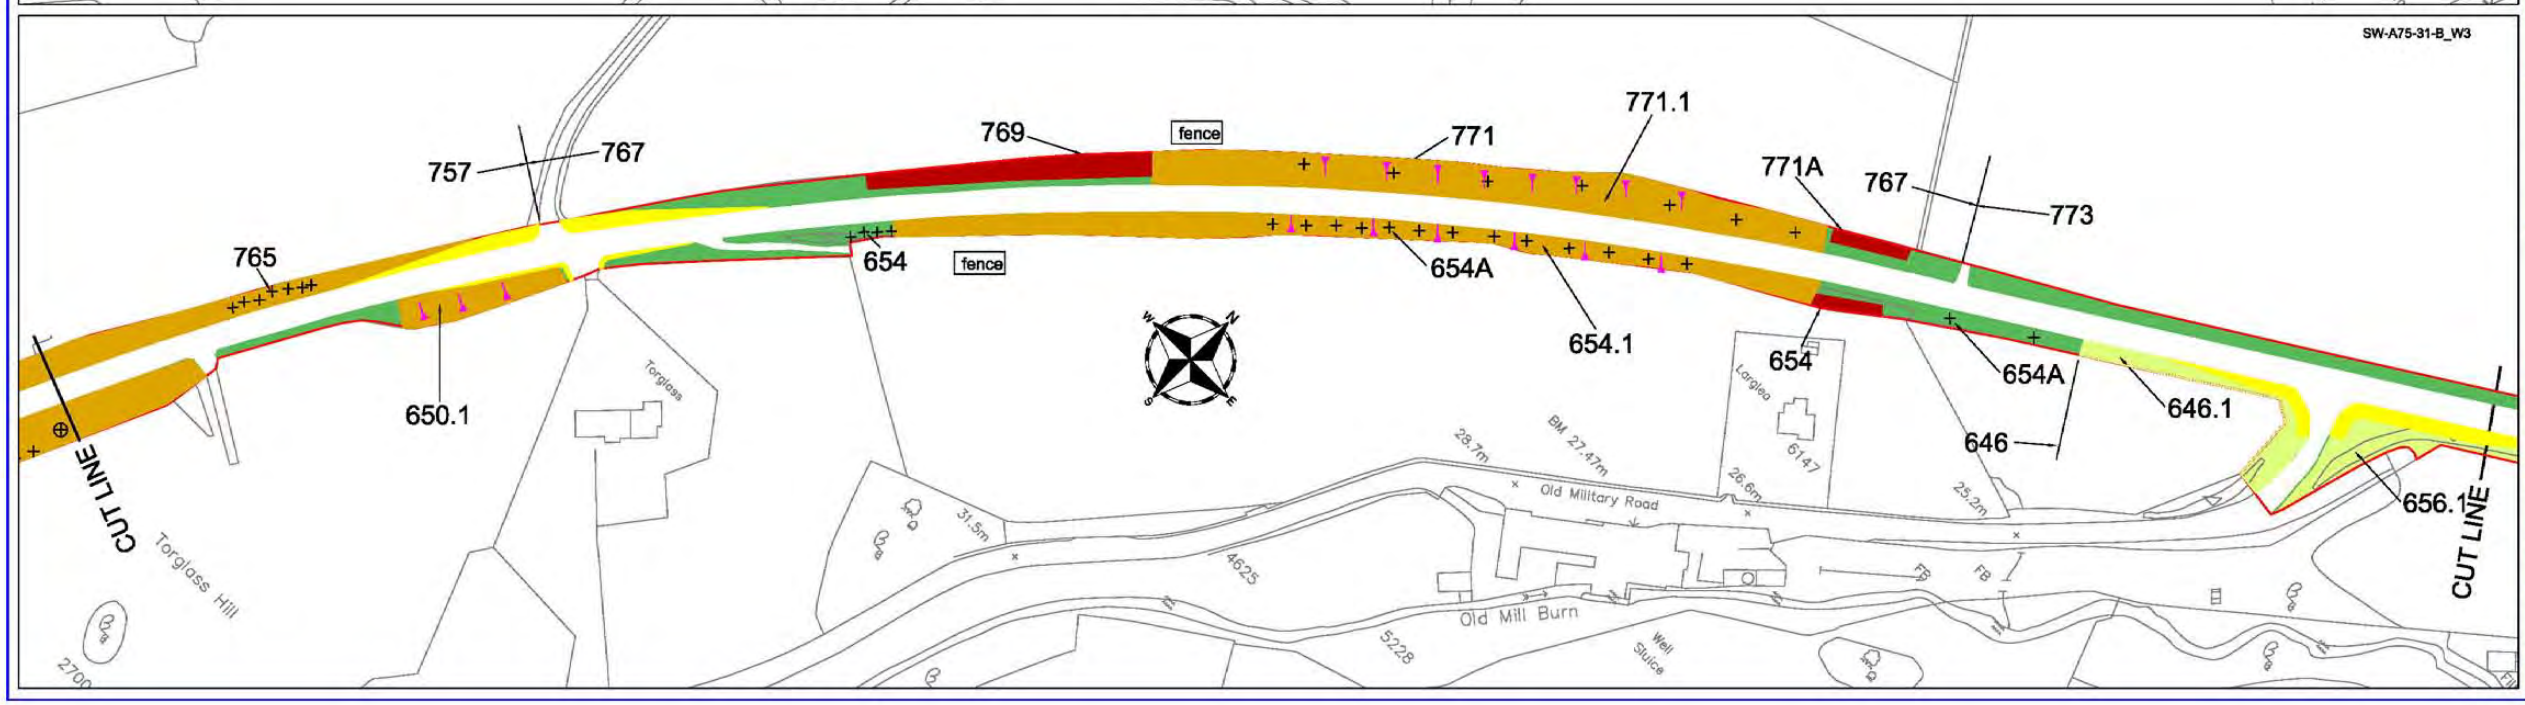

This map is reproduced from the OS map by the Scottish Executive with the permission of Ordnance Survey on behalf of The Controller of Her Majesty's Stationary Office. (c) Crown Copyright. All rights reserved. Unauthorised reproduction infringes Crown Copyright and may lead to prosecution or civil proceedings.
Licence Number: GD3135G001

LEGEND

- Grass — High Frequency cut (a minimum of 14 cuts per annum)
- Grass — Medium Frequency cut (a minimum of 7 cuts per annum)
- Grass — Low Frequency cut (a minimum of 3 cuts per annum)
- Visibility Splay (Cutting Regime as above)
- Grass — Minimal Frequency cut (1 Cut every 3 years)
- Hedges
- Scrub Areas
- Shrub Areas
- Wetland Areas
- Wildflower Areas
- Woodland Areas
- x/y — Photo
- Specific Tree
- Tree
- Gradient

Scale
1:1250 @ A1
1:2500 @ A3

Rev	Date	Drawn	Description	Chkd	Apprvd

Client: SCOTTISH EXECUTIVE

Unit Managers
Amey Infrastructure Services
Langmuir Way
Bargeddie
Glasgow tel.: 0141 781 6900
G69 7RW fax.: 0141 771 0893
FAIRHURST

Project Title
3RD GENERATION TERM CONTRACT FOR MANAGEMENT AND MAINTENANCE OF THE SCOTTISH TRUNK ROAD NETWORK
SOUTH WEST TRUNK ROAD UNIT

Drawing Title
A75 TRUNK ROAD
LANDSCAPE INVENTORY

Drawn	Date	Status	Scale
W.A.	April 2005		
Designed	Date		
Checked	Date	Cad Reference	3G-SW-A75-31-C
Approved	Date		

Drawing No.:
A75 - SHEET 31 OF 65

Revision:

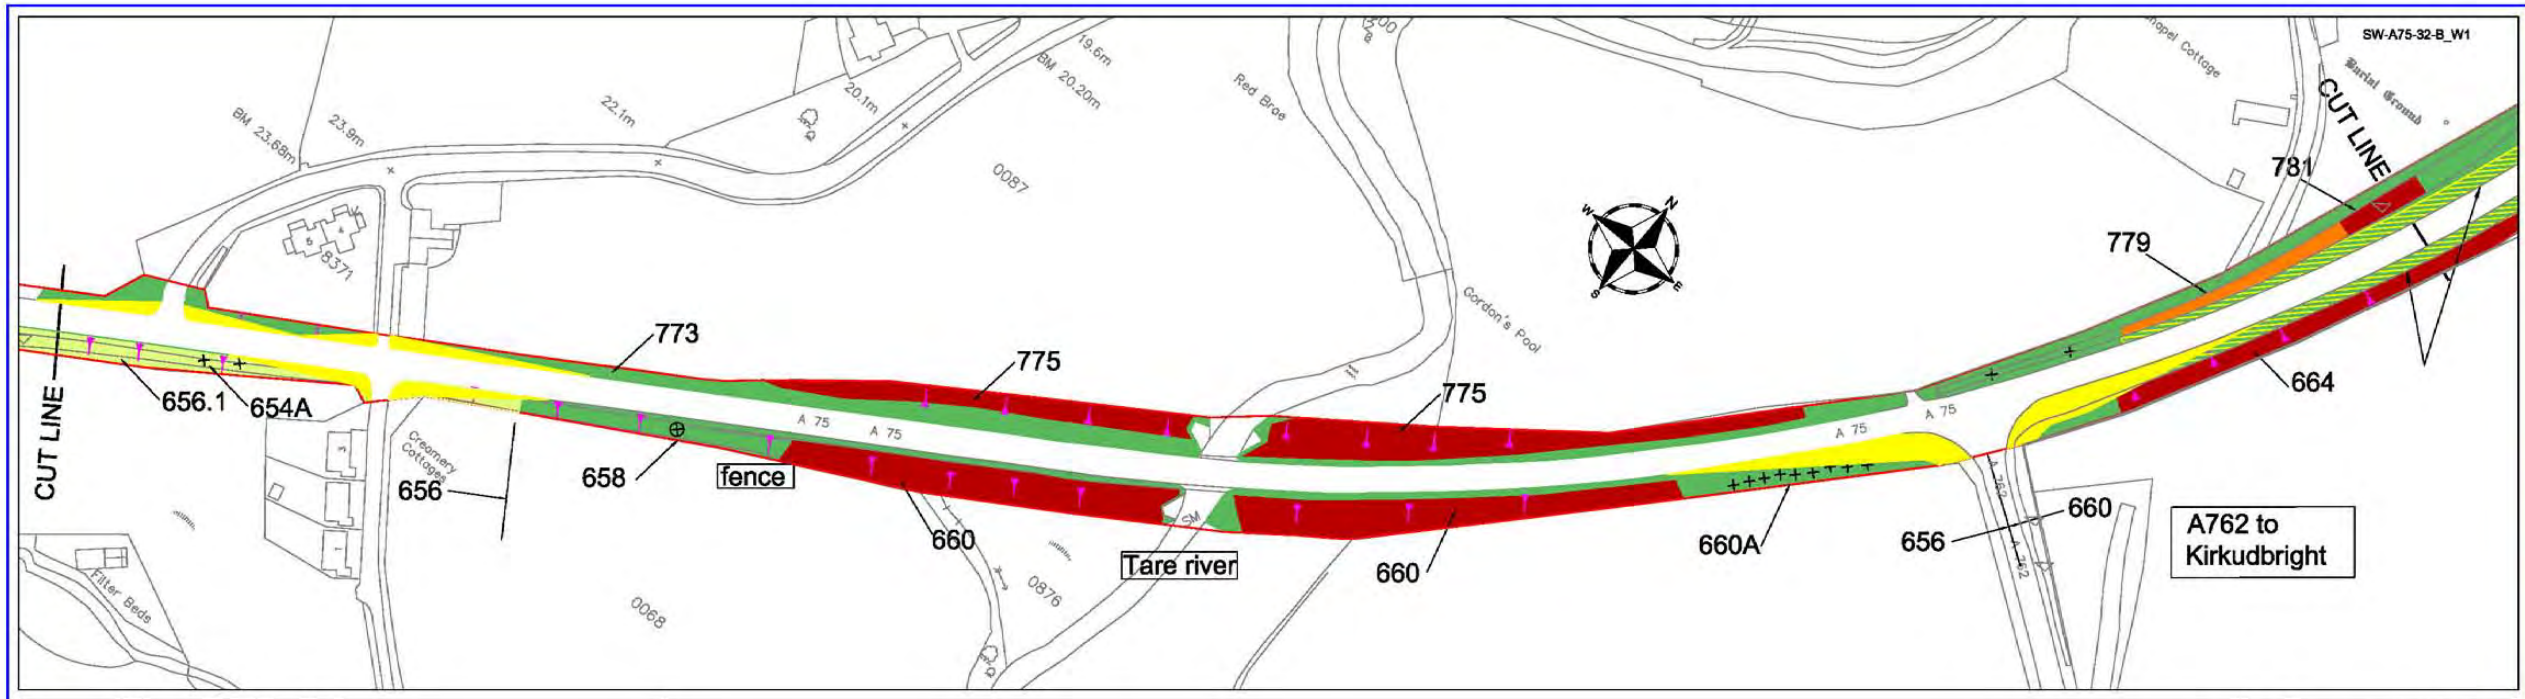

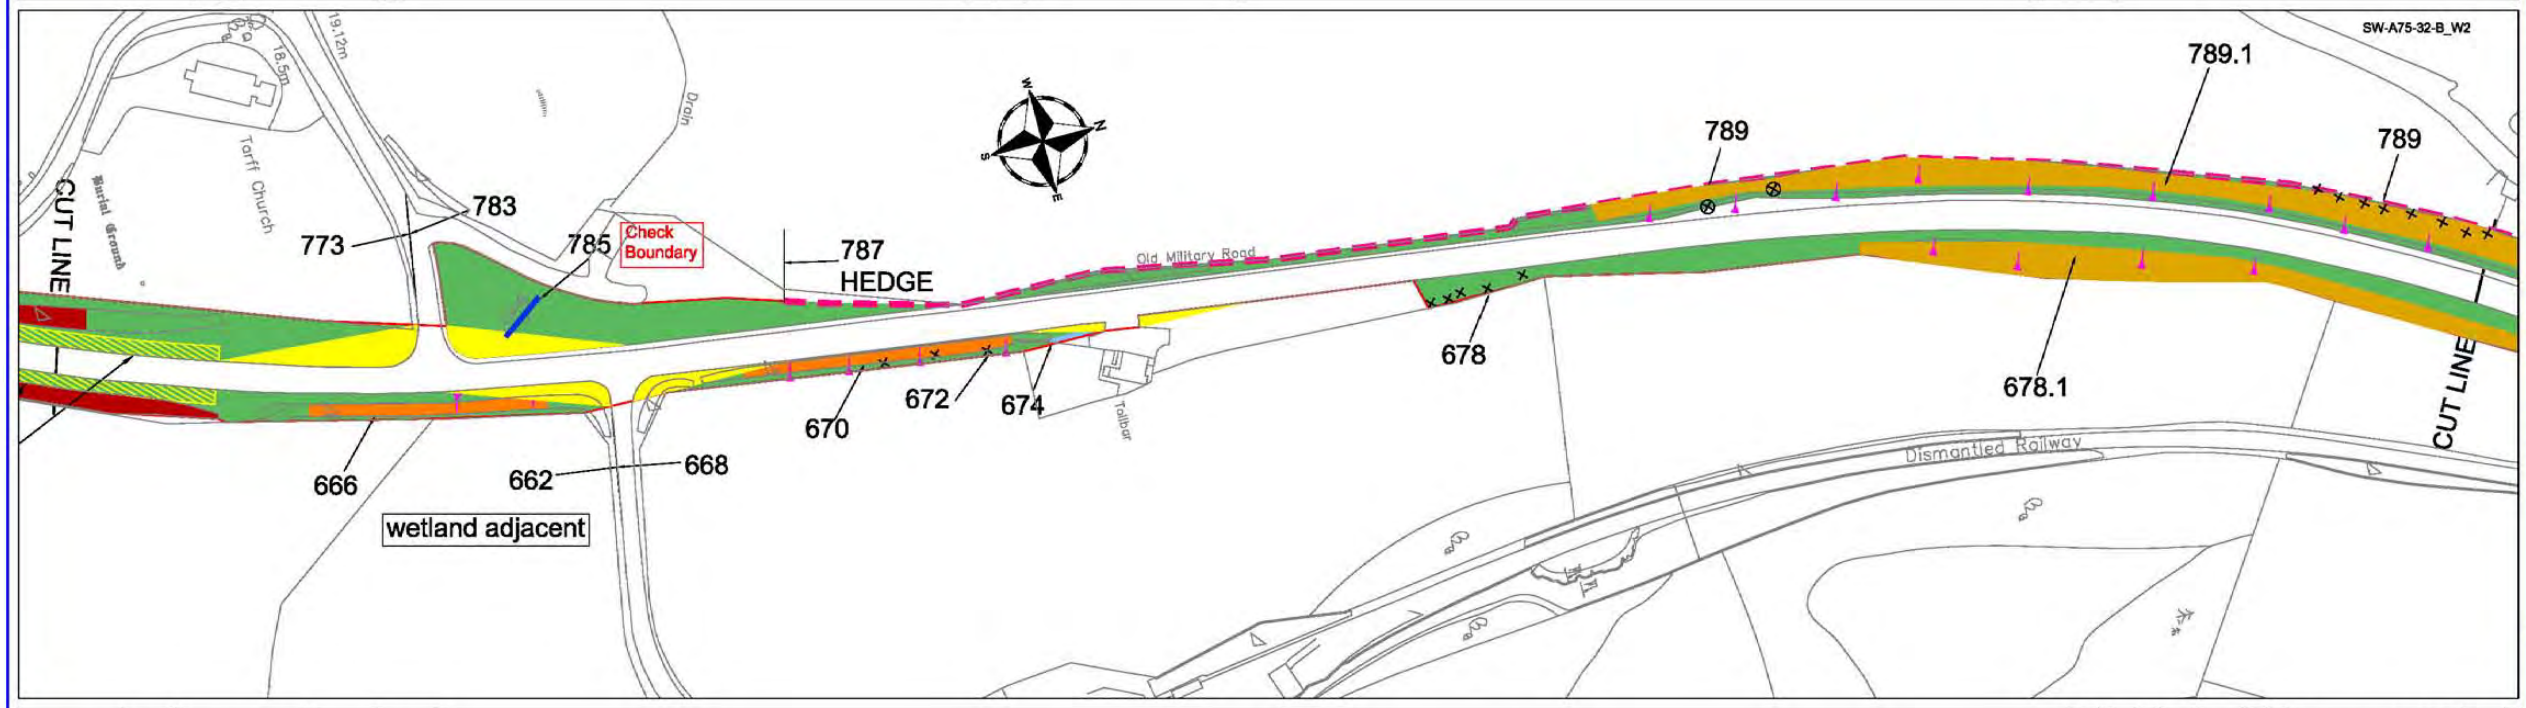

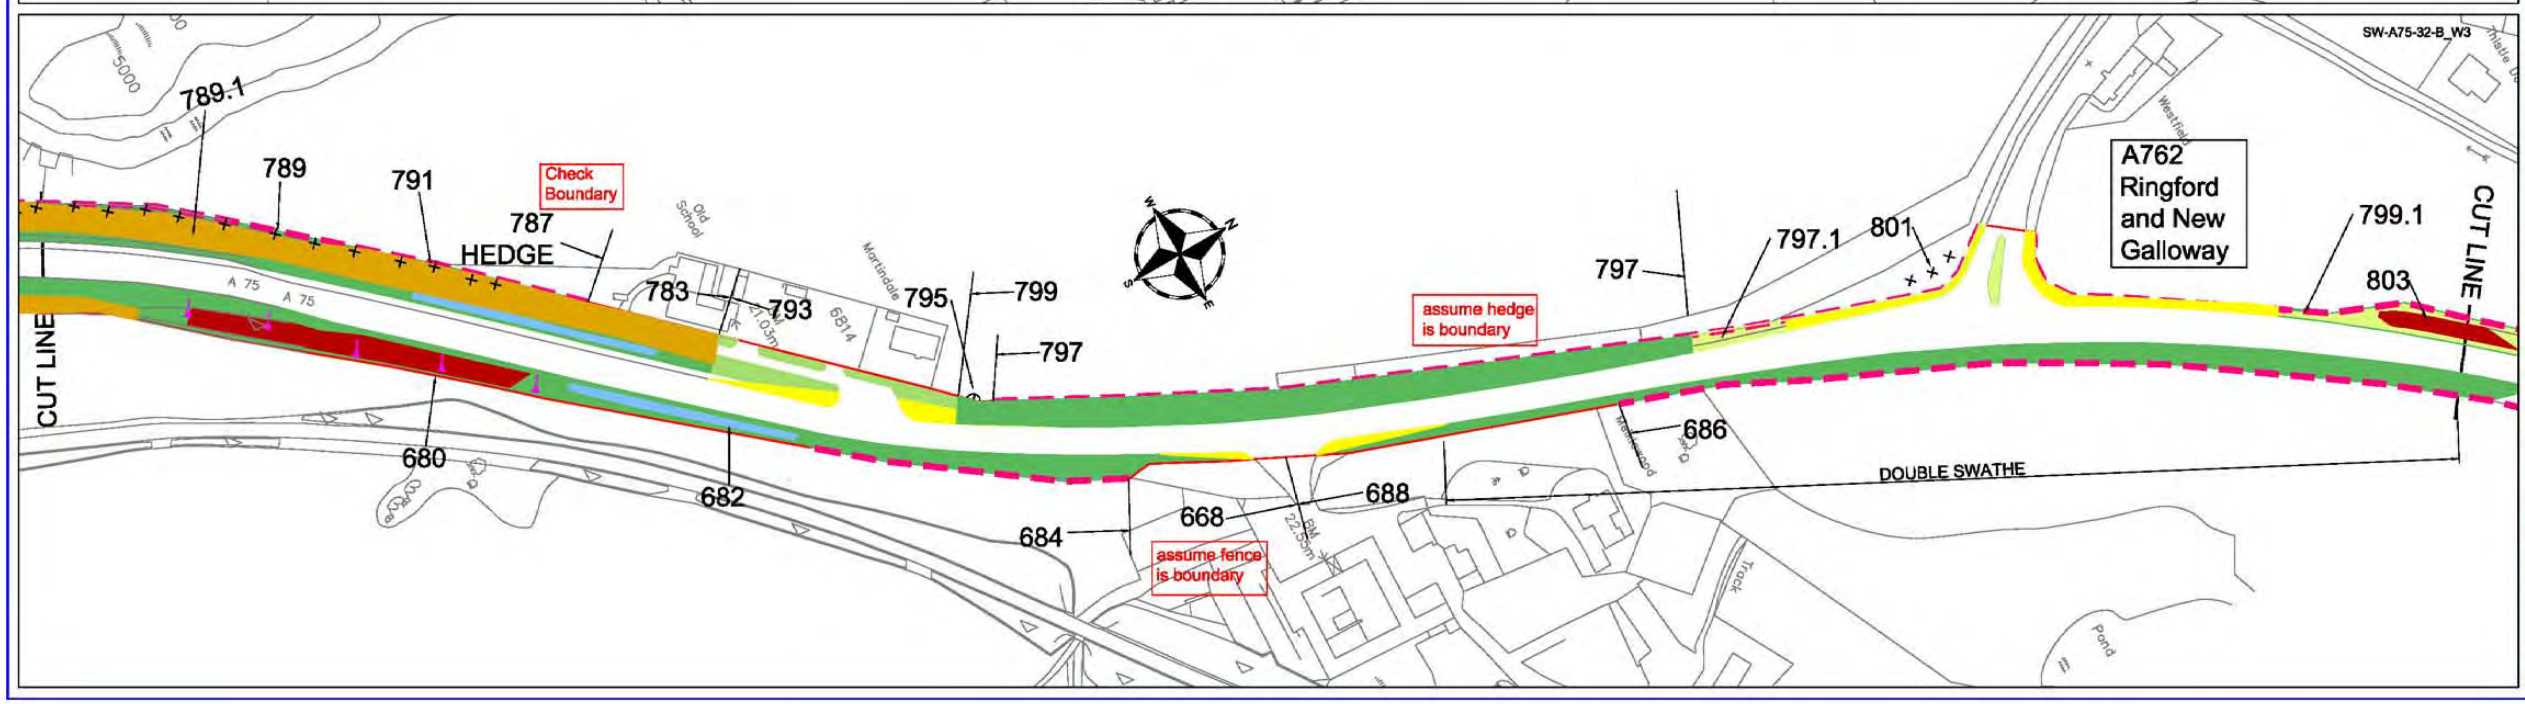

This map is reproduced from the OS map by the Scottish Executive with the permission of Ordnance Survey on behalf of The Controller of Her Majesty's Stationary Office. (c) Crown Copyright. All rights reserved. Unauthorised reproduction infringes Crown Copyright and may lead to prosecution or civil proceedings.
Licence Number: GD3135G001

LEGEND

- Grass — High Frequency cut (a minimum of 14 cuts per annum)
- Grass — Medium Frequency cut (a minimum of 7 cuts per annum)
- Grass — Low Frequency cut (a minimum of 3 cuts per annum)
- Visibility Splay (Cutting Regime as above)
- Grass — Minimal Frequency cut (1 Cut every 3 years)
- Hedges
- Scrub Areas
- Shrub Areas
- Wetland Areas
- Wildflower Areas
- Woodland Areas
- x/y — Photo
- Specific Tree
- Tree
- Gradient

Scale
1:1250 @ A1
1:2500 @ A3

Rev	Date	Drawn	Description	Chkd	Apprvd

Client
SCOTTISH EXECUTIVE

Unit Managers

Arney Infrastructure Services
Langmuir Way
Bargeddie
Glasgow tel.: 0141 781 6900
G69 7RW fax.: 0141 771 0893
FAIRHURST

Project Title
3RD GENERATION TERM CONTRACT FOR MANAGEMENT AND MAINTENANCE OF THE SCOTTISH TRUNK ROAD NETWORK
SOUTH WEST TRUNK ROAD UNIT

Drawing Title
A75 TRUNK ROAD
LANDSCAPE INVENTORY

Drawn	Date	Status	Scale
W.A.	April 2005		
Designed	Date		
Checked	Date	Cad Reference	
Approved	Date	3G-SW-A75-32-C	

Drawing No.:
A75 - SHEET 32 OF 65

Revision:

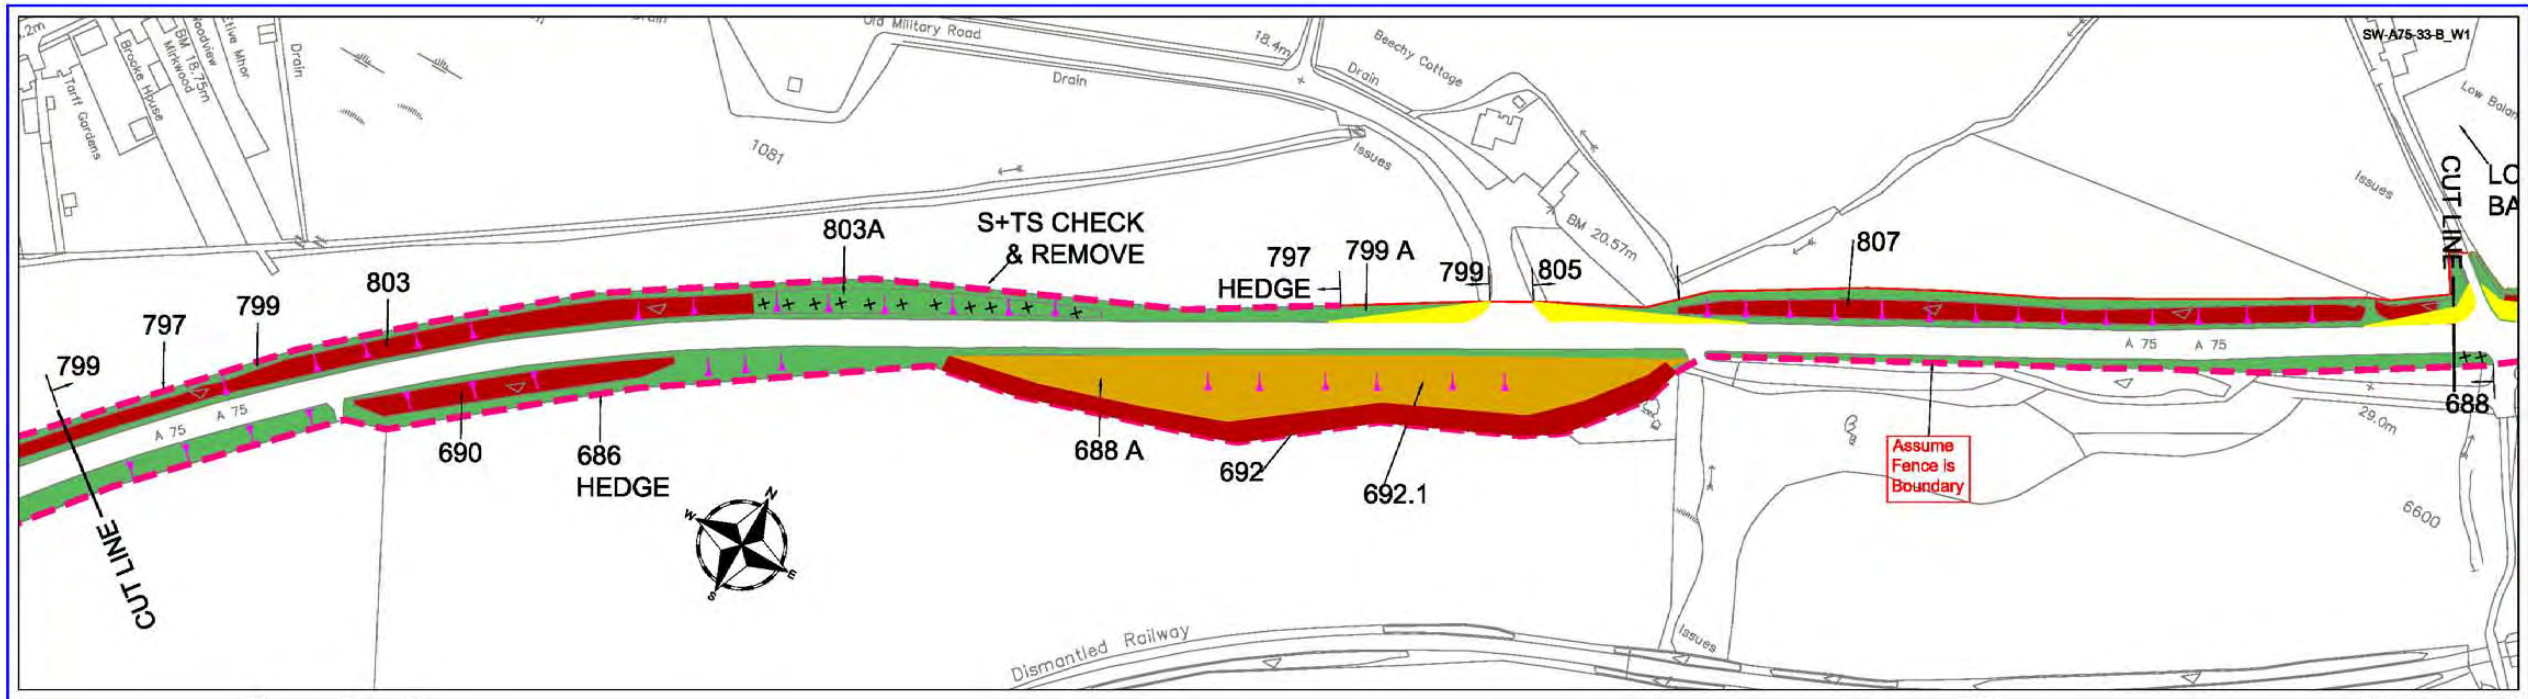

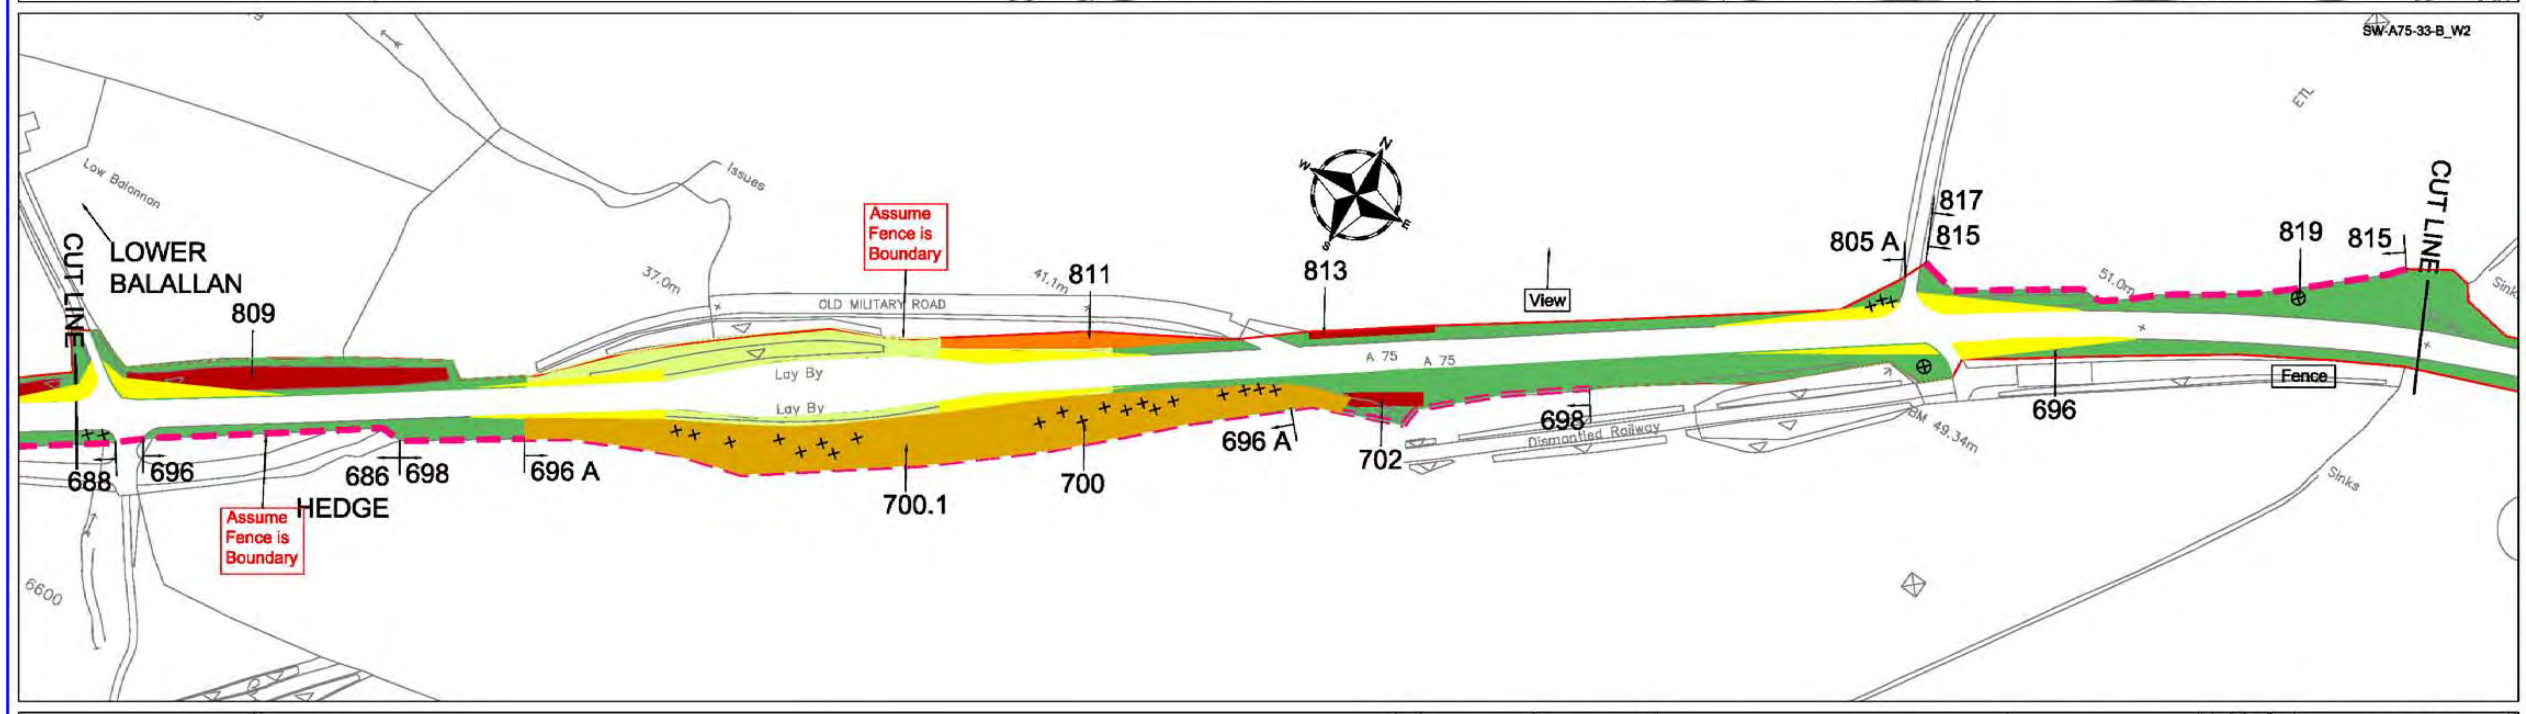

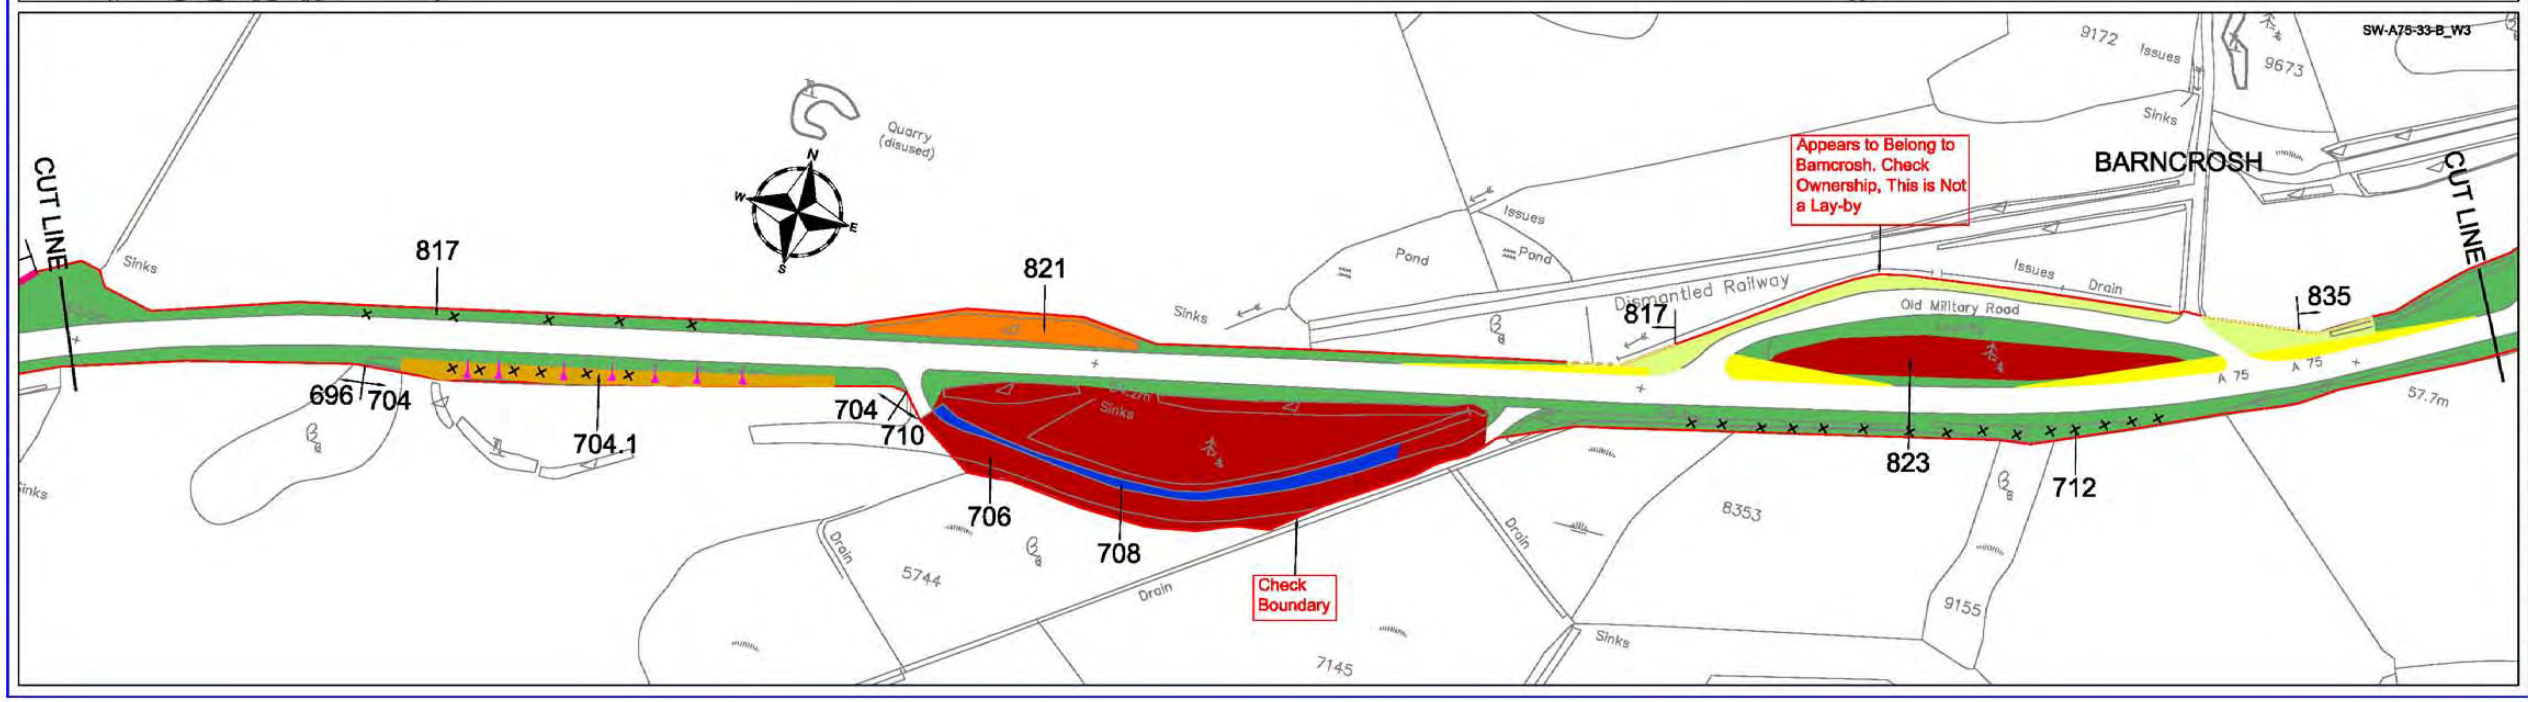

This map is reproduced from the OS map by the Scottish Executive with the permission of Ordnance Survey on behalf of The Controller of Her Majesty's Stationary Office. (c) Crown Copyright. All rights reserved. Unauthorised reproduction infringes Crown Copyright and may lead to prosecution or civil proceedings.
Licence Number: GD3135G001

LEGEND

- Grass — High Frequency cut (a minimum of 14 cuts per annum)
- Grass — Medium Frequency cut (a minimum of 7 cuts per annum)
- Grass — Low Frequency cut (a minimum of 3 cuts per annum)
- Visibility Splay (Cutting Regime as above)
- Grass — Minimal Frequency cut (1 Cut every 3 years)
- Hedges
- Scrub Areas
- Shrub Areas
- Wetland Areas
- Wildflower Areas
- Woodland Areas
- x/y — Photo
- Specific Tree
- Tree
- Gradient

Scale
1:1250 @ A1
1:2500 @ A3

Rev	Date	Drawn	Description	Chkd	Apprvd

Client: SCOTTISH EXECUTIVE

Unit Managers
Amey Infrastructure Services
Langmuir Way
Bargeddie
Glasgow G69 7RW
tel.: 0141 781 6900
fax.: 0141 771 0893
FAIRHURST

Project Title
3RD GENERATION TERM CONTRACT FOR MANAGEMENT AND MAINTENANCE OF THE SCOTTISH TRUNK ROAD NETWORK
SOUTH WEST TRUNK ROAD UNIT

Drawing Title
A75 TRUNK ROAD
LANDSCAPE INVENTORY

Drawn	Date	Status	Scale
W.A.	April 2005		
Designed	Date		
Checked	Date	Cad Reference	
Approved	Date	3G-SW-A75-33-C	

Drawing No.:
A75 - SHEET 33 OF 65

Revision:

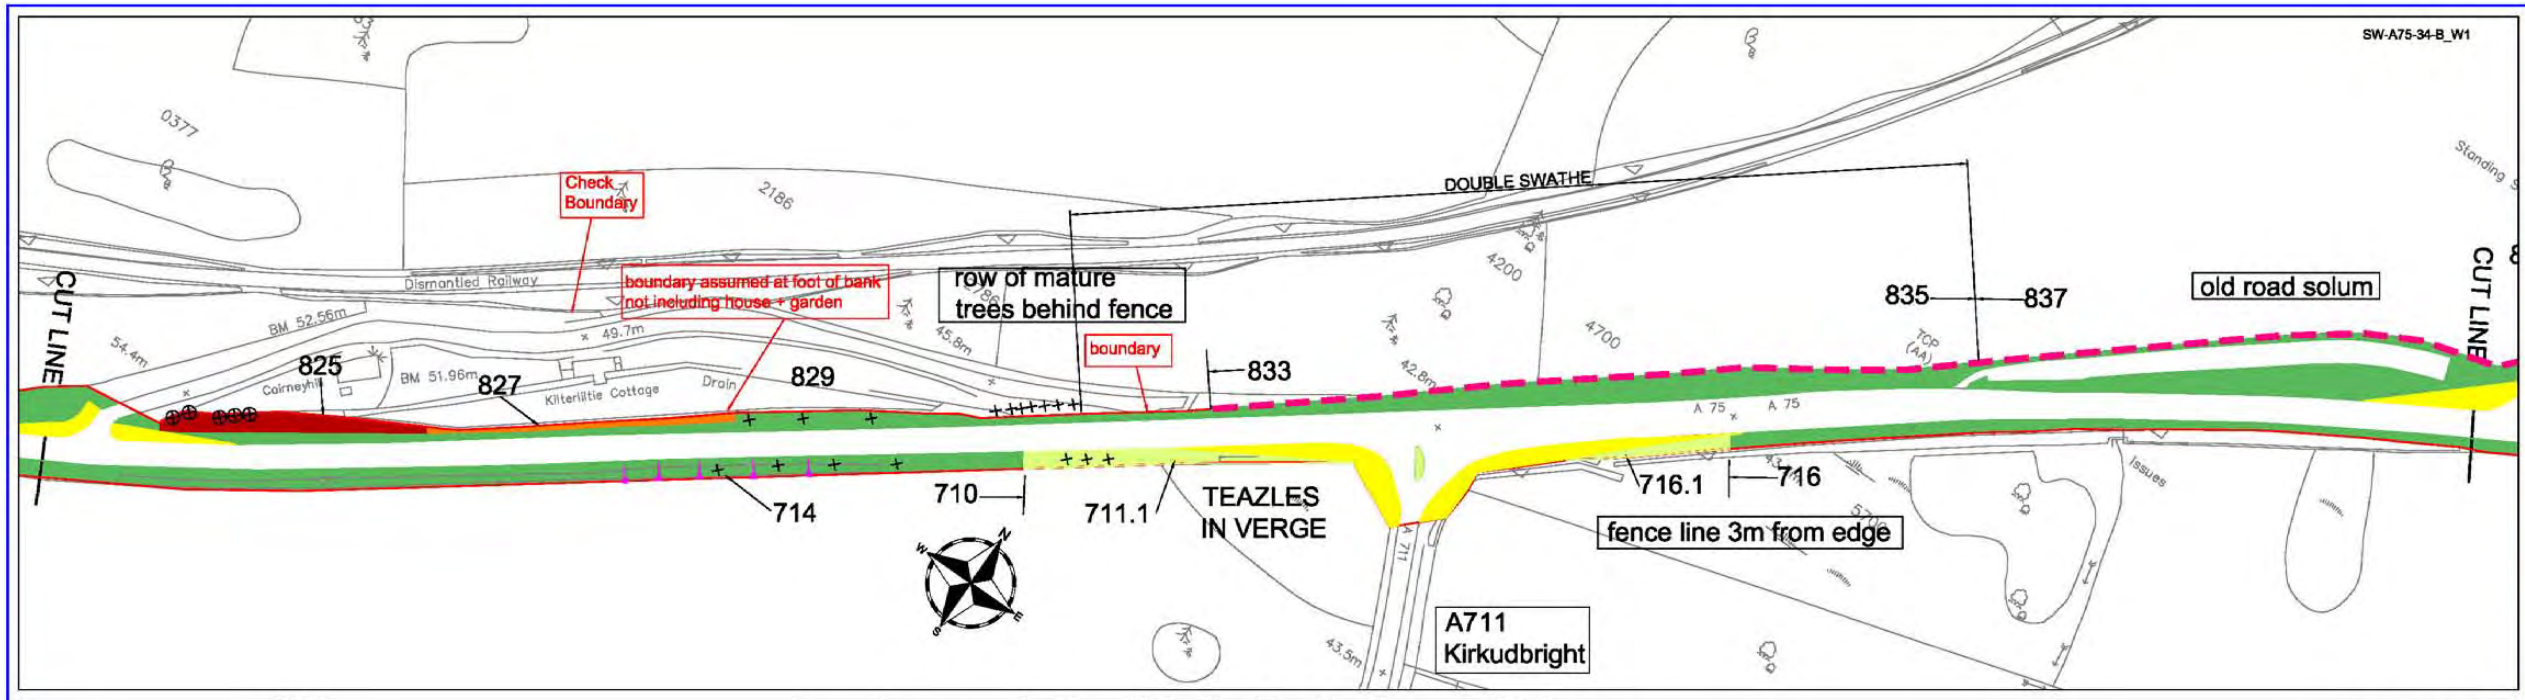

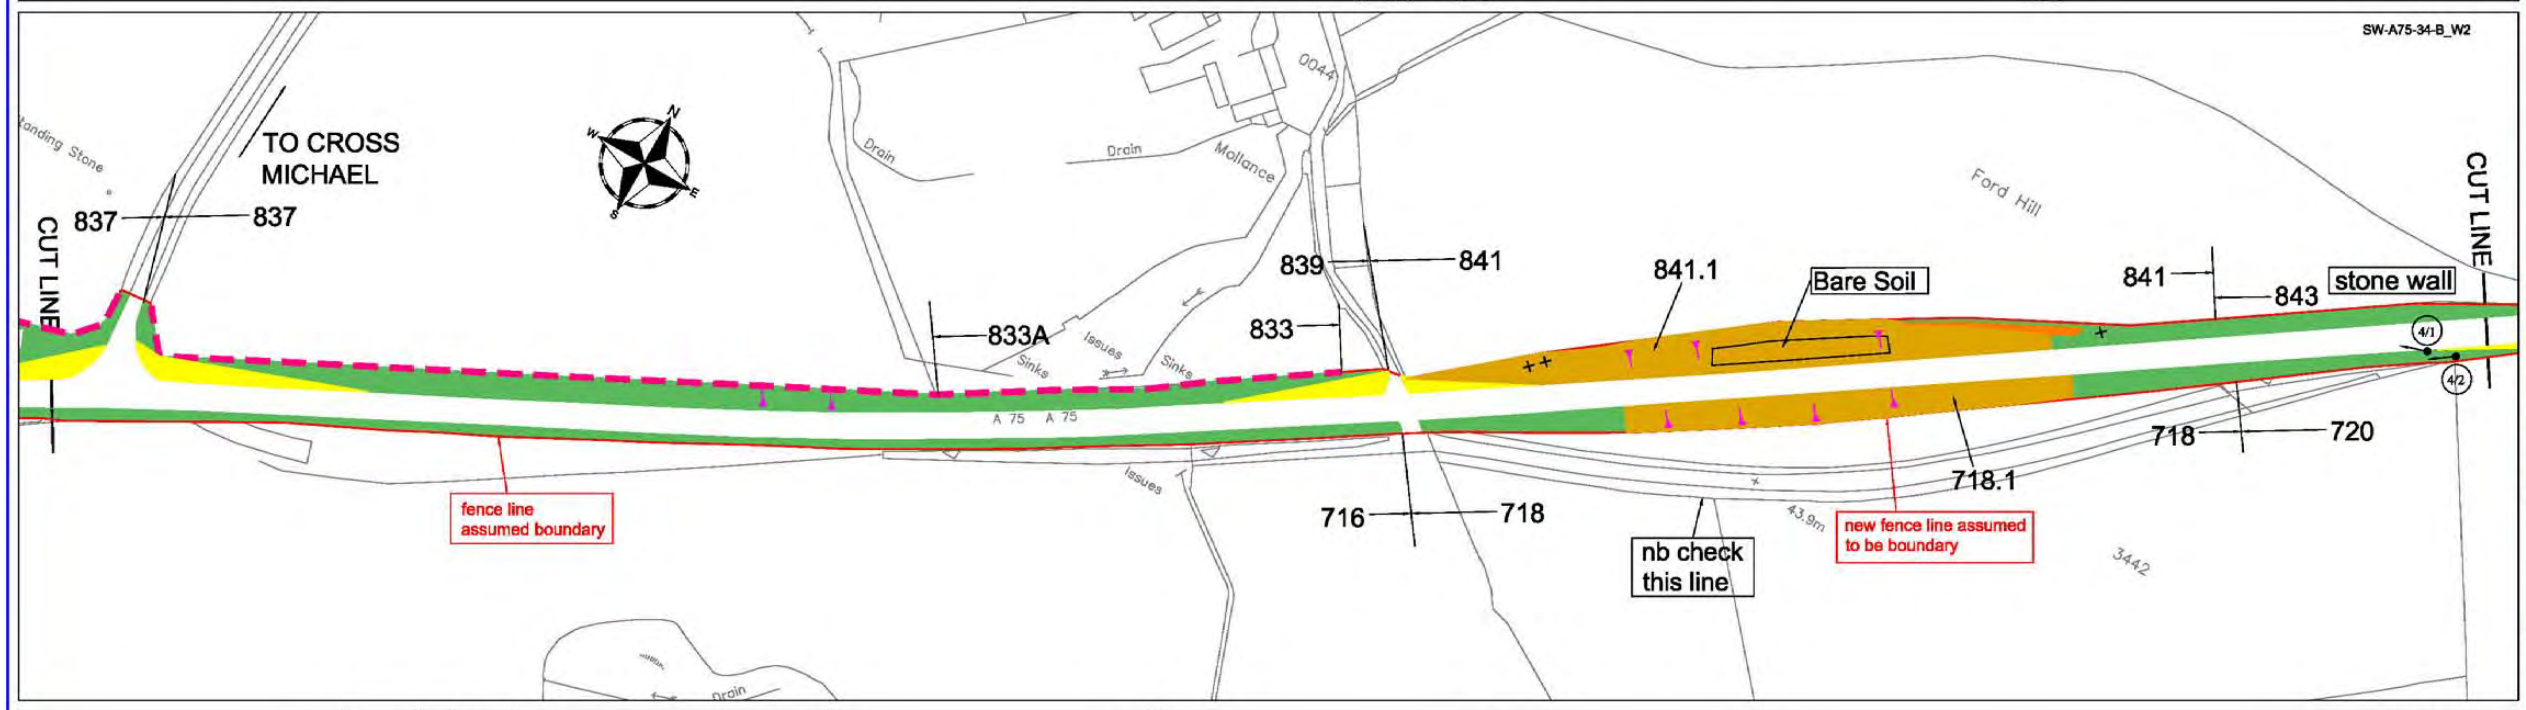

This map is reproduced from the OS map by the Scottish Executive with the permission of Ordnance Survey on behalf of The Controller of Her Majesty's Stationary Office. (c) Crown Copyright. All rights reserved. Unauthorised reproduction infringes Crown Copyright and may lead to prosecution or civil proceedings.
Licence Number: GD3135G001

LEGEND

- Grass — High Frequency cut (a minimum of 14 cuts per annum)
- Grass — Medium Frequency cut (a minimum of 7 cuts per annum)
- Grass — Low Frequency cut (a minimum of 3 cuts per annum)
- Visibility Splay (Cutting Regime as above)
- Grass — Minimal Frequency cut (1 Cut every 3 years)
- Hedges
- Scrub Areas
- Shrub Areas
- Wetland Areas
- Wildflower Areas
- Woodland Areas
- x/y — Photo
- Specific Tree
- Tree
- Gradient

Scale
1:1250 @ A1
1:2500 @ A3

Rev	Date	Drawn	Description	Chkd	Apprvd

Client: SCOTTISH EXECUTIVE

Unit Managers
Amey Infrastructure Services
Langmuir Way
Bargeddie
Glasgow G69 7RW
tel.: 0141 781 6900
fax.: 0141 771 0893
FAIRHURST

Project Title
3RD GENERATION TERM CONTRACT FOR MANAGEMENT AND MAINTENANCE OF THE SCOTTISH TRUNK ROAD NETWORK
SOUTH WEST TRUNK ROAD UNIT

Drawing Title
A75 TRUNK ROAD
LANDSCAPE INVENTORY

Drawn	Date	Status	Scale
W.A.	April 2005		
Designed	Date		
Checked	Date	Cad Reference	
Approved	Date	3G-SW-A75-34-C	

Drawing No.:
A75 - SHEET 34 OF 65

Revisions:

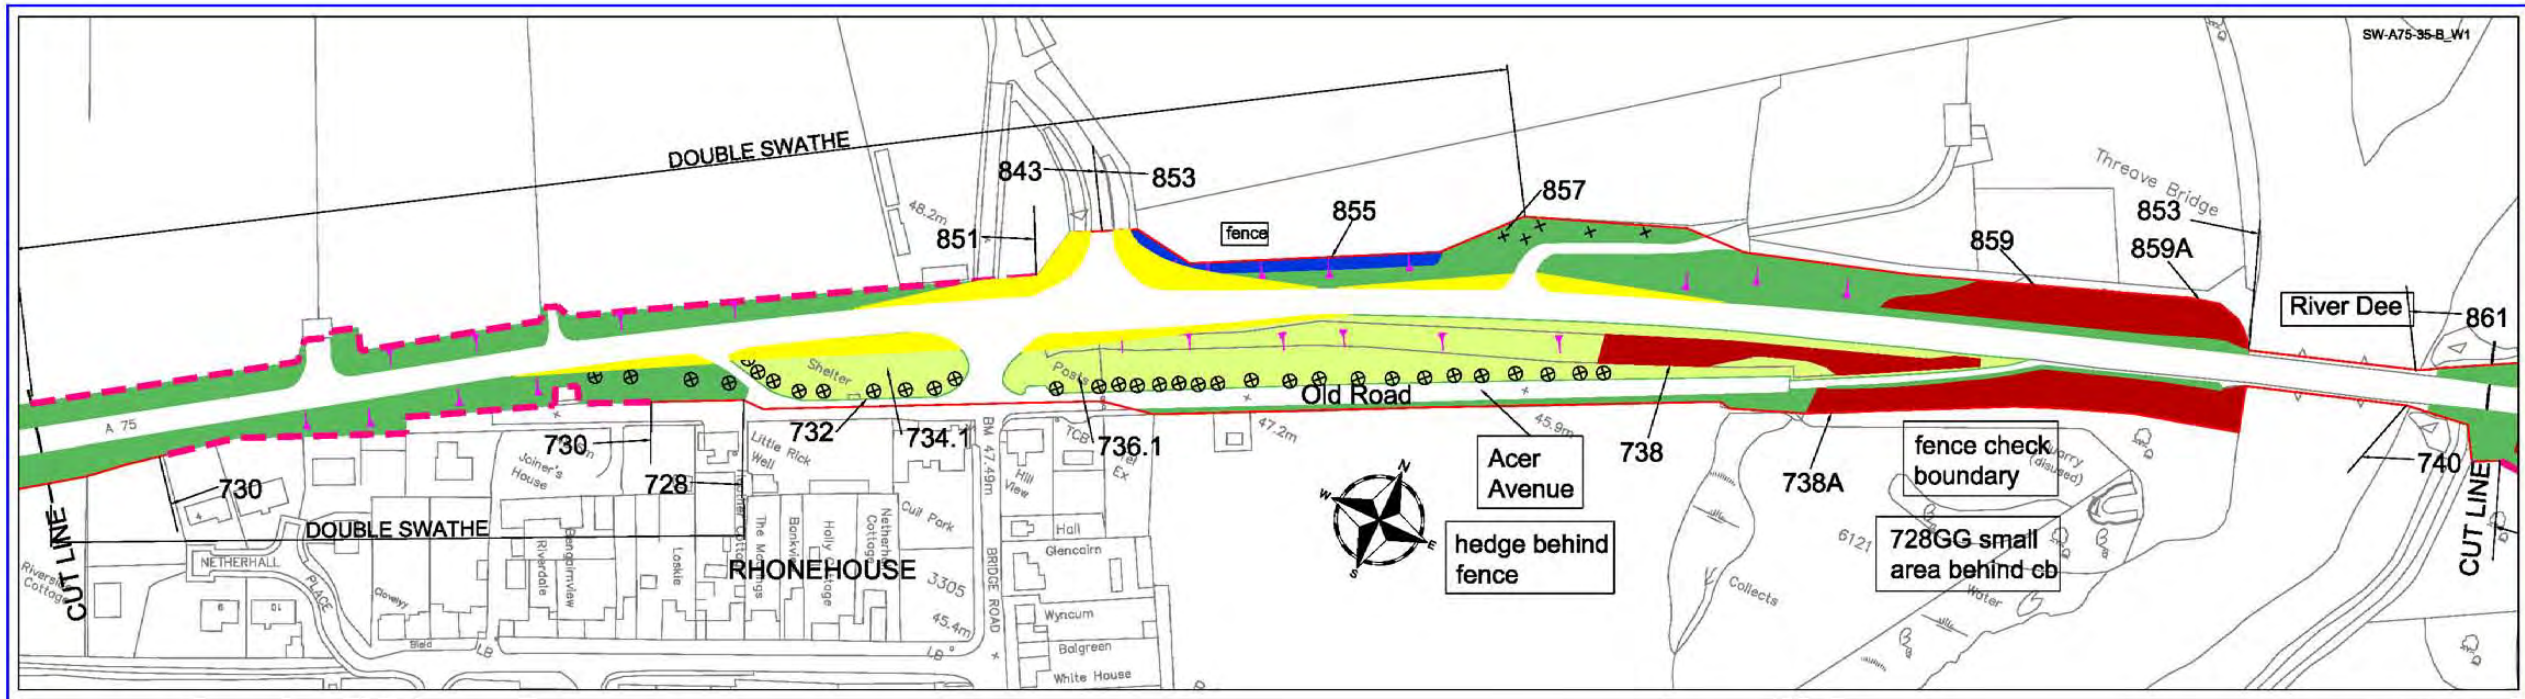

This map is reproduced from the OS map by the Scottish Executive with the permission of Ordnance Survey on behalf of The Controller of Her Majesty's Stationary Office. (c) Crown Copyright. All rights reserved. Unauthorised reproduction infringes Crown Copyright and may lead to prosecution or civil proceedings.
Licence Number: GD3135G001

LEGEND

- Grass — High Frequency cut (a minimum of 14 cuts per annum)
- Grass — Medium Frequency cut (a minimum of 7 cuts per annum)
- Grass — Low Frequency cut (a minimum of 3 cuts per annum)
- Visibility Splay (Cutting Regime as above)
- Grass — Minimal Frequency cut (1 Cut every 3 years)
- Hedges
- Scrub Areas
- Shrub Areas
- Wetland Areas
- Wildflower Areas
- Woodland Areas
- x/y — Photo
- Specific Tree
- Tree
- Gradient

Scale
1:1250 @ A1
1:2500 @ A3

Rev	Date	Drawn	Description	Chkd	Apprvd

Client
SCOTTISH EXECUTIVE

Unit Managers
Amey Infrastructure Services
Langmuir Way
Bargeddie
Glasgow tel.: 0141 781 6900
G69 7RW fax.: 0141 771 0893
FAIRHURST

Project Title
3RD GENERATION TERM CONTRACT FOR MANAGEMENT AND MAINTENANCE OF THE SCOTTISH TRUNK ROAD NETWORK
SOUTH WEST TRUNK ROAD UNIT

Drawing Title
A75 TRUNK ROAD
LANDSCAPE INVENTORY

Drawn: W.A.	Date: April 2005	Status:	Scale:
Designed:	Date:		
Checked:	Date:	Cad Reference: 3G-SW-A75-35-C	
Approved:	Date:		

Drawing No.:
A75 - SHEET 35 OF 65

Revision:

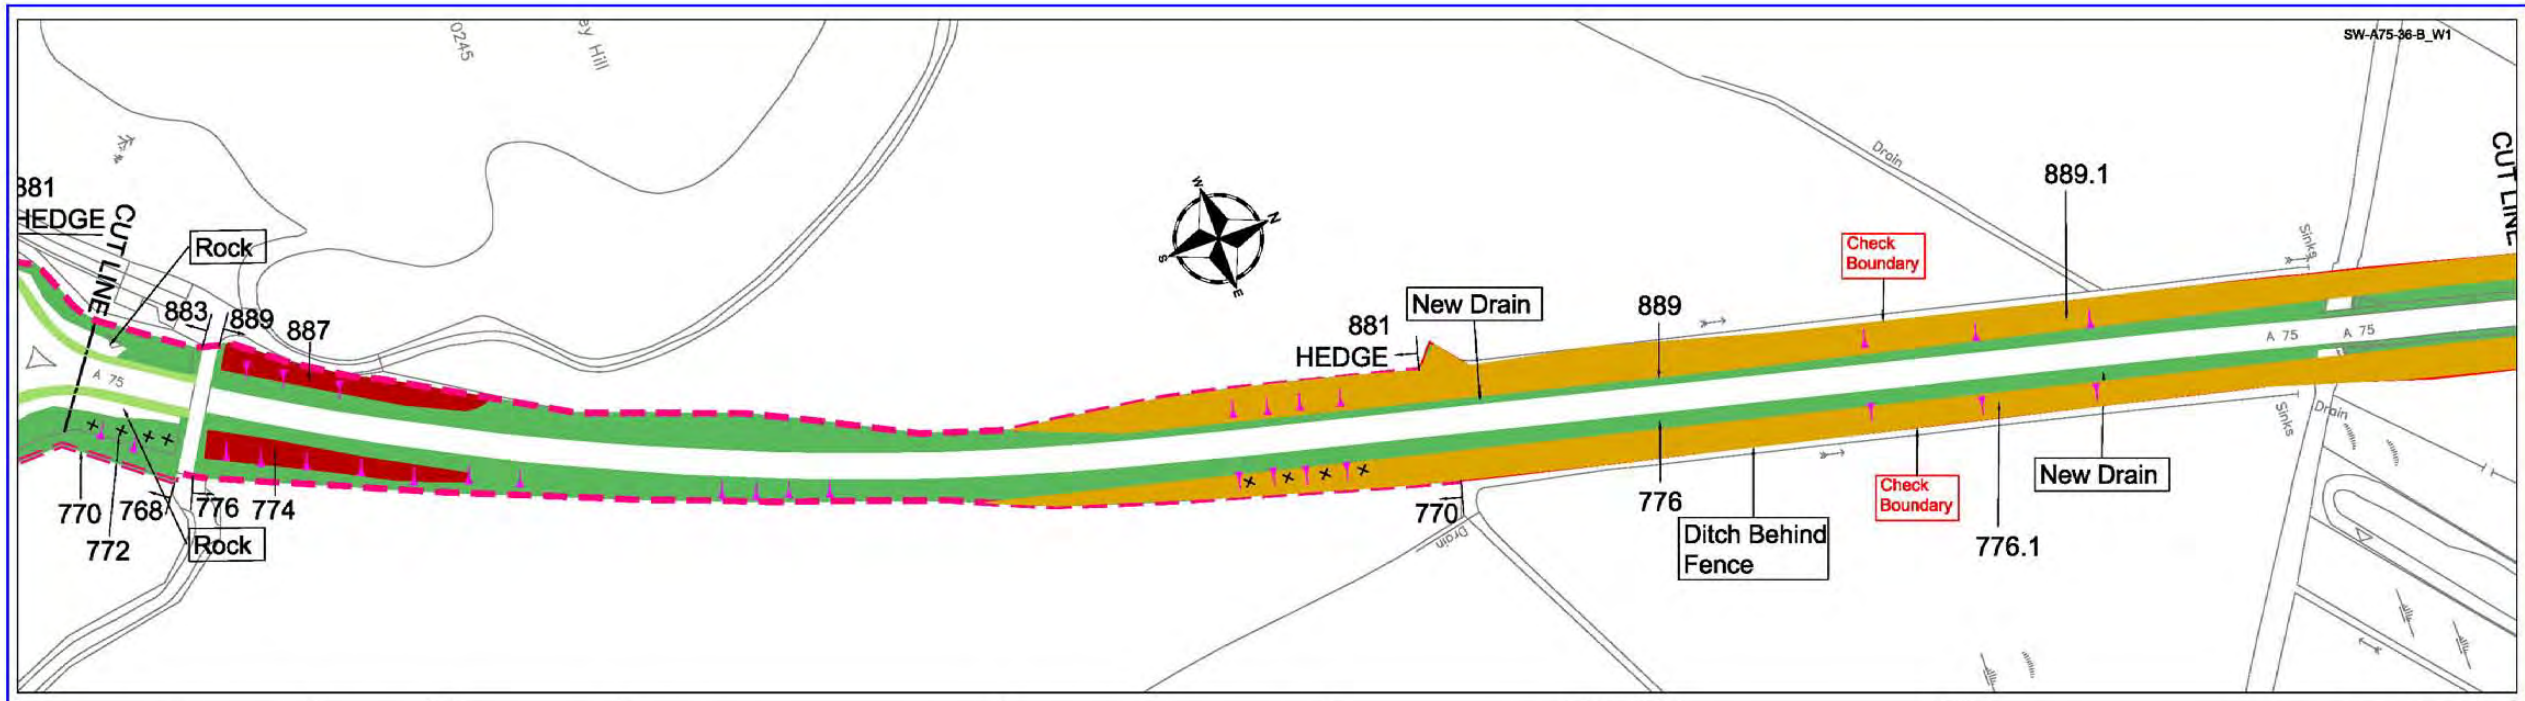

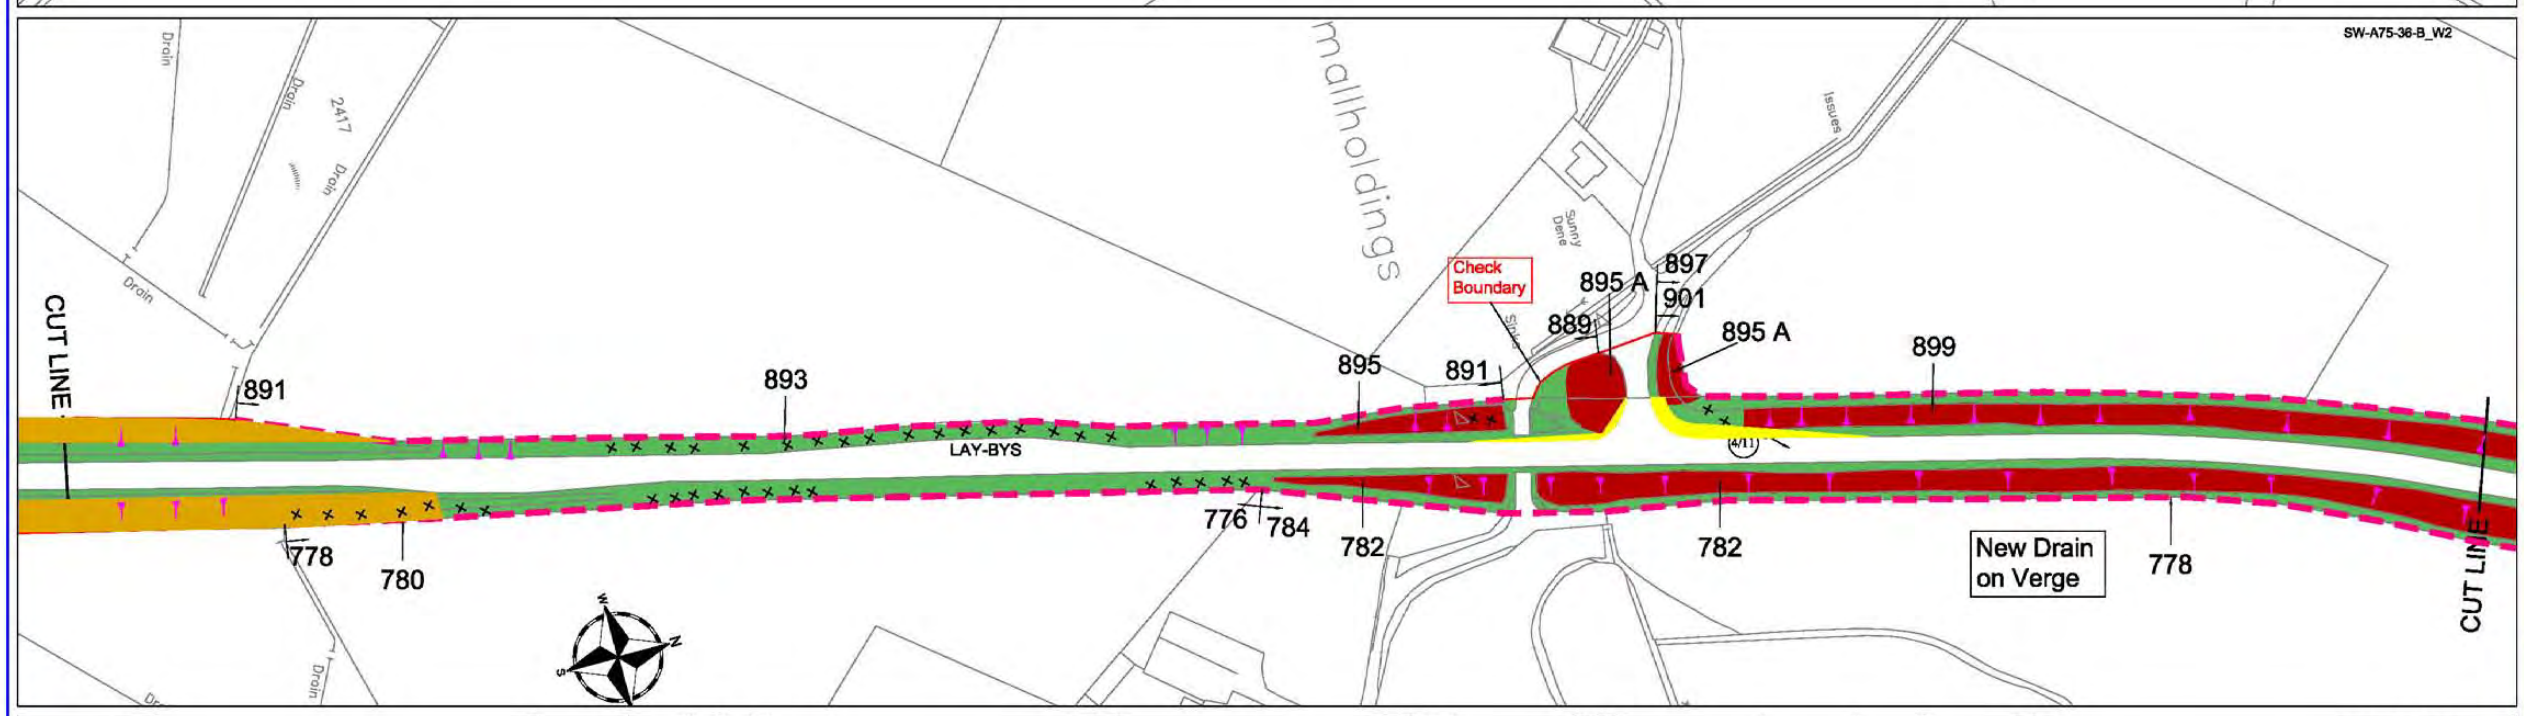

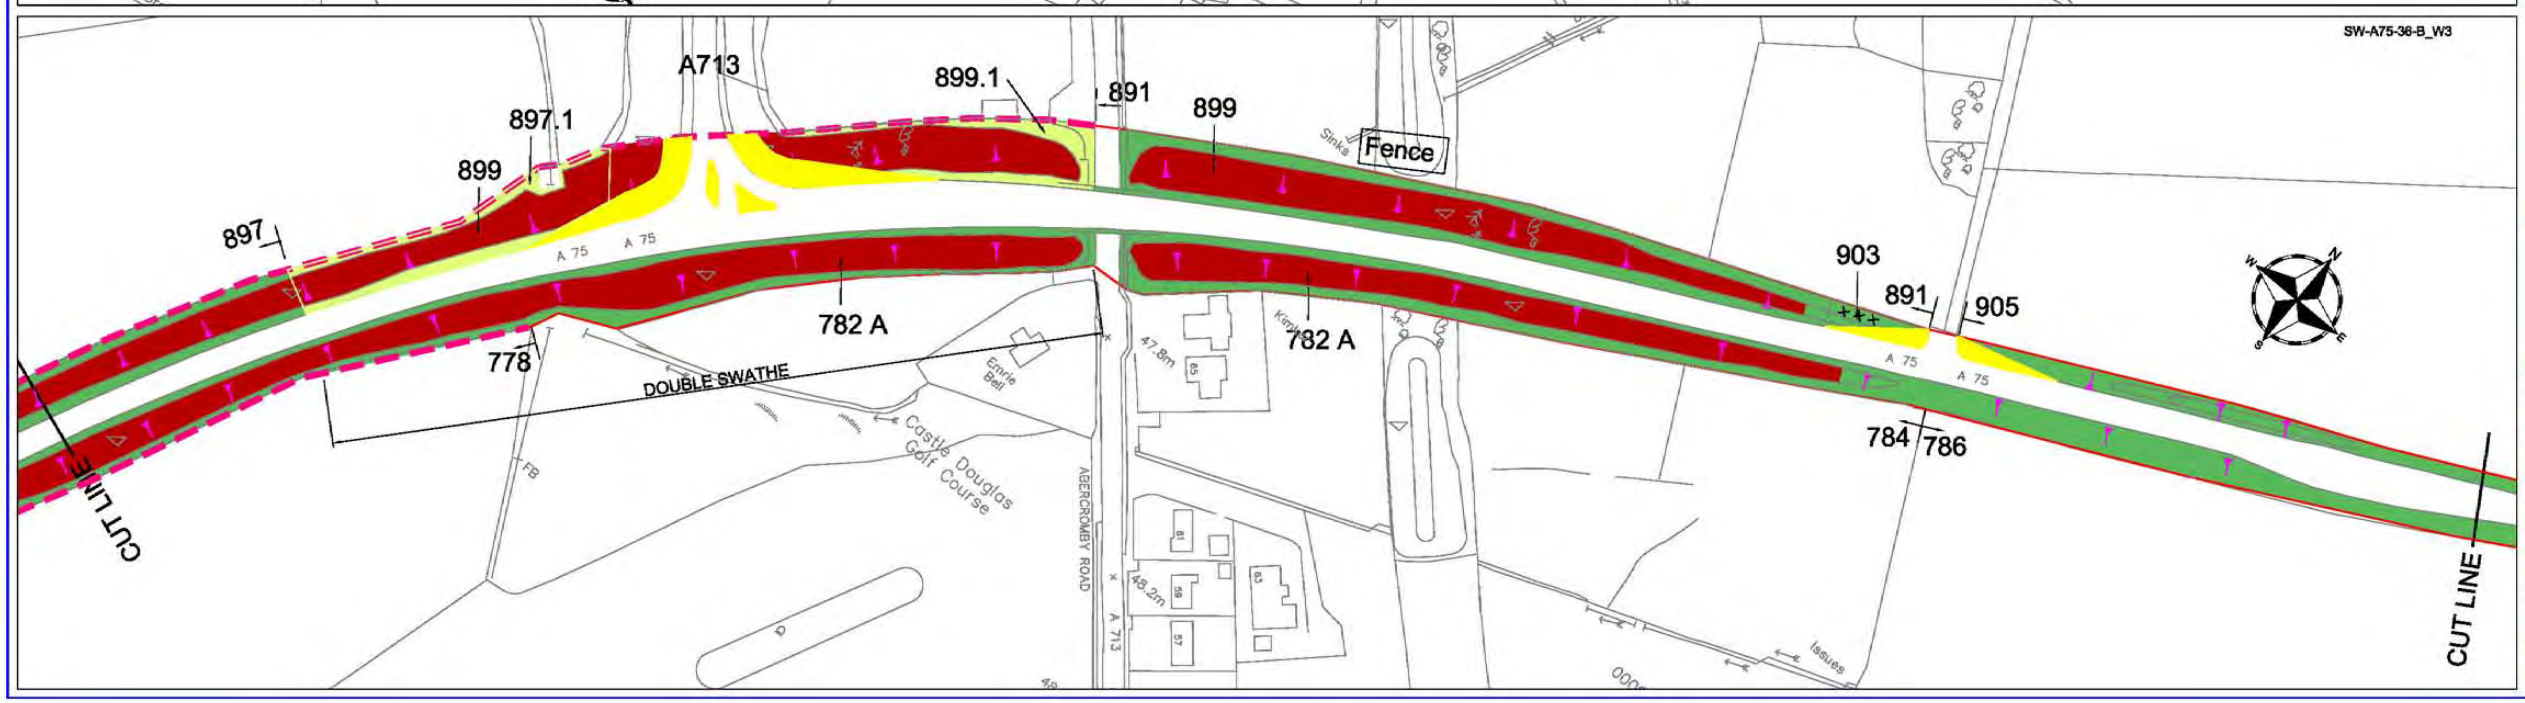

This map is reproduced from the OS map by the Scottish Executive with the permission of Ordnance Survey on behalf of The Controller of Her Majesty's Stationary Office. (c) Crown Copyright. All rights reserved. Unauthorised reproduction infringes Crown Copyright and may lead to prosecution or civil proceedings.
Licence Number: GD3135G001

LEGEND

- Grass — High Frequency cut (a minimum of 14 cuts per annum)
- Grass — Medium Frequency cut (a minimum of 7 cuts per annum)
- Grass — Low Frequency cut (a minimum of 3 cuts per annum)
- Visibility Splay (Cutting Regime as above)
- Grass — Minimal Frequency cut (1 Cut every 3 years)
- Hedges
- Scrub Areas
- Shrub Areas
- Wetland Areas
- Wildflower Areas
- Woodland Areas
- x/y — Photo
- Specific Tree
- Tree
- Gradient

Scale
1:1250 @ A1
1:2500 @ A3

Rev	Date	Drawn	Description	Chkd	Appvd
					G.H.
					G.H.
					S.L.

Client
SCOTTISH EXECUTIVE

Unit Managers
Amey Infrastructure Services
Langmuir Way
Bargeddie
Glasgow G69 7RW
tel.: 0141 781 6900
fax.: 0141 771 0893
FAIRHURST

Project Title
3RD GENERATION TERM CONTRACT FOR MANAGEMENT AND MAINTENANCE OF THE SCOTTISH TRUNK ROAD NETWORK
SOUTH WEST TRUNK ROAD UNIT

Drawing Title
A75 TRUNK ROAD
LANDSCAPE INVENTORY

Drawn	Date	Status	Scale
W.A.	April 2005		
Designed	Date		
Checked	Date	Cad Reference	
Approved	Date	3G-SW-A75-36-C	

Drawing No.:
A75 - SHEET 36 OF 65

Revision: