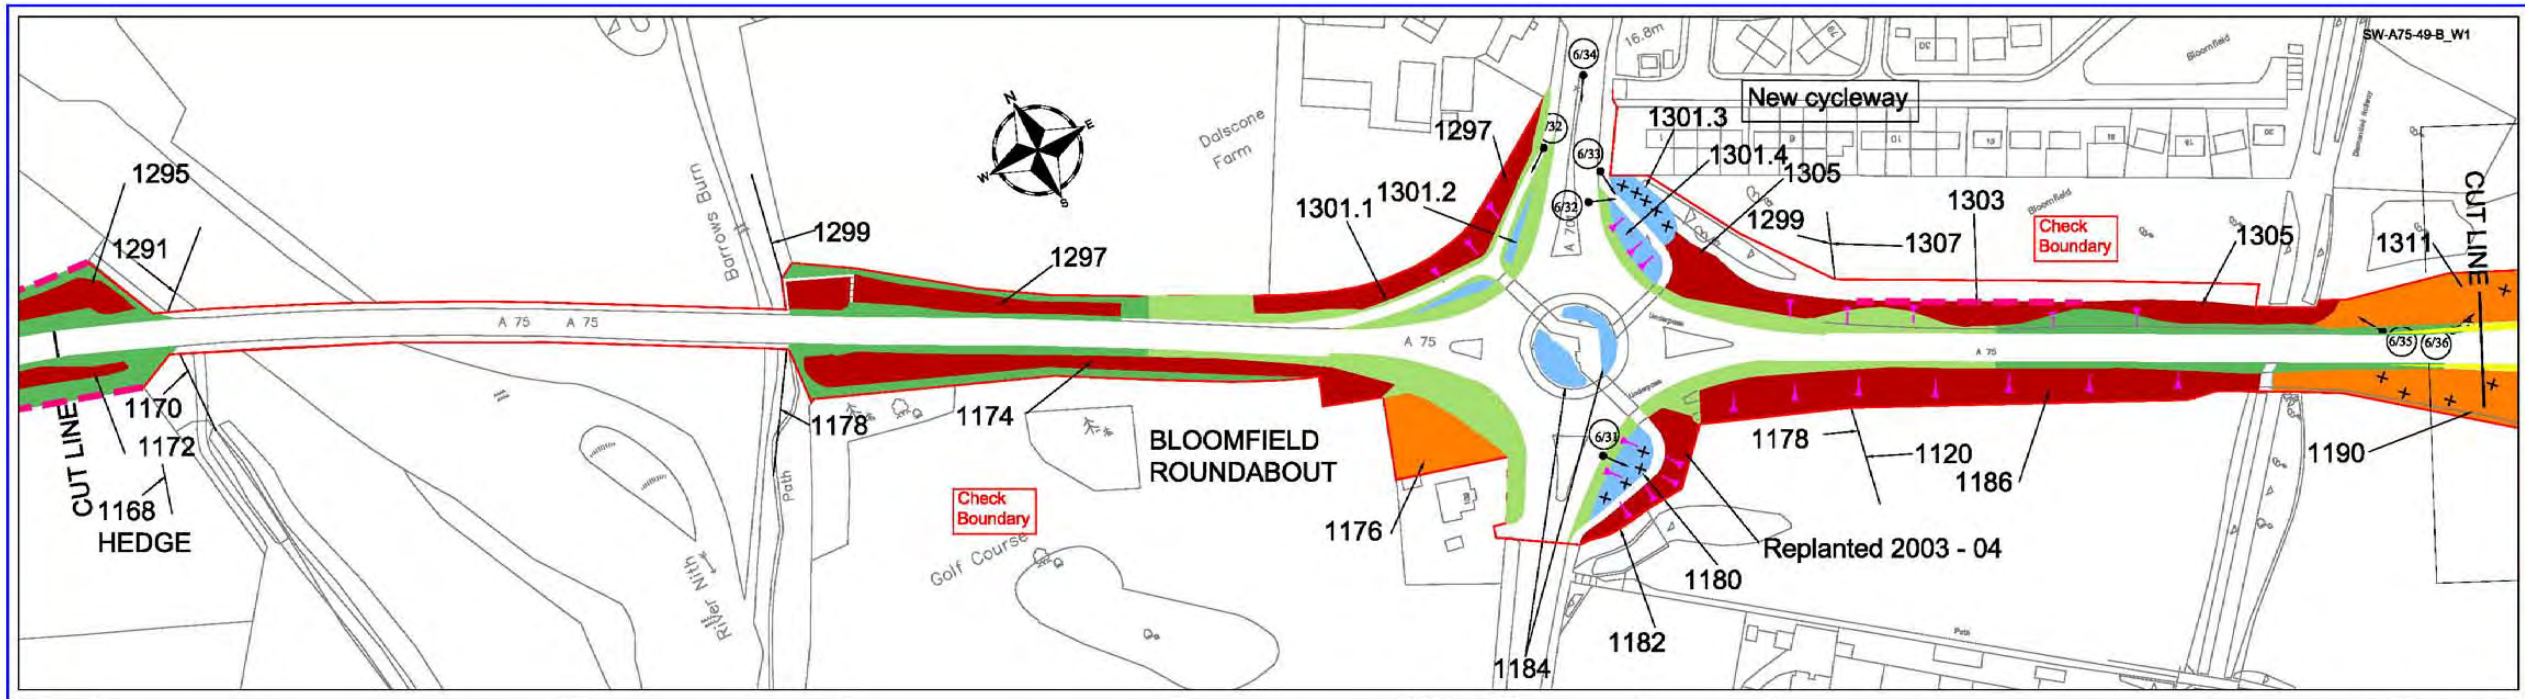

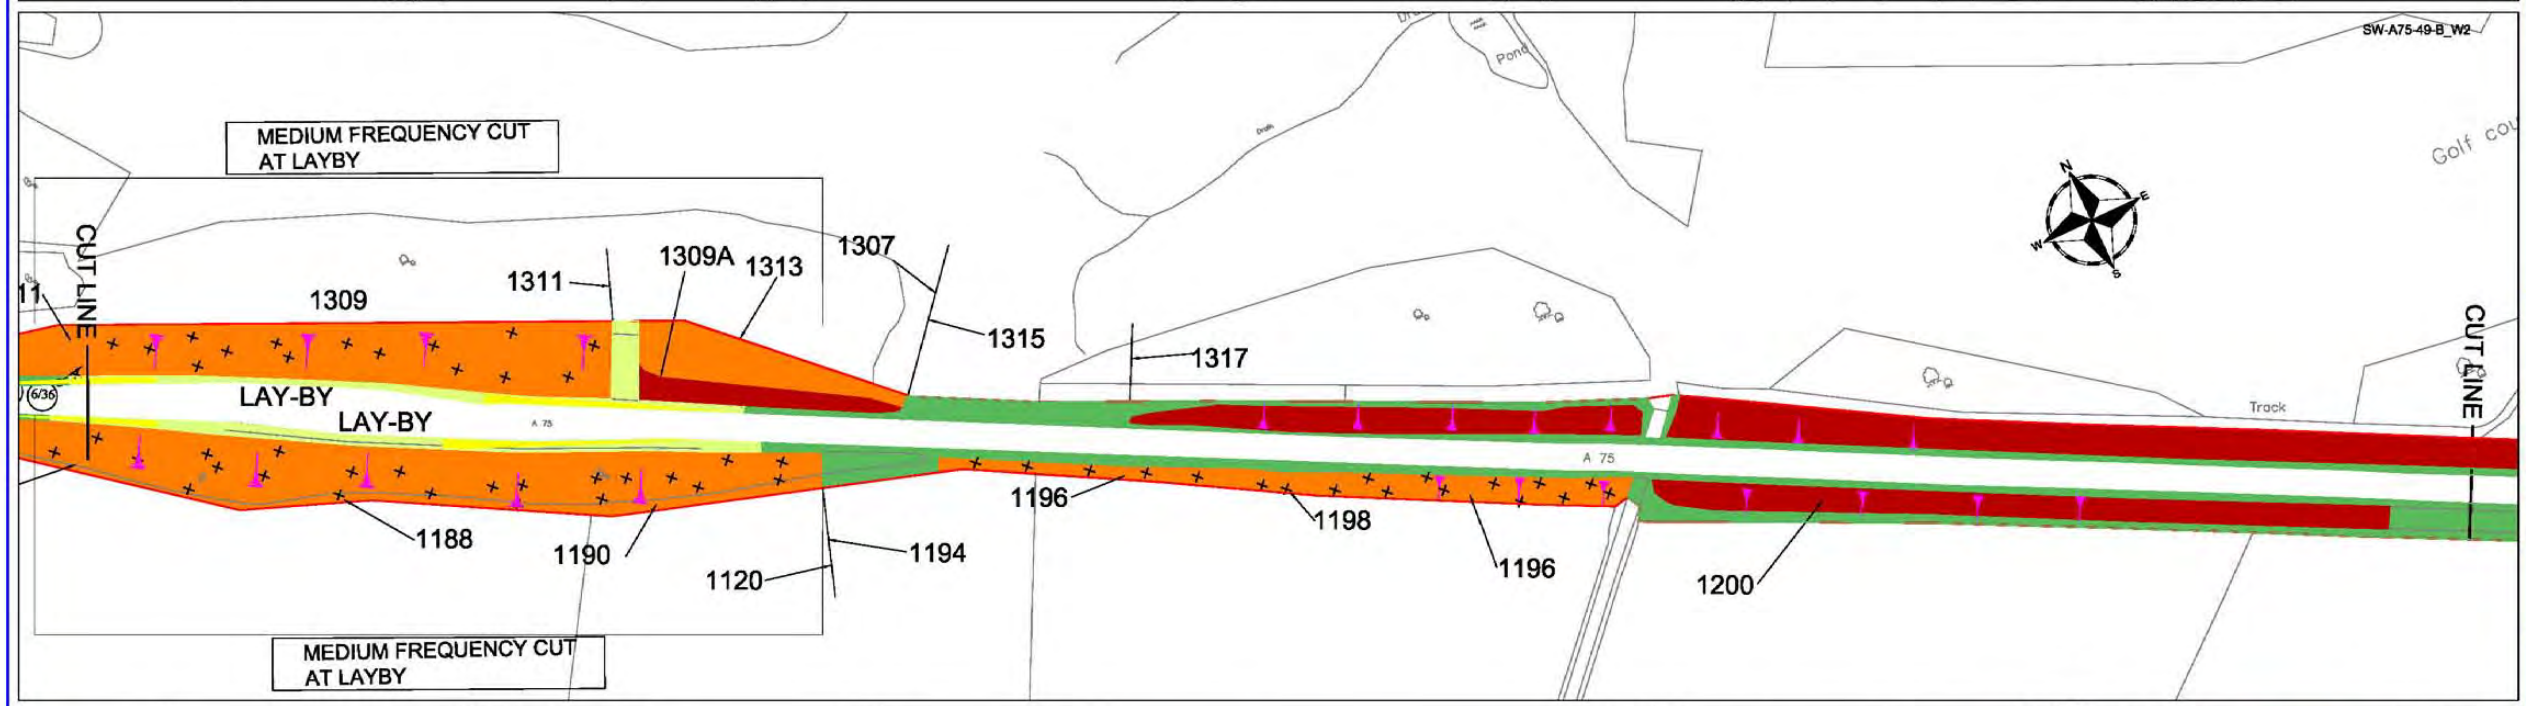

This map is reproduced from the OS map by the Scottish Executive with the permission of Ordnance Survey on behalf of The Controller of Her Majesty's Stationary Office. (c) Crown Copyright. All rights reserved. Unauthorised reproduction infringes Crown Copyright and may lead to prosecution or civil proceedings.
Licence Number: GD3135G001

LEGEND

- Grass — High Frequency cut (a minimum of 14 cuts per annum)
- Grass — Medium Frequency cut (a minimum of 7 cuts per annum)
- Grass — Low Frequency cut (a minimum of 3 cuts per annum)
- Visibility Splay (Cutting Regime as above)
- Grass — Minimal Frequency cut (1 Cut every 3 years)
- Hedges
- Scrub Areas
- Shrub Areas
- Wetland Areas
- Wildflower Areas
- Woodland Areas
- x/y — Photo
- Specific Tree
- Tree
- Gradient

Scale
1:1250 @ A1
1:2500 @ A3

Rev	Date	Drawn	Description	Chkd	Apprd

Client: SCOTTISH EXECUTIVE

Unit Managers
Amey Infrastructure Services
Langmuir Way
Bargeddie
Glasgow tel.: 0141 781 6900
G69 7RW fax.: 0141 771 0893
FAIRHURST

Project Title
3RD GENERATION TERM CONTRACT FOR MANAGEMENT AND MAINTENANCE OF THE SCOTTISH TRUNK ROAD NETWORK
SOUTH WEST TRUNK ROAD UNIT

Drawing Title
A75 TRUNK ROAD
LANDSCAPE INVENTORY

Drawn	Date	Status	Scale
	April 2005		
Designed	Date		
Checked	Date	Cad Reference	
Approved	Date	SW-A75-49-C	

Drawing No.:
A75 - SHEET 49 OF 65

Revision:

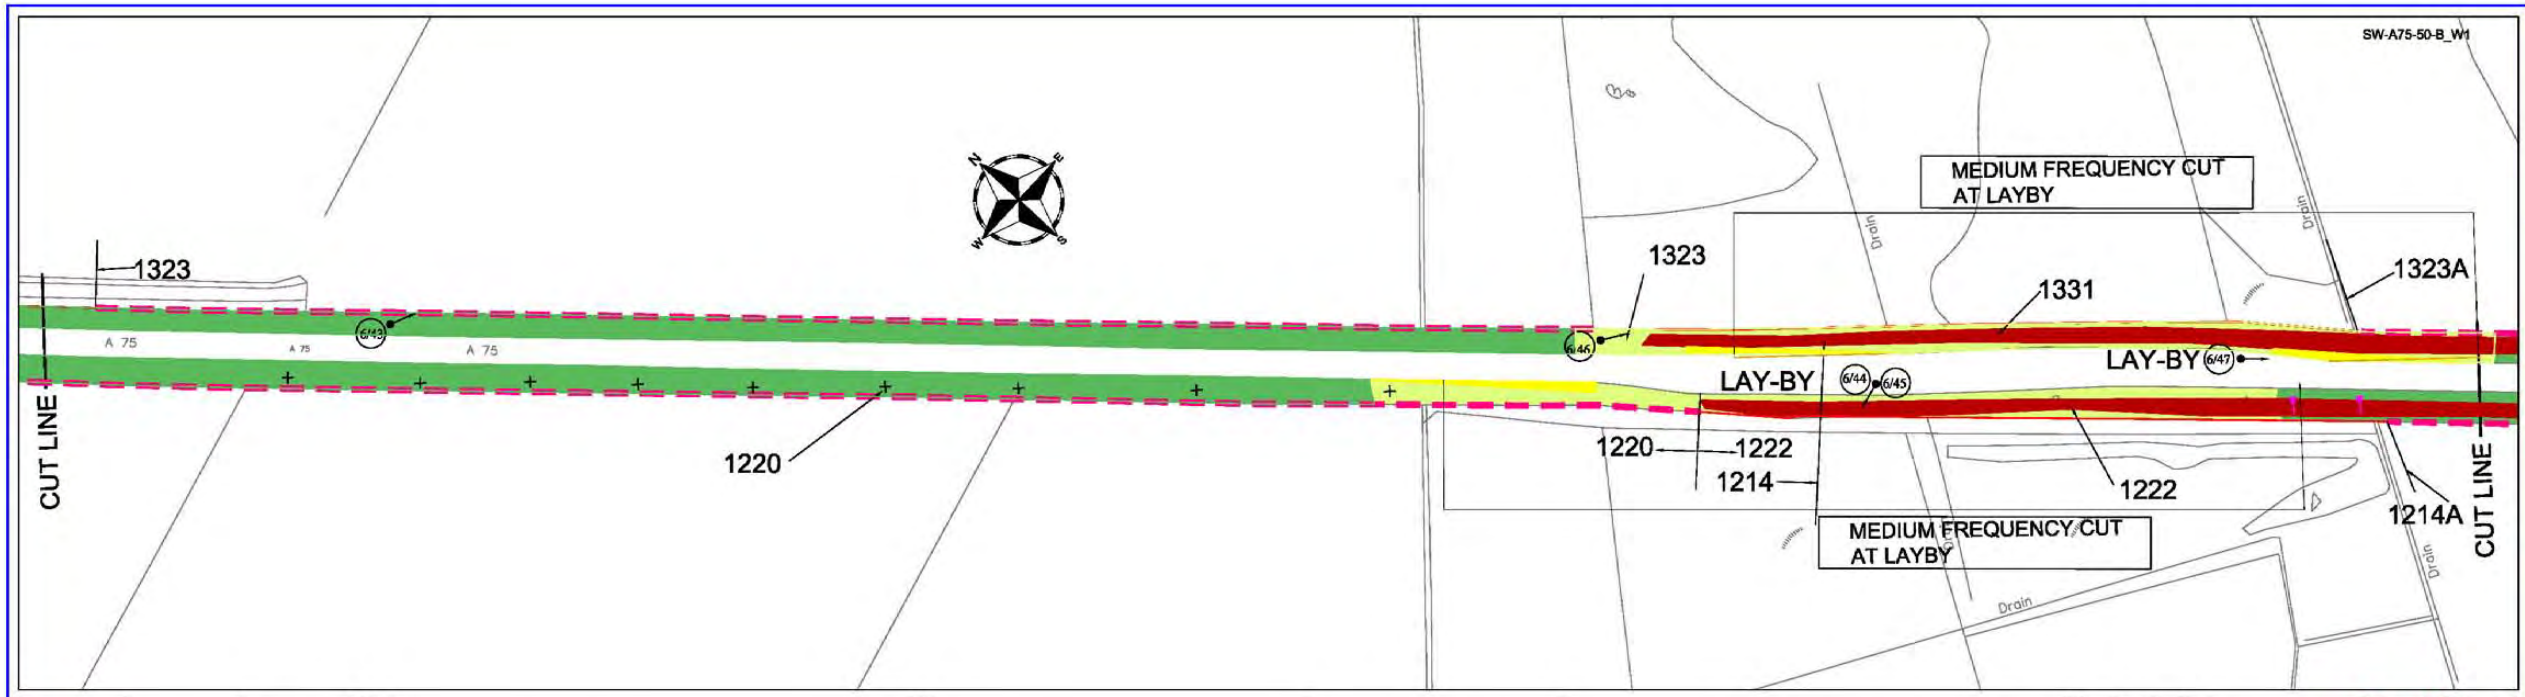

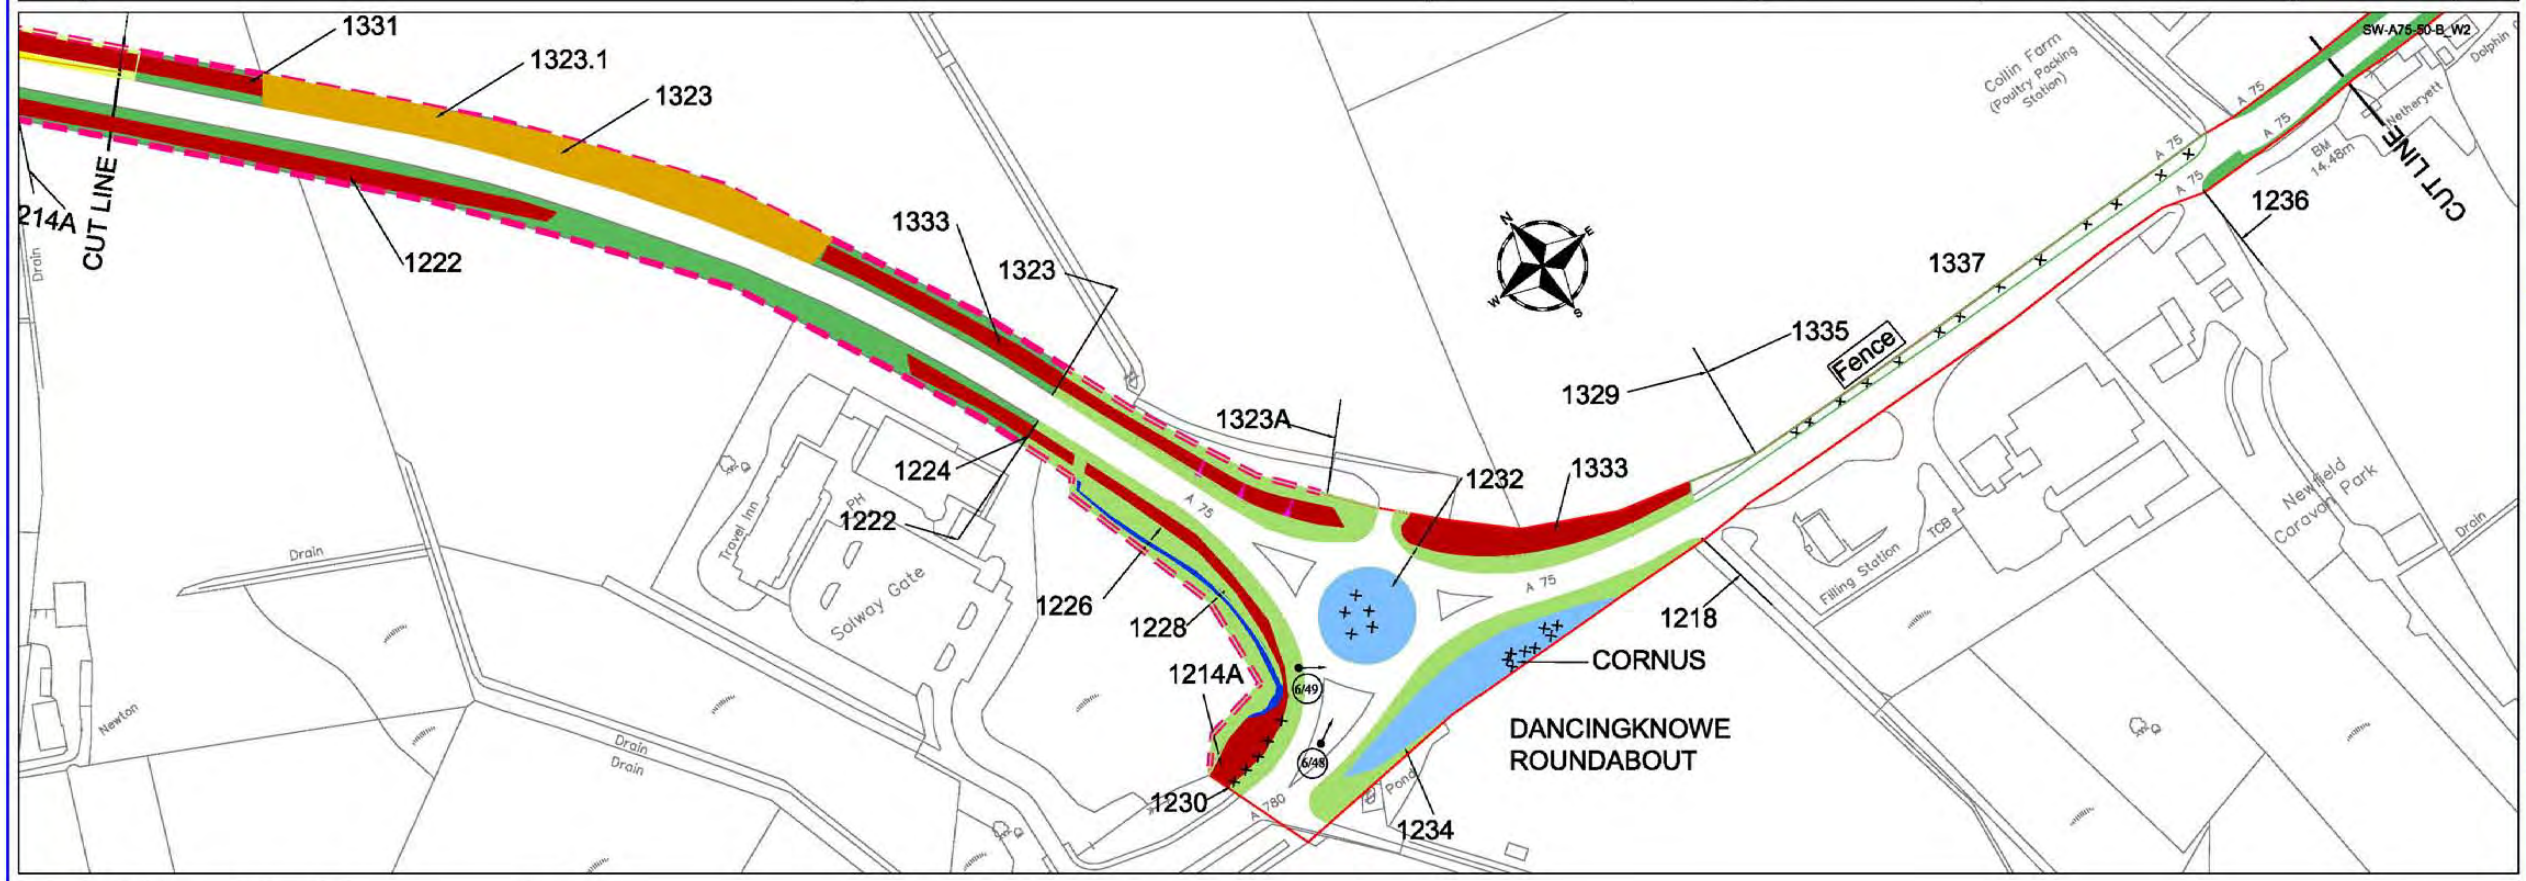

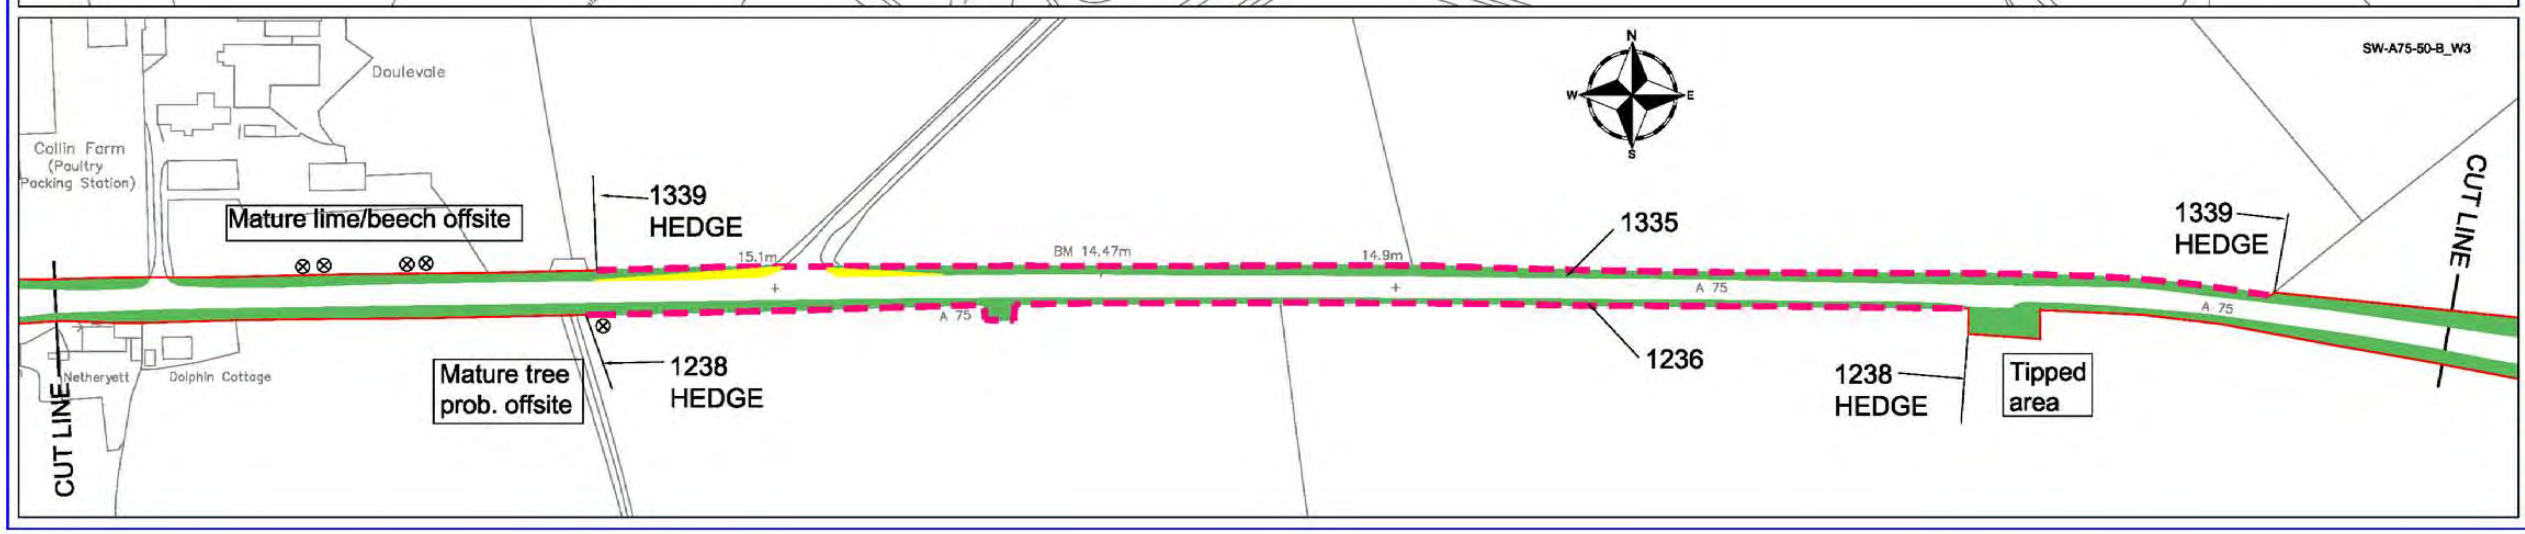

This map is reproduced from the OS map by the Scottish Executive with the permission of Ordnance Survey on behalf of The Controller of Her Majesty's Stationary Office. (c) Crown Copyright. All rights reserved. Unauthorised reproduction infringes Crown Copyright and may lead to prosecution or civil proceedings.
Licence Number: GD3135G001

LEGEND

- Grass — High Frequency cut (a minimum of 14 cuts per annum)
- Grass — Medium Frequency cut (a minimum of 7 cuts per annum)
- Grass — Low Frequency cut (a minimum of 3 cuts per annum)
- Visibility Splay (Cutting Regime as above)
- Grass — Minimal Frequency cut (1 Cut every 3 years)
- Hedges
- Scrub Areas
- Shrub Areas
- Wetland Areas
- Wildflower Areas
- Woodland Areas
- x/y — Photo
- Specific Tree
- Tree
- Gradient

Scale
1:1250 @ A1
1:2500 @ A3

Rev	Date	Drawn	Description	Chkd	Apprvd

Client: SCOTTISH EXECUTIVE

Unit Managers
Amey Infrastructure Services
Langmuir Way
Bargeddie
Glasgow tel.: 0141 781 6900
G69 7RW fax.: 0141 771 0693
FAIRHURST

Project Title
3RD GENERATION TERM CONTRACT FOR MANAGEMENT AND MAINTENANCE OF THE SCOTTISH TRUNK ROAD NETWORK
SOUTH WEST TRUNK ROAD UNIT

Drawing Title
A75 TRUNK ROAD
LANDSCAPE INVENTORY

Drawn	Date	Status	Scale
W.A.	April 2005		
Designed	Date		
Checked	Date	Cad Reference	
Approved	Date	3G-SW-A75-50-C	

Drawing No.:
A75 - SHEET 50 OF 65

Revision:

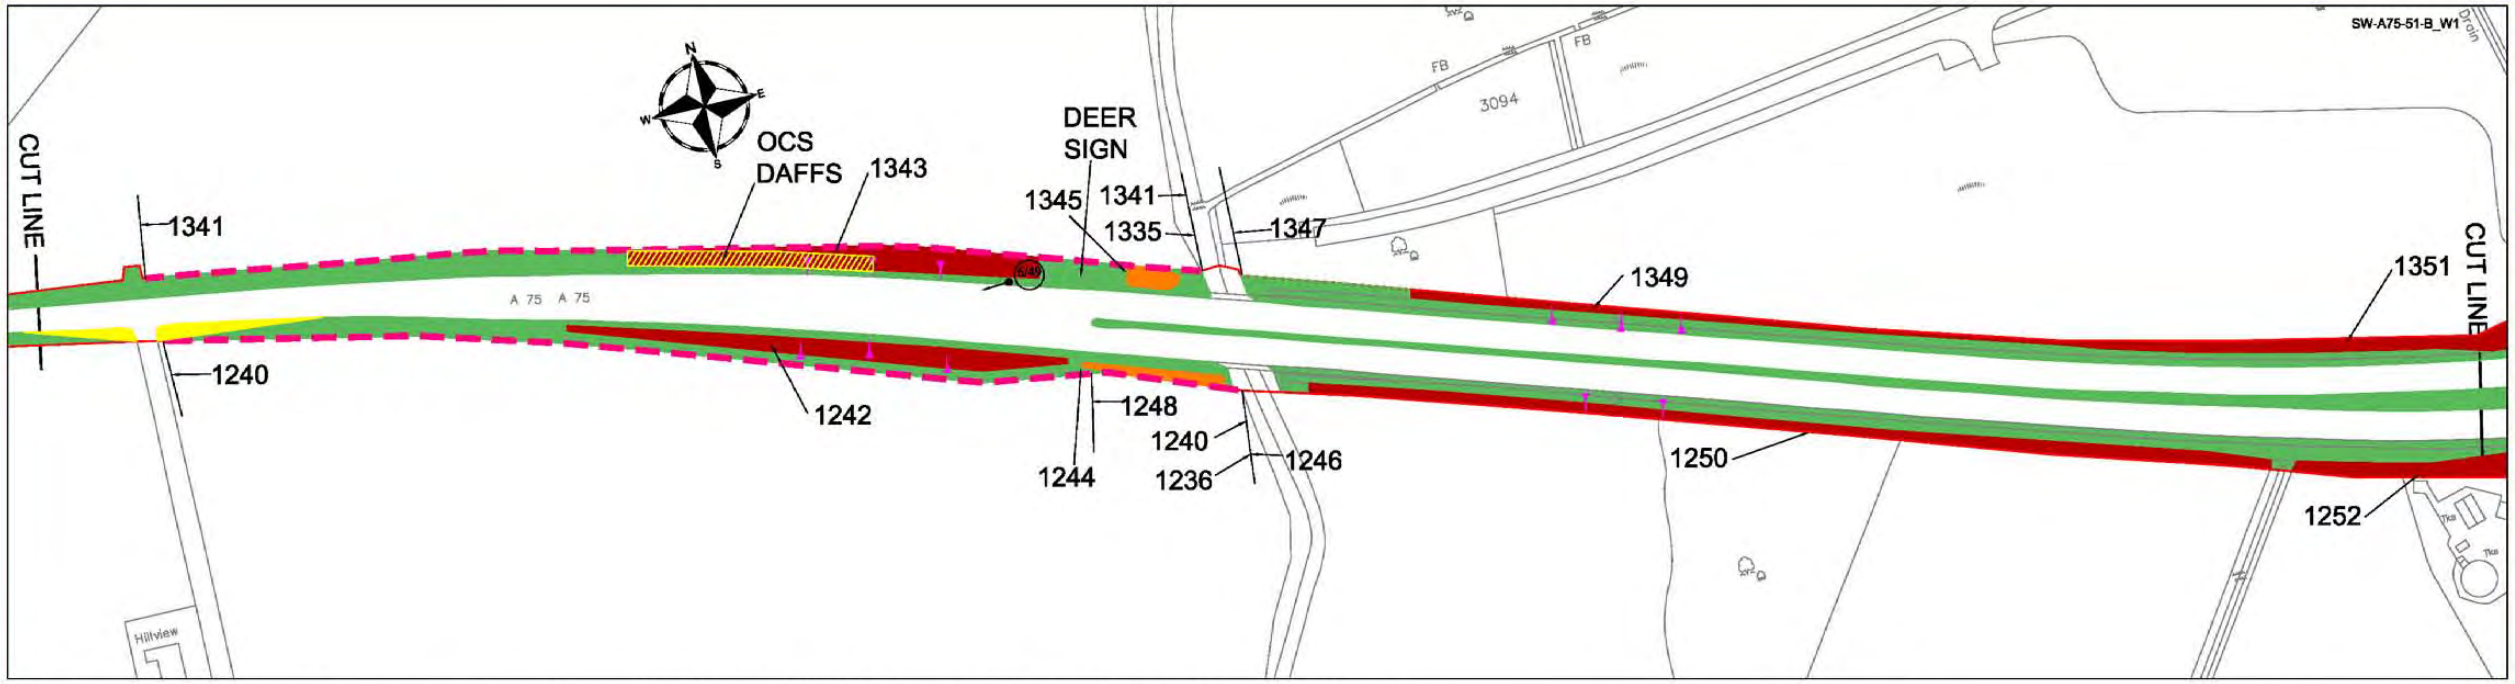

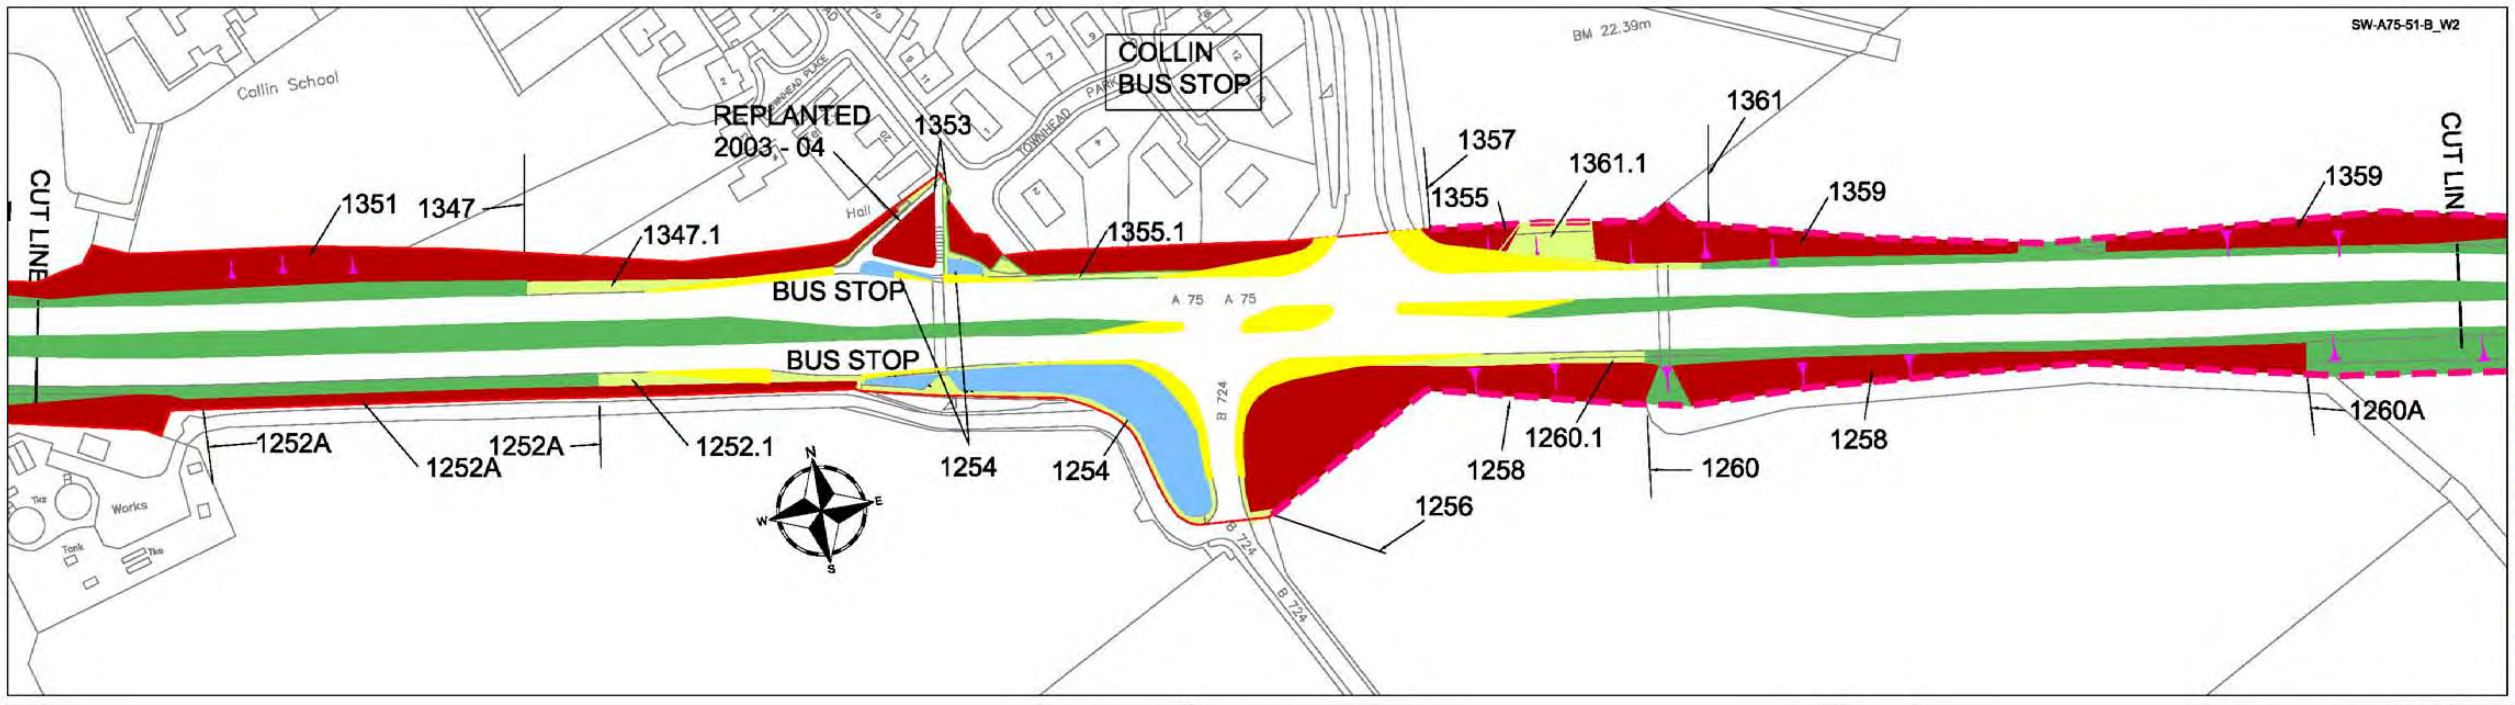

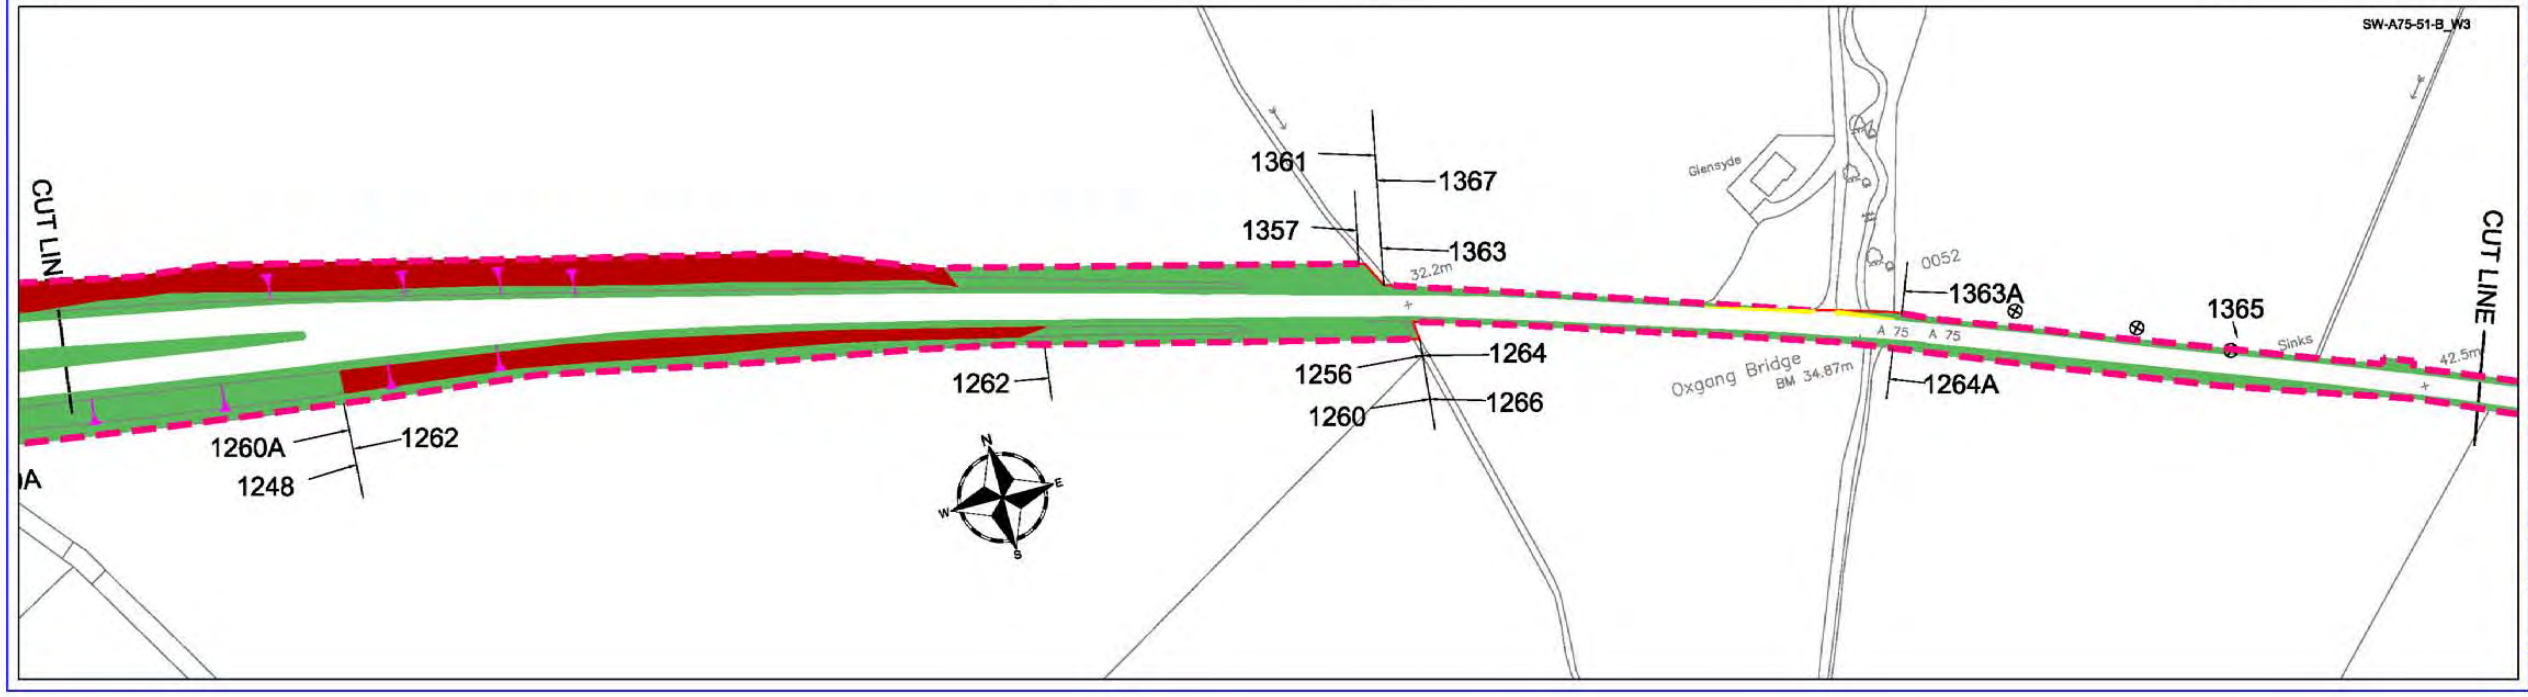

This map is reproduced from the OS map by the Scottish Executive with the permission of Ordnance Survey on behalf of The Controller of Her Majesty's Stationary Office. (c) Crown Copyright. All rights reserved. Unauthorised reproduction infringes Crown Copyright and may lead to prosecution or civil proceedings.
Licence Number: GD3135G001

LEGEND

- Grass — High Frequency cut (a minimum of 14 cuts per annum)
- Grass — Medium Frequency cut (a minimum of 7 cuts per annum)
- Grass — Low Frequency cut (a minimum of 3 cuts per annum)
- Visibility Splay (Cutting Regime as above)
- Grass — Minimal Frequency cut (1 Cut every 3 years)
- Hedges
- Scrub Areas
- Shrub Areas
- Wetland Areas
- Wildflower Areas
- Woodland Areas
- x/y — Photo
- Specific Tree
- Tree
- Gradient

Scale
1:1250 @ A1
1:2500 @ A3

Rev	Date	Drawn	Description	Chkd	Appvd

Client: SCOTTISH EXECUTIVE

Unit Managers
Amey Infrastructure Services
Longmuir Way
Bargeddie
Glasgow tel.: 0141 781 6900
G69 7RW fax.: 0141 771 0893
FAIRHURST

Project Title
3RD GENERATION TERM CONTRACT FOR MANAGEMENT AND MAINTENANCE OF THE SCOTTISH TRUNK ROAD NETWORK
SOUTH WEST TRUNK ROAD UNIT

Drawing Title
A75 TRUNK ROAD
LANDSCAPE INVENTORY

Drawn	Date	Status	Scale
W.A.	April 2005		
Designed	Date		
Checked	Date	Cad Reference	
Approved	Date	3G-SW-A75-51-C	

Drawing No.:
A75 - SHEET 51 OF 65
Revision:

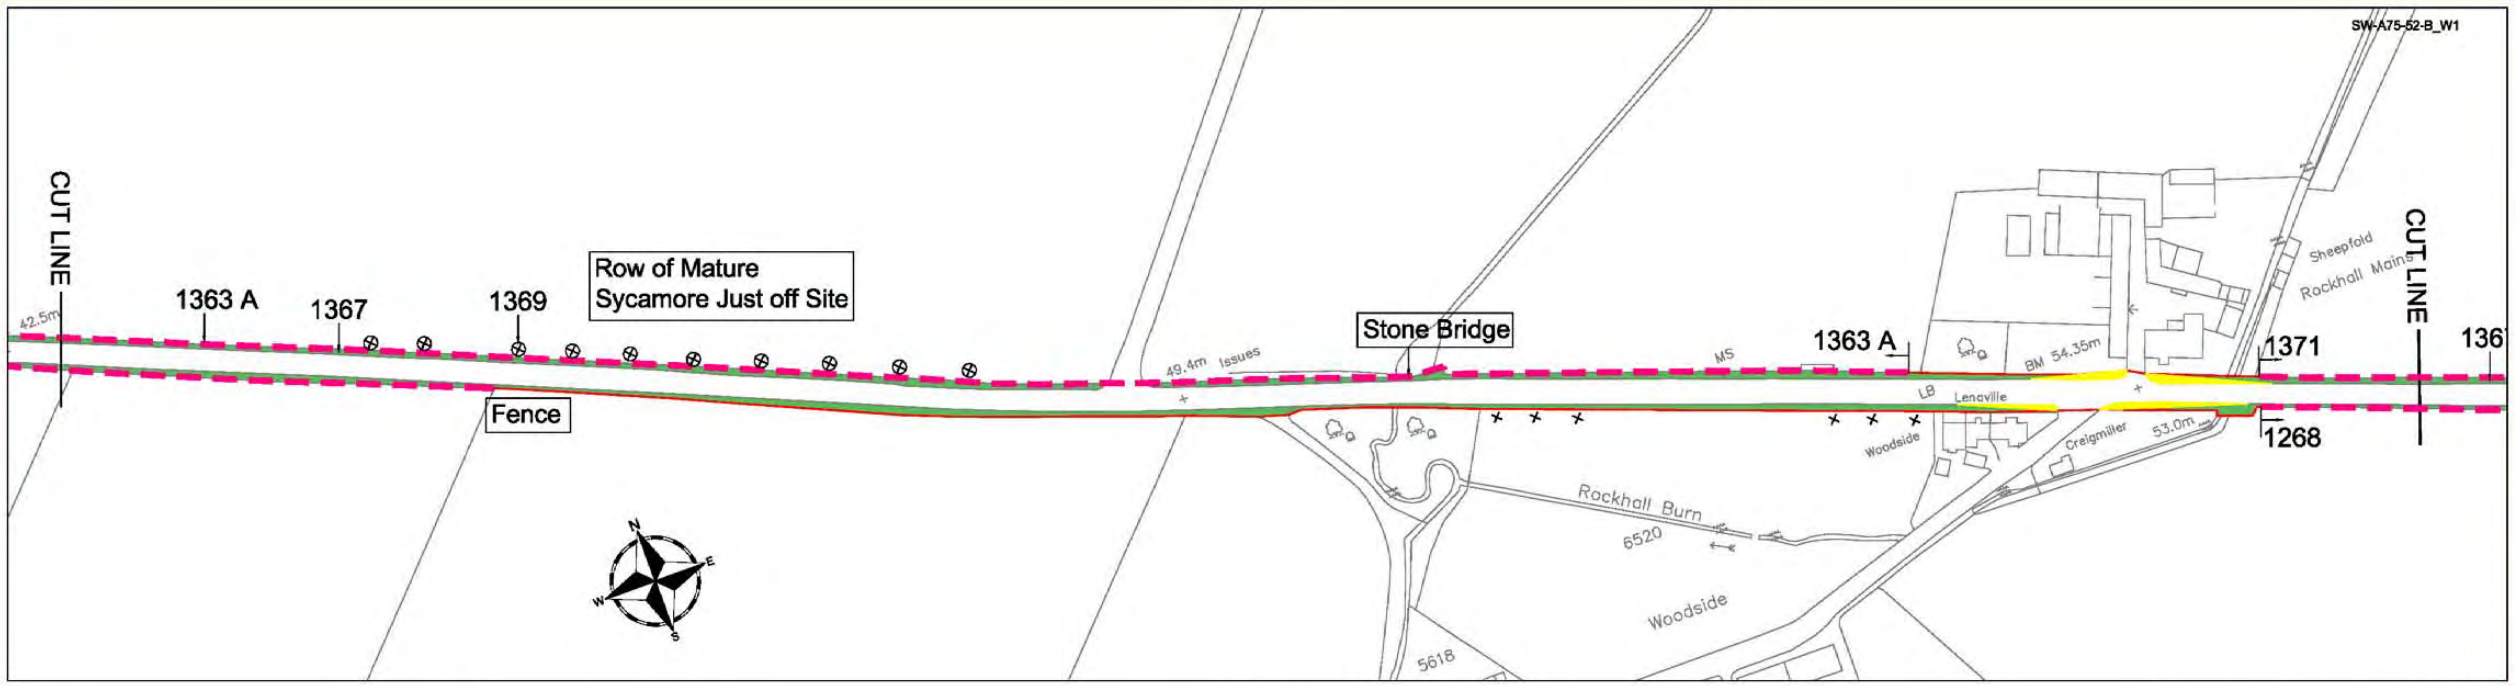

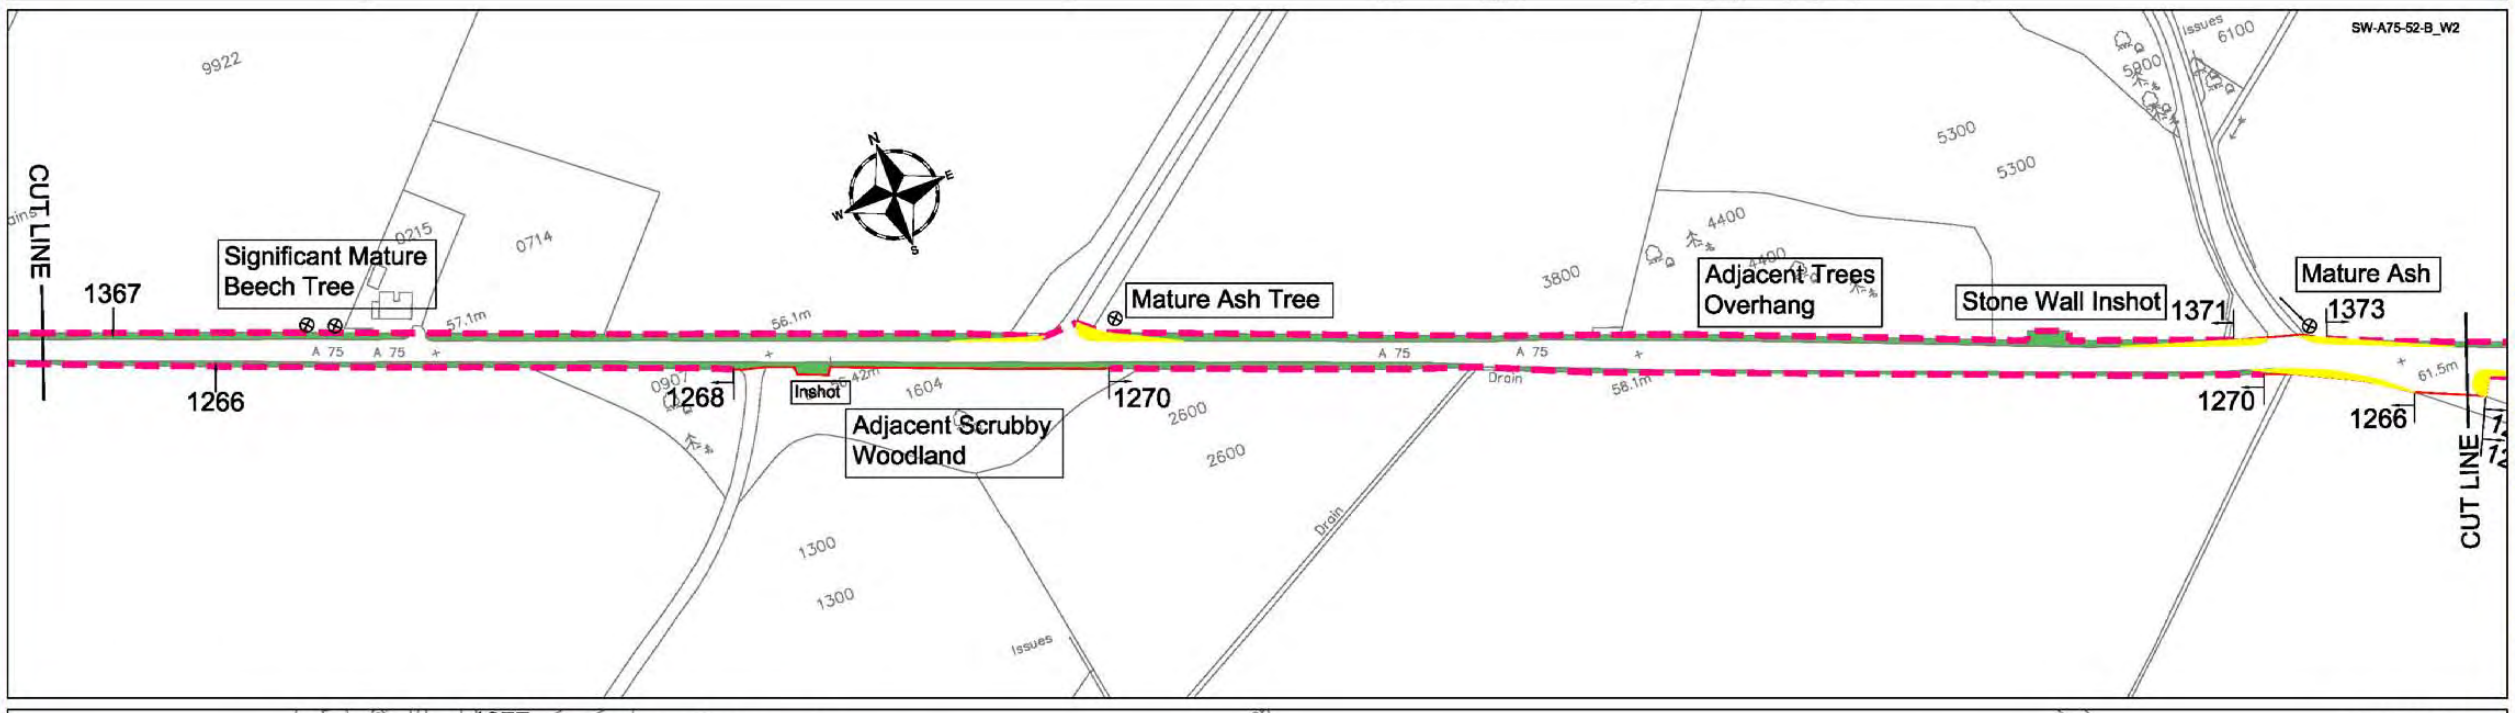

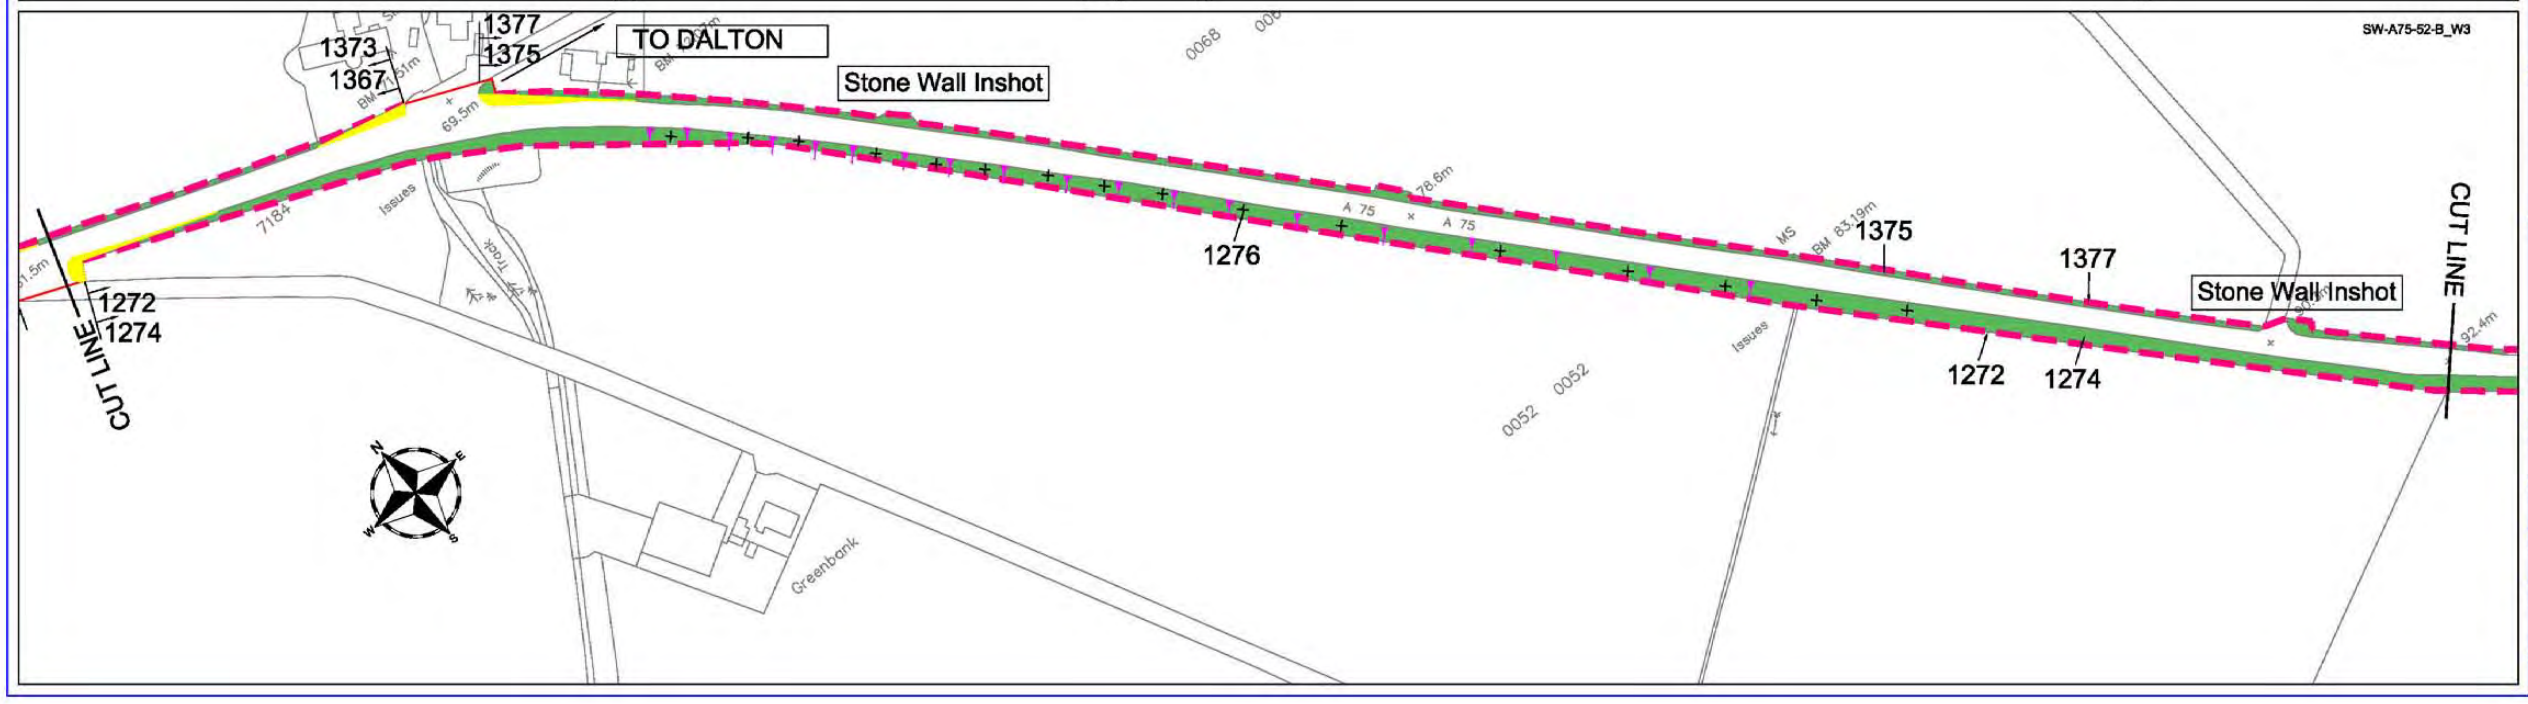

This map is reproduced from the OS map by the Scottish Executive with the permission of Ordnance Survey on behalf of The Controller of Her Majesty's Stationary Office. (c) Crown Copyright. All rights reserved. Unauthorised reproduction infringes Crown Copyright and may lead to prosecution or civil proceedings.
Licence Number: GD3135G001

LEGEND

- Grass — High Frequency cut (a minimum of 14 cuts per annum)
- Grass — Medium Frequency cut (a minimum of 7 cuts per annum)
- Grass — Low Frequency cut (a minimum of 3 cuts per annum)
- Visibility Splay (Cutting Regime as above)
- Grass — Minimal Frequency cut (1 Cut every 3 years)
- Hedges
- Scrub Areas
- Shrub Areas
- Wetland Areas
- Wildflower Areas
- Woodland Areas
- x/y — Photo
- Specific Tree
- Tree
- Gradient

Scale
1:1250 @ A1
1:2500 @ A3

Rev	Date	Drawn	Description	Chkd	Appvd

Client: SCOTTISH EXECUTIVE

Unit Managers

Amey Infrastructure Services
Langmuir Way
Bargeddie
Glasgow tel.: 0141 781 6900
G69 7RW fax.: 0141 771 0893
FAIRHURST

Project Title
3RD GENERATION TERM CONTRACT FOR MANAGEMENT AND MAINTENANCE OF THE SCOTTISH TRUNK ROAD NETWORK
SOUTH WEST TRUNK ROAD UNIT

Drawing Title
A75 TRUNK ROAD
LANDSCAPE INVENTORY

Drawn	Date	Status	Scale
W.A.	April 2005		
Designed	Date		
Checked	Date	Cad Reference	
Approved	Date	3G-SW-A75-52-C	

Drawing No.:
A75 - SHEET 52 OF 65
Revision:

SW-A75-53-B_W1

TO DALTON & CAR PARK SPACE

CUT LINE

1377

1379

Cleughbrae

Stone wall inshot

Mature trees just behind fence

1272

1274

CLEUGHBRAE TO MOOSWALD

1278

1284

1280

CUT LINE

SW-A75-53-B_W2

9766

1379

1375

1381

Stone wall

CUT LINE

1278

1282

1383

1284

VIEWS SOUTH

CUT LINE

2226

SW-A75-53-B_W3

CUT LINE

TO DALTON

Beckness

Byeloch

1383

Stone wall

1381

1387

1385

1387A

CUT LINE

Fence

1282

1284

1286

Fence

1288

Issues

This map is reproduced from the OS map by the Scottish Executive with the permission of Ordnance Survey on behalf of The Controller of Her Majesty's Stationary Office. (c) Crown Copyright. All rights reserved. Unauthorised reproduction infringes Crown Copyright and may lead to prosecution or civil proceedings.
Licence Number: GD3135G001

LEGEND

- Grass — High Frequency cut (a minimum of 14 cuts per annum)
- Grass — Medium Frequency cut (a minimum of 7 cuts per annum)
- Grass — Low Frequency cut (a minimum of 3 cuts per annum)
- Visibility Splay (Cutting Regime as above)
- Grass — Minimal Frequency cut (1 Cut every 3 years)
- Hedges
- Scrub Areas
- Shrub Areas
- Wetland Areas
- Wildflower Areas
- Woodland Areas
- x/y — Photo
- Specific Tree
- Tree
- Gradient

Scale
1:1250 @ A1
1:2500 @ A3

Rev	Date	Drawn	Description	Chkd	Apprvd

Client: SCOTTISH EXECUTIVE

Unit Managers

Amey Infrastructure Services
Langmuir Way
Bargeddie
Glasgow tel.: 0141 781 6900
G69 7RW fax.: 0141 771 0893
FAIRHURST

Project Title
3RD GENERATION TERM CONTRACT FOR MANAGEMENT AND MAINTENANCE OF THE SCOTTISH TRUNK ROAD NETWORK
SOUTH WEST TRUNK ROAD UNIT

Drawing Title
A75 TRUNK ROAD
LANDSCAPE INVENTORY

Drawn	Date	Status	Scale
W.A.	April 2005		
Designed	Date		
Checked	Date	Cad Reference	
Approved	Date	3G-SW-A75-53-C	

Drawing No.:
A75 - SHEET 53 OF 65

Revision:

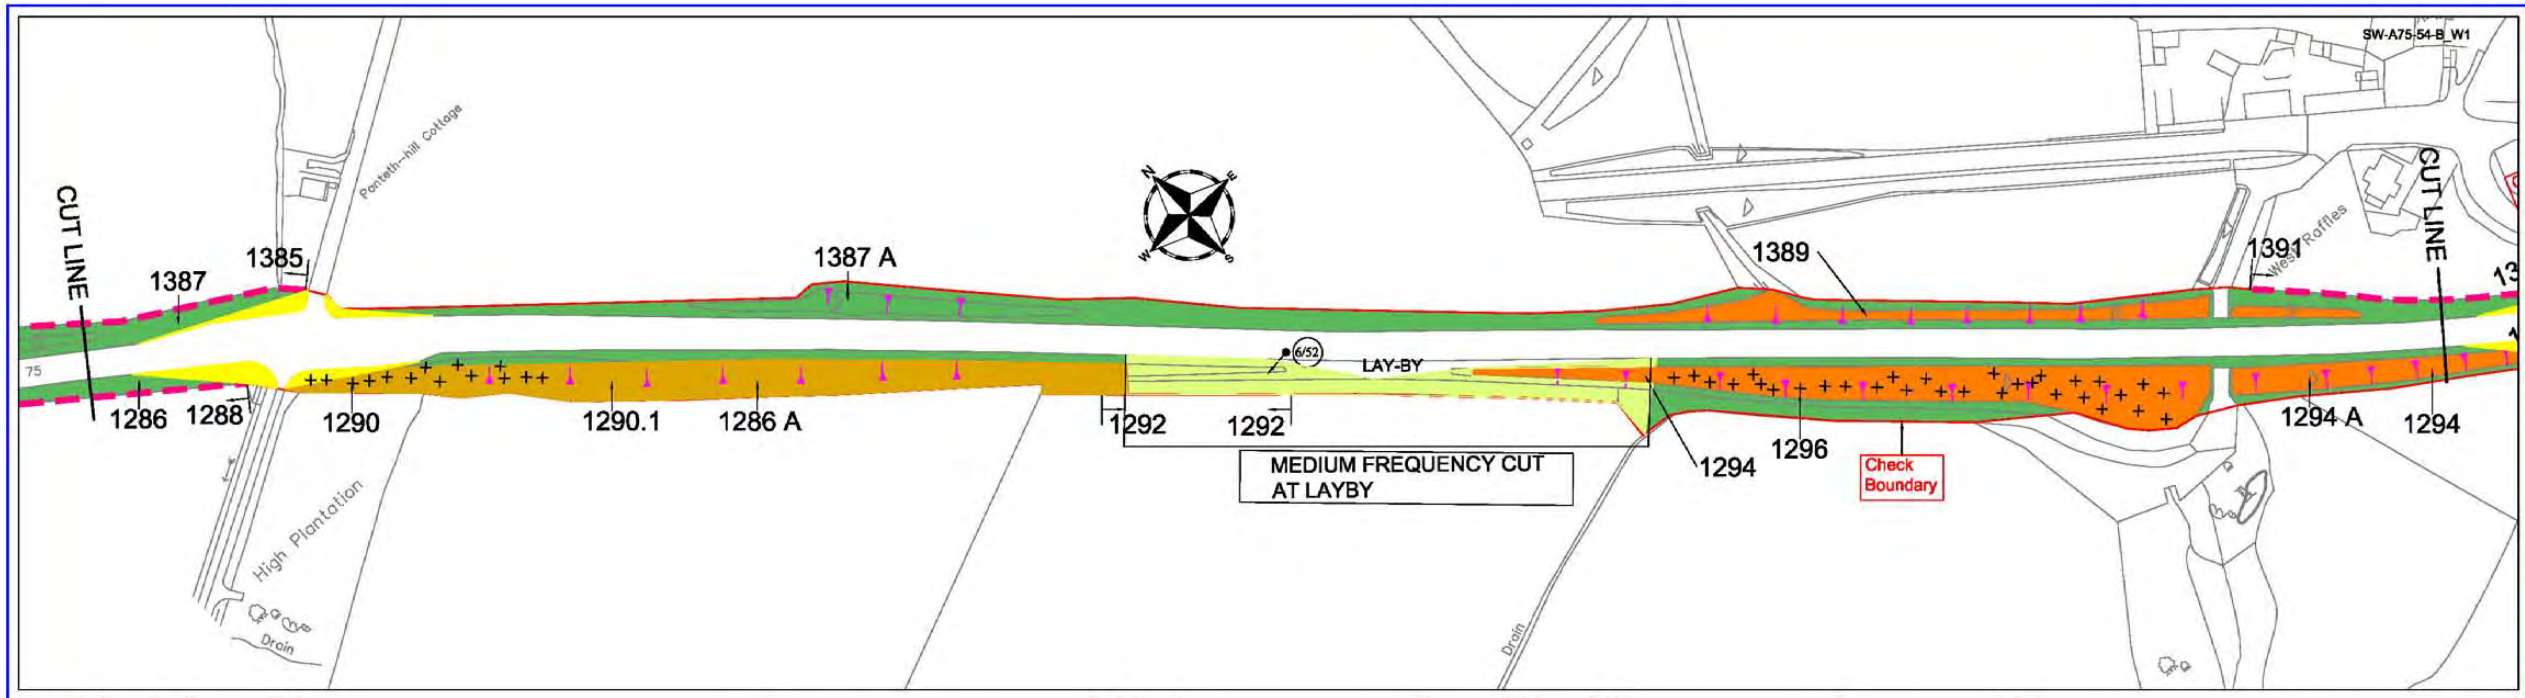

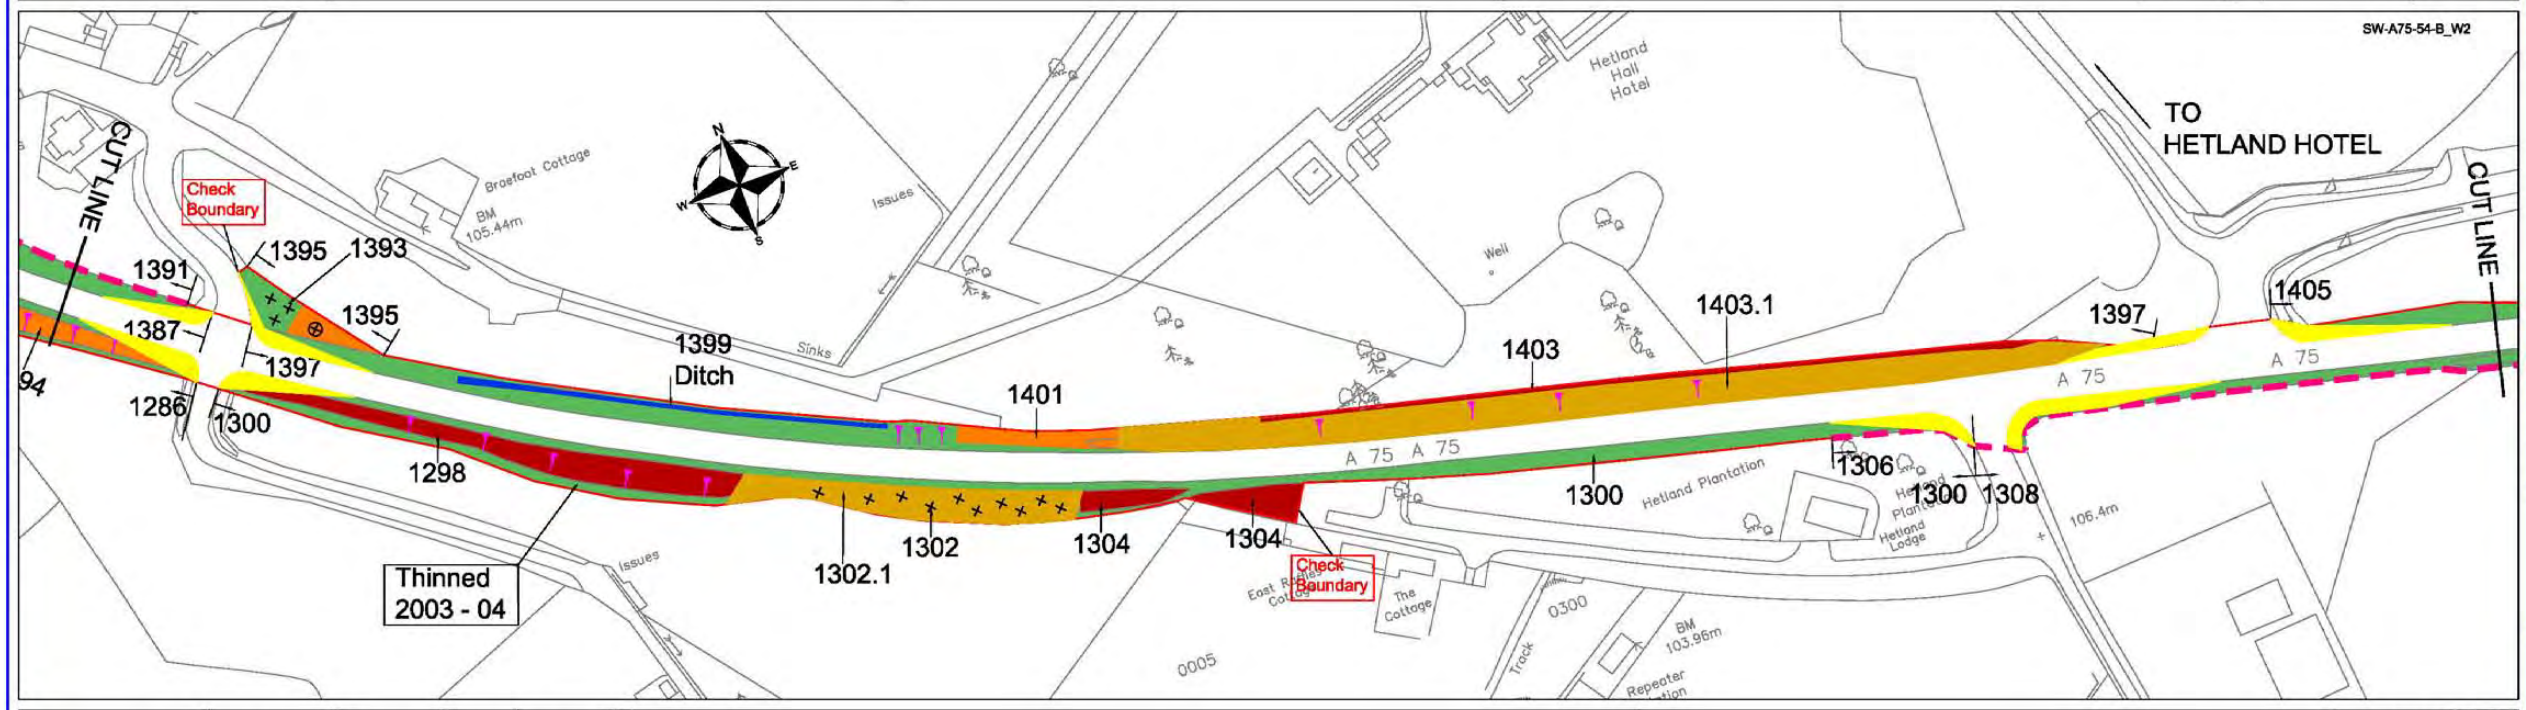

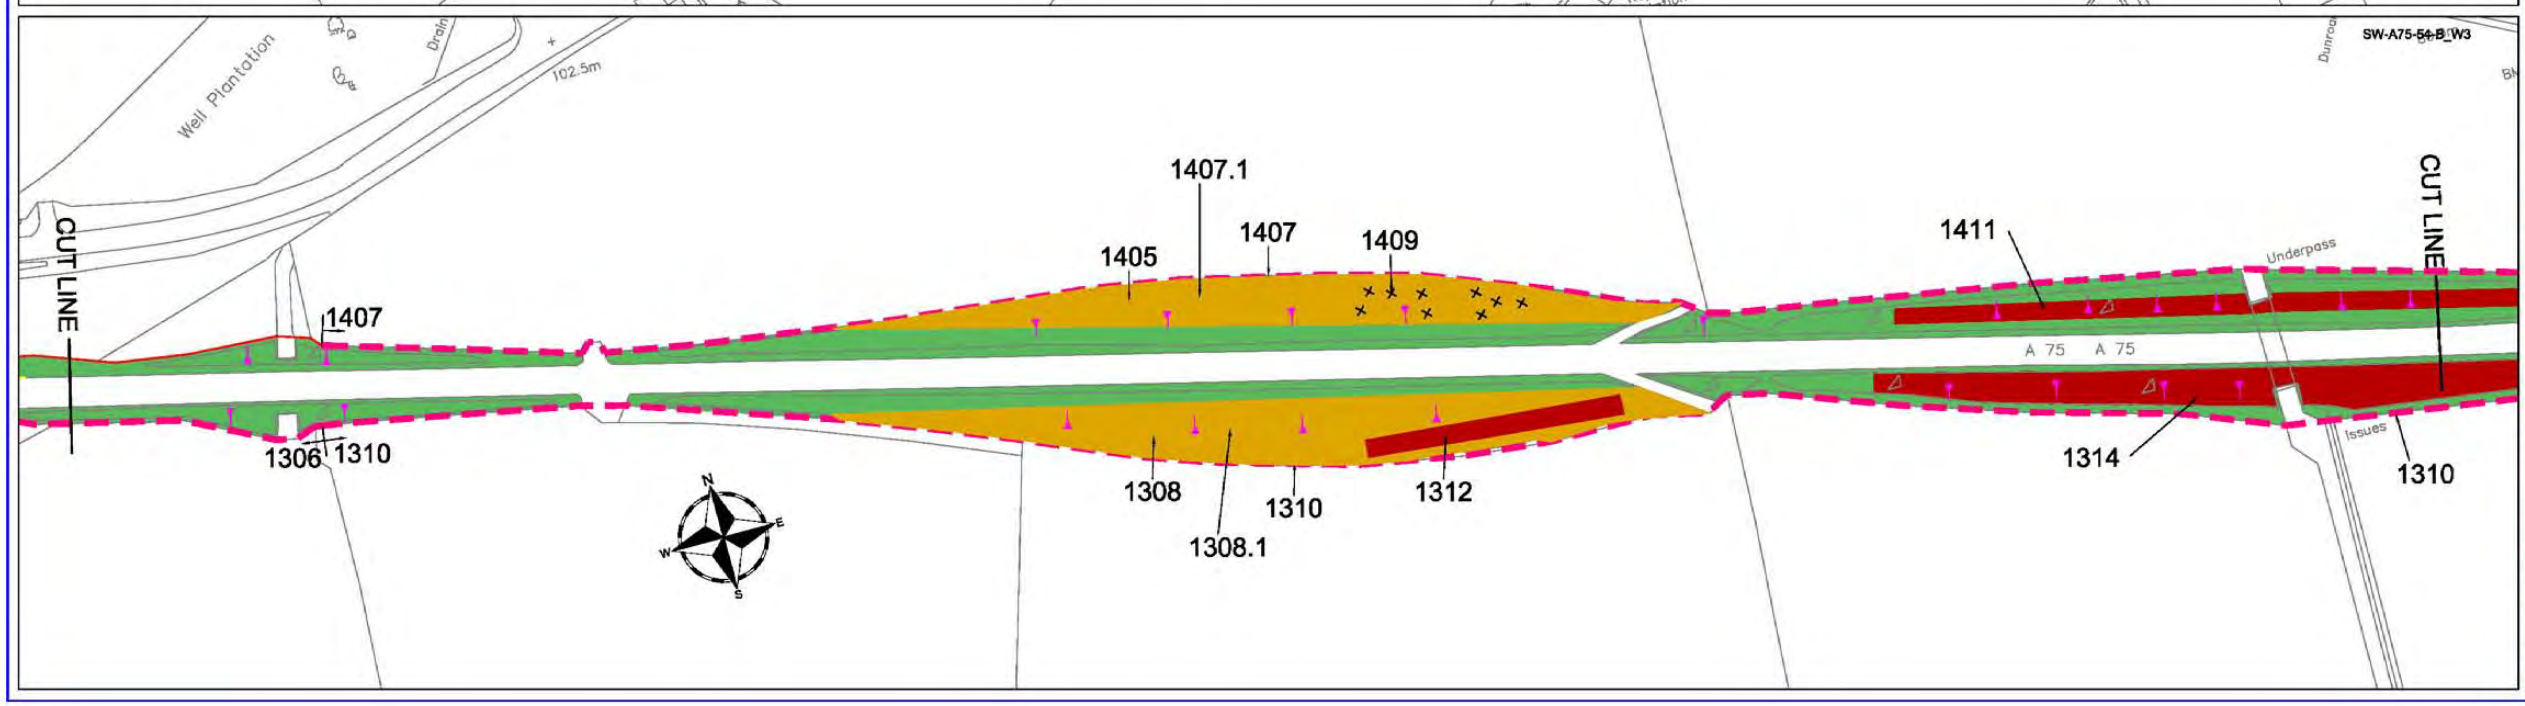

This map is reproduced from the OS map by the Scottish Executive with the permission of Ordnance Survey on behalf of The Controller of Her Majesty's Stationary Office. (c) Crown Copyright. All rights reserved. Unauthorised reproduction infringes Crown Copyright and may lead to prosecution or civil proceedings.
Licence Number: GD3135G001

LEGEND

- Grass — High Frequency cut (a minimum of 14 cuts per annum)
- Grass — Medium Frequency cut (a minimum of 7 cuts per annum)
- Grass — Low Frequency cut (a minimum of 3 cuts per annum)
- Visibility Splay (Cutting Regime as above)
- Grass — Minimal Frequency cut (1 Cut every 3 years)
- Hedges
- Scrub Areas
- Shrub Areas
- Wetland Areas
- Wildflower Areas
- Woodland Areas
- x/y — Photo
- Specific Tree
- Tree
- Gradient

Scale
1:1250 @ A1
1:2500 @ A3

Rev	Date	Drawn	Description	Chkd	Apprd

Client
SCOTTISH EXECUTIVE

Unit Managers
Amey Infrastructure Services
Langmuir Way
Bargeddie
Glasgow tel.: 0141 781 6900
G69 7RW fax.: 0141 771 0693
FAIRHURST

Project Title
3RD GENERATION TERM CONTRACT FOR MANAGEMENT AND MAINTENANCE OF THE SCOTTISH TRUNK ROAD NETWORK
SOUTH WEST TRUNK ROAD UNIT

Drawing Title
A75 TRUNK ROAD
LANDSCAPE INVENTORY

Drawn: W.A.	Date: April 2005	Status:	Scale:
Designed	Date		
Checked	Date	Cad Reference: 3G-SW-A75-54-C	
Approved	Date		

Drawing No.:
A75 - SHEET 54 OF 65

Revision:

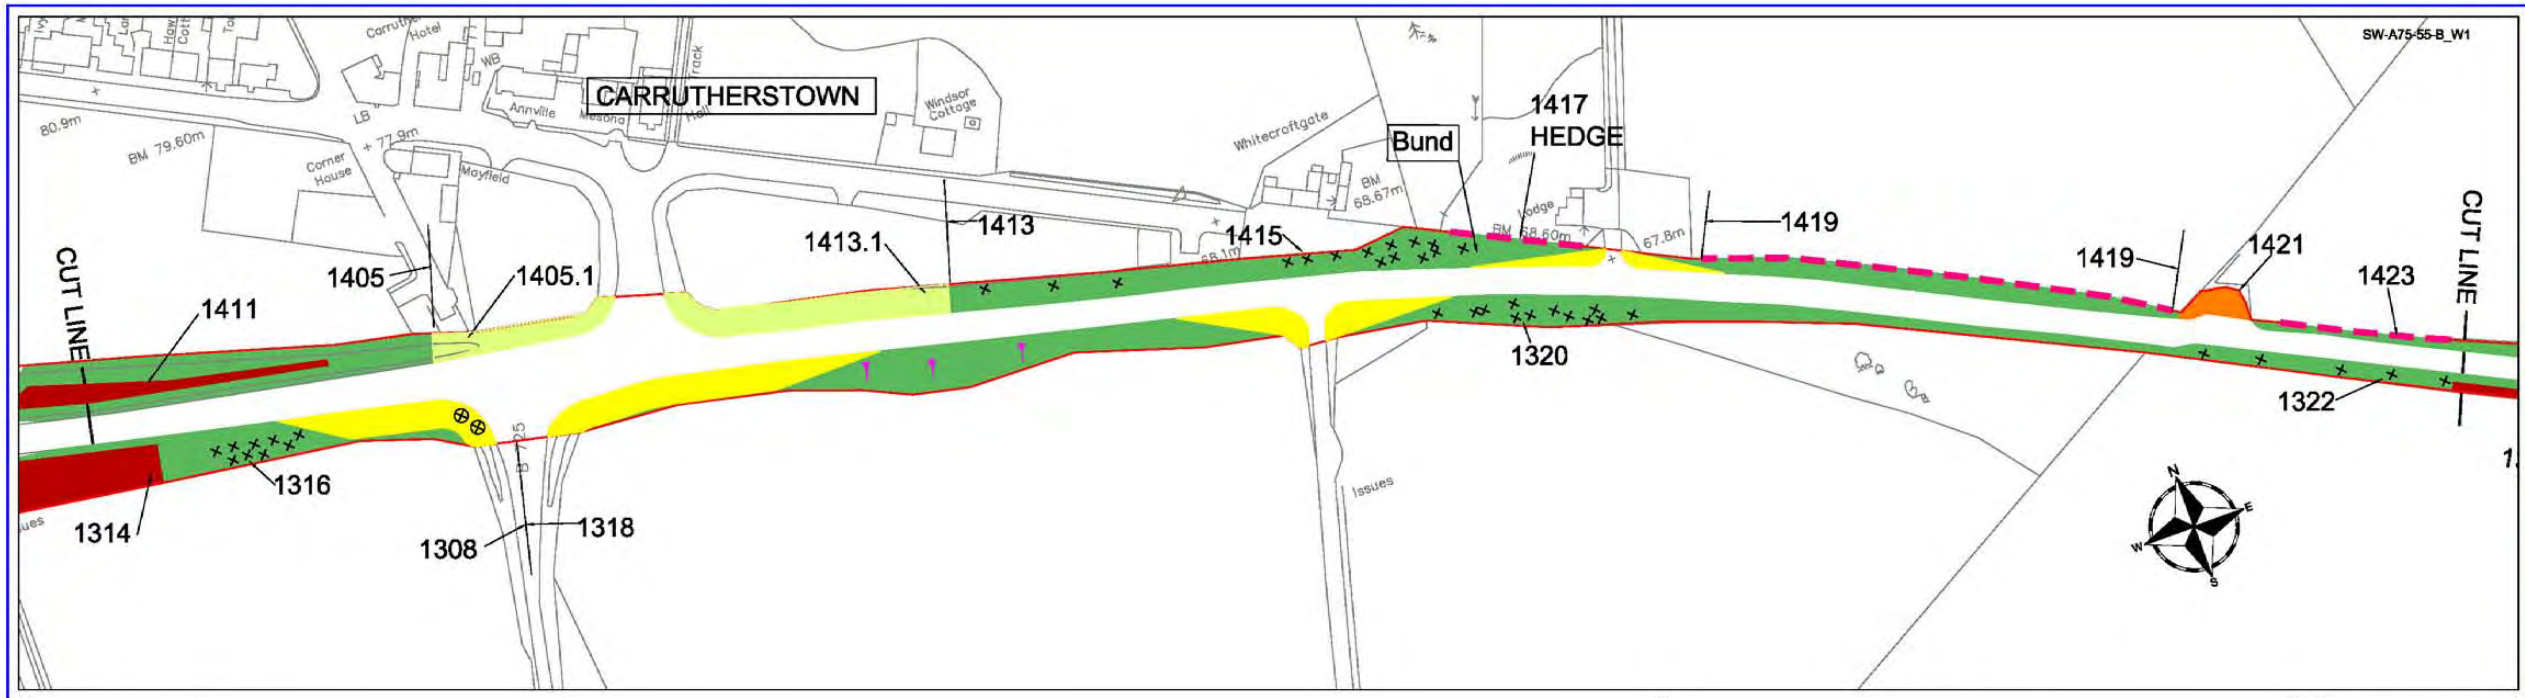

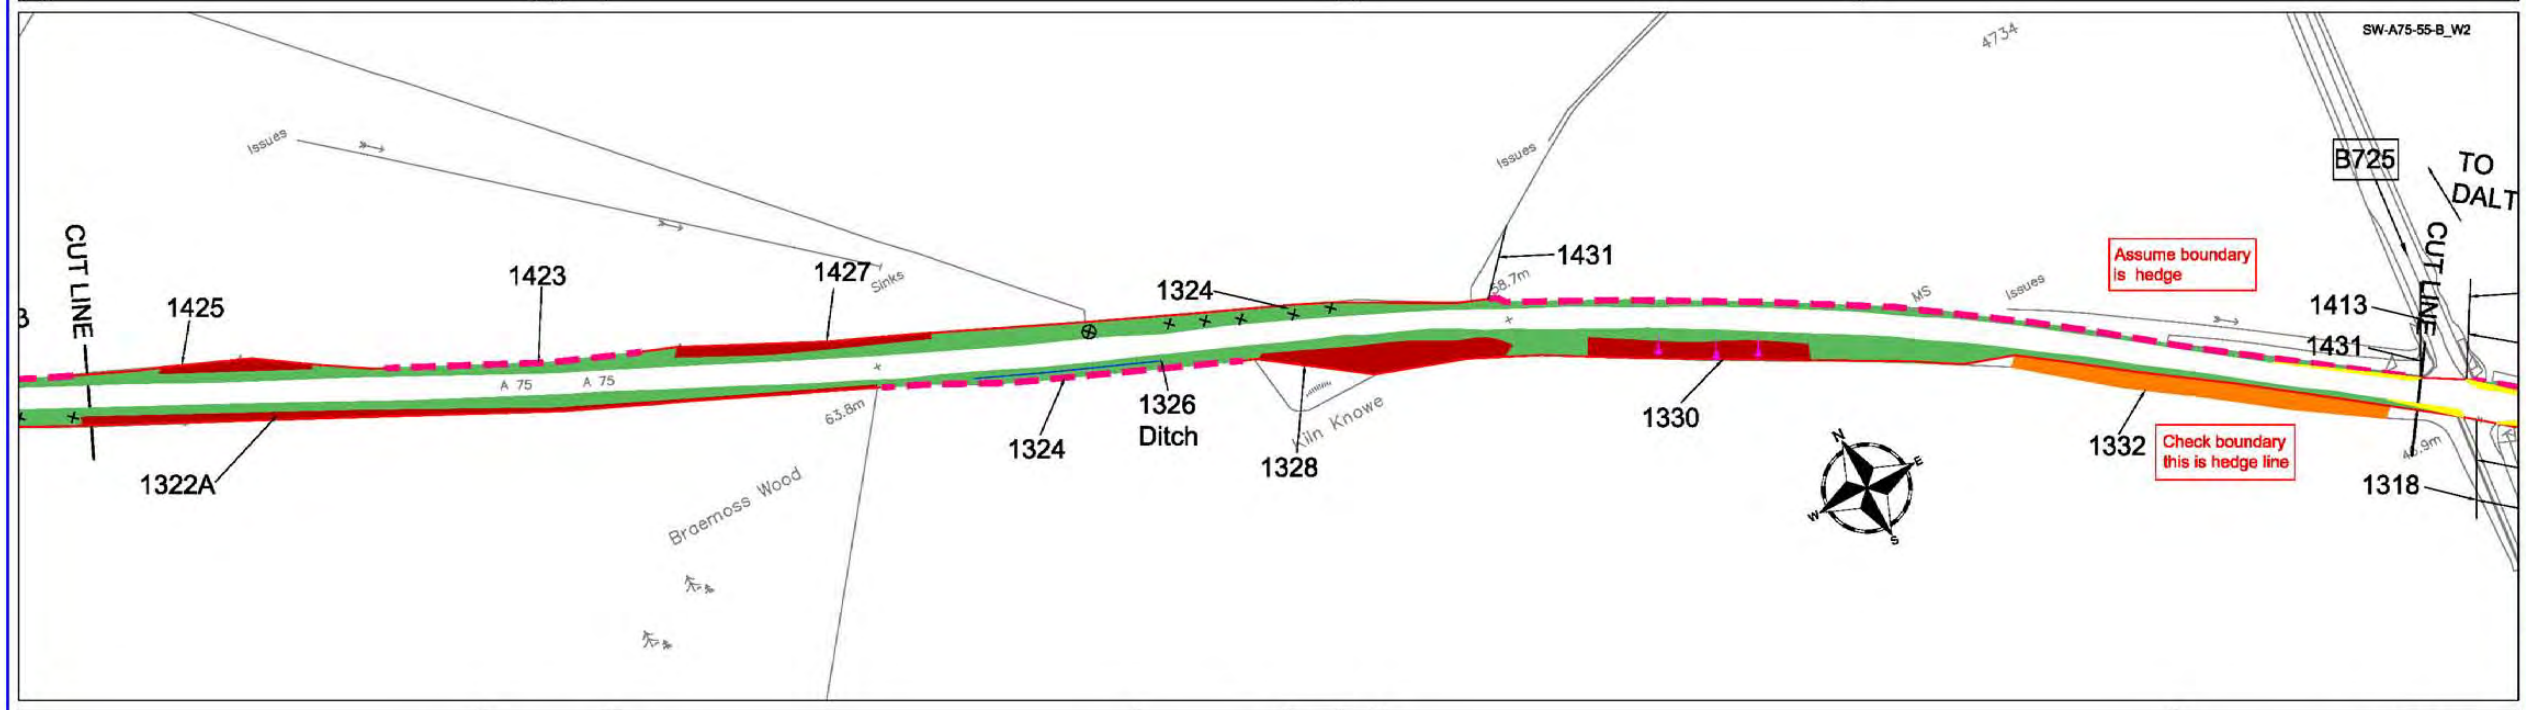

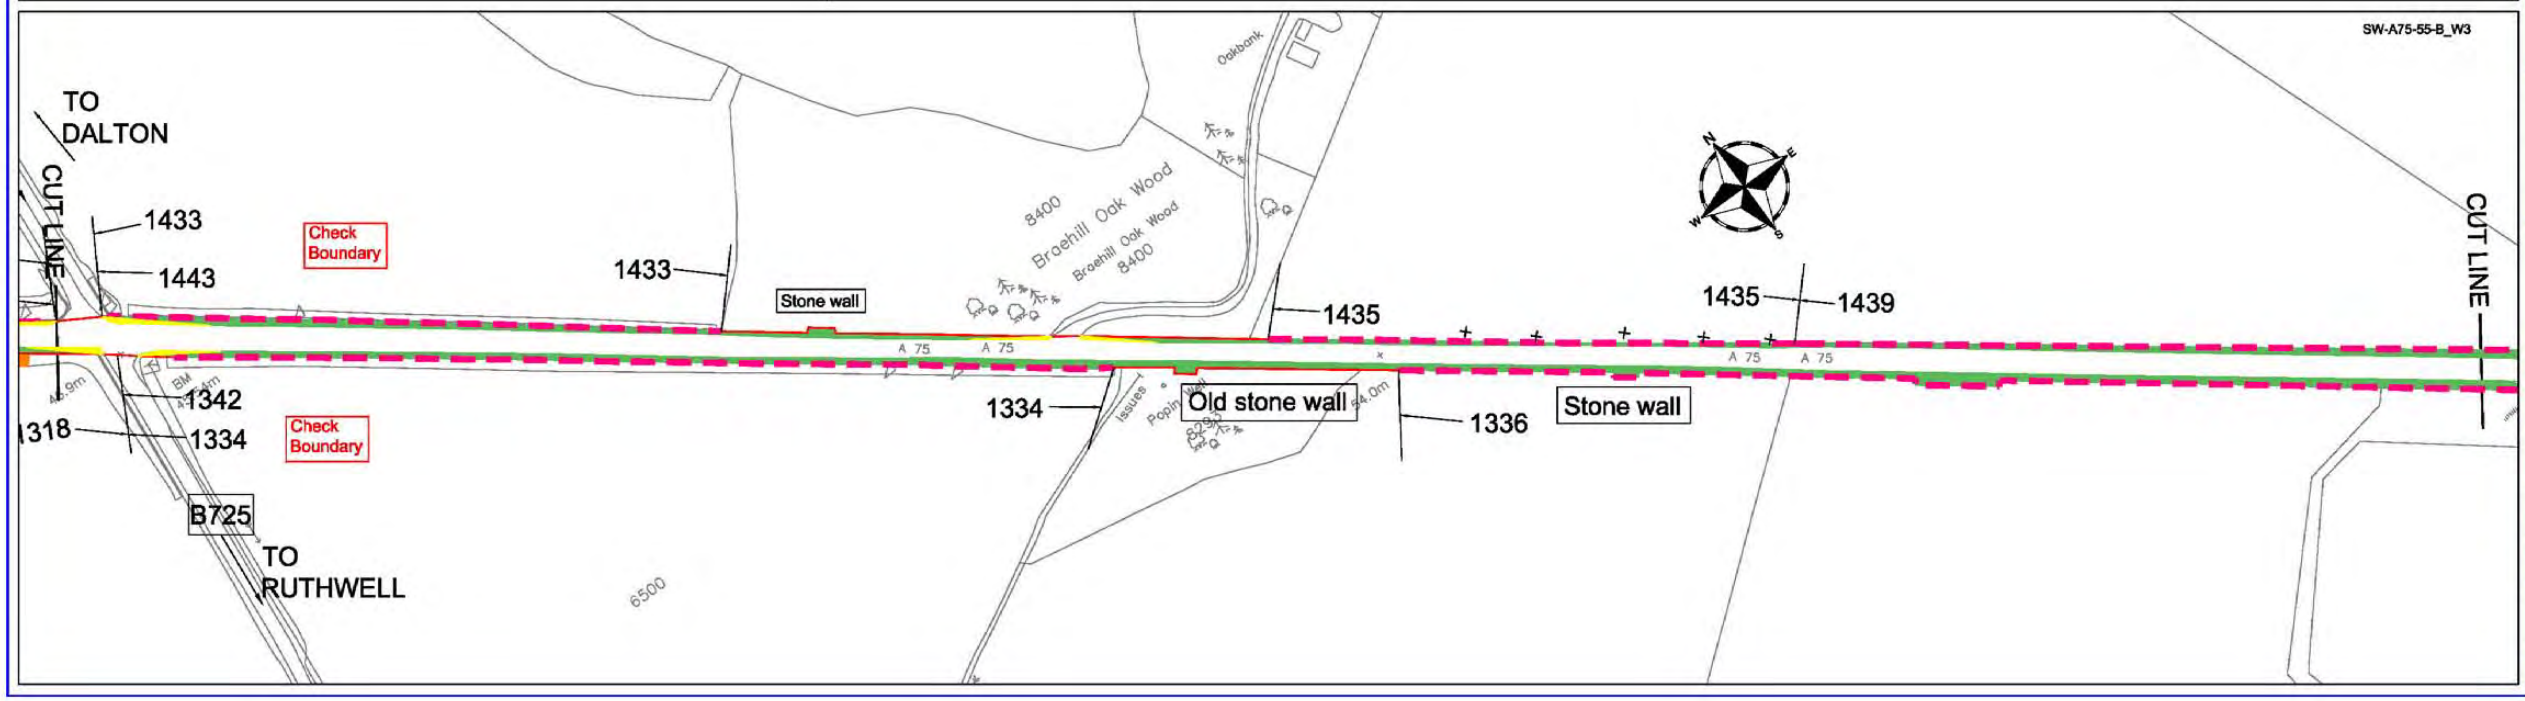

This map is reproduced from the OS map by the Scottish Executive with the permission of Ordnance Survey on behalf of The Controller of Her Majesty's Stationary Office. (c) Crown Copyright. All rights reserved. Unauthorised reproduction infringes Crown Copyright and may lead to prosecution or civil proceedings.
Licence Number: GD3135G001

LEGEND

- Grass — High Frequency cut (a minimum of 14 cuts per annum)
- Grass — Medium Frequency cut (a minimum of 7 cuts per annum)
- Grass — Low Frequency cut (a minimum of 3 cuts per annum)
- Visibility Splay (Cutting Regime as above)
- Grass — Minimal Frequency cut (1 Cut every 3 years)
- Hedges
- Scrub Areas
- Shrub Areas
- Wetland Areas
- Wildflower Areas
- Woodland Areas
- x/y — Photo
- Specific Tree
- Tree
- Gradient

Scale
1:1250 @ A1
1:2500 @ A3

Rev	Date	Drawn	Description	Chkd	Apprd

Client
SCOTTISH EXECUTIVE

Unit Managers
Amey Infrastructure Services
Langmuir Way
Bargeddie
Glasgow tel.: 0141 781 6900
G69 7RW fax.: 0141 771 0693
FAIRHURST

Project Title
3RD GENERATION TERM CONTRACT FOR MANAGEMENT AND MAINTENANCE OF THE SCOTTISH TRUNK ROAD NETWORK
SOUTH WEST TRUNK ROAD UNIT

Drawing Title
A75 TRUNK ROAD
LANDSCAPE INVENTORY

Drawn W.A.	Date April 2005	Status	Scale
Designed	Date		
Checked	Date	Cad Reference 3G-SW-A75-55-C	
Approved	Date		

Drawing No.:
A75 - SHEET 55 OF 65

Revision:

SW-A75-56-B_W1

CUT LINE

Stone Wall

1336 1338

BM 60.94m

Steinlegate

1338 1340

1439 1441

60.6m

1342

1443

Check boundary assumed hedge line

6.3.7m

BM 63.05m

62.1m

MS

CUT LINE

ACCESS TO TOPMUIR

SW-A75-56-B_W2

CUT LINE

ADJACENT CONIFER PLANTATION

Sinks

Check Boundary

1441

Dead Tree

LAY-BY

A 75 A 75

56.7m

VIEWS

Glen Burn

Glen Burn

1445

1447 Ditch

A 75 A 75

1340 1344

56.7m

UPPER MAINS FARM

BM 55.60m

CUT LINE

SW-A75-56-B_W3

Kelhead Moss Plantation

Drain

CUT LINE

Drain

56.2m

1445

1449

1447

1449A

MS

6/58

A 75

1348

1344

BM 55.20m

1342 1350

Check Boundary

1346

TO CUMMERTRESS & RUTHWELL

Issues

This map is reproduced from the OS map by the Scottish Executive with the permission of Ordnance Survey on behalf of The Controller of Her Majesty's Stationary Office. (c) Crown Copyright. All rights reserved. Unauthorised reproduction infringes Crown Copyright and may lead to prosecution or civil proceedings.
Licence Number: GD3135G001

LEGEND

- Grass — High Frequency cut (a minimum of 14 cuts per annum)
- Grass — Medium Frequency cut (a minimum of 7 cuts per annum)
- Grass — Low Frequency cut (a minimum of 3 cuts per annum)
- Visibility Splay (Cutting Regime as above)
- Grass — Minimal Frequency cut (1 Cut every 3 years)
- Hedges
- Scrub Areas
- Shrub Areas
- Wetland Areas
- Wildflower Areas
- Woodland Areas
- x/y — Photo
- Specific Tree
- Tree
- Gradient

Scale
1:1250 @ A1
1:2500 @ A3

Rev	Date	Drawn	Description	Chkd	Apprd

Client
SCOTTISH EXECUTIVE

Unit Managers
amey
Amey Infrastructure Services
Langmuir Way
Bargeddie
Glasgow tel.: 0141 781 6800
G69 7RW fax.: 0141 771 0693
FAIRHURST

Project Title
3RD GENERATION TERM CONTRACT FOR MANAGEMENT AND MAINTENANCE OF THE SCOTTISH TRUNK ROAD NETWORK
SOUTH WEST TRUNK ROAD UNIT

Drawing Title
A75 TRUNK ROAD
LANDSCAPE INVENTORY

Drawn	Date	Status	Scale
W.A.	April 2005		
Designed	Date		
Checked	Date	Cad Reference	
Approved	Date	3G-SW-A75-56-C	

Drawing No.:
A75 - SHEET 56 OF 65

Revision:

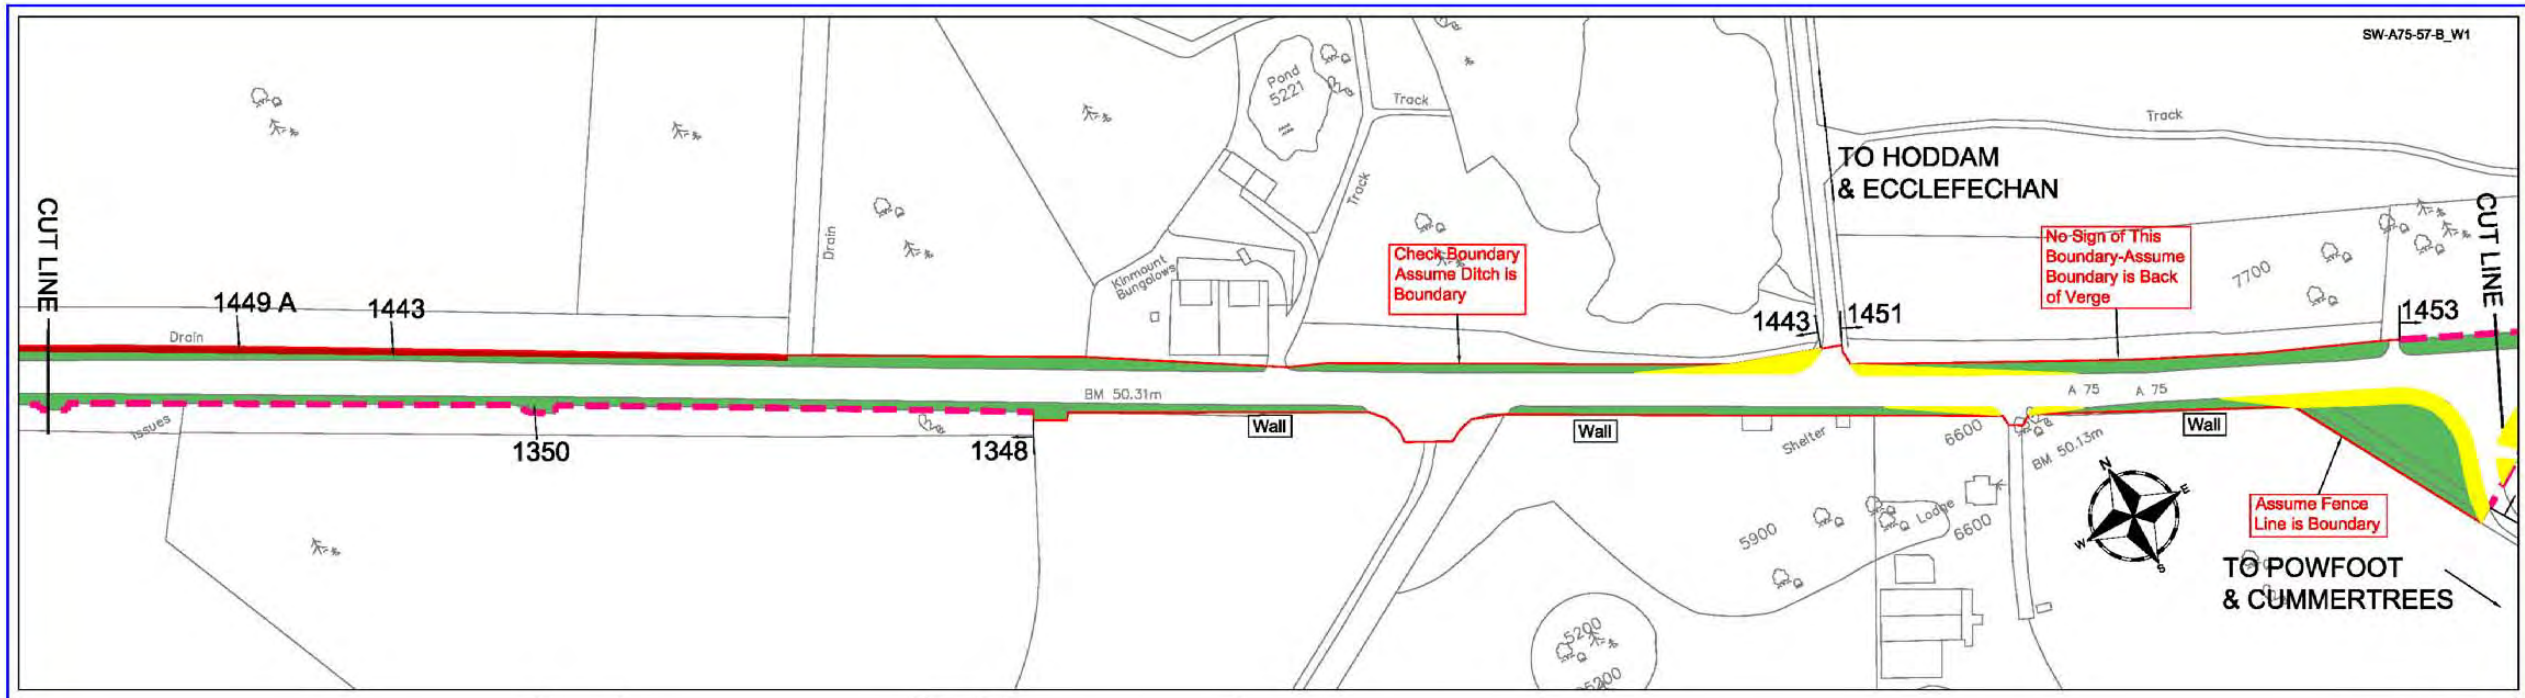

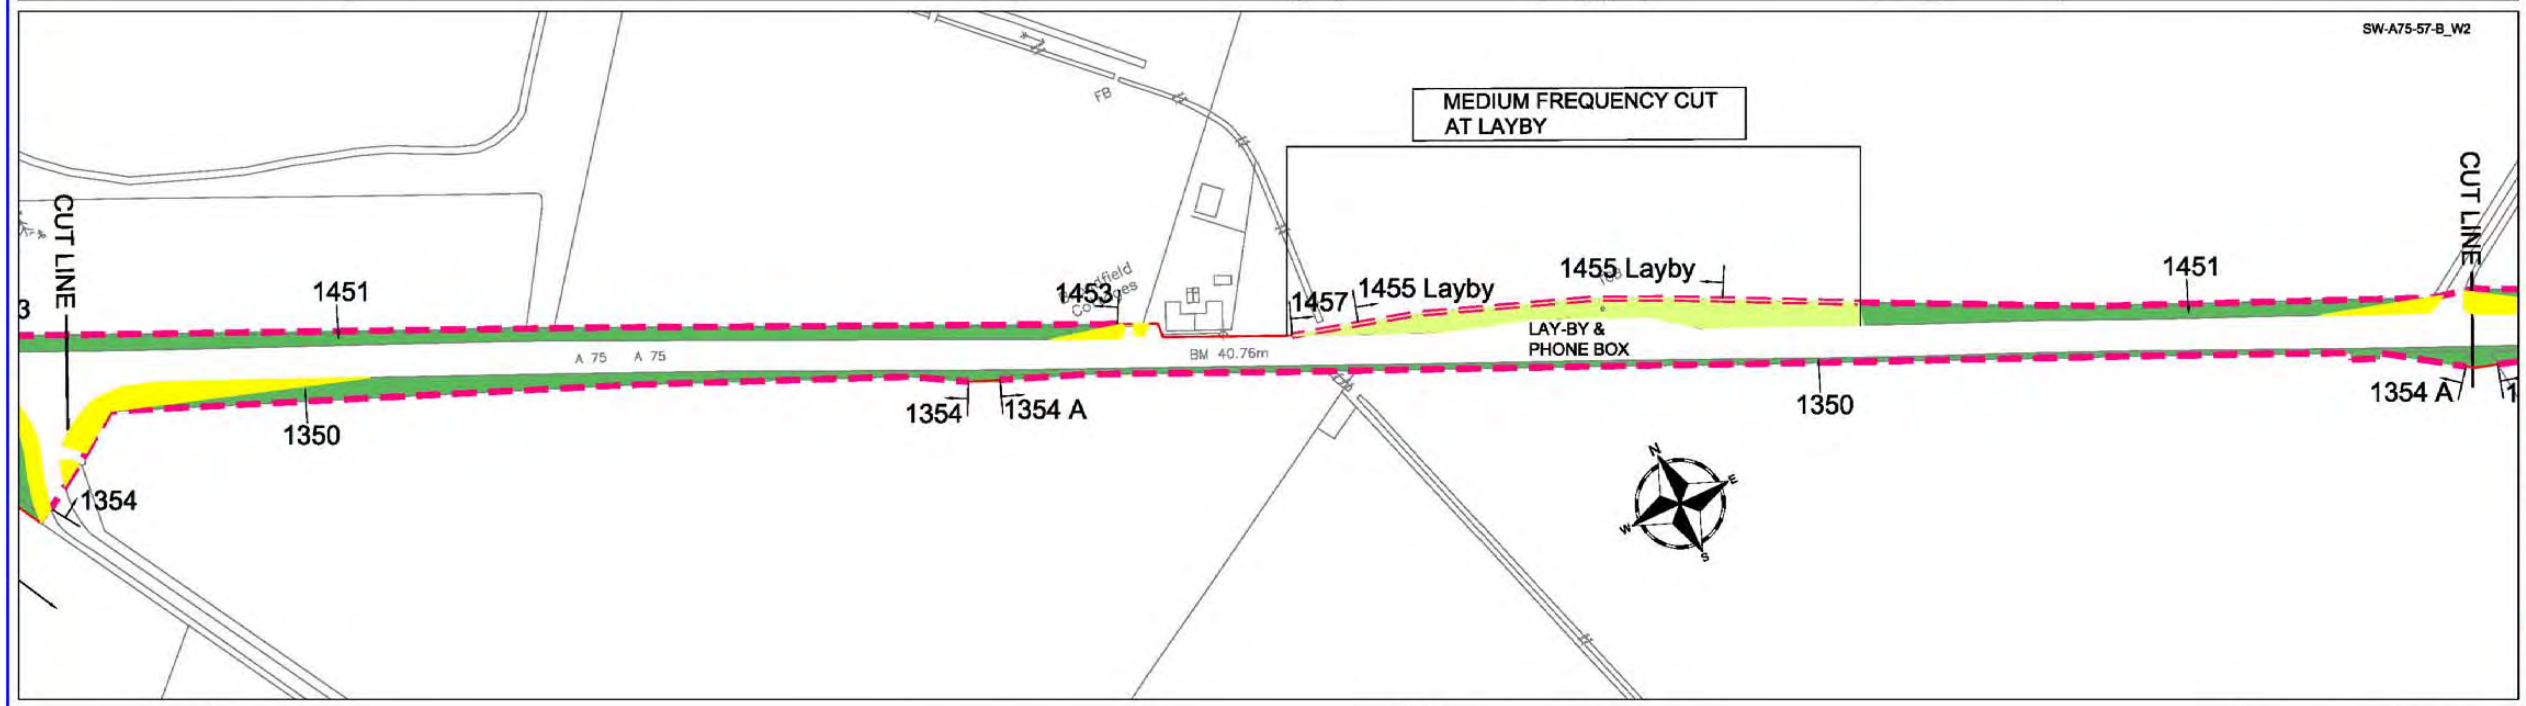

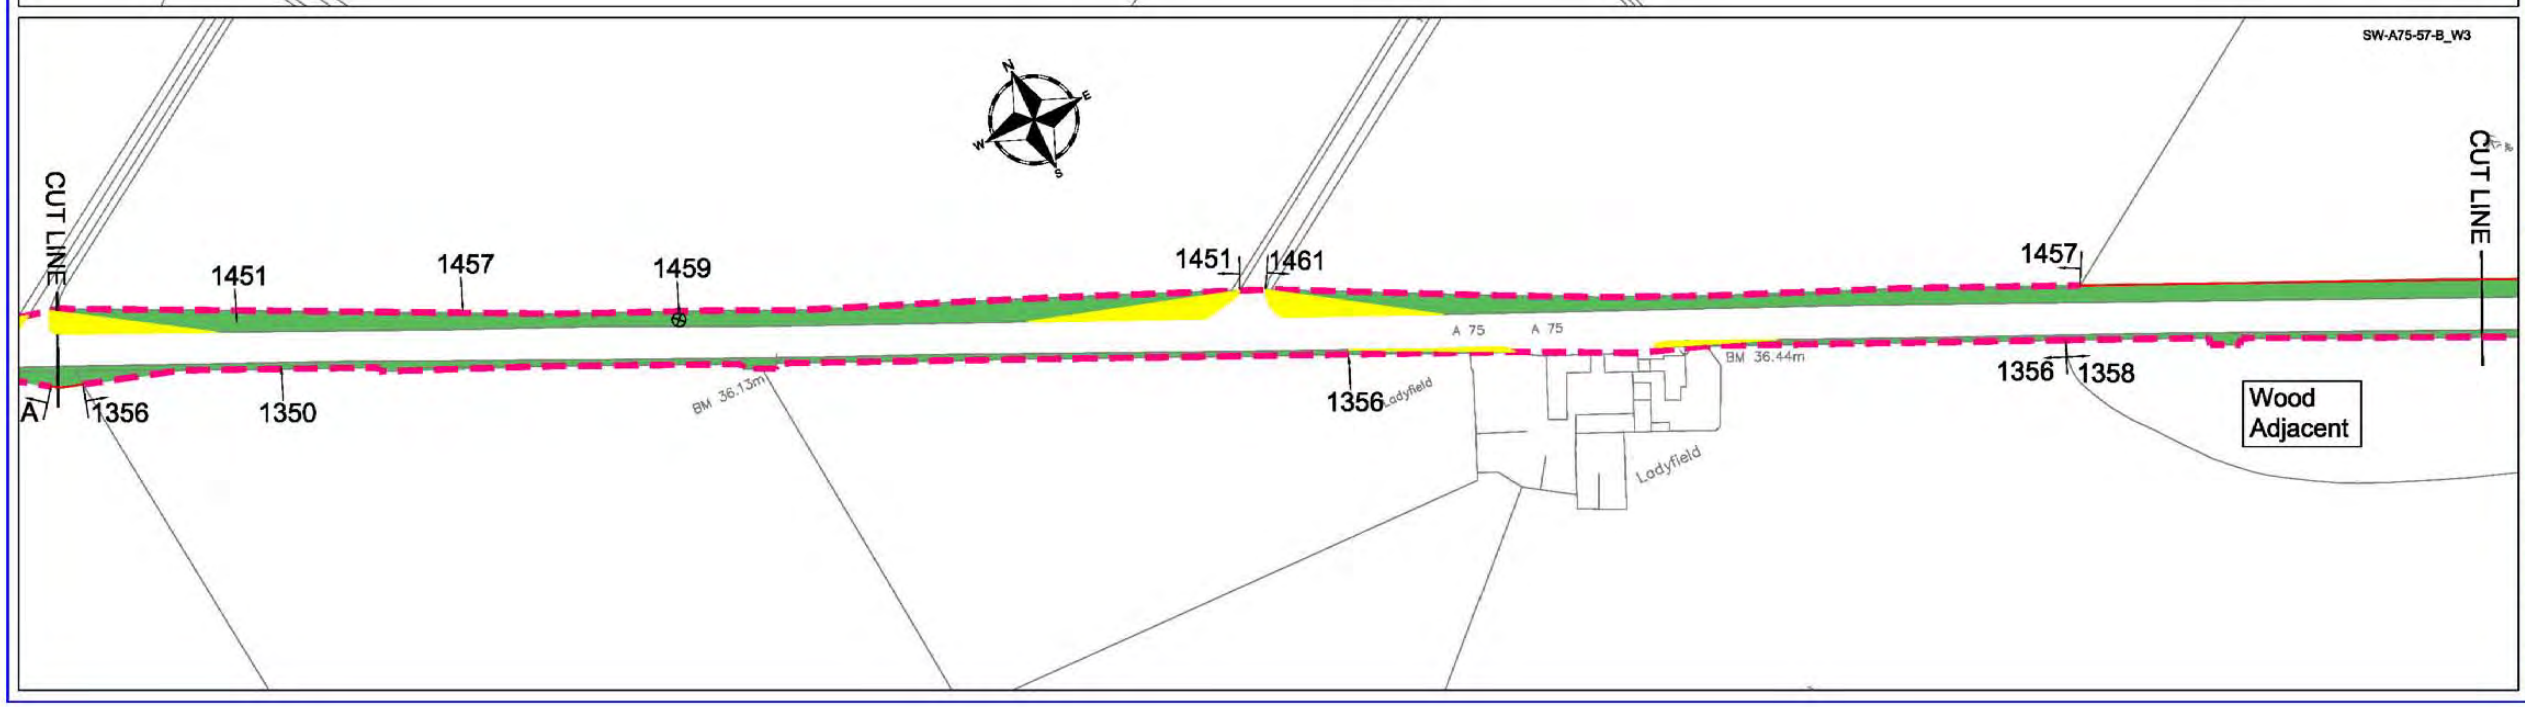

This map is reproduced from the OS map by the Scottish Executive with the permission of Ordnance Survey on behalf of The Controller of Her Majesty's Stationary Office. (c) Crown Copyright. All rights reserved. Unauthorised reproduction infringes Crown Copyright and may lead to prosecution or civil proceedings.
Licence Number: GD3135G001

LEGEND

- Grass — High Frequency cut (a minimum of 14 cuts per annum)
- Grass — Medium Frequency cut (a minimum of 7 cuts per annum)
- Grass — Low Frequency cut (a minimum of 3 cuts per annum)
- Visibility Splay (Cutting Regime as above)
- Grass — Minimal Frequency cut (1 Cut every 3 years)
- Hedges
- Scrub Areas
- Shrub Areas
- Wetland Areas
- Wildflower Areas
- Woodland Areas
- x/y — Photo
- Specific Tree
- Tree
- Gradient

Scale
1:1250 @ A1
1:2500 @ A3

Rev	Date	Drawn	Description	Chkd	Apprvd

Client
SCOTTISH EXECUTIVE

Unit Managers
Amey Infrastructure Services
Langmuir Way
Bargeddie
Glasgow G69 7RW
tel.: 0141 781 6900
fax.: 0141 771 0693
FAIRHURST

Project Title
3RD GENERATION TERM CONTRACT FOR MANAGEMENT AND MAINTENANCE OF THE SCOTTISH TRUNK ROAD NETWORK
SOUTH WEST TRUNK ROAD UNIT

Drawing Title
A75 TRUNK ROAD
LANDSCAPE INVENTORY

Drawn	Date	Status	Scale
W.A.	April 2005		
Designed	Date		
Checked	Date	Cad Reference	
Approved	Date	3G-SW-A75-57-C	

Drawing No.:
A75 - SHEET 57 OF 65

Revision:

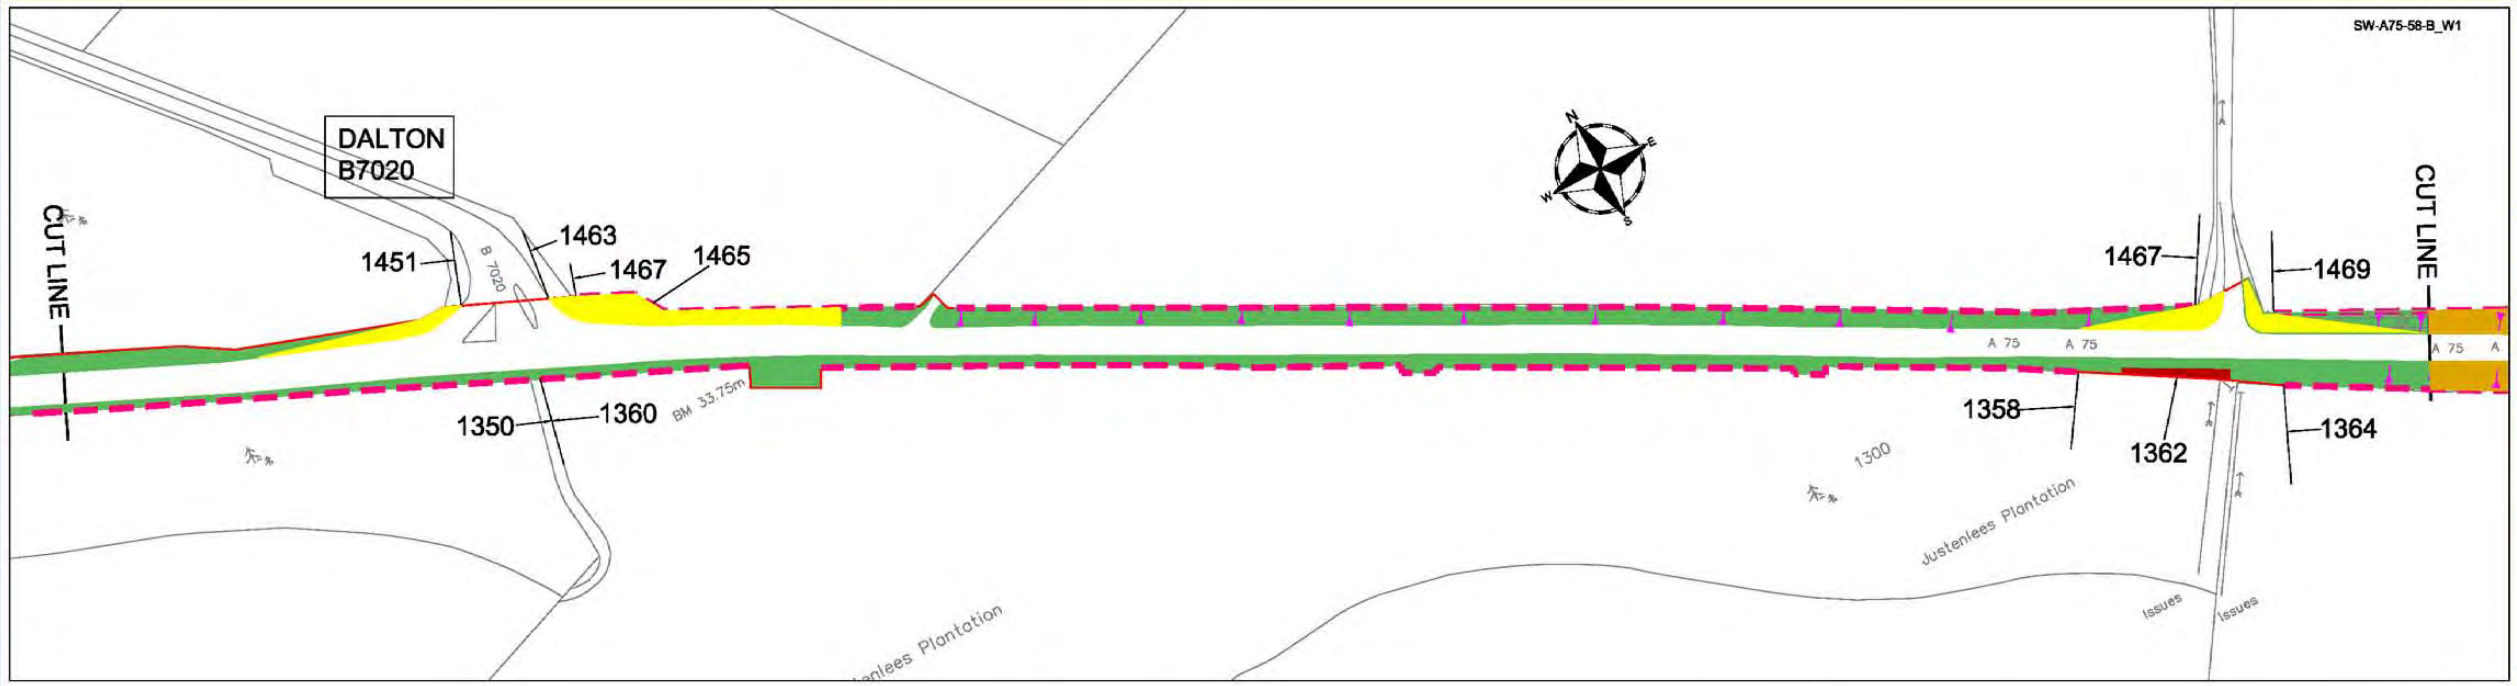

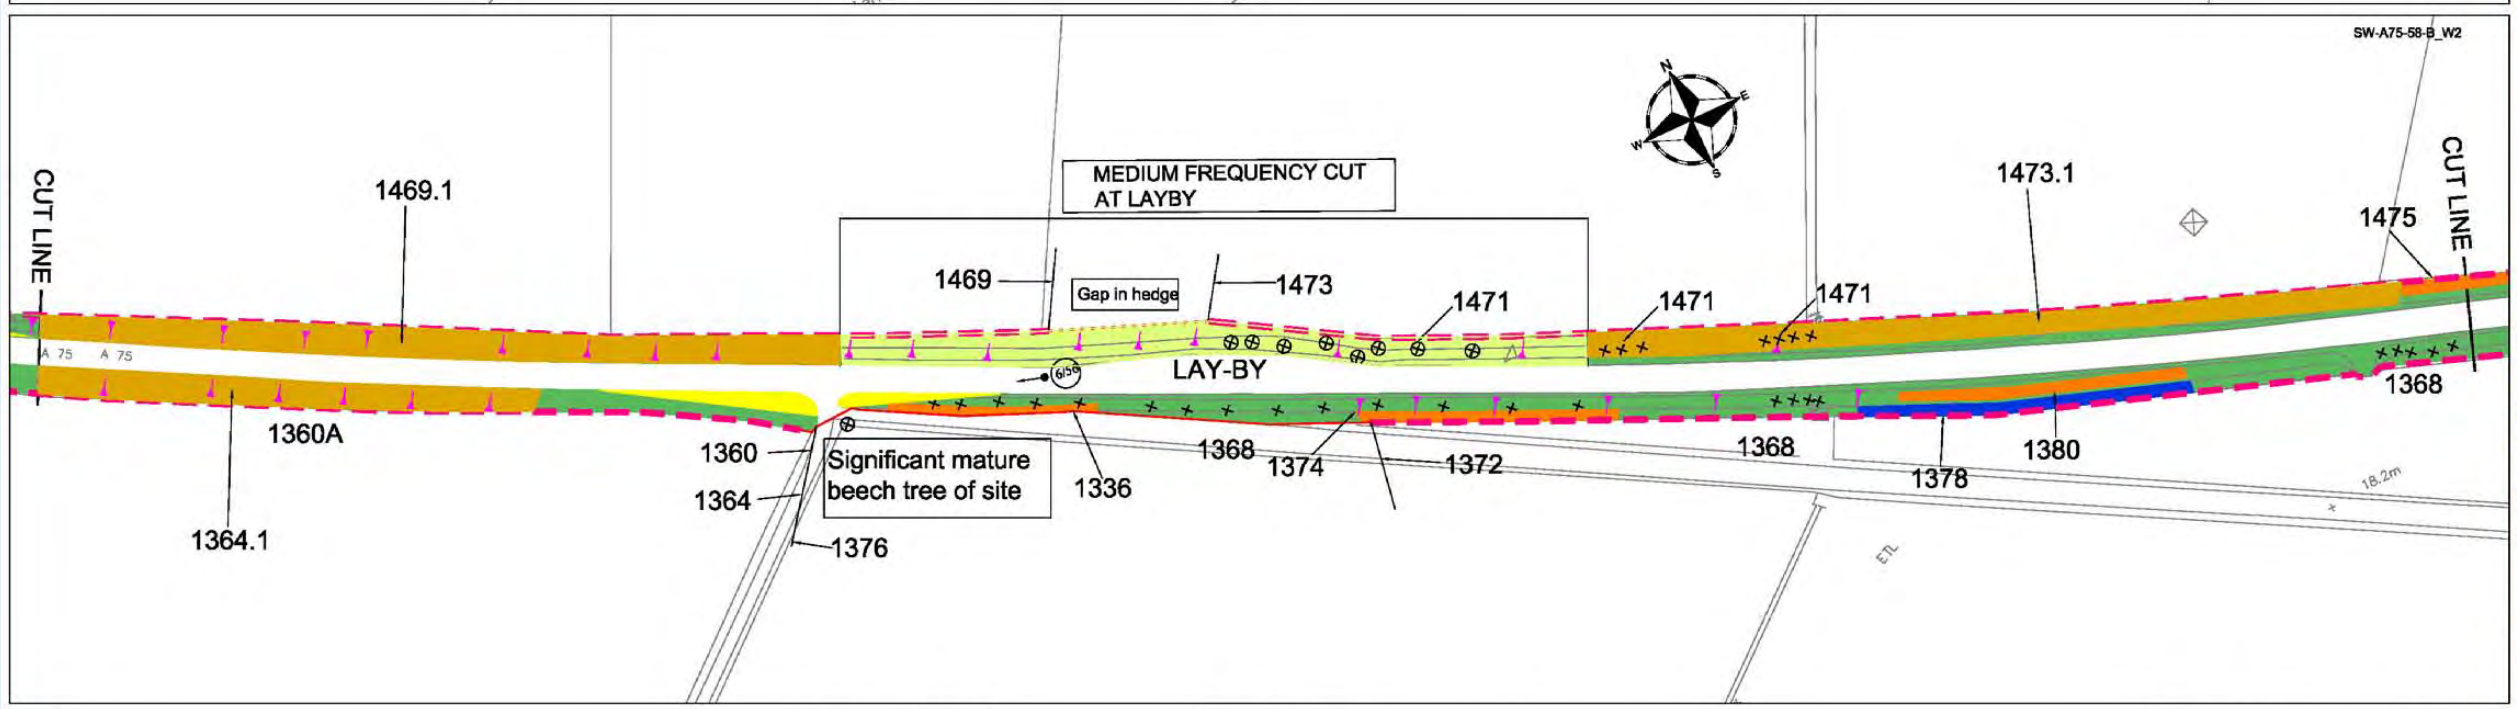

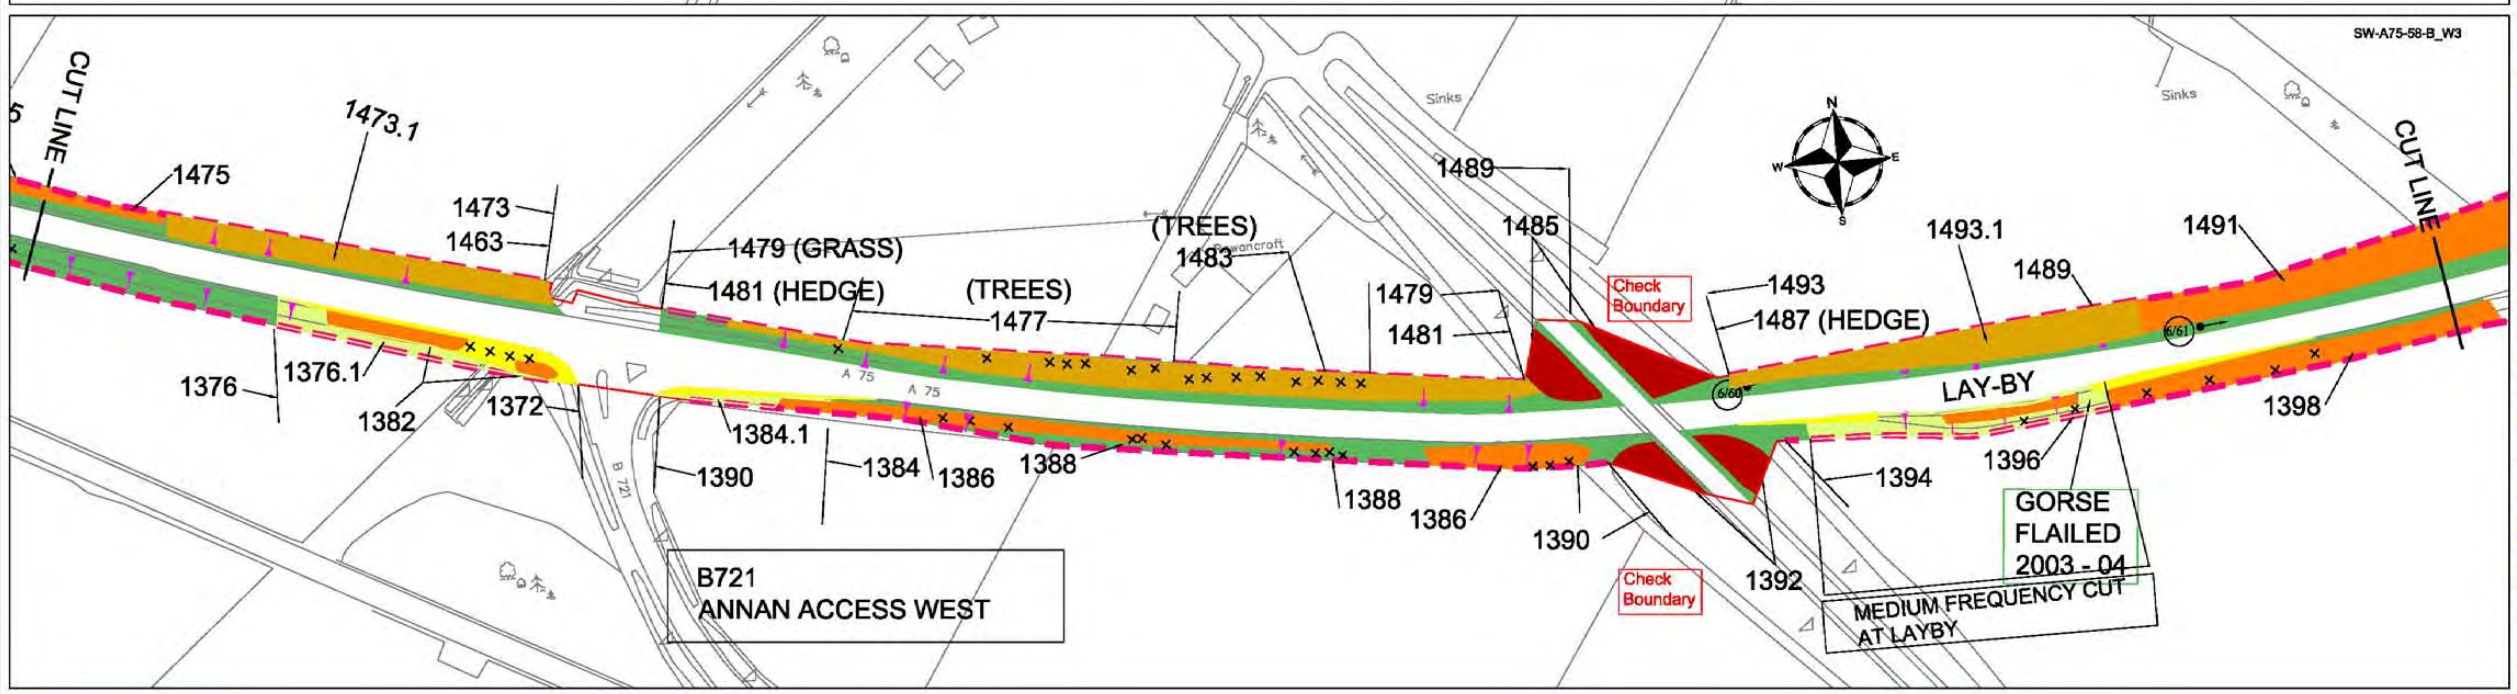

This map is reproduced from the OS map by the Scottish Executive with the permission of Ordnance Survey on behalf of The Controller of Her Majesty's Stationary Office. (c) Crown Copyright. All rights reserved. Unauthorised reproduction infringes Crown Copyright and may lead to prosecution or civil proceedings.
Licence Number: GD3135G001

LEGEND

- Grass — High Frequency cut (a minimum of 14 cuts per annum)
- Grass — Medium Frequency cut (a minimum of 7 cuts per annum)
- Grass — Low Frequency cut (a minimum of 3 cuts per annum)
- Visibility Splay (Cutting Regime as above)
- Grass — Minimal Frequency cut (1 Cut every 3 years)
- Hedges
- Scrub Areas
- Shrub Areas
- Wetland Areas
- Wildflower Areas
- Woodland Areas
- x/y — Photo
- Specific Tree
- Tree
- Gradient

Scale
1:1250 @ A1
1:2500 @ A3

Rev	Date	Drawn	Description	Chkd	Appvd

Client: SCOTTISH EXECUTIVE

Unit Managers
Amey Infrastructure Services
Langmuir Way
Bargeddie
Glasgow G69 7RW
tel.: 0141 781 6900
fax.: 0141 771 0893
FAIRHURST

Project Title
3RD GENERATION TERM CONTRACT FOR MANAGEMENT AND MAINTENANCE OF THE SCOTTISH TRUNK ROAD NETWORK
SOUTH WEST TRUNK ROAD UNIT

Drawing Title
A75 TRUNK ROAD
LANDSCAPE INVENTORY

Drawn	Date	Status	Scale
W.A.	April 2005		
Designed	Date		
Checked	Date	Cad Reference	
Approved	Date	3G-SW-A75-58-C	

Drawing No.:
A75 - SHEET 58 OF 65

Revision:

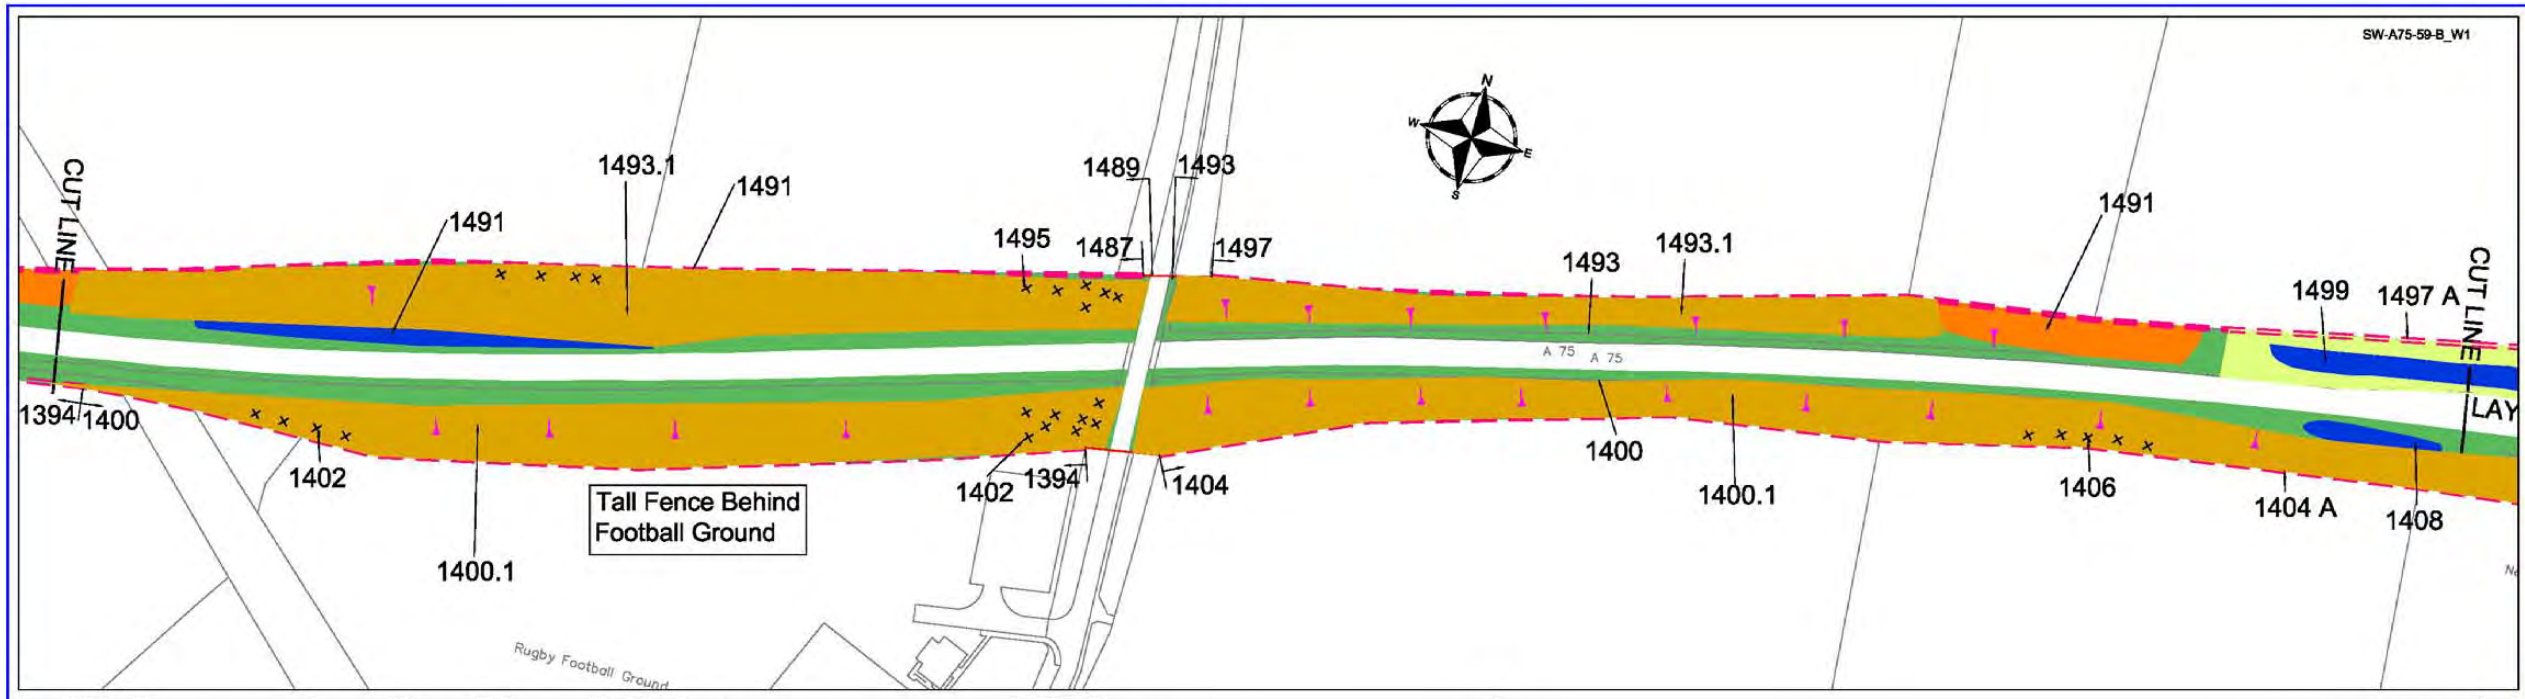

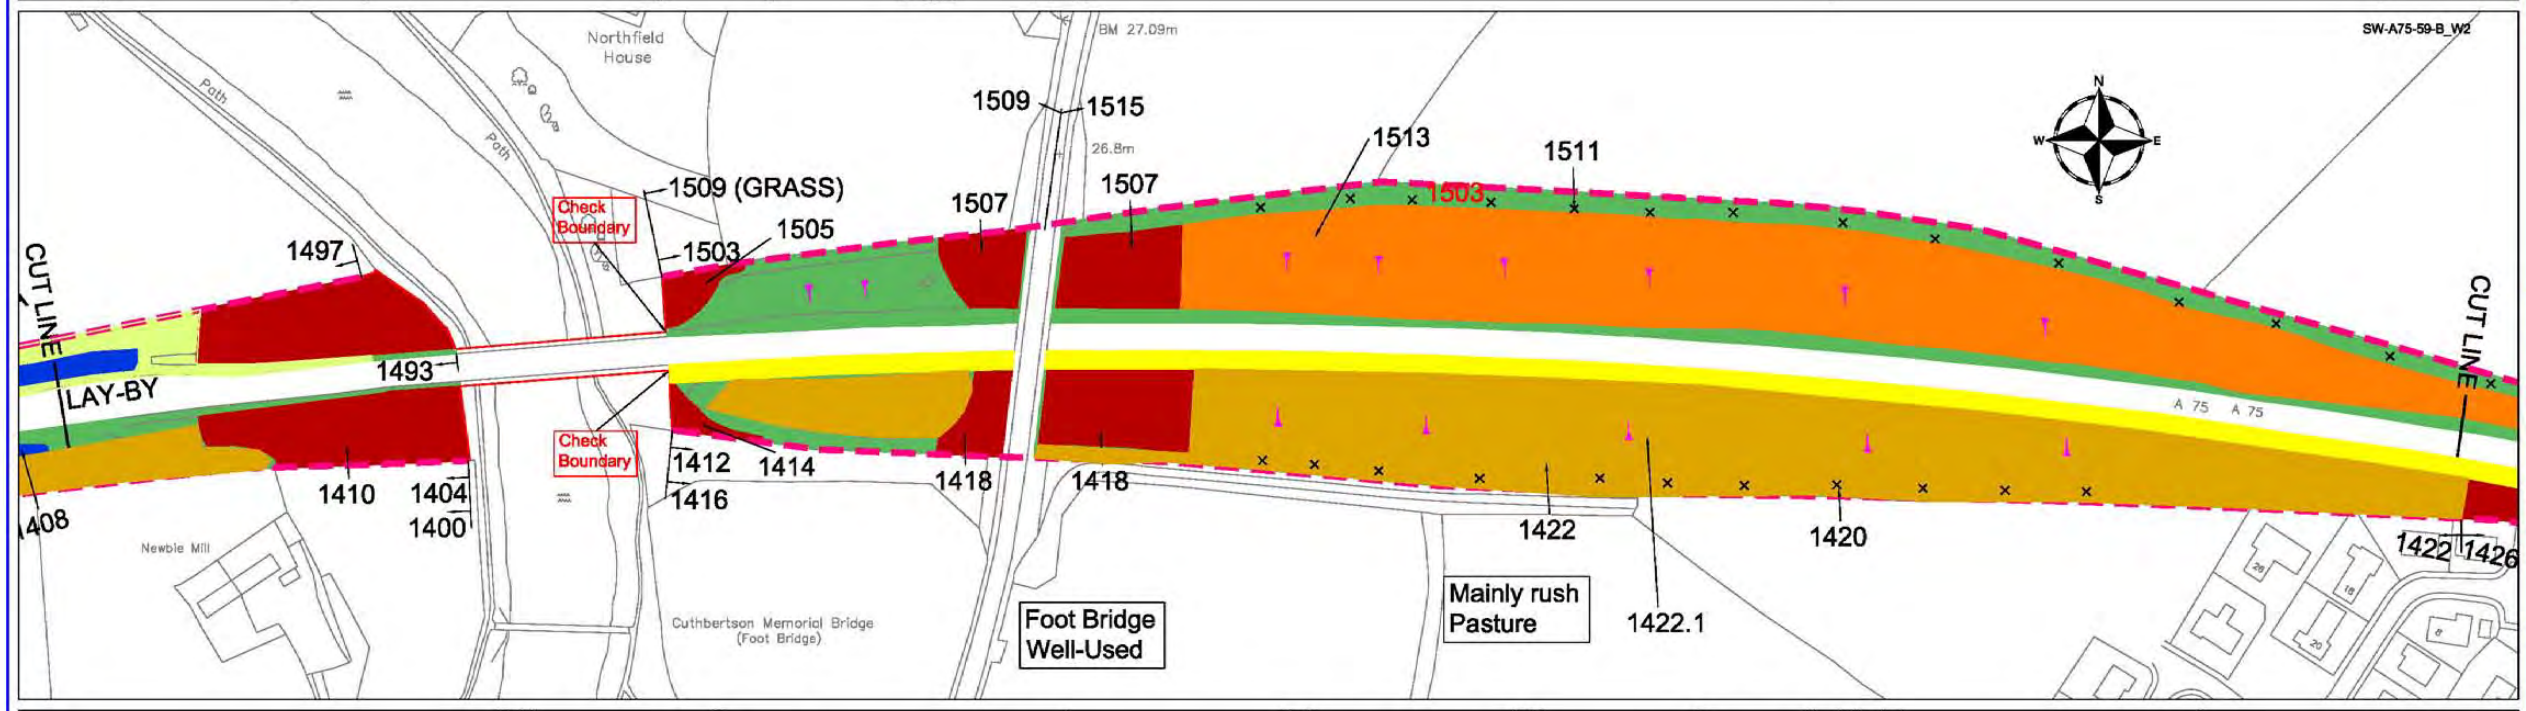

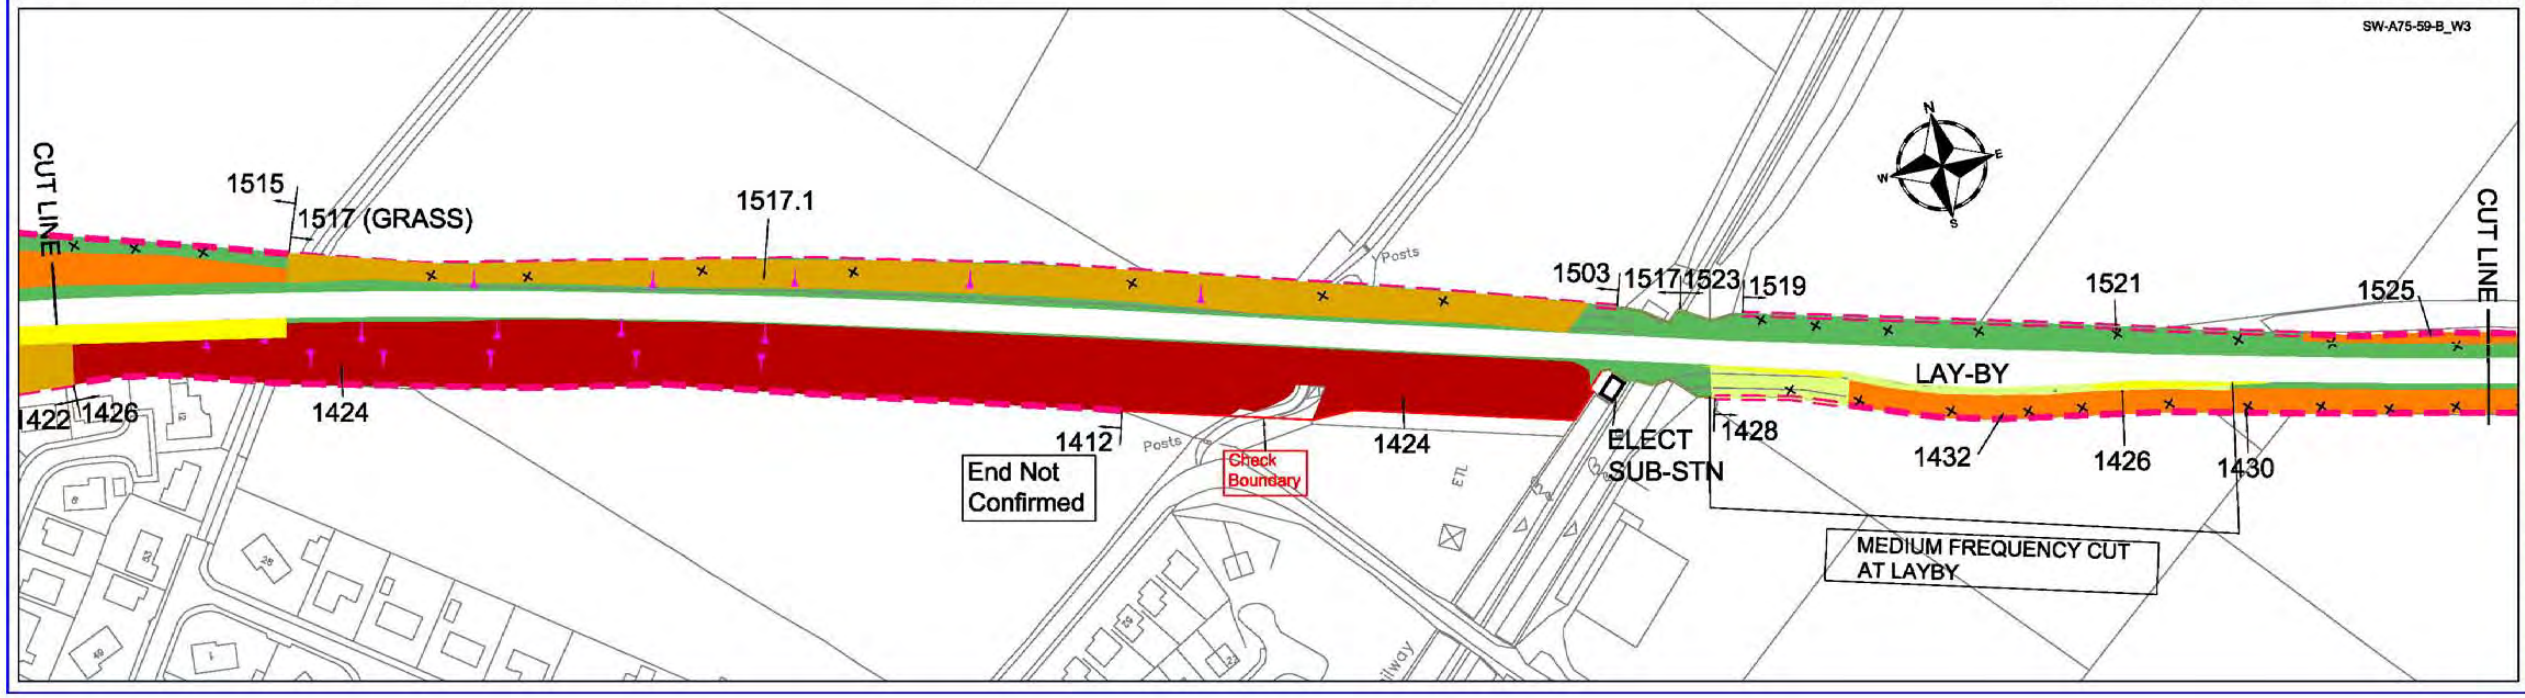

This map is reproduced from the OS map by the Scottish Executive with the permission of Ordnance Survey on behalf of The Controller of Her Majesty's Stationary Office. (c) Crown Copyright. All rights reserved. Unauthorised reproduction infringes Crown Copyright and may lead to prosecution or civil proceedings.
Licence Number: GD3135G001

LEGEND

- Grass — High Frequency cut (a minimum of 14 cuts per annum)
- Grass — Medium Frequency cut (a minimum of 7 cuts per annum)
- Grass — Low Frequency cut (a minimum of 3 cuts per annum)
- Visibility Splay (Cutting Regime as above)
- Grass — Minimal Frequency cut (1 Cut every 3 years)
- Hedges
- Scrub Areas
- Shrub Areas
- Wetland Areas
- Wildflower Areas
- Woodland Areas
- x/y — Photo
- Specific Tree
- Tree
- Gradient

Scale
1:1250 @ A1
1:2500 @ A3

Rev	Date	Drawn	Description	Chkd	Apprvd

Client: SCOTTISH EXECUTIVE

Unit Managers
Amey Infrastructure Services
Langmuir Way
Bargeddie
Glasgow tel.: 0141 781 6900
G69 7RW fax.: 0141 771 0893
FAIRHURST

Project Title
3RD GENERATION TERM CONTRACT FOR MANAGEMENT AND MAINTENANCE OF THE SCOTTISH TRUNK ROAD NETWORK
SOUTH WEST TRUNK ROAD UNIT

Drawing Title
A75 TRUNK ROAD
LANDSCAPE INVENTORY

Drawn	Date	Status	Scale
W.A.	April 2005		
Designed	Date		
Checked	Date	Cad Reference	
Approved	Date	3G-SW-A75-59-C	

Drawing No.:
A75 - SHEET 59 OF 65

Revision:

SW-A75-60-B_W1

MEDIUM FREQUENCY CUT AT LAYBY

Check Boundary

CUT LINE

1525 1523 1527 1529.1 1529 1531 1531.1 1533 CUT LINE

1519 1529A

LAY-BY

A 75 A 75

1432 1428 1426 1434 1436 1438 1434 1438A 1434.1 1438A 1442 1447.1 1444 1440

End not checked

THIS AREA IS HIGHWAY RESPONSIBILITY

B6357 ANNAN ACCESS EAST

Topping Hall

Westgill

SW-A75-60-B_W2

CUT LINE 1533 1531 1531A 1531.1 1533 1527 1535 1527 1531A 1541 1537 1537.1 1539 CUT LINE

A 75 A 75

LAY-BY

1440 1442.1 1442 1442A 1442A 1452 1448 1446 Burn 1450

MEDIUM FREQUENCY CUT AT LAYBY

SW-A75-60-B_W3

CUT LINE 1539 1537.1 1543 1543 Ditch 1545 1547 1543 Ditch 1537.1 1549 1537 1551 1553 CUT LINE

Check Boundary

A 75 A 75

1450 1448.1 1450 1448 1454

Tank

This map is reproduced from the OS map by the Scottish Executive with the permission of Ordnance Survey on behalf of The Controller of Her Majesty's Stationary Office. (c) Crown Copyright. All rights reserved. Unauthorised reproduction infringes Crown Copyright and may lead to prosecution or civil proceedings.
Licence Number: GD3135G001

LEGEND

- Grass — High Frequency cut (a minimum of 14 cuts per annum)
- Grass — Medium Frequency cut (a minimum of 7 cuts per annum)
- Grass — Low Frequency cut (a minimum of 3 cuts per annum)
- Visibility Splay (Cutting Regime as above)
- Grass — Minimal Frequency cut (1 Cut every 3 years)
- Hedges
- Scrub Areas
- Shrub Areas
- Wetland Areas
- Wildflower Areas
- Woodland Areas
- x/y — Photo
- Specific Tree
- Tree
- Gradient

Scale
1:1250 @ A1
1:2500 @ A3

Rev	Date	Drawn	Description	Chkd	Apprd

Client: SCOTTISH EXECUTIVE

Unit Managers
Amey Infrastructure Services
Langmuir Way
Bargeddie
Glasgow G69 7RW
tel.: 0141 781 6900
fax.: 0141 771 0893
FAIRHURST

Project Title
3RD GENERATION TERM CONTRACT FOR MANAGEMENT AND MAINTENANCE OF THE SCOTTISH TRUNK ROAD NETWORK
SOUTH WEST TRUNK ROAD UNIT

Drawing Title
A75 TRUNK ROAD
LANDSCAPE INVENTORY

Drawn	Date	Status	Scale
W.A.	April 2005		
Designed	Date		
Checked	Date	Cad Reference	
Approved	Date	3G-SW-A75-60-C	

Drawing No.:
A75 - SHEET 60 OF 65

Revisions: