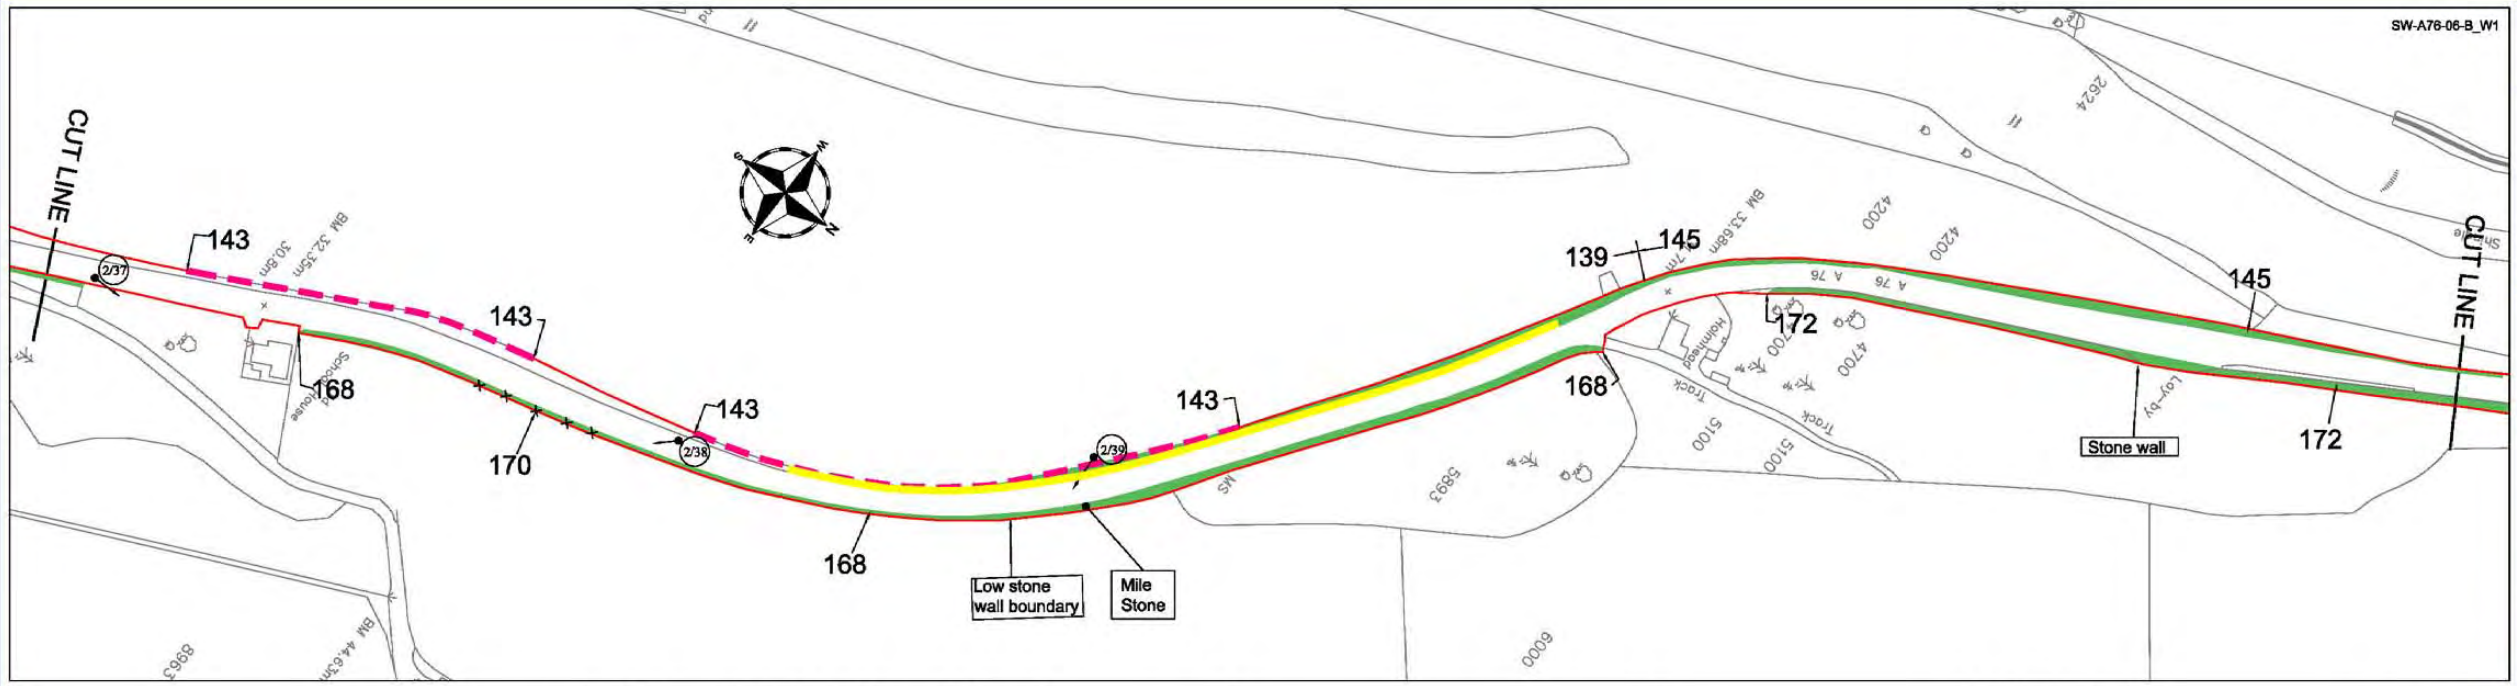

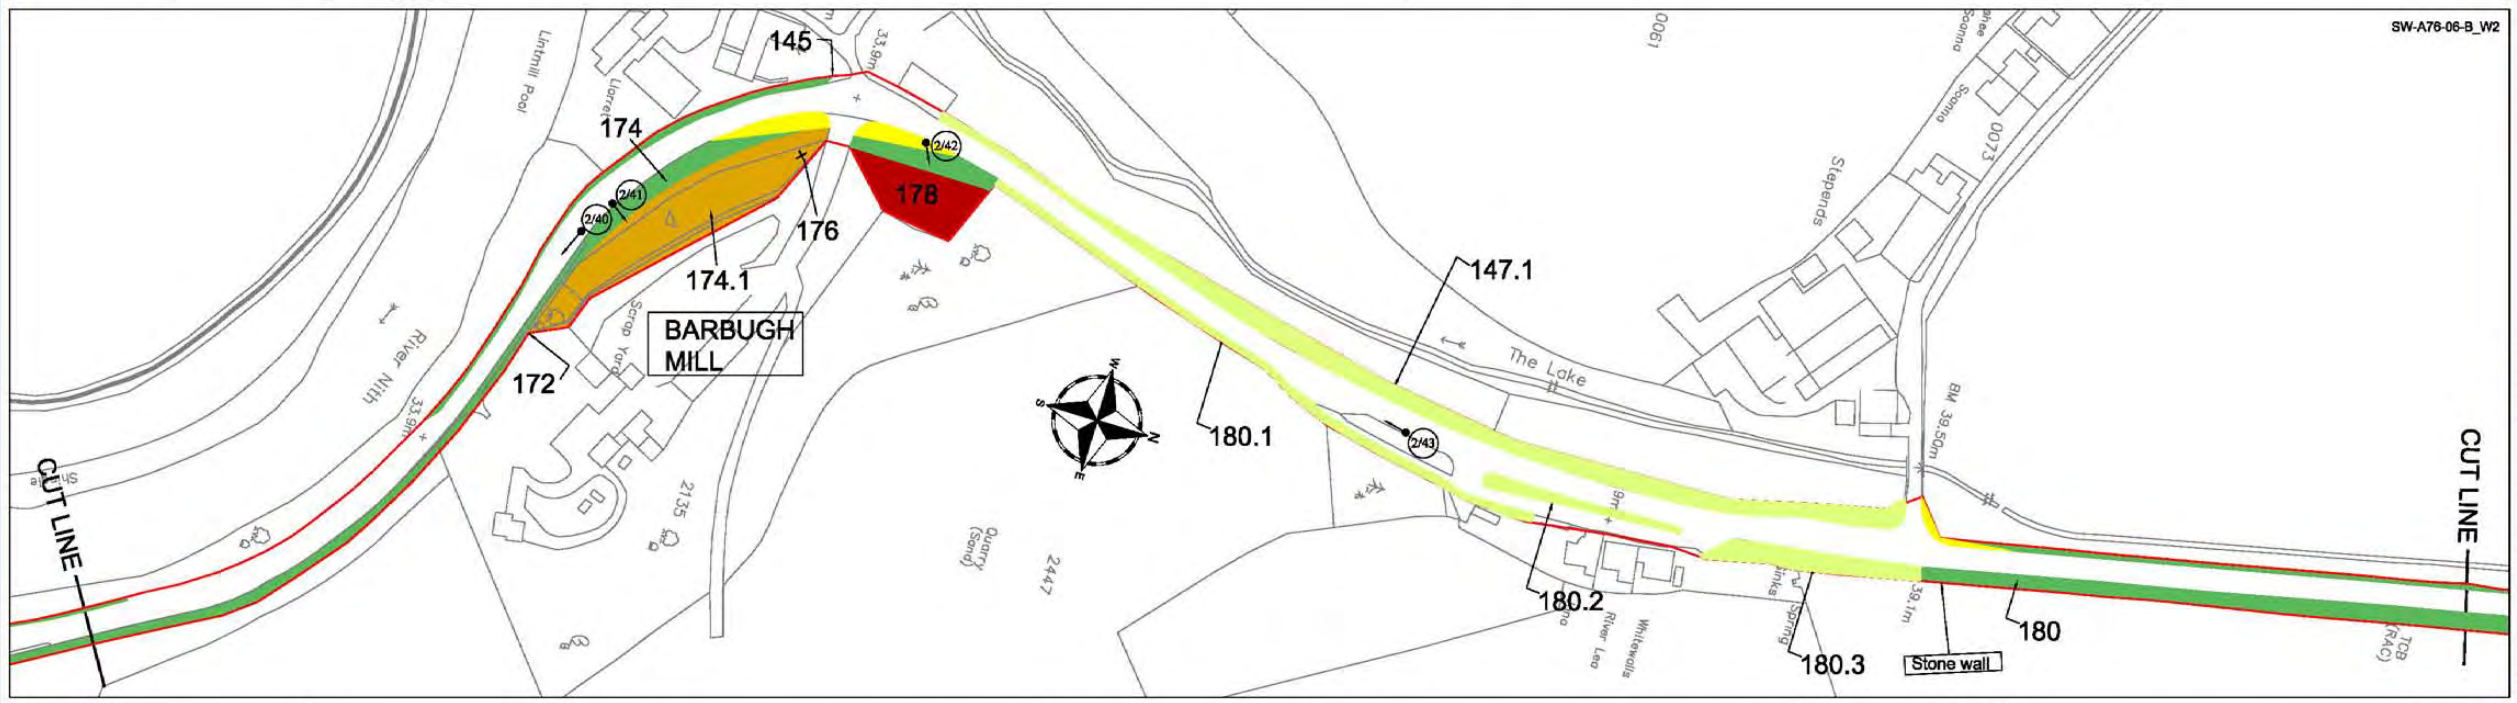

This Drawing is copyright and may not be reproduced in any form or used for construction without permission from Amey Highways.

This map is reproduced from the OS map by the Scottish Executive with the permission of Ordnance Survey on behalf of The Controller of Her Majesty's Stationary Office. (c) Crown Copyright. All rights reserved. Unauthorised reproduction infringes Crown Copyright and may lead to prosecution or civil proceedings.
Licence Number: GD3135G001

LEGEND

- Grass — High Frequency cut (a minimum of 14 cuts per annum)
- Grass — Medium Frequency cut (a minimum of 7 cuts per annum)
- Grass — Low Frequency cut (a minimum of 3 cuts per annum)
- Visibility Splay (Cuting Regime as above)
- Grass — Minimal Frequency cut (1 Cut every 3 years)
- Hedges
- Scrub Areas
- Shrub Areas
- Wetland Areas
- Wildflower Areas
- Woodland Areas
- x/y — Photo
- Specific Tree
- Tree
- Gradient

Scale
1:1250 @ A1
1:2500 @ A3

Rev	Date	Drawn	Description	Chkd	Apprd

Client
SCOTTISH EXECUTIVE

Unit Managers
Amey Infrastructure Services
Langmuir Way
Bargeddie
Glasgow tel.: 0141 781 6900
G69 7RW fax.: 0141 771 0893
FAIRHURST

Project Title
3RD GENERATION TERM CONTRACT FOR MANAGEMENT AND MAINTENANCE OF THE SCOTTISH TRUNK ROAD NETWORK
SOUTH WEST TRUNK ROAD UNIT

Drawing Title
A76 TRUNK ROAD
LANDSCAPE INVENTORY

Drawn	Date	Status
	April 2005	
Checked	Date	
		Cad Reference
Approved	Date	3G-SW-A76-06-B

Drawing No.:
A76 - SHEET 06 OF 37

Revision:

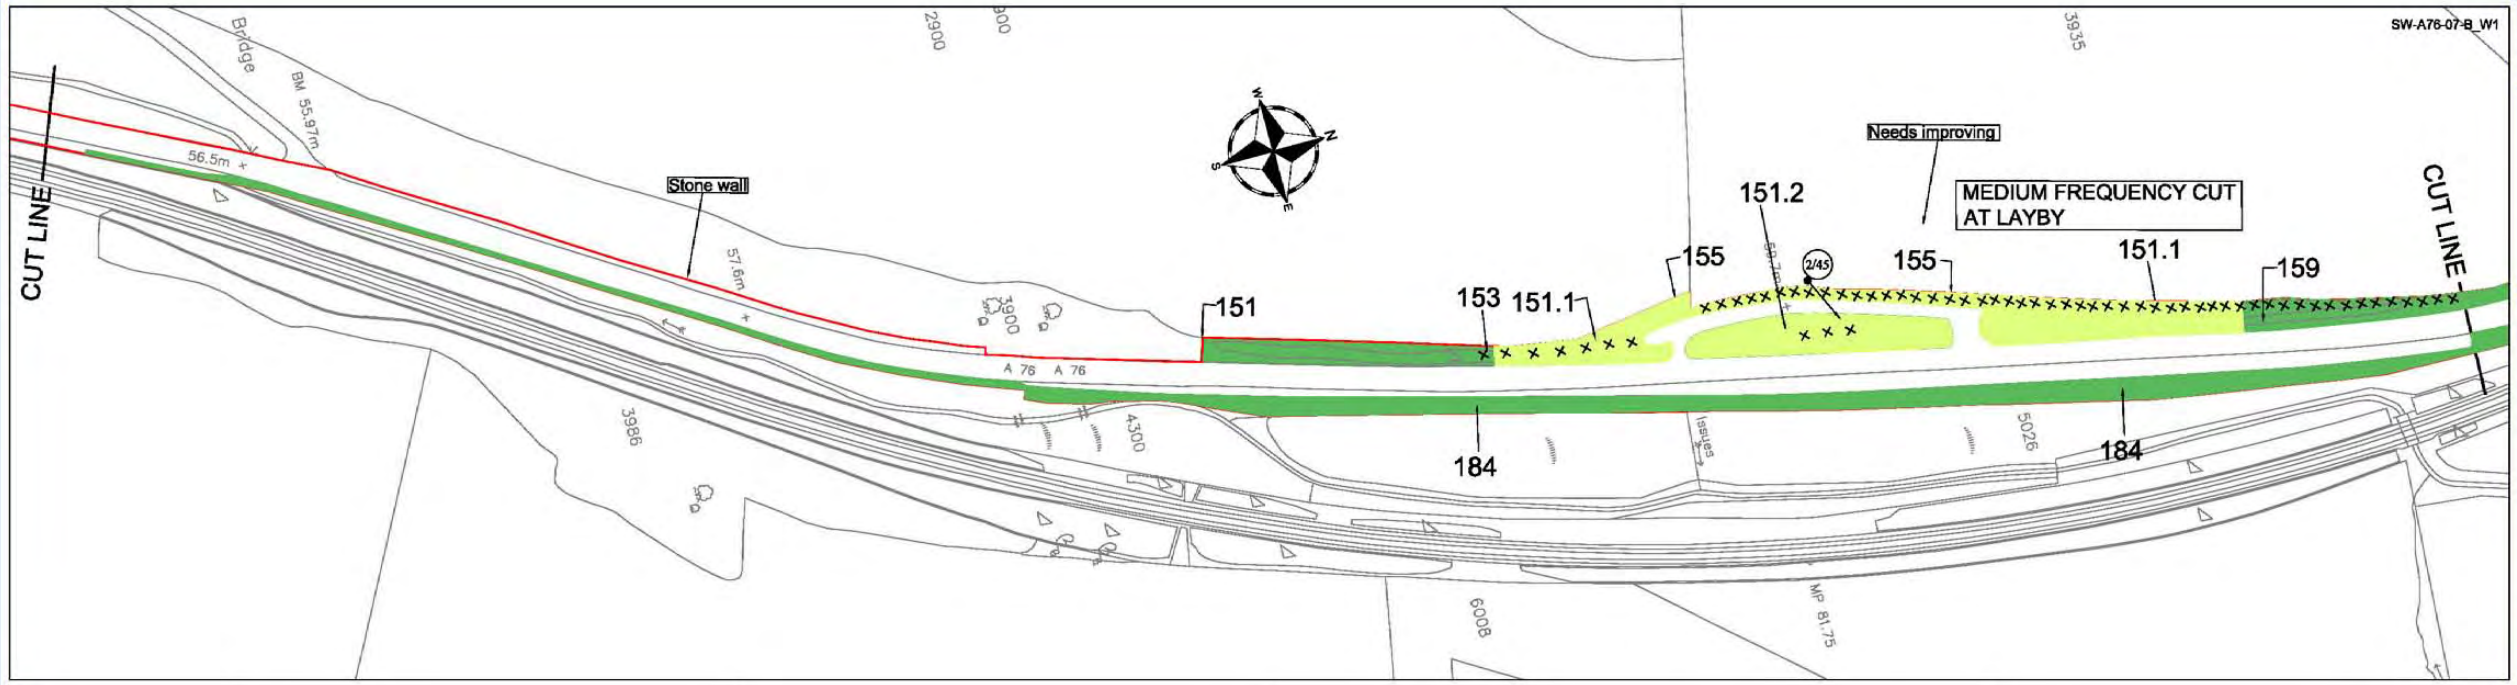

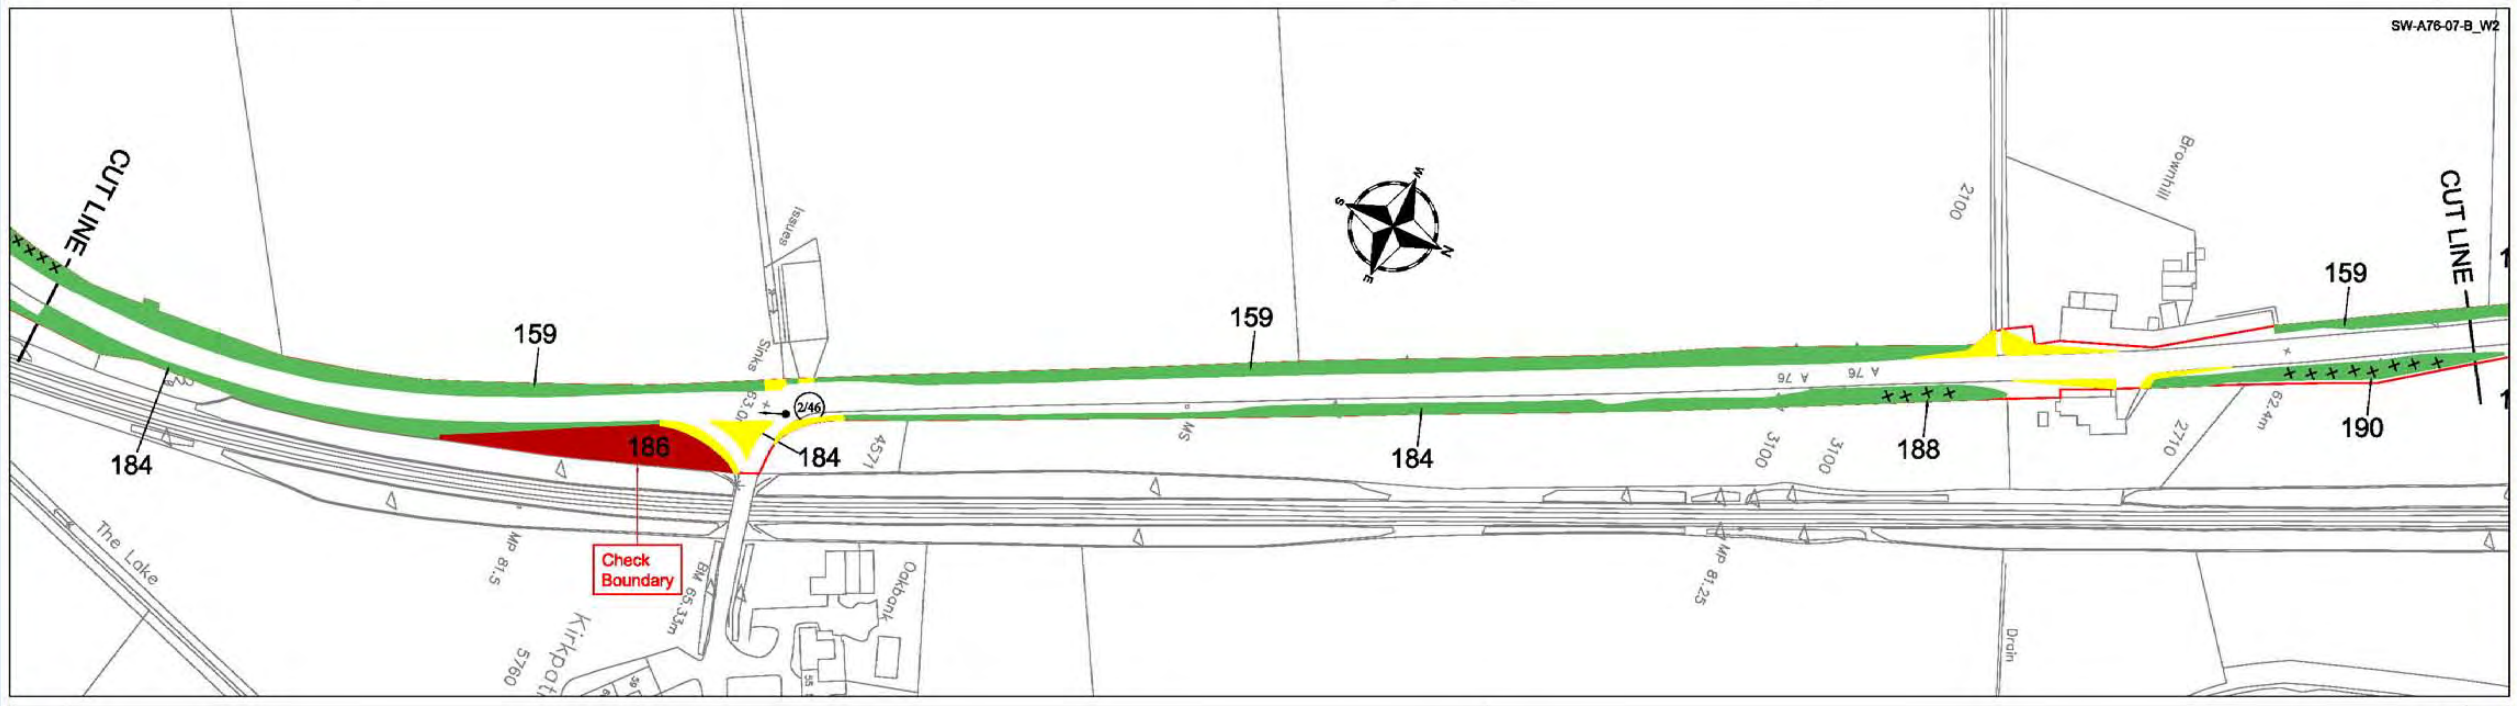

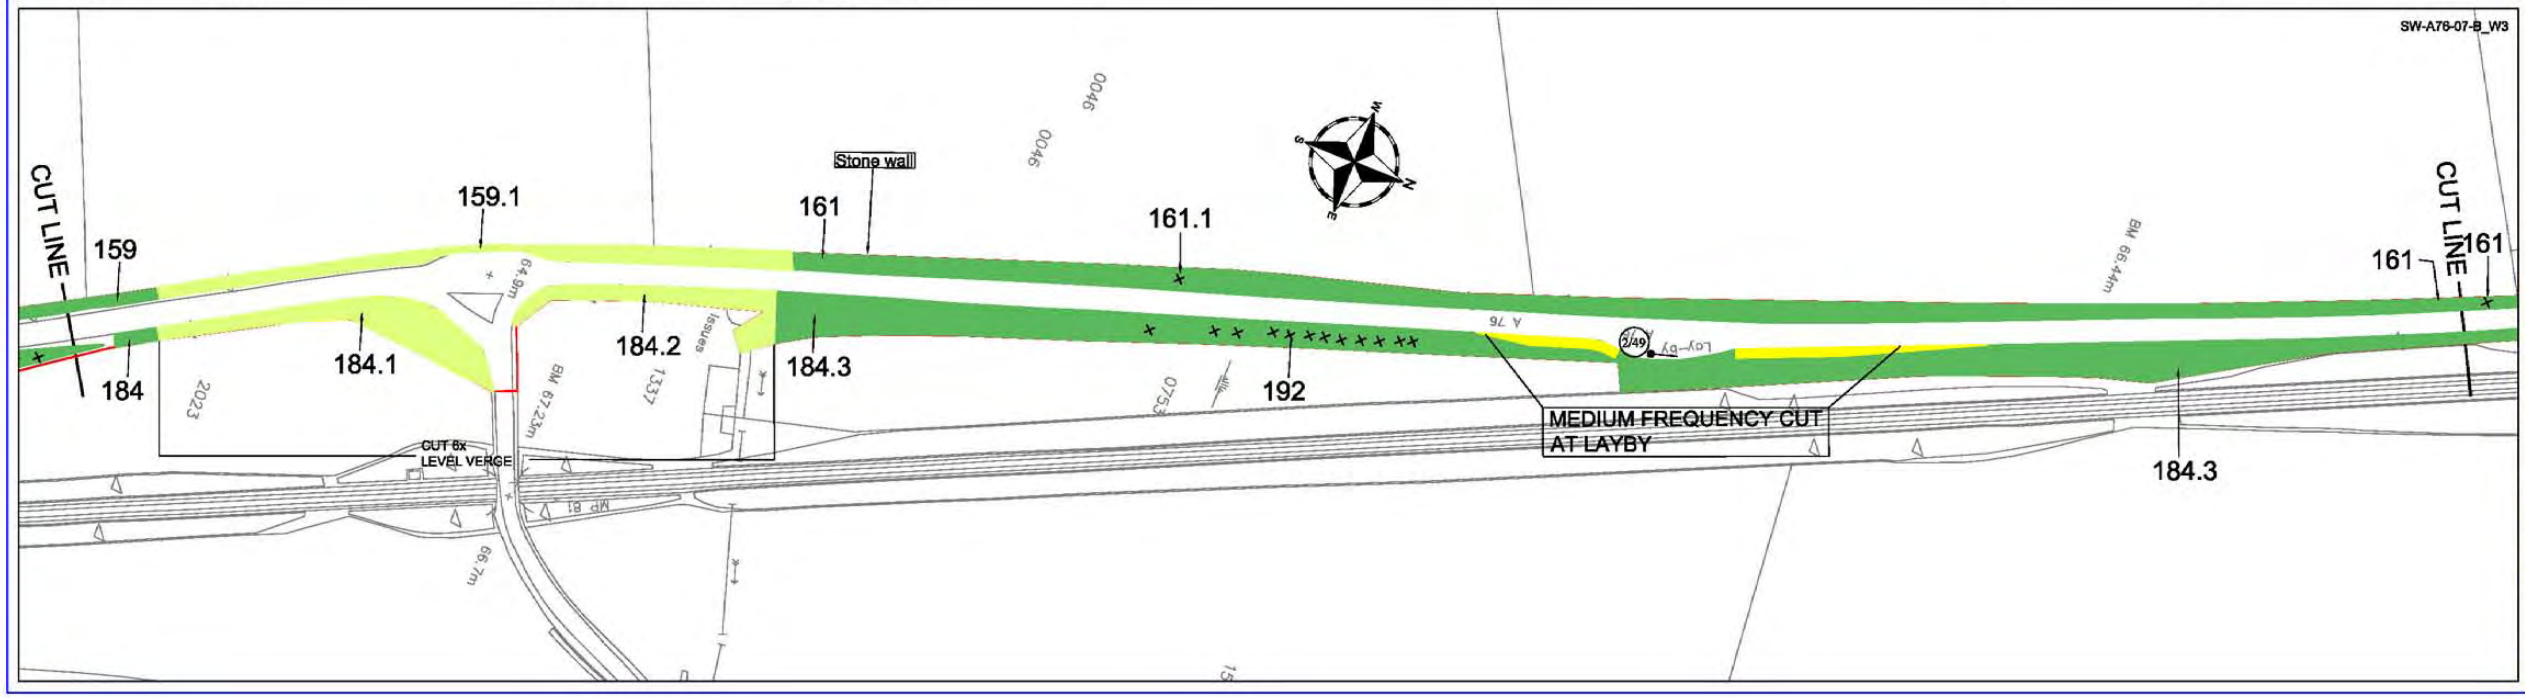

This Drawing is copyright and may not be reproduced in any form or used for construction without permission from Amey Highways.

This map is reproduced from the OS map by the Scottish Executive with the permission of Ordnance Survey on behalf of The Controller of Her Majesty's Stationary Office. (c) Crown Copyright. All rights reserved. Unauthorised reproduction infringes Crown Copyright and may lead to prosecution or civil proceedings.
Licence Number: GD3135G001

LEGEND

- Grass — High Frequency cut (a minimum of 14 cuts per annum)
- Grass — Medium Frequency cut (a minimum of 7 cuts per annum)
- Grass — Low Frequency cut (a minimum of 3 cuts per annum)
- Visibility Splay (Cuting Regime as above)
- Grass — Minimal Frequency cut (1 Cut every 3 years)
- Hedges
- Scrub Areas
- Shrub Areas
- Wetland Areas
- Wildflower Areas
- Woodland Areas
- x/y — Photo
- Specific Tree
- Tree
- Gradient

Scale
1:1250 @ A1
1:2500 @ A3

Rev	Date	Drawn	Description	Chkd	Appvd

Client
SCOTTISH EXECUTIVE

Unit Managers
Amey Infrastructure Services
Langmuir Way
Bargeddie
Glasgow tel.: 0141 781 6900
G69 7RW fax.: 0141 771 0893
FAIRHURST

Project Title
3RD GENERATION TERM CONTRACT FOR MANAGEMENT AND MAINTENANCE OF THE SCOTTISH TRUNK ROAD NETWORK
SOUTH WEST TRUNK ROAD UNIT

Drawing Title
A76 TRUNK ROAD
LANDSCAPE INVENTORY

Drawn	Date: April 2005	Status
Checked	Date	Cad Reference: 3G-SW-A76-07-B
Approved	Date	

Drawing No.:
A76 - SHEET 07 OF 37

Revision:

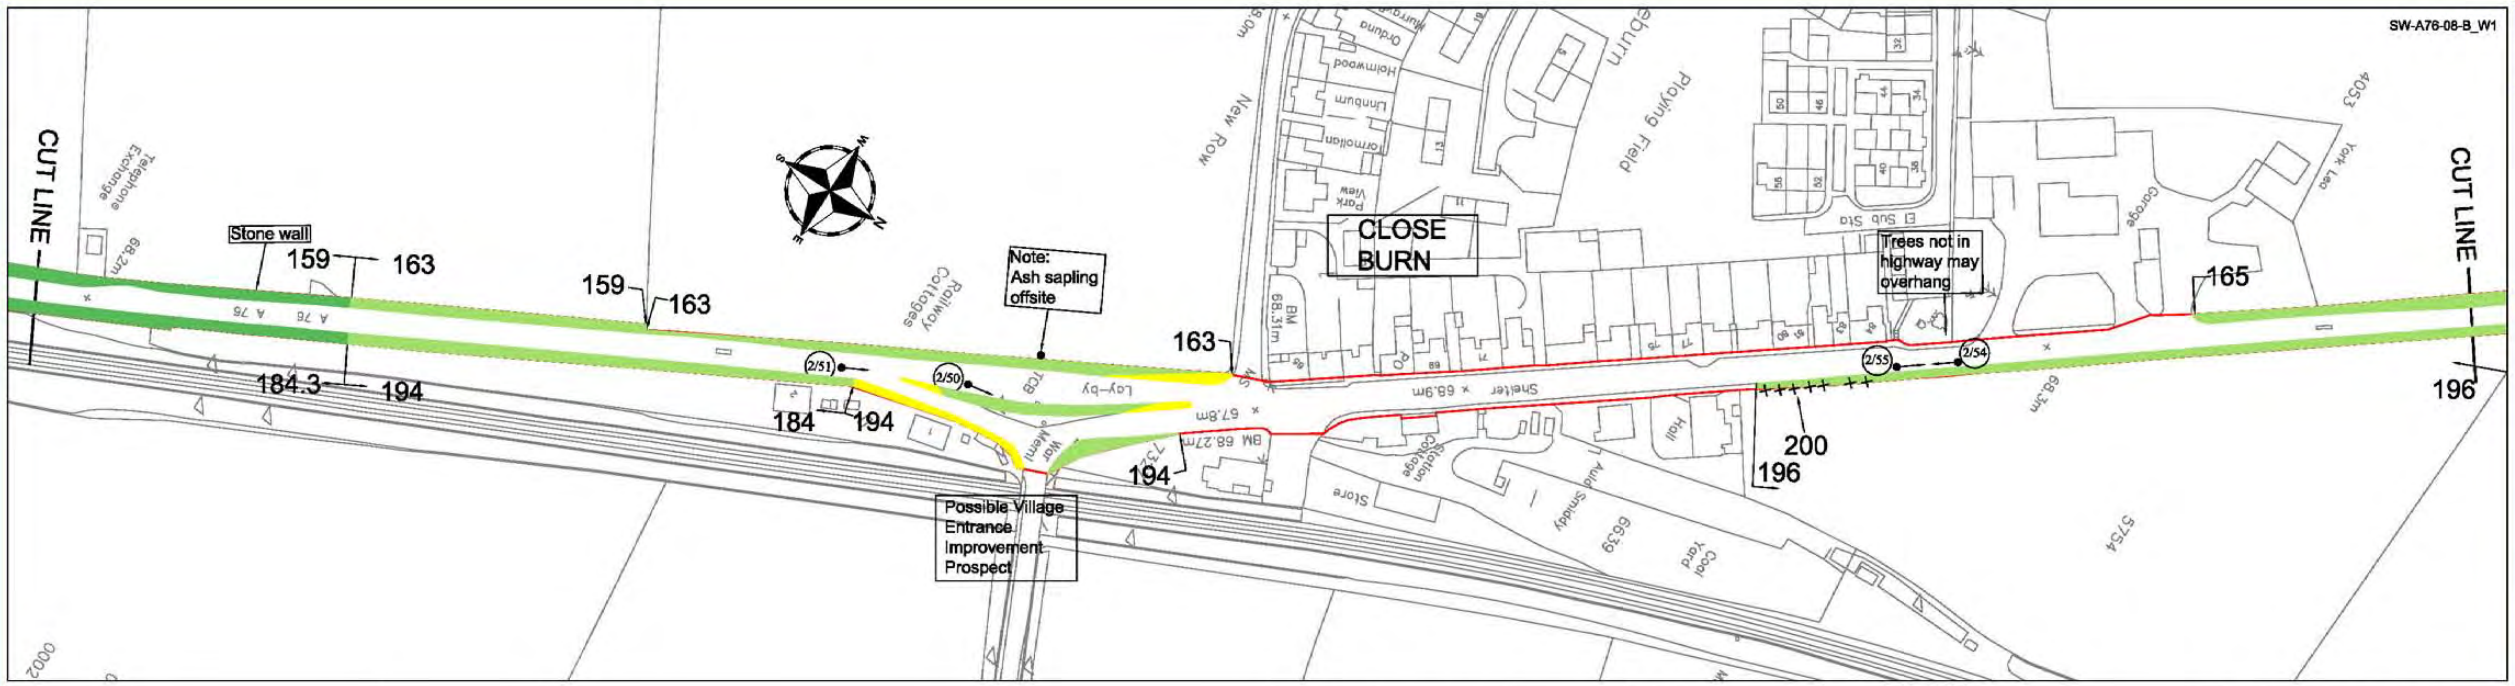

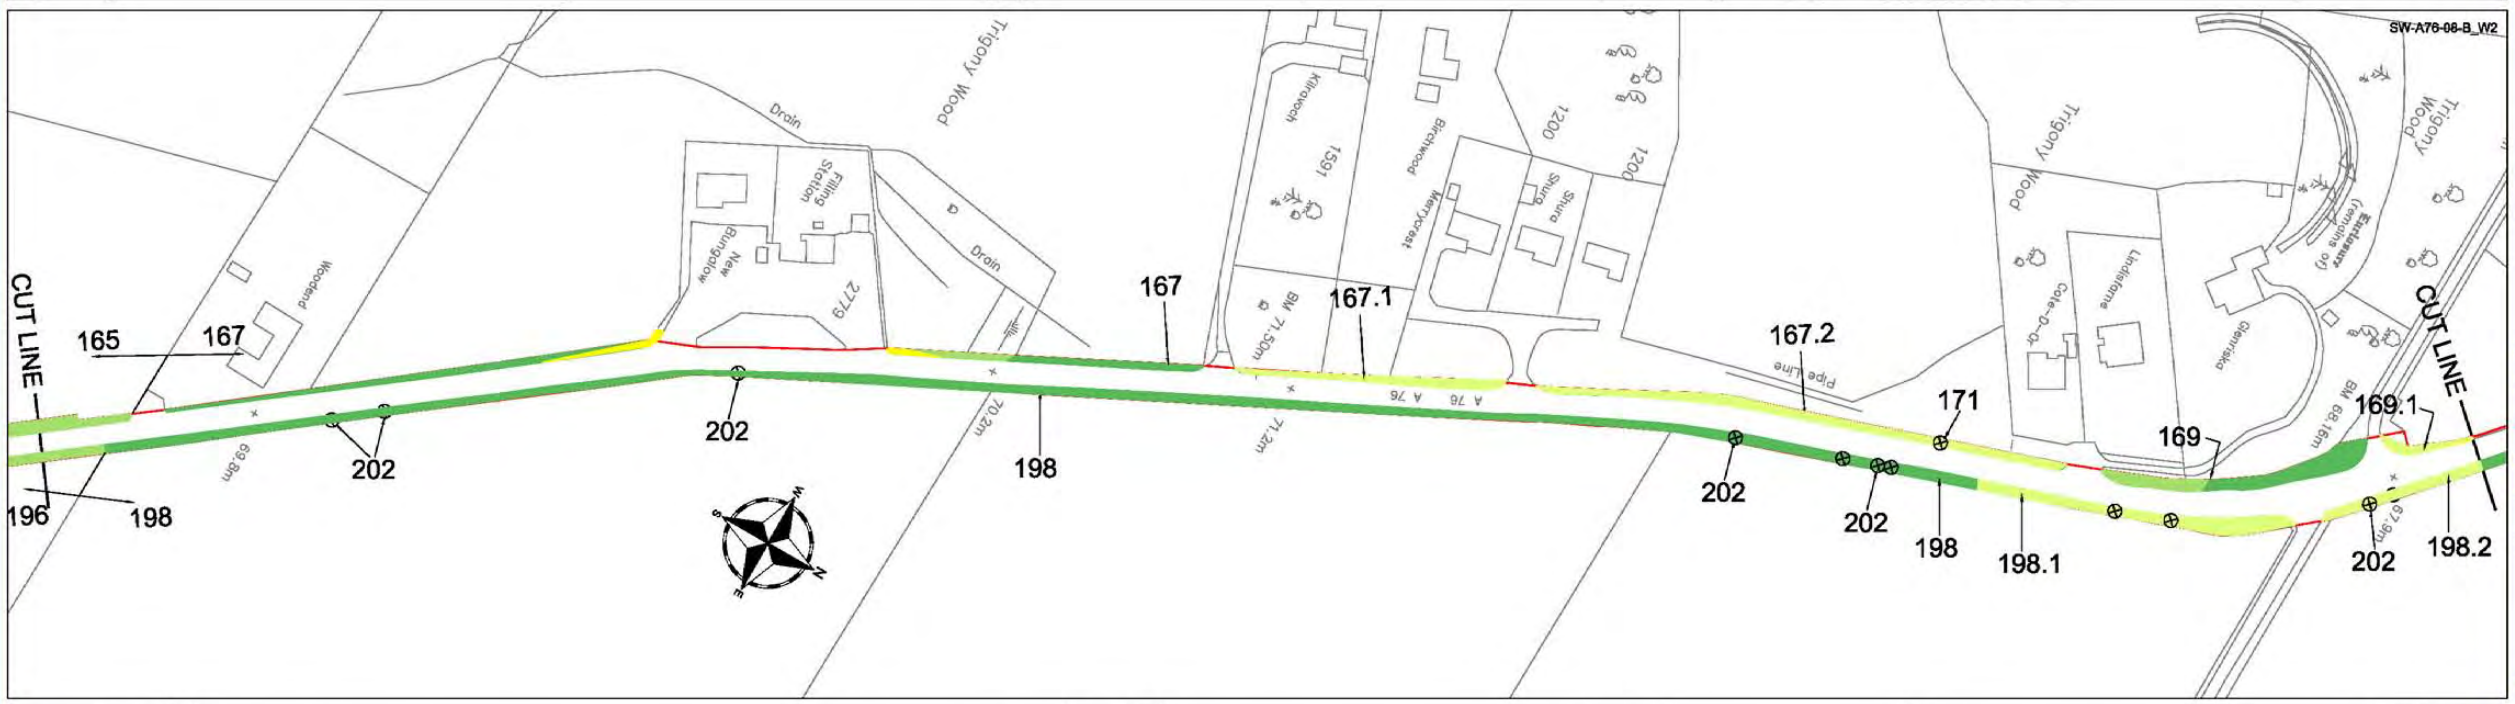

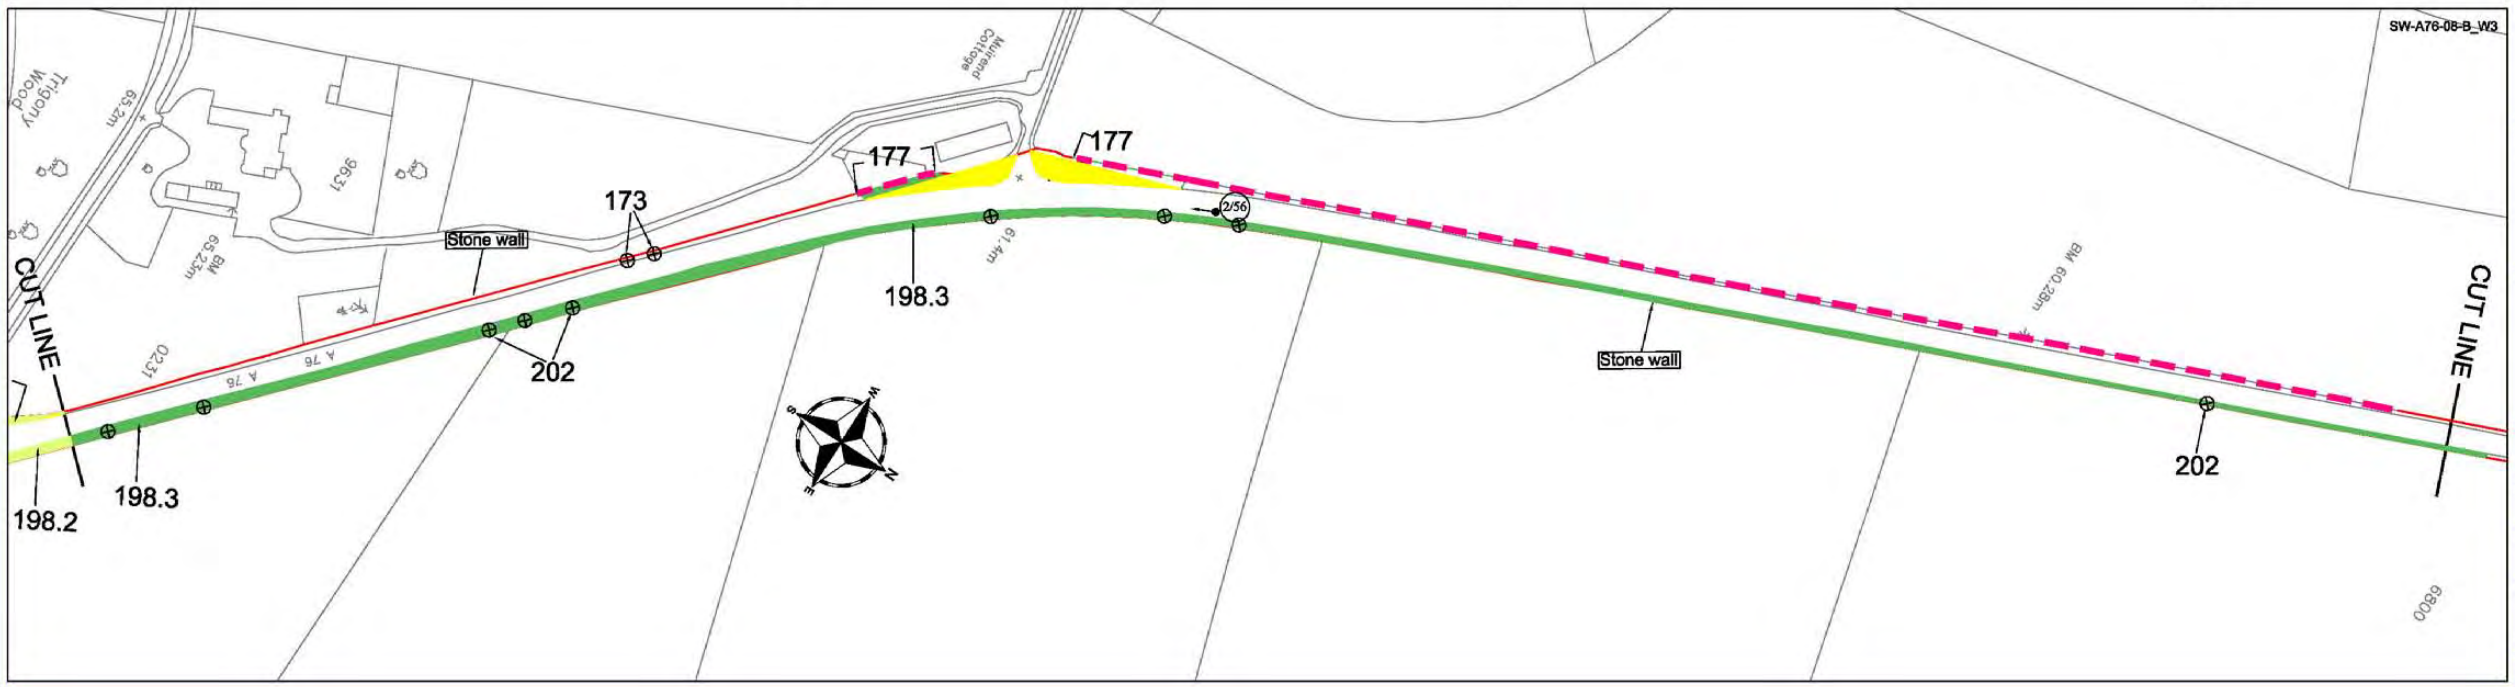

This Drawing is copyright and may not be reproduced in any form or used for construction without permission from Amey Highways.

This map is reproduced from the OS map by the Scottish Executive with the permission of Ordnance Survey on behalf of The Controller of Her Majesty's Stationary Office. (c) Crown Copyright. All rights reserved. Unauthorised reproduction infringes Crown Copyright and may lead to prosecution or civil proceedings.
Licence Number: GD3135G001

LEGEND

- Grass — High Frequency cut (a minimum of 14 cuts per annum)
- Grass — Medium Frequency cut (a minimum of 7 cuts per annum)
- Grass — Low Frequency cut (a minimum of 3 cuts per annum)
- Visibility Splay (Cuting Regime as above)
- Grass — Minimal Frequency cut (1 Cut every 3 years)
- Hedges
- Scrub Areas
- Shrub Areas
- Wetland Areas
- Wildflower Areas
- Woodland Areas
- x/y — Photo
- Specific Tree
- Tree
- Gradient

Scale
1:1250 @ A1
1:2500 @ A3

Rev	Date	Drawn	Description	Chkd	Apprd

Client
SCOTTISH EXECUTIVE

Unit Managers

Amey Infrastructure Services
Langmuir Way
Bargeddie
Glasgow tel.: 0141 781 6900
G69 7RW fax.: 0141 771 0893
FAIRHURST

Project Title
3RD GENERATION TERM CONTRACT FOR MANAGEMENT AND MAINTENANCE OF THE SCOTTISH TRUNK ROAD NETWORK
SOUTH WEST TRUNK ROAD UNIT

Drawing Title
A76 TRUNK ROAD
LANDSCAPE INVENTORY

Drawn	Date	Status
	April 2005	
Checked	Date	
		Cad Reference
Approved	Date	3G-SW-A76-08-B

Drawing No.:
A76 - SHEET 08 OF 37

Revision:

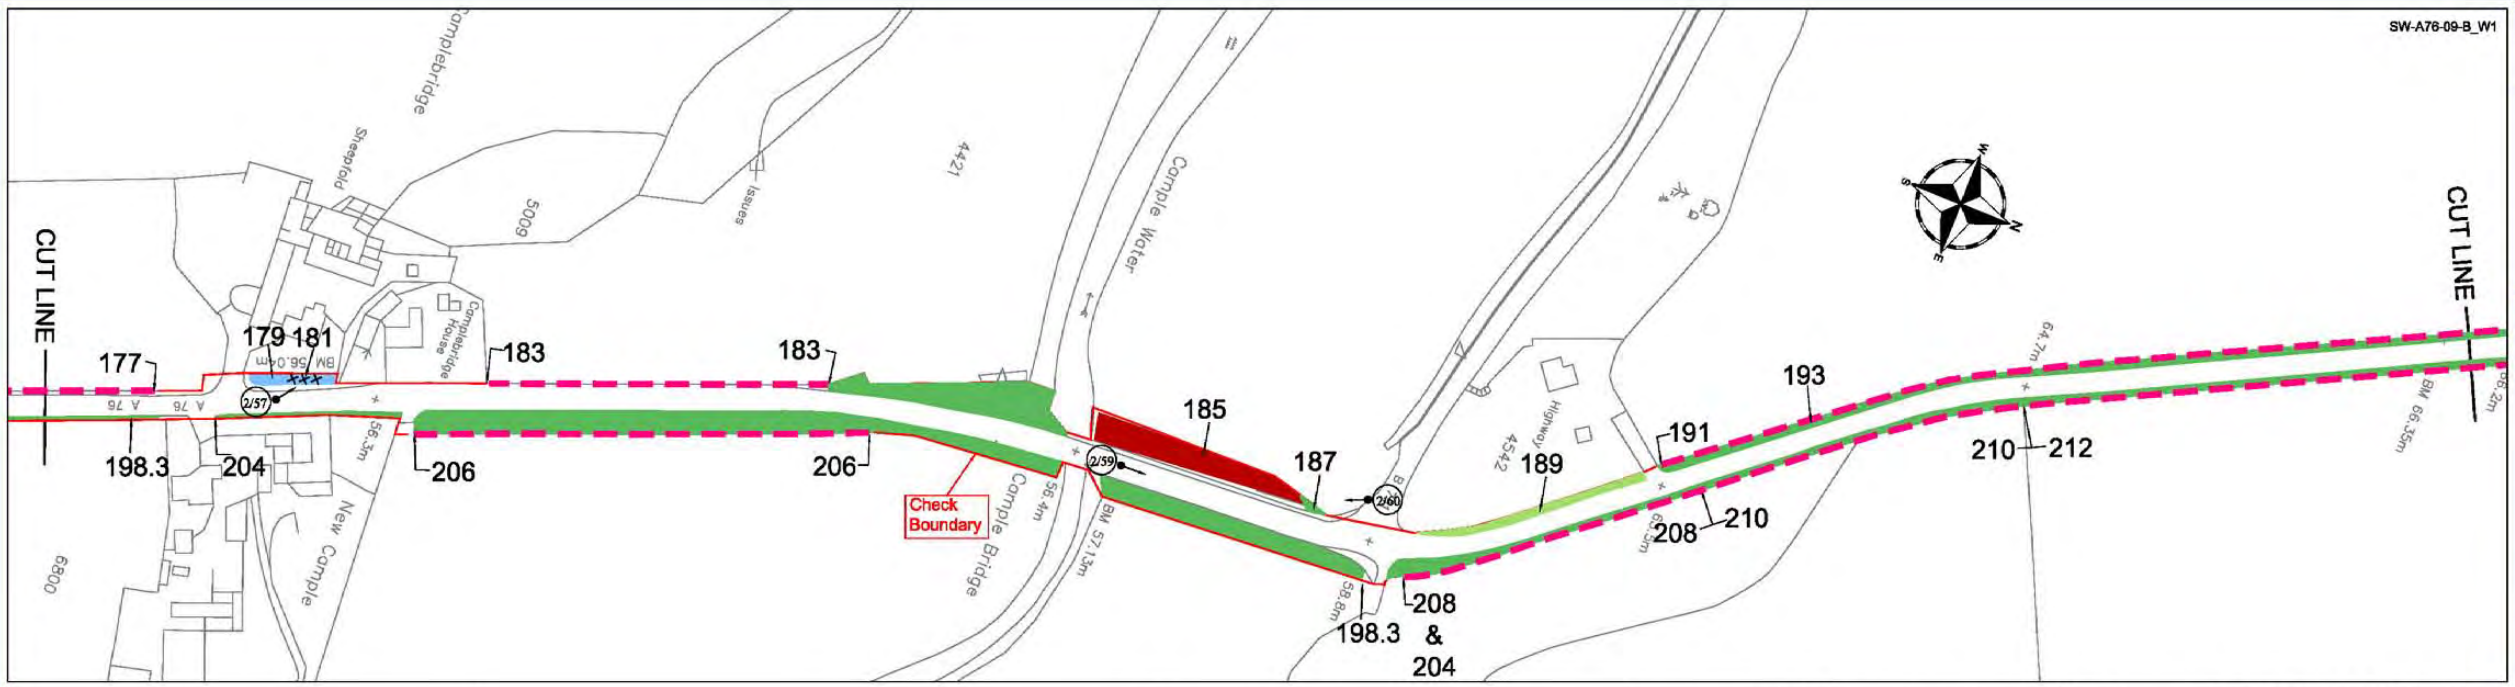

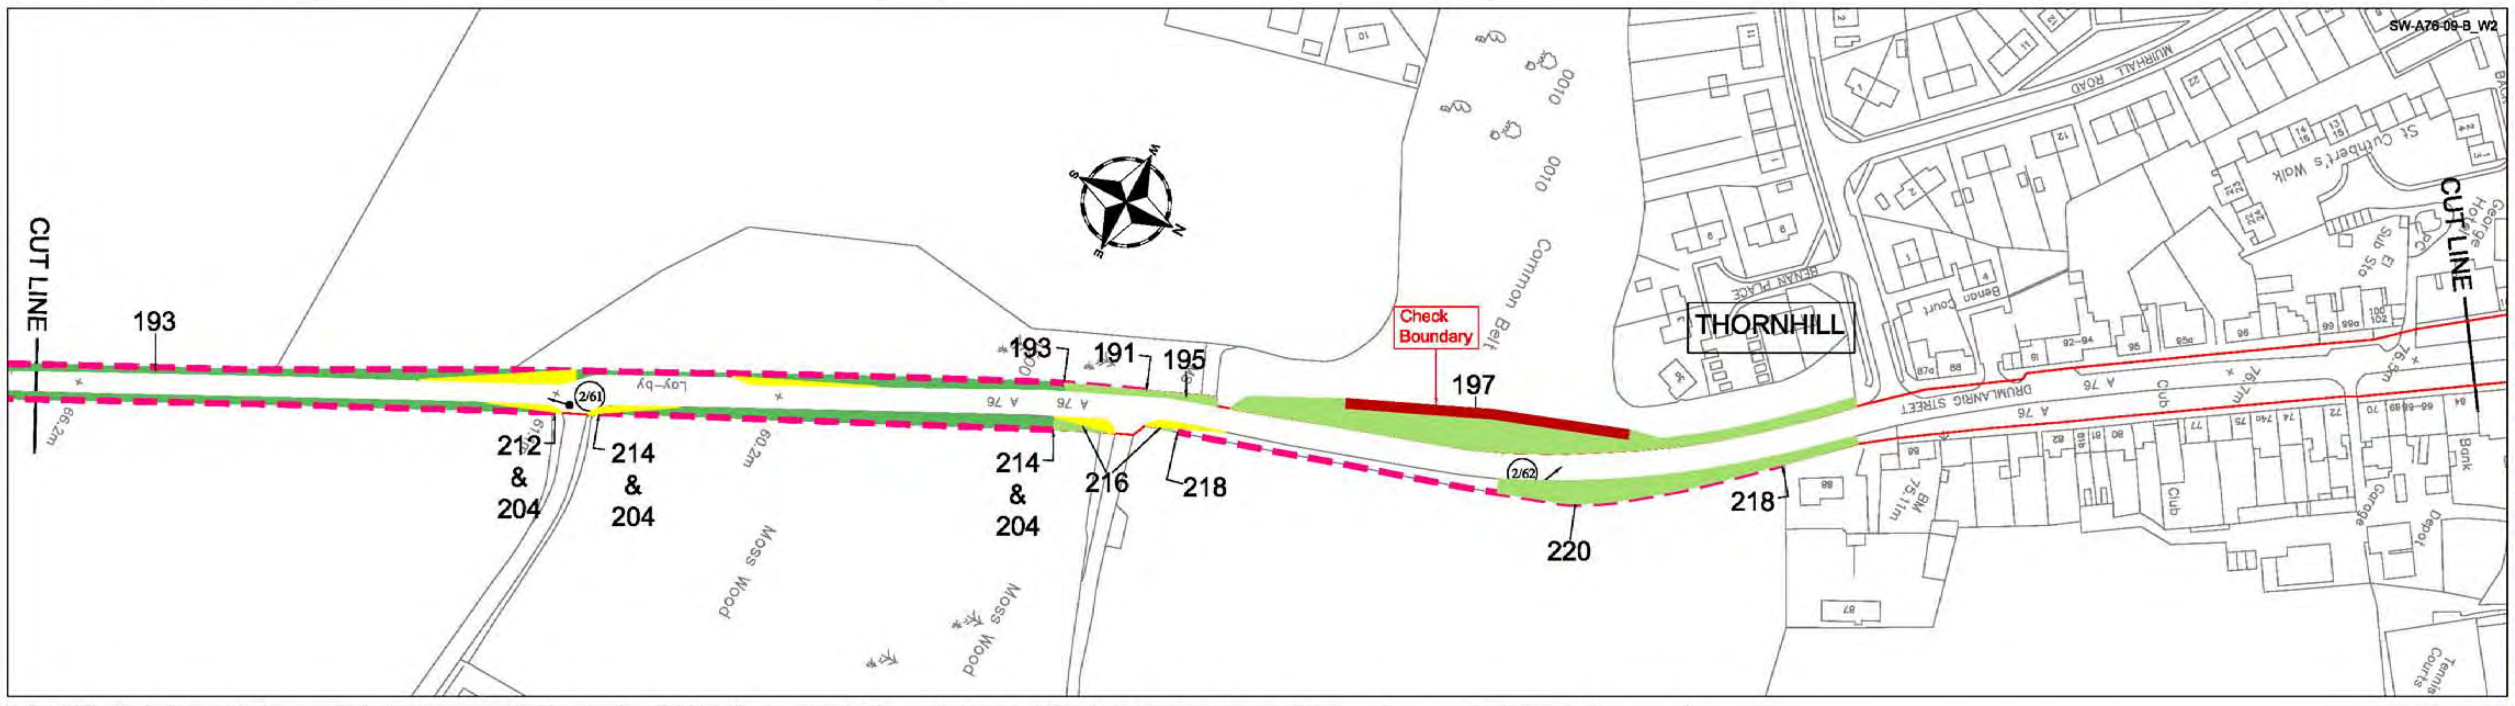

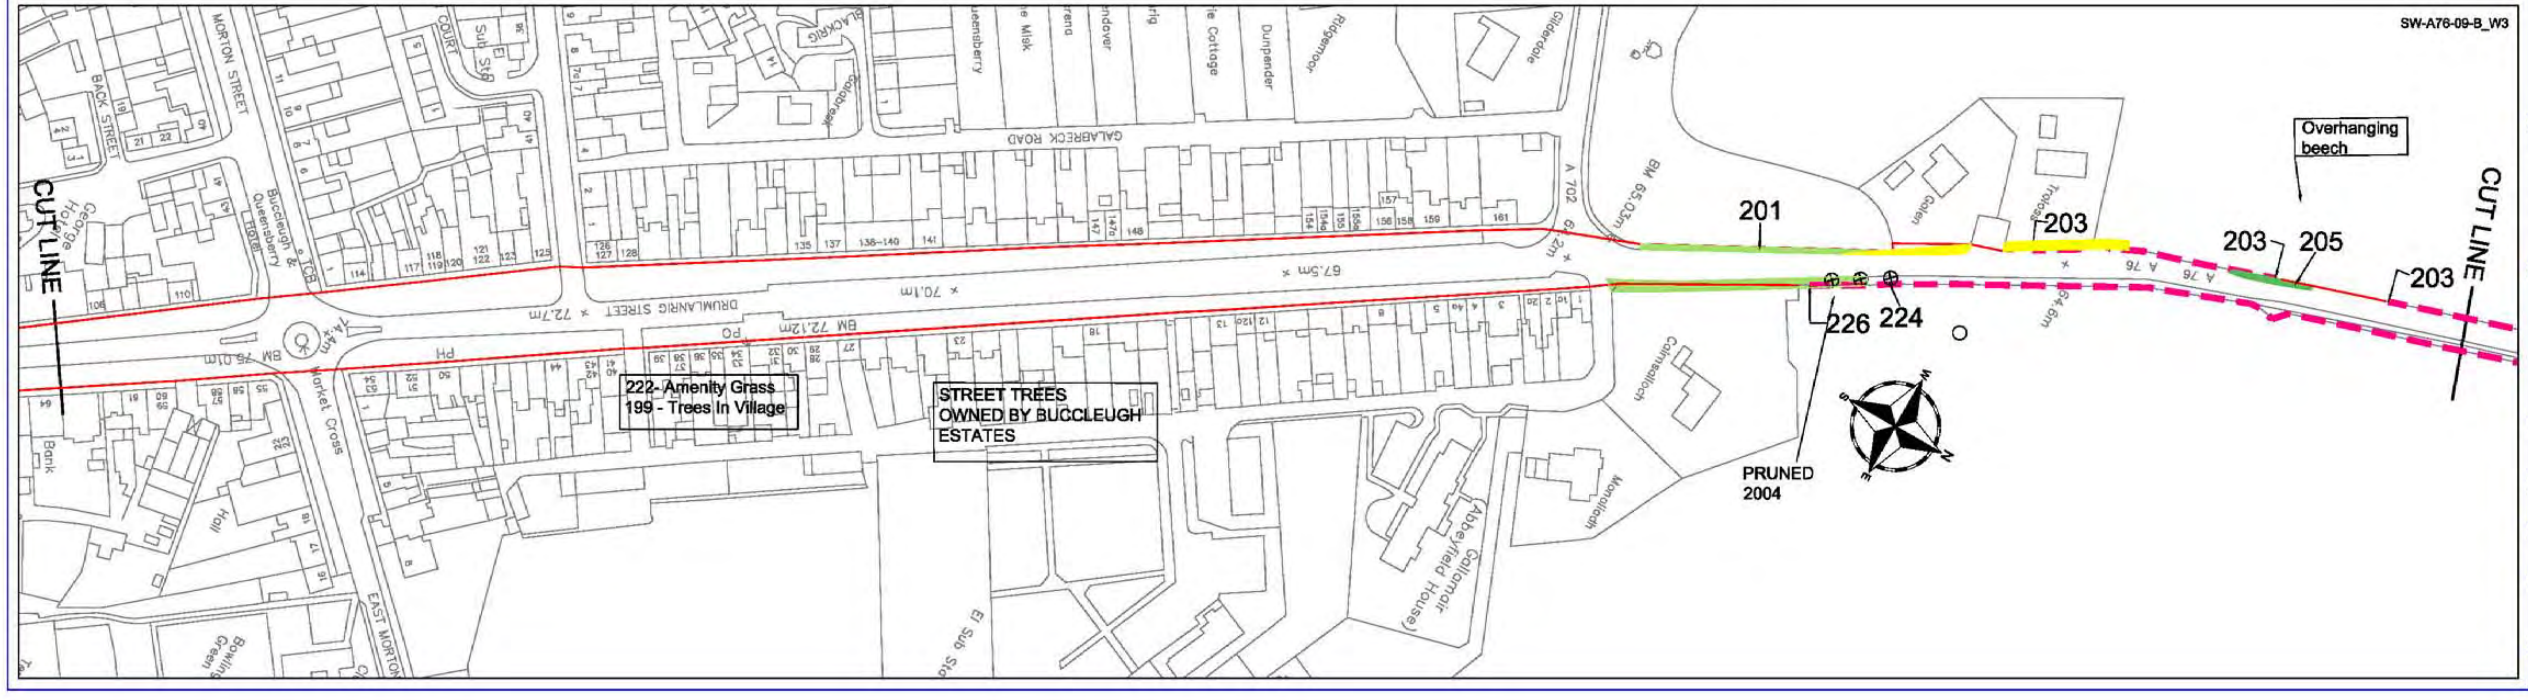

This Drawing is copyright and may not be reproduced in any form or used for construction without permission from Amey Highways.

This map is reproduced from the OS map by the Scottish Executive with the permission of Ordnance Survey on behalf of The Controller of Her Majesty's Stationary Office. (c) Crown Copyright. All rights reserved. Unauthorised reproduction infringes Crown Copyright and may lead to prosecution or civil proceedings.
Licence Number: GD3135G001

LEGEND

- Grass — High Frequency cut (a minimum of 14 cuts per annum)
- Grass — Medium Frequency cut (a minimum of 7 cuts per annum)
- Grass — Low Frequency cut (a minimum of 3 cuts per annum)
- Visibility Splay (Cuting Regime as above)
- Grass — Minimal Frequency cut (1 Cut every 3 years)
- Hedges
- Scrub Areas
- Shrub Areas
- Wetland Areas
- Wildflower Areas
- Woodland Areas
- x/y — Photo
- Specific Tree
- Tree
- Gradient

Scale
1:1250 @ A1
1:2500 @ A3

Rev	Date	Drawn	Description	Chkd	Apprd

Client
SCOTTISH EXECUTIVE

Unit Managers
amey
Amey Infrastructure Services
Langmuir Way
Bargeddie
Glasgow tel.: 0141 781 6900
G69 7RW fax.: 0141 771 0893
FAIRHURST

Project Title
3RD GENERATION TERM CONTRACT FOR MANAGEMENT AND MAINTENANCE OF THE SCOTTISH TRUNK ROAD NETWORK
SOUTH WEST TRUNK ROAD UNIT

Drawing Title
A76 TRUNK ROAD
LANDSCAPE INVENTORY

Drawn	Date	Status
	April 2005	
Checked	Date	
		Cad Reference
Approved	Date	SW-A76-09-B

Drawing No.:
A76 - SHEET 09 OF 37

Revision:

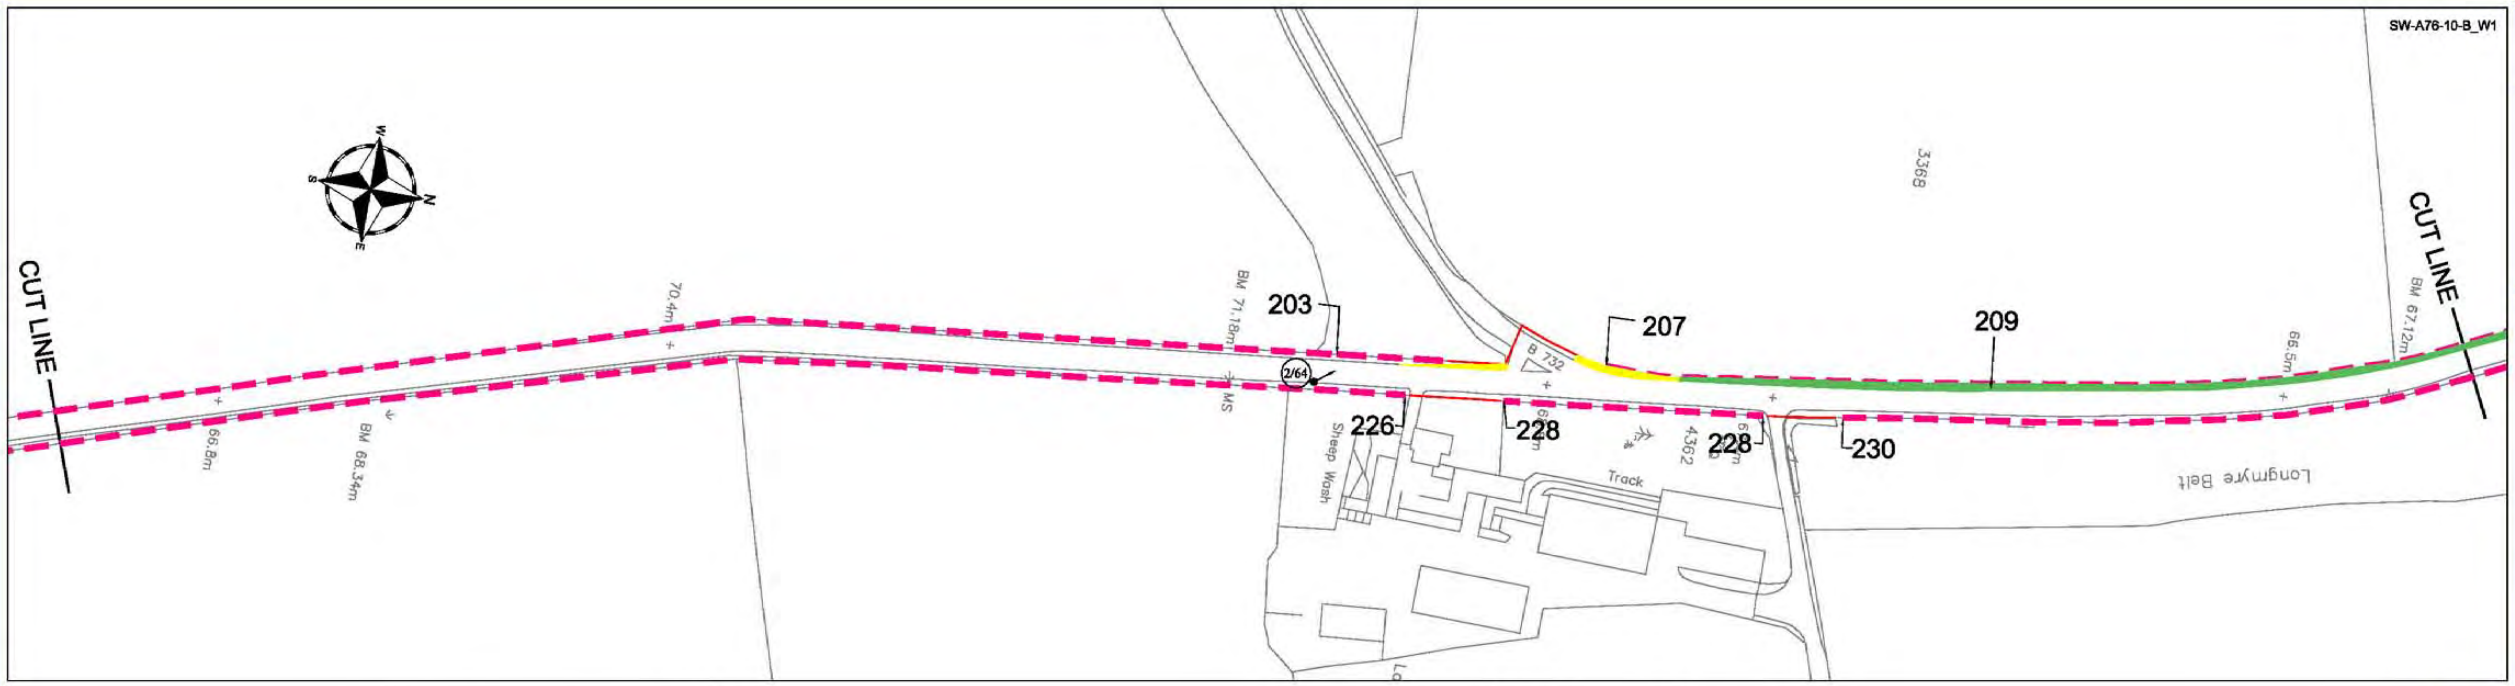

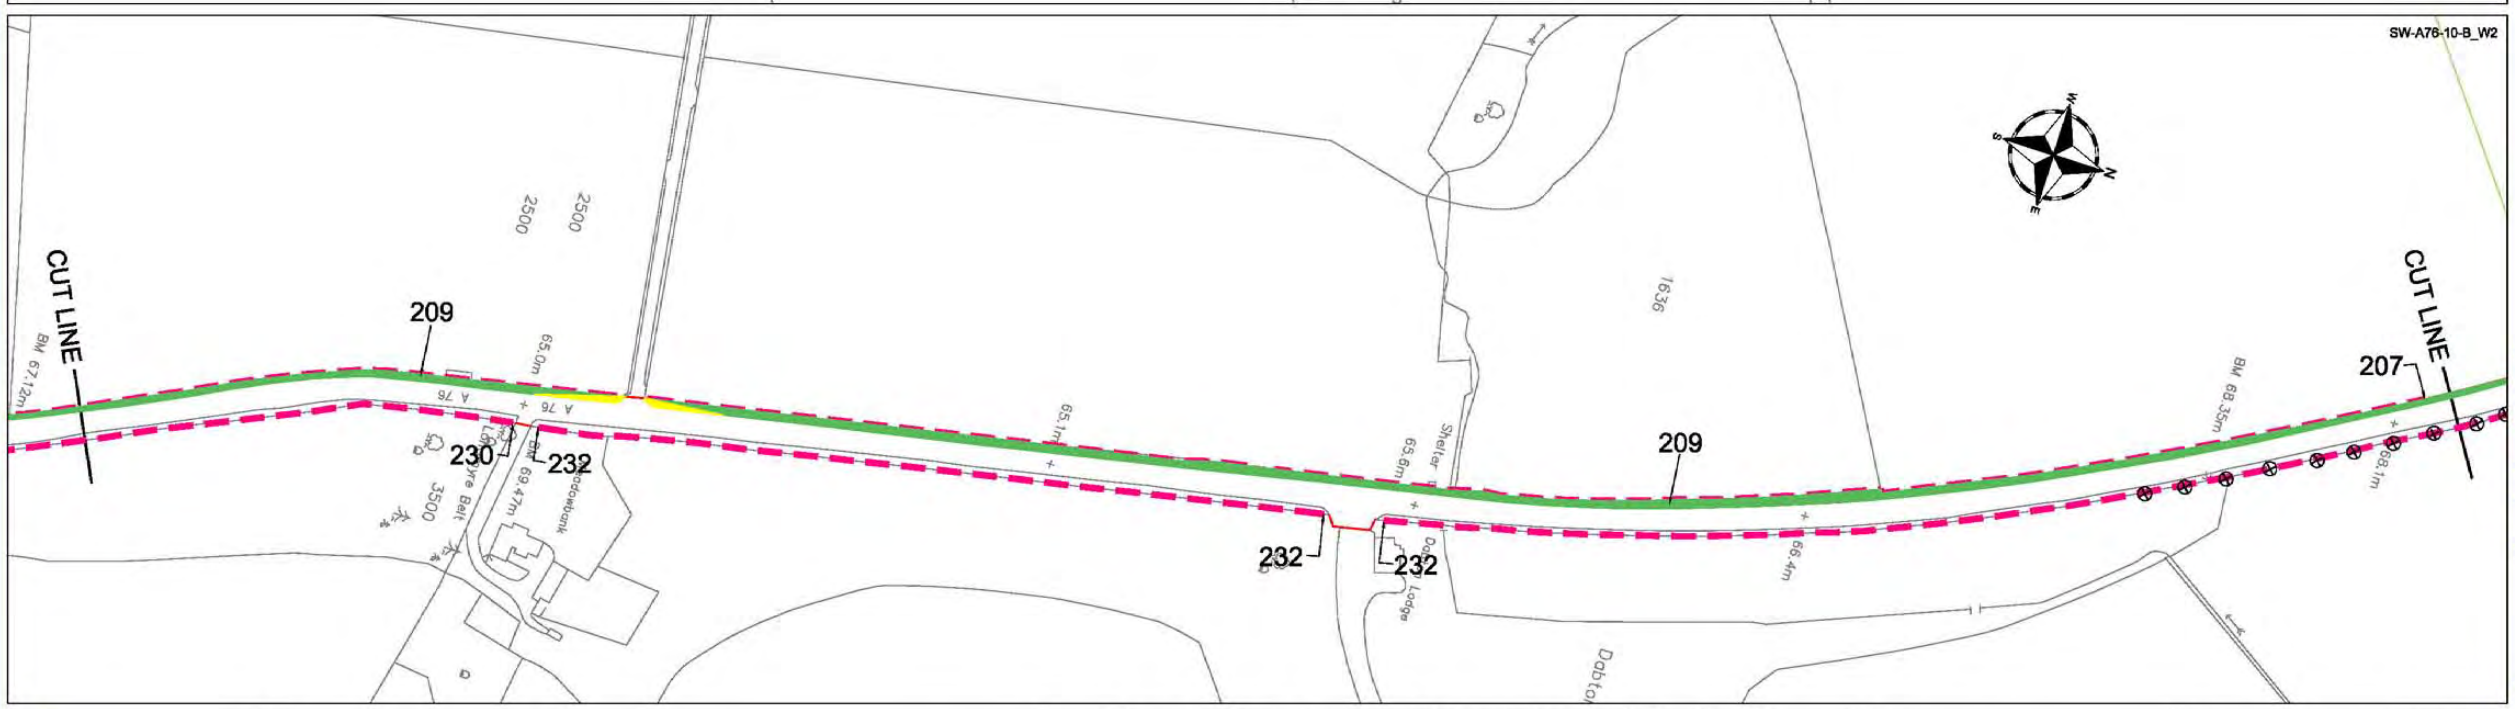

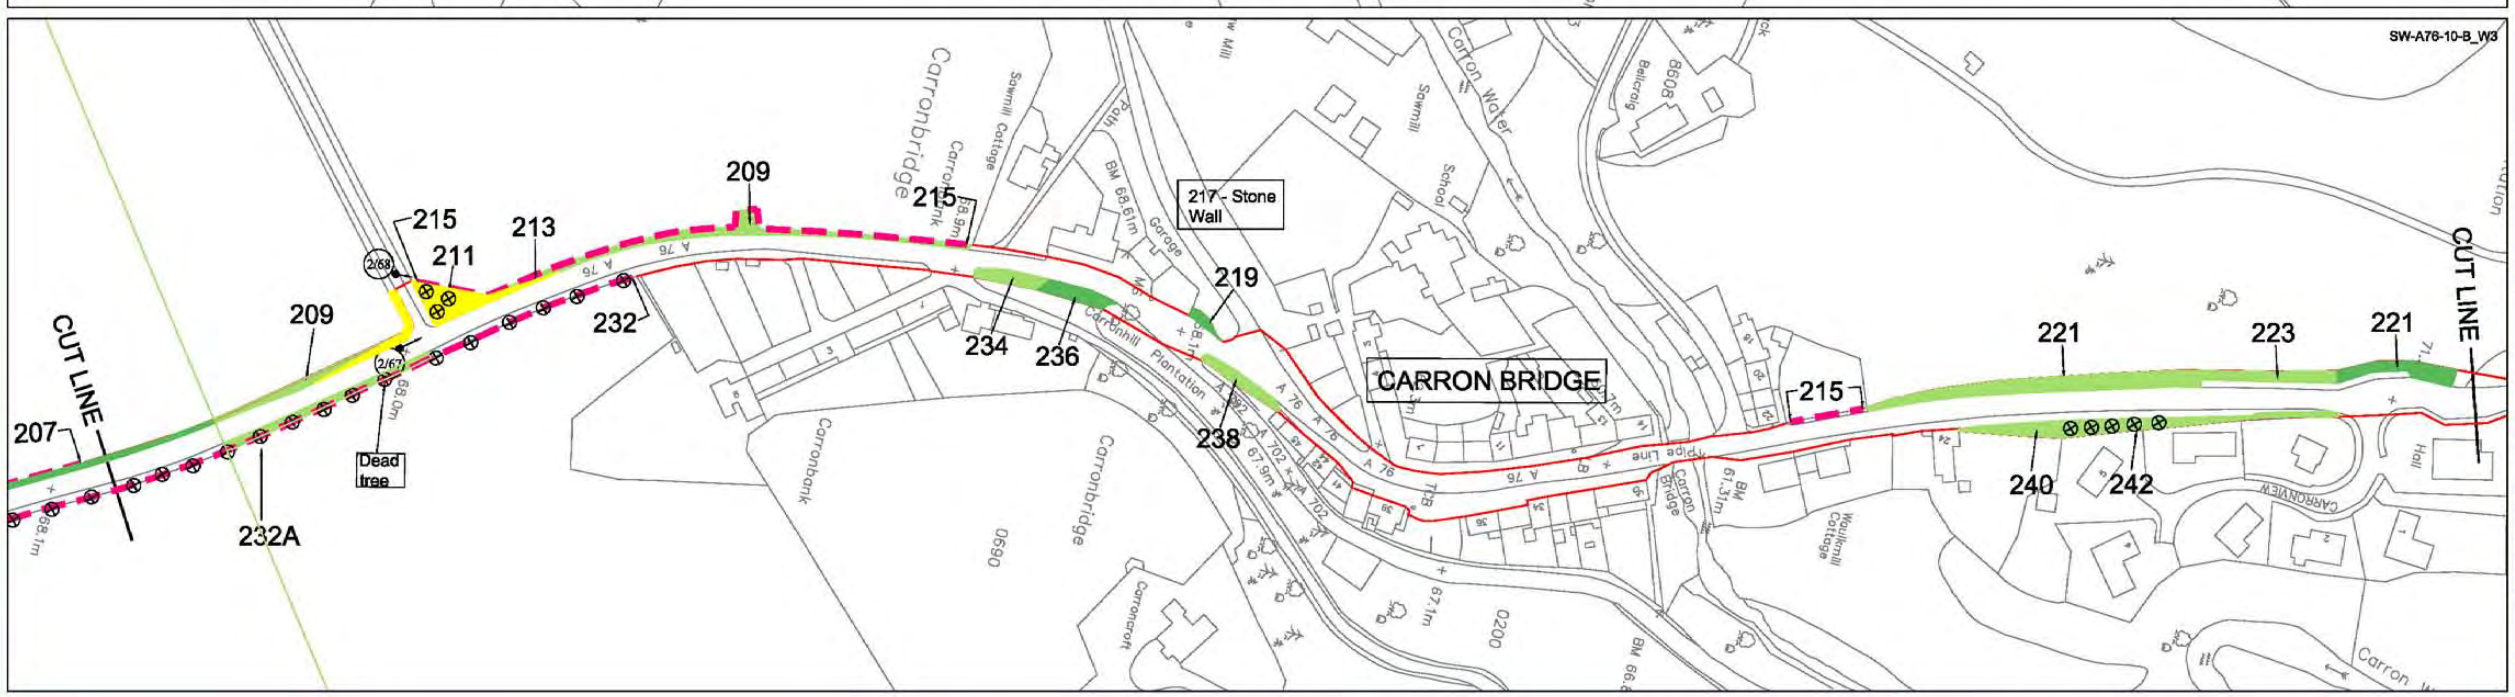

This Drawing is copyright and may not be reproduced in any form or used for construction without permission from Amey Highways.

This map is reproduced from the OS map by the Scottish Executive with the permission of Ordnance Survey on behalf of The Controller of Her Majesty's Stationary Office. (c) Crown Copyright. All rights reserved. Unauthorised reproduction infringes Crown Copyright and may lead to prosecution or civil proceedings.
Licence Number: GD3135G001

LEGEND

- Grass — High Frequency cut (a minimum of 14 cuts per annum)
- Grass — Medium Frequency cut (a minimum of 7 cuts per annum)
- Grass — Low Frequency cut (a minimum of 3 cuts per annum)
- Visibility Splay (Cuting Regime as above)
- Grass — Minimal Frequency cut (1 Cut every 3 years)
- Hedges
- Scrub Areas
- Shrub Areas
- Wetland Areas
- Wildflower Areas
- Woodland Areas
- x/y — Photo
- Specific Tree
- Tree
- Gradient

Scale
1:1250 @ A1
1:2500 @ A3

Rev	Date	Drawn	Description	Chkd	Apprvd

Client
SCOTTISH EXECUTIVE

Unit Managers

Amey Infrastructure Services
Langmuir Way
Bargeddie
Glasgow tel.: 0141 781 6900
G69 7RW fax.: 0141 771 0893
FAIRHURST

Project Title
3RD GENERATION TERM CONTRACT FOR MANAGEMENT AND MAINTENANCE OF THE SCOTTISH TRUNK ROAD NETWORK
SOUTH WEST TRUNK ROAD UNIT

Drawing Title
A76 TRUNK ROAD
LANDSCAPE INVENTORY

Drawn	Date: April 2005	Status
Checked	Date	Cad Reference: 3G-SW-A76-10-B
Approved	Date	

Drawing No.:
A76 - SHEET 10 OF 37

Revision:

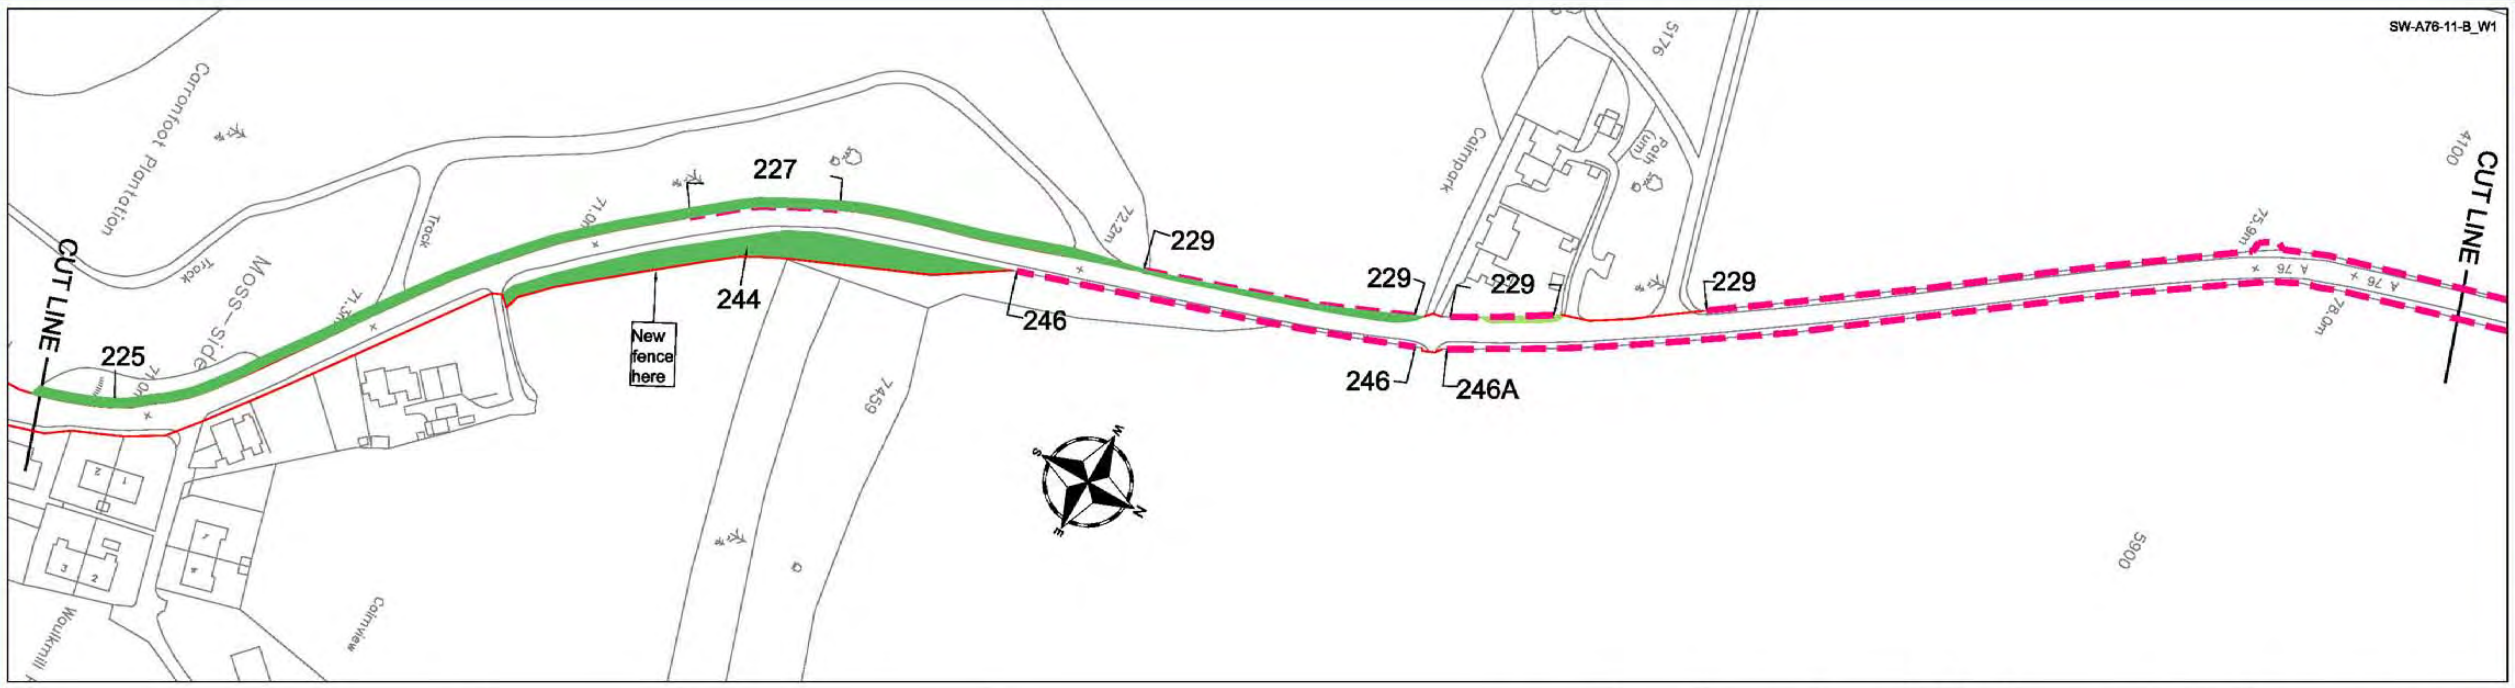

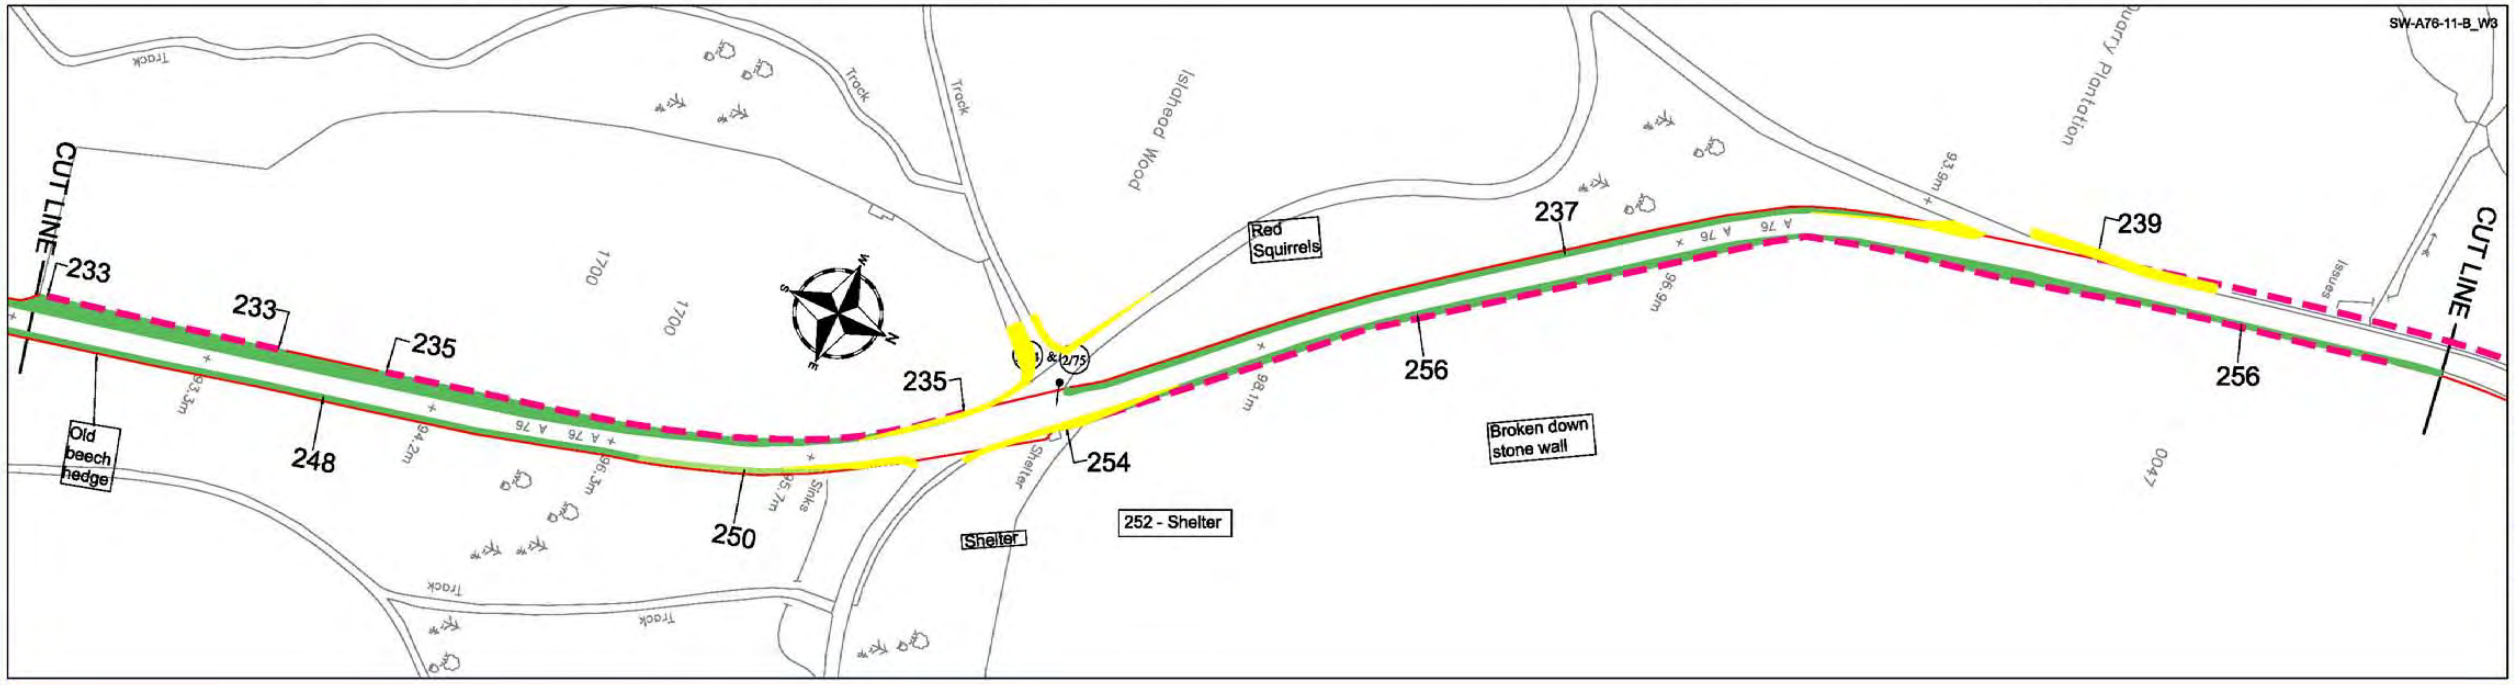

This Drawing is copyright and may not be reproduced in any form or used for construction without permission from Amey Highways.

This map is reproduced from the OS map by the Scottish Executive with the permission of Ordnance Survey on behalf of The Controller of Her Majesty's Stationary Office. (c) Crown Copyright. All rights reserved. Unauthorised reproduction infringes Crown Copyright and may lead to prosecution or civil proceedings.
Licence Number: GD3135G001

LEGEND

- Grass — High Frequency cut (a minimum of 14 cuts per annum)
- Grass — Medium Frequency cut (a minimum of 7 cuts per annum)
- Grass — Low Frequency cut (a minimum of 3 cuts per annum)
- Visibility Splay (Cuting Regime as above)
- Grass — Minimal Frequency cut (1 Cut every 3 years)
- Hedges
- Scrub Areas
- Shrub Areas
- Wetland Areas
- Wildflower Areas
- Woodland Areas
- x/y — Photo
- Specific Tree
- Tree
- Gradient

Scale
1:1250 @ A1
1:2500 @ A3

Rev	Date	Drawn	Description	Chkd	Apprd

Client
SCOTTISH EXECUTIVE

Unit Managers
Amey Infrastructure Services
Langmuir Way
Bargeddie
Glasgow tel.: 0141 781 6900
G69 7RW fax.: 0141 771 0893
FAIRHURST

Project Title
3RD GENERATION TERM CONTRACT FOR MANAGEMENT AND MAINTENANCE OF THE SCOTTISH TRUNK ROAD NETWORK
SOUTH WEST TRUNK ROAD UNIT

Drawing Title
A76 TRUNK ROAD
LANDSCAPE INVENTORY

Drawn	Date	Status
	April 2005	
Checked	Date	
		Cad Reference
Approved	Date	3G-SW-A76-11-B

Drawing No.:
A76 - SHEET 11 OF 37

Revisions:

This Drawing is copyright and may not be reproduced in any form or used for construction without permission from Amey Highways.

This map is reproduced from the OS map by the Scottish Executive with the permission of Ordnance Survey on behalf of The Controller of Her Majesty's Stationary Office. (c) Crown Copyright. All rights reserved. Unauthorised reproduction infringes Crown Copyright and may lead to prosecution or civil proceedings.
Licence Number: GD3135G001

SW-A76-12-B_W1

CUT LINE 254 258 237 258 Rock face Single Scots pine Stone wall 3/1 258 258 239 239 239 258 CUT LINE

Drain Issues Water Issues Corse Knowes Carseknowes Quarry (Stone) Auchensell Wood Lay-by Lay-by Track Track Ford Sinks Auchensell Wood

SW-A76-12-B_W2

CUT LINE 241 260 Stone wall New Plantation 3/2 241 262 Check Boundary Roadworks 241 264 CUT LINE

River Nith Collects Track Palmtree Pool Malcolmflat Wood Auchensell Pool River Nith Track

SW-A76-12-B_W3

CUT LINE 241 264 Check Boundary 241 264 NEW RETAINING WALL 3/4 3/5 243 264 CUT LINE

River Nith Milestone Pool Auchensell Wood Spreads Long Straight Pool River Nith Track Track

LEGEND

- Amenity Grass
- General Grass
- Hedges
- Scrub Areas
- Shrub Areas
- Wetland Areas
- Wildflower Areas
- Woodland Areas
- Visibility Splay
- Photo (x/y)
- Specific Tree
- Tree
- Gradient

Scale
1:1250 @ A1
1:2500 @ A3

Rev	Date	Drawn	Description	Chkd	Apprvd

Client
SCOTTISH EXECUTIVE

Unit Managers

Amey Highways
Langmuir Way
Bargeddie
Glasgow tel.: 0141 781 6900
G69 7RW fax.: 0141 771 0893
FAIRHURST

Project Title
TERM CONTRACT FOR MANAGEMENT AND MAINTENANCE OF THE SCOTTISH TRUNK ROAD NETWORK
SOUTH WEST TRUNK ROAD UNIT

Drawing Title
A76 TRUNK ROAD
LANDSCAPE INVENTORY

Drawn	Date	Status
DSG	02/11/01	
Checked D.W.	Date 28/02/02	Cad Reference 3G-SW-A76-12-B
Approved S.L.	Date 28/02/02	

Drawing No.:
A76 - SHEET 12 OF 37

Revision:

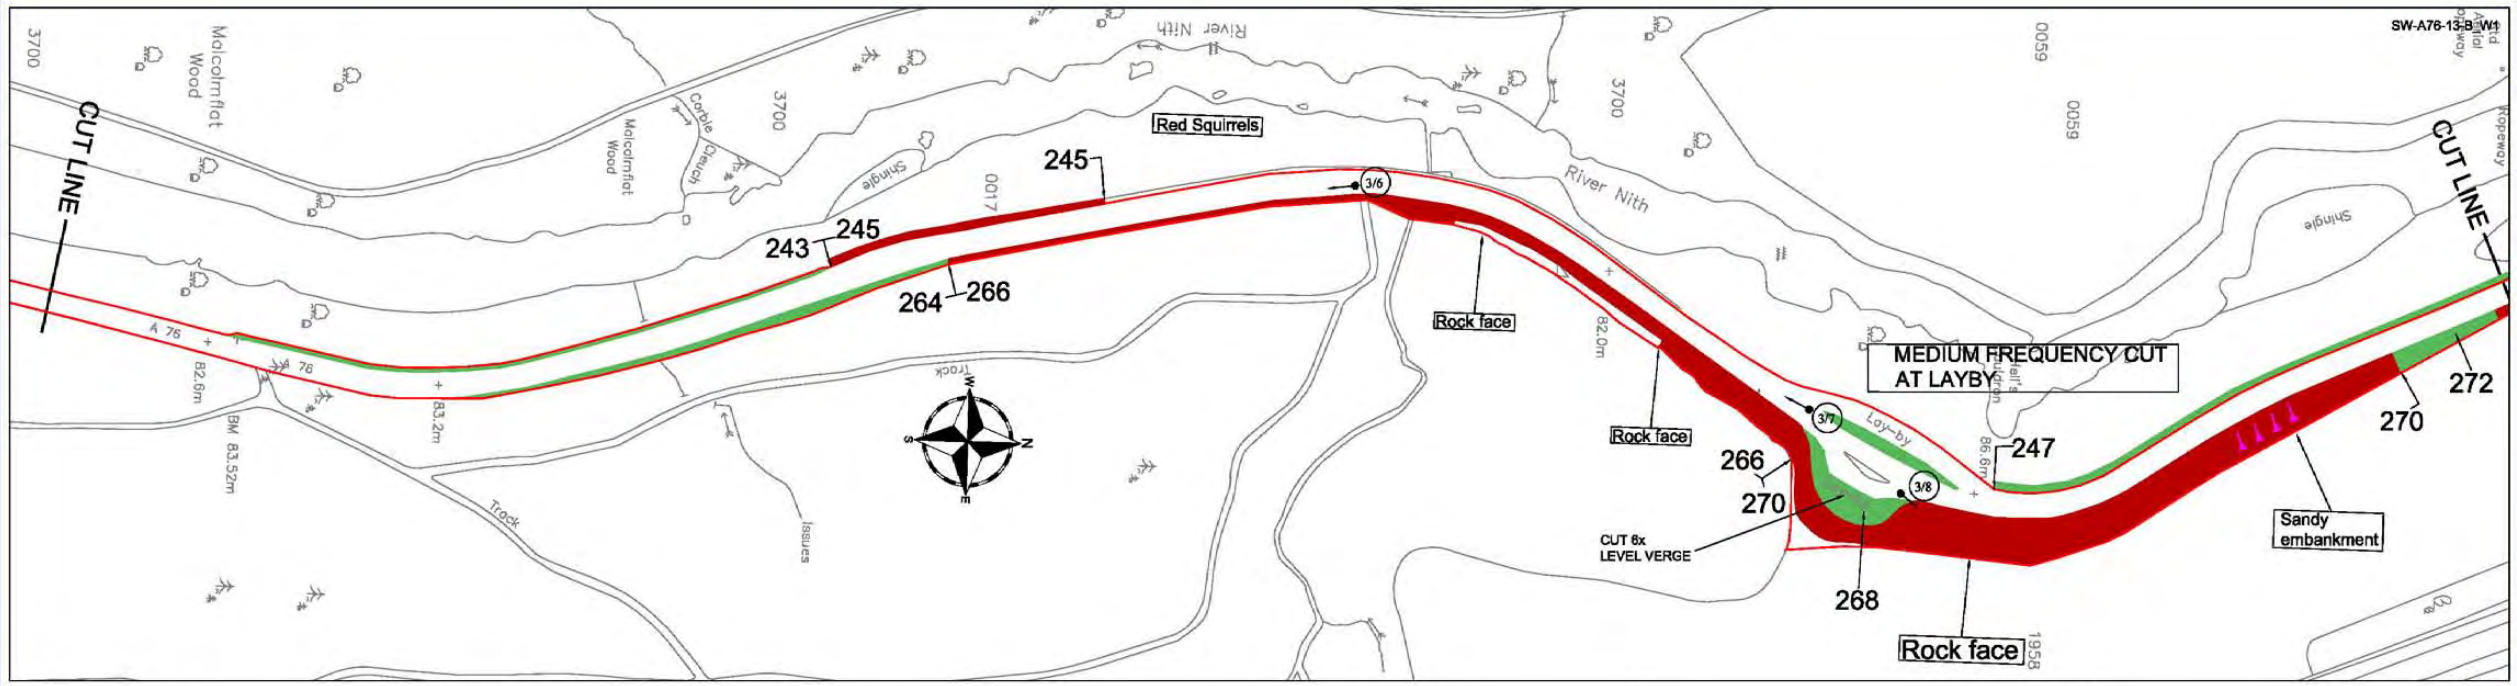

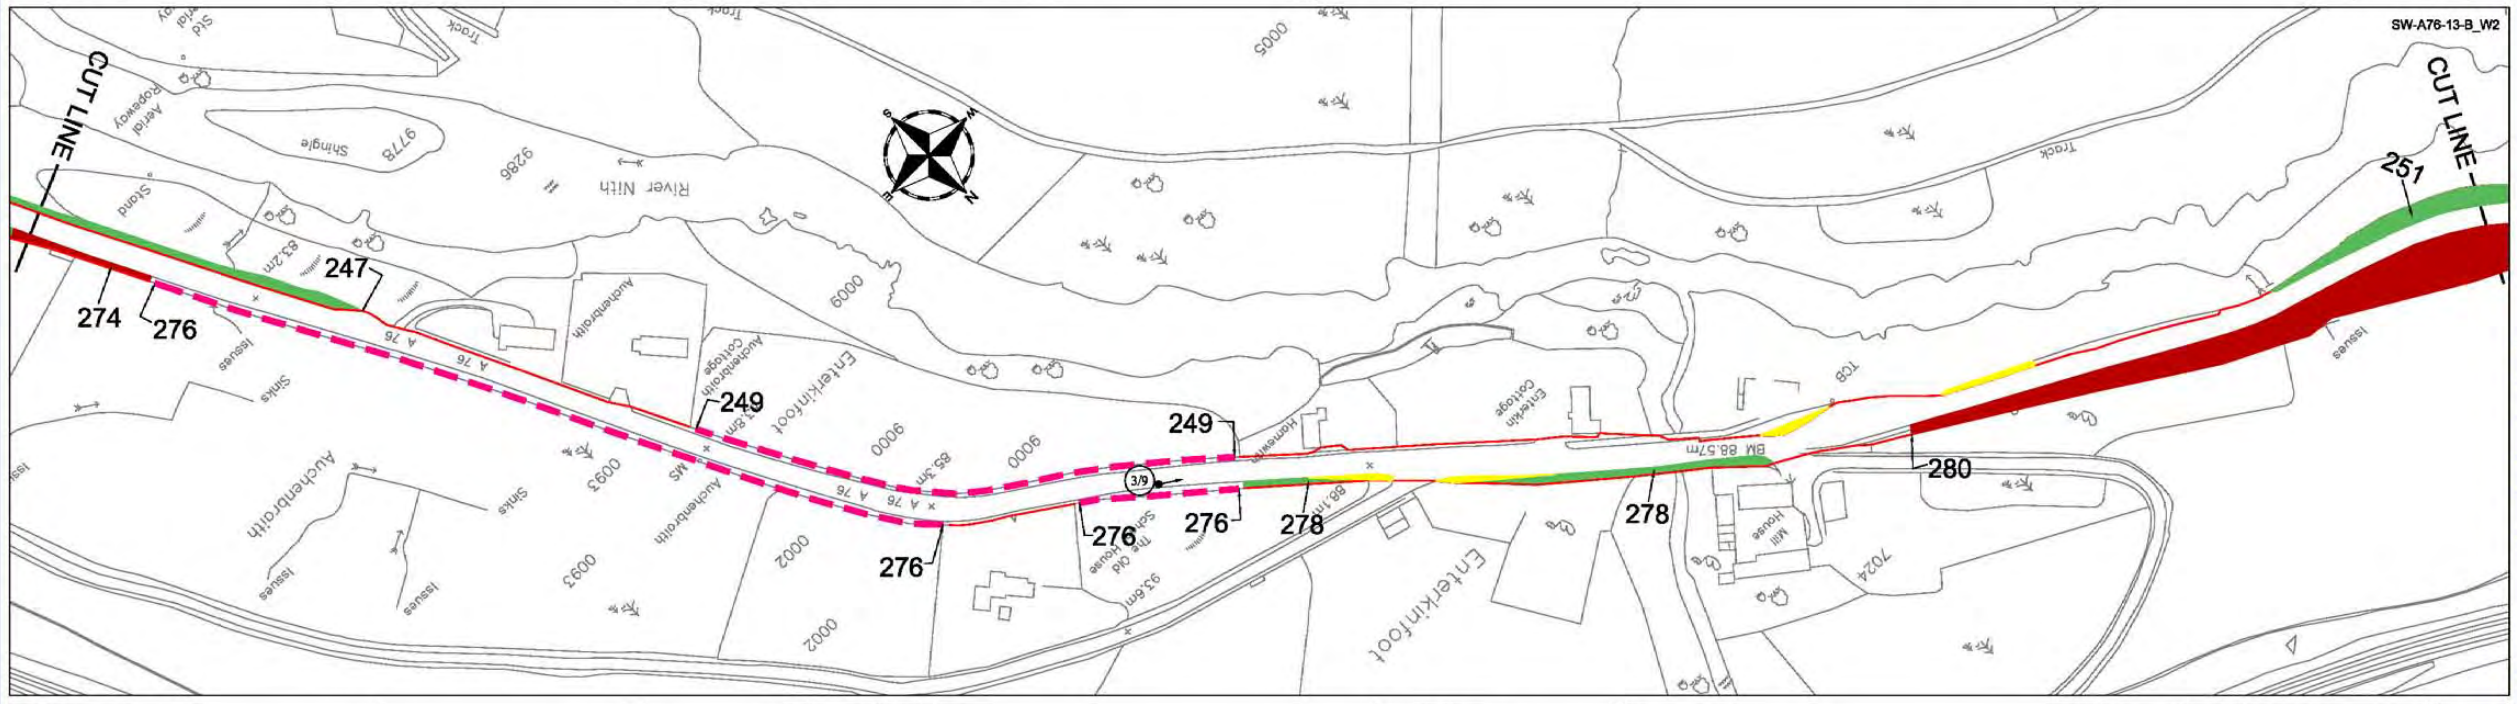

This Drawing is copyright and may not be reproduced in any form or used for construction without permission from Amey Highways.

This map is reproduced from the OS map by the Scottish Executive with the permission of Ordnance Survey on behalf of The Controller of Her Majesty's Stationary Office. (c) Crown Copyright. All rights reserved. Unauthorised reproduction infringes Crown Copyright and may lead to prosecution or civil proceedings.
Licence Number: GD3135G001

LEGEND

- Grass — High Frequency cut (a minimum of 14 cuts per annum)
- Grass — Medium Frequency cut (a minimum of 7 cuts per annum)
- Grass — Low Frequency cut (a minimum of 3 cuts per annum)
- Visibility Splay (Cuting Regime as above)
- Grass — Minimal Frequency cut (1 Cut every 3 years)
- Hedges
- Scrub Areas
- Shrub Areas
- Wetland Areas
- Wildflower Areas
- Woodland Areas
- x/y — Photo
- Specific Tree
- Tree
- Gradient

Scale
1:1250 @ A1
1:2500 @ A3

Rev	Date	Drawn	Description	Chkd	Apprvd

Client
SCOTTISH EXECUTIVE

Unit Managers
Amey Infrastructure Services
Langmuir Way
Bargeddie
Glasgow tel.: 0141 781 6900
G69 7RW fax.: 0141 771 0693
FAIRHURST

Project Title
3RD GENERATION TERM CONTRACT FOR MANAGEMENT AND MAINTENANCE OF THE SCOTTISH TRUNK ROAD NETWORK
SOUTH WEST TRUNK ROAD UNIT

Drawing Title
A76 TRUNK ROAD
LANDSCAPE INVENTORY

Drawn	Date	Status
	April 2005	
Checked	Date	
		Cad Reference
Approved	Date	3G-SW-A76-13-B

Drawing No.:
A76 - SHEET 13 OF 37

Revision:

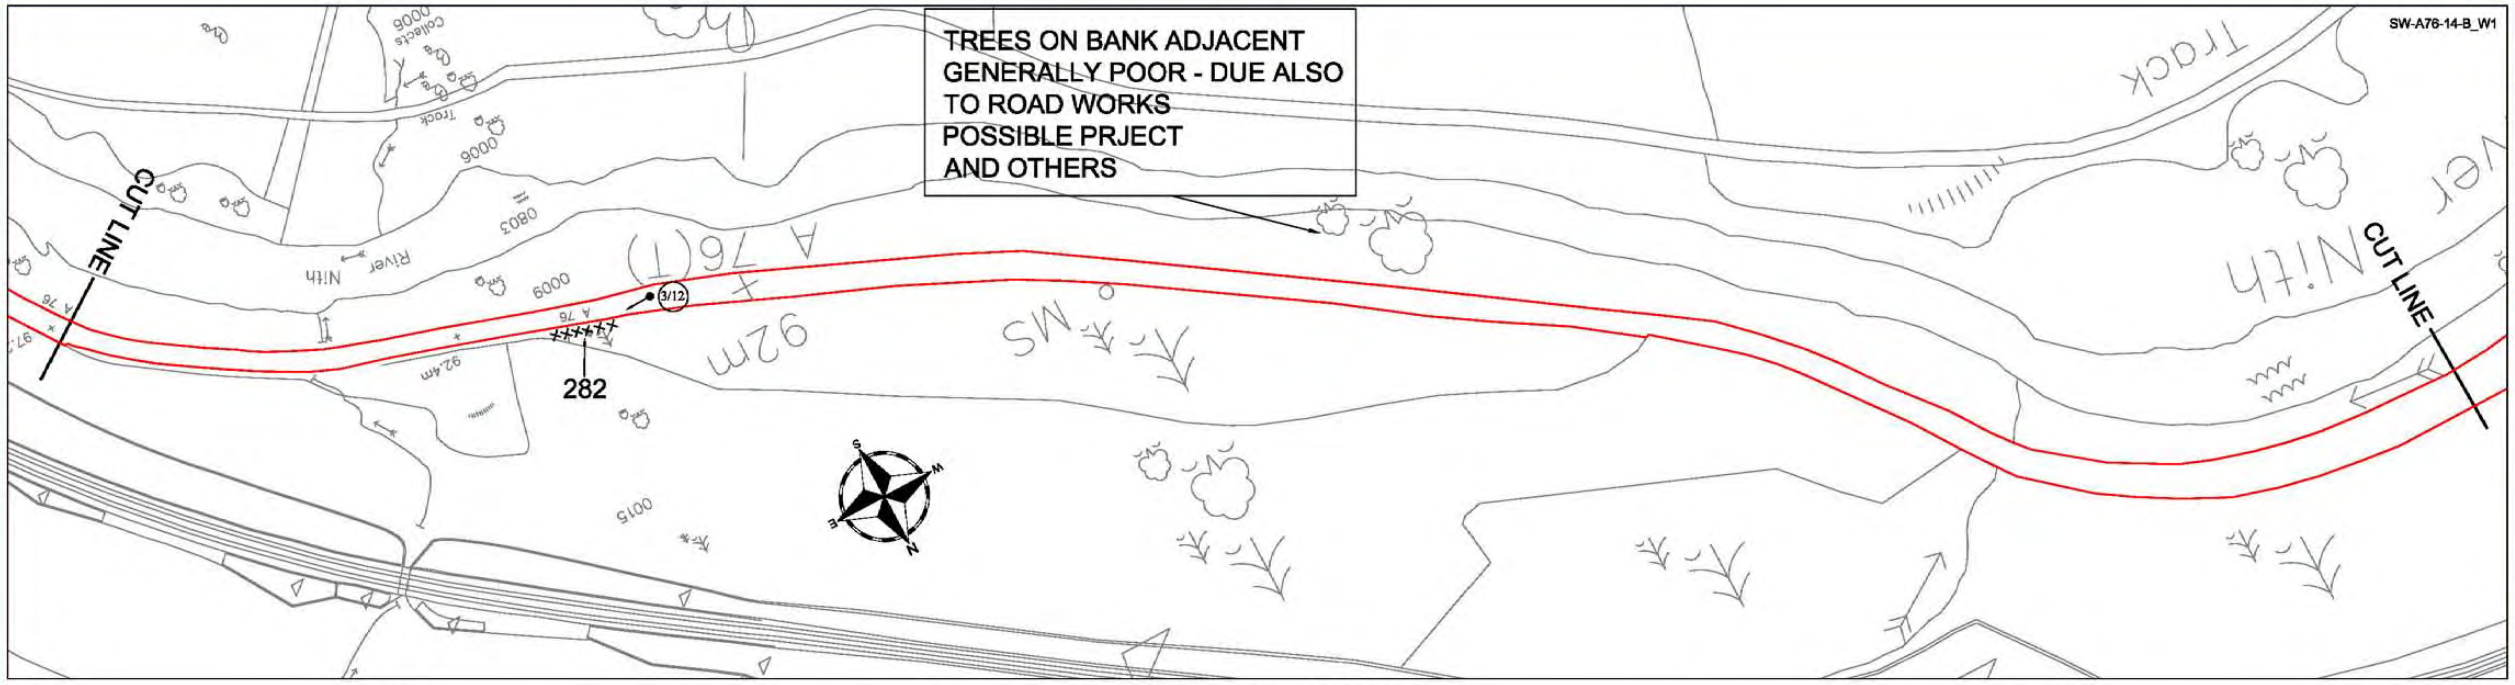

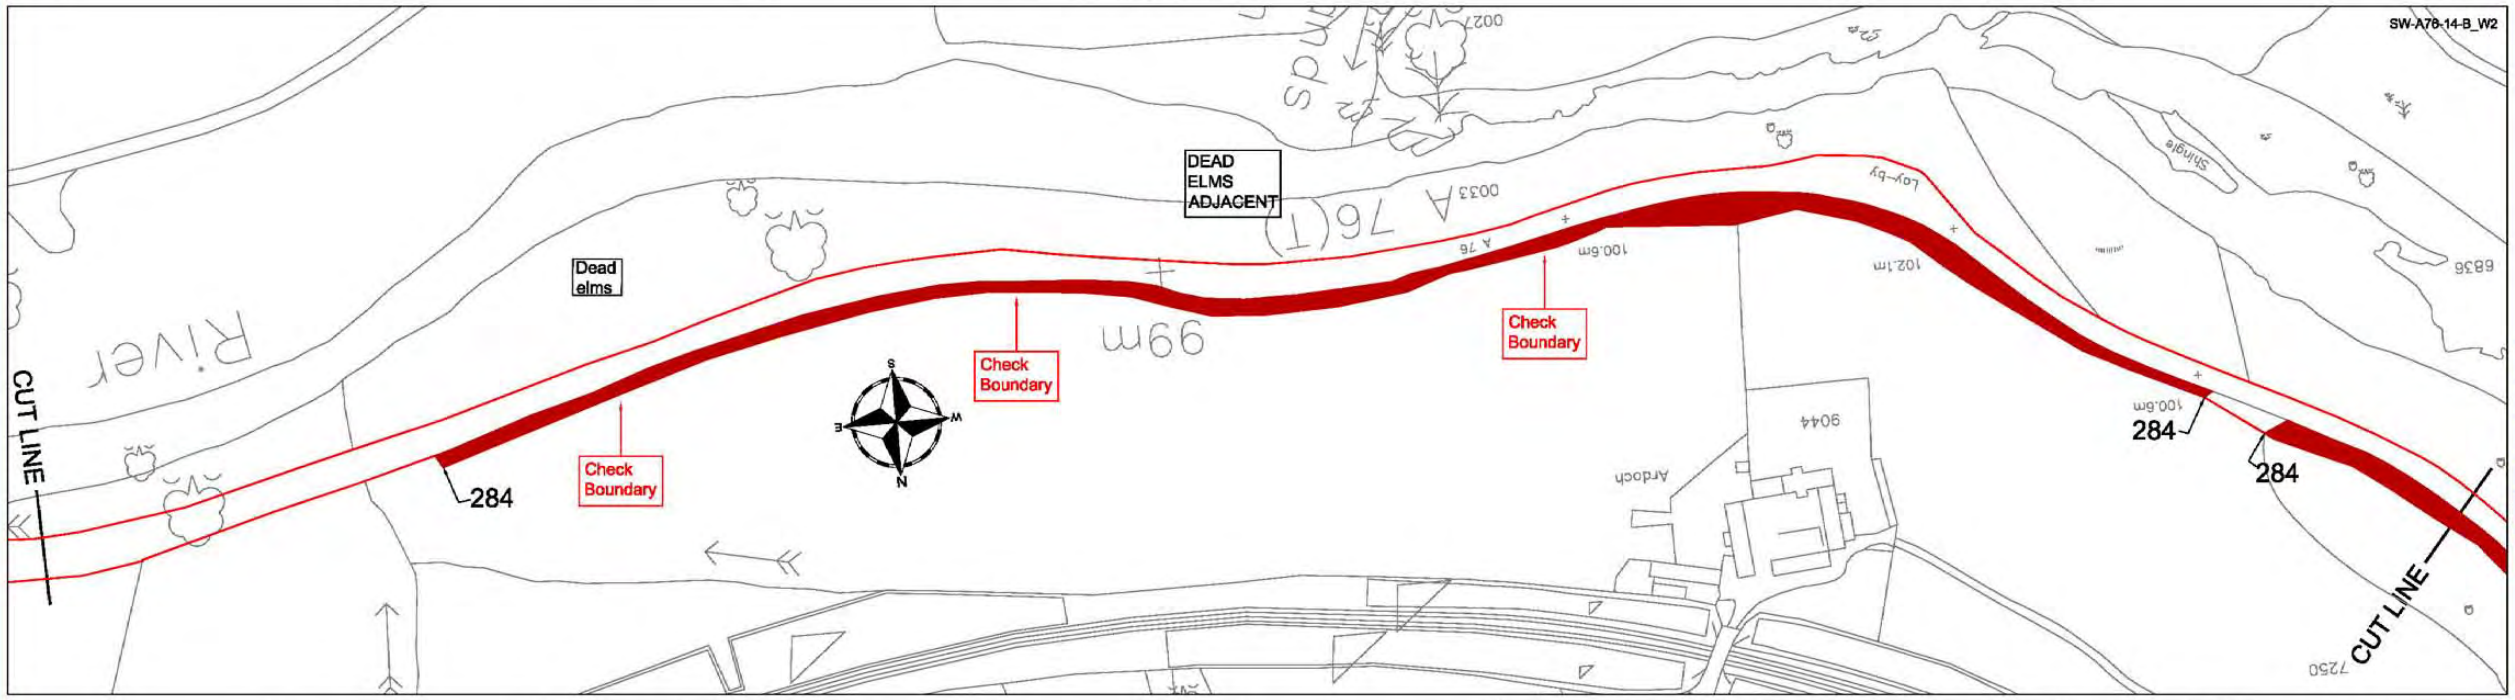

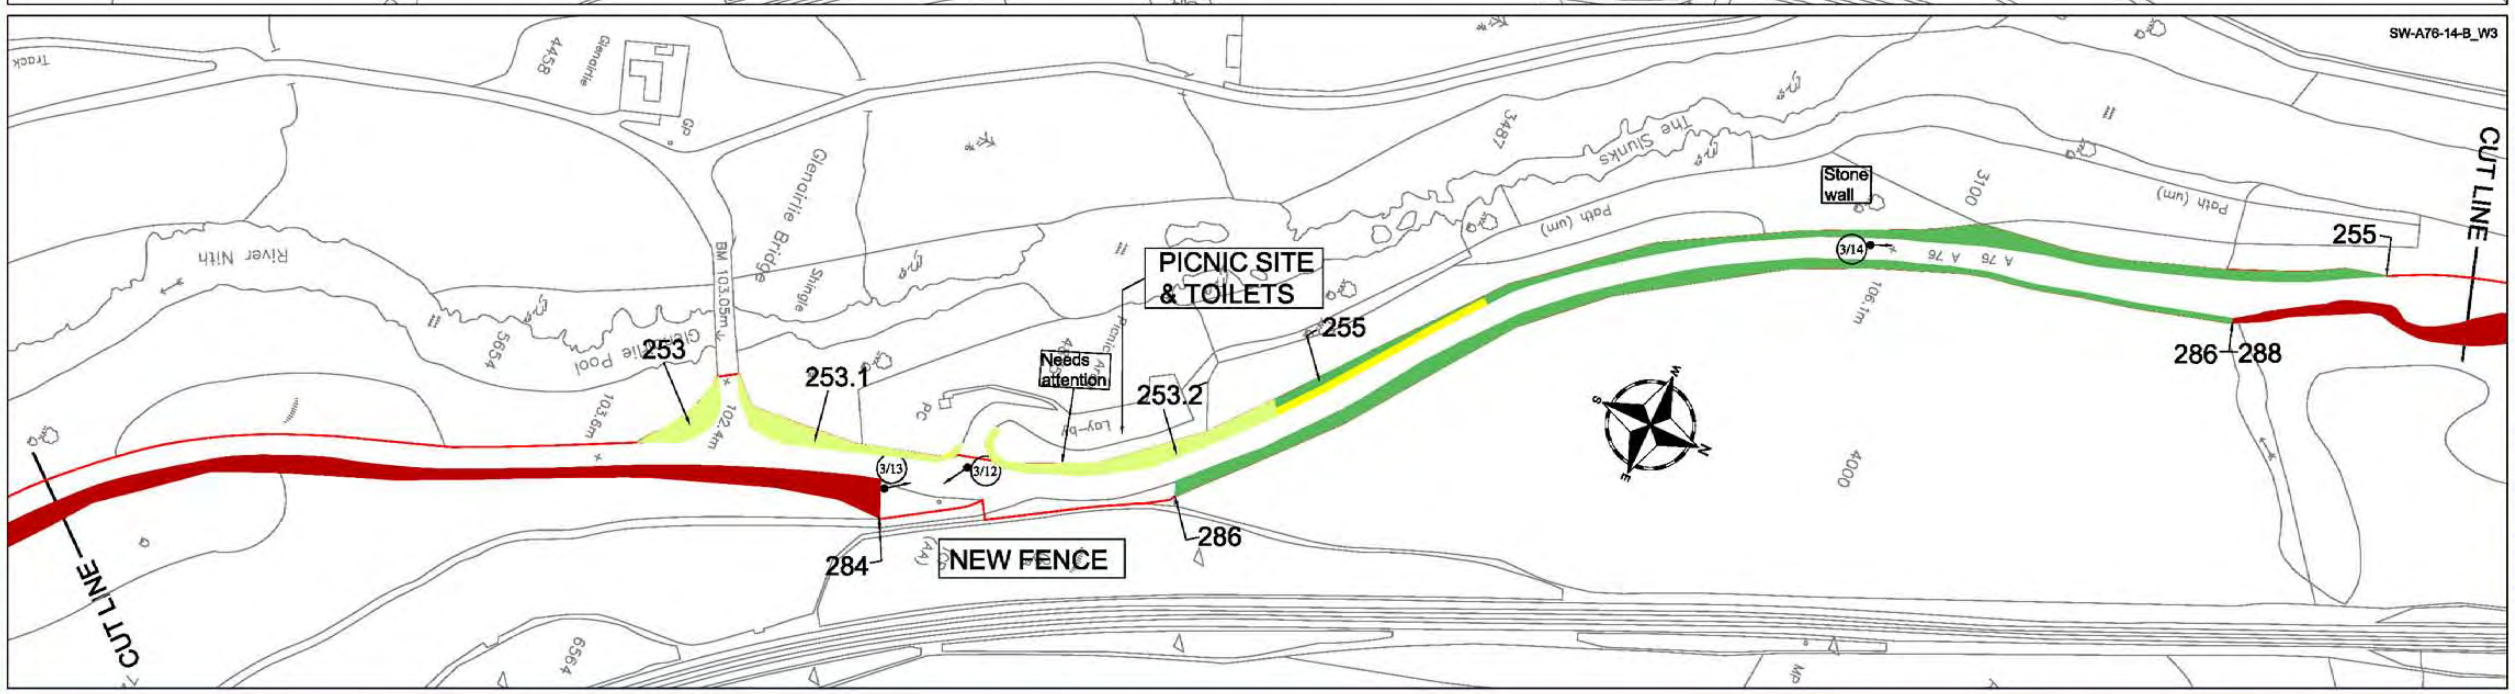

This Drawing is copyright and may not be reproduced in any form or used for construction without permission from Amey Highways.

This map is reproduced from the OS map by the Scottish Executive with the permission of Ordnance Survey on behalf of The Controller of Her Majesty's Stationary Office. (c) Crown Copyright. All rights reserved. Unauthorised reproduction infringes Crown Copyright and may lead to prosecution or civil proceedings.
Licence Number: GD3135G001

LEGEND

- Grass — High Frequency cut (a minimum of 14 cuts per annum)
- Grass — Medium Frequency cut (a minimum of 7 cuts per annum)
- Grass — Low Frequency cut (a minimum of 3 cuts per annum)
- Visibility Splay (Cuting Regime as above)
- Grass — Minimal Frequency cut (1 Cut every 3 years)
- Hedges
- Scrub Areas
- Shrub Areas
- Wetland Areas
- Wildflower Areas
- Woodland Areas
- x/y — Photo
- Specific Tree
- Tree
- Gradient

Scale
1:1250 @ A1
1:2500 @ A3

Rev	Date	Drawn	Description	Chkd	Apprvd

Client: SCOTTISH EXECUTIVE

Unit Managers
Amey Infrastructure Services
Langmuir Way
Bargeddie
Glasgow tel.: 0141 781 6900
G69 7RW fax.: 0141 771 0693
FAIRHURST

Project Title
3RD GENERATION TERM CONTRACT FOR MANAGEMENT AND MAINTENANCE OF THE SCOTTISH TRUNK ROAD NETWORK
SOUTH WEST TRUNK ROAD UNIT

Drawing Title
A76 TRUNK ROAD
LANDSCAPE INVENTORY

Drawn	Date	Status
	April 2005	
Checked	Date	
		Cad Reference
Approved	Date	3G-SW-A76-14-B

Drawing No.:
A76 - SHEET 14 OF 37

Revision:

This Drawing is copyright and may not be reproduced in any form or used for construction without permission from Amey Highways.

This map is reproduced from the OS map by the Scottish Executive with the permission of Ordnance Survey on behalf of The Controller of Her Majesty's Stationary Office. (c) Crown Copyright. All rights reserved. Unauthorised reproduction infringes Crown Copyright and may lead to prosecution or civil proceedings.
Licence Number: GD3135G001

LEGEND

- Grass — High Frequency cut (a minimum of 14 cuts per annum)
- Grass — Medium Frequency cut (a minimum of 7 cuts per annum)
- Grass — Low Frequency cut (a minimum of 3 cuts per annum)
- Visibility Splay (Cuting Regime as above)
- Grass — Minimal Frequency cut (1 Cut every 3 years)
- Hedges
- Scrub Areas
- Shrub Areas
- Wetland Areas
- Wildflower Areas
- Woodland Areas
- x/y — Photo
- Specific Tree
- Tree
- Gradient

Scale
1:1250 @ A1
1:2500 @ A3

Rev	Date	Drawn	Description	Chkd	Apprd

Client: SCOTTISH EXECUTIVE

Unit Managers

Amey Infrastructure Services
Langmuir Way
Bargeddie
Glasgow tel.: 0141 781 6900
G69 7RW fax.: 0141 771 0893
FAIRHURST

Project Title
3RD GENERATION TERM CONTRACT FOR MANAGEMENT AND MAINTENANCE OF THE SCOTTISH TRUNK ROAD NETWORK
SOUTH WEST TRUNK ROAD UNIT

Drawing Title
A76 TRUNK ROAD
LANDSCAPE INVENTORY

Drawn	Date	Status
W.A.	April 2005	
Checked	Date	
		Cad Reference
Approved	Date	3G-SW-A76-15-B

Drawing No.:
A76 - SHEET 15 OF 37

Revision:

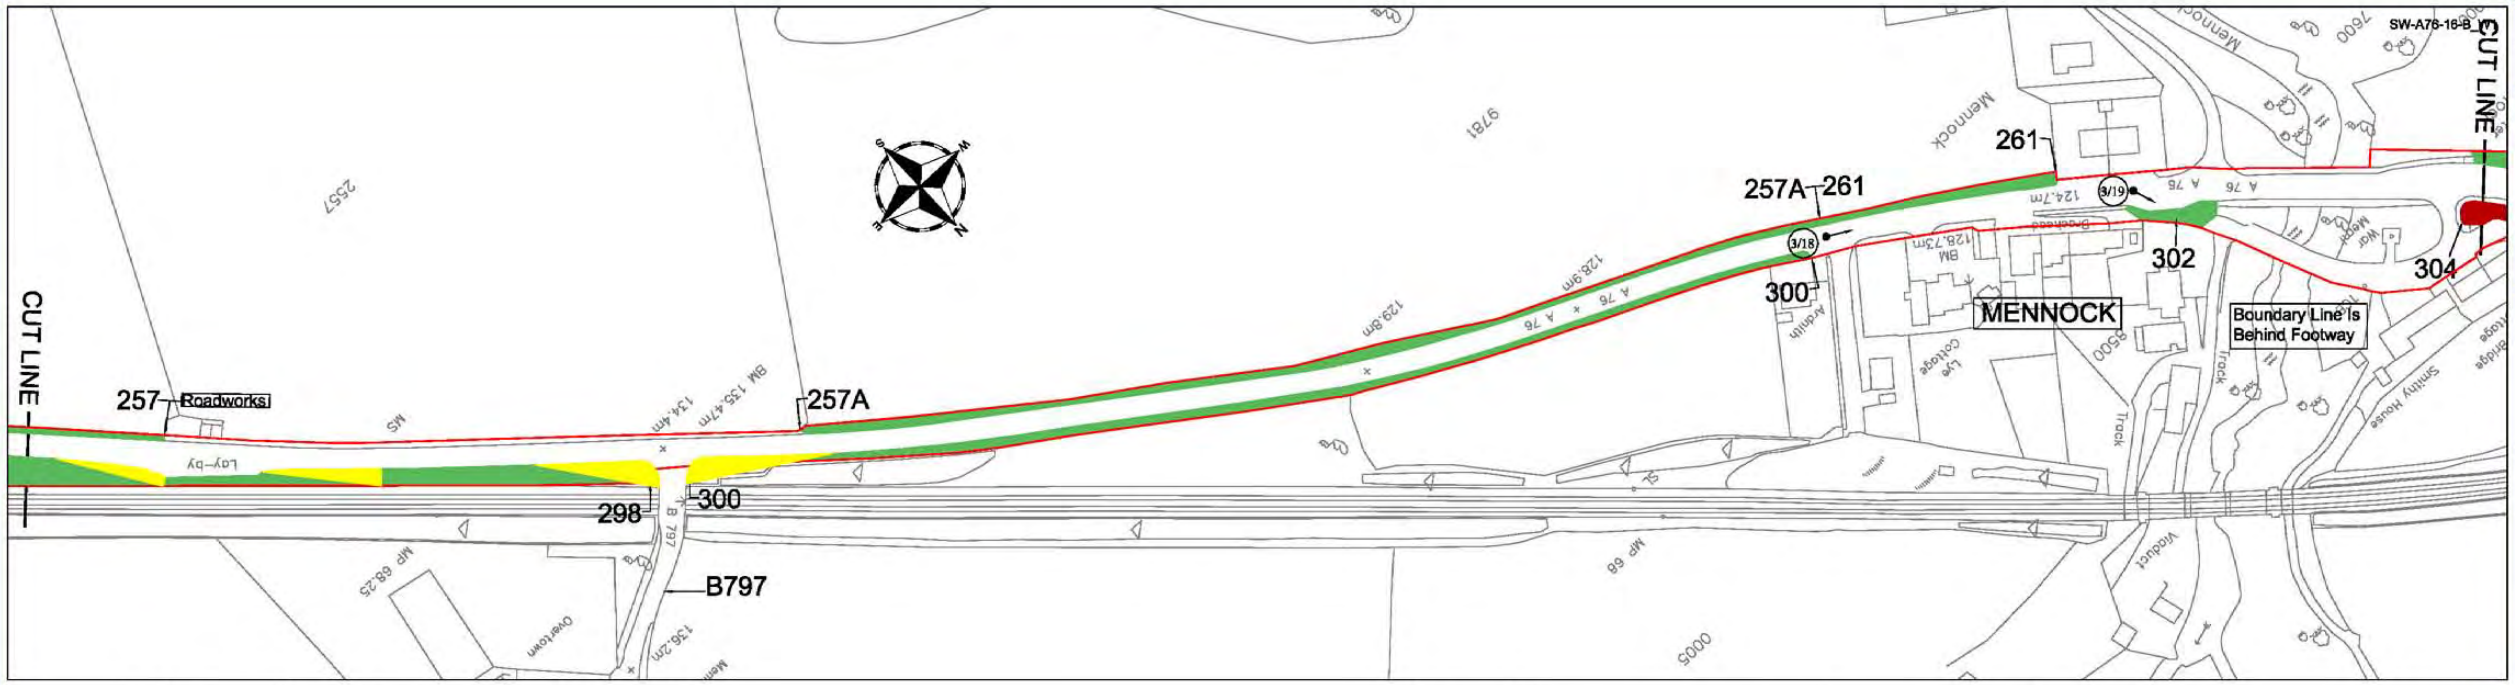

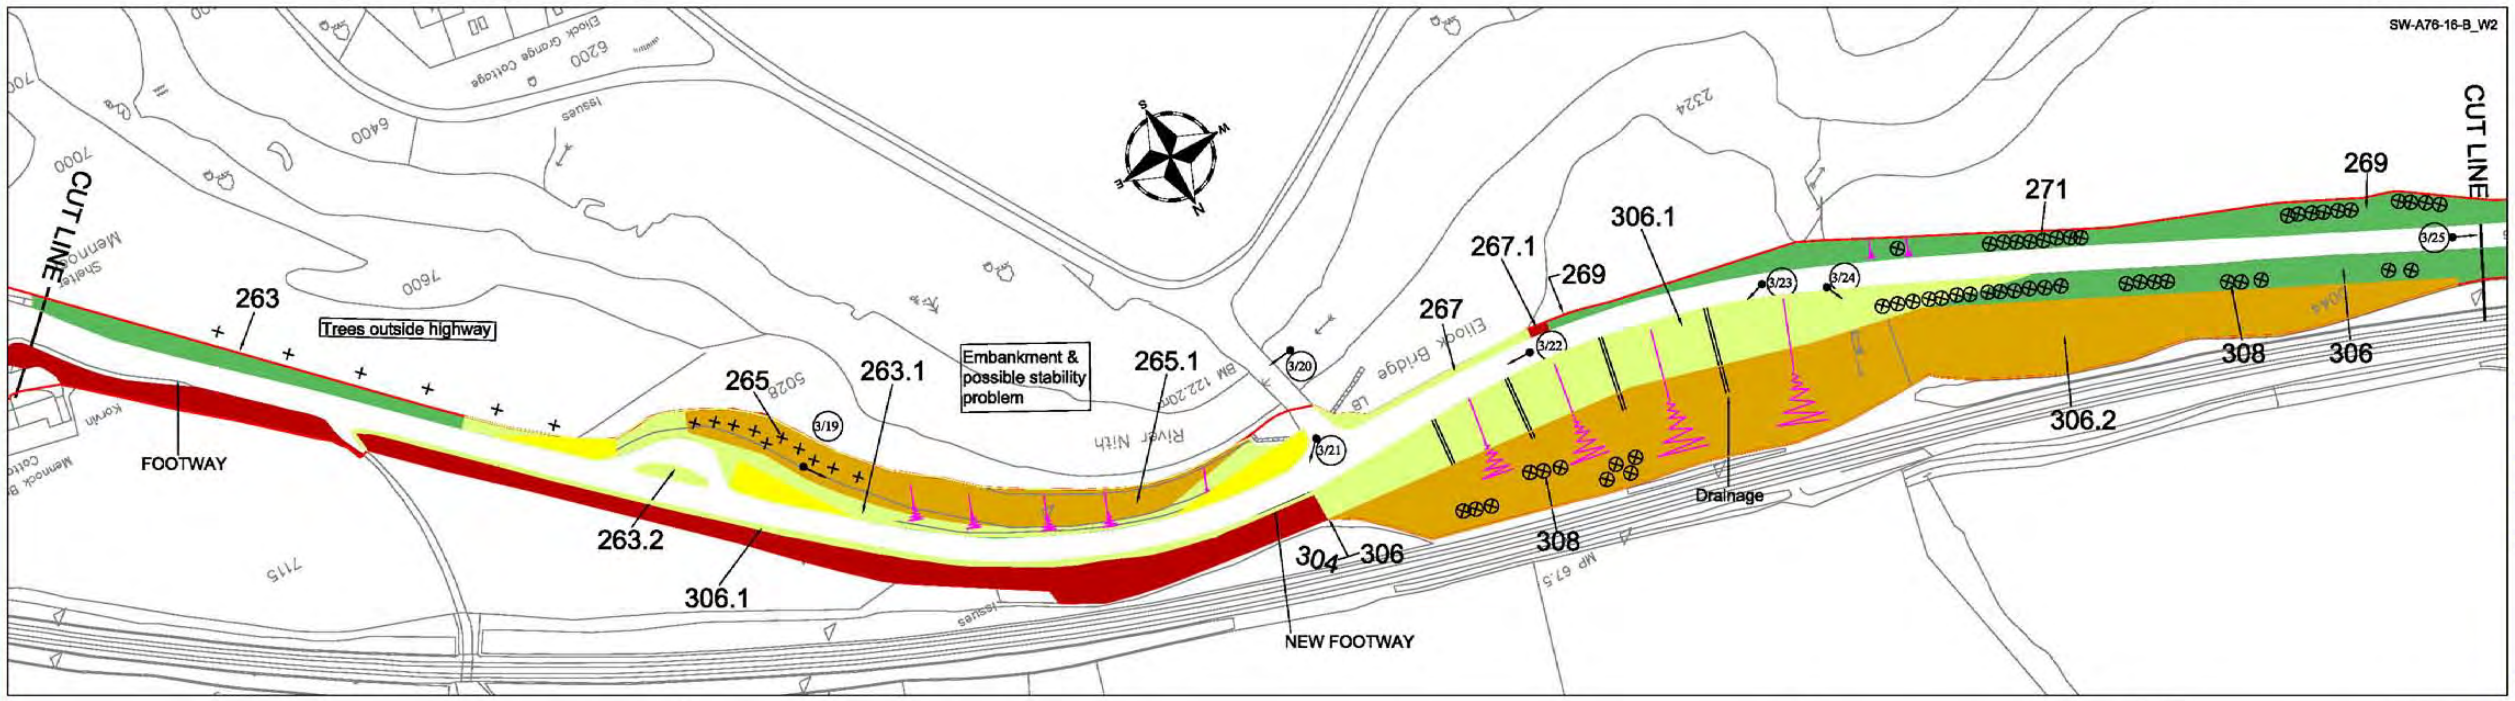

This Drawing is copyright and may not be reproduced in any form or used for construction without permission from Amey Highways.

This map is reproduced from the OS map by the Scottish Executive with the permission of Ordnance Survey on behalf of The Controller of Her Majesty's Stationary Office. (c) Crown Copyright. All rights reserved. Unauthorised reproduction infringes Crown Copyright and may lead to prosecution or civil proceedings.
Licence Number: GD3135G001

LEGEND

- Grass — High Frequency cut (a minimum of 14 cuts per annum)
- Grass — Medium Frequency cut (a minimum of 7 cuts per annum)
- Grass — Low Frequency cut (a minimum of 3 cuts per annum)
- Visibility Splay (Cuting Regime as above)
- Grass — Minimal Frequency cut (1 Cut every 3 years)
- Hedges
- Scrub Areas
- Shrub Areas
- Wetland Areas
- Wildflower Areas
- Woodland Areas
- x/y — Photo
- Specific Tree
- Tree
- Gradient

Scale
1:1250 @ A1
1:2500 @ A3

Rev	Date	Drawn	Description	Chkd	Apprd

Client
SCOTTISH EXECUTIVE

Unit Managers
Amey Infrastructure Services
Langmuir Way
Bargeddie
Glasgow tel.: 0141 781 6900
G69 7RW fax.: 0141 771 0893
FAIRHURST

Project Title
3RD GENERATION TERM CONTRACT FOR MANAGEMENT AND MAINTENANCE OF THE SCOTTISH TRUNK ROAD NETWORK
SOUTH WEST TRUNK ROAD UNIT

Drawing Title
A76 TRUNK ROAD
LANDSCAPE INVENTORY

Drawn	Date	Status
W.A.	April 2005	
Checked	Date	Cad Reference
		3G-SW-A76-16-B
Approved	Date	

Drawing No.:
A76 - SHEET 16 OF 37

Revision:

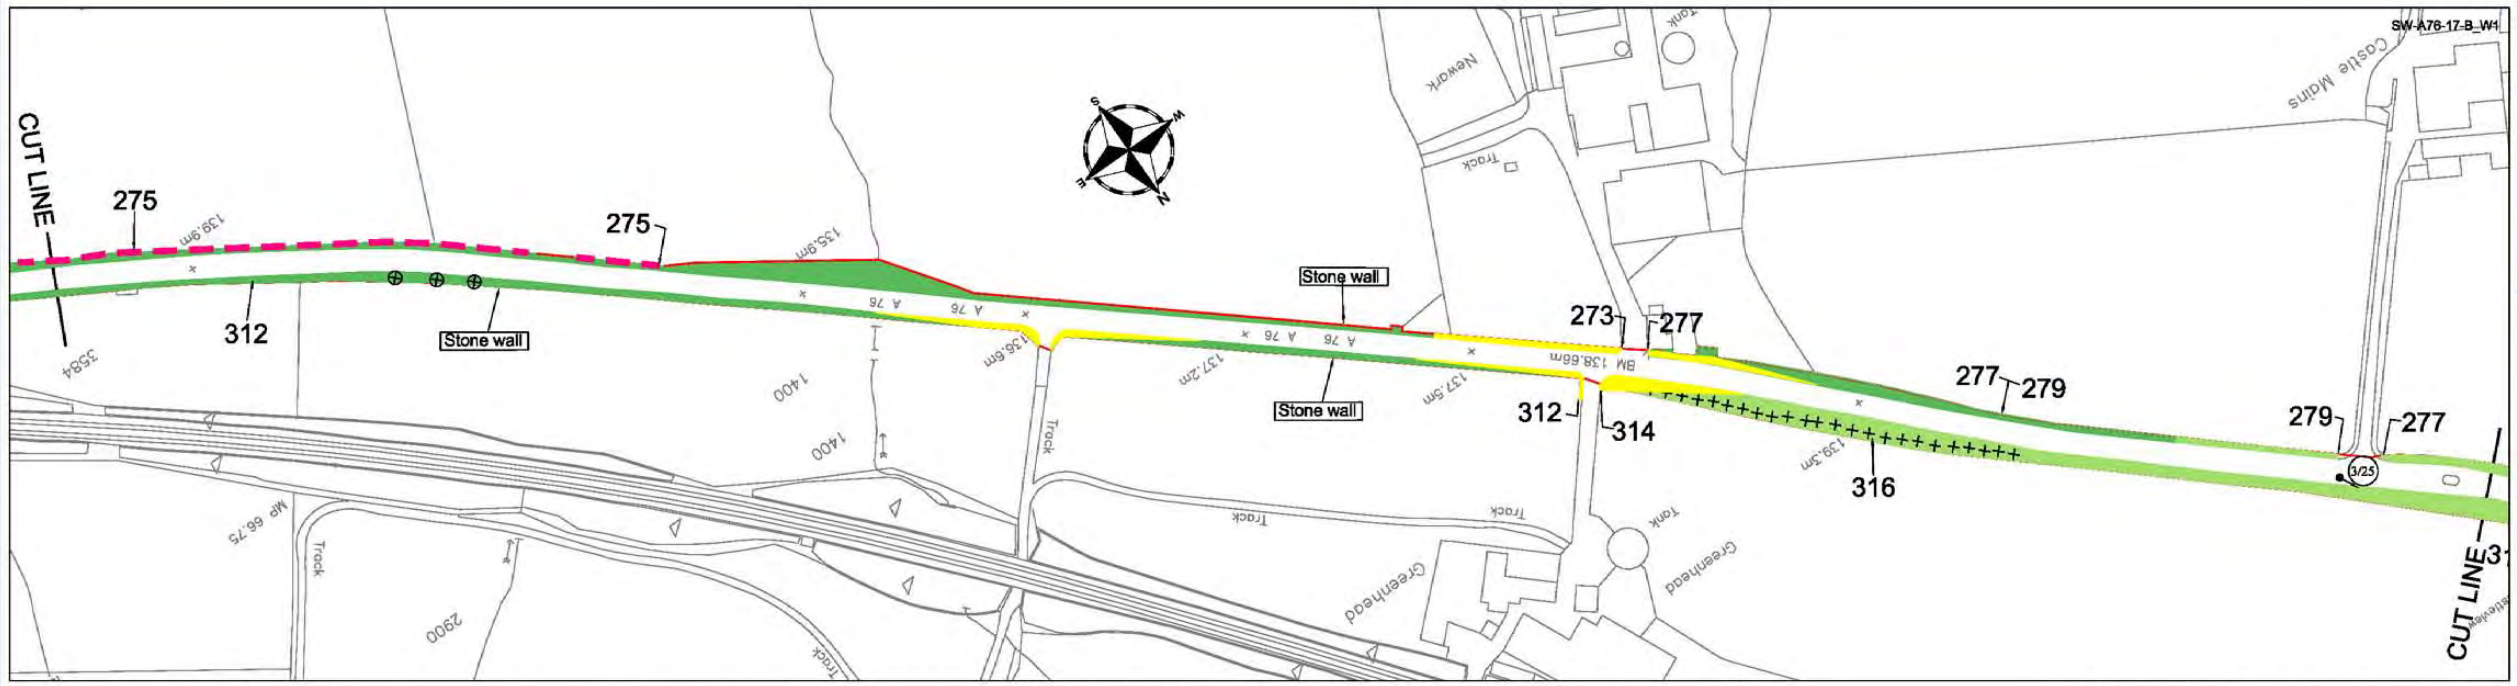

This Drawing is copyright and may not be reproduced in any form or used for construction without permission from Amey Highways.

This map is reproduced from the OS map by the Scottish Executive with the permission of Ordnance Survey on behalf of The Controller of Her Majesty's Stationary Office. (c) Crown Copyright. All rights reserved. Unauthorised reproduction infringes Crown Copyright and may lead to prosecution or civil proceedings.
Licence Number: GD3135G001

LEGEND

- Grass — High Frequency cut (a minimum of 14 cuts per annum)
- Grass — Medium Frequency cut (a minimum of 7 cuts per annum)
- Grass — Low Frequency cut (a minimum of 3 cuts per annum)
- Visibility Splay (Cuting Regime as above)
- Grass — Minimal Frequency cut (1 Cut every 3 years)
- Hedges
- Scrub Areas
- Shrub Areas
- Wetland Areas
- Wildflower Areas
- Woodland Areas
- x/y — Photo
- Specific Tree
- Tree
- Gradient

Scale
1:1250 @ A1
1:2500 @ A3

Rev	Date	Drawn	Description	Chkd	Apprvd

Client
SCOTTISH EXECUTIVE

Unit Managers

Amey Infrastructure Services
Langmuir Way
Bargeddie
Glasgow tel.: 0141 781 6900
G69 7RW fax.: 0141 771 0893
FAIRHURST

Project Title
3RD GENERATION TERM CONTRACT FOR MANAGEMENT AND MAINTENANCE OF THE SCOTTISH TRUNK ROAD NETWORK
SOUTH WEST TRUNK ROAD UNIT

Drawing Title
A76 TRUNK ROAD
LANDSCAPE INVENTORY

Drawn	Date	Status
W.A.	April 2005	
Checked	Date	
		Cod Reference
Approved	Date	3G-SW-A76-17-B

Drawing No.:
A76 - SHEET 17 OF 37

Revision: