This Drawing is copyright and may not be reproduced in any form or used for construction without permission from Amey Highways.

This map is reproduced from the OS map by the Scottish Executive with the permission of Ordnance Survey on behalf of The Controller of Her Majesty's Stationary Office. (c) Crown Copyright. All rights reserved. Unauthorised reproduction infringes Crown Copyright and may lead to prosecution or civil proceedings.
Licence Number: GD3135G001

SW-A76-30-B_W1

AUCHINLECK BY-PASS

437 443 445 451 445

CUT LINE 464

464 454 464 454

THINNED 2003/4

445 447 449

TEMPLETON ROUNDABOUT

449 451 451 447

453 455 468 466

464A 454

CUT LINE 457

SW-A76-30-B_W2

CUT LINE 461 459

451 457 463 465 459

465.1

Thistles

466 470 470.1 451 468 470 472 476 474 472 470.1 474 478

CUT LINE

NEW TREES 2003/4

SW-A76-30-B_W3

CUT LINE 463 467

Dippol Burn Bridge

Dippol Burn

465 465

NEW TREES 2003/4

LAY-BY

Medium Frequency Cut at Lay-By

Trees Ash And Beech

482 484

480

467 465 476 482

CUT LINE

LEGEND

- Grass — High Frequency cut (a minimum of 14 cuts per annum)
- Grass — Medium Frequency cut (a minimum of 7 cuts per annum)
- Grass — Low Frequency cut (a minimum of 3 cuts per annum)
- Visibility Splay (Cuting Regime as above)
- Grass — Minimal Frequency cut (1 Cut every 3 years)
- Hedges
- Scrub Areas
- Shrub Areas
- Wetland Areas
- Wildflower Areas
- Woodland Areas
- x/y Photo
- Specific Tree
- Tree
- Gradient

Scale
1:1250 @ A1
1:2500 @ A3

Rev	Date	Drawn	Description	Chkd	Apprd

Client
SCOTTISH EXECUTIVE

Unit Managers
Amey Infrastructure Services
Langmuir Way
Bargeddie
Glasgow tel.: 0141 781 6900
G69 7RW fax.: 0141 771 0893
FAIRHURST

Project Title
3RD GENERATION TERM CONTRACT FOR MANAGEMENT AND MAINTENANCE OF THE SCOTTISH TRUNK ROAD NETWORK
SOUTH WEST TRUNK ROAD UNIT

Drawing Title
A76 TRUNK ROAD
LANDSCAPE INVENTORY

Drawn	Date	Status
W.A.	April 2005	
Checked	Date	Cad Reference
		3G-SW-A76-30-B
Approved	Date	

Drawing No.:
A76 - SHEET 30 OF 37

Revision:

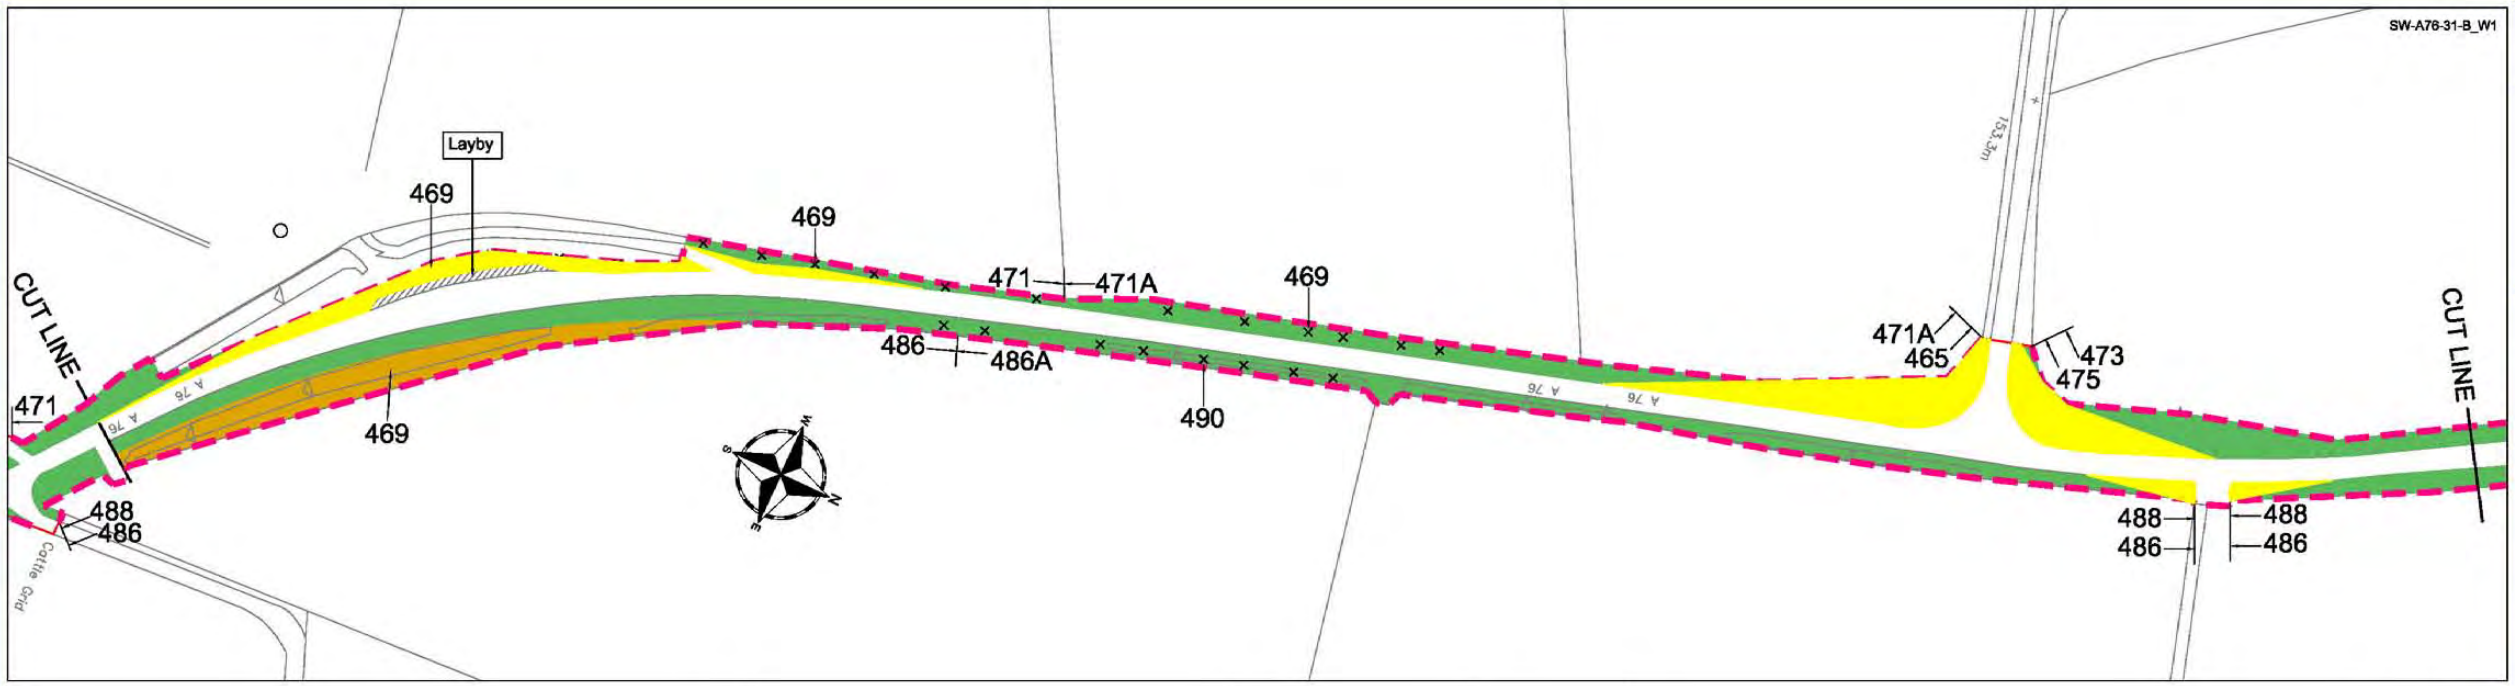

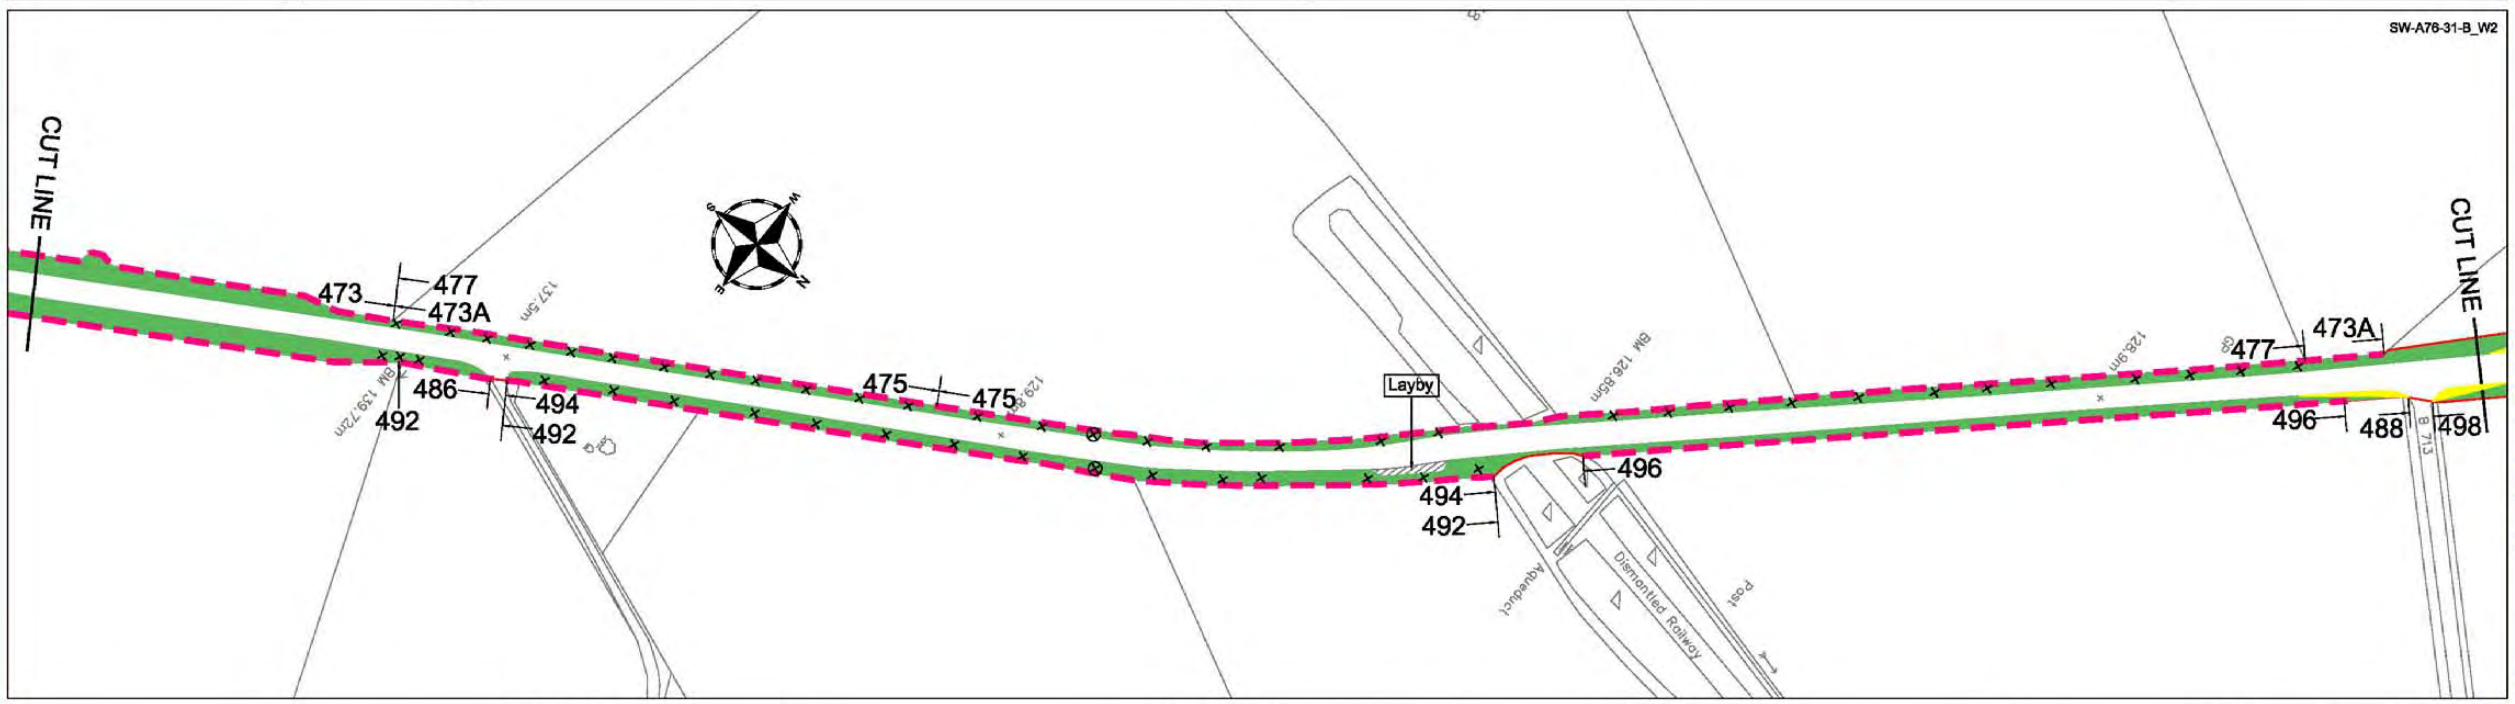

This Drawing is copyright and may not be reproduced in any form or used for construction without permission from Amey Highways.

This map is reproduced from the OS map by the Scottish Executive with the permission of Ordnance Survey on behalf of The Controller of Her Majesty's Stationary Office. (c) Crown Copyright. All rights reserved. Unauthorised reproduction infringes Crown Copyright and may lead to prosecution or civil proceedings.
Licence Number: GD3135G001

LEGEND

- Grass — High Frequency cut (a minimum of 14 cuts per annum)
- Grass — Medium Frequency cut (a minimum of 7 cuts per annum)
- Grass — Low Frequency cut (a minimum of 3 cuts per annum)
- Visibility Splay (Cuting Regime as above)
- Grass — Minimal Frequency cut (1 Cut every 3 years)
- Hedges
- Scrub Areas
- Shrub Areas
- Wetland Areas
- Wildflower Areas
- Woodland Areas
- x/y — Photo
- Specific Tree
- Tree
- Gradient

Scale
1:1250 @ A1
1:2500 @ A3

Rev	Date	Drawn	Description	Chkd	Apprd

Client
SCOTTISH EXECUTIVE

Unit Managers
Amey Infrastructure Services
Langmuir Way
Bargeddie
Glasgow G69 7RW
tel.: 0141 781 6900
fax.: 0141 771 0893
FAIRHURST

Project Title
3RD GENERATION TERM CONTRACT FOR MANAGEMENT AND MAINTENANCE OF THE SCOTTISH TRUNK ROAD NETWORK
SOUTH WEST TRUNK ROAD UNIT

Drawing Title
A76 TRUNK ROAD
LANDSCAPE INVENTORY

Drawn	Date	Status
W.A.	April 2005	
Checked	Date	
		Cad Reference
Approved	Date	3G-SW-A76-31-B

Drawing No.:
A76 - SHEET 31 OF 37

Revision:

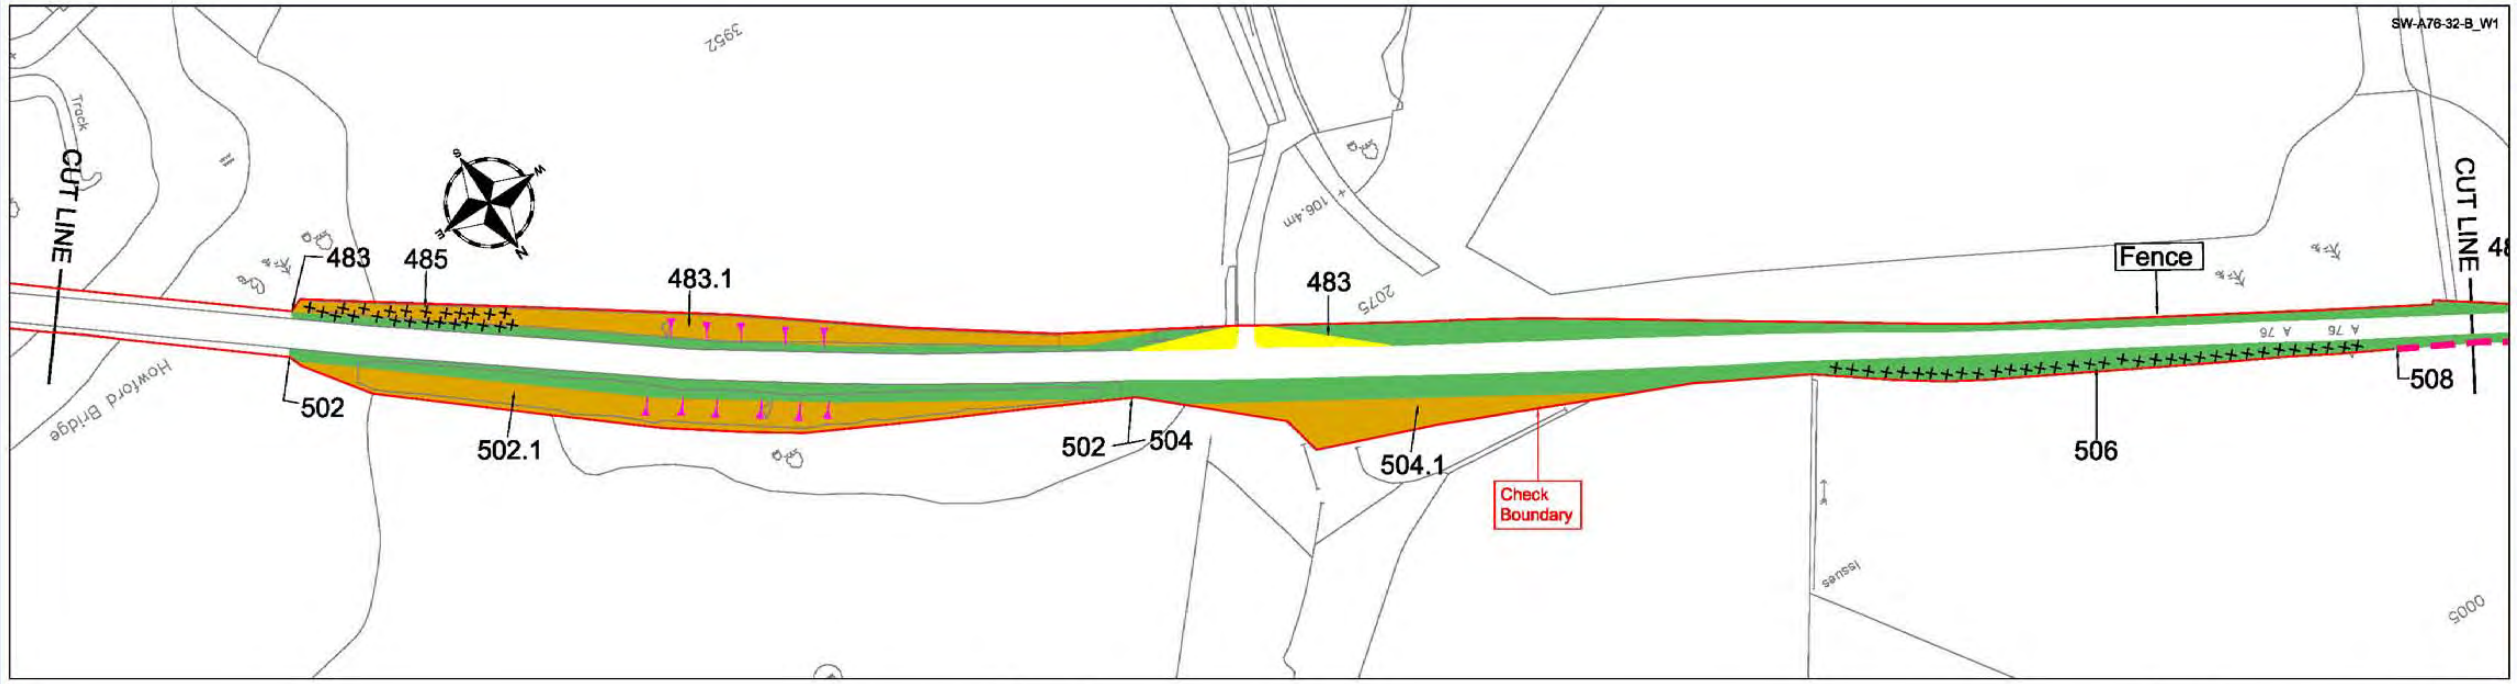

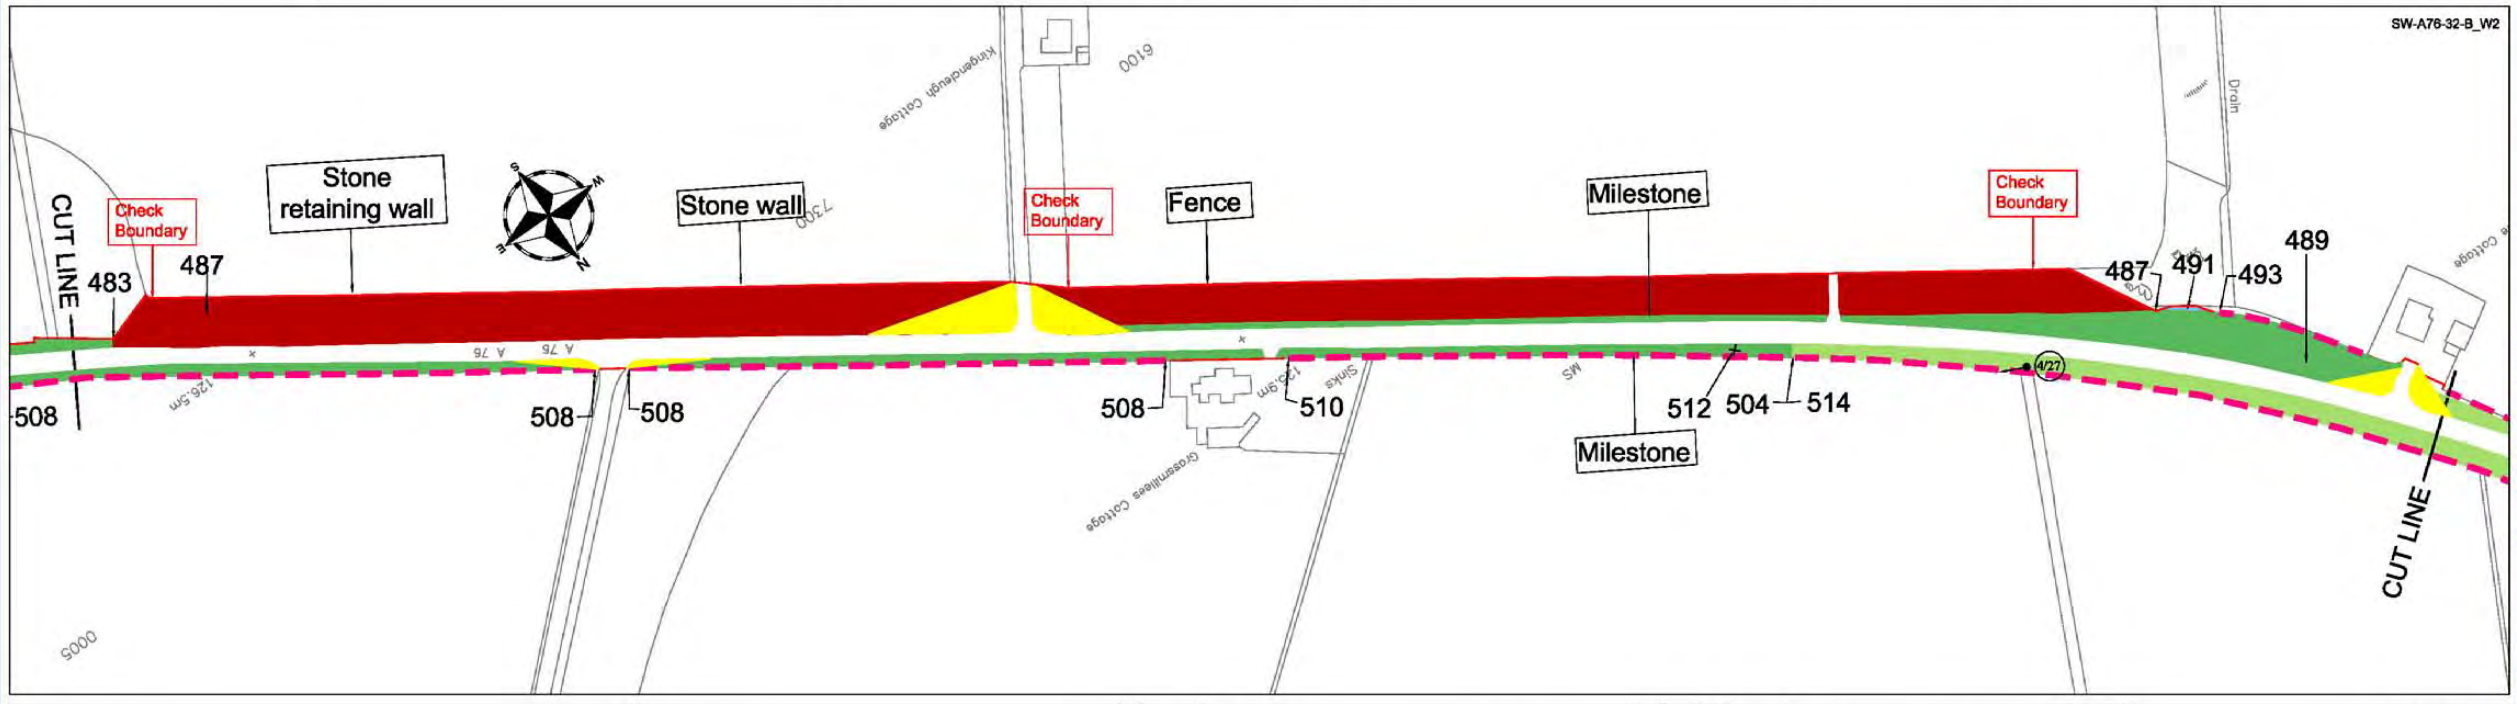

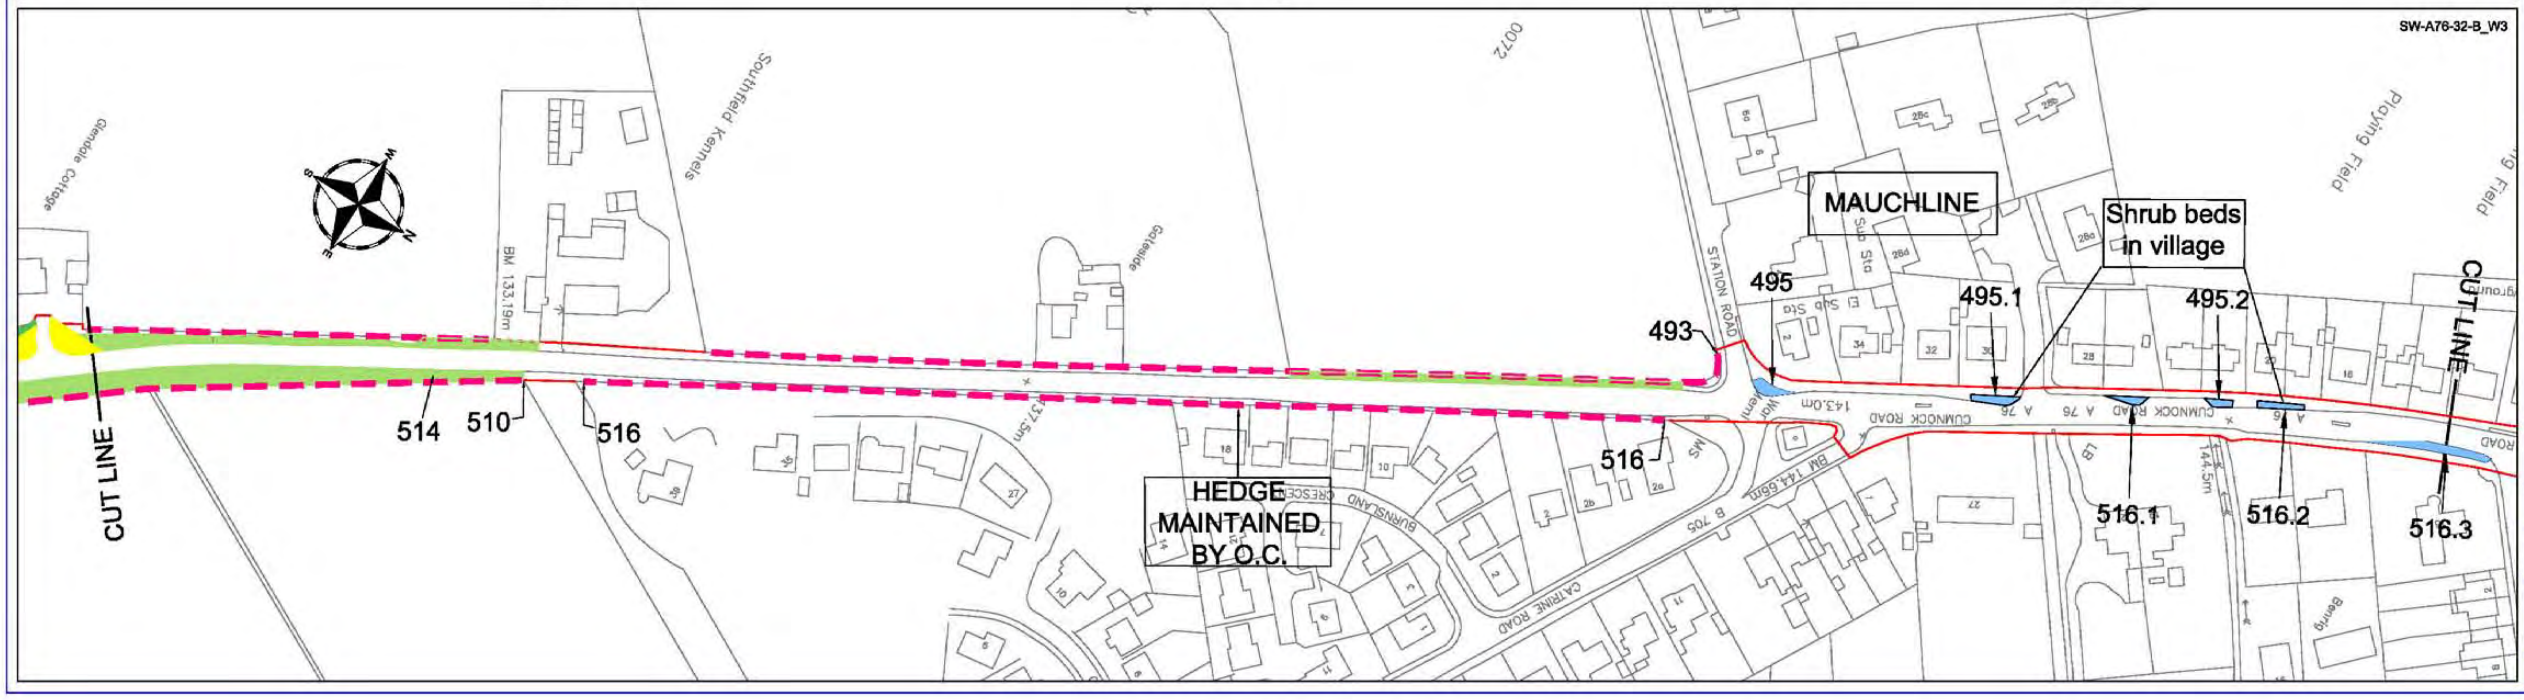

This Drawing is copyright and may not be reproduced in any form or used for construction without permission from Amey Highways.

This map is reproduced from the OS map by the Scottish Executive with the permission of Ordnance Survey on behalf of The Controller of Her Majesty's Stationary Office. (c) Crown Copyright. All rights reserved. Unauthorised reproduction infringes Crown Copyright and may lead to prosecution or civil proceedings.
Licence Number: GD3135G001

LEGEND

- Grass — High Frequency cut (a minimum of 14 cuts per annum)
- Grass — Medium Frequency cut (a minimum of 7 cuts per annum)
- Grass — Low Frequency cut (a minimum of 3 cuts per annum)
- Visibility Splay (Cuting Regime as above)
- Grass — Minimal Frequency cut (1 Cut every 3 years)
- Hedges
- Scrub Areas
- Shrub Areas
- Wetland Areas
- Wildflower Areas
- Woodland Areas
- x/y — Photo
- Specific Tree
- Tree
- Gradient

Scale
1:1250 @ A1
1:2500 @ A3

Rev	Date	Drawn	Description	Chkd	Apprvd

Client
SCOTTISH EXECUTIVE

Unit Managers
Amey Infrastructure Services
Langmuir Way
Bargeddie
Glasgow tel.: 0141 781 6900
G69 7RW fax.: 0141 771 0893
FAIRHURST

Project Title
3RD GENERATION TERM CONTRACT FOR MANAGEMENT AND MAINTENANCE OF THE SCOTTISH TRUNK ROAD NETWORK
SOUTH WEST TRUNK ROAD UNIT

Drawing Title
A76 TRUNK ROAD
LANDSCAPE INVENTORY

Drawn	Date	Status
W.A.	April 2005	
Checked	Date	Cad Reference
		3G-SW-A76-32-B
Approved	Date	

Drawing No.:
A76 - SHEET 32 OF 37

Revision:

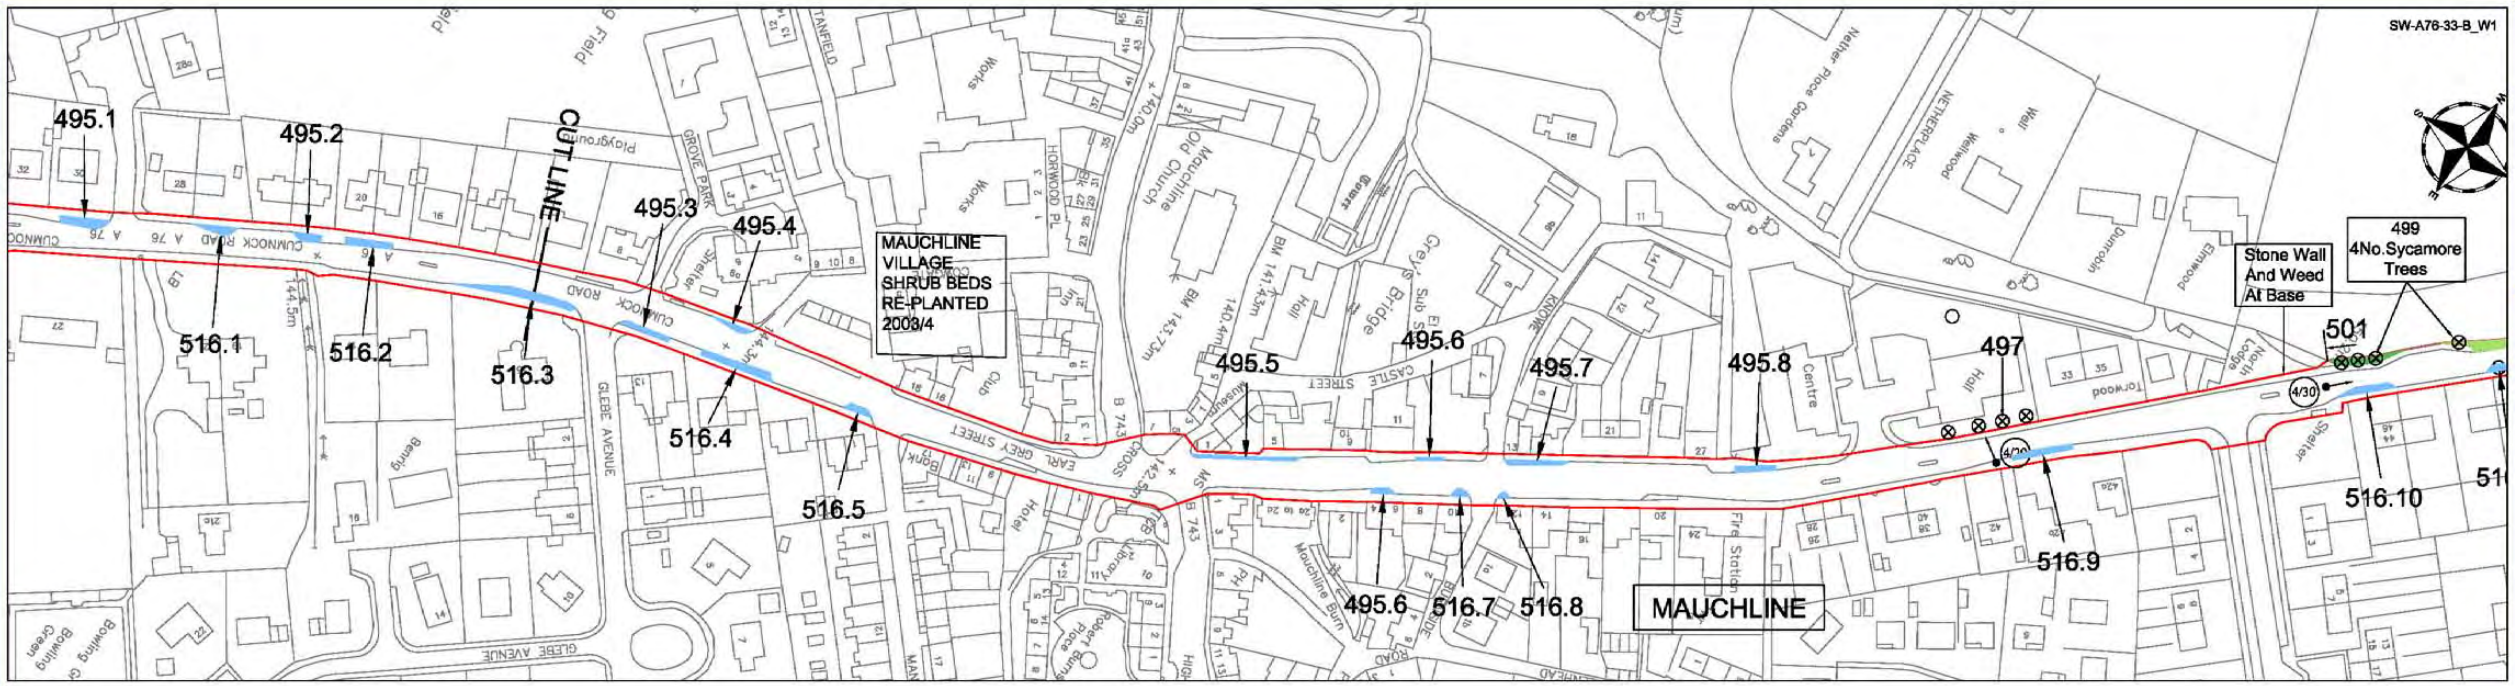

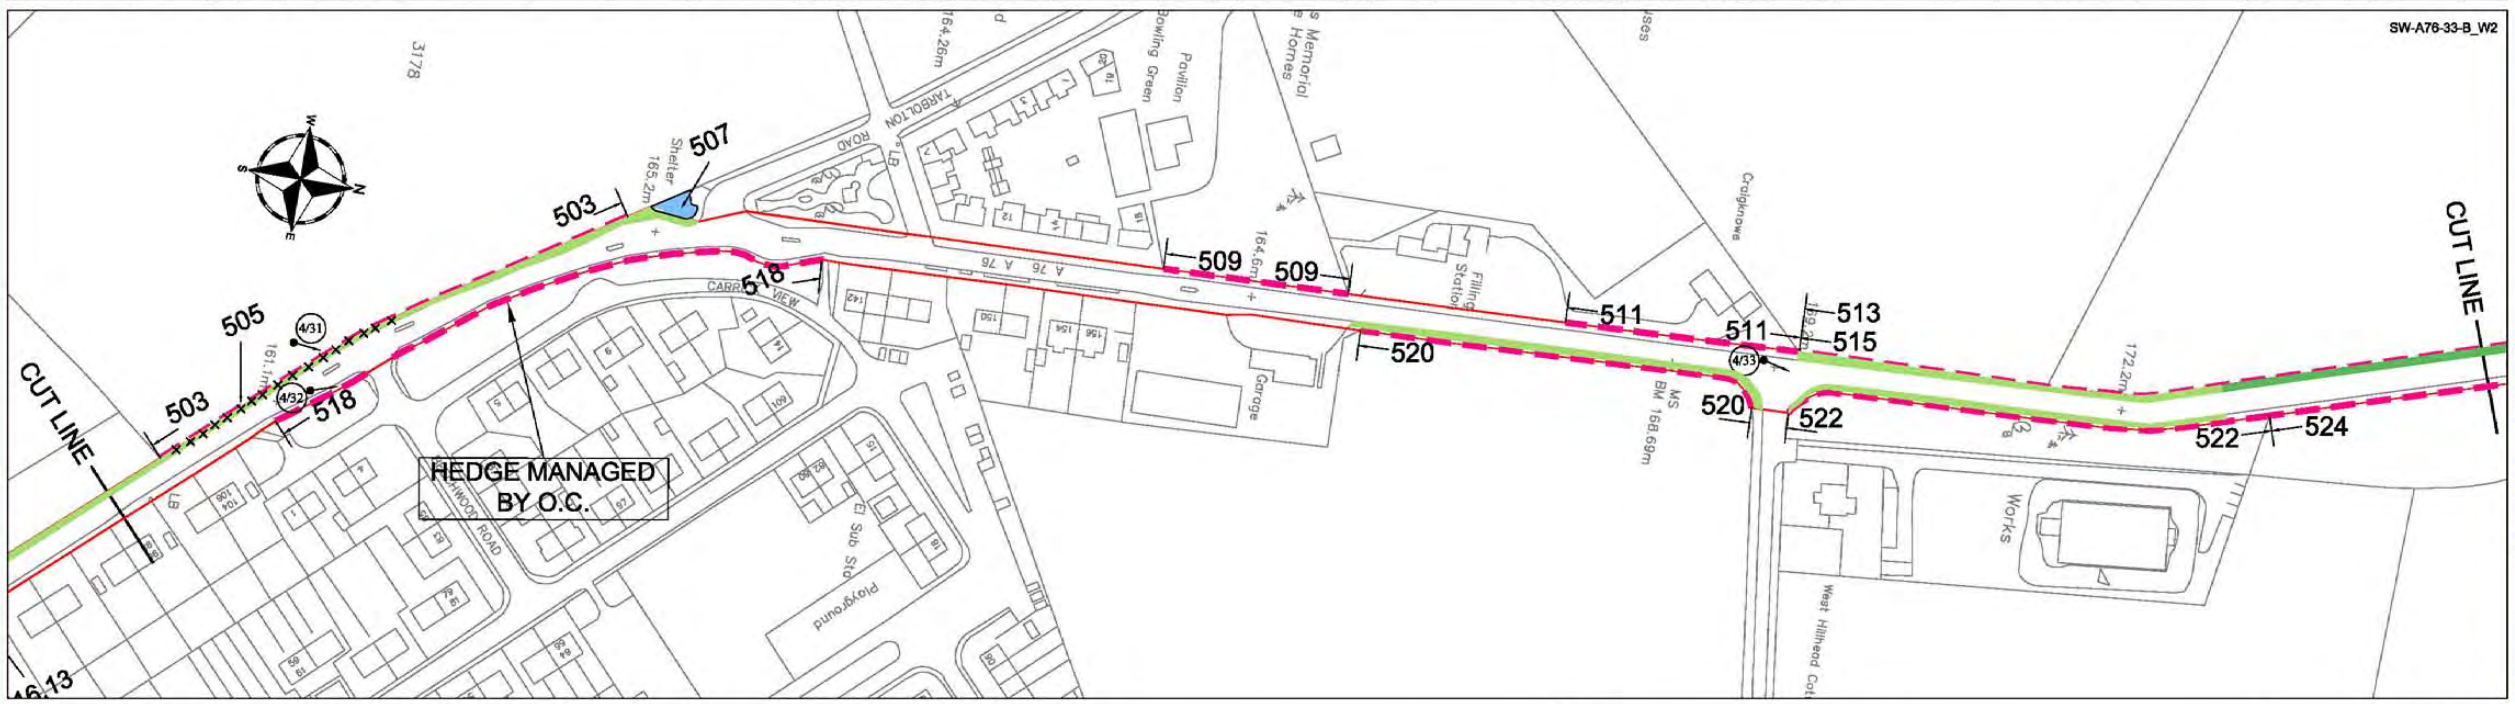

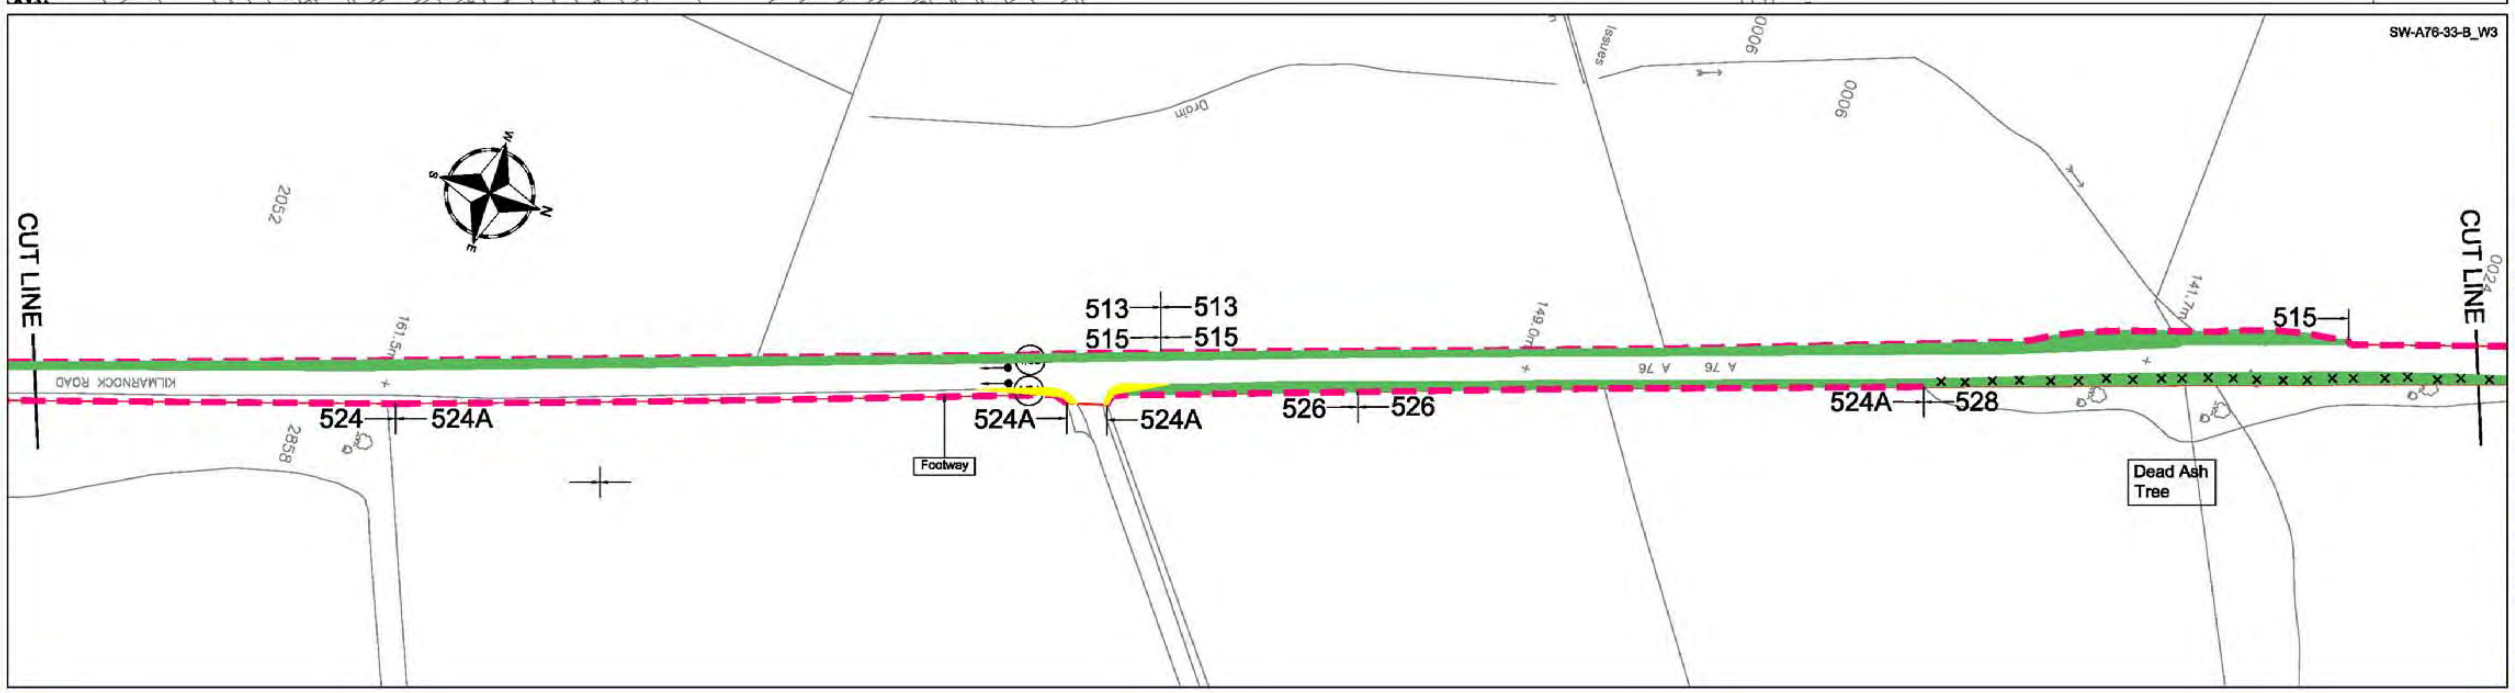

This Drawing is copyright and may not be reproduced in any form or used for construction without permission from Amey Highways.

This map is reproduced from the OS map by the Scottish Executive with the permission of Ordnance Survey on behalf of The Controller of Her Majesty's Stationary Office. (c) Crown Copyright. All rights reserved. Unauthorised reproduction infringes Crown Copyright and may lead to prosecution or civil proceedings.
Licence Number: GD3135G001

LEGEND

- Grass — High Frequency cut (a minimum of 14 cuts per annum)
- Grass — Medium Frequency cut (a minimum of 7 cuts per annum)
- Grass — Low Frequency cut (a minimum of 3 cuts per annum)
- Visibility Splay (Cuting Regime as above)
- Grass — Minimal Frequency cut (1 Cut every 3 years)
- Hedges
- Scrub Areas
- Shrub Areas
- Wetland Areas
- Wildflower Areas
- Woodland Areas
- x/y — Photo
- Specific Tree
- Tree
- Gradient

Scale
1:1250 @ A1
1:2500 @ A3

Rev	Date	Drawn	Description	Chkd	Apprd

Client: SCOTTISH EXECUTIVE

Unit Managers
Amey Infrastructure Services
Langmuir Way
Bargeddie
Glasgow tel.: 0141 781 6900
G69 7RW fax.: 0141 771 0893
FAIRHURST

Project Title
3RD GENERATION TERM CONTRACT FOR MANAGEMENT AND MAINTENANCE OF THE SCOTTISH TRUNK ROAD NETWORK
SOUTH WEST TRUNK ROAD UNIT

Drawing Title
A76 TRUNK ROAD
LANDSCAPE INVENTORY

Drawn	Date	Status
W.A.	April 2005	
Checked	Date	Cad Reference
		3G-SW-A76-33-B
Approved	Date	

Drawing No.:
A76 - SHEET 33 OF 37

Revision:

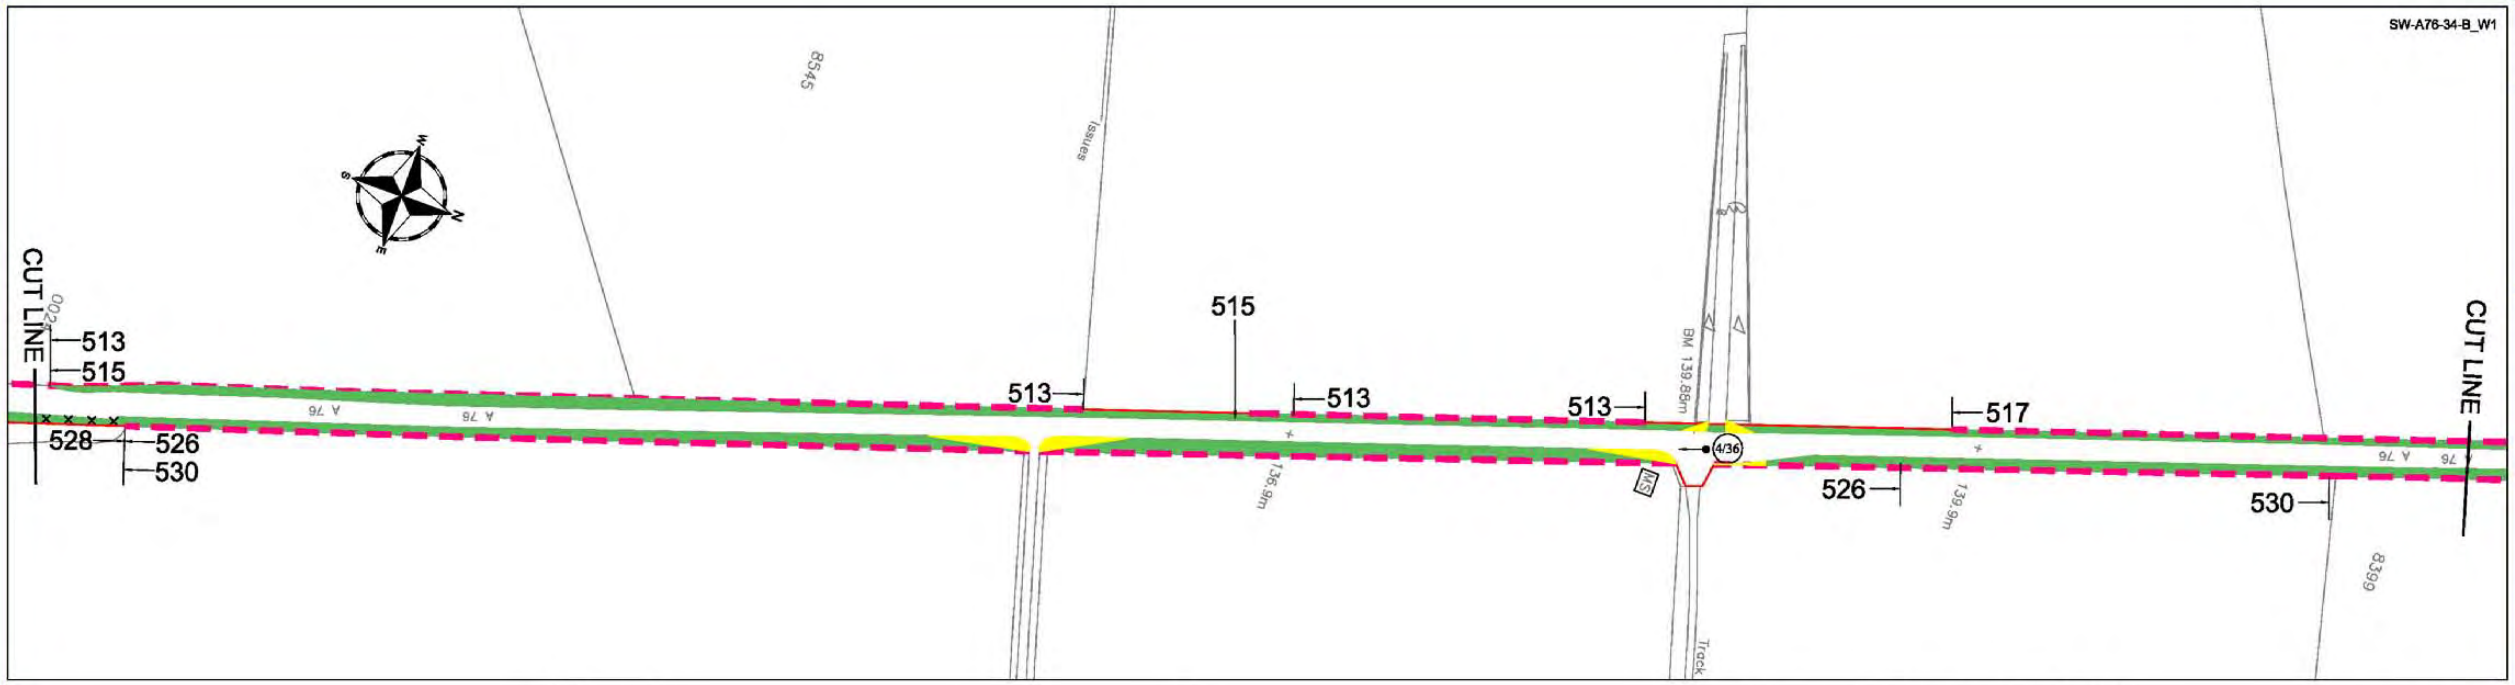

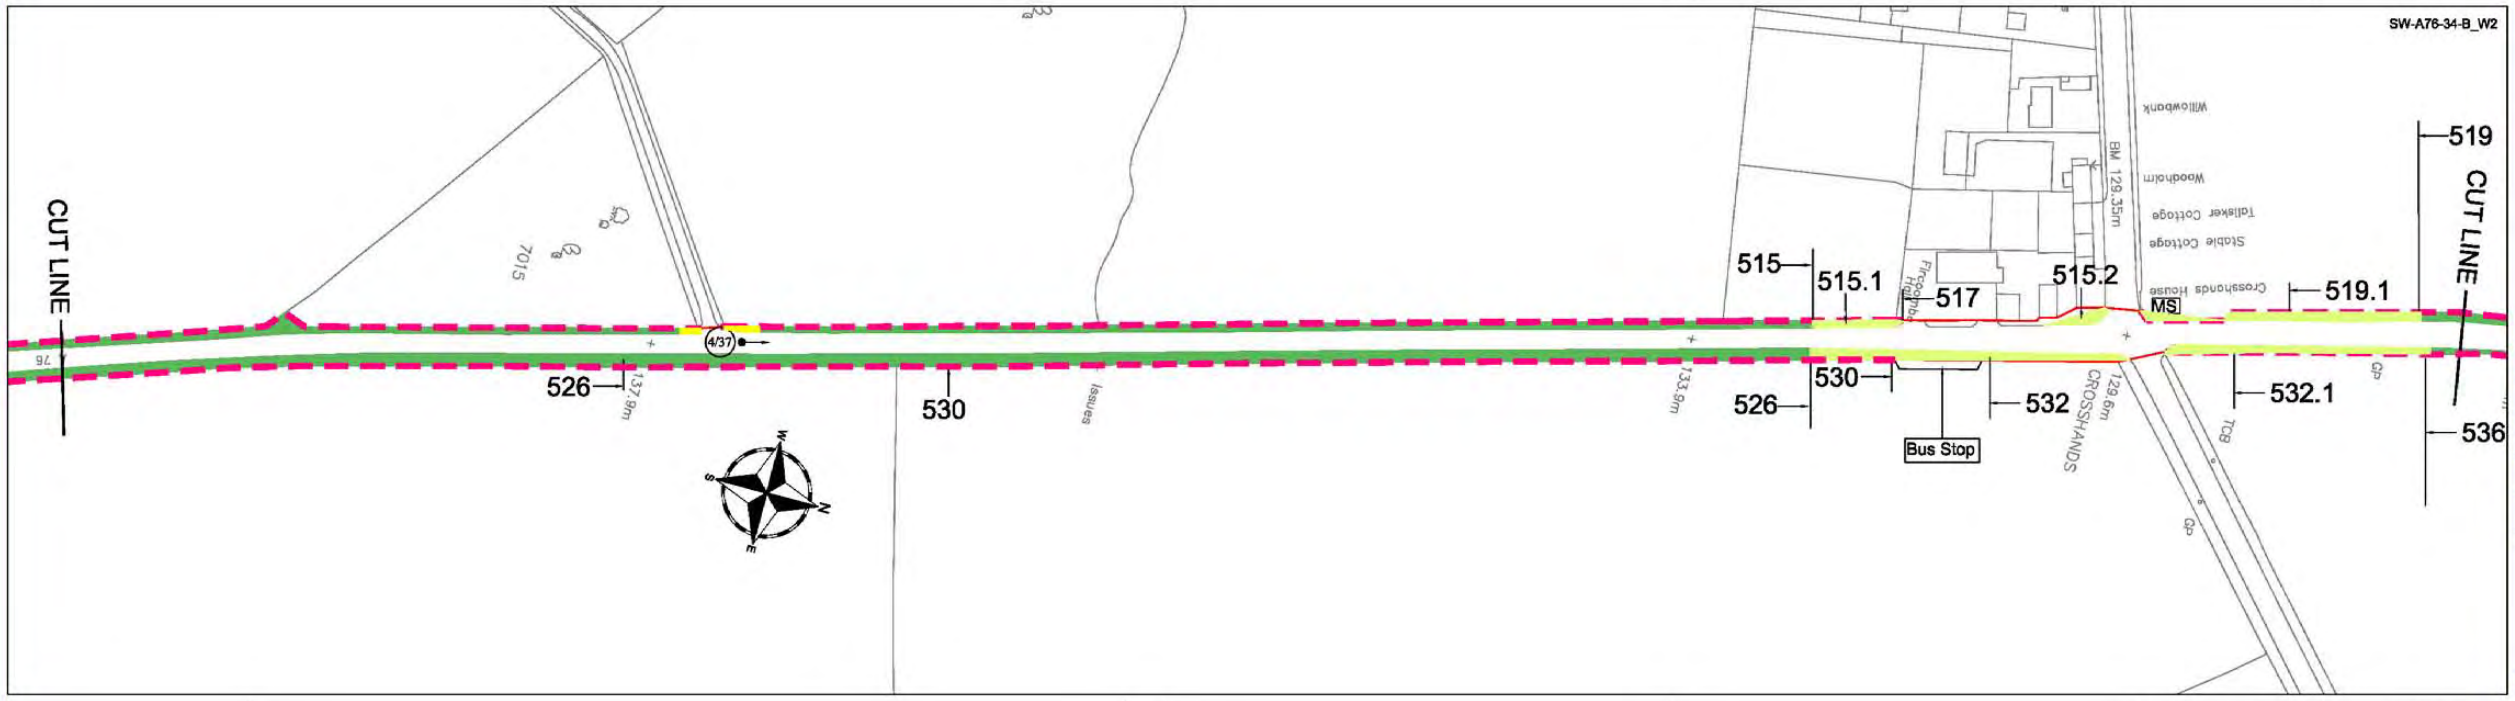

This Drawing is copyright and may not be reproduced in any form or used for construction without permission from Amey Highways.

This map is reproduced from the OS map by the Scottish Executive with the permission of Ordnance Survey on behalf of The Controller of Her Majesty's Stationary Office. (c) Crown Copyright. All rights reserved. Unauthorised reproduction infringes Crown Copyright and may lead to prosecution or civil proceedings.
Licence Number: GD3135G001

LEGEND

- Grass — High Frequency cut (a minimum of 14 cuts per annum)
- Grass — Medium Frequency cut (a minimum of 7 cuts per annum)
- Grass — Low Frequency cut (a minimum of 3 cuts per annum)
- Visibility Splay (Cuting Regime as above)
- Grass — Minimal Frequency cut (1 Cut every 3 years)
- Hedges
- Scrub Areas
- Shrub Areas
- Wetland Areas
- Wildflower Areas
- Woodland Areas
- x/y — Photo
- Specific Tree
- Tree
- Gradient

Scale: 1:1250 @ A1, 1:2500 @ A3

Rev	Date	Drawn	Description	Chkd	Apprvd

Client: SCOTTISH EXECUTIVE

Unit Managers
Amey Infrastructure Services
Langmuir Way
Bargeddie
Glasgow tel.: 0141 781 6900
G69 7RW fax.: 0141 771 0893
FAIRHURST

Project Title: 3RD GENERATION TERM CONTRACT FOR MANAGEMENT AND MAINTENANCE OF THE SCOTTISH TRUNK ROAD NETWORK
SOUTH WEST TRUNK ROAD UNIT

Drawing Title: A76 TRUNK ROAD
LANDSCAPE INVENTORY

Drawn	Date	Status
W.A.	April 2005	
Checked	Date	
Approved	Date	Cad Reference: 3G-SW-A76-34-B

Drawing No.: A76 - SHEET 34 OF 37

Revision:

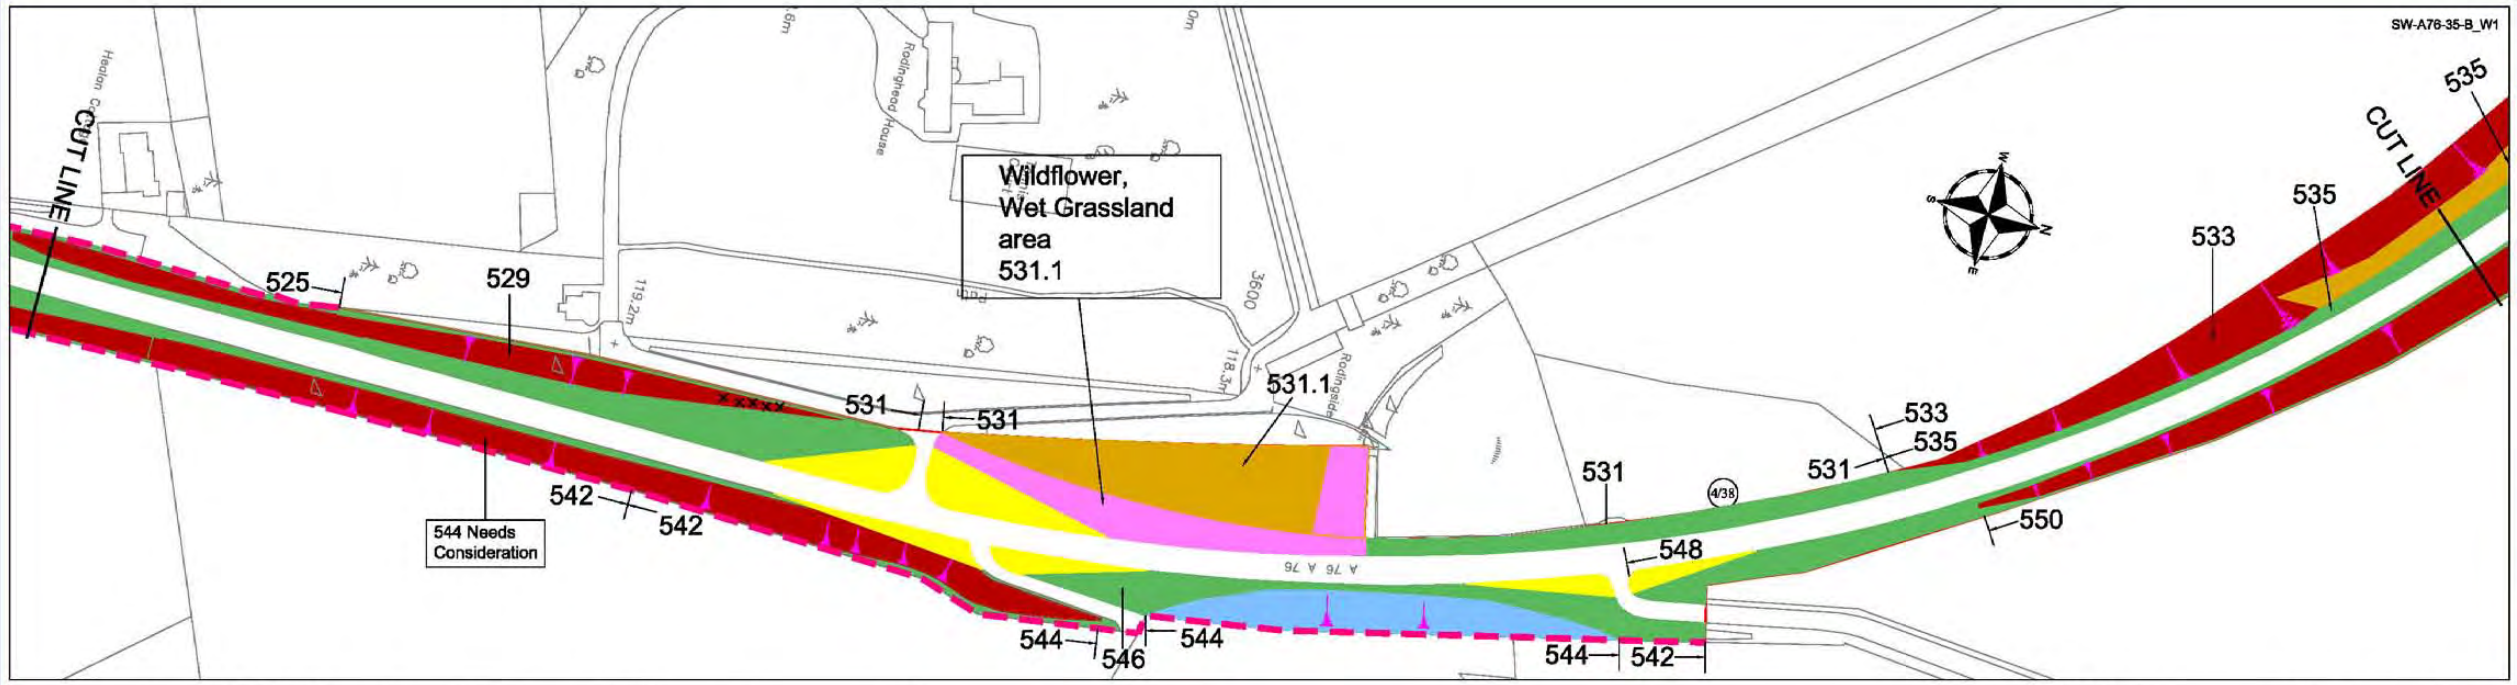

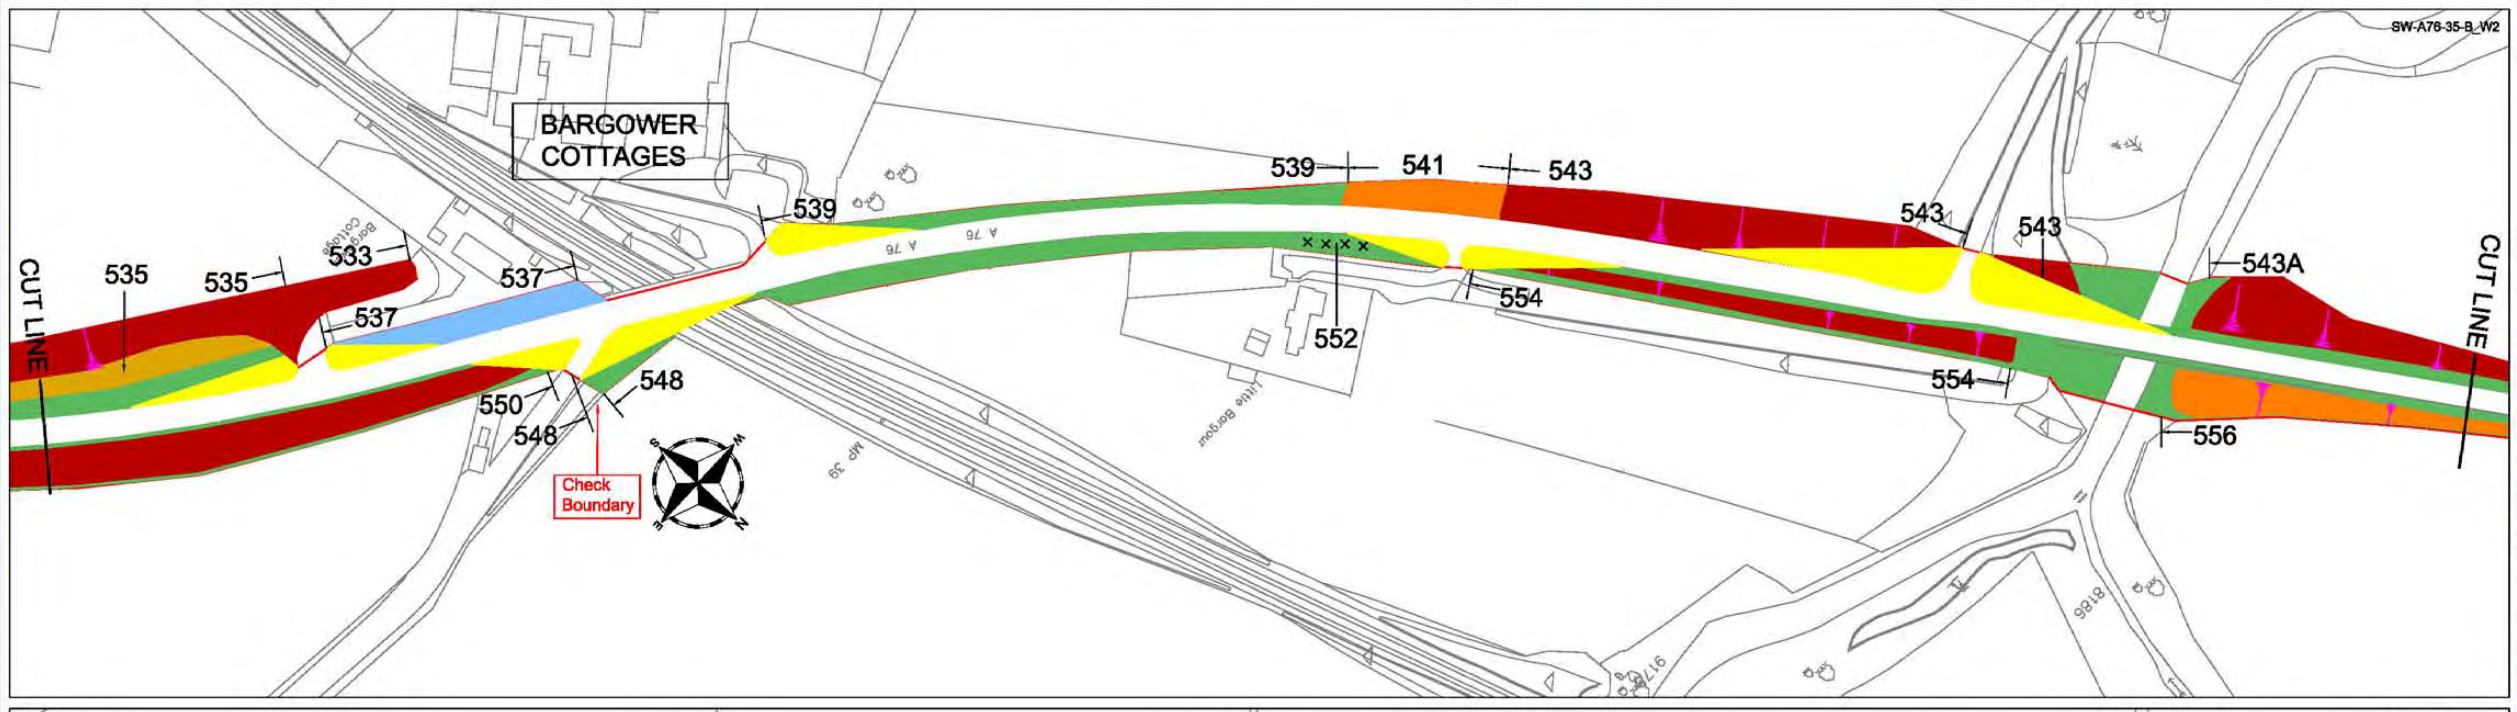

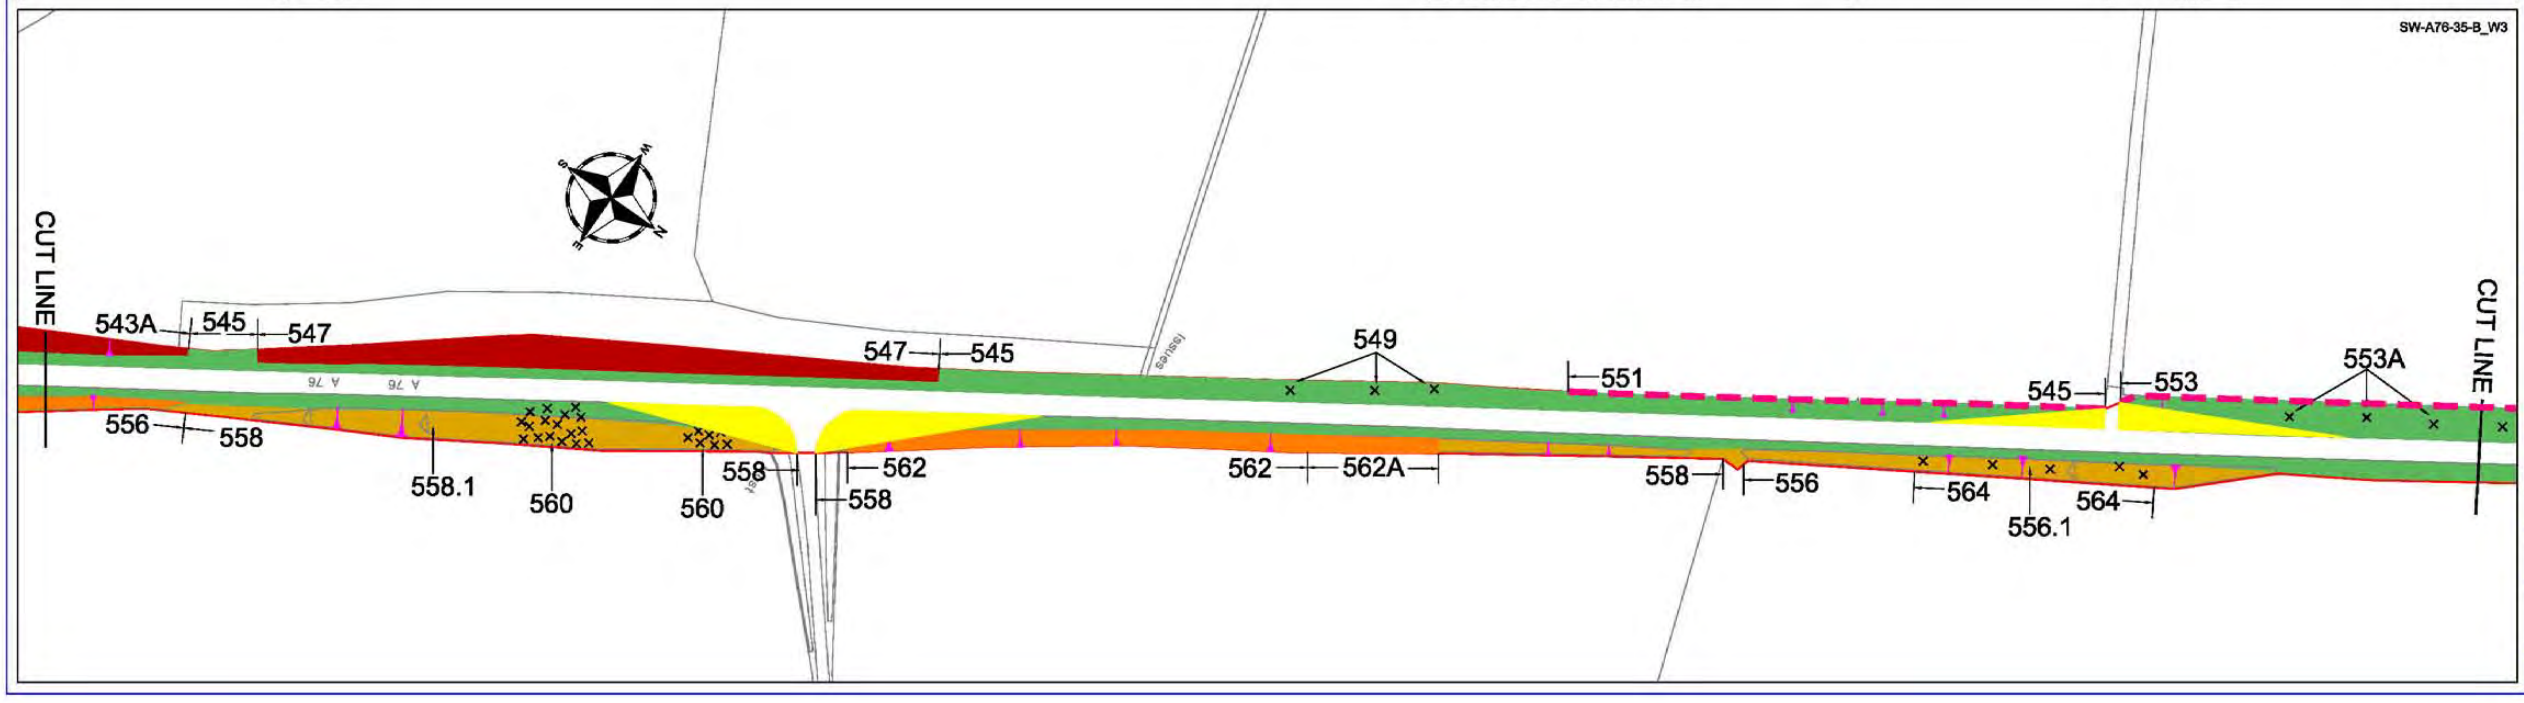

This Drawing is copyright and may not be reproduced in any form or used for construction without permission from Amey Highways.

This map is reproduced from the OS map by the Scottish Executive with the permission of Ordnance Survey on behalf of The Controller of Her Majesty's Stationary Office. (c) Crown Copyright. All rights reserved. Unauthorised reproduction infringes Crown Copyright and may lead to prosecution or civil proceedings.
Licence Number: GD3135G001

LEGEND

- Grass — High Frequency cut (a minimum of 14 cuts per annum)
- Grass — Medium Frequency cut (a minimum of 7 cuts per annum)
- Grass — Low Frequency cut (a minimum of 3 cuts per annum)
- Visibility Splay (Cuting Regime as above)
- Grass — Minimal Frequency cut (1 Cut every 3 years)
- Hedges
- Scrub Areas
- Shrub Areas
- Wetland Areas
- Wildflower Areas
- Woodland Areas
- x/y — Photo
- Specific Tree
- Tree
- Gradient

Scale
1:1250 @ A1
1:2500 @ A3

Rev	Date	Drawn	Description	Chkd	Apprd

Client
SCOTTISH EXECUTIVE

Unit Managers
Amey Infrastructure Services
Langmuir Way
Bargeddie
Glasgow G69 7RW
tel.: 0141 781 6900
fax.: 0141 771 0893
FAIRHURST

Project Title
3RD GENERATION TERM CONTRACT FOR MANAGEMENT AND MAINTENANCE OF THE SCOTTISH TRUNK ROAD NETWORK
SOUTH WEST TRUNK ROAD UNIT

Drawing Title
A76 TRUNK ROAD
LANDSCAPE INVENTORY

Drawn W.A.	Date April 2005	Status
Checked	Date	Cad Reference 3G-SW-A76-35-B
Approved	Date	

Drawing No.:
A76 - SHEET 35 OF 37

Revision:

SW-A76-36-B_W1

CUT 6x
LEVEL VERGE

NEW ROUNDABOUT
AYRESHIRE

HANDOVER DUE
DEC 2004-GRASS
MARCH 2005-HEDGES

CUT LINE

553A
553
551
553.1
555.1
Mile Post
555
566
566
566.1
570
566.2
566.3
CROSS ROADS

SW-A76-36-B_W2

CUT LINE

Note: Trees
Behind Hedge

555
553
557
570
566.3
574
572

CUT LINE

SW-A76-36-B_W3

CUT 6x
LEVEL VERGE

HURLFORD
ROUNDABOUT

NEW PLANTING
SCHEME 2003/4

1m Wide
Footpath

CUT LINE

559
561
559
561
559.1
559
557
557
559
559.2
559
557
563
574
576
561A
578
580
580.1
574
574
580.1
580
574
582
576
578
574
574
CUT 6x
LEVEL VERGE

Check
Boundary

Check
Boundary

CUT LINE

LEGEND

- Grass — High Frequency cut (a minimum of 14 cuts per annum)
- Grass — Medium Frequency cut (a minimum of 7 cuts per annum)
- Grass — Low Frequency cut (a minimum of 3 cuts per annum)
- Visibility Splay (Cuting Regime as above)
- Grass — Minimal Frequency cut (1 Cut every 3 years)
- Hedges
- Scrub Areas
- Shrub Areas
- Wetland Areas
- Wildflower Areas
- Woodland Areas
- x/y — Photo
- Specific Tree
- Tree
- Gradient

Scale
1:1250 @ A1
1:2500 @ A3

This Drawing is copyright and may not be reproduced in any form or used for construction without permission from Amey Highways.

This map is reproduced from the OS map by the Scottish Executive with the permission of Ordnance Survey on behalf of The Controller of Her Majesty's Stationary Office. (c) Crown Copyright. All rights reserved. Unauthorised reproduction infringes Crown Copyright and may lead to prosecution or civil proceedings.
Licence Number: GD3135G001

Rev	Date	Drawn	Description	Chkd	Apprd

Client
SCOTTISH EXECUTIVE

Unit Managers
Amey Infrastructure Services
Langmuir Way
Bargeddie
Glasgow tel.: 0141 781 6900
G69 7RW fax.: 0141 771 0893
FAIRHURST

Project Title
3RD GENERATION TERM CONTRACT FOR MANAGEMENT AND MAINTENANCE OF THE SCOTTISH TRUNK ROAD NETWORK
SOUTH WEST TRUNK ROAD UNIT

Drawing Title
A76 TRUNK ROAD
LANDSCAPE INVENTORY

Drawn	Date	Status
W.A.	April 2005	
Checked	Date	Cad Reference
		3G-SW-A76-36-B
Approved	Date	

Drawing No.:
A76 - SHEET 36 OF 37

Revision:

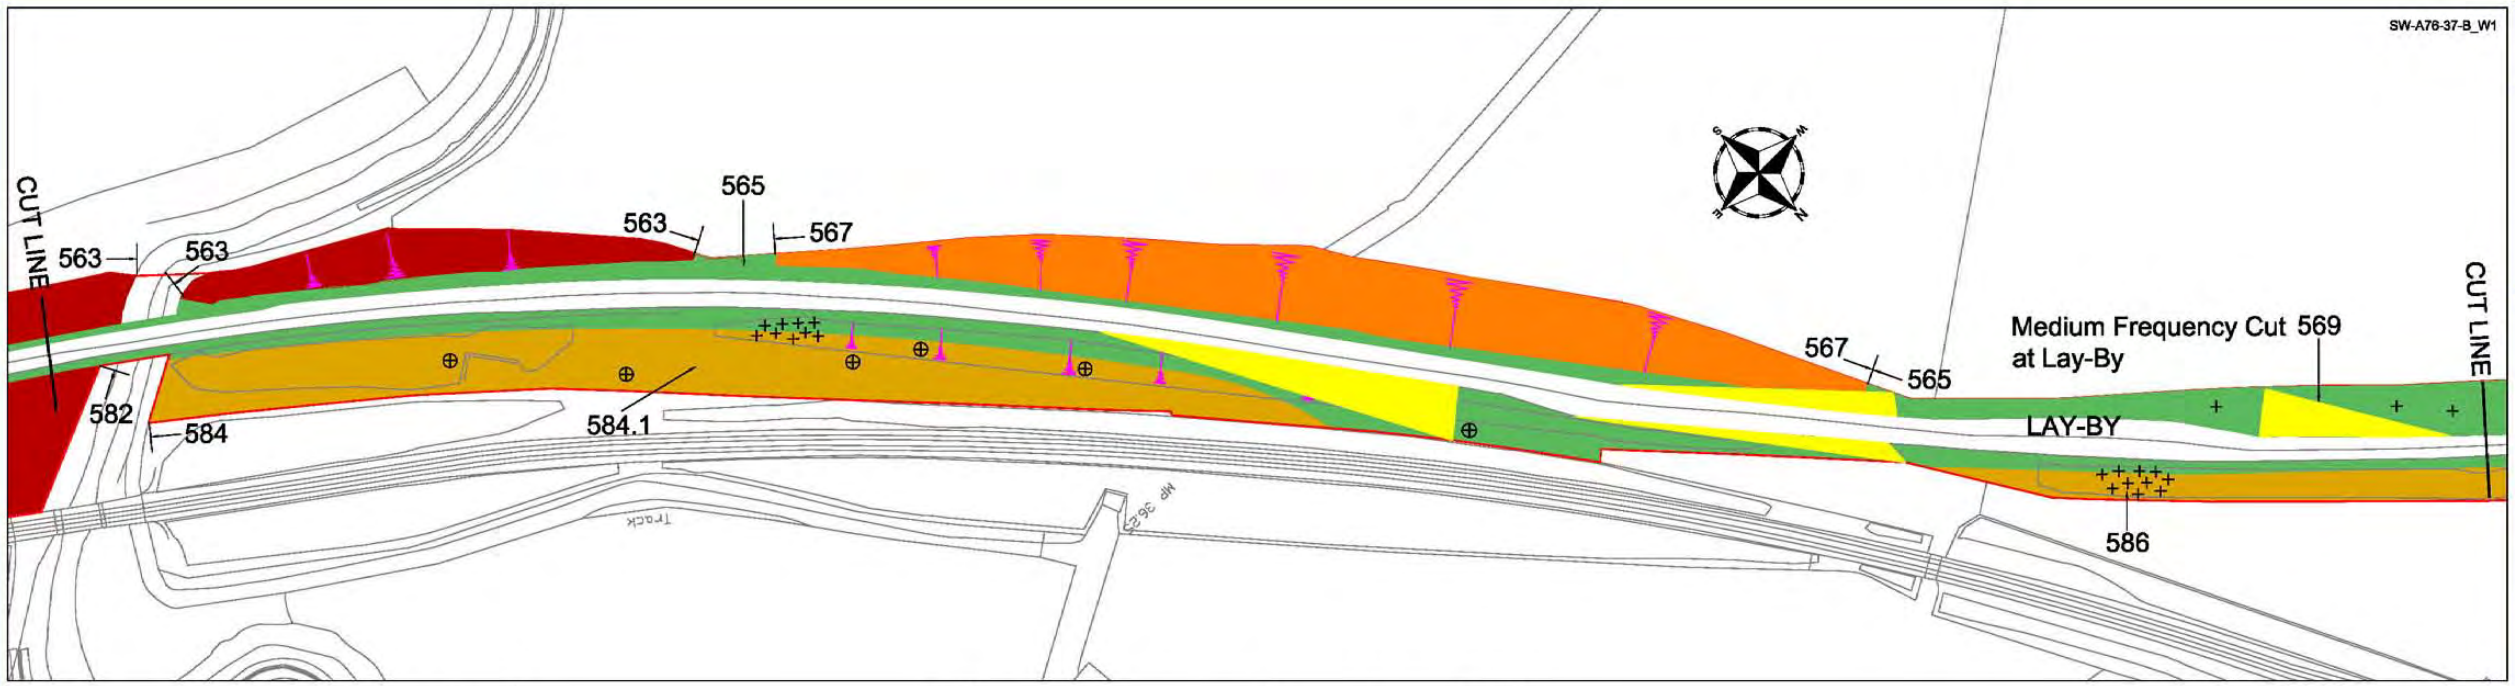

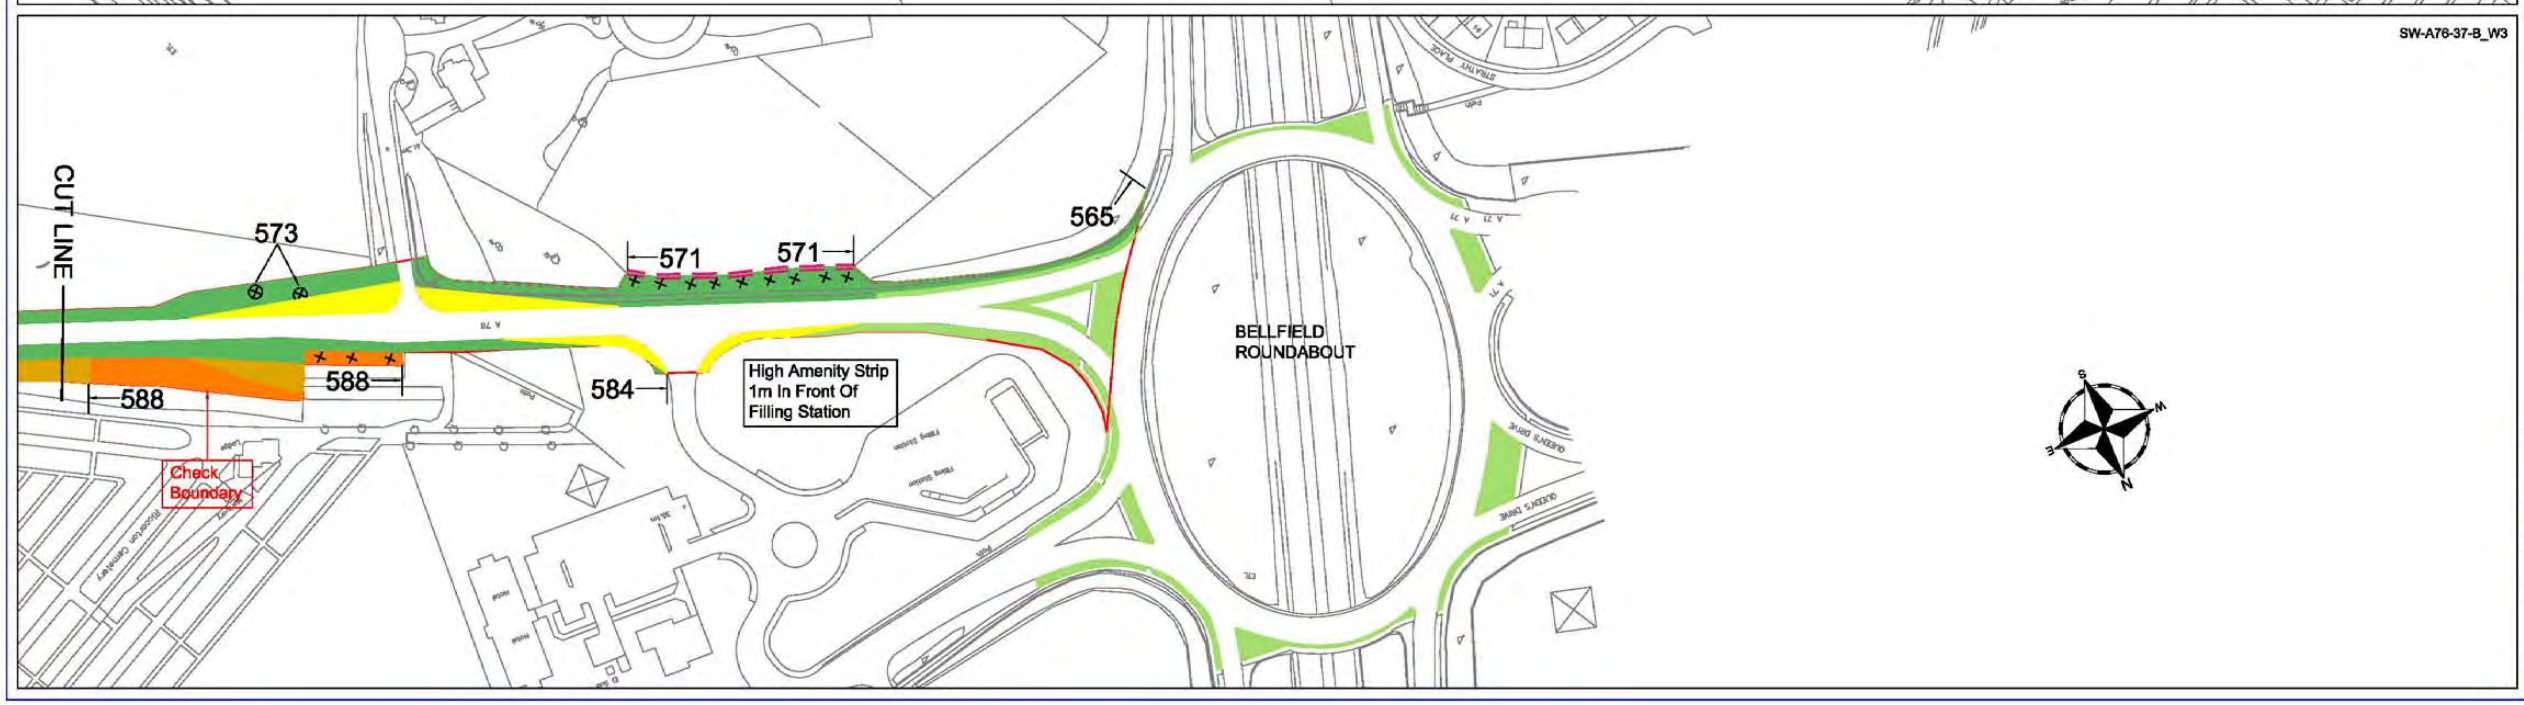

This Drawing is copyright and may not be reproduced in any form or used for construction without permission from Amey Highways.

This map is reproduced from the OS map by the Scottish Executive with the permission of Ordnance Survey on behalf of The Controller of Her Majesty's Stationary Office. (c) Crown Copyright. All rights reserved. Unauthorised reproduction infringes Crown Copyright and may lead to prosecution or civil proceedings.
Licence Number: GD3135G001

LEGEND

- Grass — High Frequency cut (a minimum of 14 cuts per annum)
- Grass — Medium Frequency cut (a minimum of 7 cuts per annum)
- Grass — Low Frequency cut (a minimum of 3 cuts per annum)
- Visibility Splay (Cuting Regime as above)
- Grass — Minimal Frequency cut (1 Cut every 3 years)
- Hedges
- Scrub Areas
- Shrub Areas
- Wetland Areas
- Wildflower Areas
- Woodland Areas
- x/y — Photo
- Specific Tree
- Tree
- Gradient

Scale
1:1250 @ A1
1:2500 @ A3

Rev	Date	Drawn	Description	Chkd	Apprd

Client
SCOTTISH EXECUTIVE

Unit Managers

Amey Infrastructure Services
Langmuir Way
Bargeddie
Glasgow tel.: 0141 781 6800
G69 7RW fax.: 0141 771 0693
FAIRHURST

Project Title
3RD GENERATION TERM CONTRACT FOR MANAGEMENT AND MAINTENANCE OF THE SCOTTISH TRUNK ROAD NETWORK
SOUTH WEST TRUNK ROAD UNIT

Drawing Title
A76 TRUNK ROAD
LANDSCAPE INVENTORY

Drawn	Date	Status
W.A.	April 2005	
Checked	Date	
		Cad Reference
Approved	Date	3G-SW-A76-37-B

Drawing No.:
A76 - SHEET 37 OF 37

Revision:

SW-A77-01-B_W1

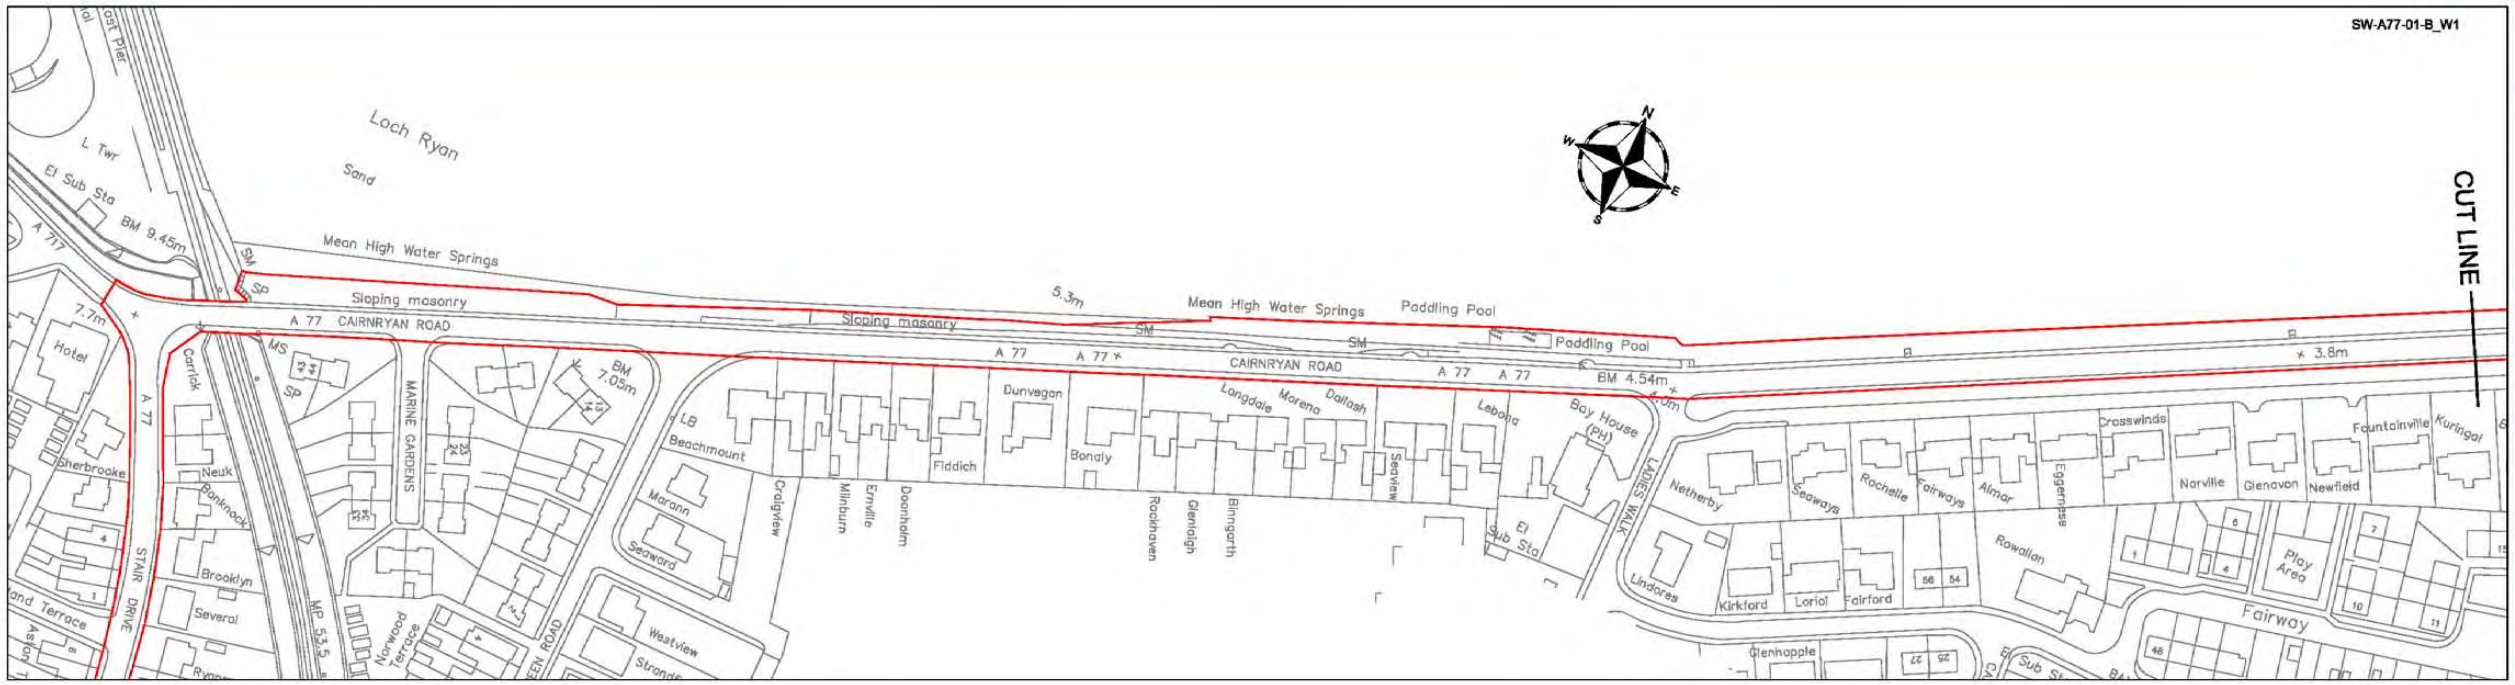

SW-A77-01-B_W2

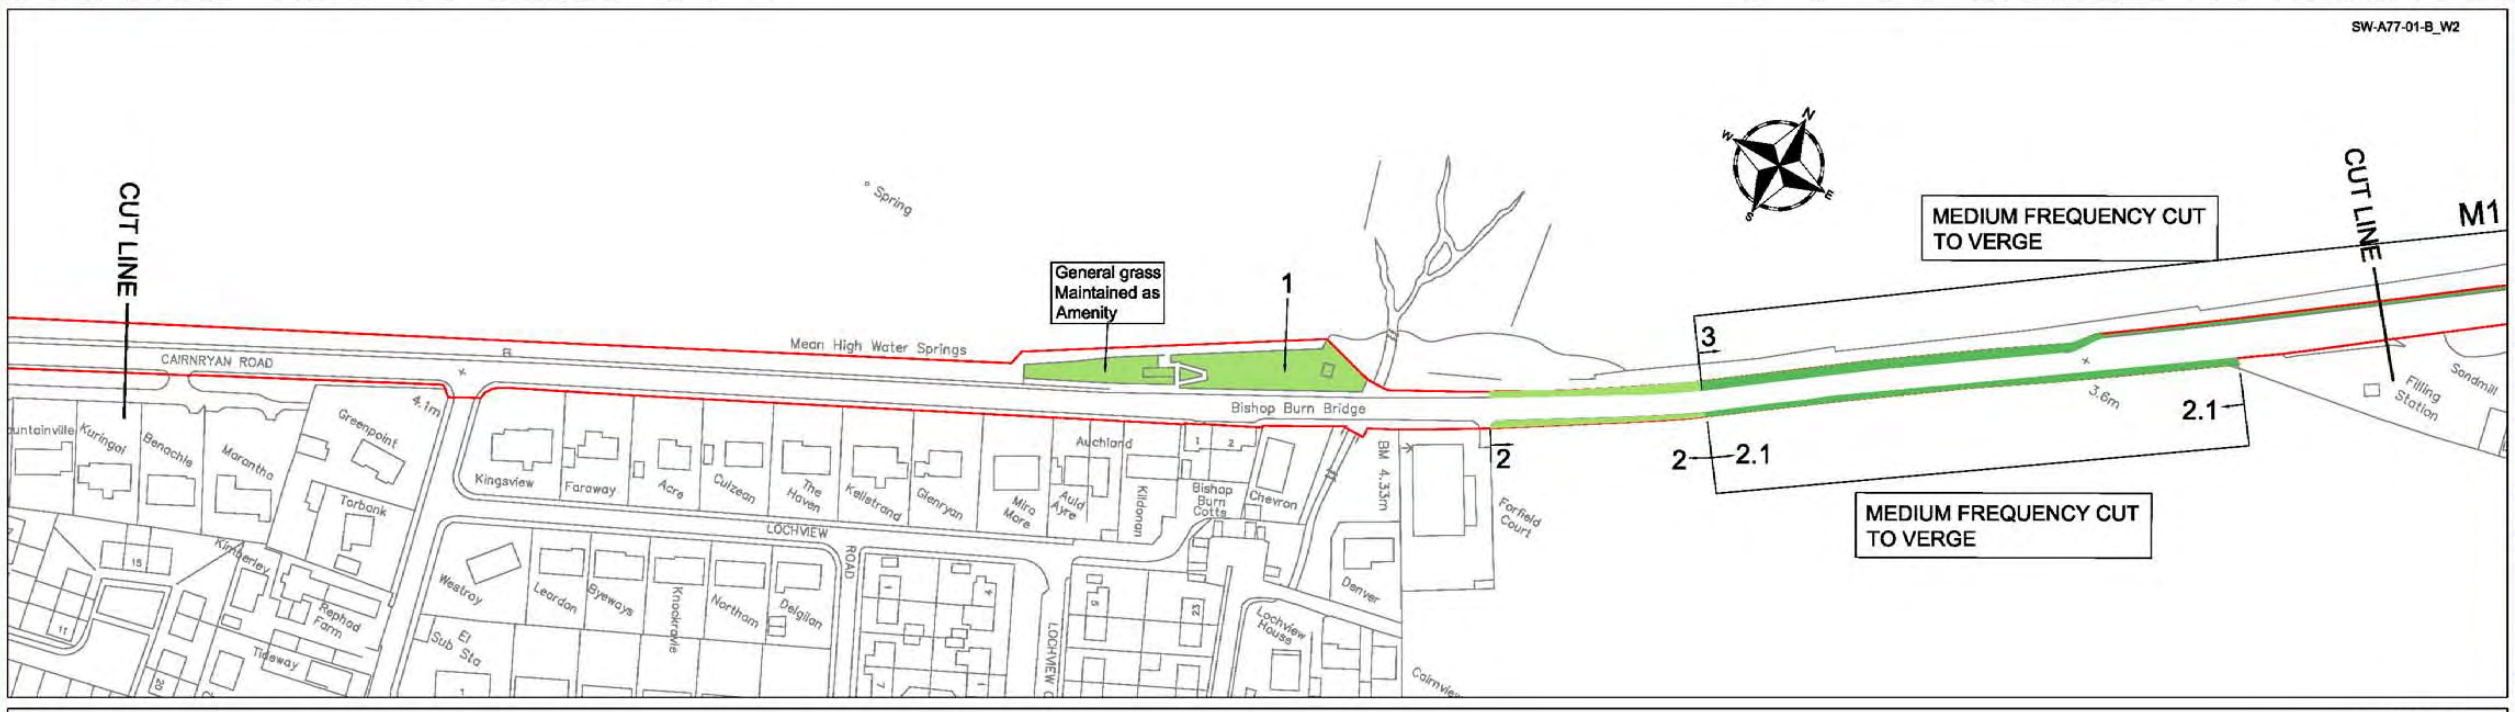

This Drawing is copyright and may not be reproduced in any form or used for construction without permission from Amey Highways.

This map is reproduced from the OS map by the Scottish Executive with the permission of Ordnance Survey on behalf of The Controller of Her Majesty's Stationary Office. (c) Crown Copyright. All rights reserved. Unauthorised reproduction infringes Crown Copyright and may lead to prosecution or civil proceedings.
Licence Number: GD3135G001

LEGEND

- Grass — High Frequency cut (a minimum of 14 cuts per annum)
- Grass — Medium Frequency cut (a minimum of 7 cuts per annum)
- Grass — Low Frequency cut (a minimum of 3 cuts per annum)
- Visibility Splay (Cuting Regime as above)
- Grass — Minimal Frequency cut (1 Cut every 3 years)
- Hedges
- Scrub Areas
- Shrub Areas
- Wetland Areas
- Wildflower Areas
- Woodland Areas
- x/y — Photo
- Specific Tree
- Tree
- Gradient

Scale
1:1250 @ A1
1:2500 @ A3

Rev	Date	Drawn	Description	Chkd	Apprvd

Client
SCOTTISH EXECUTIVE

Unit Managers
Amey Infrastructure Services
Longmuir Way
Bargeddie
Glasgow tel.: 0141 781 6900
G69 7RW fax.: 0141 771 0893
FAIRHURST

Project Title
3RD GENERATION TERM CONTRACT FOR MANAGEMENT AND MAINTENANCE OF THE SCOTTISH TRUNK ROAD NETWORK
SOUTH WEST TRUNK ROAD UNIT

Drawing Title
A77 TRUNK ROAD
LANDSCAPE INVENTORY

Drawn	Date	Status
W.A.	April 2005	
Checked	Date	Cad Reference
		3G-SW-A77-01-B
Approved	Date	

Drawing No.:
A77 - SHEET 01 OF 50

Revision:

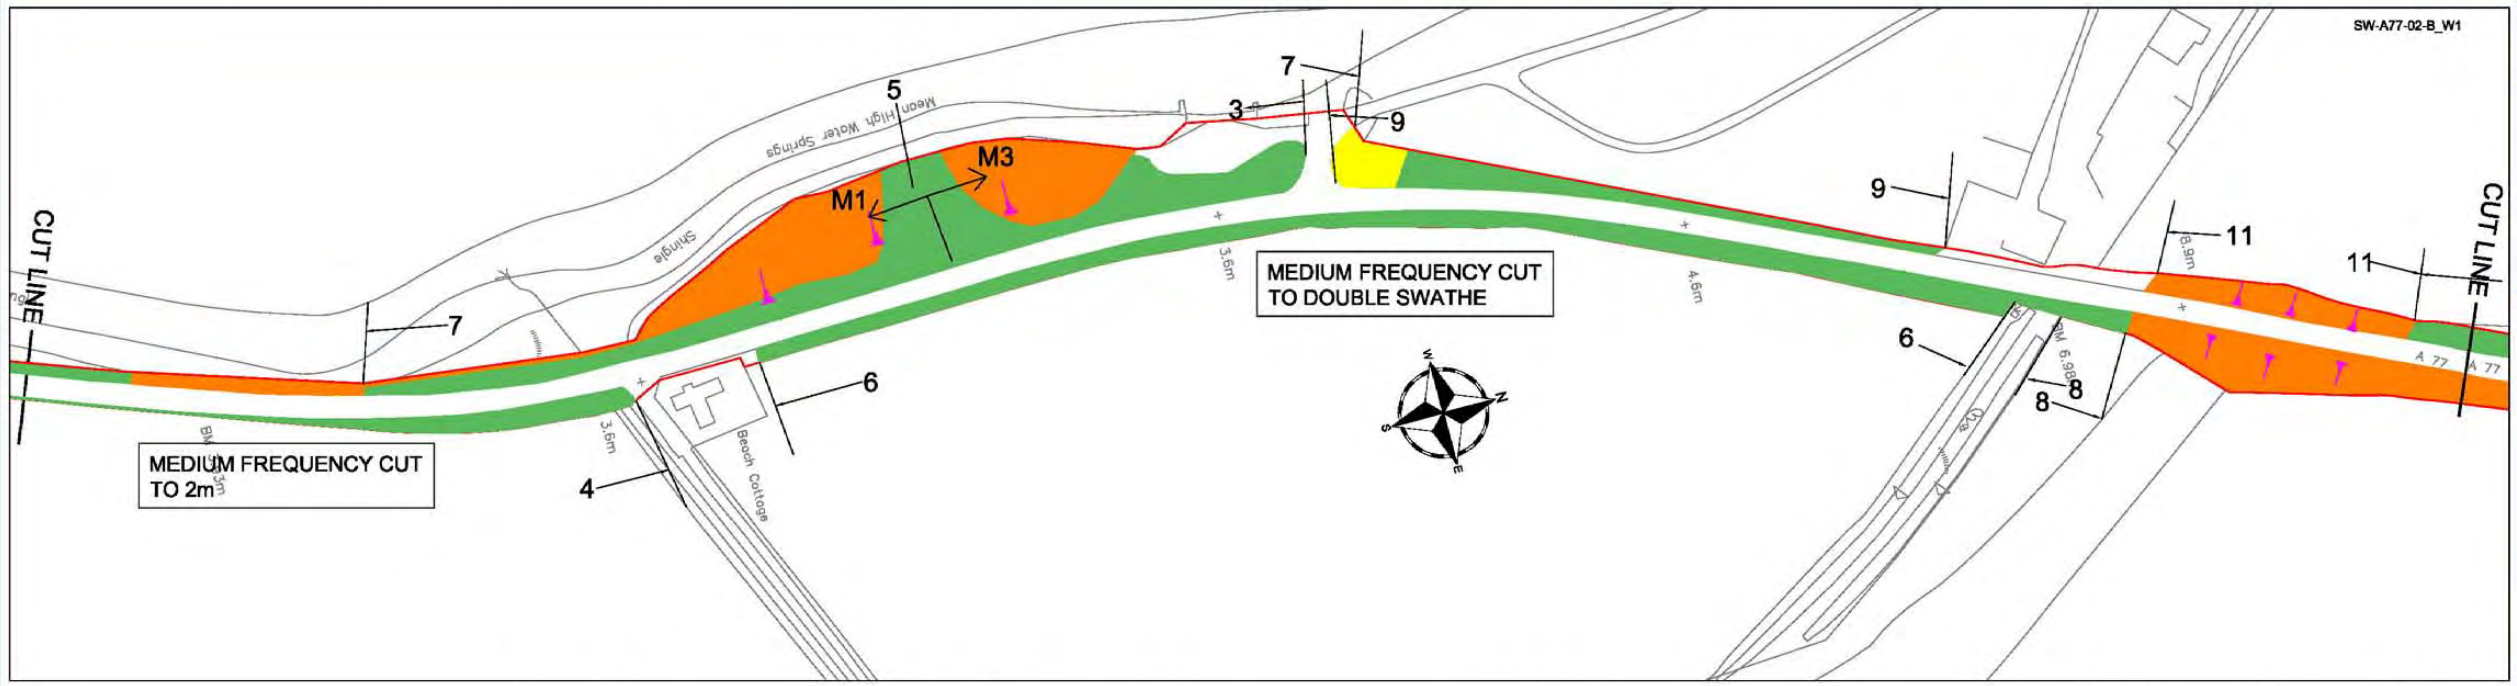

This Drawing is copyright and may not be reproduced in any form or used for construction without permission from Amey Highways.

This map is reproduced from the OS map by the Scottish Executive with the permission of Ordnance Survey on behalf of The Controller of Her Majesty's Stationary Office. (c) Crown Copyright. All rights reserved. Unauthorised reproduction infringes Crown Copyright and may lead to prosecution or civil proceedings.
Licence Number: GD3135G001

LEGEND

- Grass — High Frequency cut (a minimum of 14 cuts per annum)
- Grass — Medium Frequency cut (a minimum of 7 cuts per annum)
- Grass — Low Frequency cut (a minimum of 3 cuts per annum)
- Visibility Splay (Cuting Regime as above)
- Grass — Minimal Frequency cut (1 Cut every 3 years)
- Hedges
- Scrub Areas
- Shrub Areas
- Wetland Areas
- Wildflower Areas
- Woodland Areas
- x/y — Photo
- Specific Tree
- Tree
- Gradient

Scale
1:1250 @ A1
1:2500 @ A3

Rev	Date	Drawn	Description	Chkd	Apprvd

Client
SCOTTISH EXECUTIVE

Unit Managers
Amey Infrastructure Services
Langmuir Way
Bargeddie
Glasgow tel.: 0141 781 6900
G69 7RW fax.: 0141 771 0893
FAIRHURST

Project Title
3RD GENERATION TERM CONTRACT FOR MANAGEMENT AND MAINTENANCE OF THE SCOTTISH TRUNK ROAD NETWORK
SOUTH WEST TRUNK ROAD UNIT

Drawing Title
A77 TRUNK ROAD
LANDSCAPE INVENTORY

Drawn	Date	Status
W.A.	April 2005	
Checked	Date	Cad Reference
		3G-SW-A77-02-B
Approved	Date	

Drawing No.:
A77 - SHEET 02 OF 50

Revision:

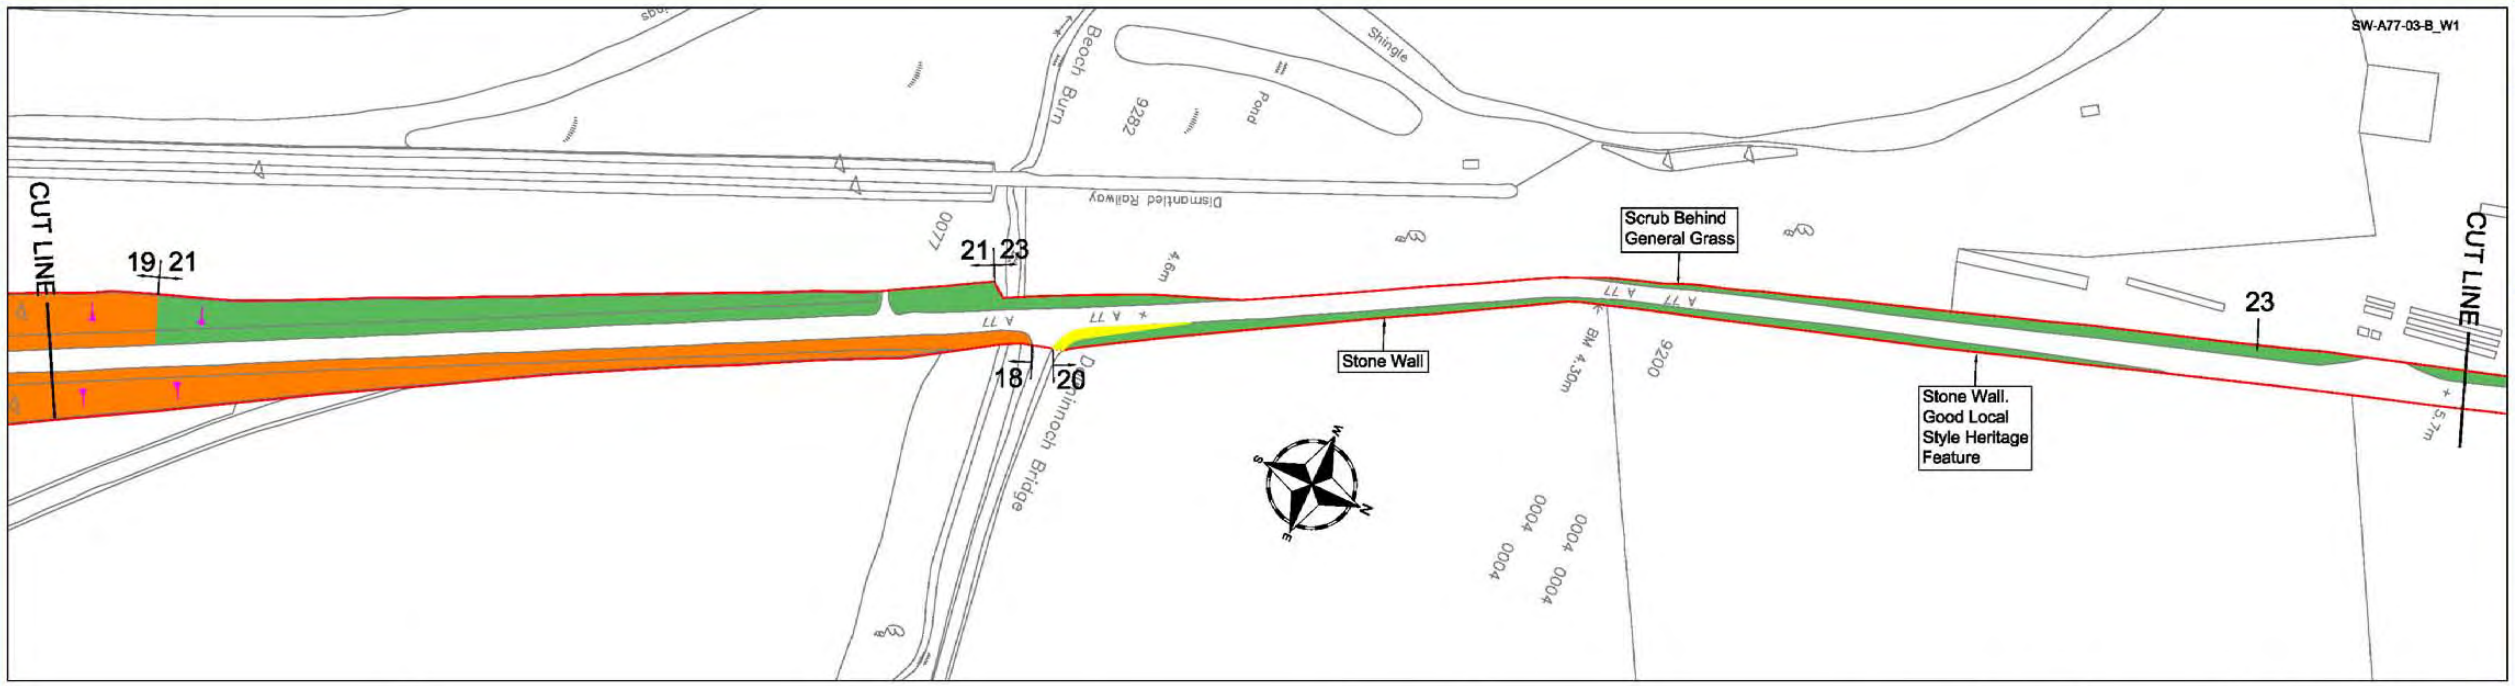

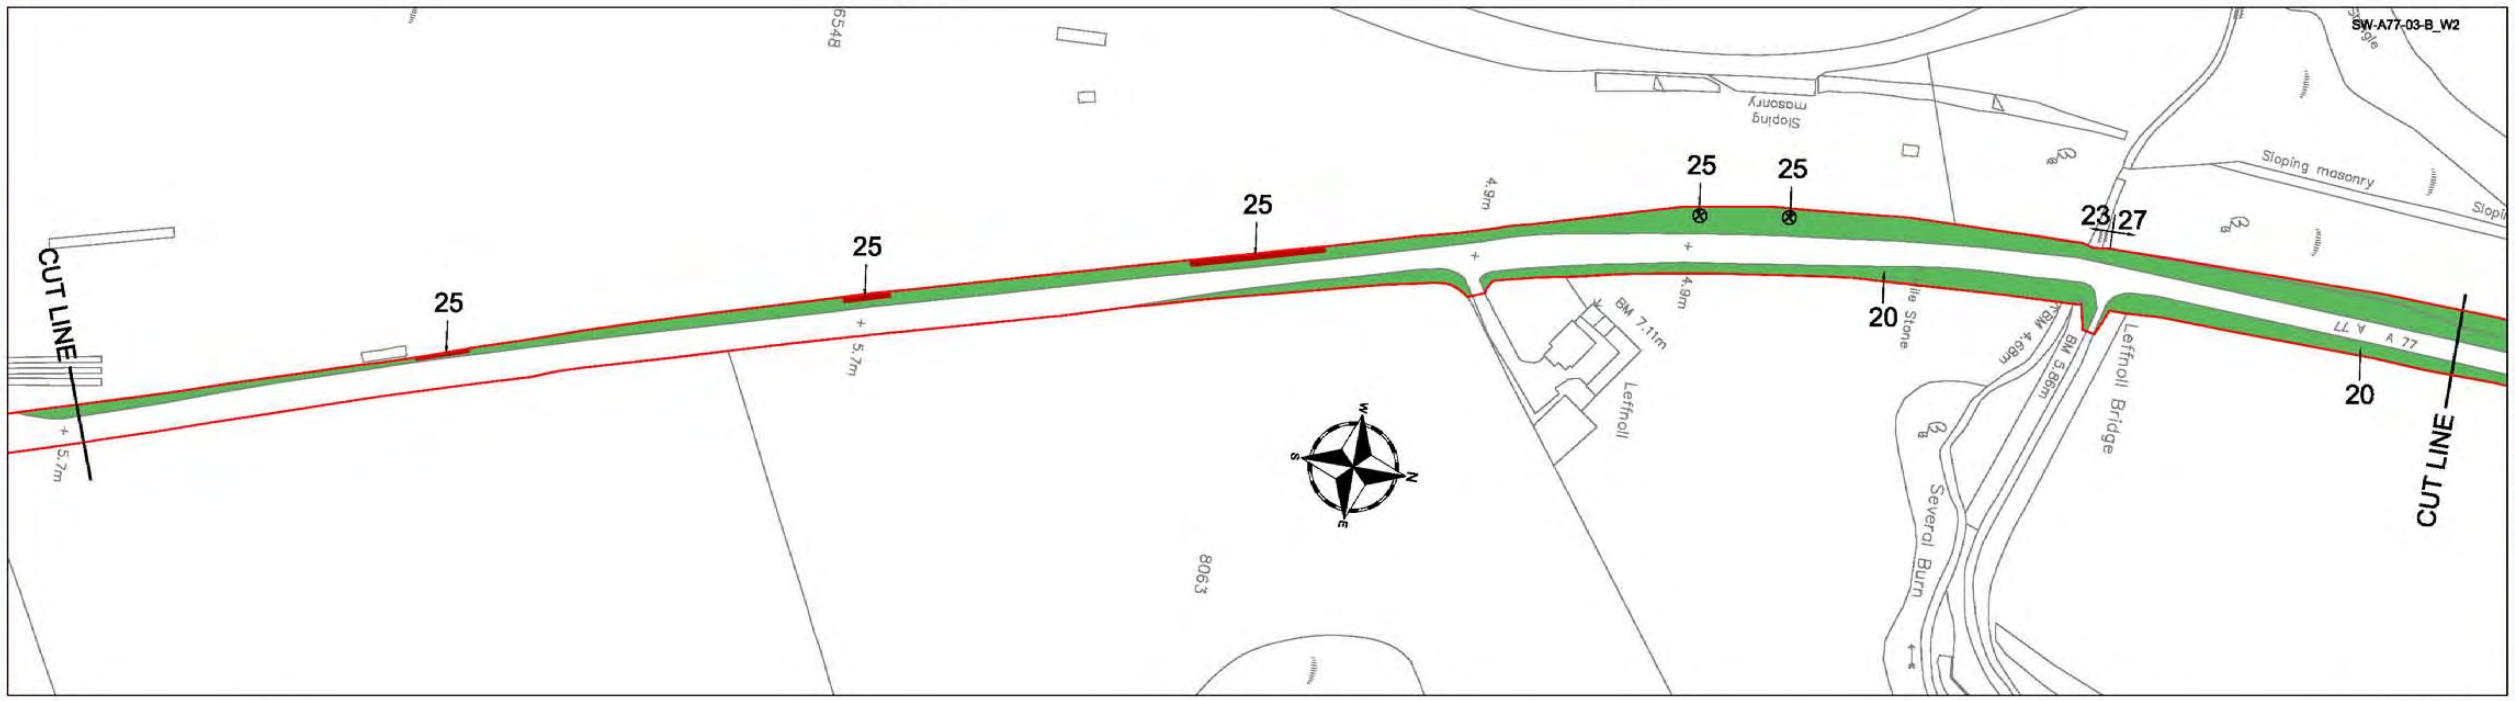

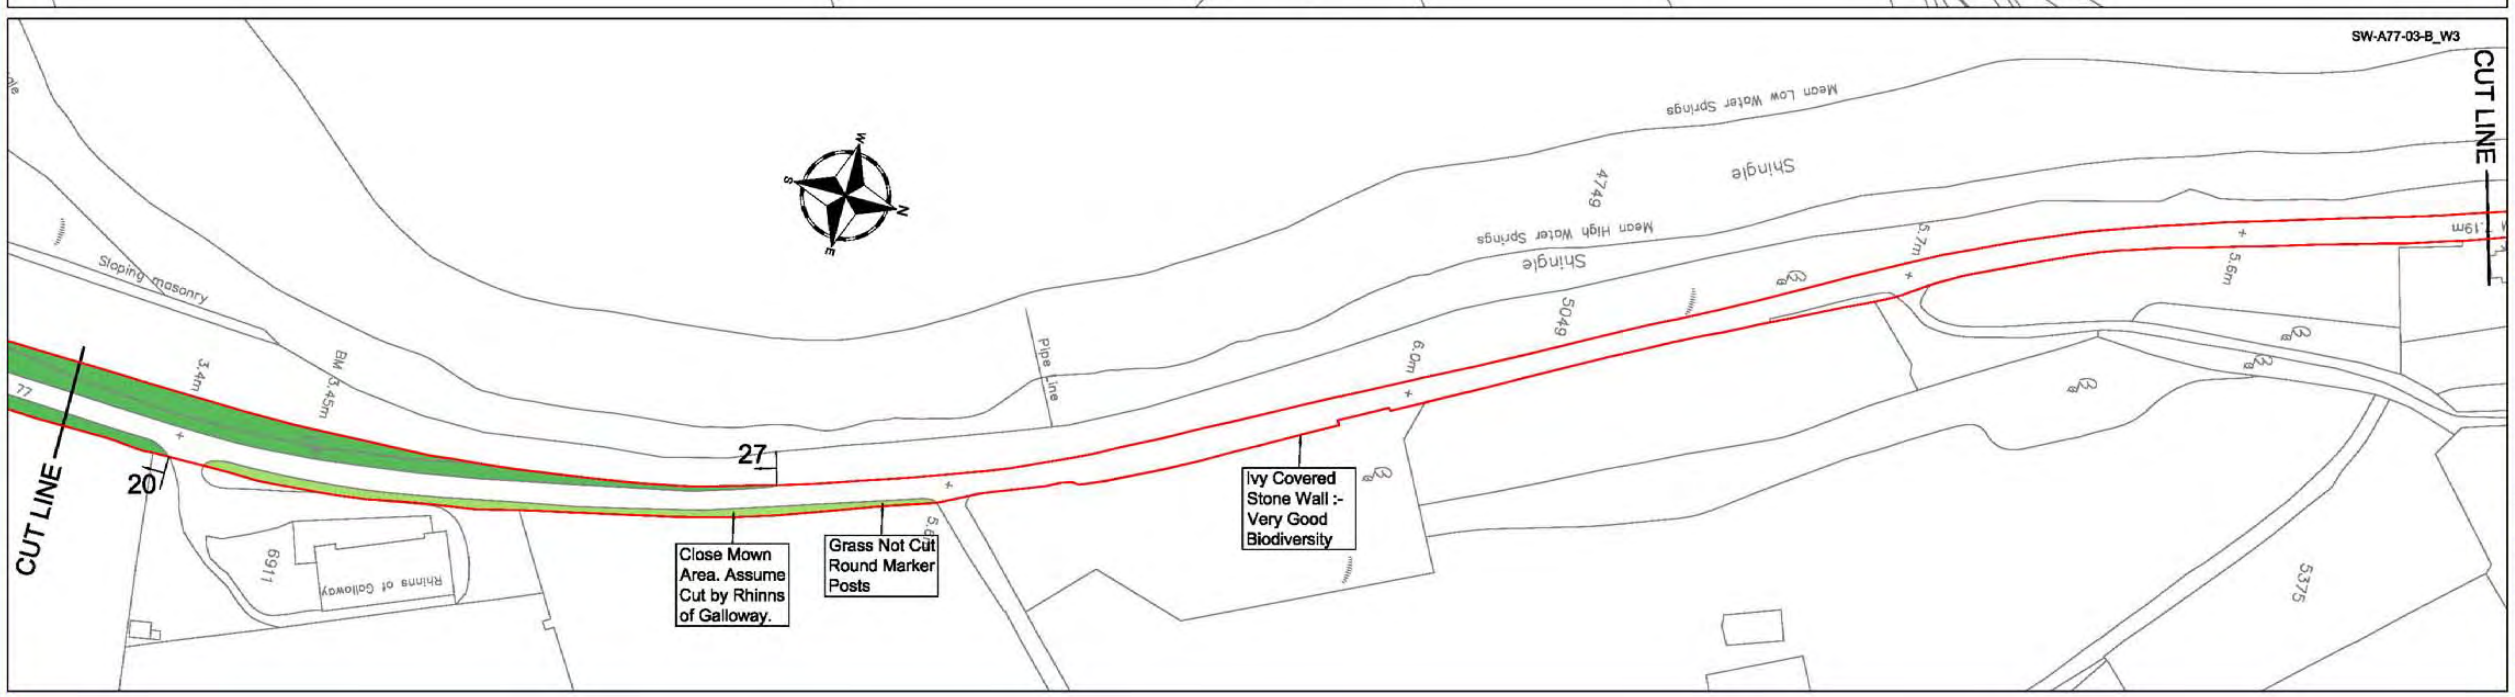

This Drawing is copyright and may not be reproduced in any form or used for construction without permission from Amey Highways.

This map is reproduced from the OS map by the Scottish Executive with the permission of Ordnance Survey on behalf of The Controller of Her Majesty's Stationary Office. (c) Crown Copyright. All rights reserved. Unauthorised reproduction infringes Crown Copyright and may lead to prosecution or civil proceedings.
Licence Number: GD3135G001

LEGEND

- Grass — High Frequency cut (a minimum of 14 cuts per annum)
- Grass — Medium Frequency cut (a minimum of 7 cuts per annum)
- Grass — Low Frequency cut (a minimum of 3 cuts per annum)
- Visibility Splay (Cuting Regime as above)
- Grass — Minimal Frequency cut (1 Cut every 3 years)
- Hedges
- Scrub Areas
- Shrub Areas
- Wetland Areas
- Wildflower Areas
- Woodland Areas
- x/y — Photo
- Specific Tree
- Tree
- Gradient

Scale
1:1250 @ A1
1:2500 @ A3

Rev	Date	Drawn	Description	Chkd	Apprd

Client
SCOTTISH EXECUTIVE

Unit Managers

Amey Infrastructure Services
Langmuir Way
Bargeddie
Glasgow tel.: 0141 781 6900
G69 7RW fax.: 0141 771 0693
FAIRHURST

Project Title
3RD GENERATION TERM CONTRACT FOR MANAGEMENT AND MAINTENANCE OF THE SCOTTISH TRUNK ROAD NETWORK
SOUTH WEST TRUNK ROAD UNIT

Drawing Title
A77 TRUNK ROAD
LANDSCAPE INVENTORY

Drawn	Date	Status
W.A.	April 2005	
Checked	Date	
		Cad Reference
Approved	Date	3G-SW-A77-03-B

Drawing No.:
A77 - SHEET 03 OF 50

Revisions:

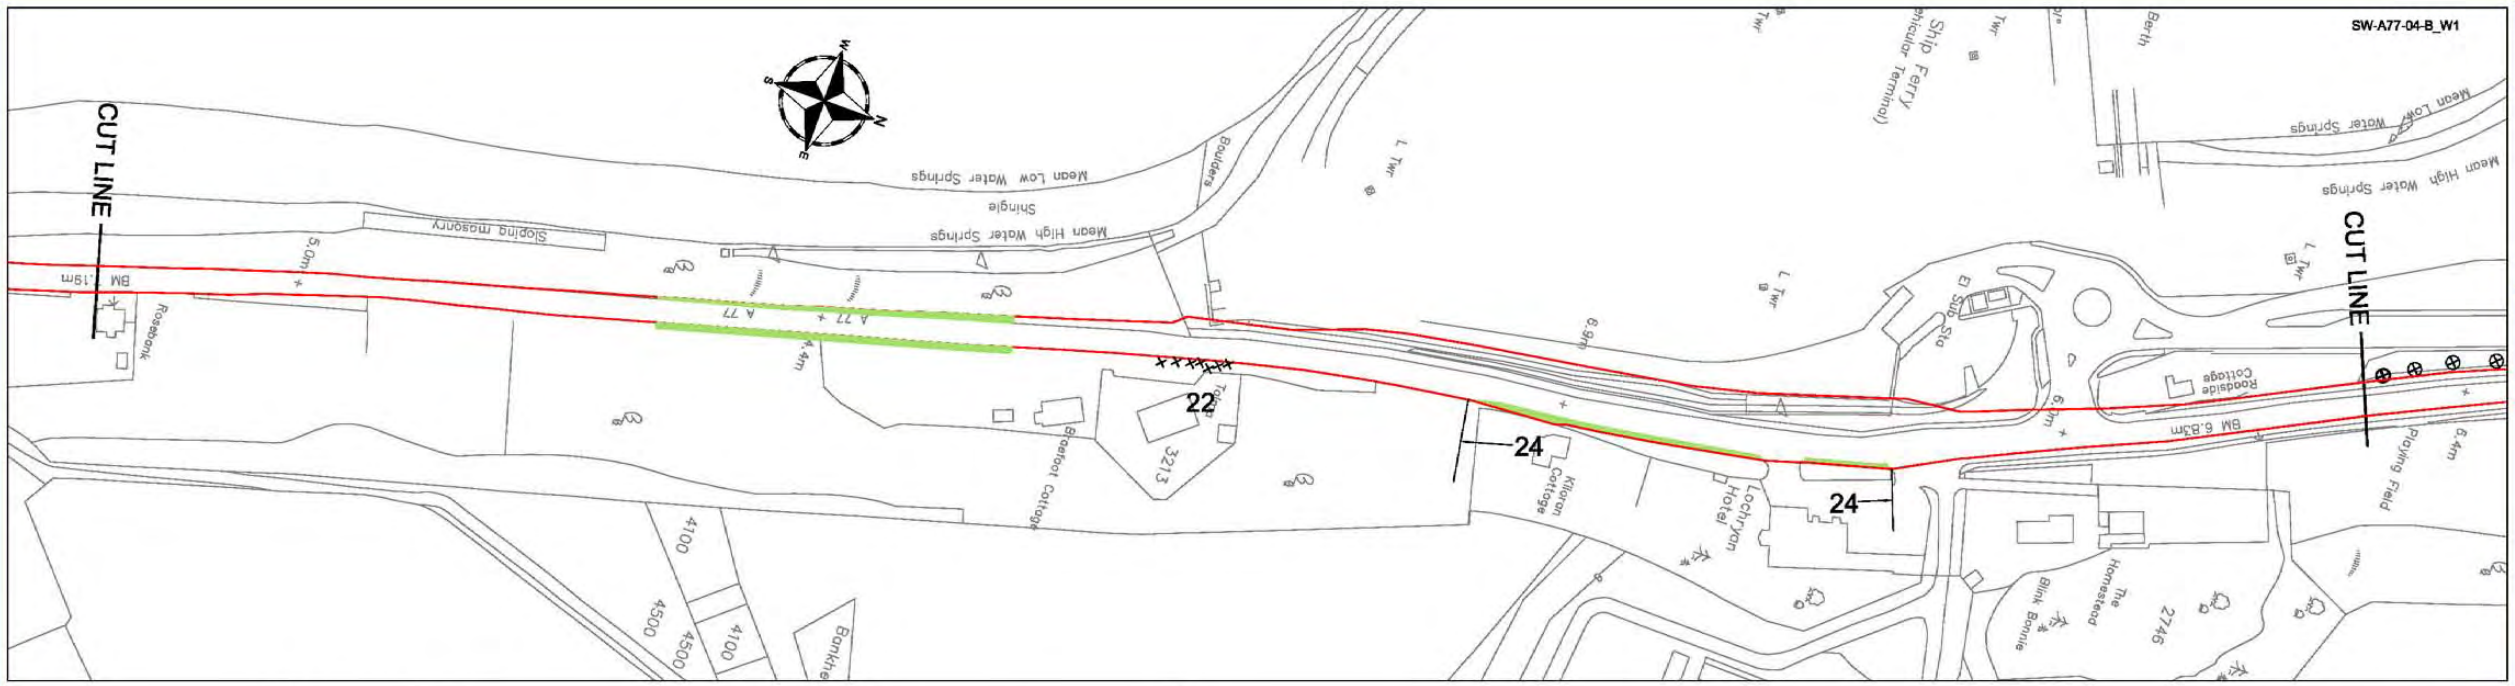

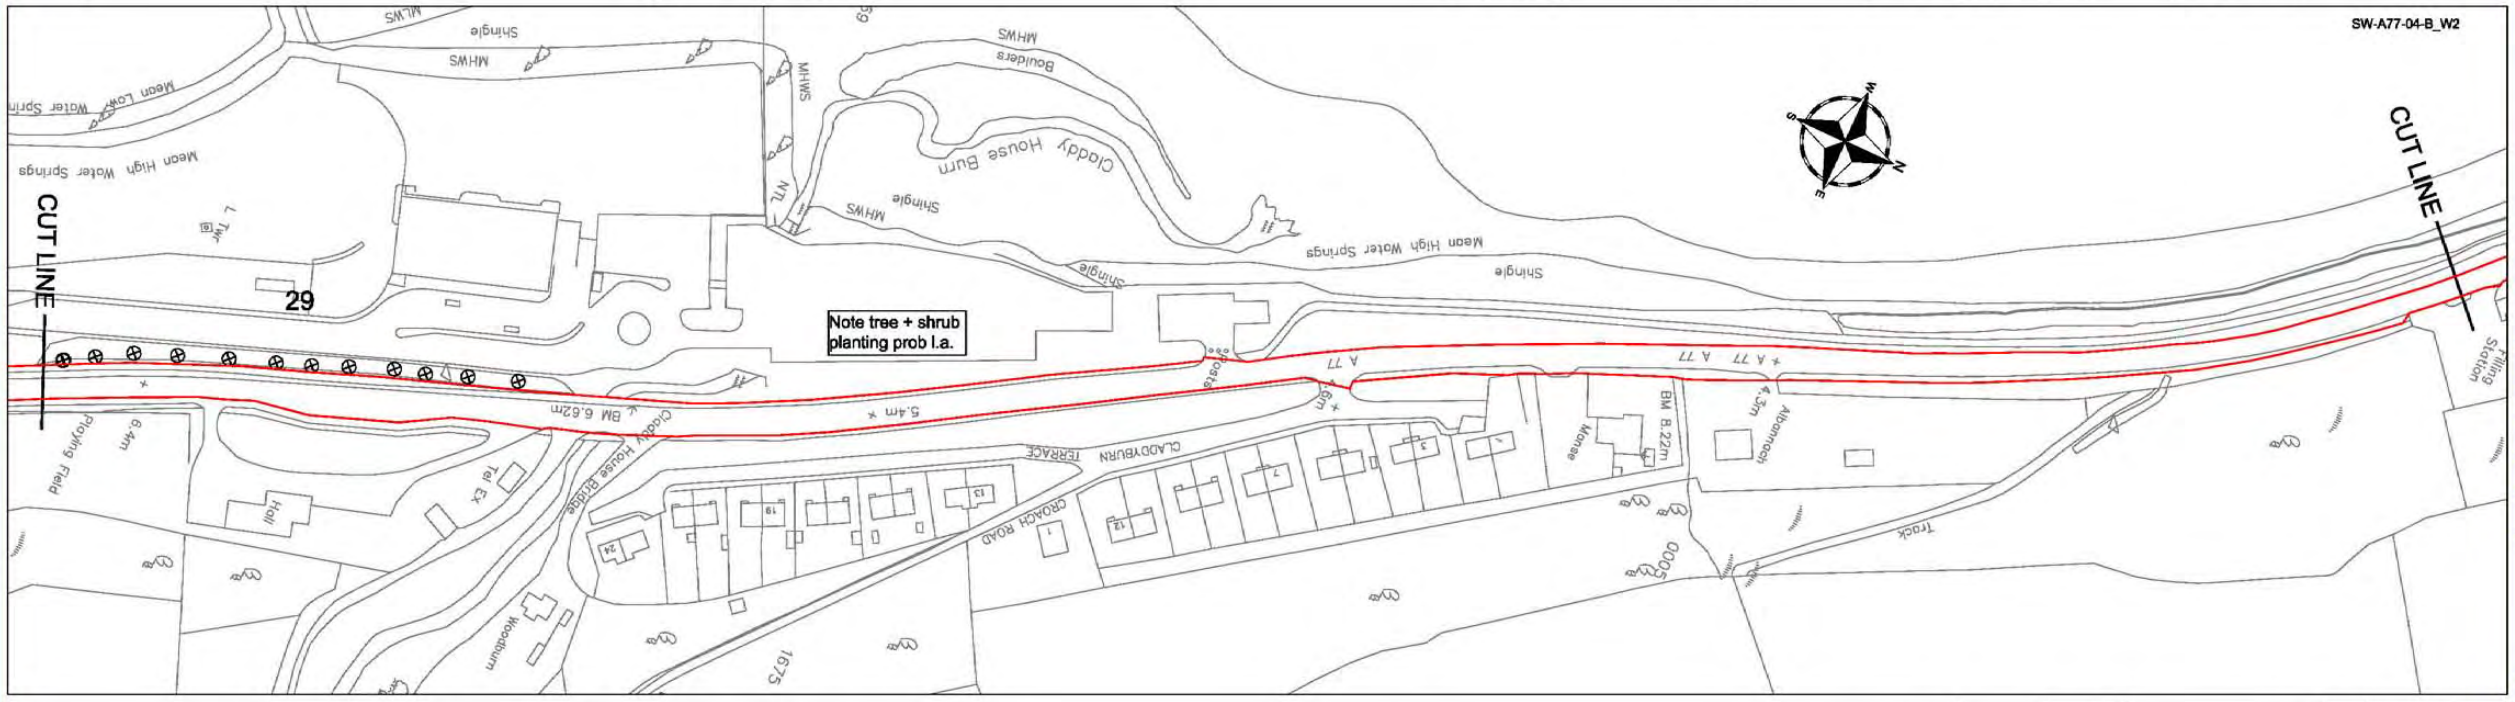

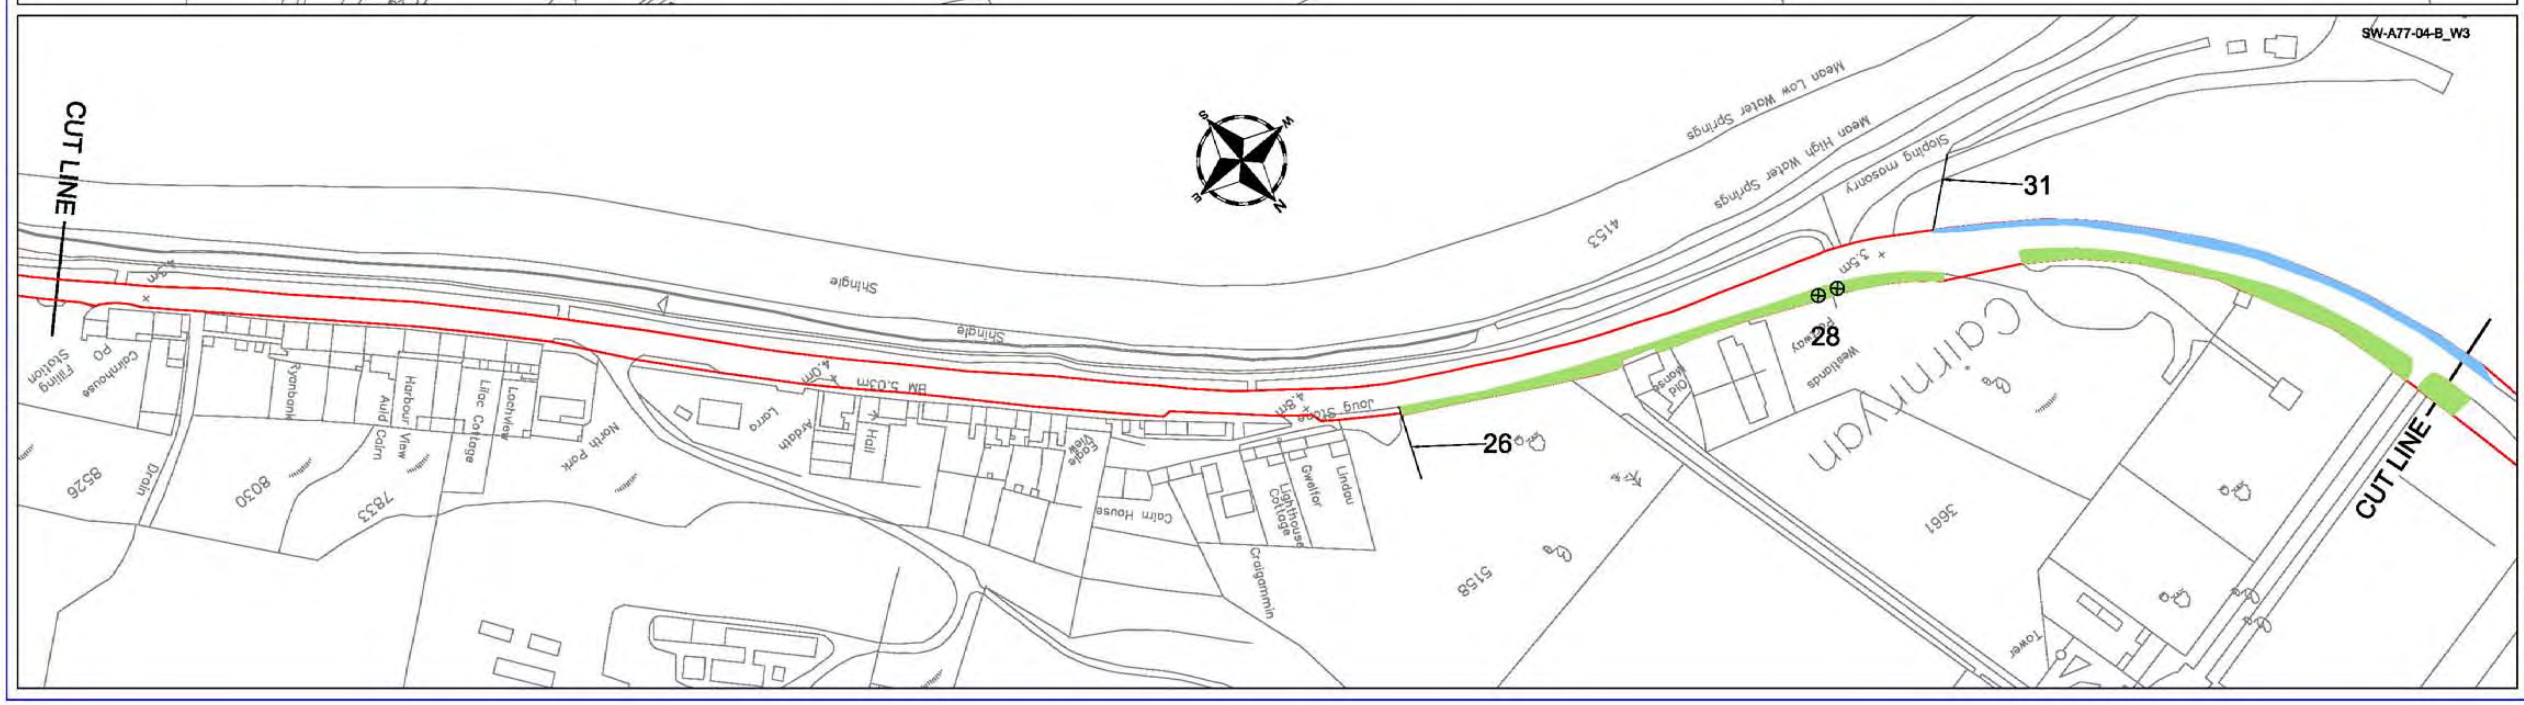

This Drawing is copyright and may not be reproduced in any form or used for construction without permission from Arney Highways.

This map is reproduced from the OS map by the Scottish Executive with the permission of Ordnance Survey on behalf of The Controller of Her Majesty's Stationary Office. (c) Crown Copyright. All rights reserved. Unauthorised reproduction infringes Crown Copyright and may lead to prosecution or civil proceedings.
Licence Number: GD3135G001

LEGEND

- Grass — High Frequency cut (a minimum of 14 cuts per annum)
- Grass — Medium Frequency cut (a minimum of 7 cuts per annum)
- Grass — Low Frequency cut (a minimum of 3 cuts per annum)
- Visibility Splay (Cuting Regime as above)
- Grass — Minimal Frequency cut (1 Cut every 3 years)
- Hedges
- Scrub Areas
- Shrub Areas
- Wetland Areas
- Wildflower Areas
- Woodland Areas
- x/y — Photo
- Specific Tree
- Tree
- Gradient

Scale
1:1250 @ A1
1:2500 @ A3

Rev	Date	Drawn	Description	Chkd	Apprd

Client
SCOTTISH EXECUTIVE

Unit Managers

Arney Infrastructure Services
Langmuir Way
Bargeddie
Glasgow tel.: 0141 781 6800
G69 7RW fax.: 0141 771 0693
FAIRHURST

Project Title
3RD GENERATION TERM CONTRACT FOR MANAGEMENT AND MAINTENANCE OF THE SCOTTISH TRUNK ROAD NETWORK
SOUTH WEST TRUNK ROAD UNIT

Drawing Title
A77 TRUNK ROAD
LANDSCAPE INVENTORY

Drawn	Date	Status
W.A.	April 2005	
Checked	Date	Cad Reference
		3G-SW-A77-04-B
Approved	Date	

Drawing No.:
A77 - SHEET 04 OF 50

Revision: