
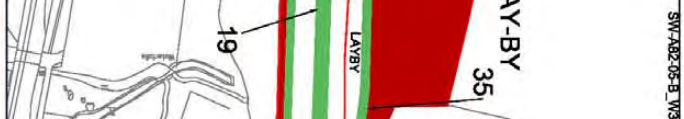


This map is reproduced from the OS map by the Scottish Executive with the permission of Ordnance Survey on behalf of the Controller of Her Majesty's Stationary Office. (c) Crown Copyright. All rights reserved. Unauthorised reproduction infringes Crown Copyright and may lead to prosecution or civil proceedings.

Licence Number: GB31355001

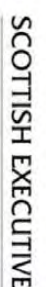

Gradient	Scale
	1:1250 @ A1
	1:2500 @ A3

**FAIRHURST**

A82 TRUNK ROAD

Drawn	Date	Stake
T.M.	April 2005	
Dashed	Date	Ord. Reference SW-A82-05-B
Approved	Date	


A82 - SHEET 05 OF 07

This map is reproduced from the OS map by the Scottish Executive with the permission of Ordnance Survey on behalf of The Controller of Her Majesty's Stationary Office. (c) Crown Copyright. All rights reserved. Unauthorised reproduction infringes Crown Copyright and may lead to prosecution or civil proceedings.


Licence Number: 5031356001



1:1250 @ A1
1:2500 @ A3

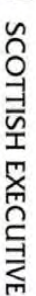

Amey Infrastructure Services

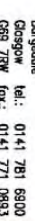**FAIRHURST**

3RD GENERATION TERM CONTRACT FOR
MANAGEMENT AND MAINTENANCE OF
THE SCOTTISH TRUNK ROAD NETWORK
SOUTH WEST TRUNK ROAD UNIT

A82 TRUNK ROAD

LANDSCAPE INVENTORY


SW-A82-06-B

A82 - SHEET 06 OF 07

Revisions

This map is reproduced from the OS map by the Scottish Executive with the permission of Ordnance Survey on behalf of The Controller of Her Majesty's Stationary Office. (c) Crown Copyright. All rights reserved. Unauthorised reproduction infringes Crown Copyright and may lead to prosecution or civil proceedings.

Licence Number: 5031356001

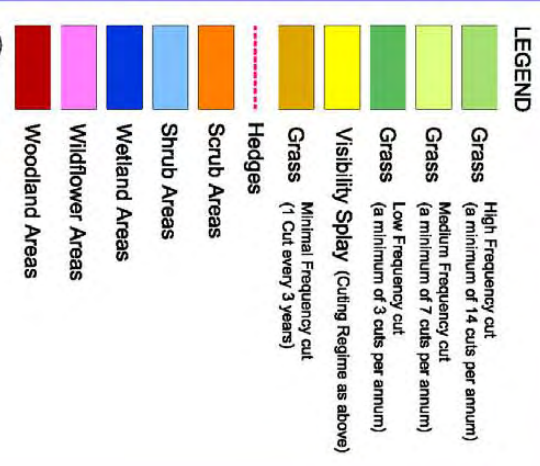

Project Title
3RD GENERATION TERM CONTRACT FOR
MANAGEMENT AND MAINTENANCE OF
THE SCOTTISH TRUNK ROAD NETWORK
SOUTH WEST TRUNK ROAD UNIT



Drawn	Date	Status
T.M.	April 2005	

Drawing No.:
A82 - SHEET 07 OF 07

[illegible]

This Drawing is copyright and may not be reproduced in any form or used for construction without permission from Arney Highways.

This map is reproduced from the OS map by the Scottish Executive with the permission of Ordnance Survey on behalf of The Controller of Her Majesty's Stationary Office. (c) Crown Copyright. All rights reserved. Unauthorised reproduction infringes Crown Copyright and may lead to prosecution or civil proceedings.
Licence Number: GD3135G001

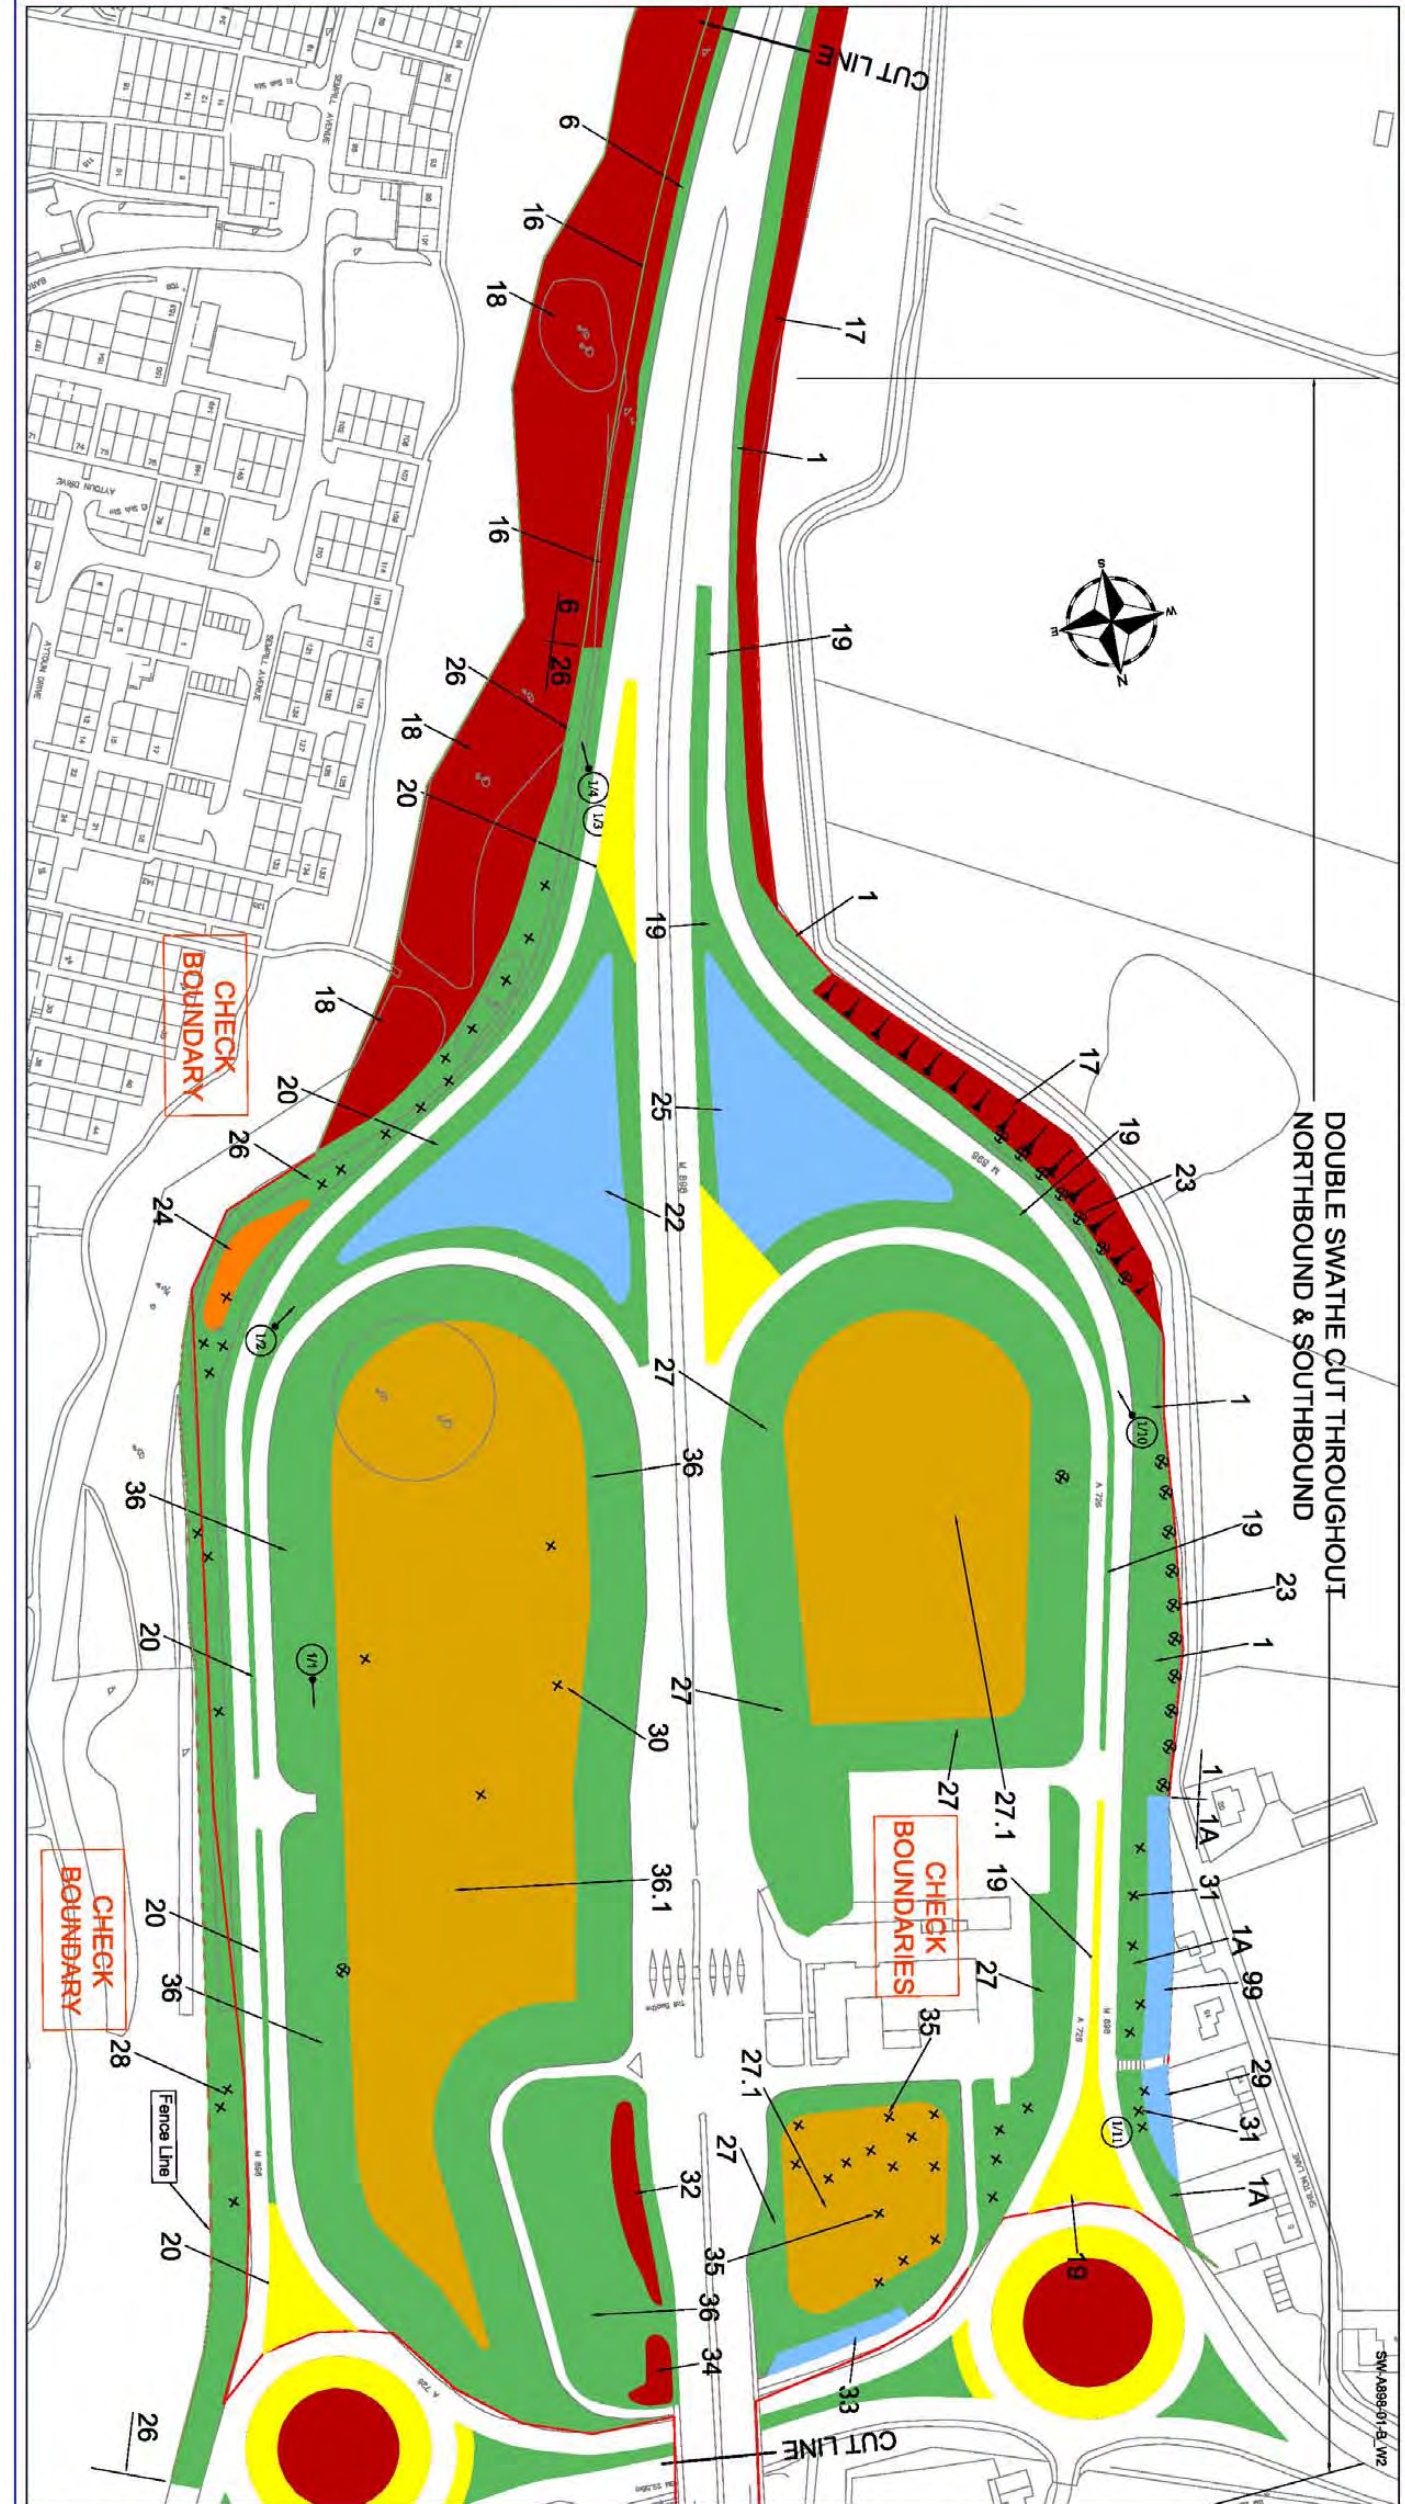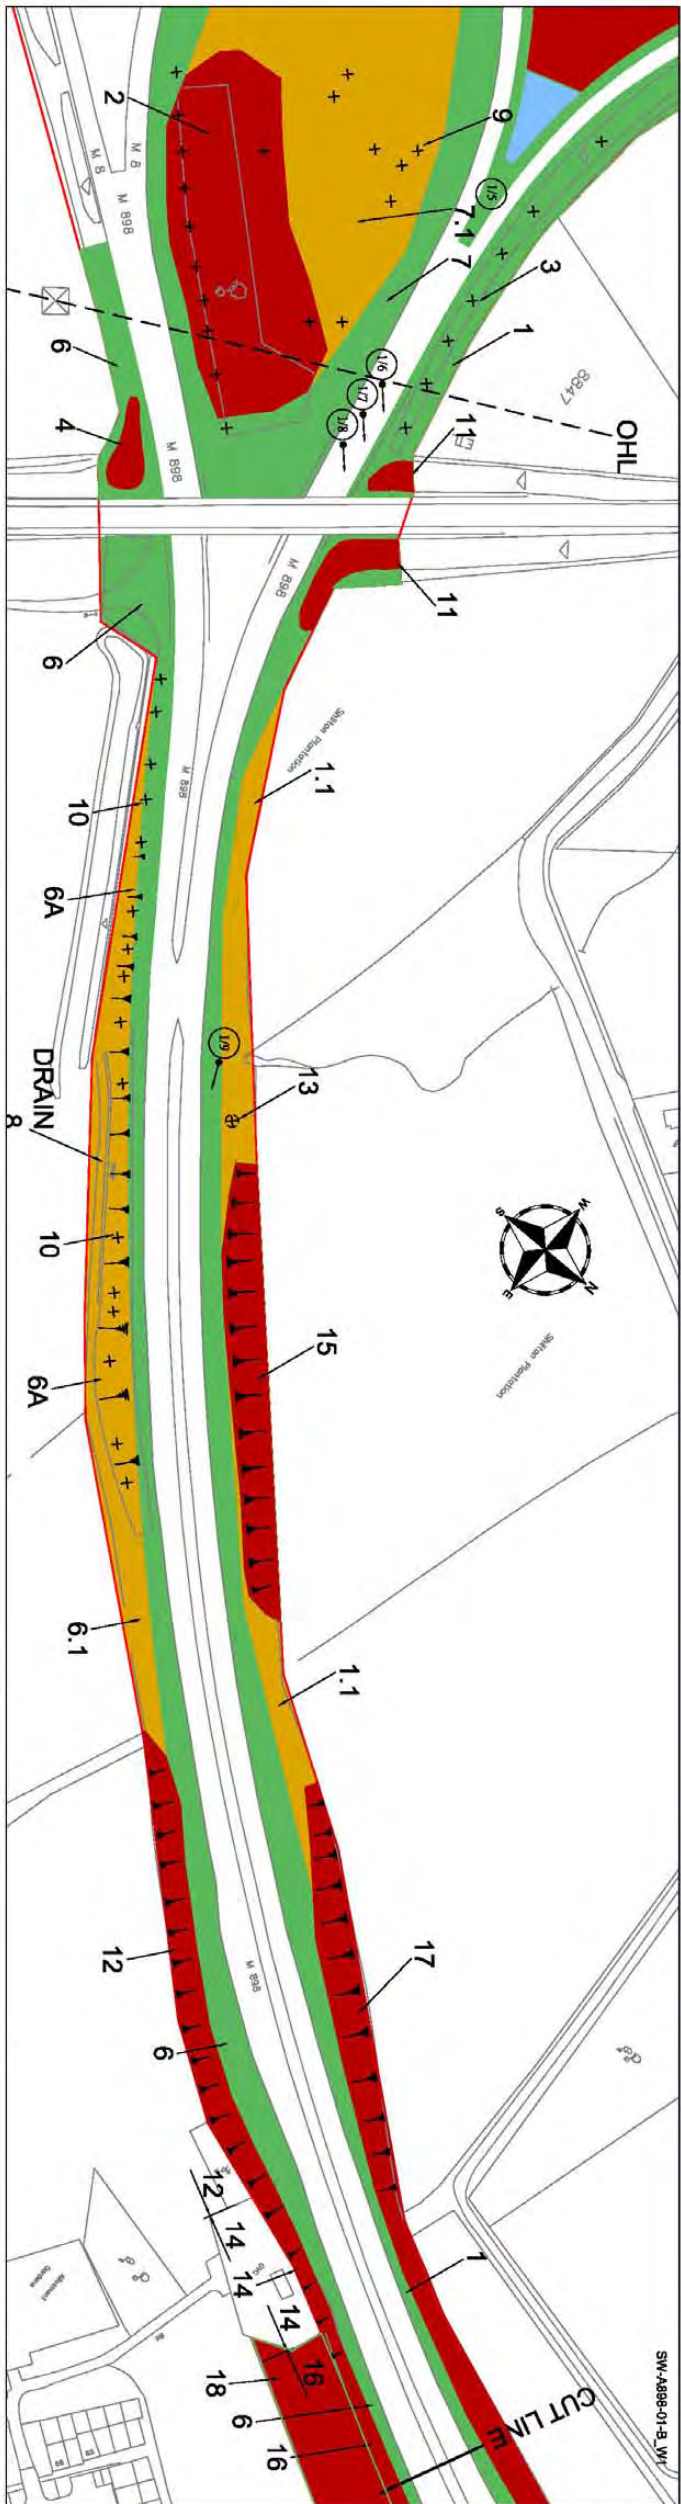

Rev	Date	Drawn	Description	Chk	Appd



Arney Infrastructure Services
Bangor Road
Bangor
Glasgow G68 7RW
Tel: 0141 781 9899
Fax: 0141 771 0833

Project Title
3rd GENERATION TERM CONTRACT FOR
MANAGEMENT AND MAINTENANCE OF
THE SCOTTISH TRUNK ROAD NETWORK OF
THE SOUTH WEST TRUNK ROAD UNIT

Drawing Title
M898/A898 TRUNK ROAD
LANDSCAPE INVENTORY

Drawn	Date	Scale
T.M.	April 2005	
Checked	Date	
Approved	Date	Out Balance
		SW-A898-01-B
Drawing No.:	A898 - SHEET 01 OF 02	
Revised		

This map is reproduced from the OS map by the Scottish Executive with the permission of Ordnance Survey on behalf of The Controller of Her Majesty's Stationary Office. (c) Crown Copyright. All rights reserved. Unauthorised reproduction infringes Crown Copyright and may lead to prosecution or civil proceedings.

Licence Number: GJ31355001

Photo	x/y
Specific Tree	$\otimes$
Tree	$\times$
Gradient	∇
Scale	



SCOTTISH EXECUTIVE

Project Title
3RD GENERATION TERM CONTRACT FOR
MANAGEMENT AND MAINTENANCE OF
THE SCOTTISH TRUNK ROAD NETWORK
SOUTH WEST TRUNK ROAD UNIT

T.M.	April 2005	Our Reference SW-M73-01-B
Checked	Date	
Approved	Date	

M73 - SHEET 01 OF 05

This map is reproduced from the OS map by the Scottish Executive with the permission of Ordnance Survey on behalf of The Controller of Her Majesty's Stationary Office. (c) Crown Copyright. All rights reserved. Unauthorised reproduction infringes Crown Copyright and may lead to prosecution or civil proceedings.

Licence Number: GD31355G001

[illegible]

 amey
Amey Infrastructure Services
Langmuir Way
Bangorville
Glasgow tel.: 0141 781 6900
069 78W fax.: 0141 771 0893

FAIRHURST



Drawing Title

M73 TRUNK ROAD

April 2005	Stills
	Out Reference SW-M73-02-B

This Drawing is copyright and may not be reproduced in any form or used for construction without permission from Arney Highways.

This map is reproduced from the OS map by the Scottish Executive with the permission of Ordnance Survey on behalf of The Controller of Her Majesty's Stationary Office, (c) Crown Copyright. All rights reserved. Unauthorised reproduction infringes Crown Copyright and may lead to prosecution or civil proceedings.
Licence Number: GD3135G001

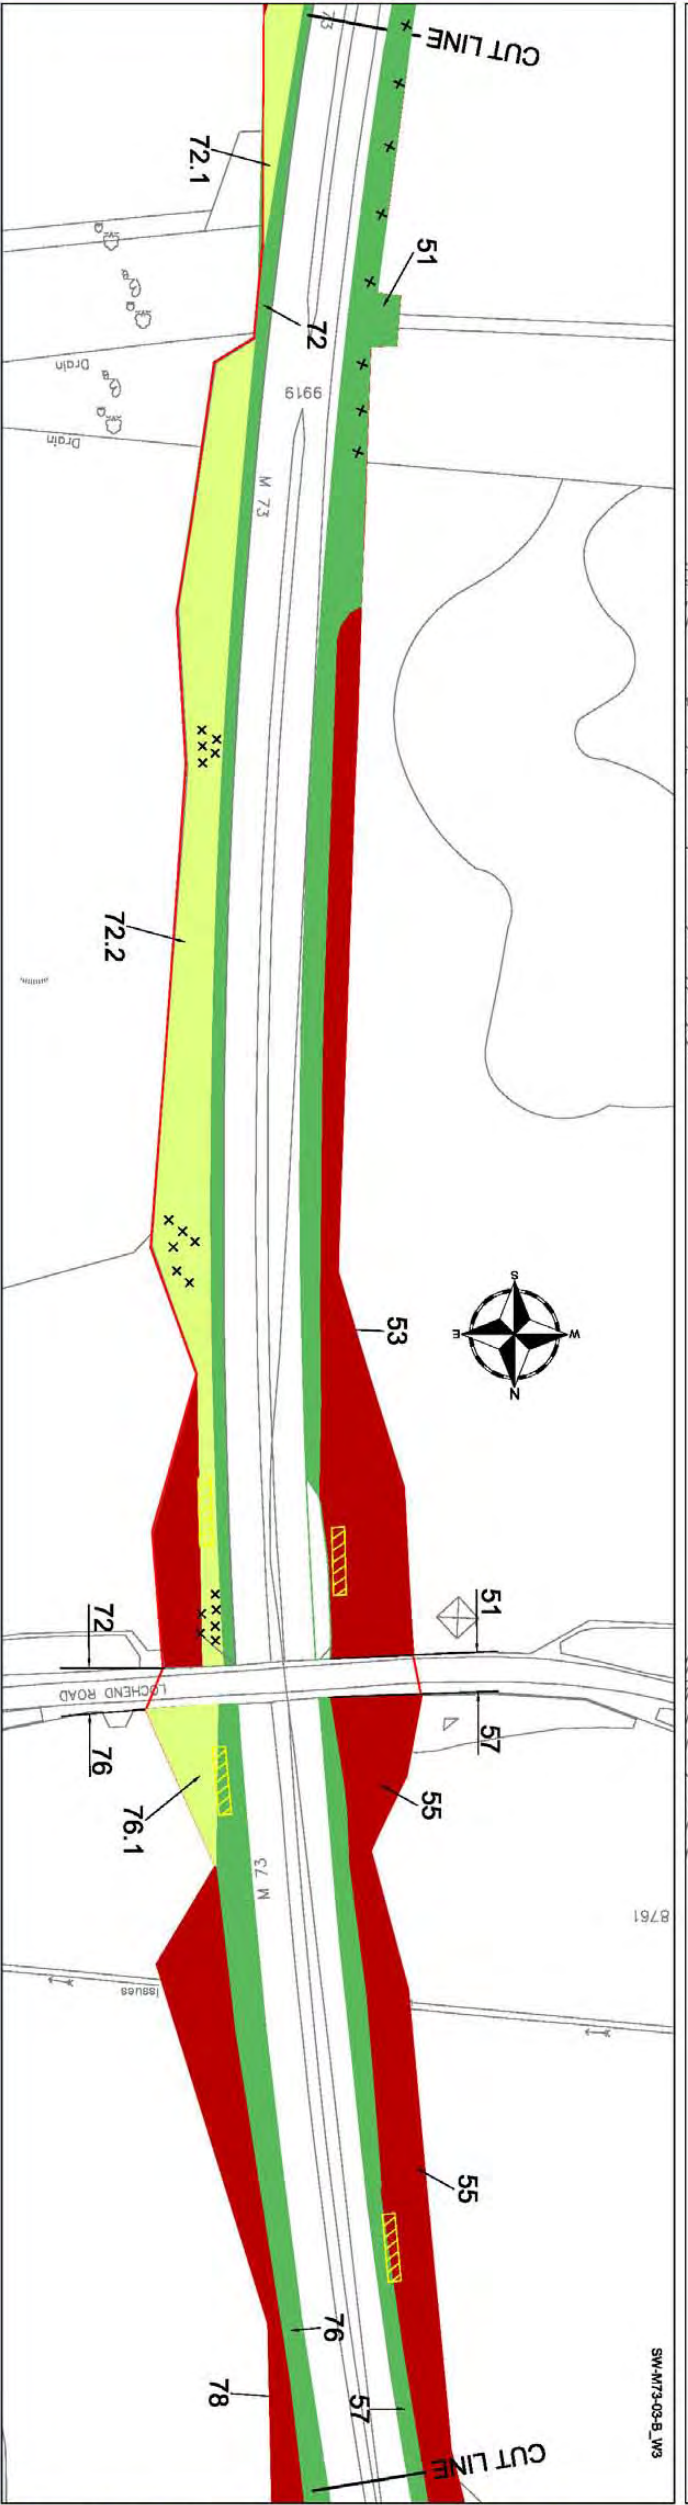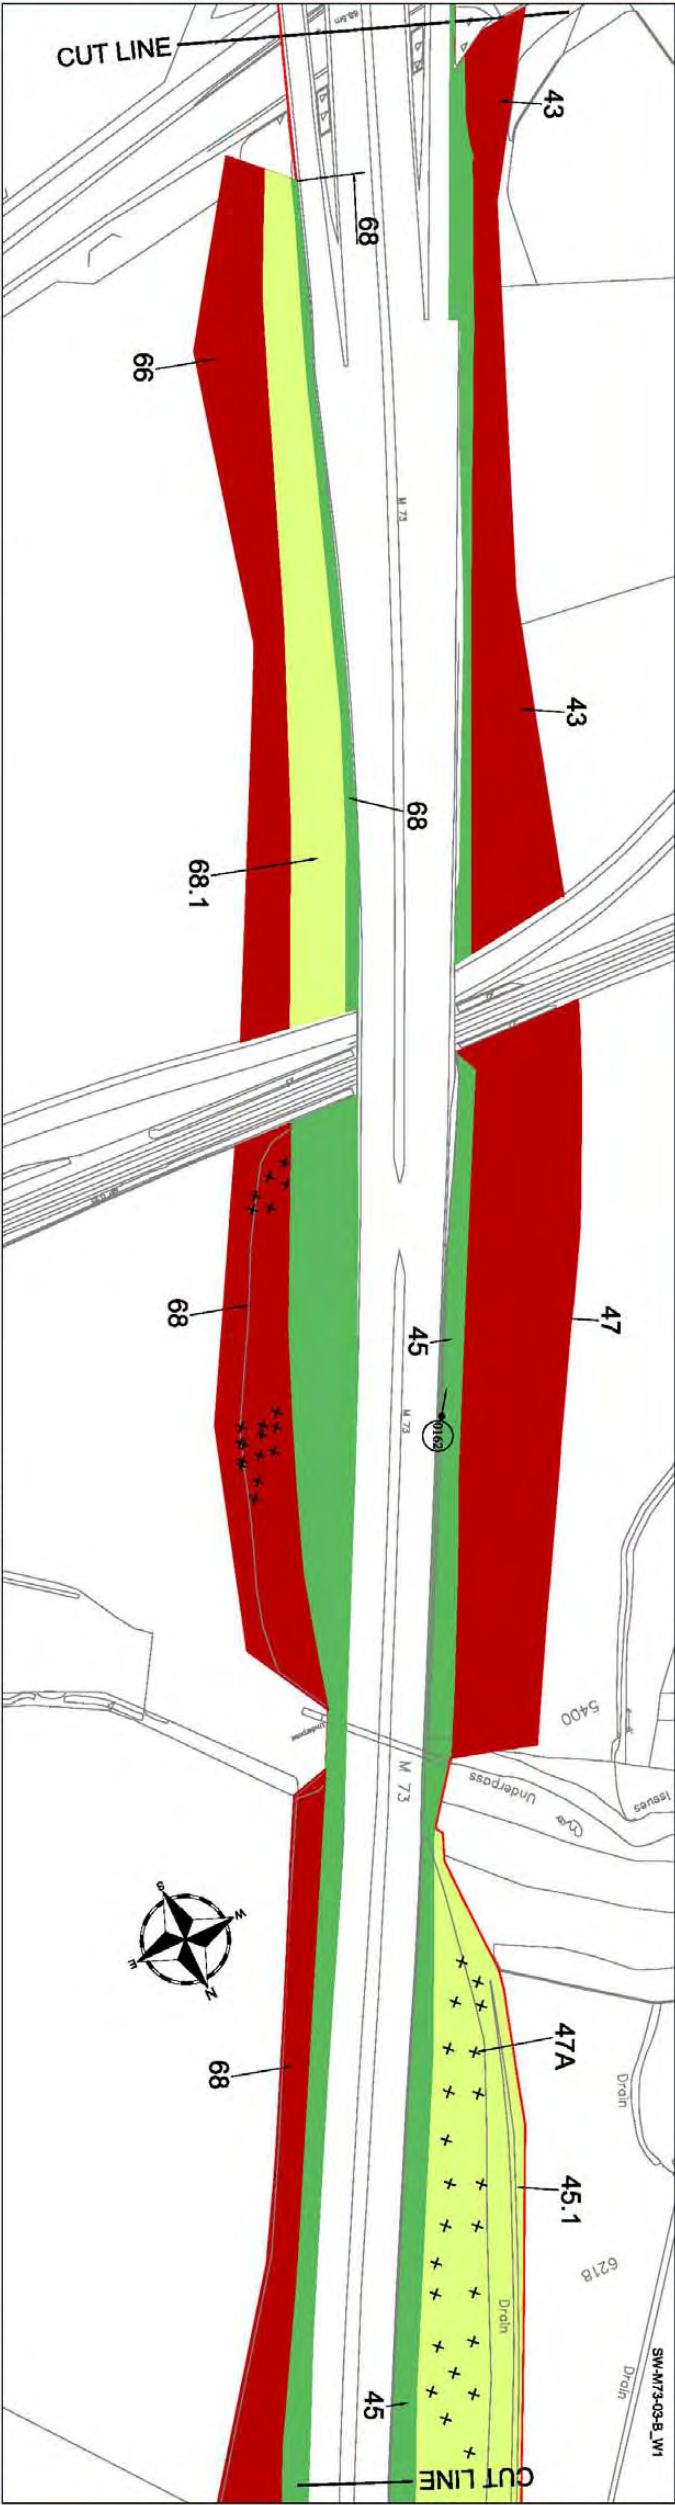

LEGEND

- Grass (a minimum of 14 cuts per annum)
- Grass (a minimum of 7 cuts per annum)
- Grass (a minimum of 3 cuts per annum)
- Visibility Splay (Cutting Regime as above)
- Grass (Minimal Frequency cut (1 Cut every 3 years))
- Hedges
- Scrub Areas
- Shrub Areas
- Wetland Areas
- Wildflower Areas
- Woodland Areas
- Daffodils

Specific Tree

Photo

Tree

Gradient

Scale

1:1250 @ A1

1:2500 @ A3



SCOTTISH EXECUTIVE



Arney Infrastructure Services
Langmuir Way
Burgessville
Glasgow G68 7RW
Tel.: 0141 781 9989
Fax: 0141 771 0833

FAIRHURST




Project Title
3rd GENERATION TERM CONTRACT FOR
MANAGEMENT AND MAINTENANCE OF
THE SCOTTISH TRUNK ROAD NETWORK OF
SOUTH WEST TRUNK ROAD UNIT

LANDSCAPE INVENTORY

Drawn	Date	Scale
T.M.	April 2005	
Checked	Date	
Approved	Date	Out Balance
Drawing No.:	SW-M74-03-B	
Revision:	M73 - SHEET 03 OF 05	

This Drawing is copyright and may not be reproduced in any form or used for construction without permission from Arney Highways.

This map is reproduced from the OS map by the Scottish Executive with the permission of Ordnance Survey on behalf of The Controller of Her Majesty's Stationary Office, (c) Crown Copyright. All rights reserved. Unauthorised reproduction infringes Crown Copyright and may lead to prosecution or civil proceedings.
Licence Number: GD3135G001

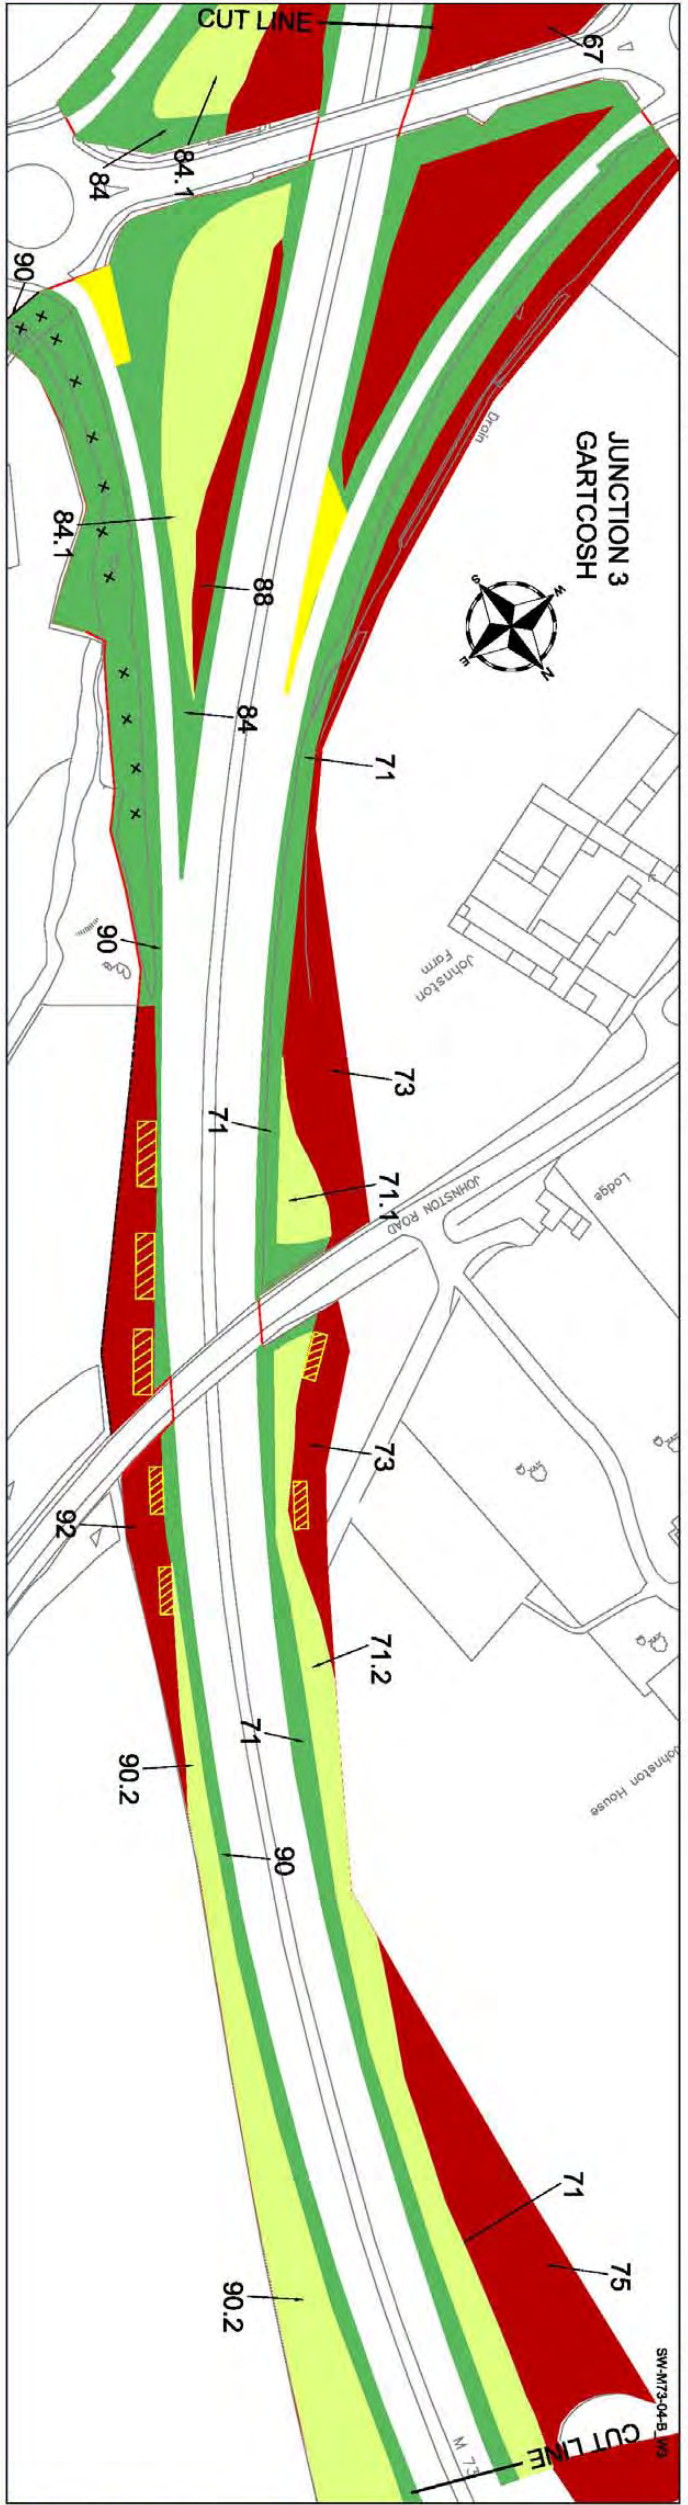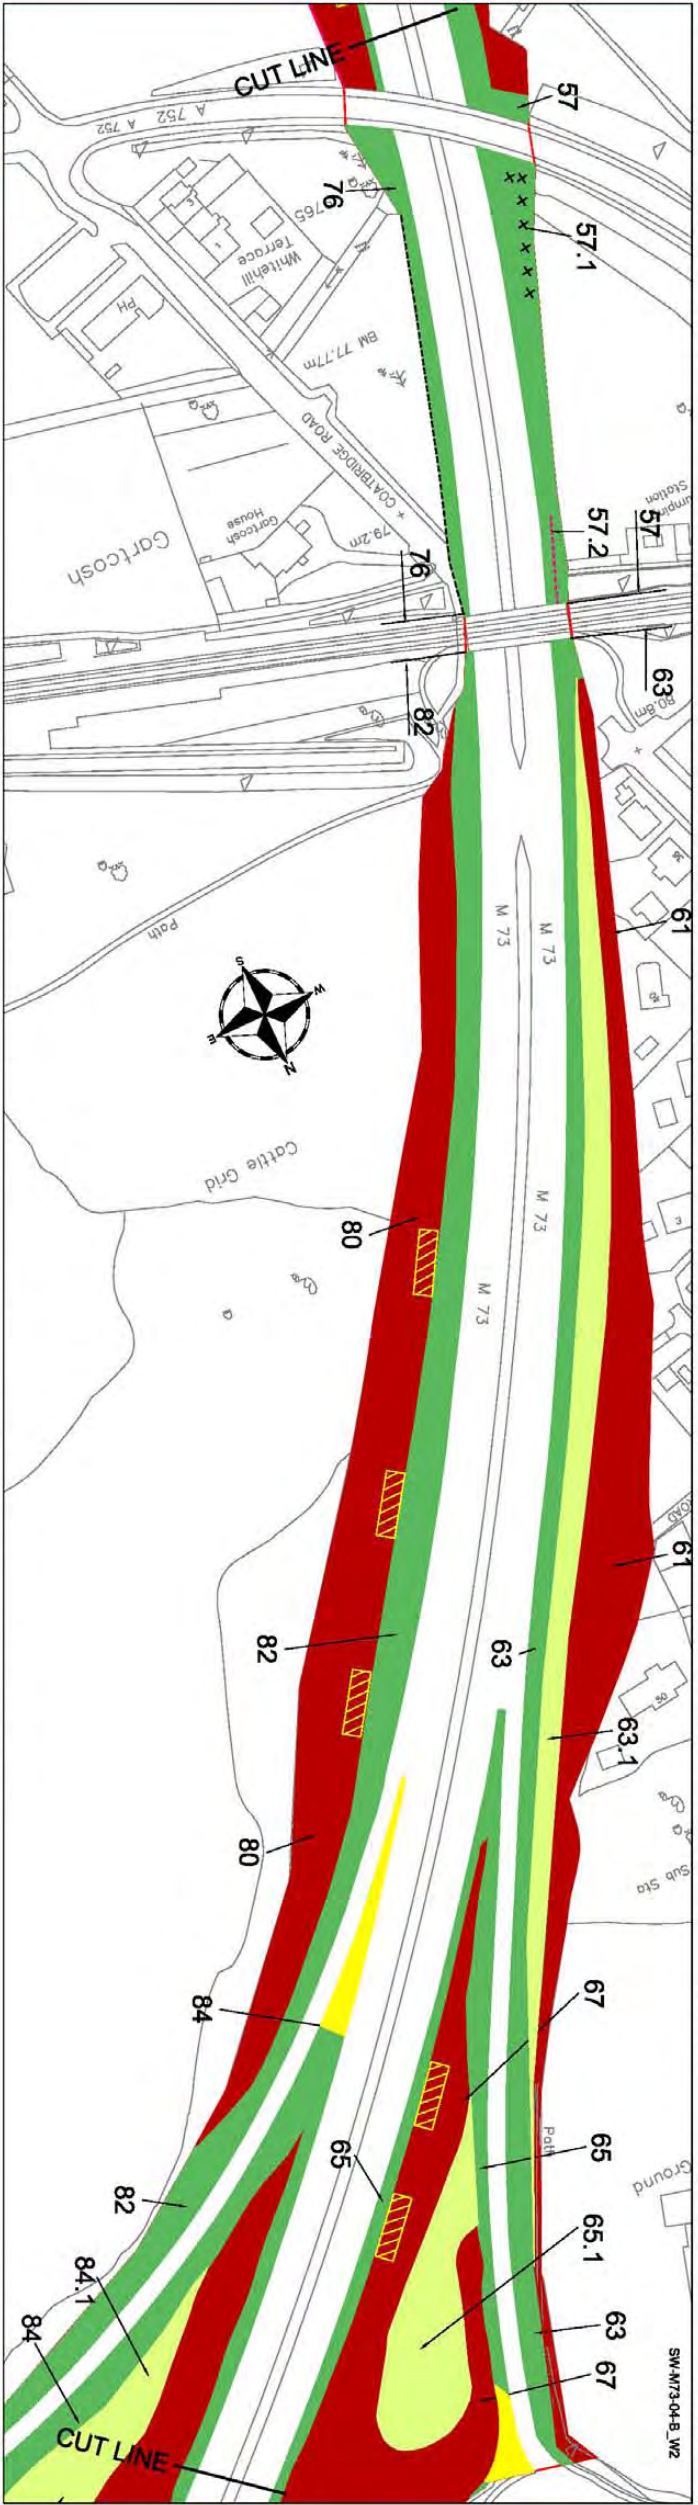
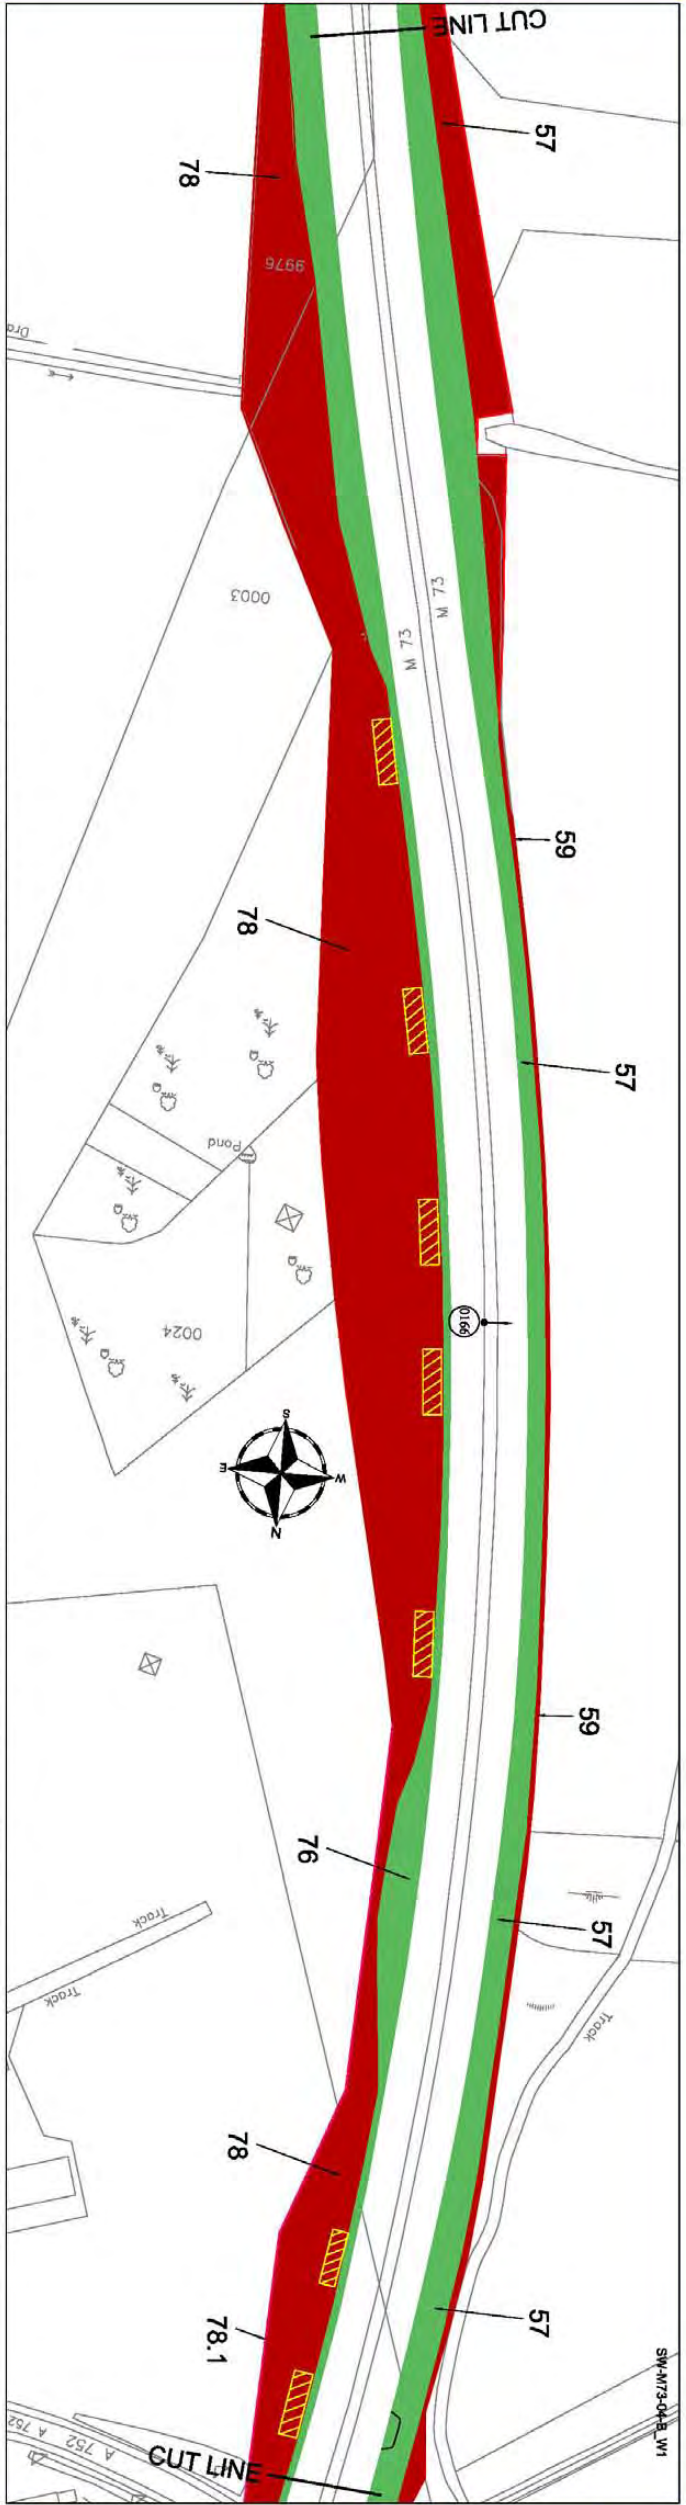





Project Title		3 rd GENERATION TERM CONTRACT FOR MANAGEMENT AND MAINTENANCE OF THE SOUTH WEST TRUNK ROAD NETWORK	
Drawing Title		M73 TRUNK ROAD	
Landscape Inventory			
Drawn	Date	Scale	
T.M.	April 2005		
Checked	Date	Out Balance	
Approved	Date	SW-M73-04-B	
Drawing No.: M73 - SHEET 04 OF 05			
Revision			

Scottish Executive		Arney Infrastructure Services	
Langmuir Way		Barrhead	
Glasgow GL1 1 781 8800		Glasgow GL1 1 781 8800	
089 7747 fax: 0141 771 0893		089 7747 fax: 0141 771 0893	
FAIRHURST		FAIRHURST	

This map is reproduced from the OS map by the Scottish Executive with the permission of Ordnance Survey on behalf of The Controller of Her Majesty's Stationary Office. (c) Crown Copyright. All rights reserved. Unauthorised reproduction infringes Crown Copyright and may lead to prosecution or civil proceedings.

Licence Number: G5J313550001

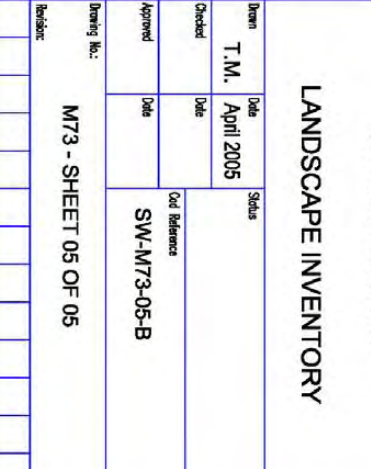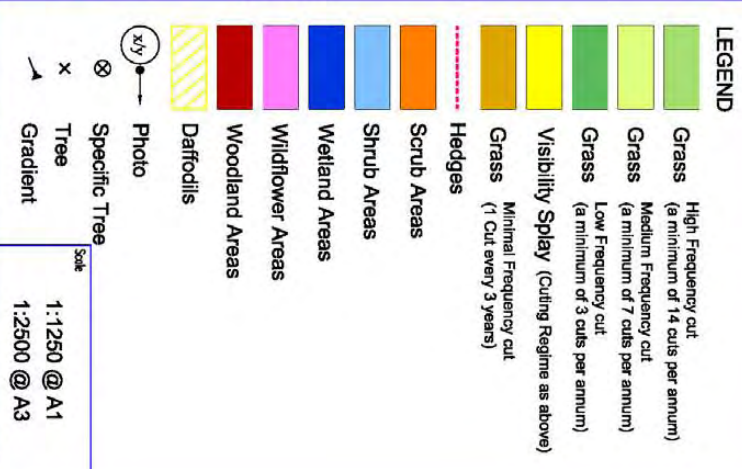

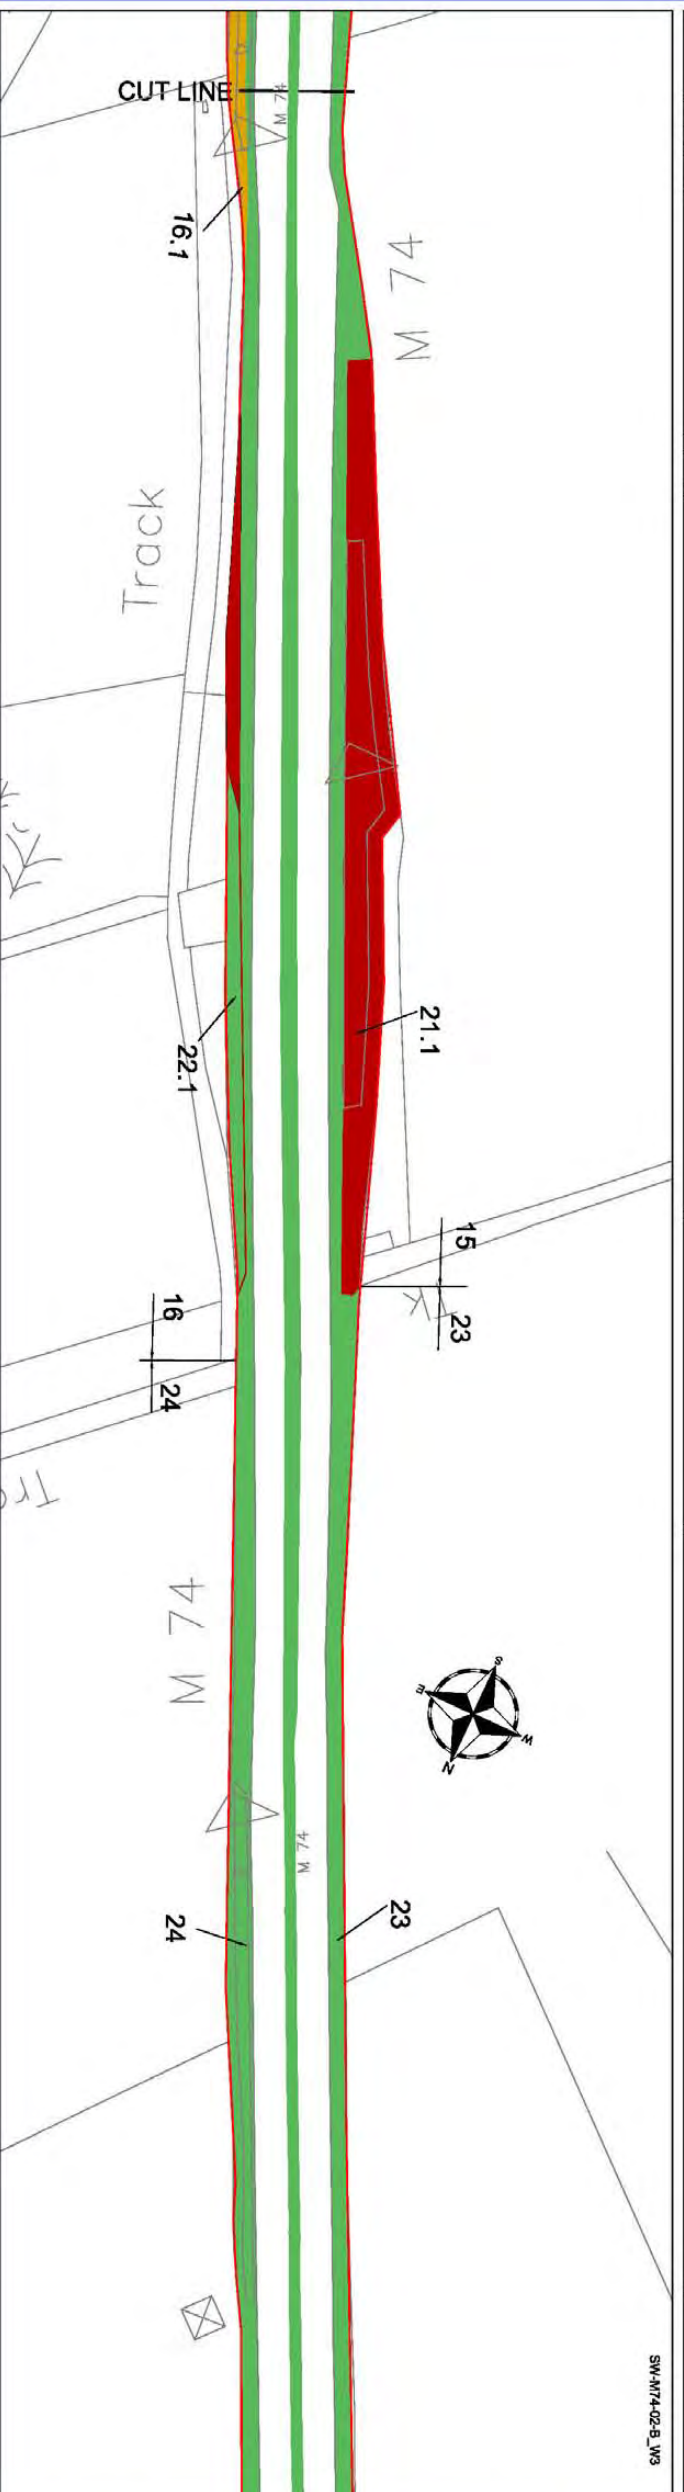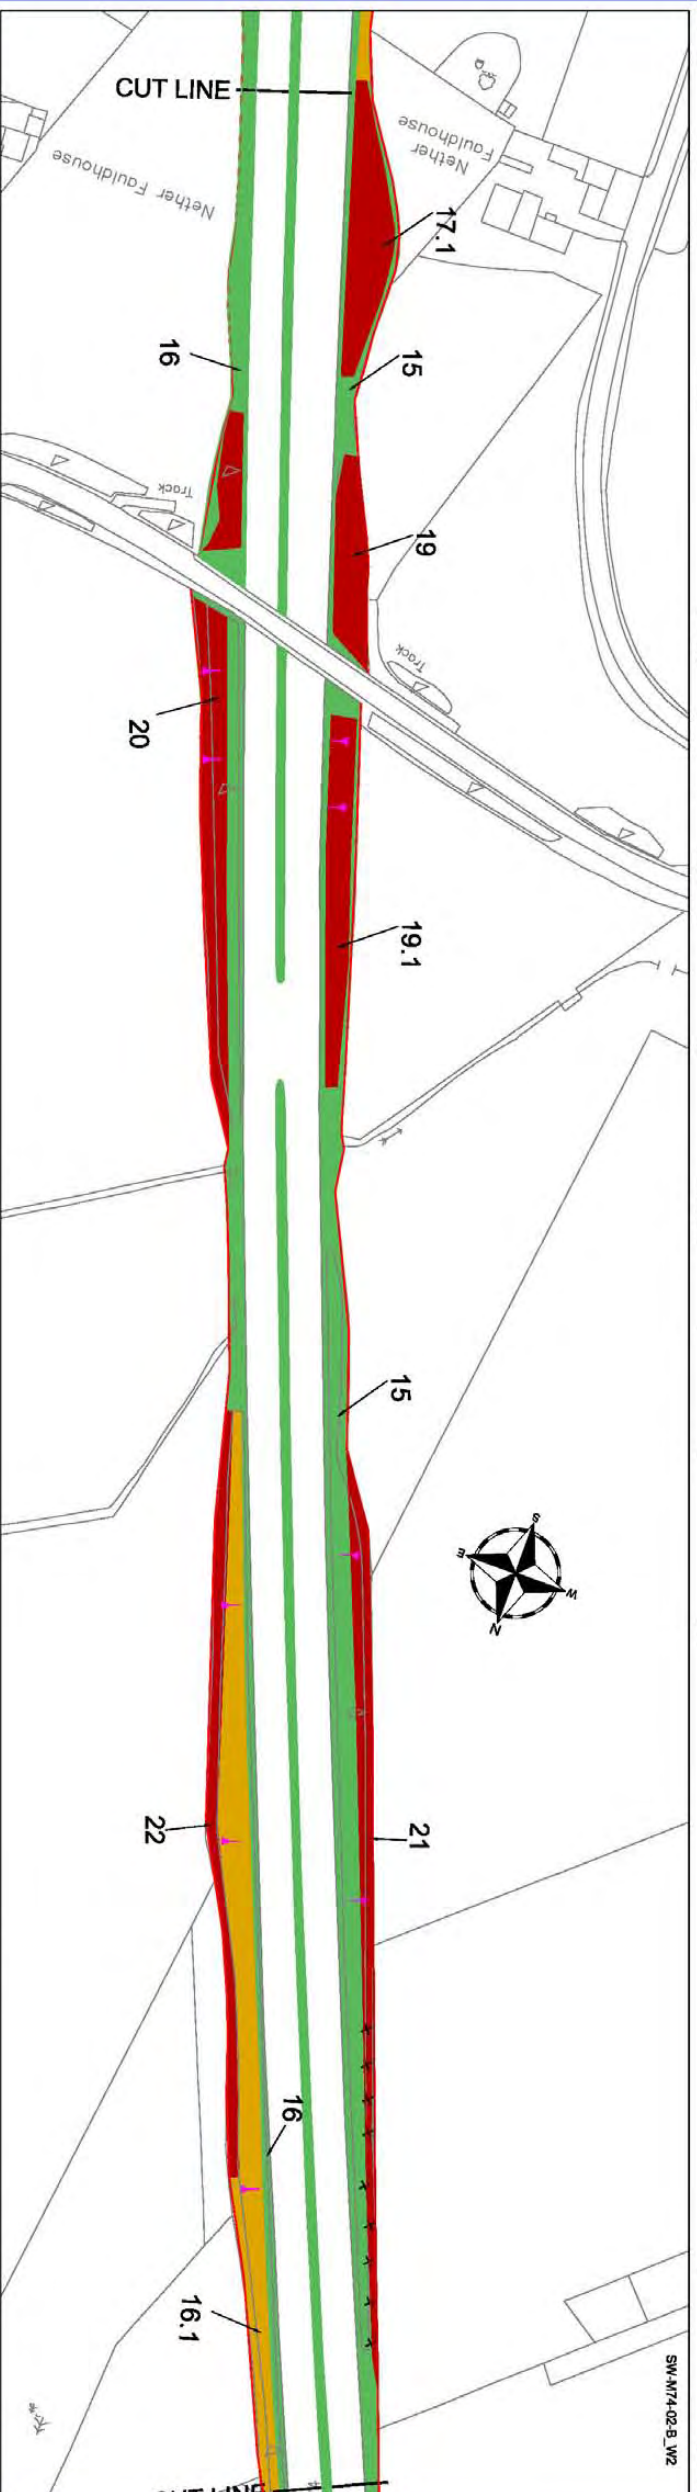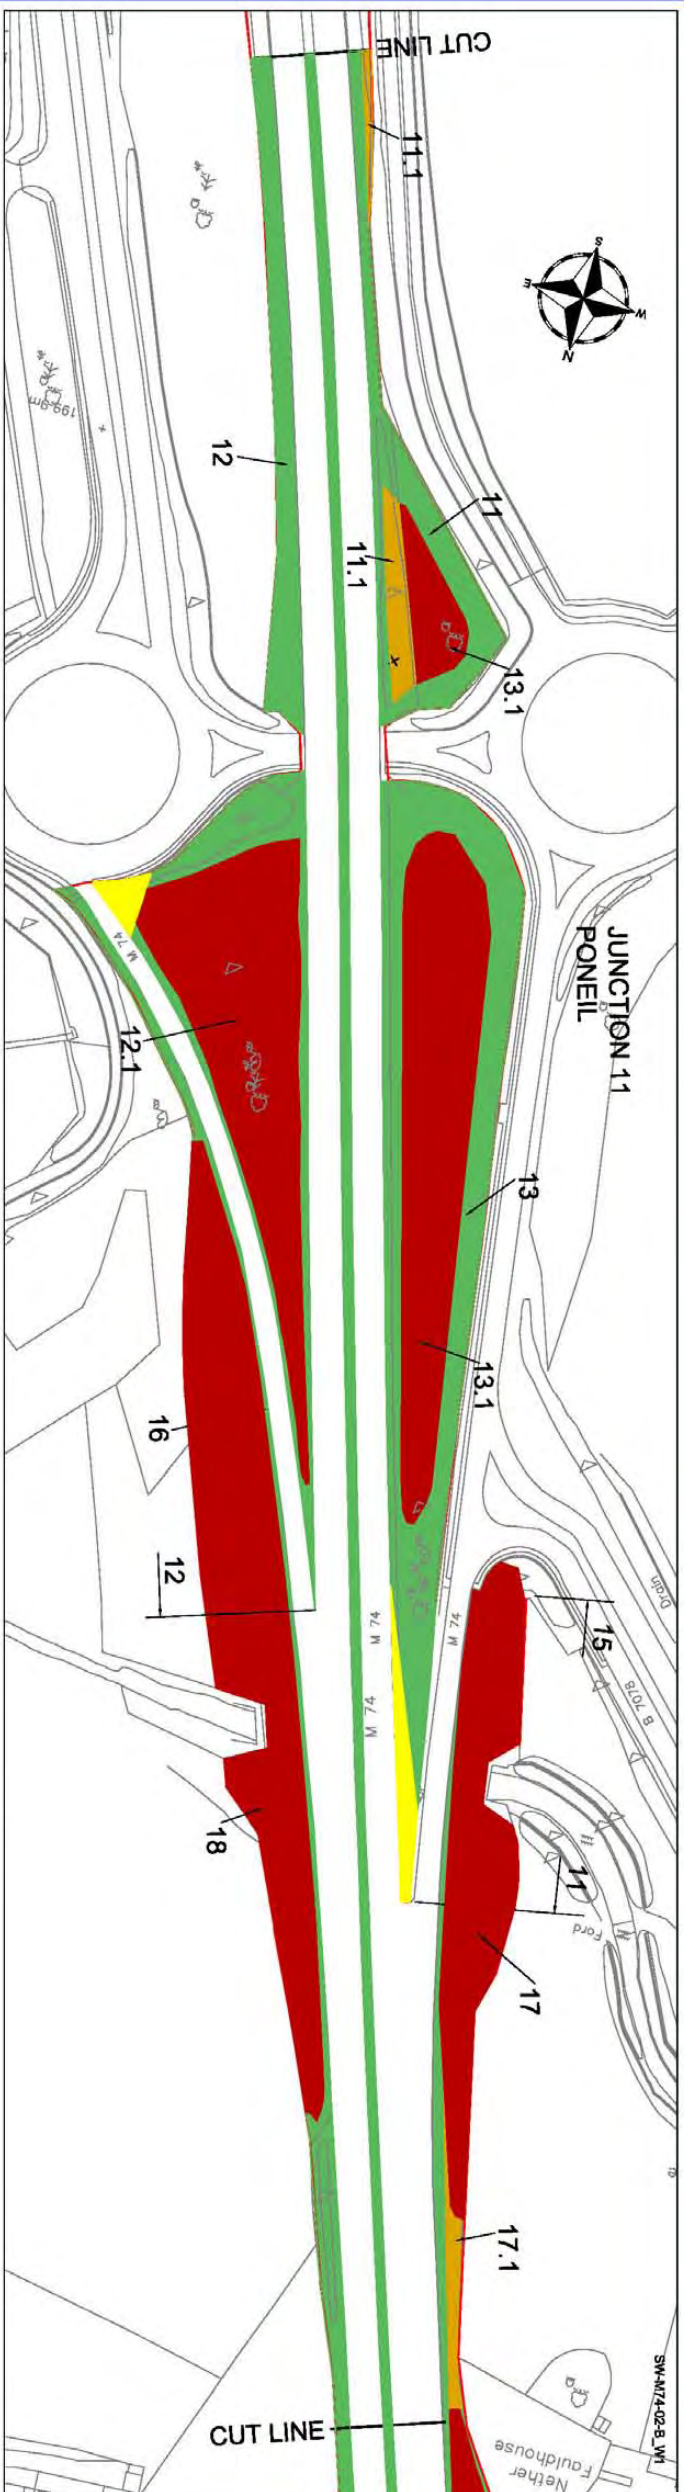

This Drawing is copyright and may not be reproduced in any form or used for construction without permission from Arney Highways.

This map is reproduced from the OS map by the Scottish Executive with the permission of Ordnance Survey on behalf of The Controller of Her Majesty's Stationary Office. (c) Crown Copyright. All rights reserved. Unauthorised reproduction infringes Crown Copyright and may lead to prosecution or civil proceedings.

Licence Number: GD5135/G001

LEGEND	
	Grass High Frequency cut (a minimum of 14 cuts per annum)
	Grass Medium Frequency cut (a minimum of 7 cuts per annum)
	Grass Low Frequency cut (a minimum of 3 cuts per annum)
	Visibility Spray (Cutting Regime as above)
	Grass Minimal Frequency cut (1 Cut every 3 years)
 Hedgerows	
	Scrub Areas
	Shrub Areas
	Wetland Areas
	Wildflower Areas
	Woodland Areas
	Photo
	Specific Tree
	Tree
	Gradient

Scale
1:1250 @ A1
1:2500 @ A2

[illegible]

SCOTTISH EXECUTIVE

Uhl, Warringers



Amey Highways
Langmuir Way
Bargedie
Glasgow tel.: 0141 781 6900
GGS TRW fax.: 0141 771 0893

FAIRHURST

Project Title
3rd GENERATION TERM CONTRACT FOR
MANAGEMENT AND MAINTENANCE OF
THE SCOTTISH TRUNK ROAD NETWORK
SOUTH WEST TRUNK ROAD UNIT

Drawing Title

M74 MOTORWAY

LANDSCAPE INVENTORY

Drawn	Date	Status
	April 2005	
Checked	Date	
Approved	Date	
Out Reference		SW-M74-02-B

Drawing No.:

M74 - SHEET 02 OF 17