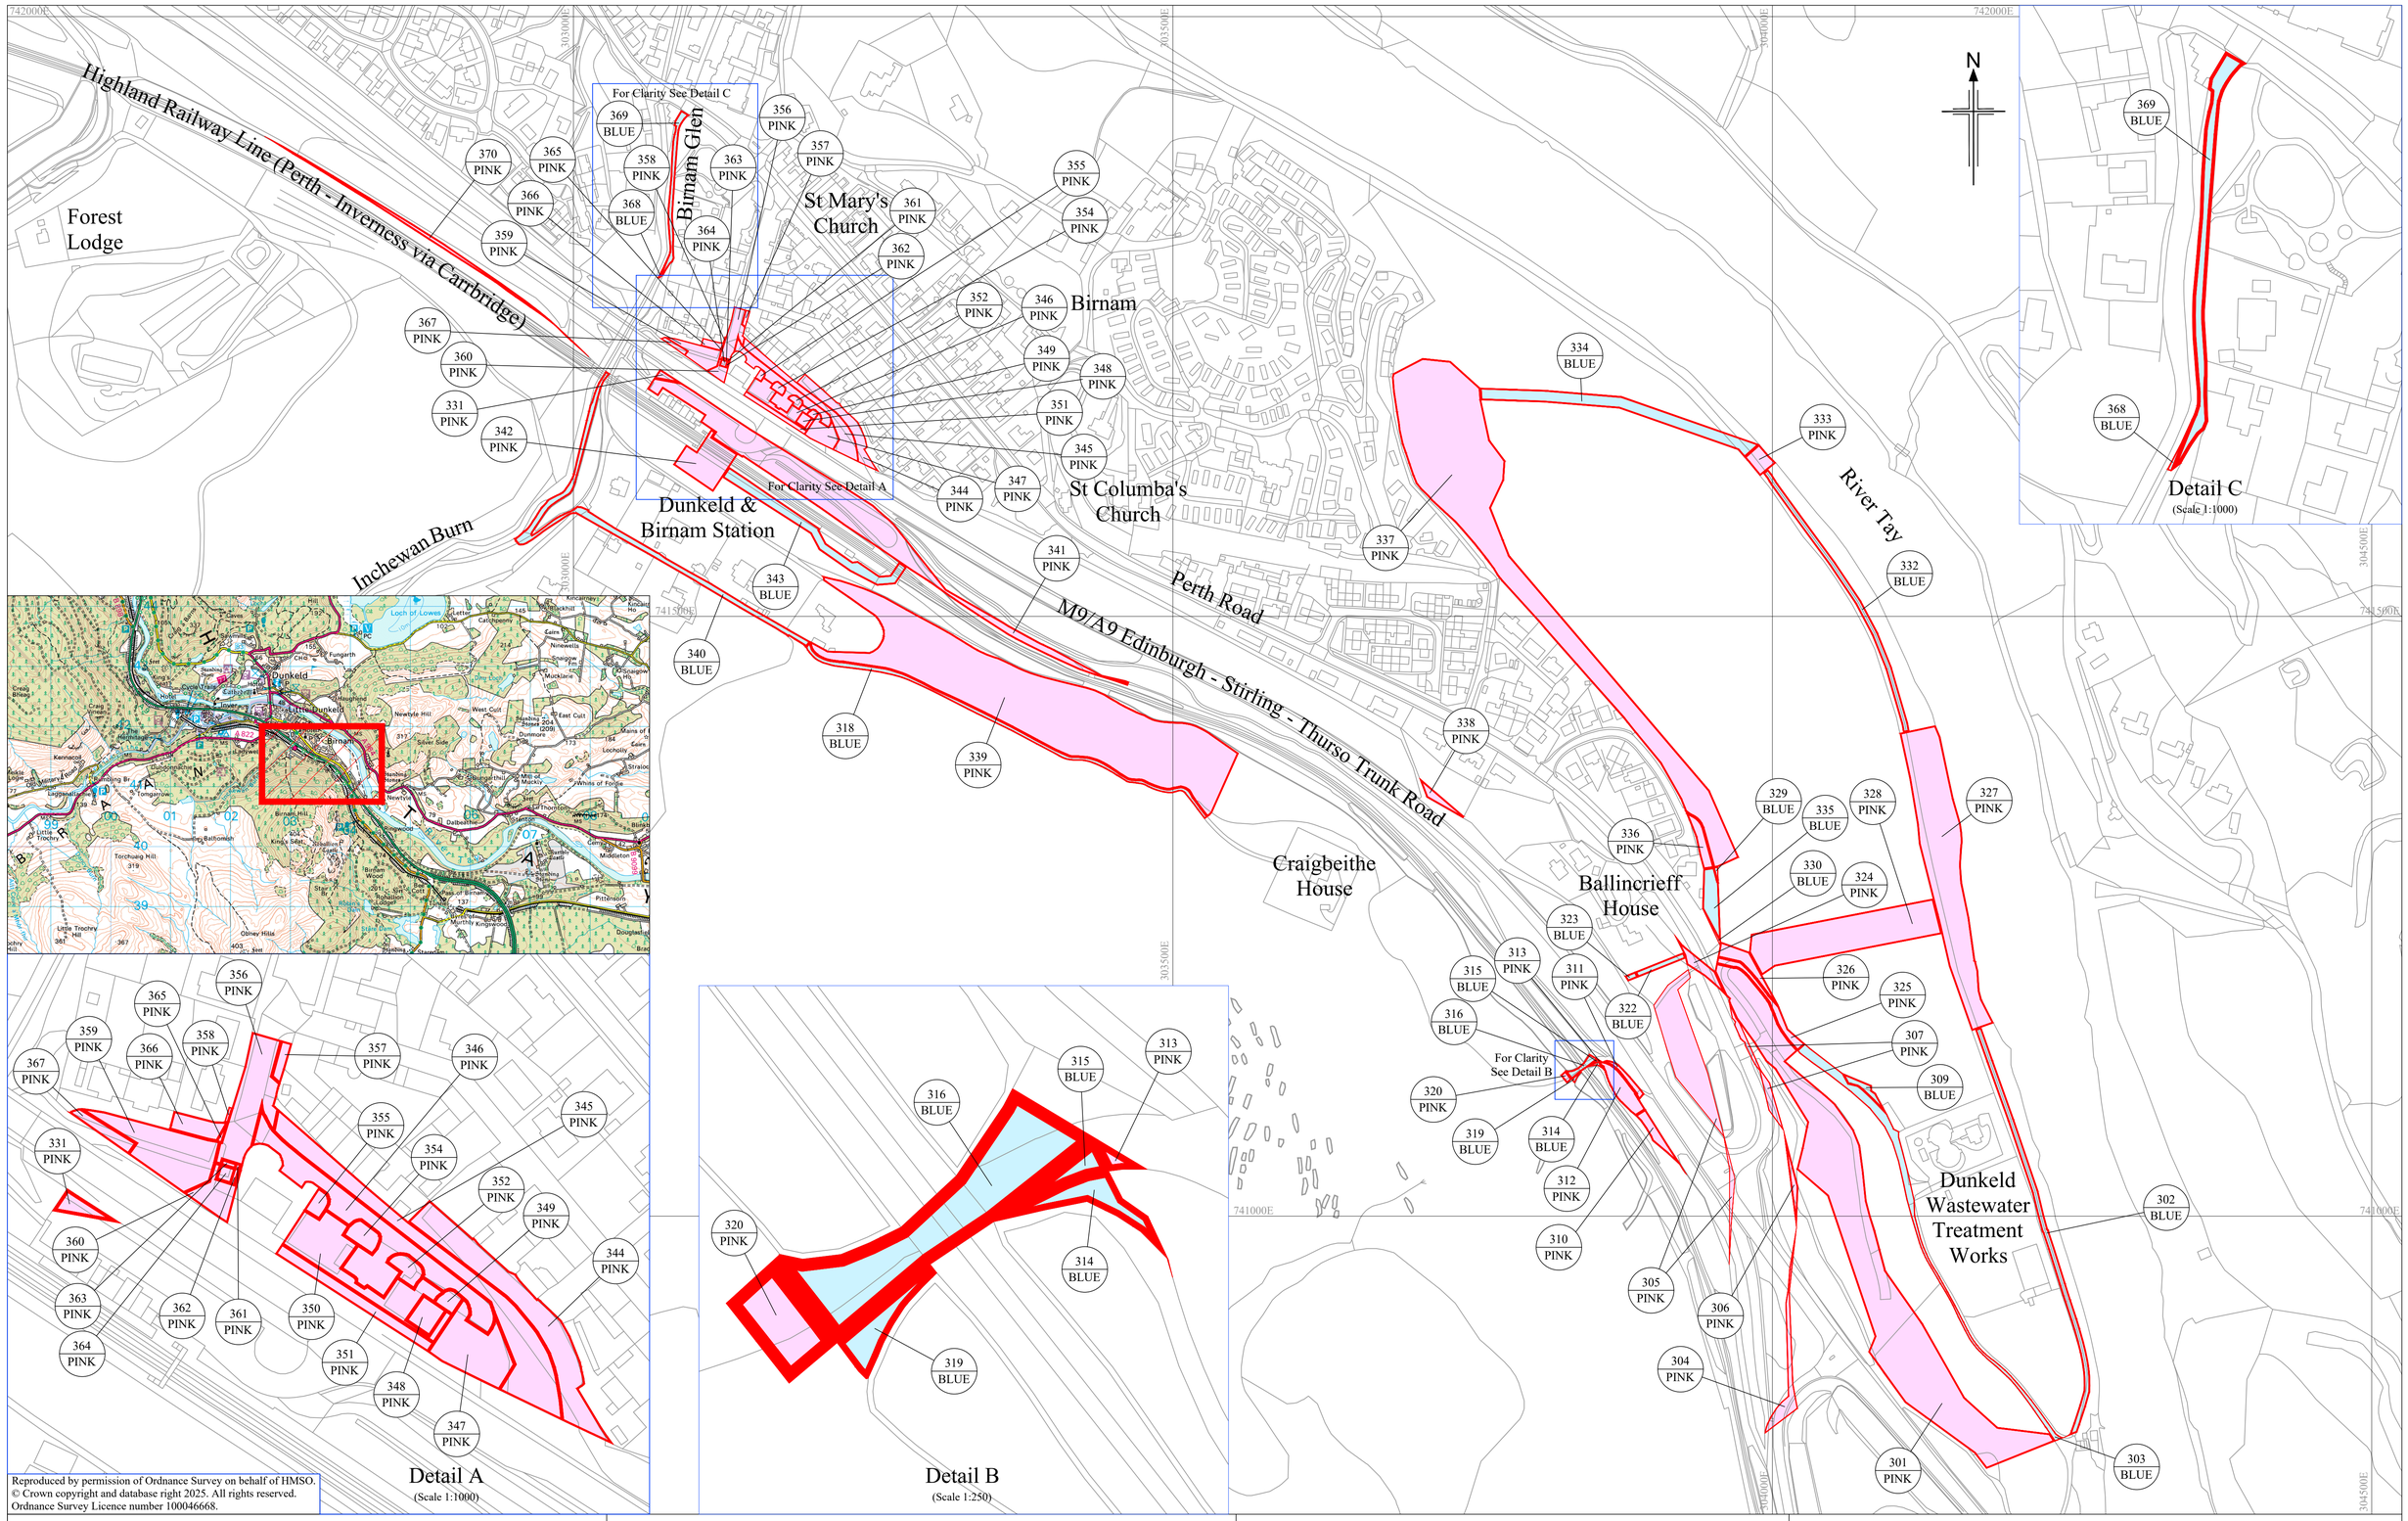

Reproduced by permission of Ordnance Survey on behalf of HMSO.
© Crown copyright and database right 2025. All rights reserved.
Ordnance Survey Licence number 100046668.

TRANSPORT SCOTLAND
CÒMHDHAIL ALBA

Scottish Government
Riaghaltas na h-Alba
gov.scot

KEY

PINK — LAND TO BE ACQUIRED

BLUE — SERVITUDE RIGHT TO BE ACQUIRED

© Crown copyright and database right 2025. All rights reserved. Ordnance Survey Licence number 100046668.

Scale :- 1/2500

0 50 100 150 200 250

Metres

THE A9 TRUNK ROAD
(PASS OF BIRNAM TO TAY CROSSING)
COMPULSORY PURCHASE ORDER 202[]
SHEET 3 OF 7