


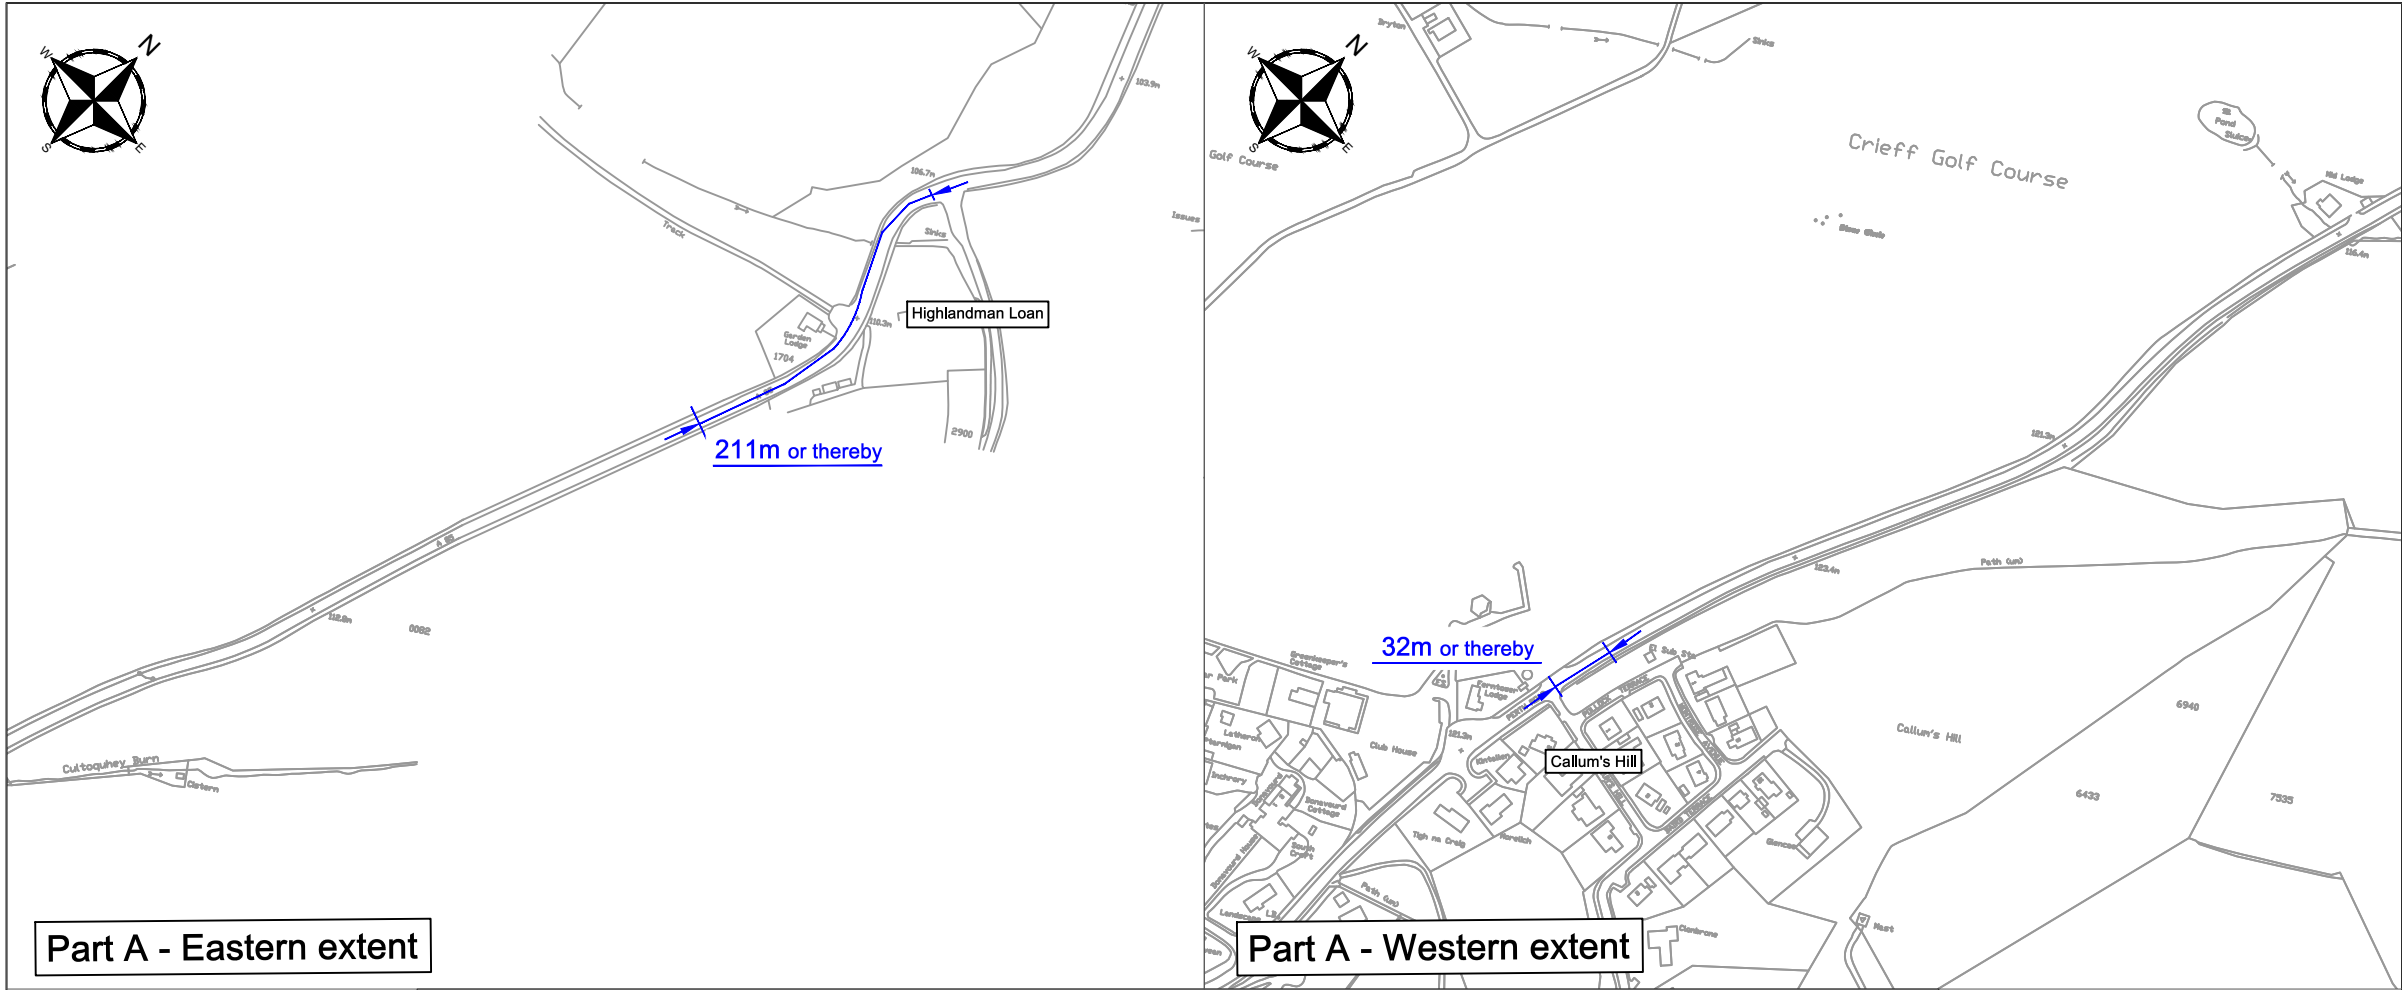

Drawing Number									
A85 Gilmerton PTRO 1 Plan - Schedule 3									
Schedule 3									
Part A - That the length of the A85 Perth - Lochearnhead Trunk Road at Gilmerton, from a point 211 metres or thereby west of the extended western kerb line of Highlandman Loan, in a westerly direction to a point 30 metres or thereby east of the extended eastern kerb line of Callum's Hill, a distance of 1.010 kilometres or thereby.									
Do not scale this drawing									
Rev	Date							Checked	
Status									
PTRO									
Rev.									
0.0									
Client									
									
									
Project		A85 Gilmerton to Crieff Speed Limit Review							
Title		Speed Limit Reduction Plan							
Drawing No.		3 of 4							
Scale		NTS						Date May 2026	
Designed KT		Drawn KT		Checked KMCK		Approved		KMCK	

