
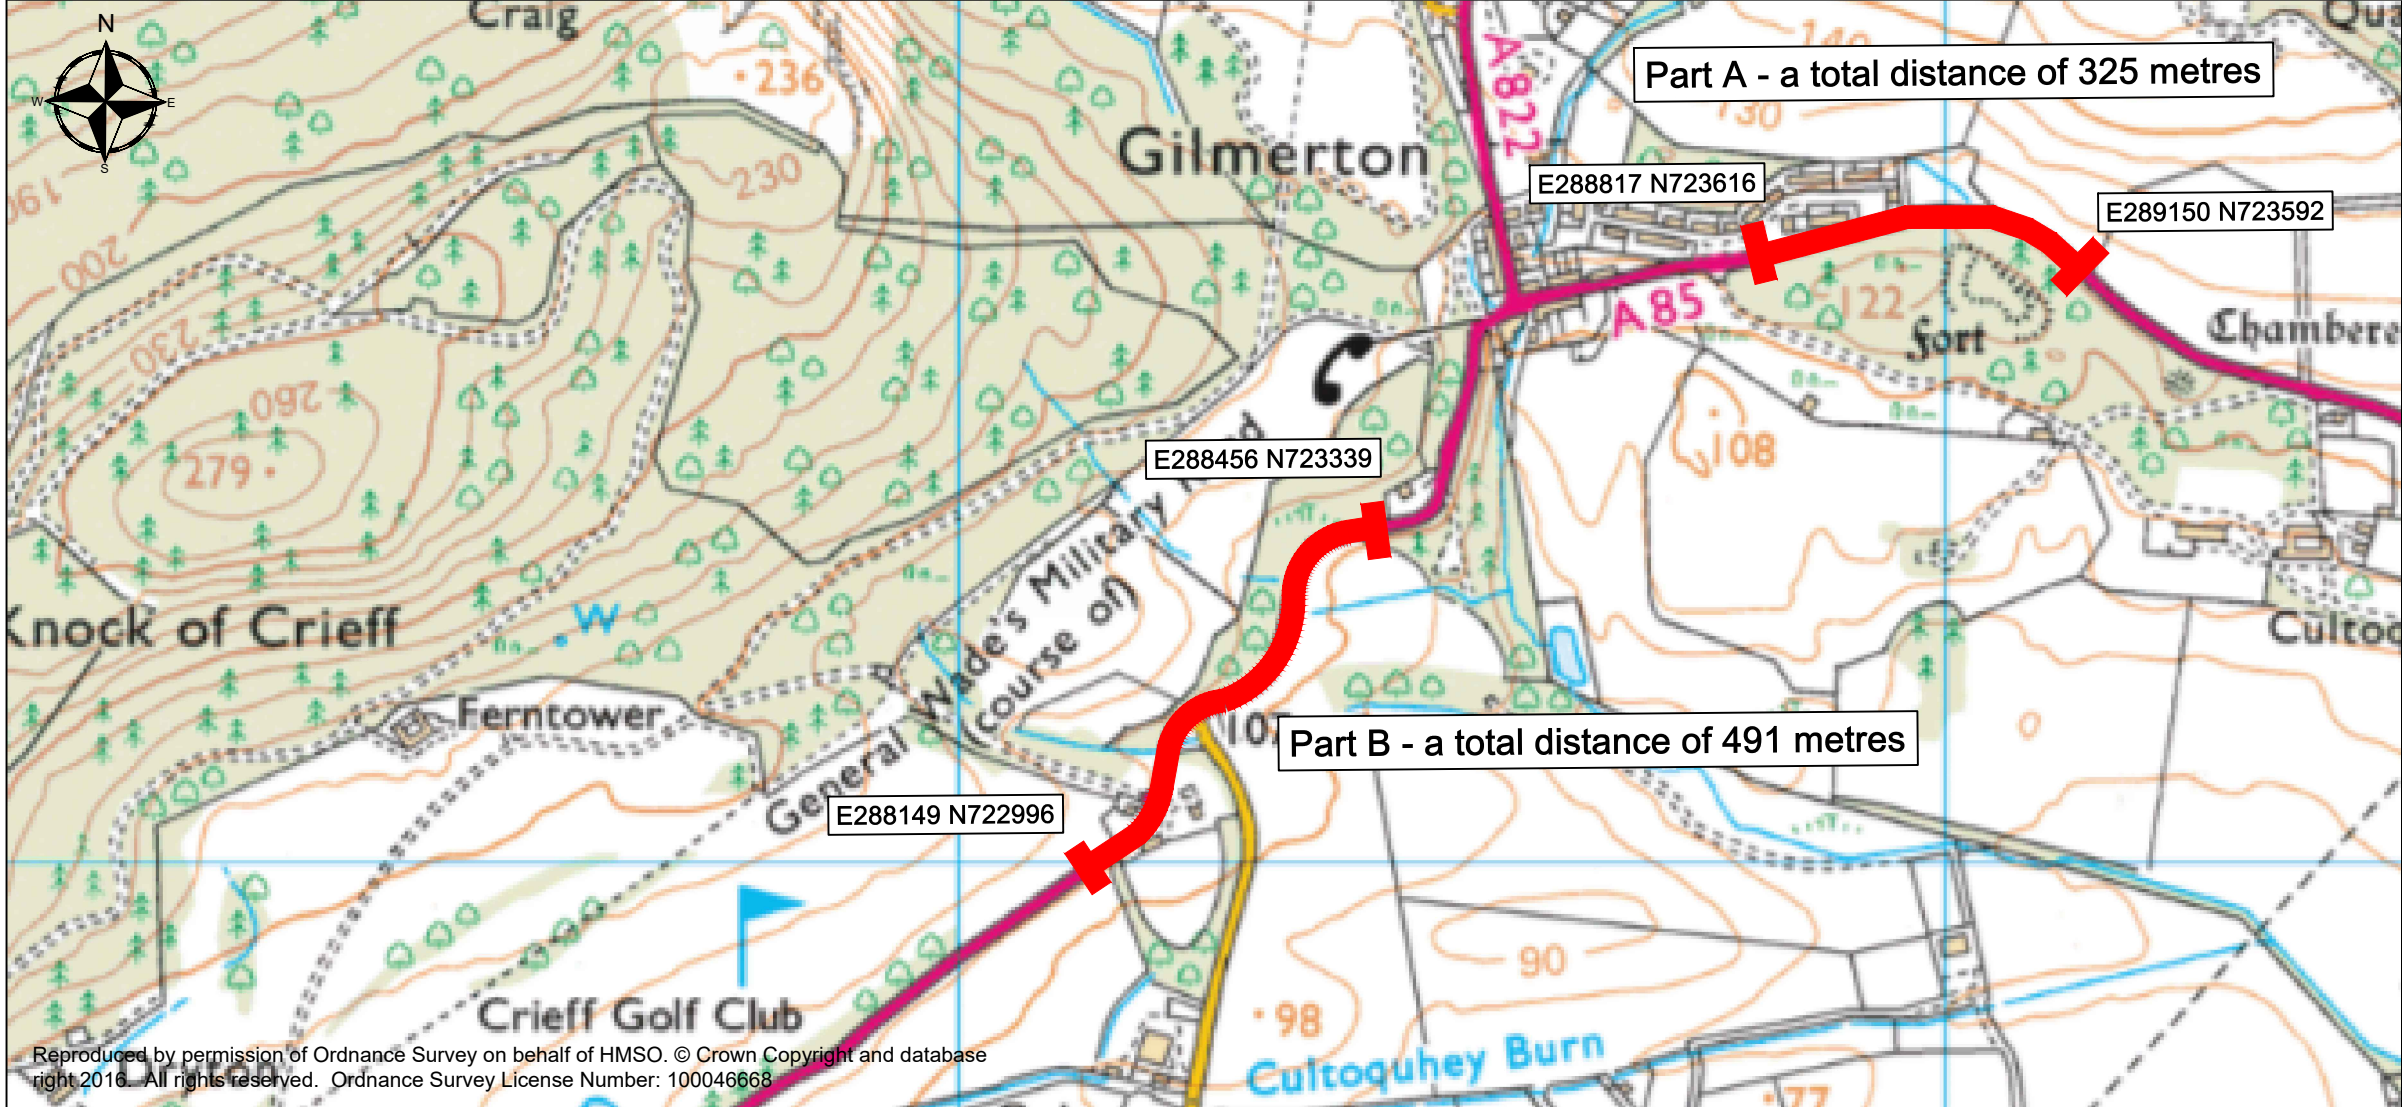


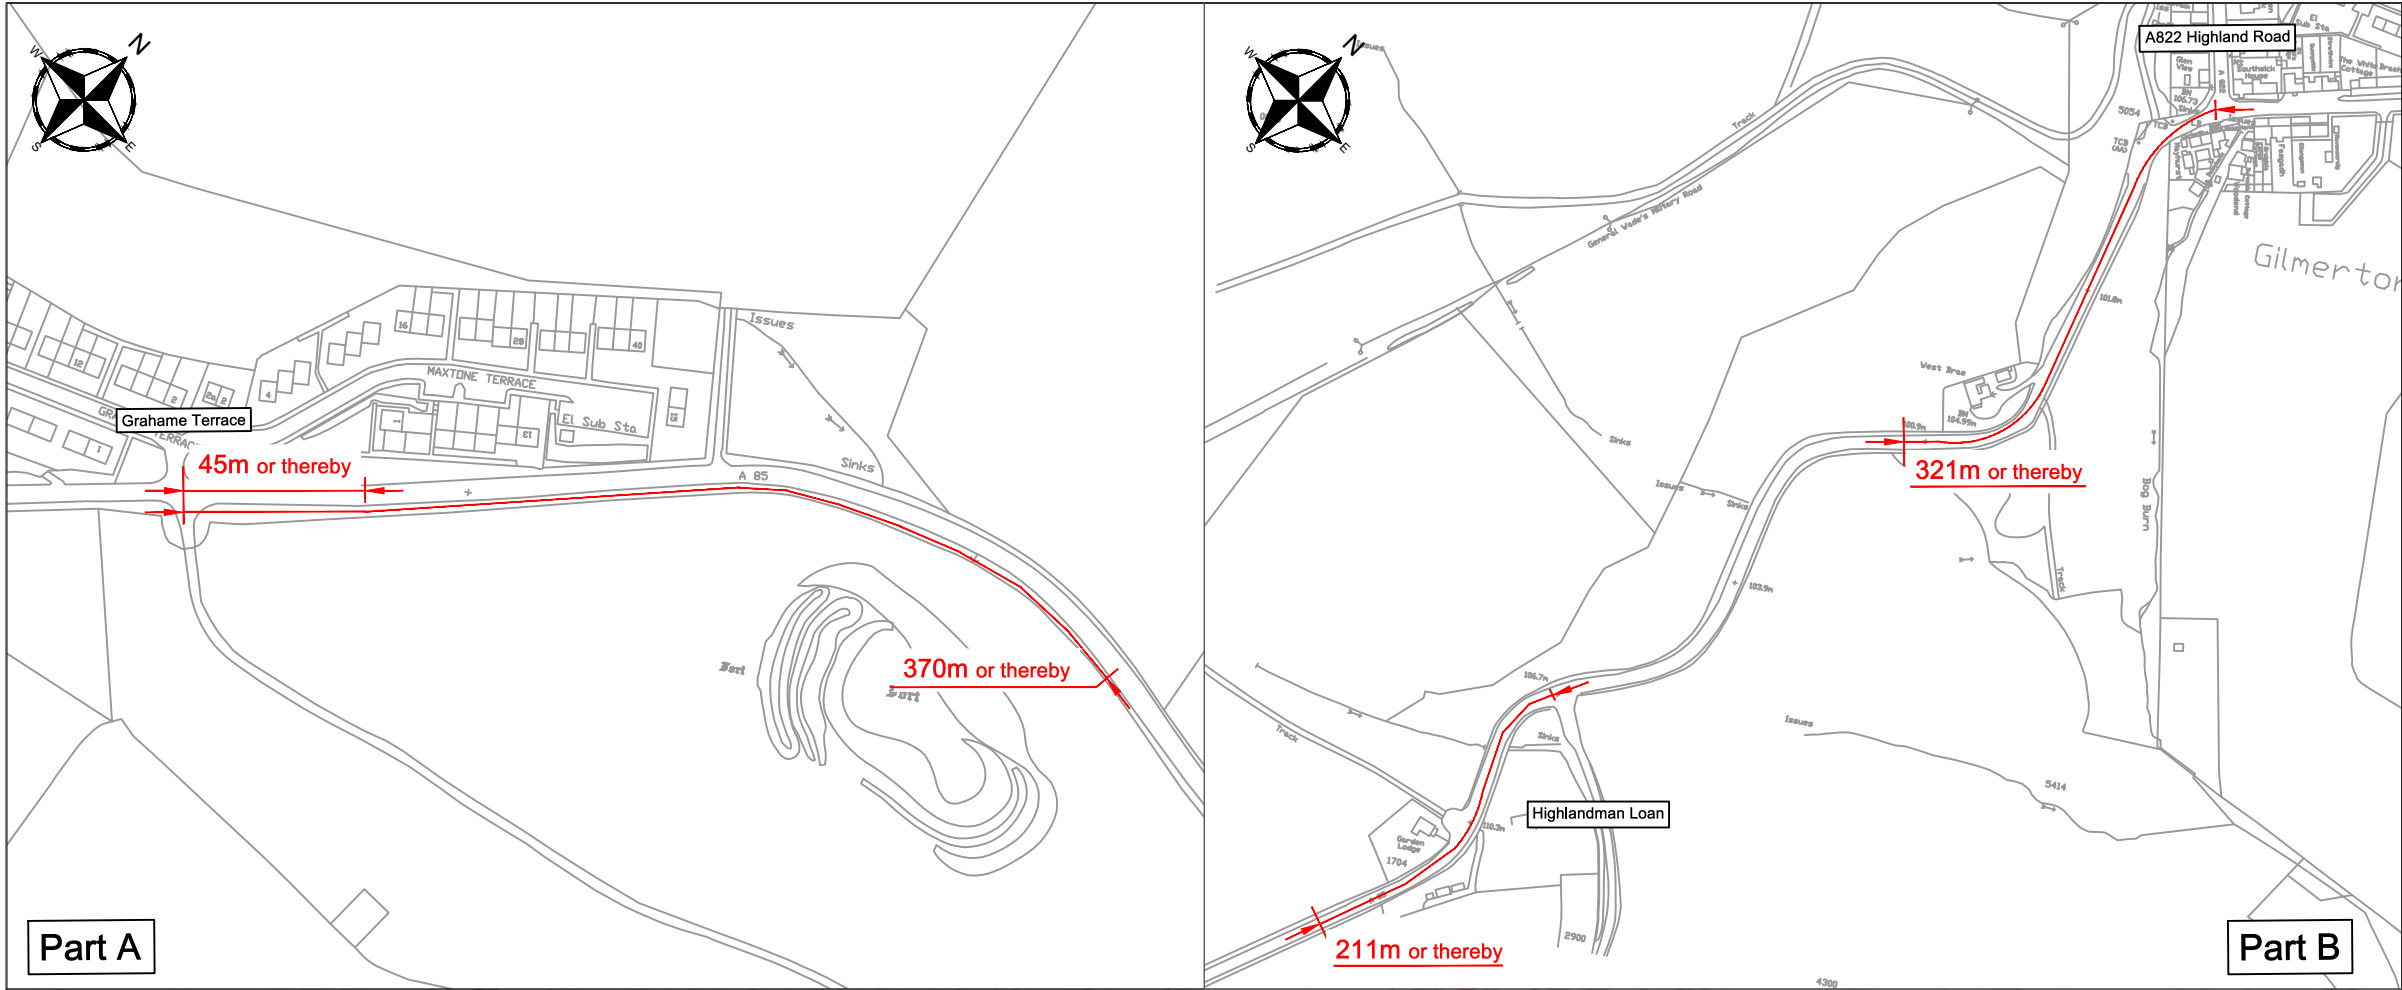

Drawing Number			
A85 Gilmerton PTRO 1 Plan - Schedule 2			
Schedule 2			
Part A - That the length of the A85 Perth - Lochearnhead Trunk Road at Gilmerton, from a point 45 metres or thereby east of the extended eastern kerb line of Grahame Terrace, in an easterly direction to a point 370 metres or thereby east of the extended eastern kerb line of Grahame Terrace, a distance of 325 metres or thereby.			
Part B - That the length of the A85 Perth - Lochearnhead Trunk Road at Gilmerton, from a point 321 metres or thereby west of the extended western kerb line of the A822 Highland Road, in a westerly direction to a point 211 metres or thereby west of the extended western kerb line of Highlandman Loan, a distance of 491 metres or thereby.			
Do not scale this drawing			
Rev	Date	Checked	
Status		PTRO	
Rev.		0.1	
Client			
			
Project		A85 Gilmerton to Crieff Speed Limit Review	
Title		Speed Limit Reduction Plan	
Drawing No.		2 of 4	
Scale		NTS	
Designed		Date May 2026	
KT	Drawn	KT	Checked KMck
Approved		KMck	