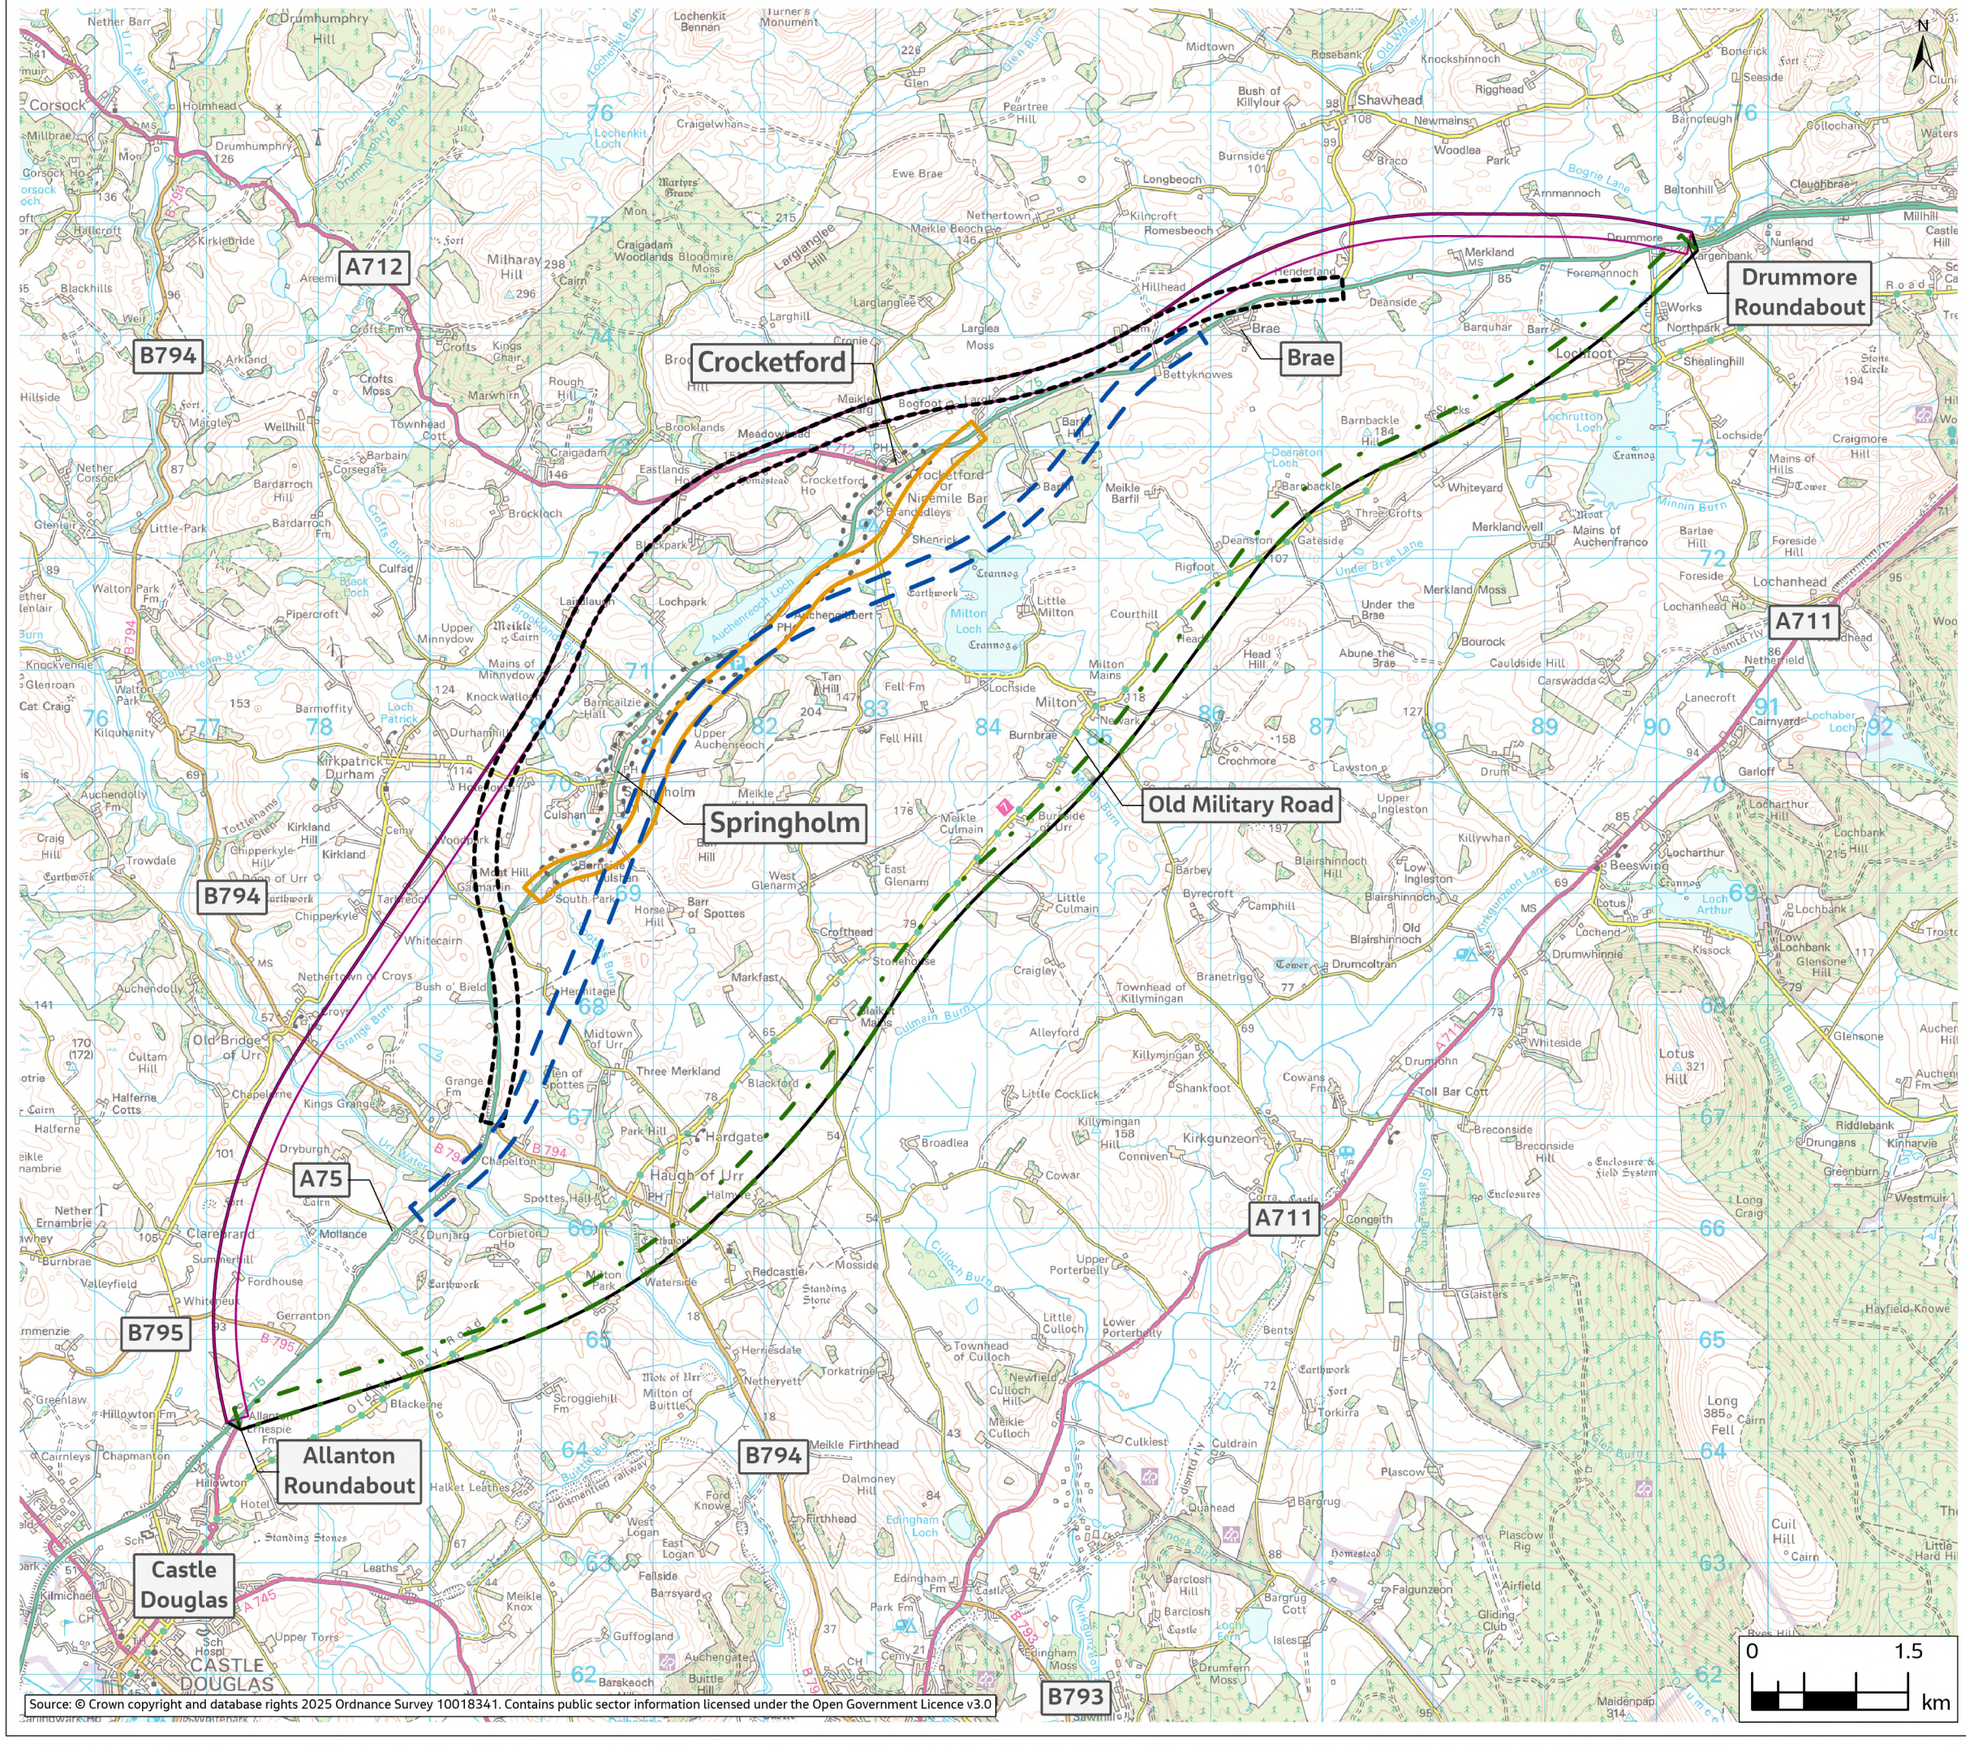


Legend

Improvement Strategies

- 1
- 2
- 3
- 4
- 5
- 6

DMRB Stage 1 Assessment Corridor

Source: © OpenStreetMap (and) contributors, CC-BY-SA © Crown copyright and database rights

| Rev. | Date | Purpose of revision | Drawn | Check'd | Rev'd | Appr'd |
|---|---|---|---|---|---|---|
| C01 | 2025-09-10 | For Publication | ER | SM | LH | KK |

Jacobs
95 Bothwell Street, Glasgow, G2 7HX, UK.
Tel: +44(0)141 243 8000
www.jacobs.com

Client

TRANSPORT SCOTLAND
CÒMHDHAIL ALBA

Funded by UK Government

Project

A75 SPRINGHOLM AND CROCKETFORD IMPROVEMENTS

Drawing Title

FIGURE 1-1
DMRB STAGE 1 ASSESSMENT CORRIDOR



Drawing Status: A2 - FOR PUBLICATION

| | | | |
|---|---|---|---|
| Scale @ A3 | 1:55,000 | | |
| Jacobs No. | B3912301 | | |
| Project Stage | STAGE 1 | Project State | PRELIMINARY |

Drawing No.

A75SCI-JAC-EGN-ZZ-DR-VT-000001

© Crown copyright 2025. You may re-use this information (excluding logos) free of charge in any format or medium, under the terms of the Open Government Licence. To view this licence, visit http://www.nationalarchives.gov.uk/doc/open-government-licence or e-mail: psi@nationalarchives.gsi.gov.uk. Where we have identified any third party copyright information you will need to obtain permission from the copyright holders concerned. Limitation: This drawing has been prepared on behalf of, and for the exclusive use of Jacobs' Client, and is subject to, and issued in accordance with, the provisions of the contract between Jacobs and the Client. Jacobs accepts no liability or responsibility whatsoever for, or in respect of, any use of, or reliance upon, this drawing by any third party.