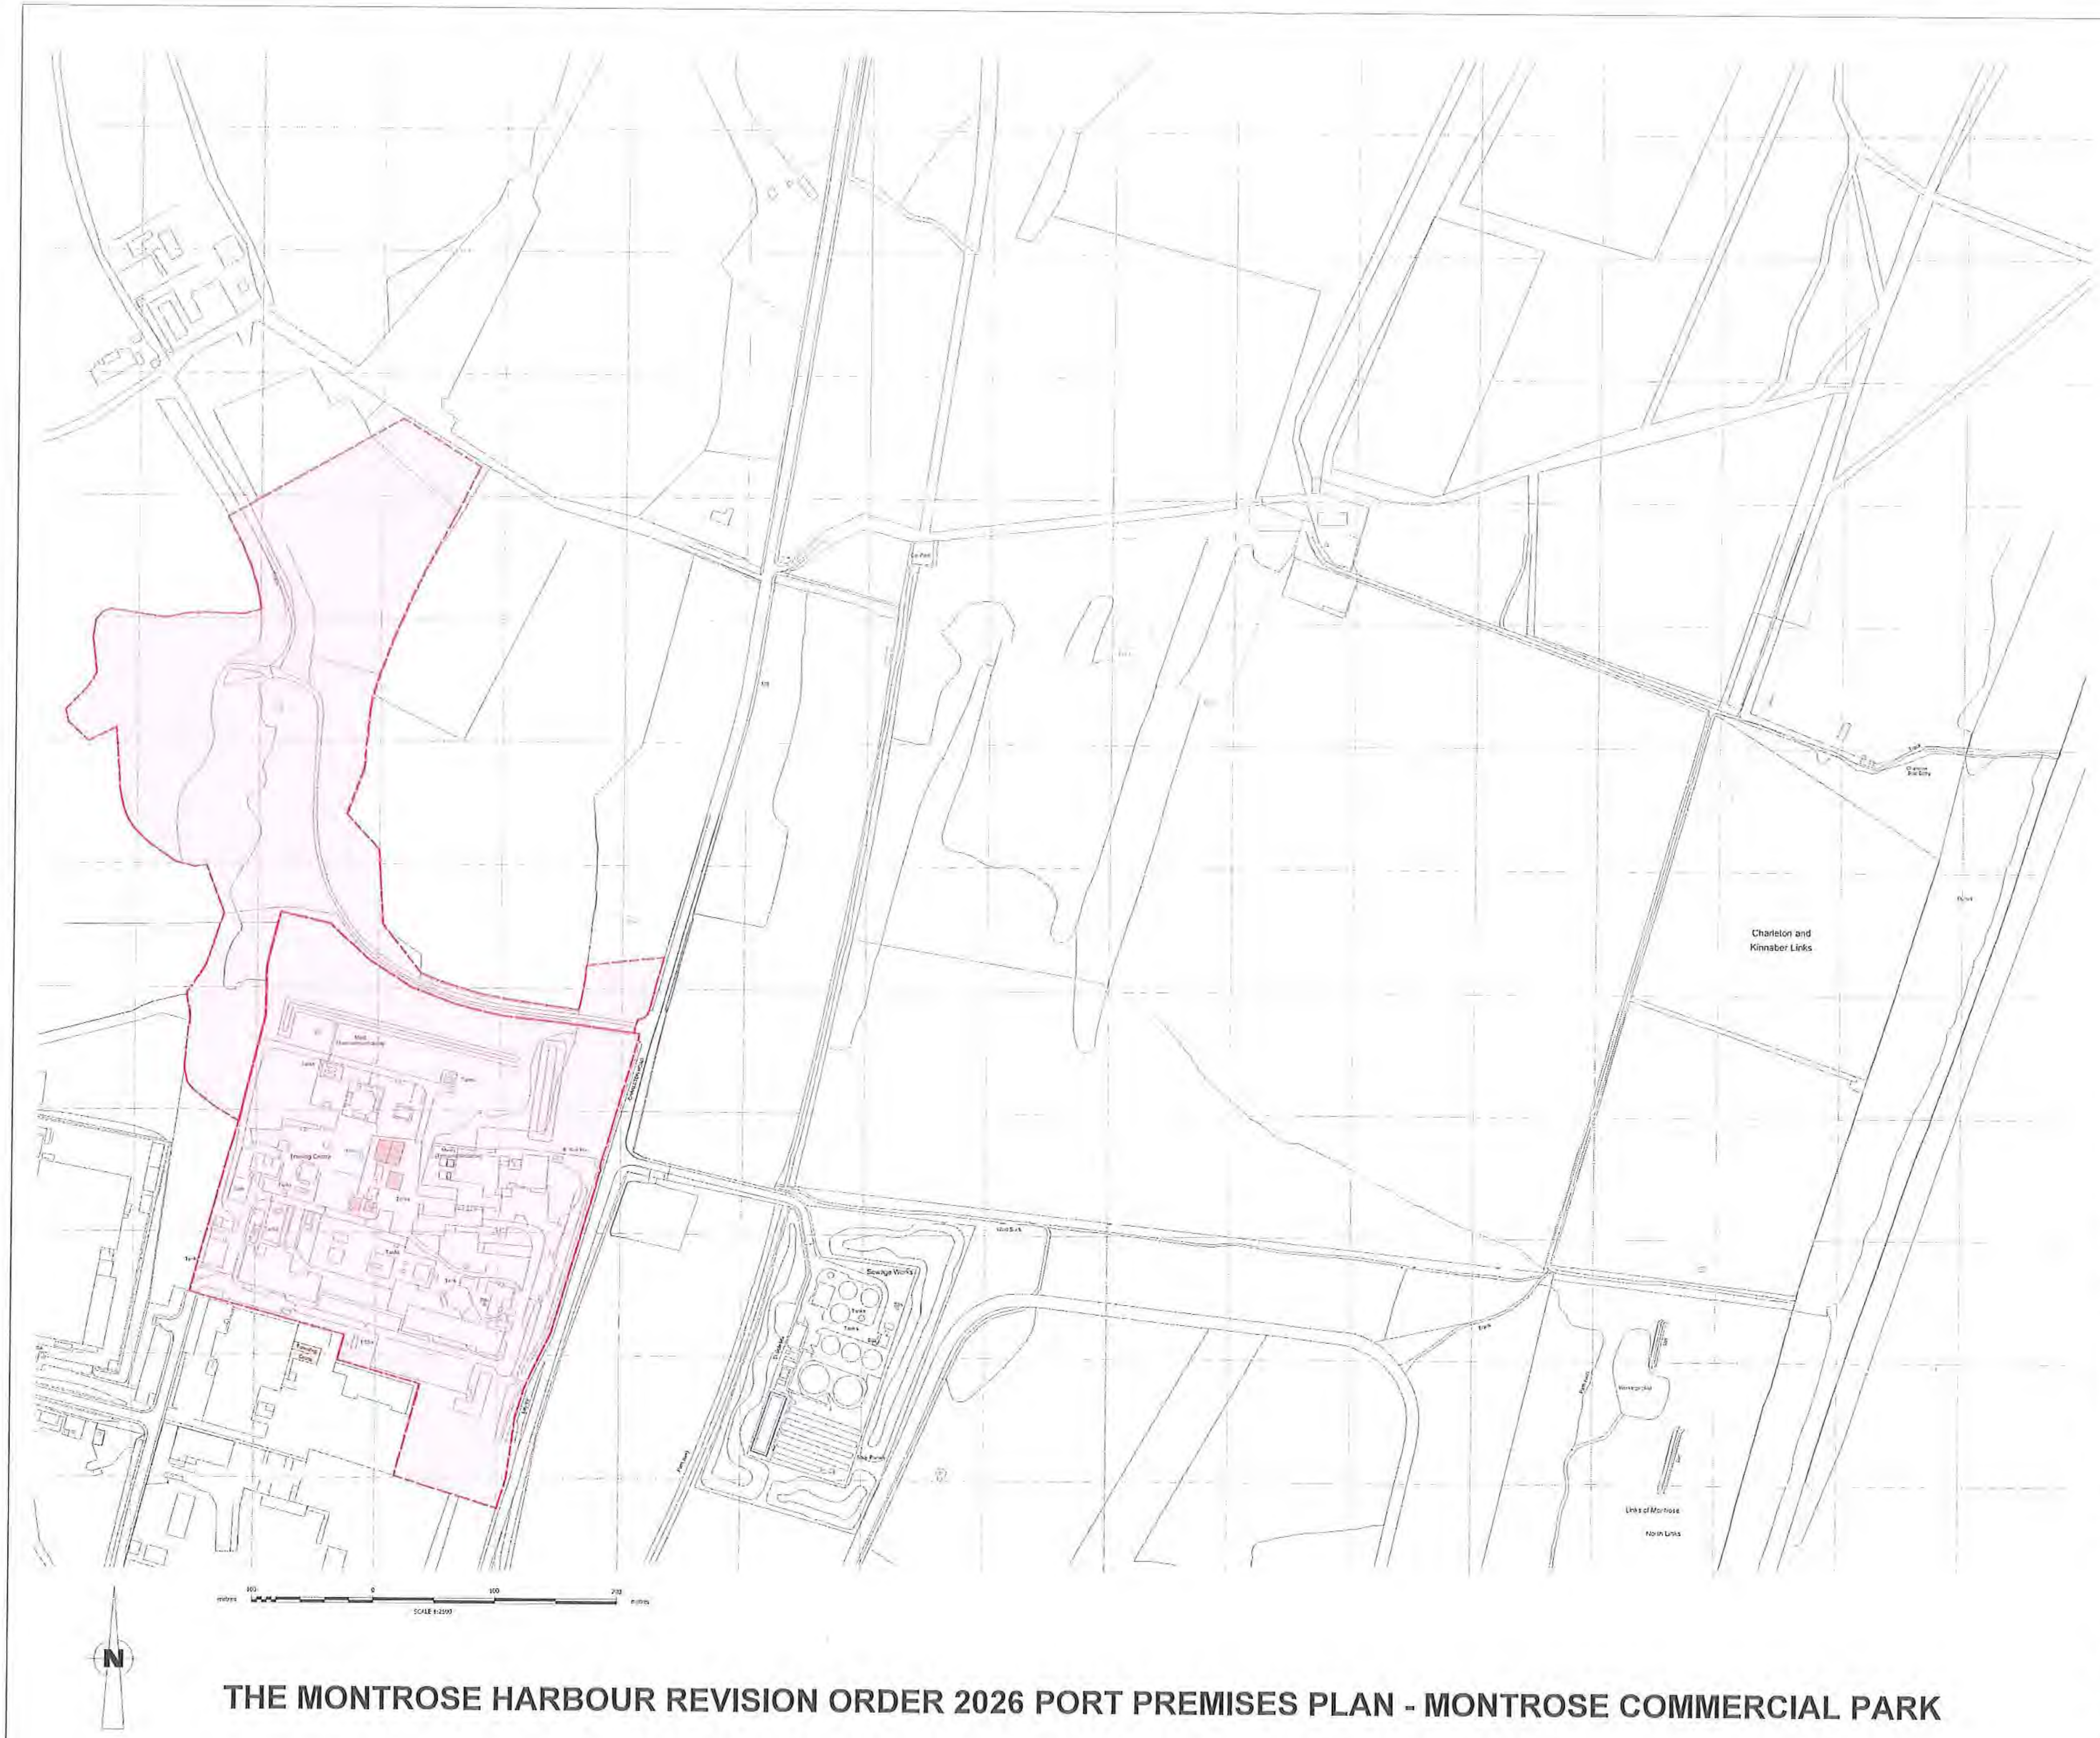

THE MONTROSE HARBOUR REVISION ORDER 2026 PORT PREMISES PLAN - MONTROSE COMMERCIAL PARK

LEGEND...:

PORT PREMISES

Heights in metres above Chart Datum (Montrose)			
MHWS	MHWN	MLWN	MLWS
4.9	3.8	1.9	0.8

Reproduced by permission of Ordnance Survey® on behalf of The Controller of Her Majesty's Stationery Office.
© Crown copyright 2007. All rights reserved.
Licence number : 100002501

I hereby certify that these are the plans, sections and/or elevations referred to in Article 5 of the *Montrose Harbour Revision Order 2026*.

Signed by a member of staff of the Scottish Government:

[signature]

Date:

23 SEPT 2026

REV	DATE	REVISION	DRN	CHK

THIS DRAWING IS COPYRIGHT - DO NOT SCALE FROM THIS DRAWING.

Arch Henderson 1919

Civil Engineers
Structural Engineers
Architects
CDM Co-ordinators
Geotechnical services
Environmental services

Tel : 01382 561141 - Fax : 01382 562811
www.arch-henderson.co.uk - email : dundee@arch-henderson.co.uk

Aberdeen, Dundee, Glasgow, Lerwick, Southampton and Thurso

PROJECT :
MONTROSE PORT AUTHORITY

TITLE :
The Montrose Harbour Revision Order 202[ ] Port Premises Plan - Montrose Commercial Park

DRAWN :	DATE :	CHECKED :	APPROVED :
K.M.	28.10.24	CS	28.10.24
SCALE : (A1) 1:10000		DRAWING STATUS : INFORMATION	
DRAWING No : 234005 - 103		REV : -	