
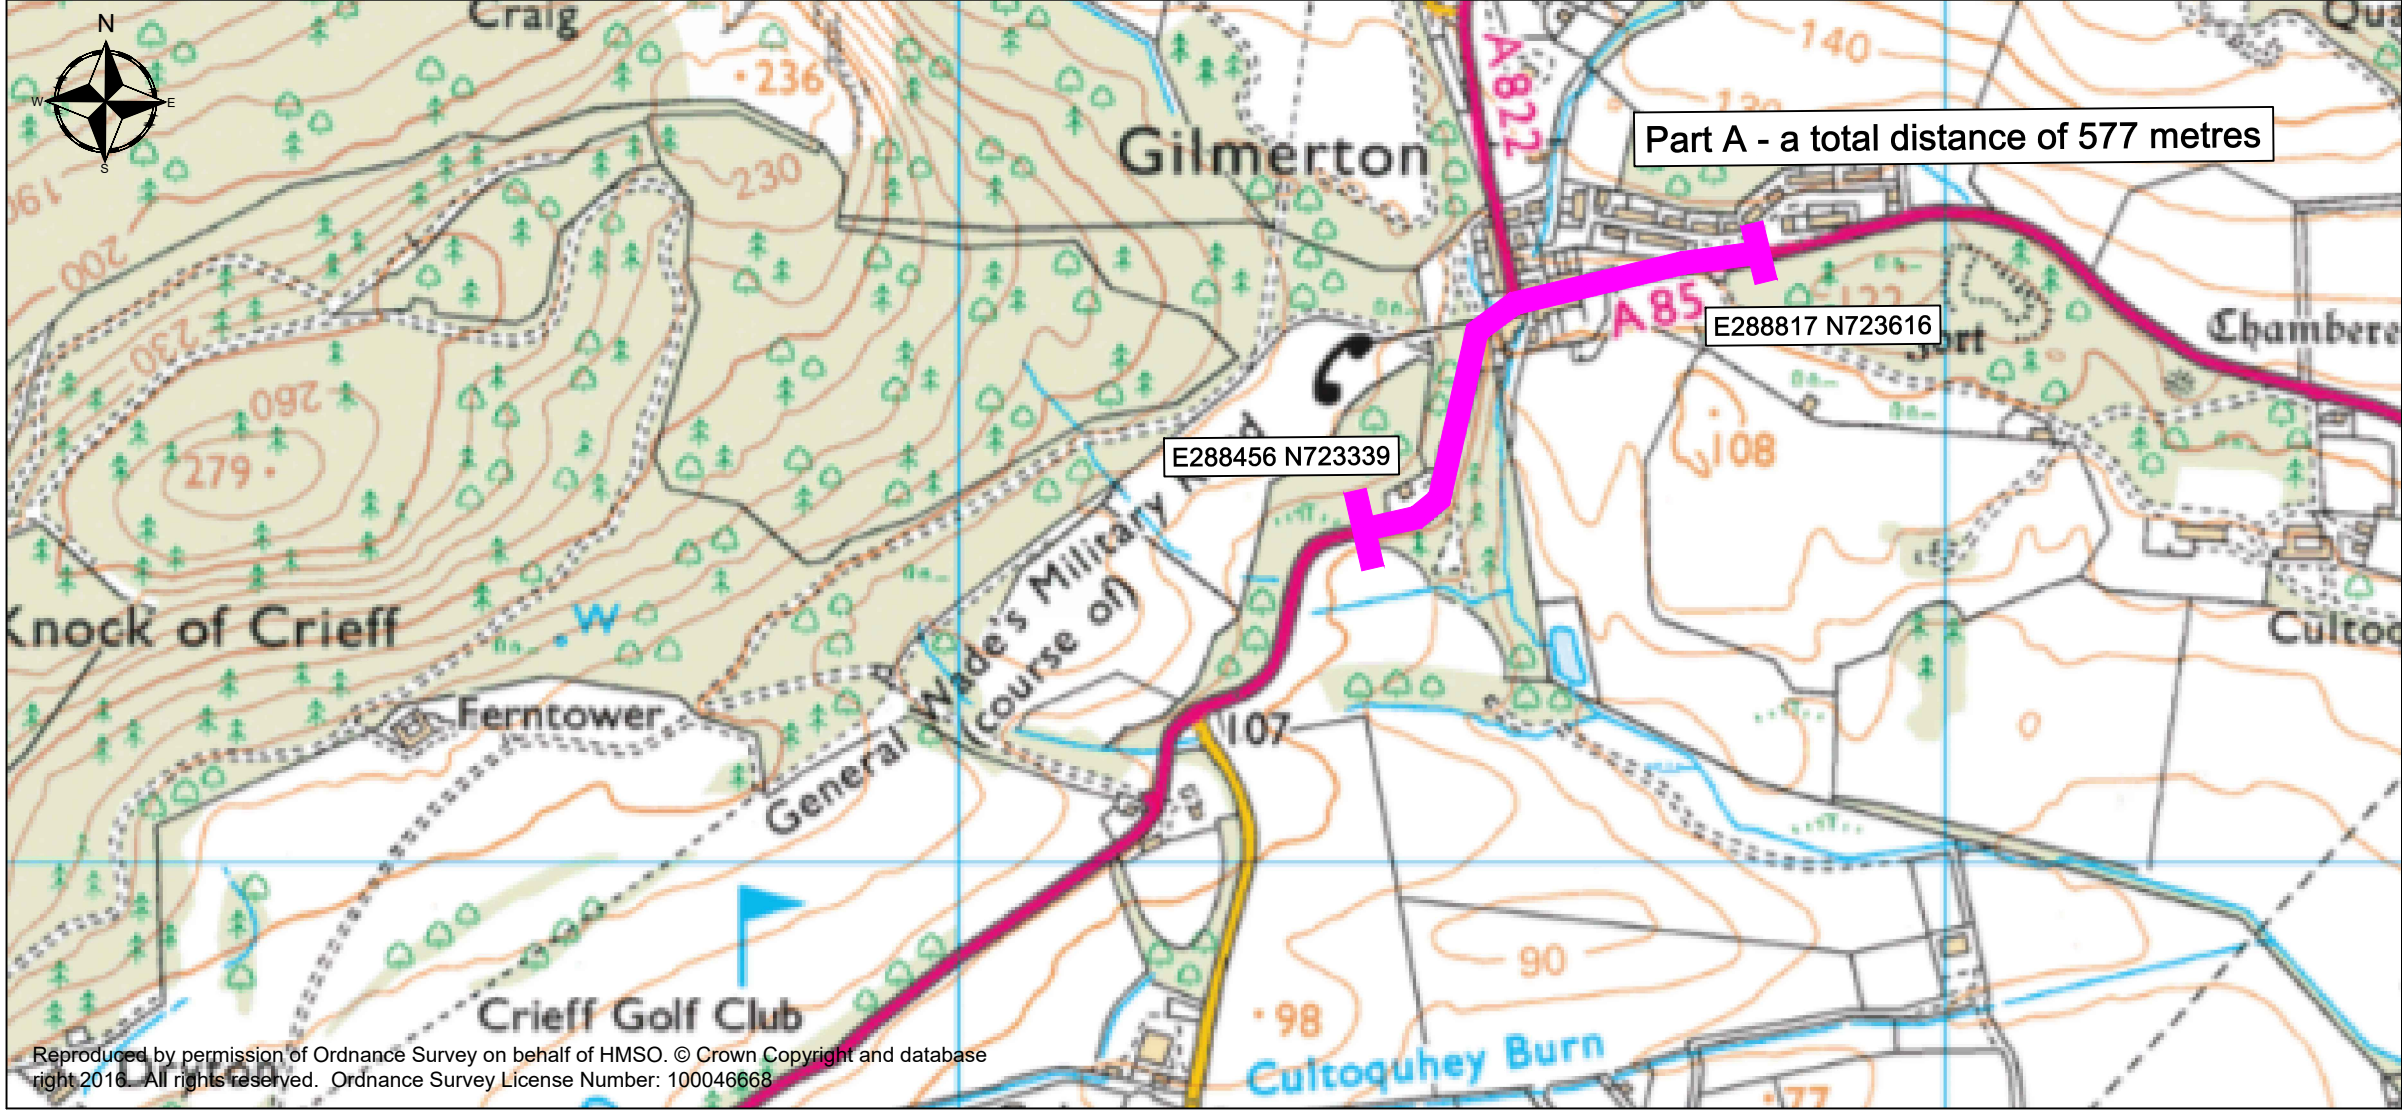


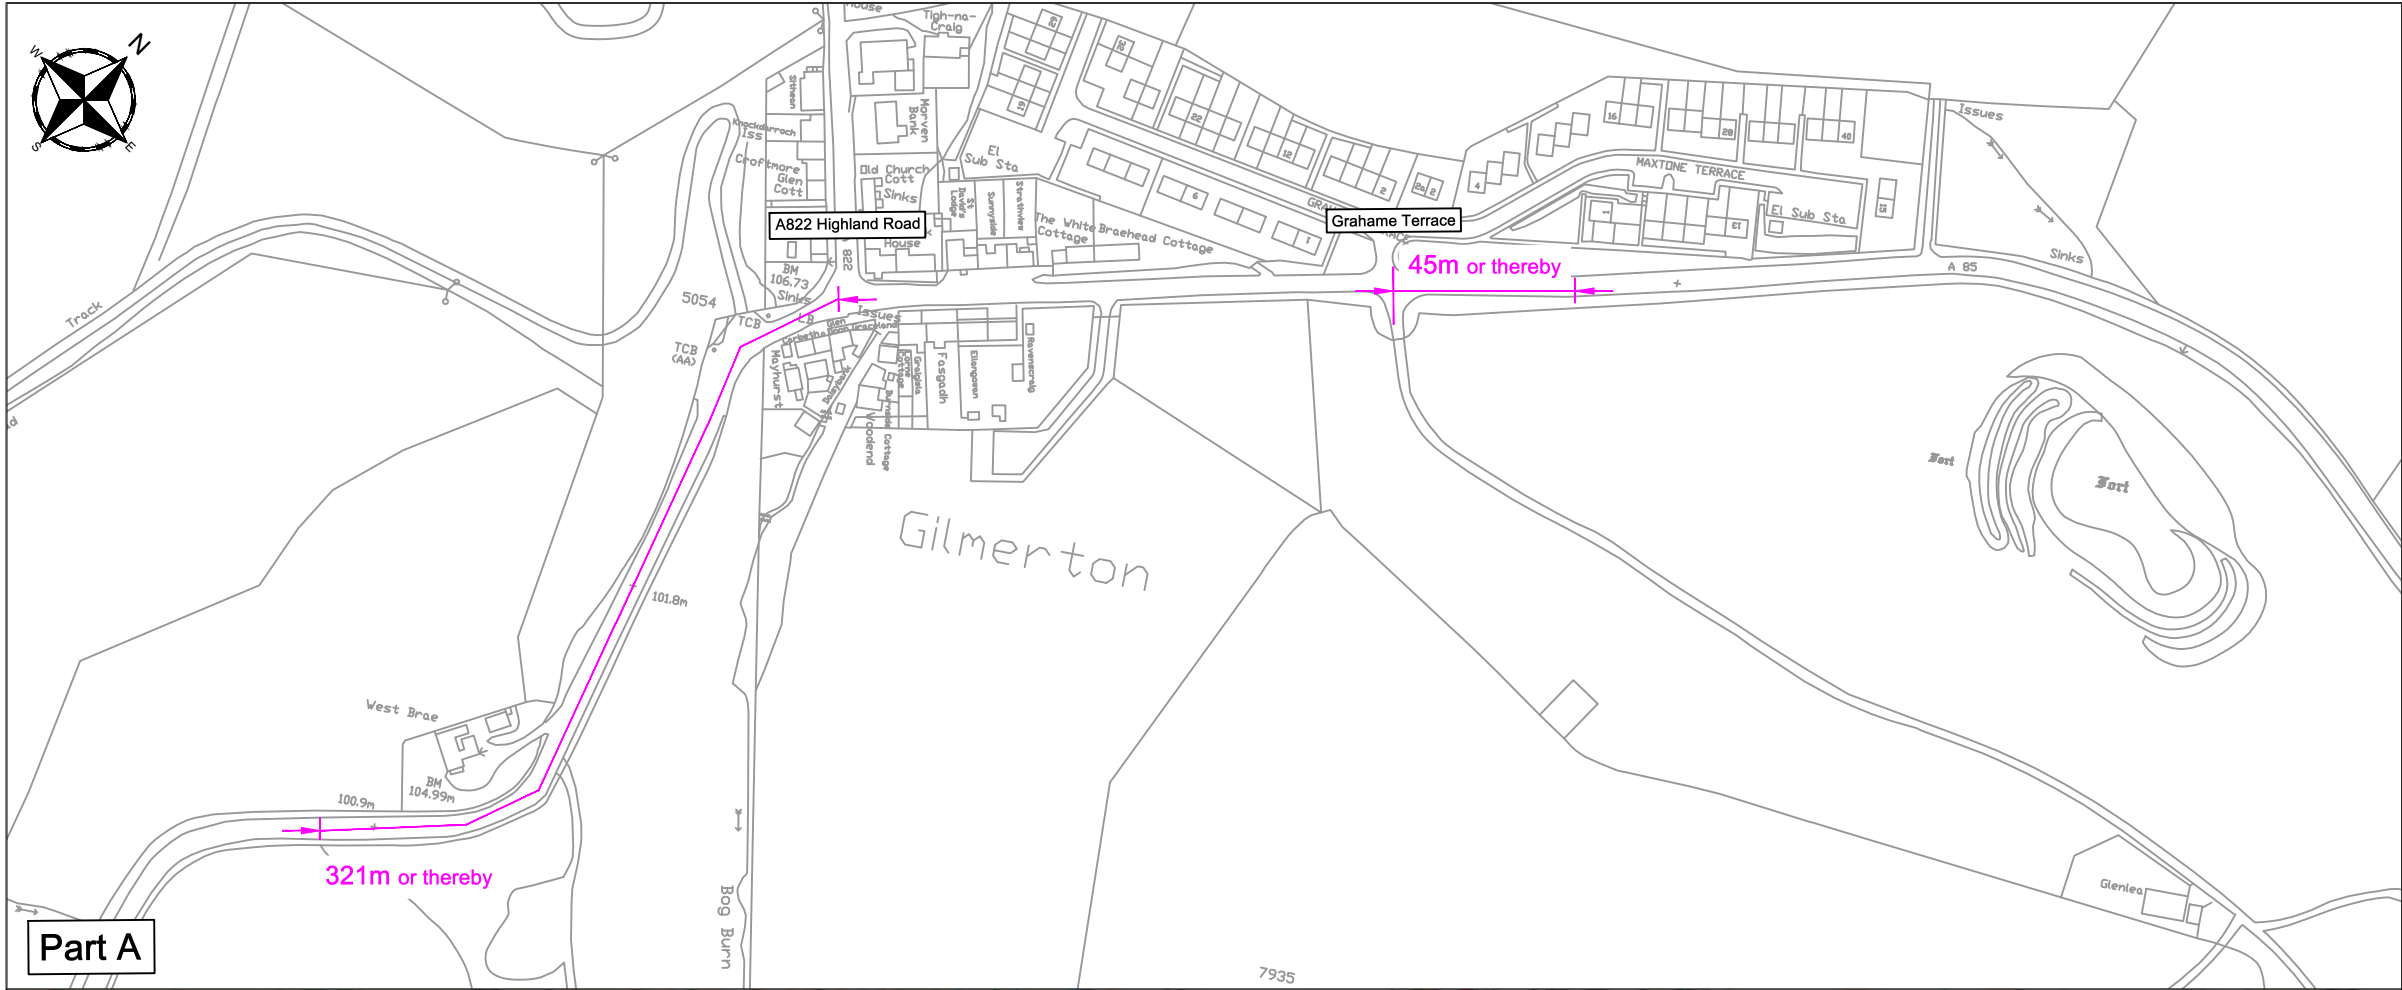

Reproduced by permission of Ordnance Survey on behalf of HMSO. © Crown Copyright and database right 2016. All rights reserved. Ordnance Survey License Number: 100046668

Drawing Number				
A85 Gilmeron PTRO 1 Plan - Schedule 1				
Schedule 1				
Part A - That length of the A85 Perth - Lochearnhead Trunk Road at Gilmeron, from a point 45 metres or thereby east of the extended eastern kerb line of Grahame Terrace, in a westerly direction to a point 321 metres or thereby west of the extended western kerb line of the A822 Highland Road, a distance of 577 metres or thereby.				
Do not scale this drawing				
Rev	Date			Checked
Status		PTRO		
Rev.		0.0		
Client				
				
Project		A85 Gilmeron to Crieff Speed Limit Review		
Title		Speed Limit Reduction Plan		
Drawing No.		1 of 4		
Scale		NTS		Date May 2026
Designed	KT	Drawn	KT	Checked KMCK Approved KMCK