
Scale 1:2500

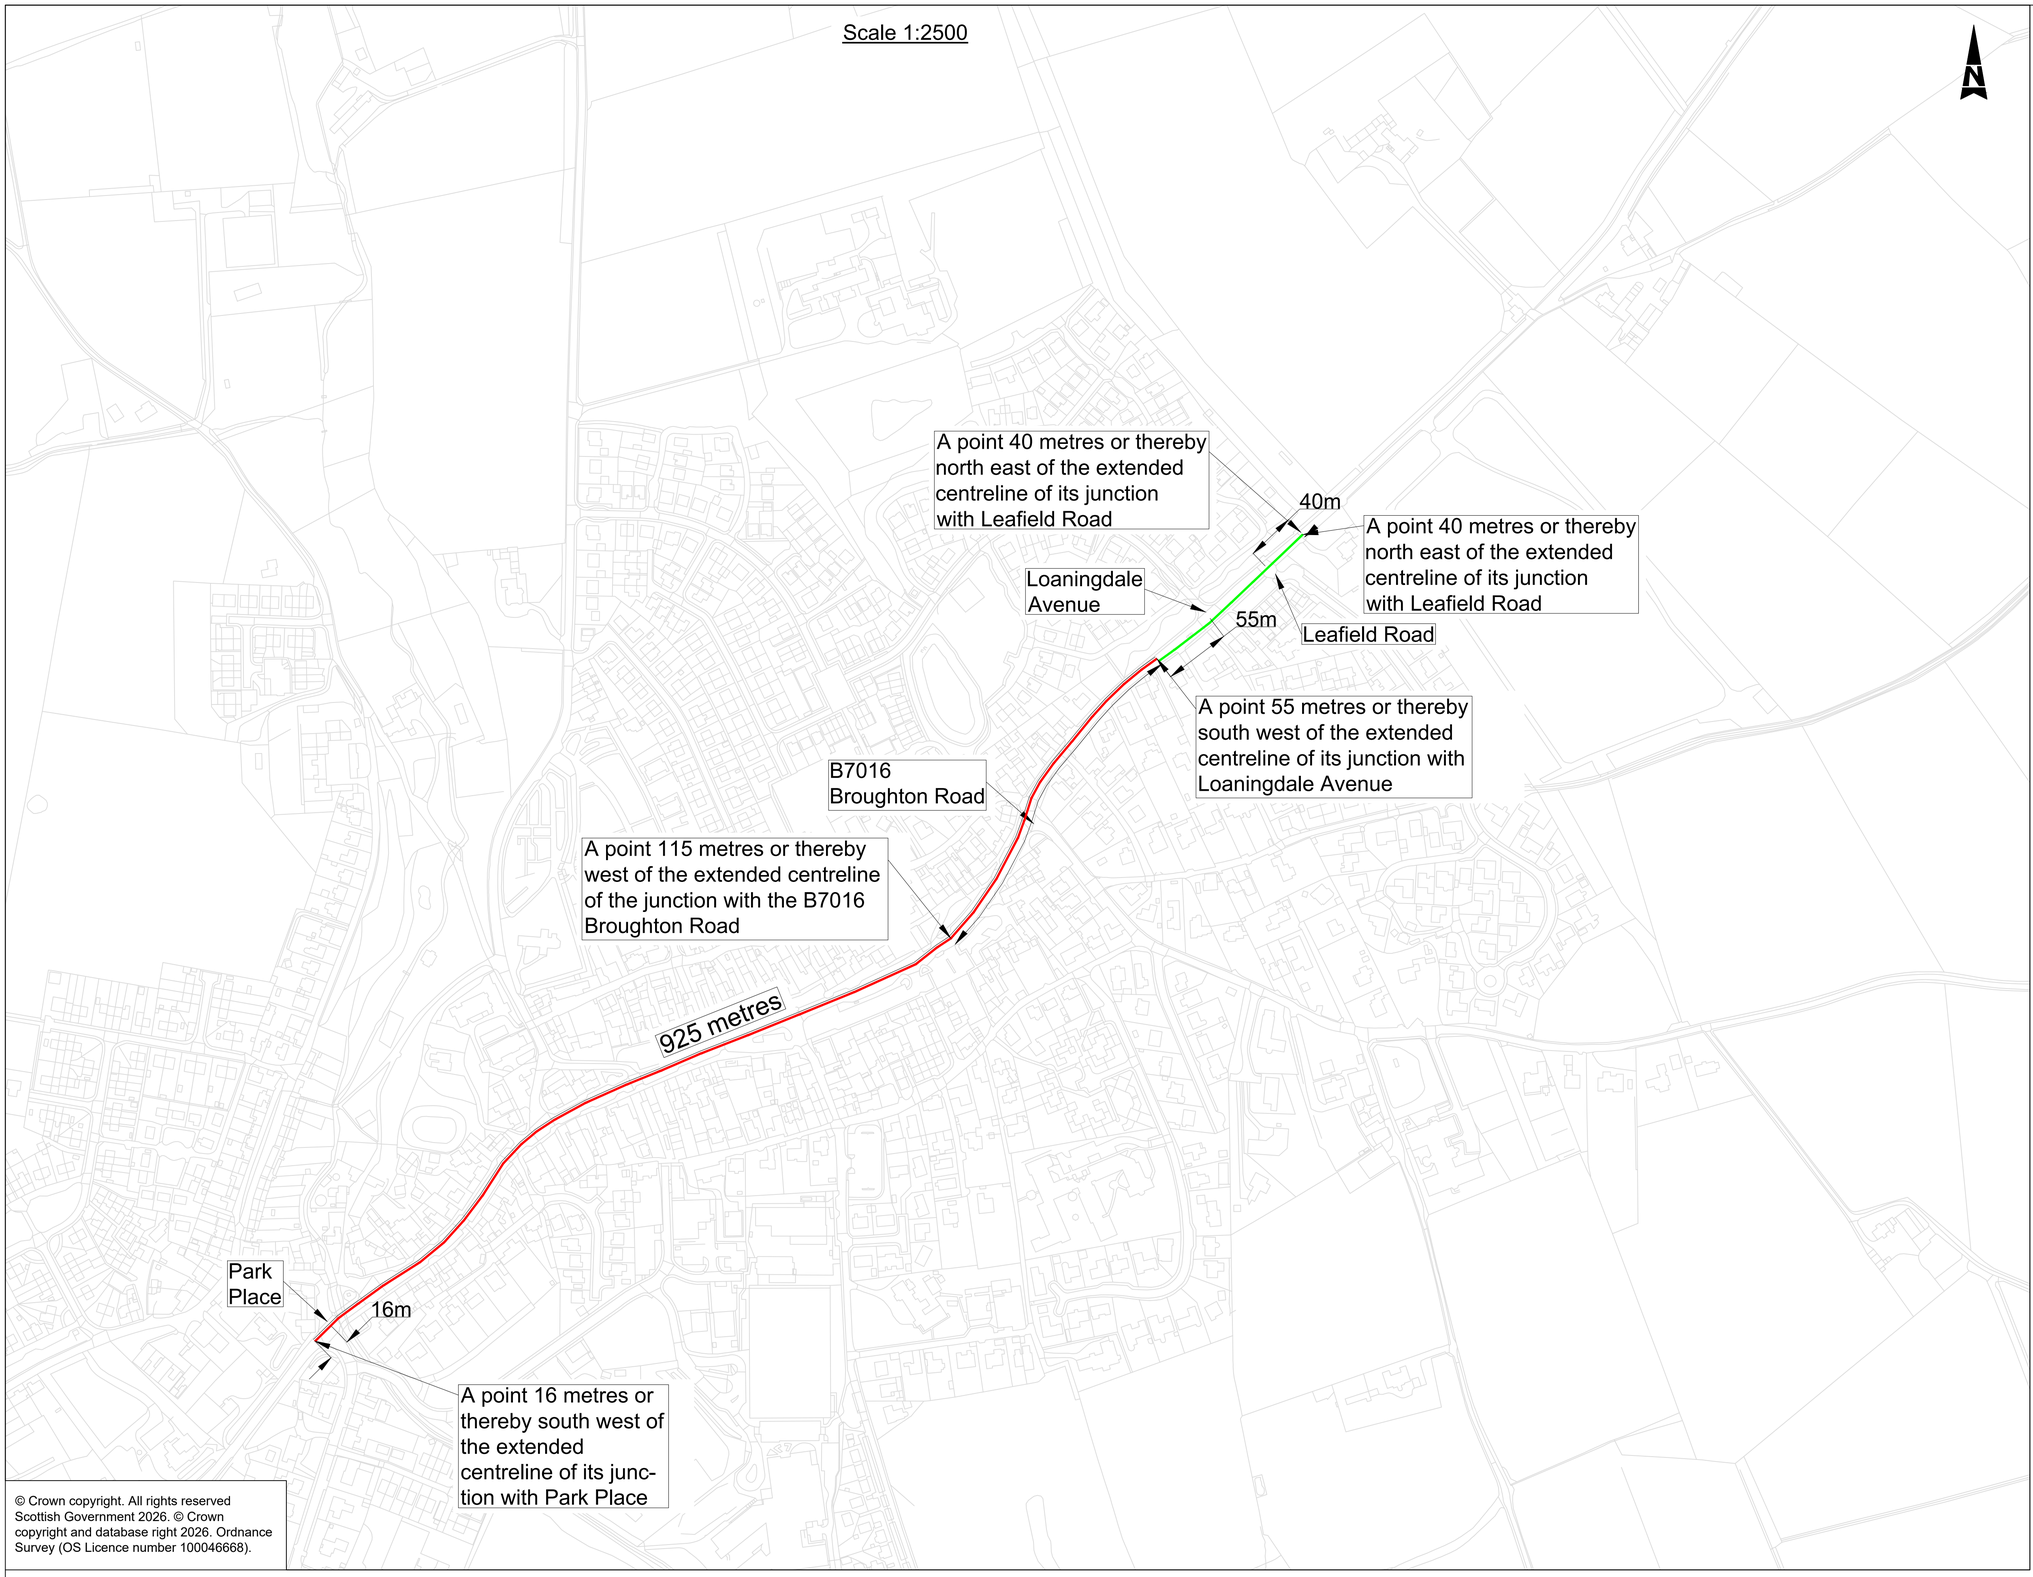

© Crown copyright. All rights reserved Scottish Government 2026. © Crown copyright and database right 2026. Ordnance Survey (OS Licence number 100046668).

Key:

The A702 Trunk Road (Biggar) (20mph and 30mph Speed Limits) Order 2026:

Part 1 (20mph):

1. That length of the A702 Edinburgh - Abington Trunk Road (Biggar) from a point 16 metres or thereby south west of the extended centreline of its junction with Park Place in a generally north-easterly direction to a point 55 metres or thereby south west of its junction with the extended centreline of its junction with Loaningdale Avenue, a distance of 925 metres or thereby.

Part 2 (30mph):

2. That length of the A702 Edinburgh - Abington Trunk Road at Biggar from a point 55 metres or thereby south west of the extended centreline of its junction with Loaningdale Avenue in a generally north-easterly direction to a point 40 metres or thereby north east of the extended centreline of its junction with Leafield Road, a distance of 144 metres or thereby.

TRANSPORT SCOTLAND
CÒMHDHAIL ALBA

The A702 Trunk Road (Biggar) (20mph and 30mph Speed Limits) Order 2026

Sheet 1 of 1

TR01