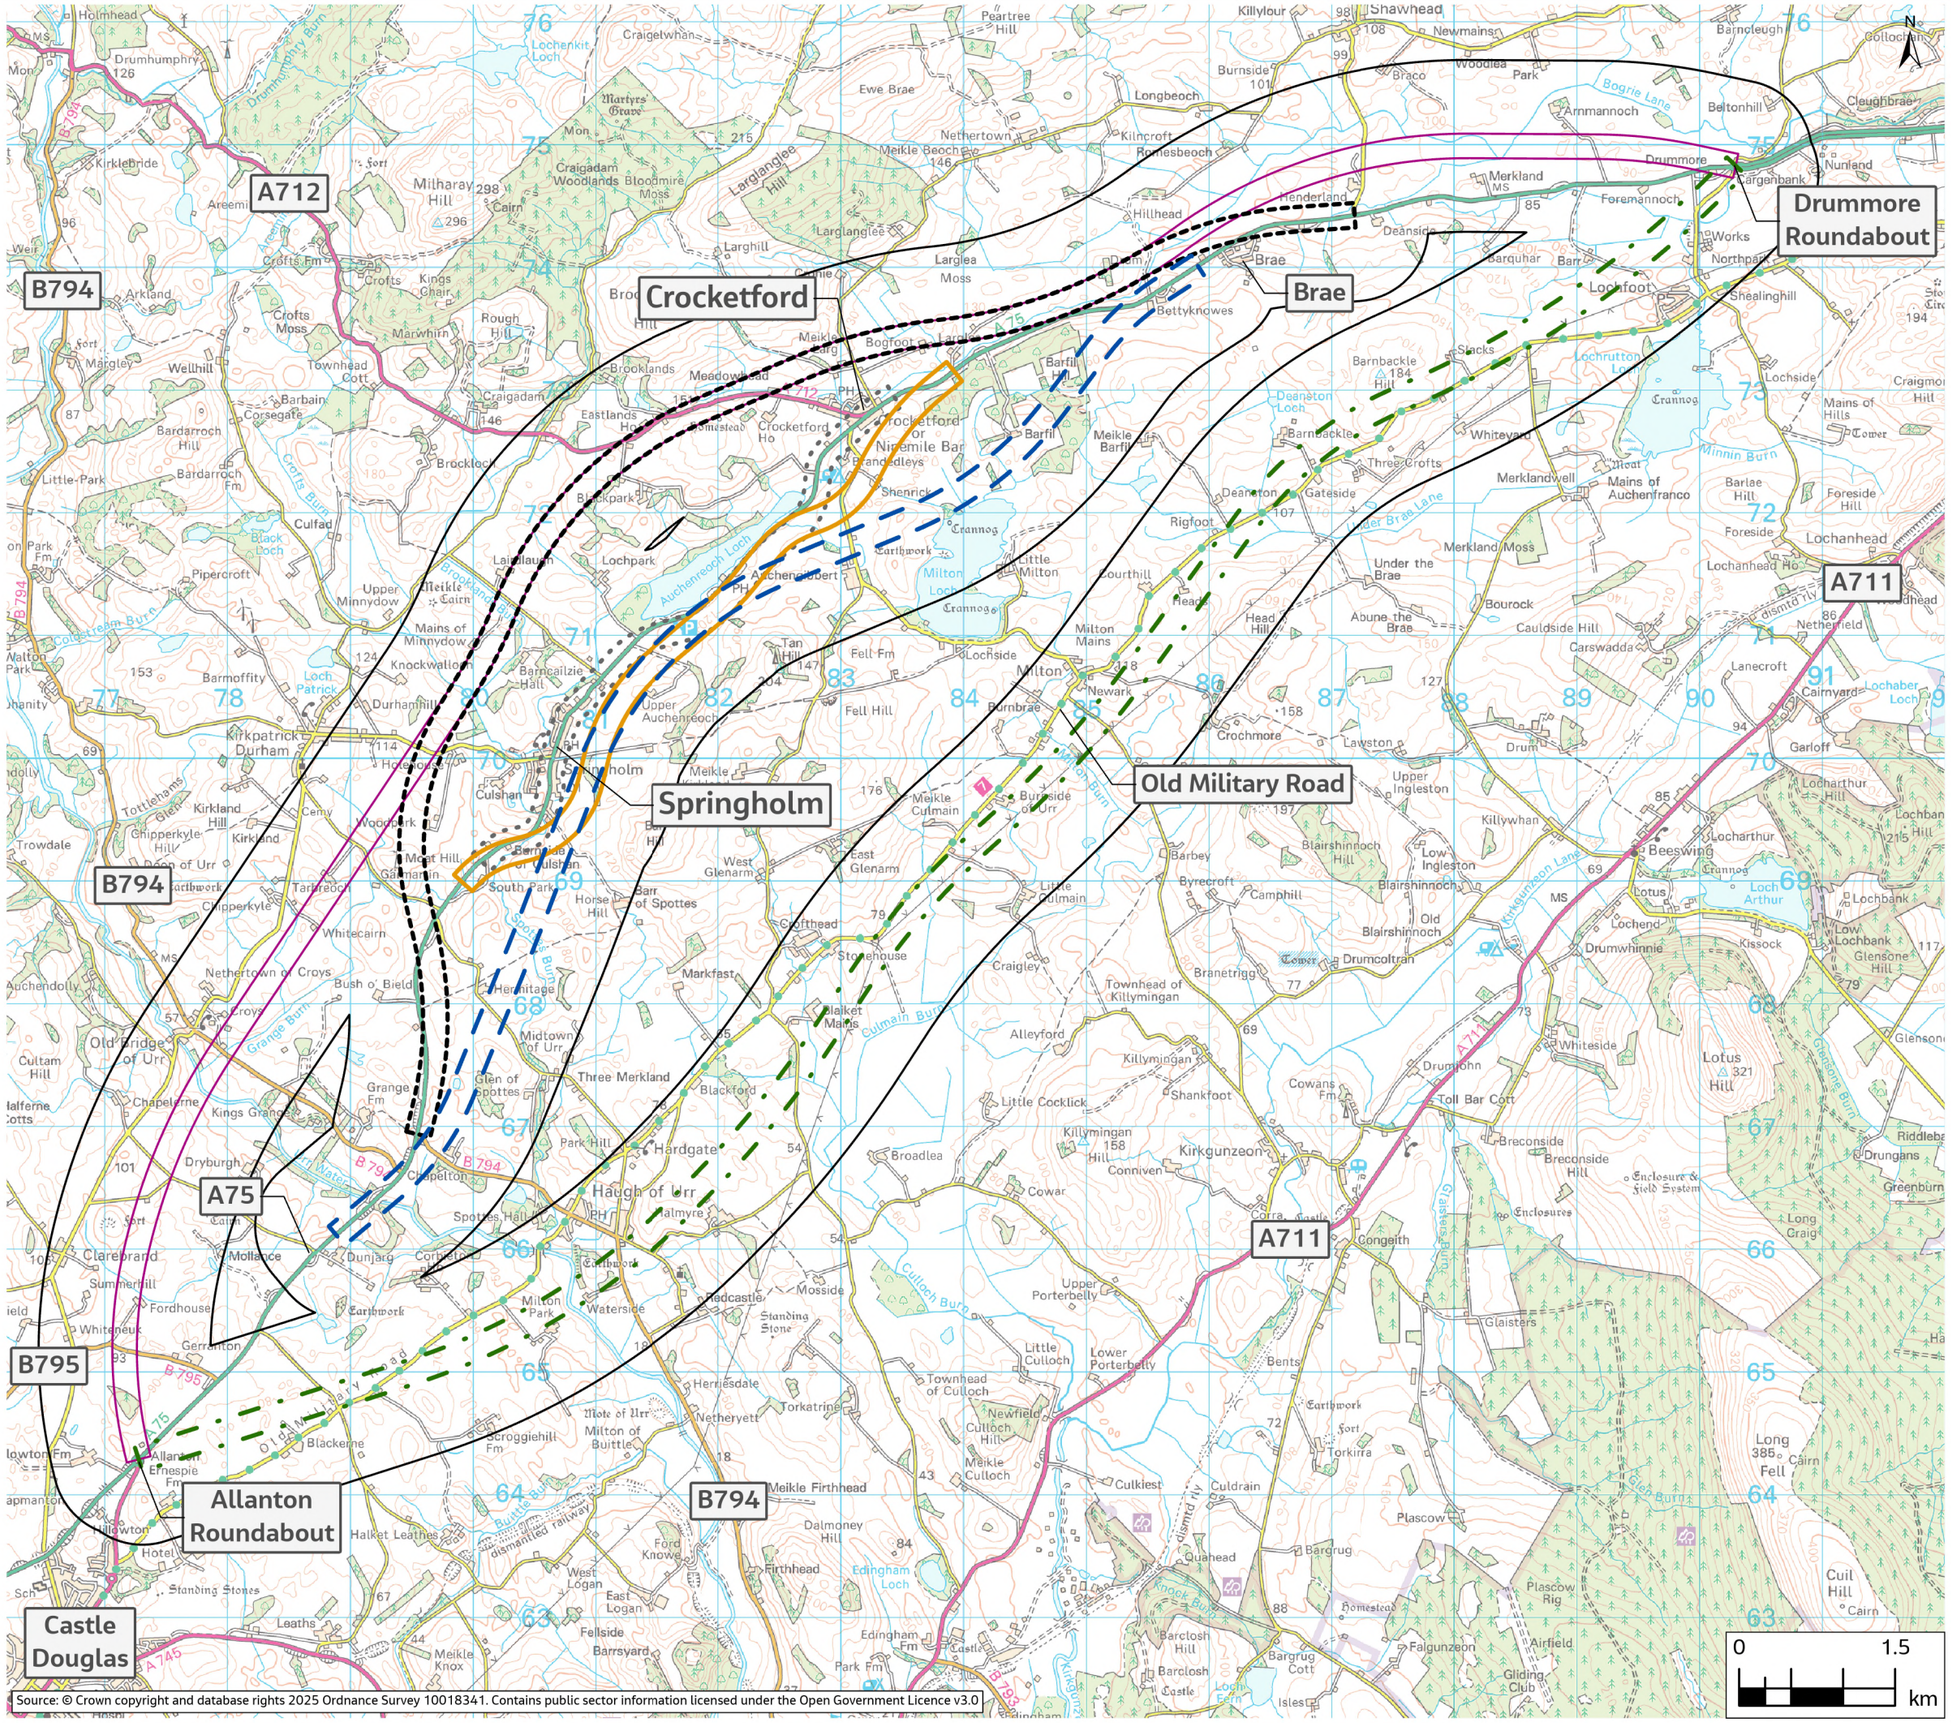

Source: © Crown copyright and database rights 2025 Ordnance Survey 10018341. Contains public sector information licensed under the Open Government Licence v3.0

Legend

Improvement Strategies

- 1
- 2
- 3
- 4
- 5
- 6
- 600m study area

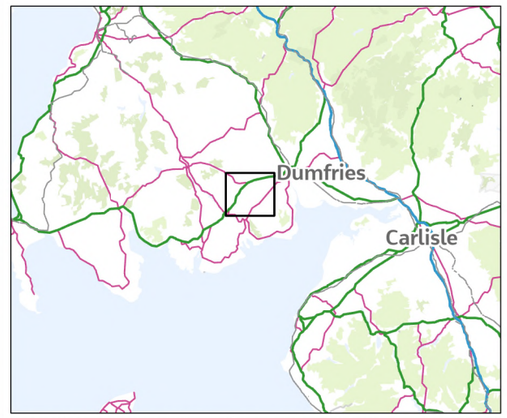

Source: © OpenStreetMap (and) contributors, CC-BY-SA © Crown copyright and database rights

Rev.	Date	Purpose of revision	Drawn	Check'd	Rev'd	Appr'd
C01	2025-09-10	For Publication	ER	SM	LH	KK

Jacobs
95 Bothwell Street, Glasgow, G2 7HX, UK.
Tel: +44(0)141 243 8000
www.jacobs.com

Client

TRANSPORT SCOTLAND CÒMHDHAIL ALBA

Funded by UK Government

Project

A75 SPRINGHOLM AND CROCKETFORD IMPROVEMENTS

Drawing Title

FIGURE 11-1
NOISE AND VIBRATION
STUDY AREA

PAGE 1 OF 1

Drawing Status	A2 - FOR PUBLICATION		
Scale @ A3	1:50,000		
Jacobs No.	B3912301		
Project Stage	STAGE 1	Project State	PRELIMINARY

Drawing No.

A75SCI-JAC-ENV-ZZ-DR-VT-000001

© Crown copyright 2025. You may re-use this information (excluding logos) free of charge in any format or medium, under the terms of the Open Government Licence. To view this licence, visit http://www.nationalarchives.gov.uk/doc/open-government-licence or e-mail: psi@nationalarchives.gsi.gov.uk. Where we have identified any third party copyright information you will need to obtain permission from the copyright holders concerned. Limitation: This drawing has been prepared on behalf of, and for the exclusive use of Jacobs' Client, and is subject to, and issued in accordance with, the provisions of the contract between Jacobs and the Client. Jacobs accepts no liability or responsibility whatsoever for, or in respect of, any use of, or reliance upon, this drawing by any third party.