



FIGURE 3.1

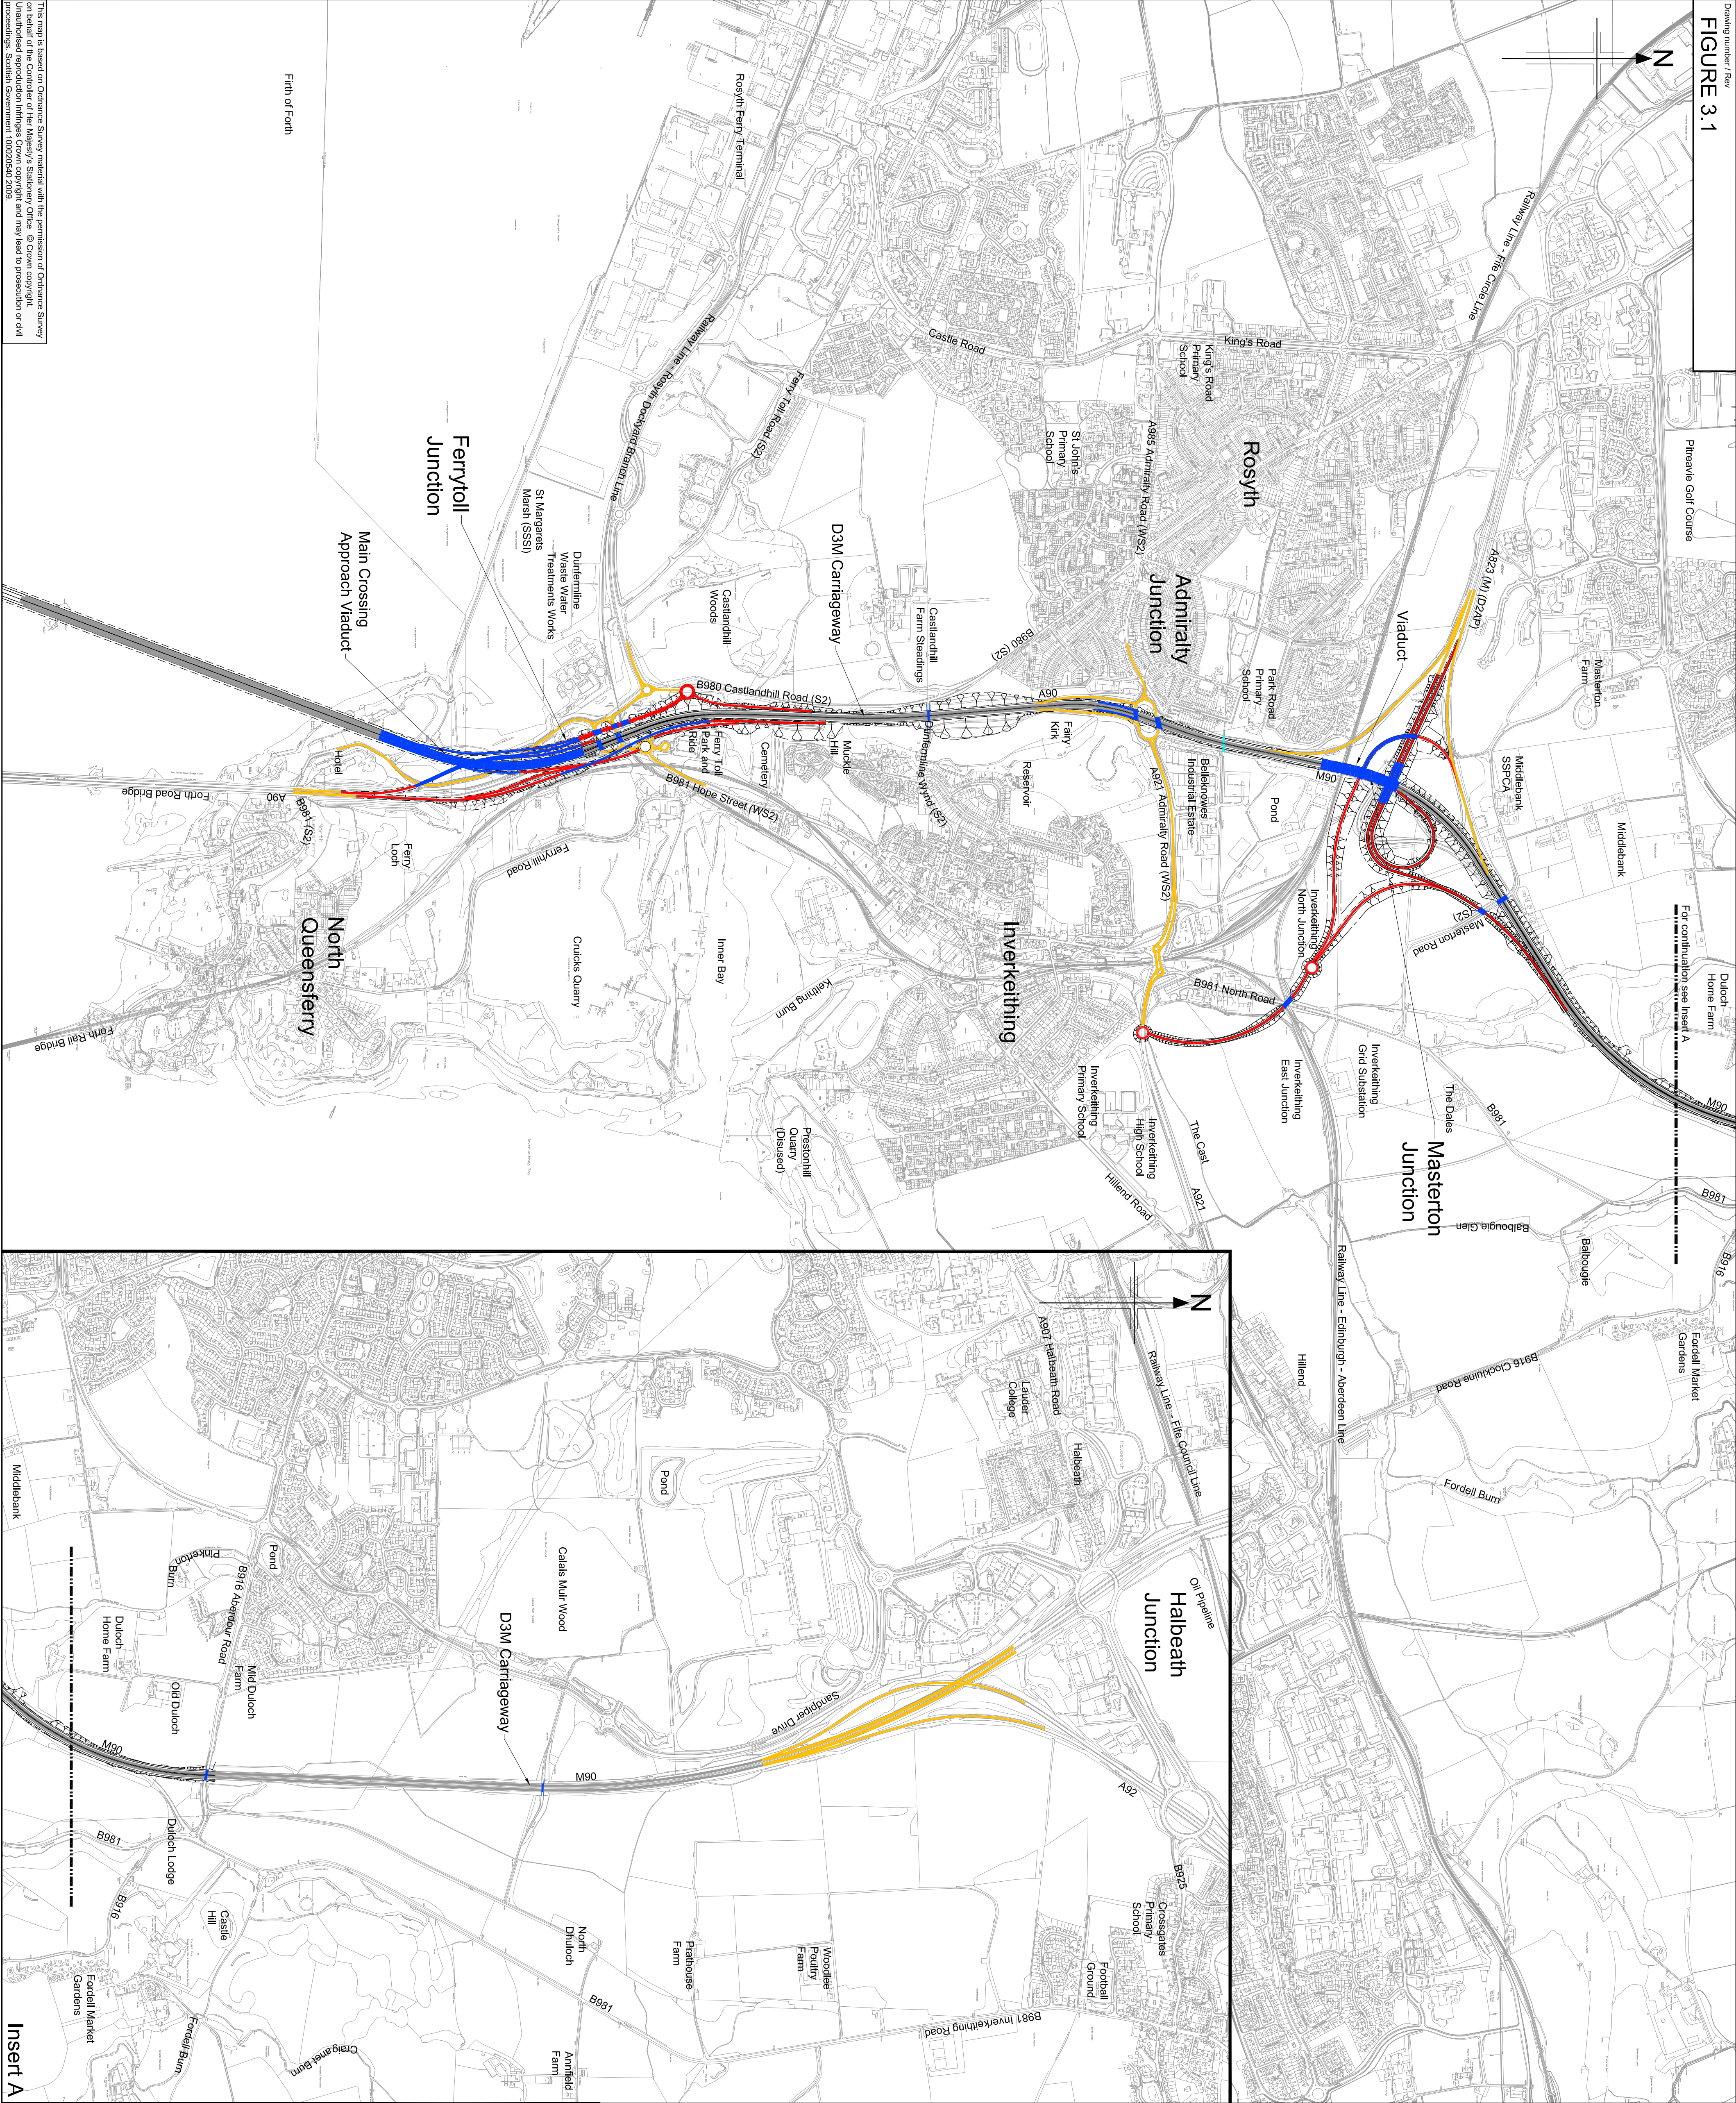

- Legend
- Proposed Mainline
 - Proposed Links
 - Existing Carriageway
 - Proposed/Modified Structures
 - Proposed/Modified Culverts

1	09/03/08	DMIS Stage 2 Corridor Report Issue - For Publication	SA, JLMC	ES	JK
0	10/1/08	DMIS Stage 2 Corridor Report Issue - Final Draft	SA, JLMC	ES	JK
Rev	Date	Purpose of revision	Drawn	Checked	Reviewed
Client			Drawn	Checked	Reviewed
			Drawn	Checked	Reviewed
			Drawn	Checked	Reviewed

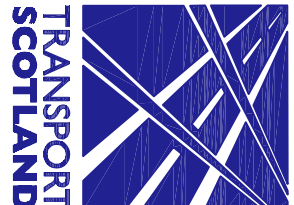

An agency of The Scottish Government

JACOBS ARUP

Project
FORTH REPLACEMENT
CROSSING

Drawing title
NORTH CORRIDOR OPTION 1
LOCATION PLAN

FOR INFORMATION

Scale
1:10,000 @ A1

Client no.
RD 001675

Drawing number
1

FIGURE 3.1

This drawing is not to be used in whole or part other than for the intended purpose and project as defined on this drawing. Refer to the contract for full terms and conditions.