


FIGURE 4.15

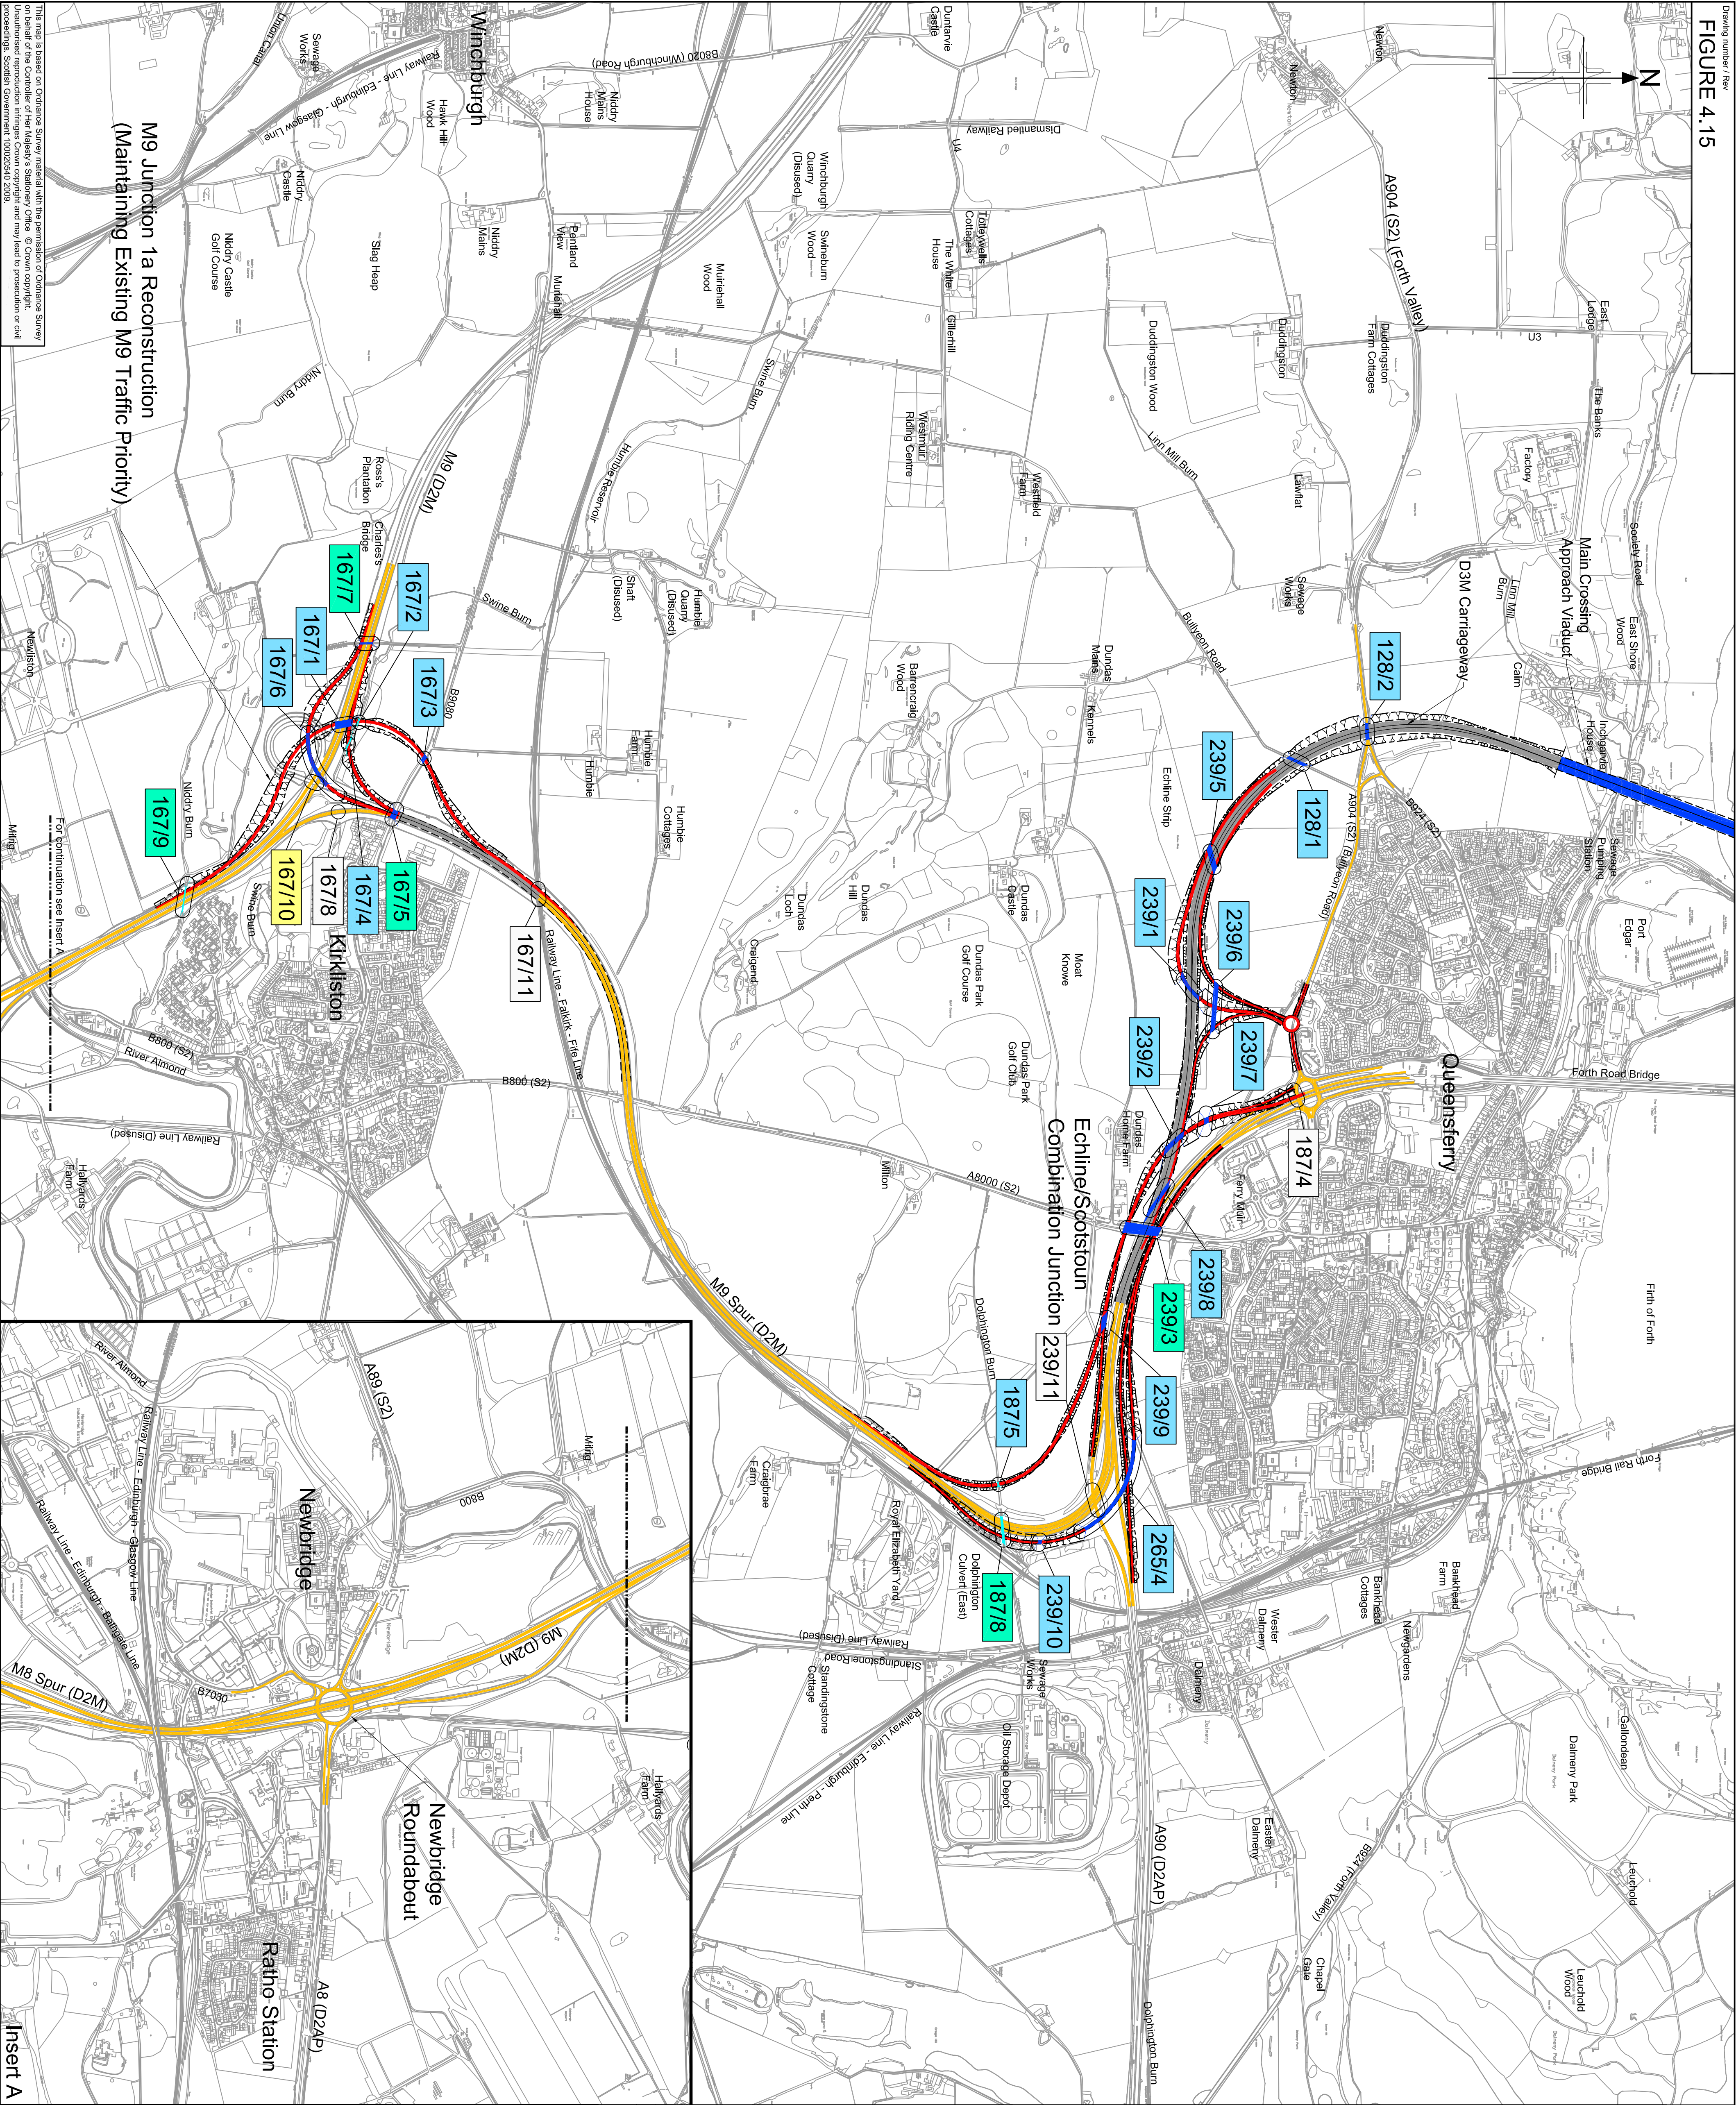

Legend			
	Proposed Mainline		
	Proposed Links		
	Existing Cartageway		
	Proposed/Modified Structures		
	Proposed/Modified Culverts		
	Existing structures retained (not modified)		
	Existing structures retained (modified)		
	Existing structures demolished		
	New structures		

Rev	Rev. Date	Purpose of revision	Drawn	Checked	Reviewed	Approved
1	09/03/09	DRAFT Stage 2 Concept Report Issue - For Validation	SA	JLM	ES	KK
0	10/10/08	DRAFT Stage 2 Concept Report Issue - Final Draft	SA	JLM	ES	KK