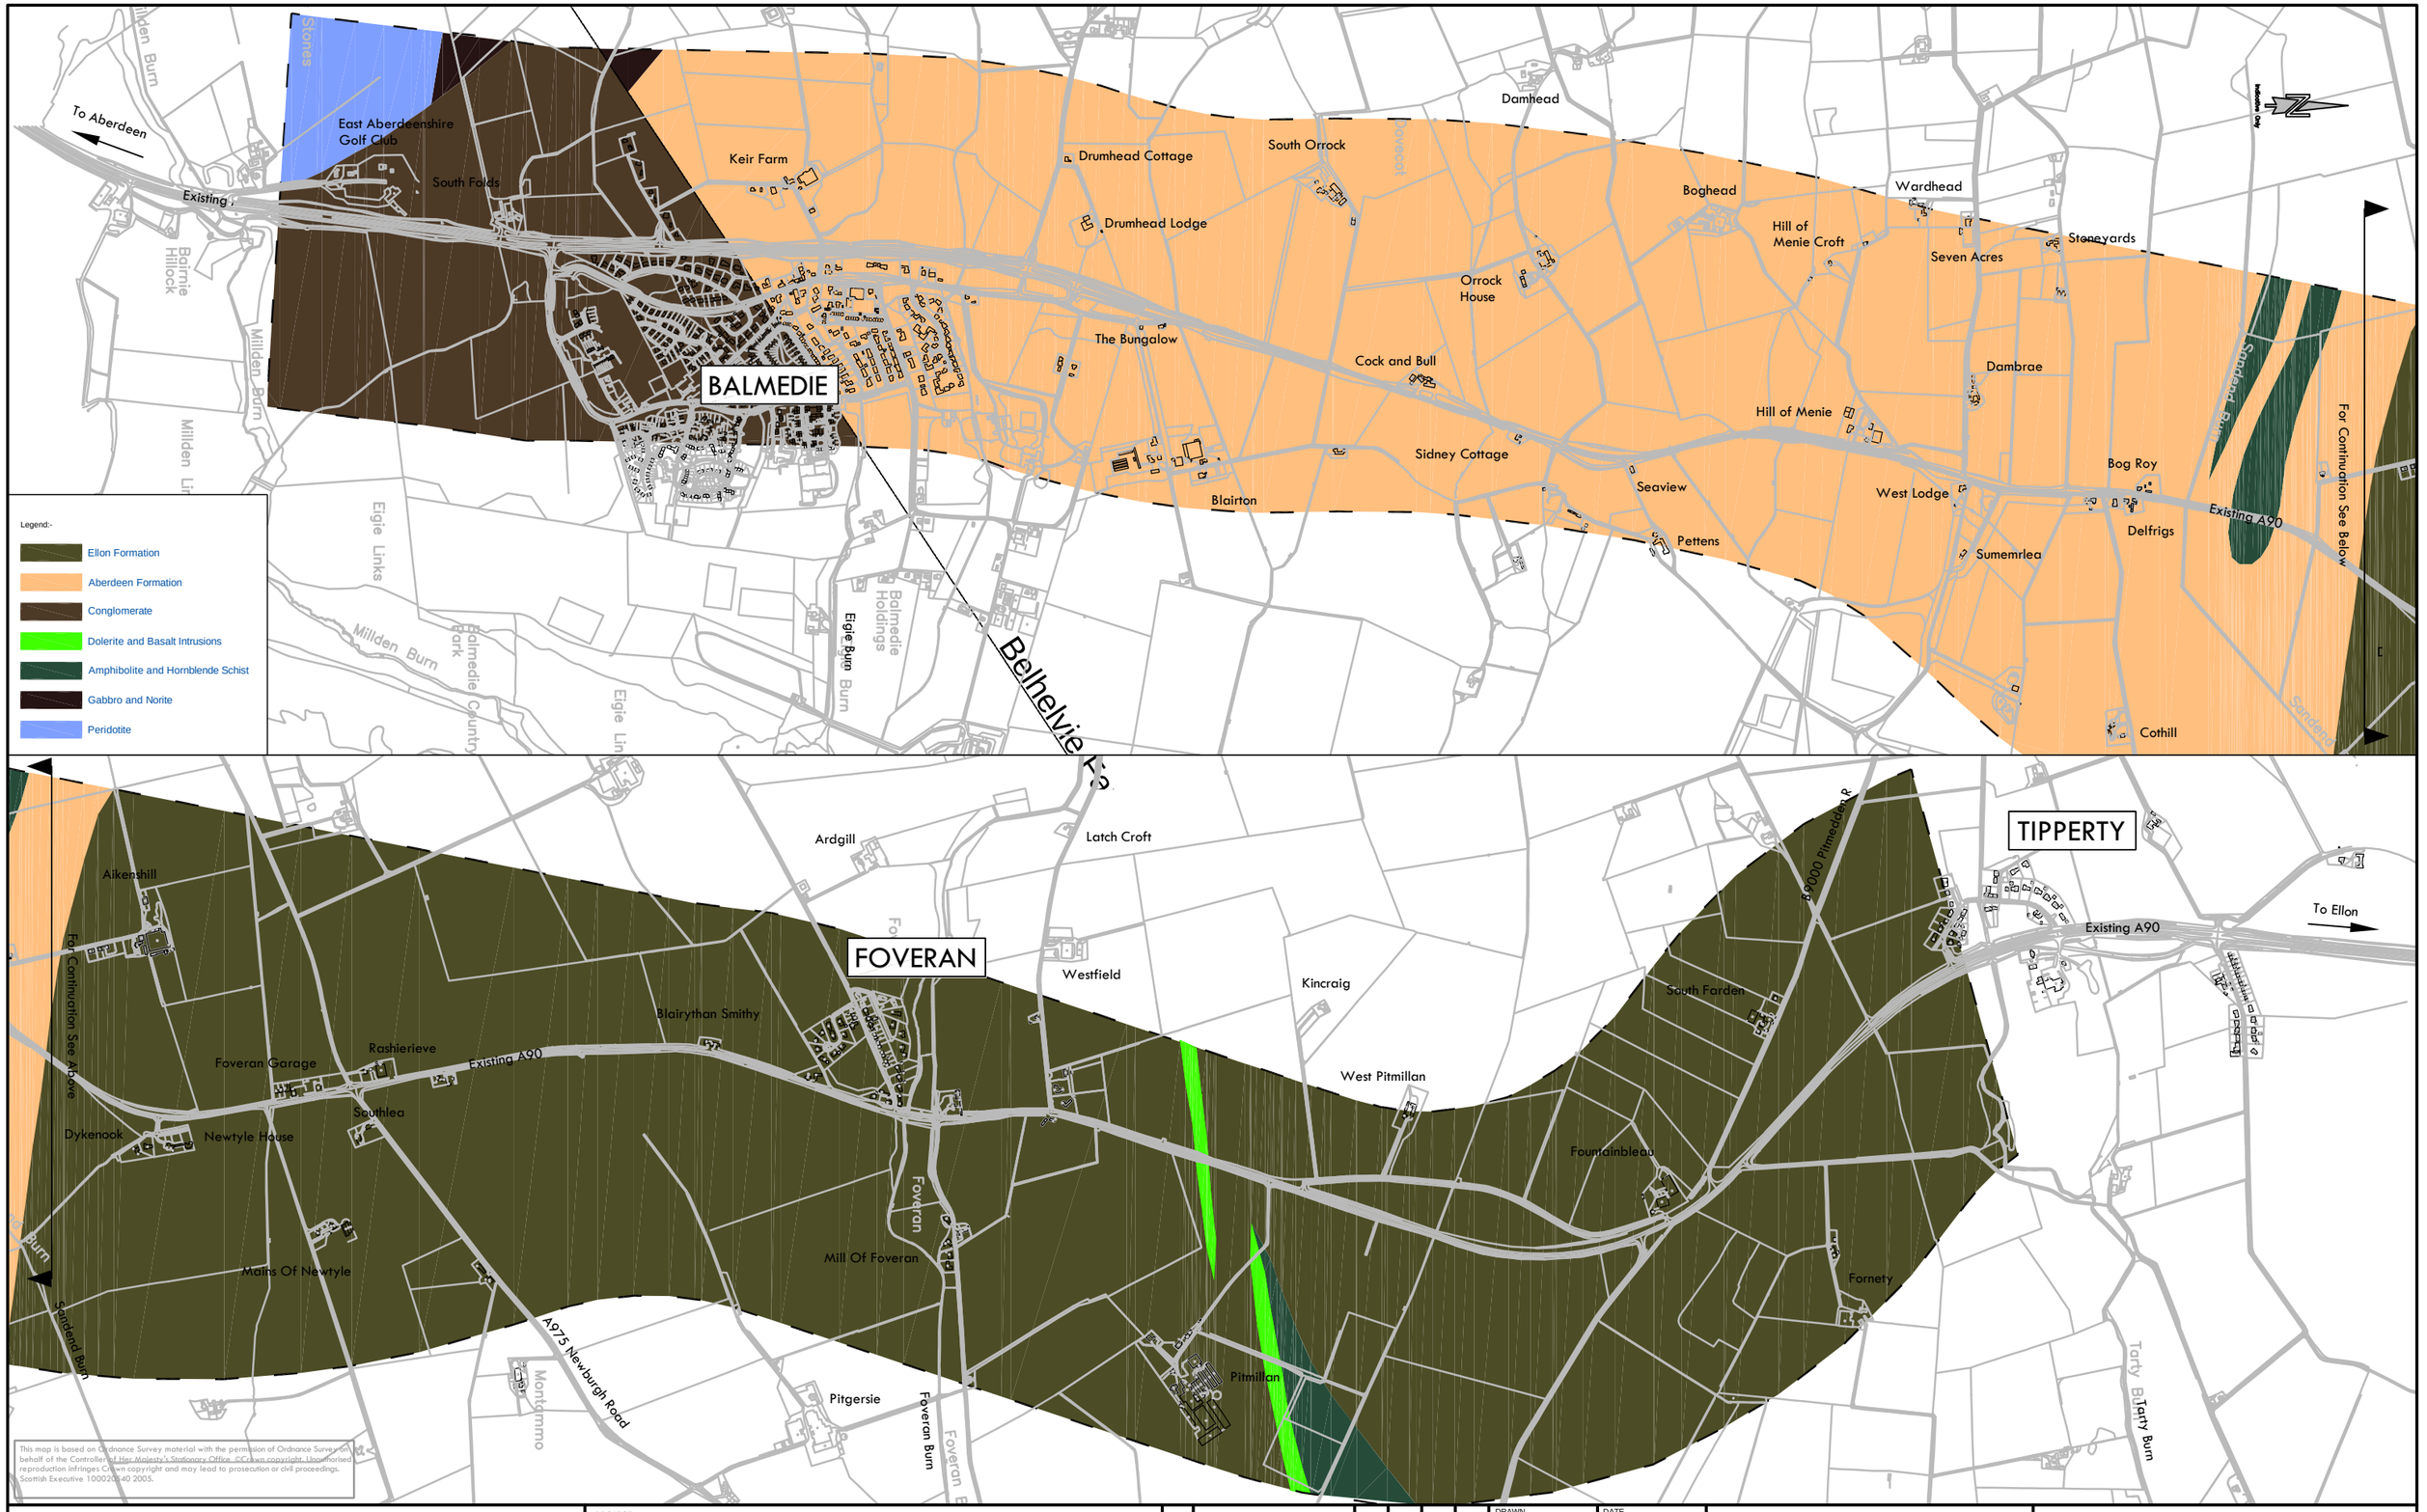

This map is based on Ordnance Survey material with the permission of Ordnance Survey on behalf of the Controller of Her Majesty's Stationery Office. © Crown copyright. Unauthorised reproduction infringes Crown copyright and may lead to prosecution or civil proceedings. Scottish Executive 100020540 2005.

CLIENT

TRANSPORT SCOTLAND
TRUNK ROADS, INFRASTRUCTURE & PROFESSIONAL SERVICES
7th FLOOR NORTH
BUCHANAN HOUSE
58 PORT DUNDAS ROAD
GLASGOW
G4 DHF

PROJECT

A90 Balmedie to Tipperty

REV	AMENDMENTS	BY	CHKD	APR'D	DATE
0	First Issue	EWB			08.06

DRAWN	EWB	DATE	16.08.06
CHECKED	CAG	DATE	16.08.06
APPROVED	RLG	DATE	16.08.06

ORIGINAL DRAWING SIZE
420 x 297 - A3

Carl Bro
2nd Floor
Spectrum House
2 Powderhall Road
Edinburgh, EH7 4GB
Tel: 0131 550 6300
Fax: 0131 550 6499
www.carlbro.co.uk

Bristol . Dublin . Edinburgh . Glasgow . Leeds . London . Peterborough . Wrexham

TITLE

Stage 2 Addendum Report
Solid Geology

SCALE	DRAWING No	REV.
NTS	P246600/02/01/Fig 2.10	0