Oban Bay
Harbour Revision Order
Harbour Limits Plan

Point	Latitude (WGS84)	Longitude (WGS84)
2a	56° 23.791' N	005° 30.755' W
2b	56° 23.958' N	005° 31.147' W

Point	Latitude (WGS84)	Longitude (WGS84)
3a	56° 25.422' N	005° 30.143' W
3b	56° 25.422' N	005° 31.000' W
3c	56° 25.700' N	005° 31.000' W
3d	56° 26.300' N	005° 30.300' W
3e	56° 26.300' N	005° 29.600' W
3f	56° 26.010' N	005° 29.052' W

Point	Latitude (WGS84)	Longitude (WGS84)
4a (i)	56° 24.651' N	005° 28.695' W
4a (ii)	56° 24.680' N	005° 28.698' W
4a (iii)	56° 24.686' N	005° 28.718' W
4a (iv)	56° 24.715' N	005° 28.706' W
4a (v)	56° 24.748' N	005° 28.672' W
4a (vi)	56° 24.774' N	005° 28.627' W
4a (vii)	56° 24.815' N	005° 28.533' W
4a (viii)	56° 24.824' N	005° 28.476' W
4a (ix)	56° 24.791' N	005° 28.406' W
4a (x)	56° 24.766' N	005° 28.394' W


© Contains OS data © Crown copyright and database right, 2024.


I hereby certify that these are the plans, sections and/or elevations referred to in Article 4 of the Argyll and Bute Council (Oban) Harbour Revision Order 2026.

Signed by a member of staff of the Scottish Government:

Fiona Braun.

Date: 22 Oct 2026.

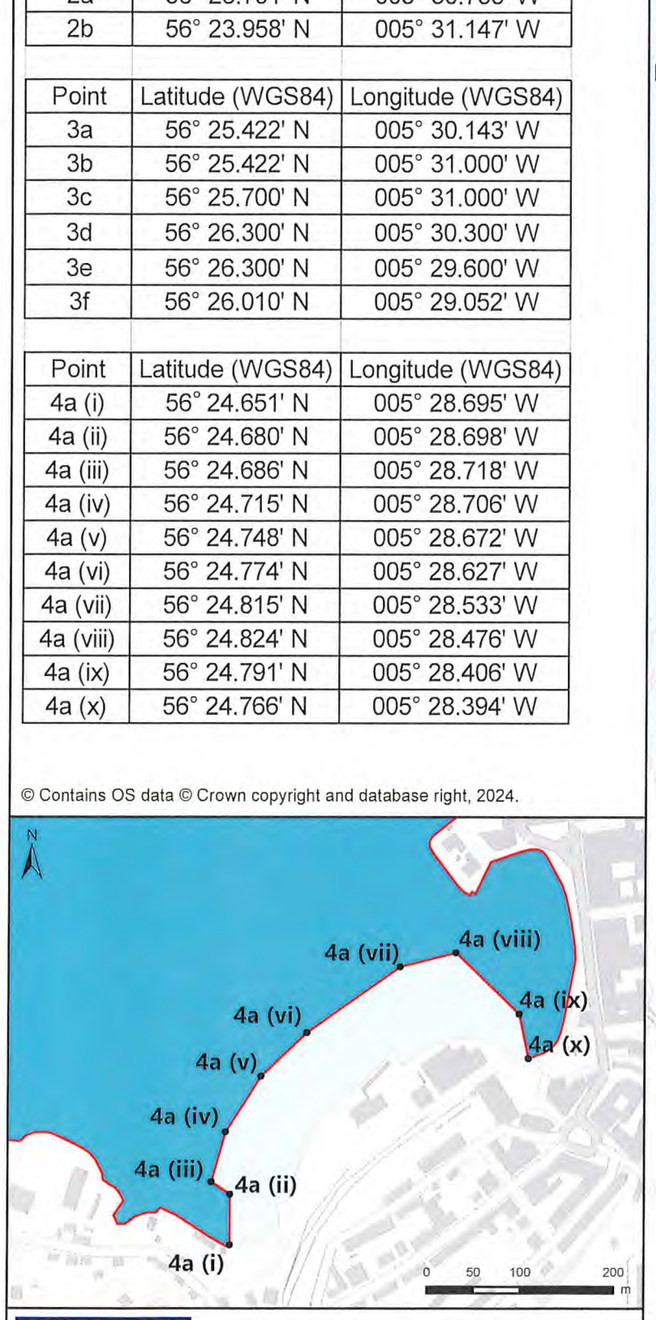

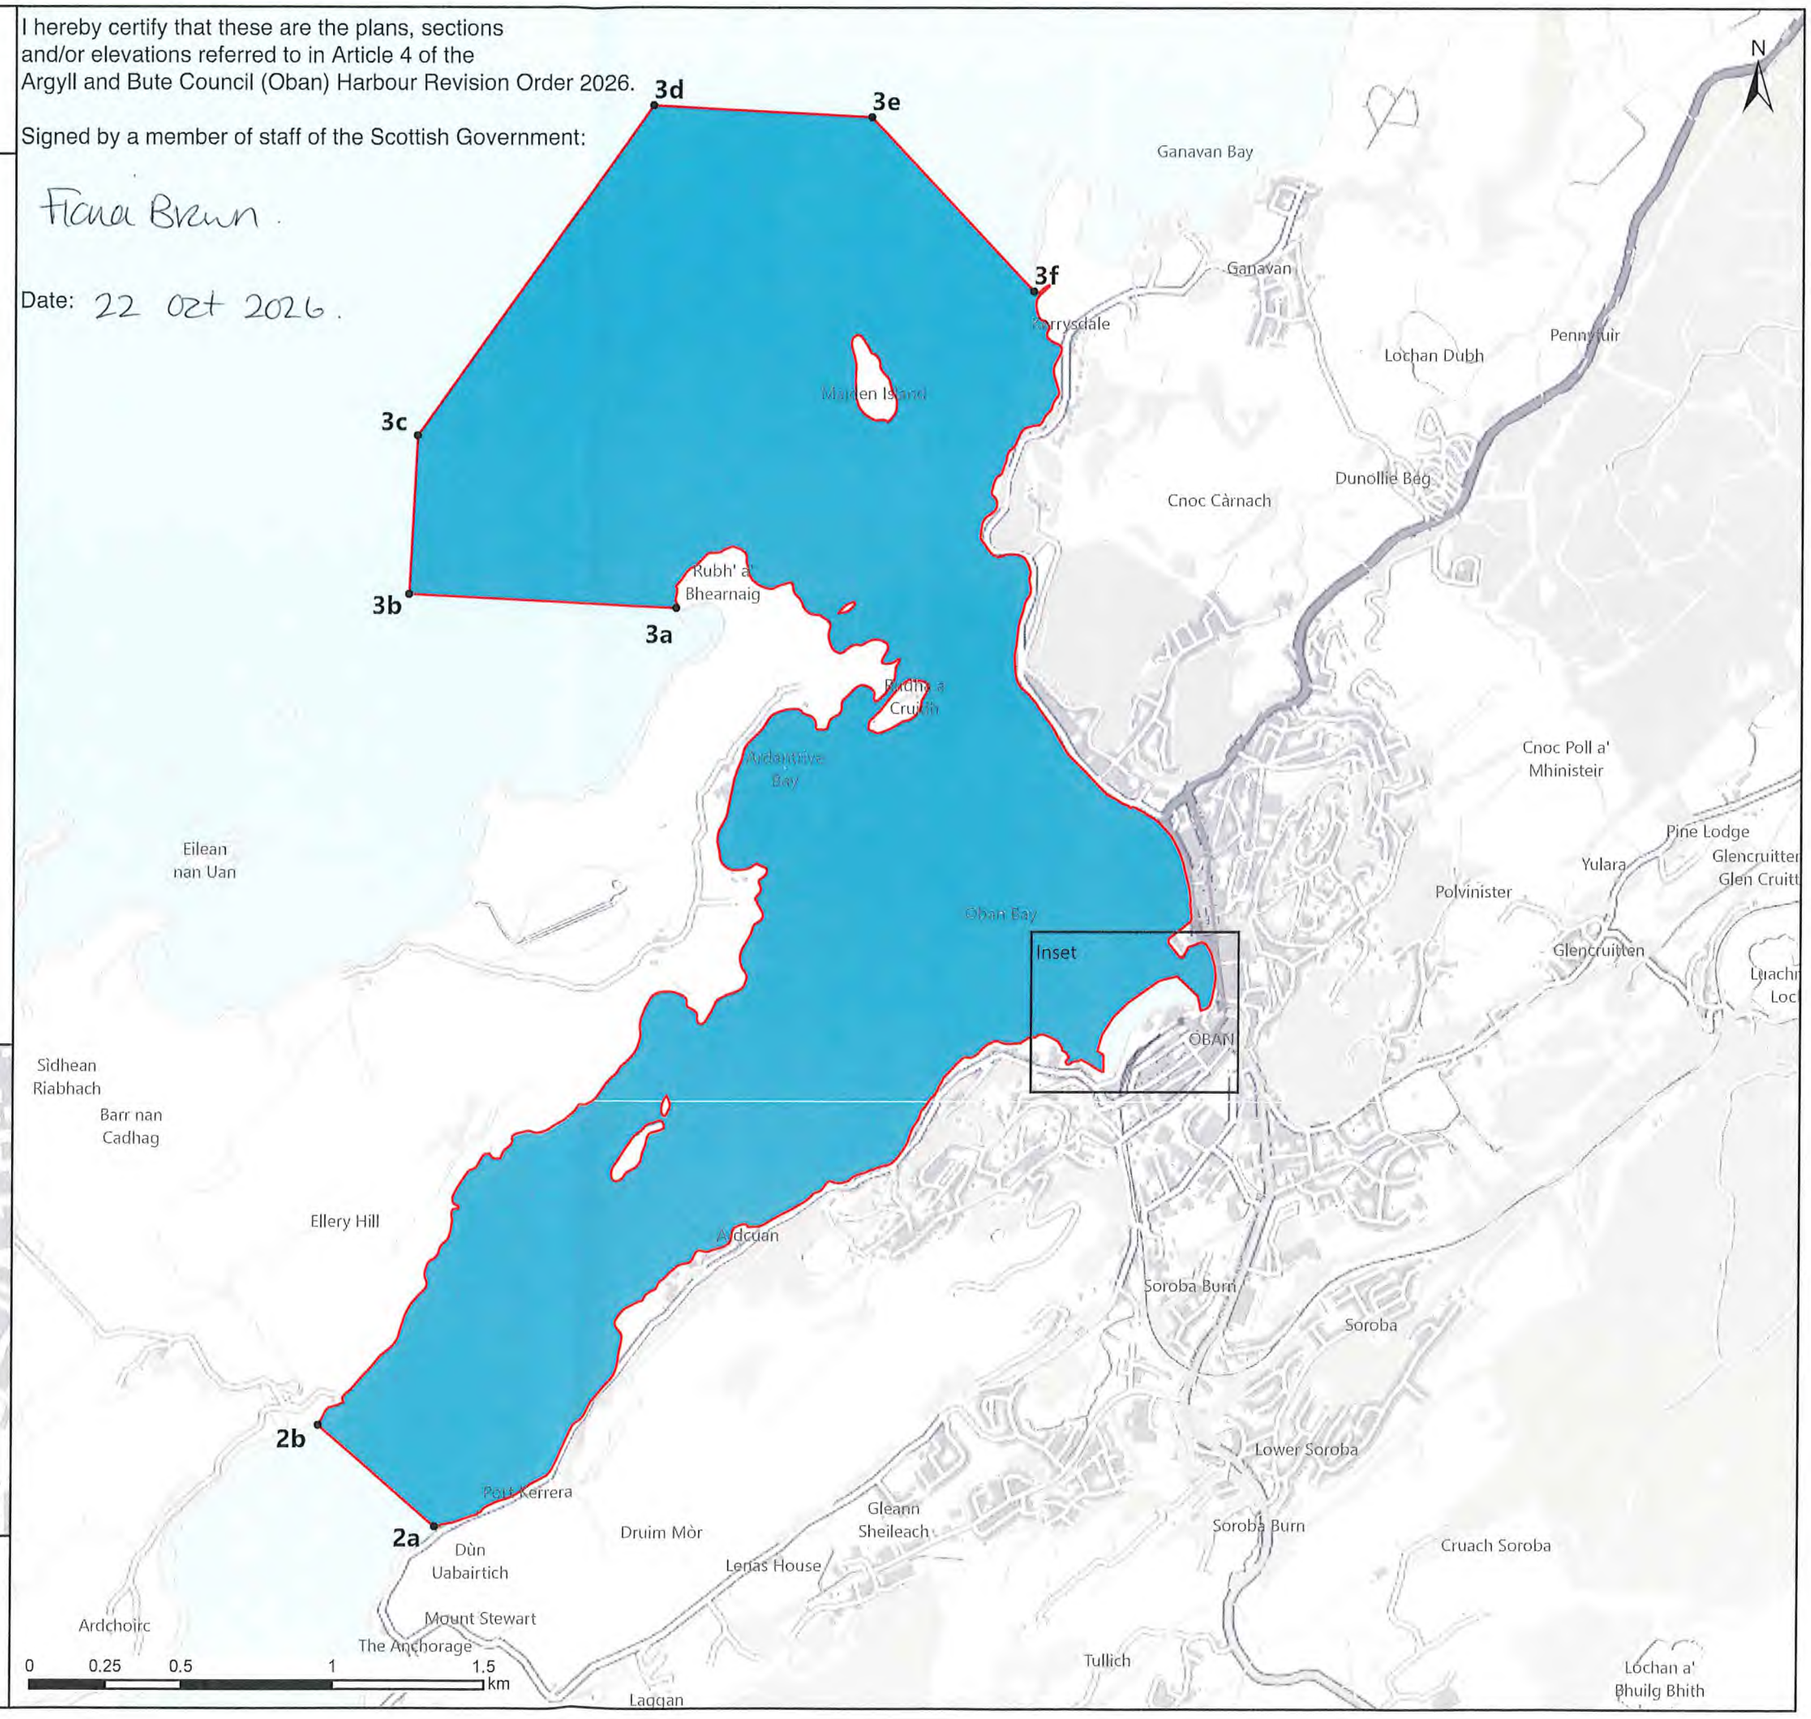

Argyll & Bute Council

Harbour Office
North Pier
Oban
Argyll
PA34 5NH

Date: 30/09/2024

1:20,000 @ A3

Map Projection:
British National Grid