Drawing number / Rev

P246600/ENVI/2/3003-2

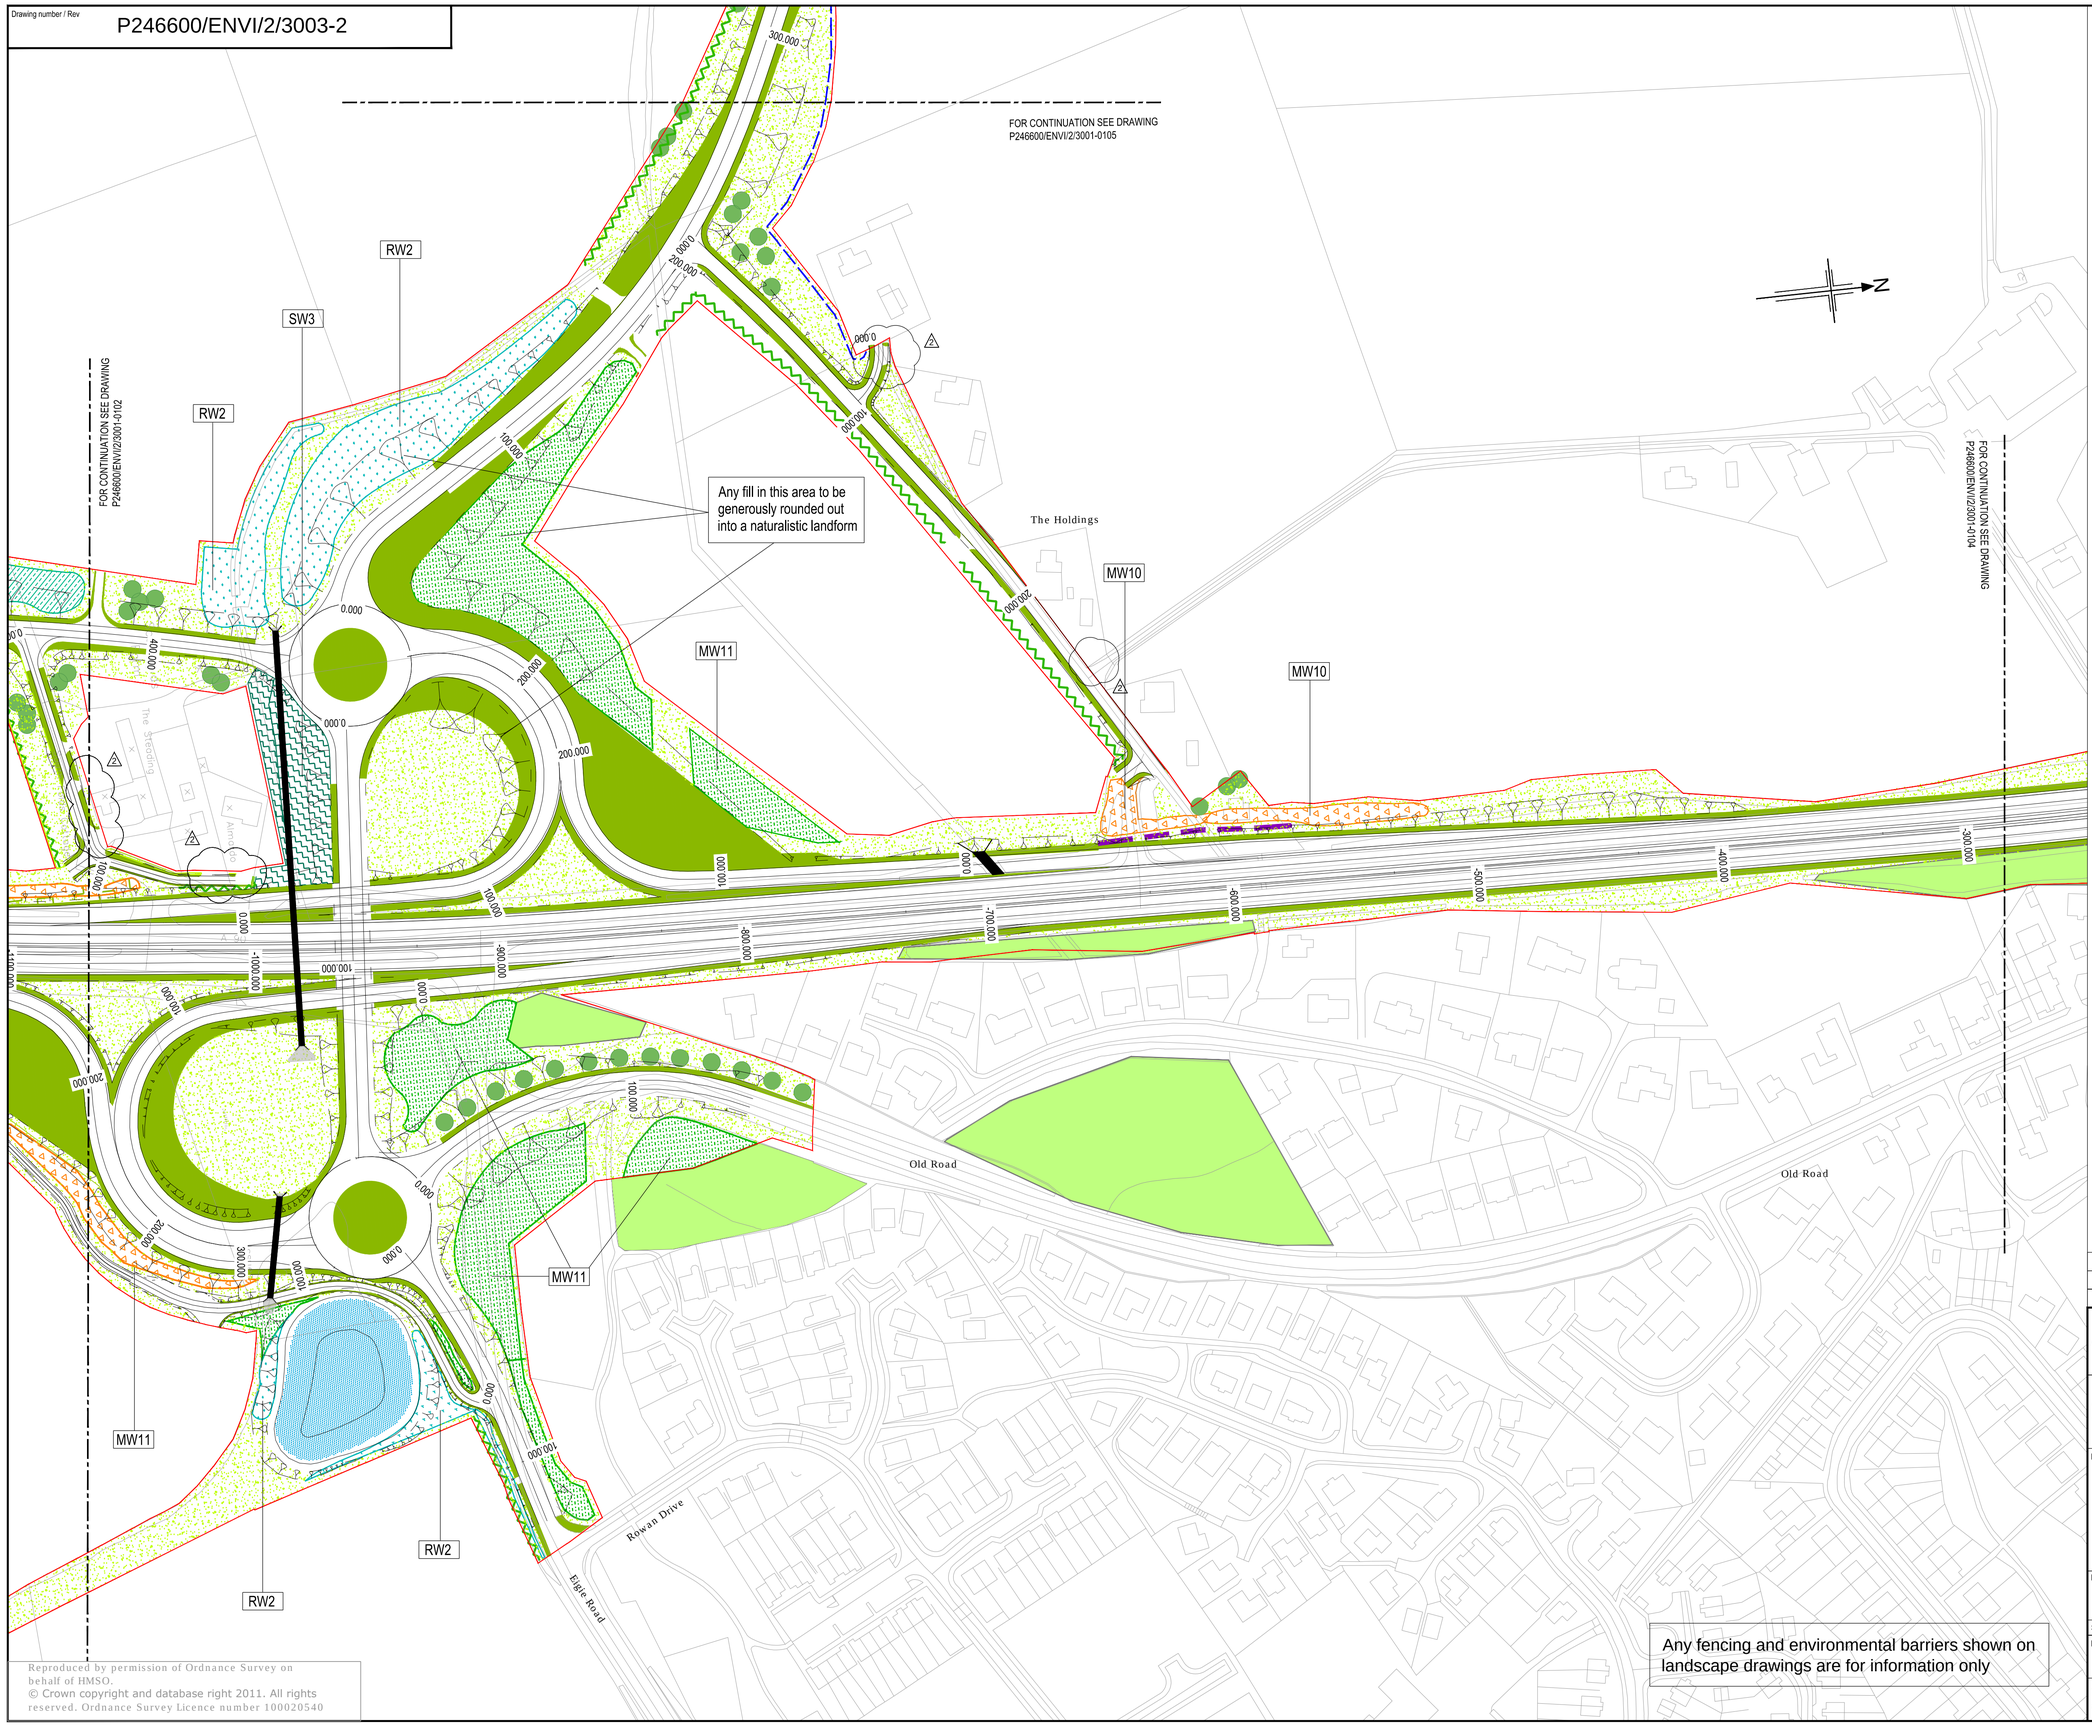

Any fencing and environmental barriers shown on landscape drawings are for information only

Reproduced by permission of Ordnance Survey on behalf of HMSO.
© Crown copyright and database right 2011. All rights reserved. Ordnance Survey Licence number 100020540

Key

- Land Made Avaliable (LMA)
- Individual Tree
- Mixed Woodland (MW10)
- Mixed Woodland with Beech (MW11)
- Beech Rich Woodland (MW12)
- Pine Rich Woodland (MW13)
- Screen Woodland (MW14)
- Riparian Woodland (RW2)
- Scrub Woodland (SW3)
- Scrub Woodland - low (SW10)
- Decorative Shrub (DE10)
- Agricultural Seeding
- Low Maintenance (verge) Seeding
- Species Rich Seeding
- Aquatic Seeding
- Existing Woodland for Retention
- Land to be Returned to Previous Use
- Hedgerow
- Post and Rail Fence
- Environmental Barrier (noise)
- Environmental Barrier (glare)
- Stone Wall
- Mammal Tunnel

IMPORTANT

HEALTH, SAFETY & ENVIRONMENTAL INFORMATION

IN ADDITION TO THE HAZARDS AND RISKS NORMALLY ASSOCIATED WITH THE TYPE OF WORK DETAILED ON THIS DRAWING, PLEASE NOTE THE FOLLOWING SIGNIFICANT RISKS TO HEALTH & SAFETY:-

THE SIGNIFICANT RISKS ASSOCIATED WITH THE PROJECT ARE NOTED BELOW

Ref:	
1	No significant (unusual or expected) risks that a competent contractor would not be aware of are anticipated for Works associated with this design element between the chainage limits of this drawing

REFERENCE RESIDUAL RISK LOG FOR FULL DETAILS
REF: P246600/3000/RRL

IT IS ASSUMED THAT ALL WORKS SHALL BE UNDERTAKEN BY A COMPETENT CONTRACTOR WORKING WHERE APPROPRIATE TO AN APPROVED SAFE SYSTEM OF WORK

Rev	Rev. Date	Purpose of revision	Drawn	Checkd	Rev'd	Apprv'd
2	03.03.2014	Property and Field Accesses added	CG	AHB	RL	SW
1	07.10.2013	Amended as per Revised LMA & Schedule 19	AG	HC	RL	SW

Grontmij
2nd Floor
Spectrum House
2 Powderhall Road
Edinburgh
EH7 4GB
Tel : +44 (0)131 550 6300
Fax: +44 (0)131 550 6499
www.grontmij.co.uk

Aberdeen Western Peripheral Route
Balmedie-Tipperty

Drawing title

A90 Balmedie-Tipperty Indicative Landscape Design

Sheet 3 of 19

Drawing status

For Dialogue

Scale 1:1250@ A1 — DO NOT SCALE

Drawing number P246600/ENVI/2/3003 — Rev 2

This drawing is not to be used in whole or part other than for the intended purpose and project as defined on this drawing. Refer to the contract for full terms and conditions.