


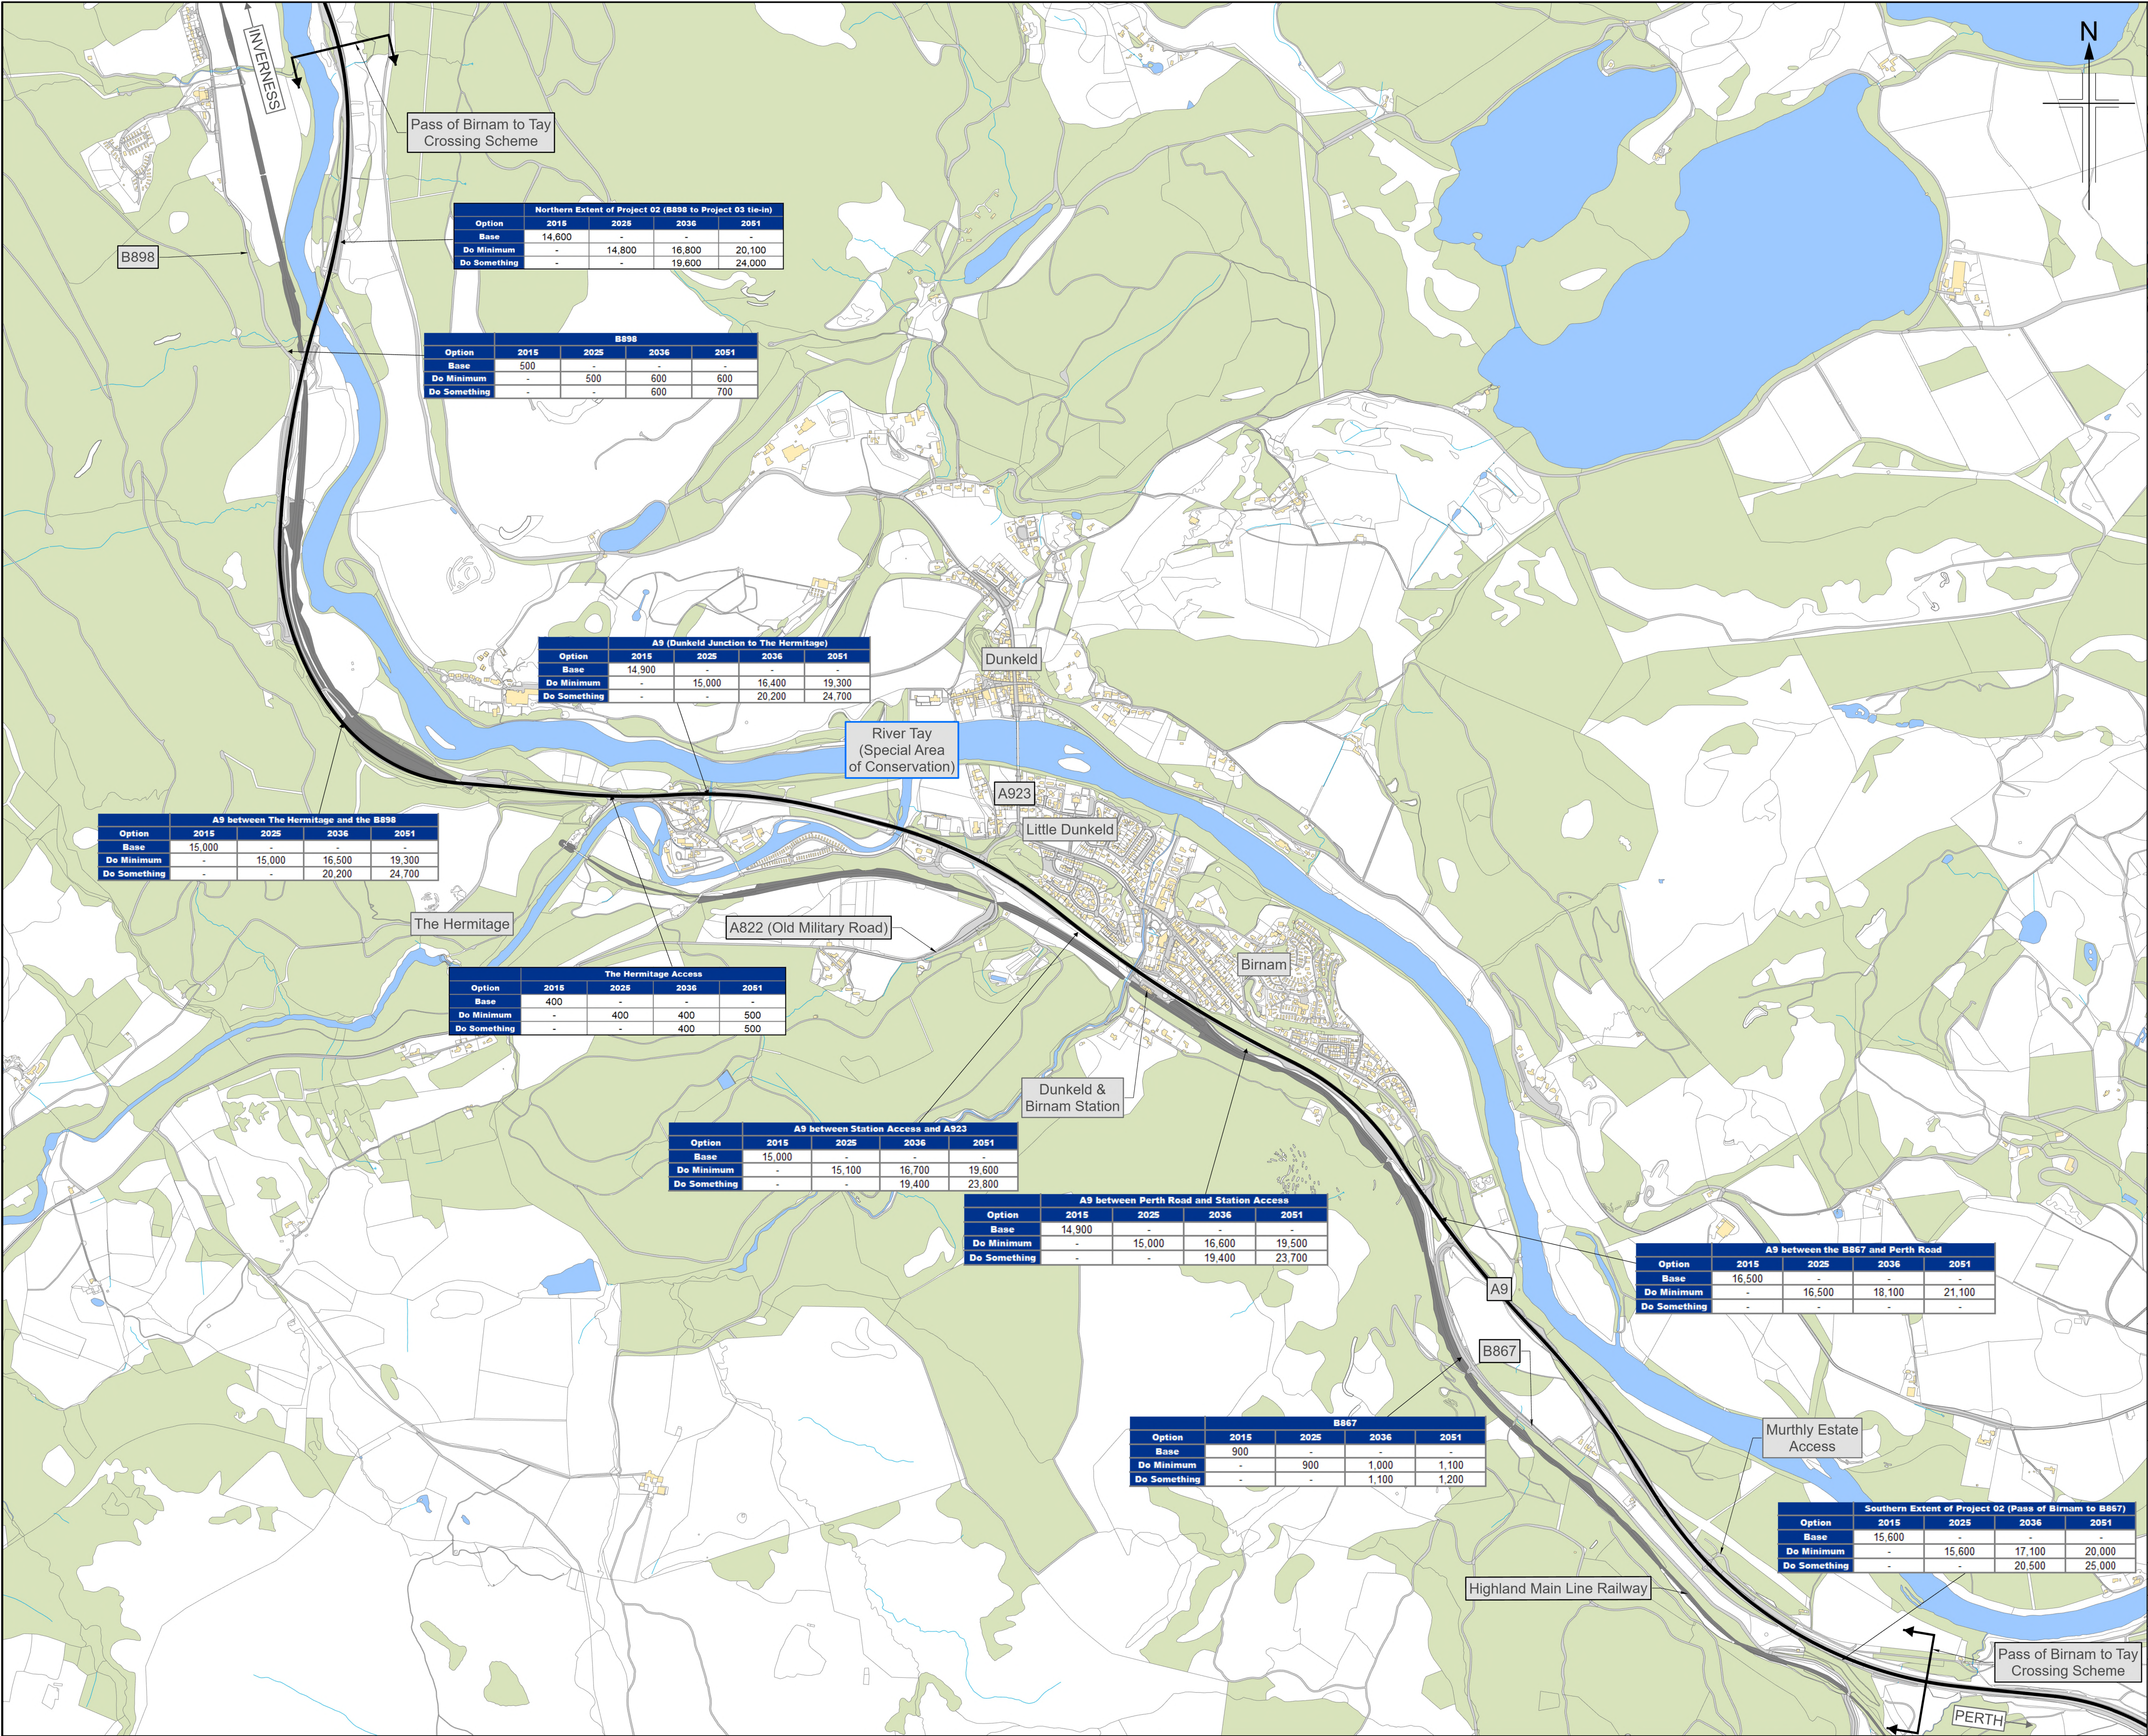

A9P02-JAC-VTR-X\_ZZZZZ\_ZZ-FG-TR-0005

Legend

Existing A9 carriageway

Watercourse

Transport Link

Other feature

|      |            |                             |          |        |       |         |
|------|------------|-----------------------------|----------|--------|-------|---------|
| P01  | 28/05/2025 | DMRB STAGE 3 REPORT - FINAL | MM       | DL     | DL    | MP      |
| Rev. | Rev. Date  | Purpose of revision         | Orig/Dwn | Checkd | Rev'd | Apprv'd |

Jacobs

95 Botwell Street, Glasgow, G2 7HX, UK.  
Tel: +44(0)141 243 8000  
www.jacobs.com

Client

Project

Drawing title

DMRB STAGE 3

PASS OF BIRNAM TO TAY CROSSING

AADT TRAFFIC FLOWS

WITHOUT POLICY

SHEET 1 OF 2


|                |                                     |               |              |
|----------------|-------------------------------------|---------------|--------------|
| Drawing Status | S4 - ISSUED FOR STATION APPROVAL    |               |              |
| Scale          | 1:10,000 @ A1                       | 1:10,000 @ A3 | DO NOT SCALE |
| Jacobs No.     | B2140002                            |               |              |
| BIM No.        |                                     |               |              |
| Drawing number | A9P02-JAC-VTR-X_ZZZZZ_ZZ-FG-TR-0005 | Rev           | P01          |

© Crown copyright 2025. You may re-use this information (excluding logos) free of charge in any format or medium, under the terms of the Open Government Licence. To view this licence, visit <http://www.nationalarchives.gov.uk/open-government-licence/> or e-mail [psi@nationalarchives.gsi.gov.uk](mailto:psi@nationalarchives.gsi.gov.uk). Where we have identified any third party copyright information you will need to obtain permission from the copyright holders concerned.

Limitation: This drawing has been prepared on behalf of, and for the exclusive use of, Jacobs' Client, and is subject to, and issued in accordance with, the provisions of the contract between Jacobs and the Client. Jacobs accepts no liability or responsibility whatsoever for, or in respect of, any use of, or reliance upon, this drawing by any third party.

© Crown copyright and database right 2025. All rights reserved. Ordnance Survey Licence number 100046668.

0 0.1 0.2 0.4 0.6 0.8 1 kilometres

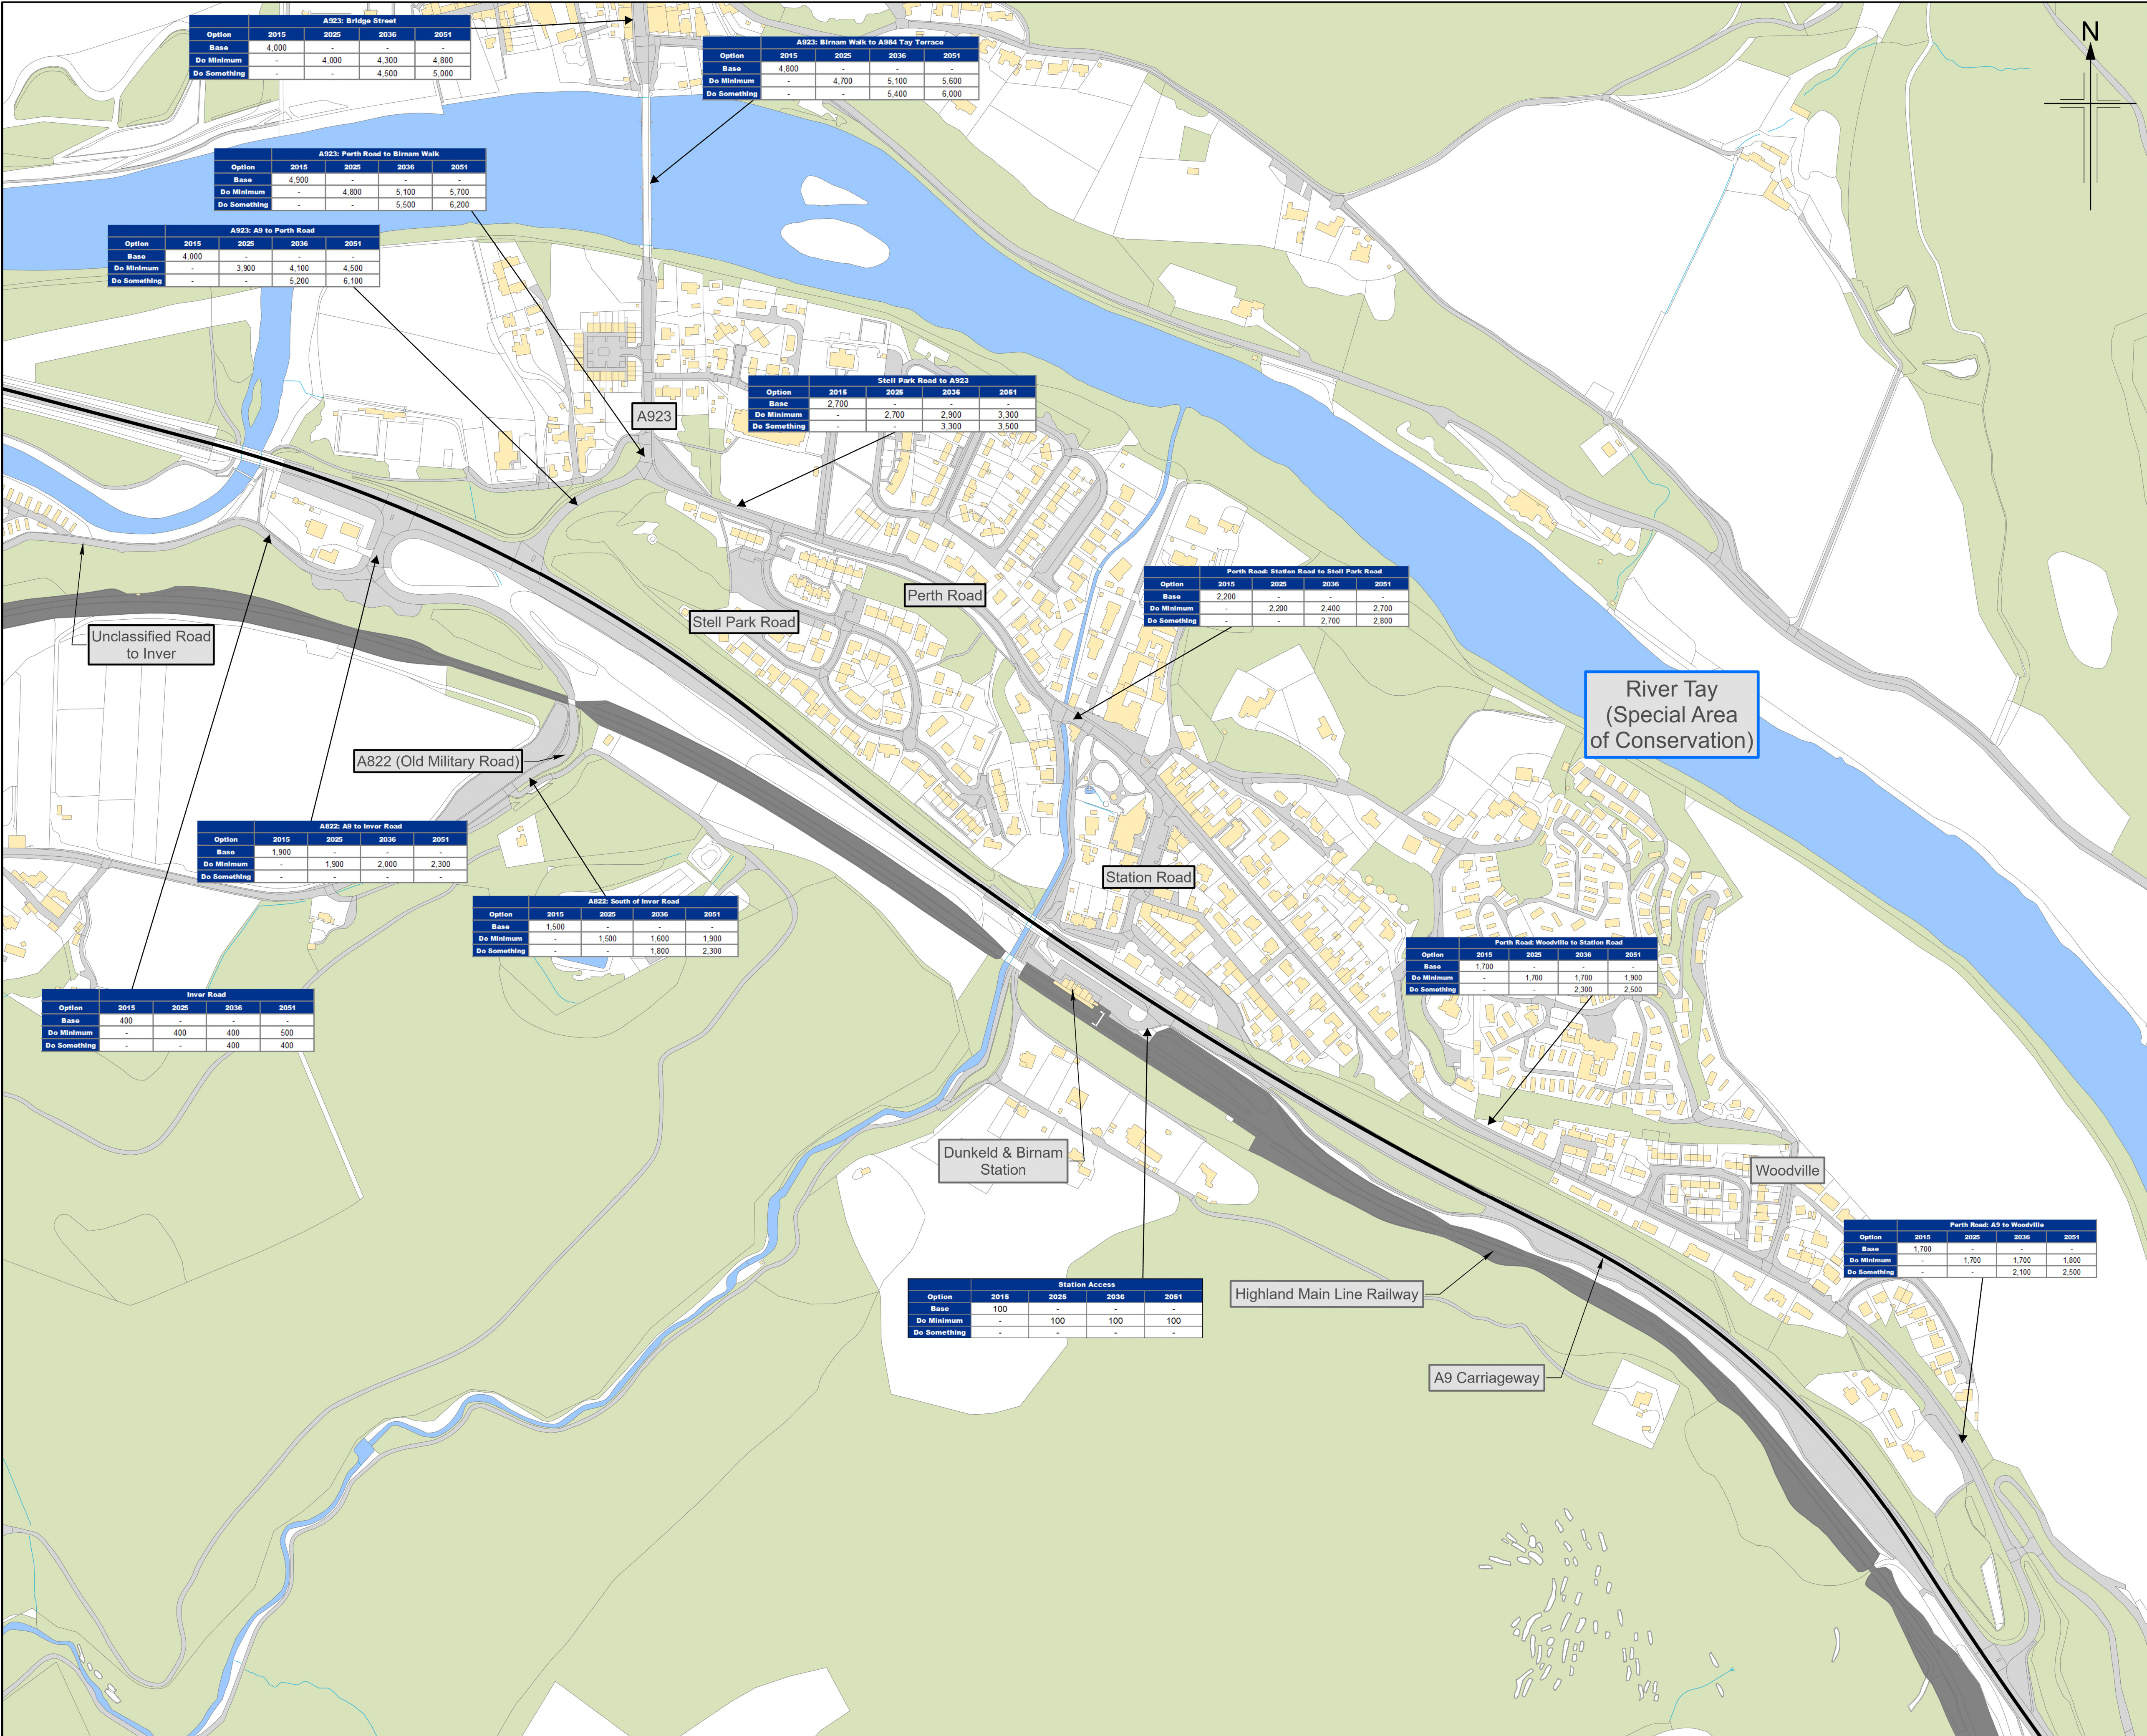

A9P02-JAC-VTR-X\_ZZZZZ\_ZZ-FG-TR-0006

Legend

Existing A9 carriageway

Watercourse

Transport Link

Other feature

P01

28/05/2025

DMRB STAGE 3 REPORT - FINAL

MM

DL

DL

MP

Rev.

Rev. Date

Purpose of revision

Orig/Dwn

Checked

Rev'd

Apprv'd

Jacobs

95 Botwell Street, Glasgow, G2 7HX, UK.  
Tel: +44(0)141 243 8000  
www.jacobs.com

Client

TRANSPORT SCOTLAND

CÒRHDHAIL ALBA

A9

DUALING

PASS OF BIRNAM TO TAY CROSSING

Project

Drawing title

DMRB STAGE 3

PASS OF BIRNAM TO TAY CROSSING

AADT TRAFFIC FLOWS

WITHOUT POLICY

SHEET 2 OF 2

Drawing Status

S4 - ISSUED FOR STATION APPROVAL

Scale

1:3,000 @ A1 / 1:10,000 @ A3

DO NOT SCALE

Jacobs No.

B2140002

BIM No.

Drawing number

A9P02-JAC-VTR-X\_ZZZZZ\_ZZ-FG-TR-0006


Rev

P01

© Crown copyright and database right 2025. You may re-use this information (excluding logos) free of charge in any format or medium, under the terms of the Open Government Licence. To view this licence, visit <http://www.nationalarchives.gov.uk/open-government-licence/> or e-mail [psi@nationalarchives.gsi.gov.uk](mailto:psi@nationalarchives.gsi.gov.uk). Where we have identified any third party copyright information you will need to obtain permission from the copyright holders concerned. Limitation: This drawing has been prepared on behalf of, and for the exclusive use of, Jacobs' Client, and is subject to, and issued in accordance with, the provisions of the contract between Jacobs and the Client. Jacobs accepts no liability or responsibility whatsoever for, or in respect of, any use of, or reliance upon, this drawing by any third party.

© Crown copyright and database right 2025. All rights reserved. Ordnance Survey Licence number 100046668.

0 0.1 0.2 0.4 0.6 0.8 1 kilometres

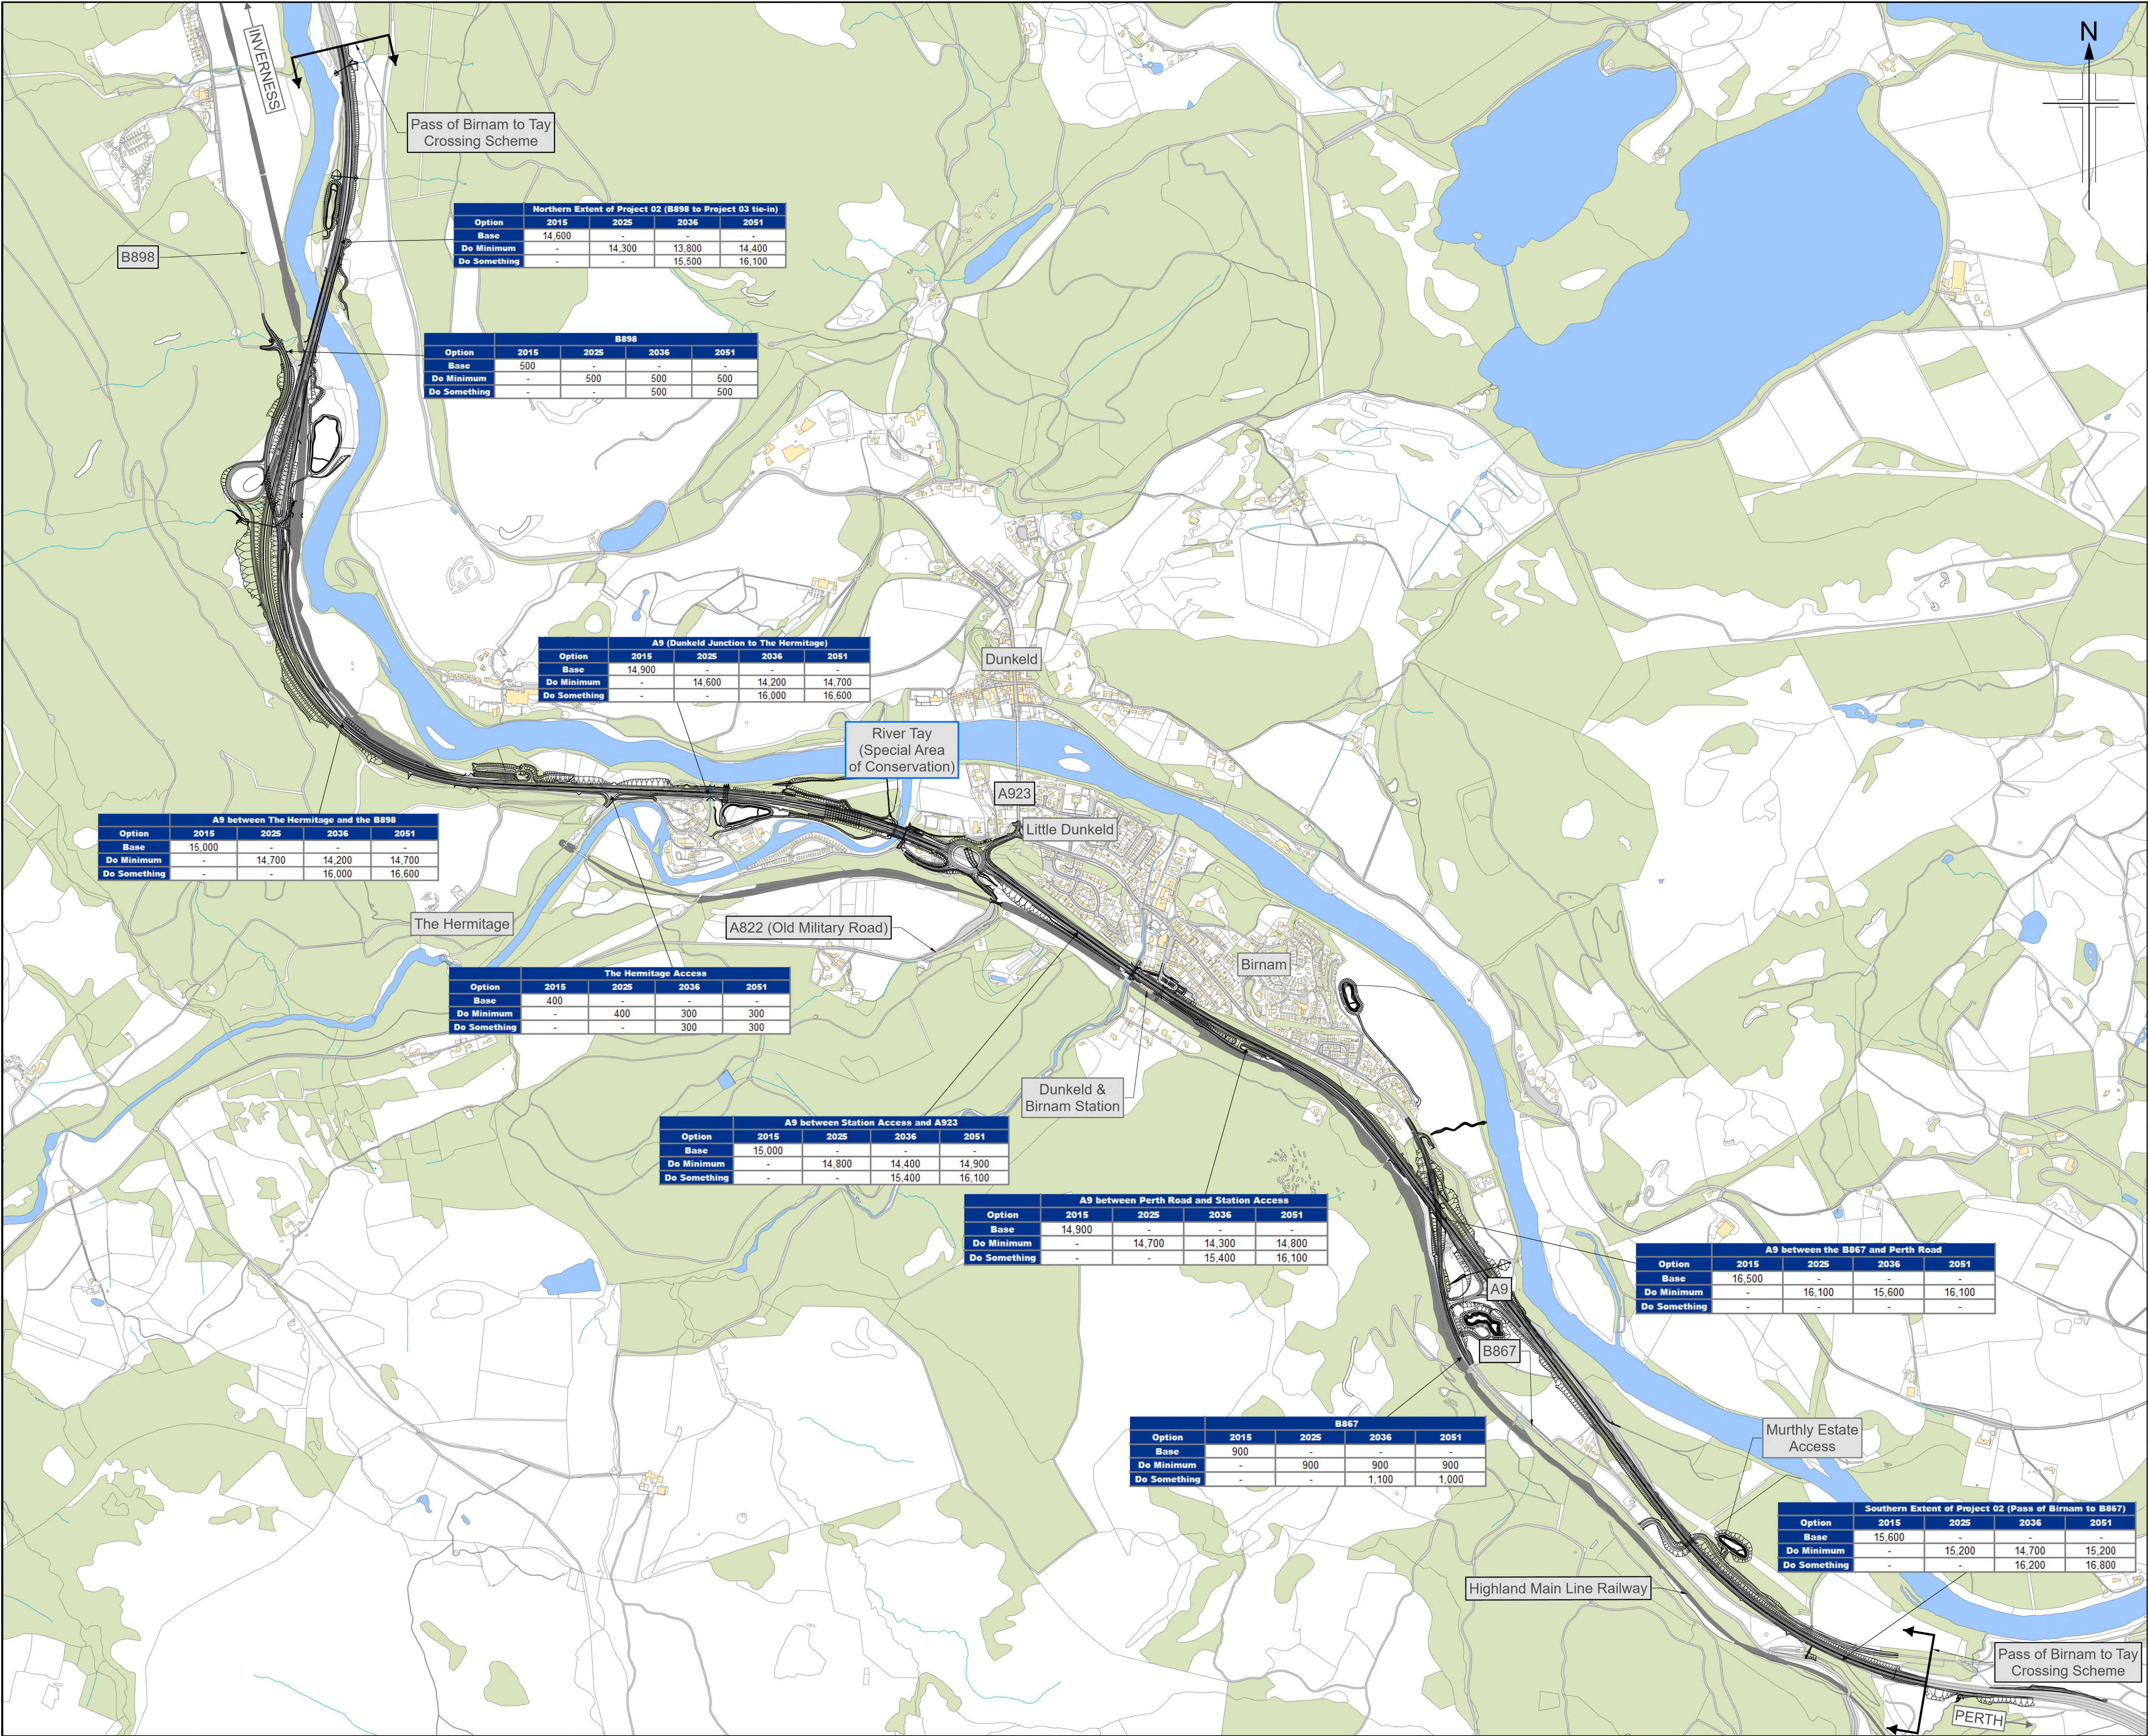

A9P02-JAC-VTR-X\_ZZZZZ\_ZZ-FG-TR-0007

Legend

Watercourse

Transport Link

Other feature

Proposed scheme

Cutting

Embankment

Structure

P01

28/05/2025

DMRB STAGE 3 REPORT - FINAL

MM

DL

DL

MP

Rev.

Rev. Date

Purpose of revision

Orig/Dwn

Checked

Rev'd

Apprv'd

Jacobs

95 Bothwell Street, Glasgow, G2 7HX, UK.  
Tel: +44(0)141 243 8000  
www.jacobs.com

Client

TRANSPORT  
SCOTLAND

CÒRHDHAL ALBA

Project

A9

DUALLING

PASS OF BIRNAM  
TO TAY CROSSING

Drawing title

DMRB STAGE 3

PASS OF BIRNAM TO TAY CROSSING

AADT TRAFFIC FLOWS

WITH POLICY

SHEET 1 OF 2

Drawing Status

S4 - ISSUED FOR STAGE APPROVAL

Scale

1:10,000 @ A1 / 1:10,000 @ A3

DO NOT SCALE

Jacobs No.

B2140002

BIM No.

Drawing number

A9P02-JAC-VTR-X\_ZZZZZ\_ZZ-FG-TR-0007

Rev

P01

© Crown copyright 2025. You may re-use this information (excluding logos) free of charge in any format or medium, under the terms of the Open Government Licence. To view this licence, visit <http://www.nationalarchives.gov.uk/open-government-licence/> or e-mail: [psi@nationalarchives.gsi.gov.uk](mailto:psi@nationalarchives.gsi.gov.uk). Where we have identified any third party copyright information you will need to obtain permission from the copyright holders concerned.

Limitation: This drawing has been prepared on behalf of, and for the exclusive use of Jacobs' Client, and is subject to, and issued in accordance with, the provisions of the contract between Jacobs and the Client. Jacobs accepts no liability or responsibility whatsoever for, or in respect of, any use of, or reliance upon, this drawing by any third party.

© Crown copyright and database right 2025. All rights reserved. Ordnance Survey Licence number 100046668.

0

0.1

0.2


0.4

0.6

0.8

1

kilometres

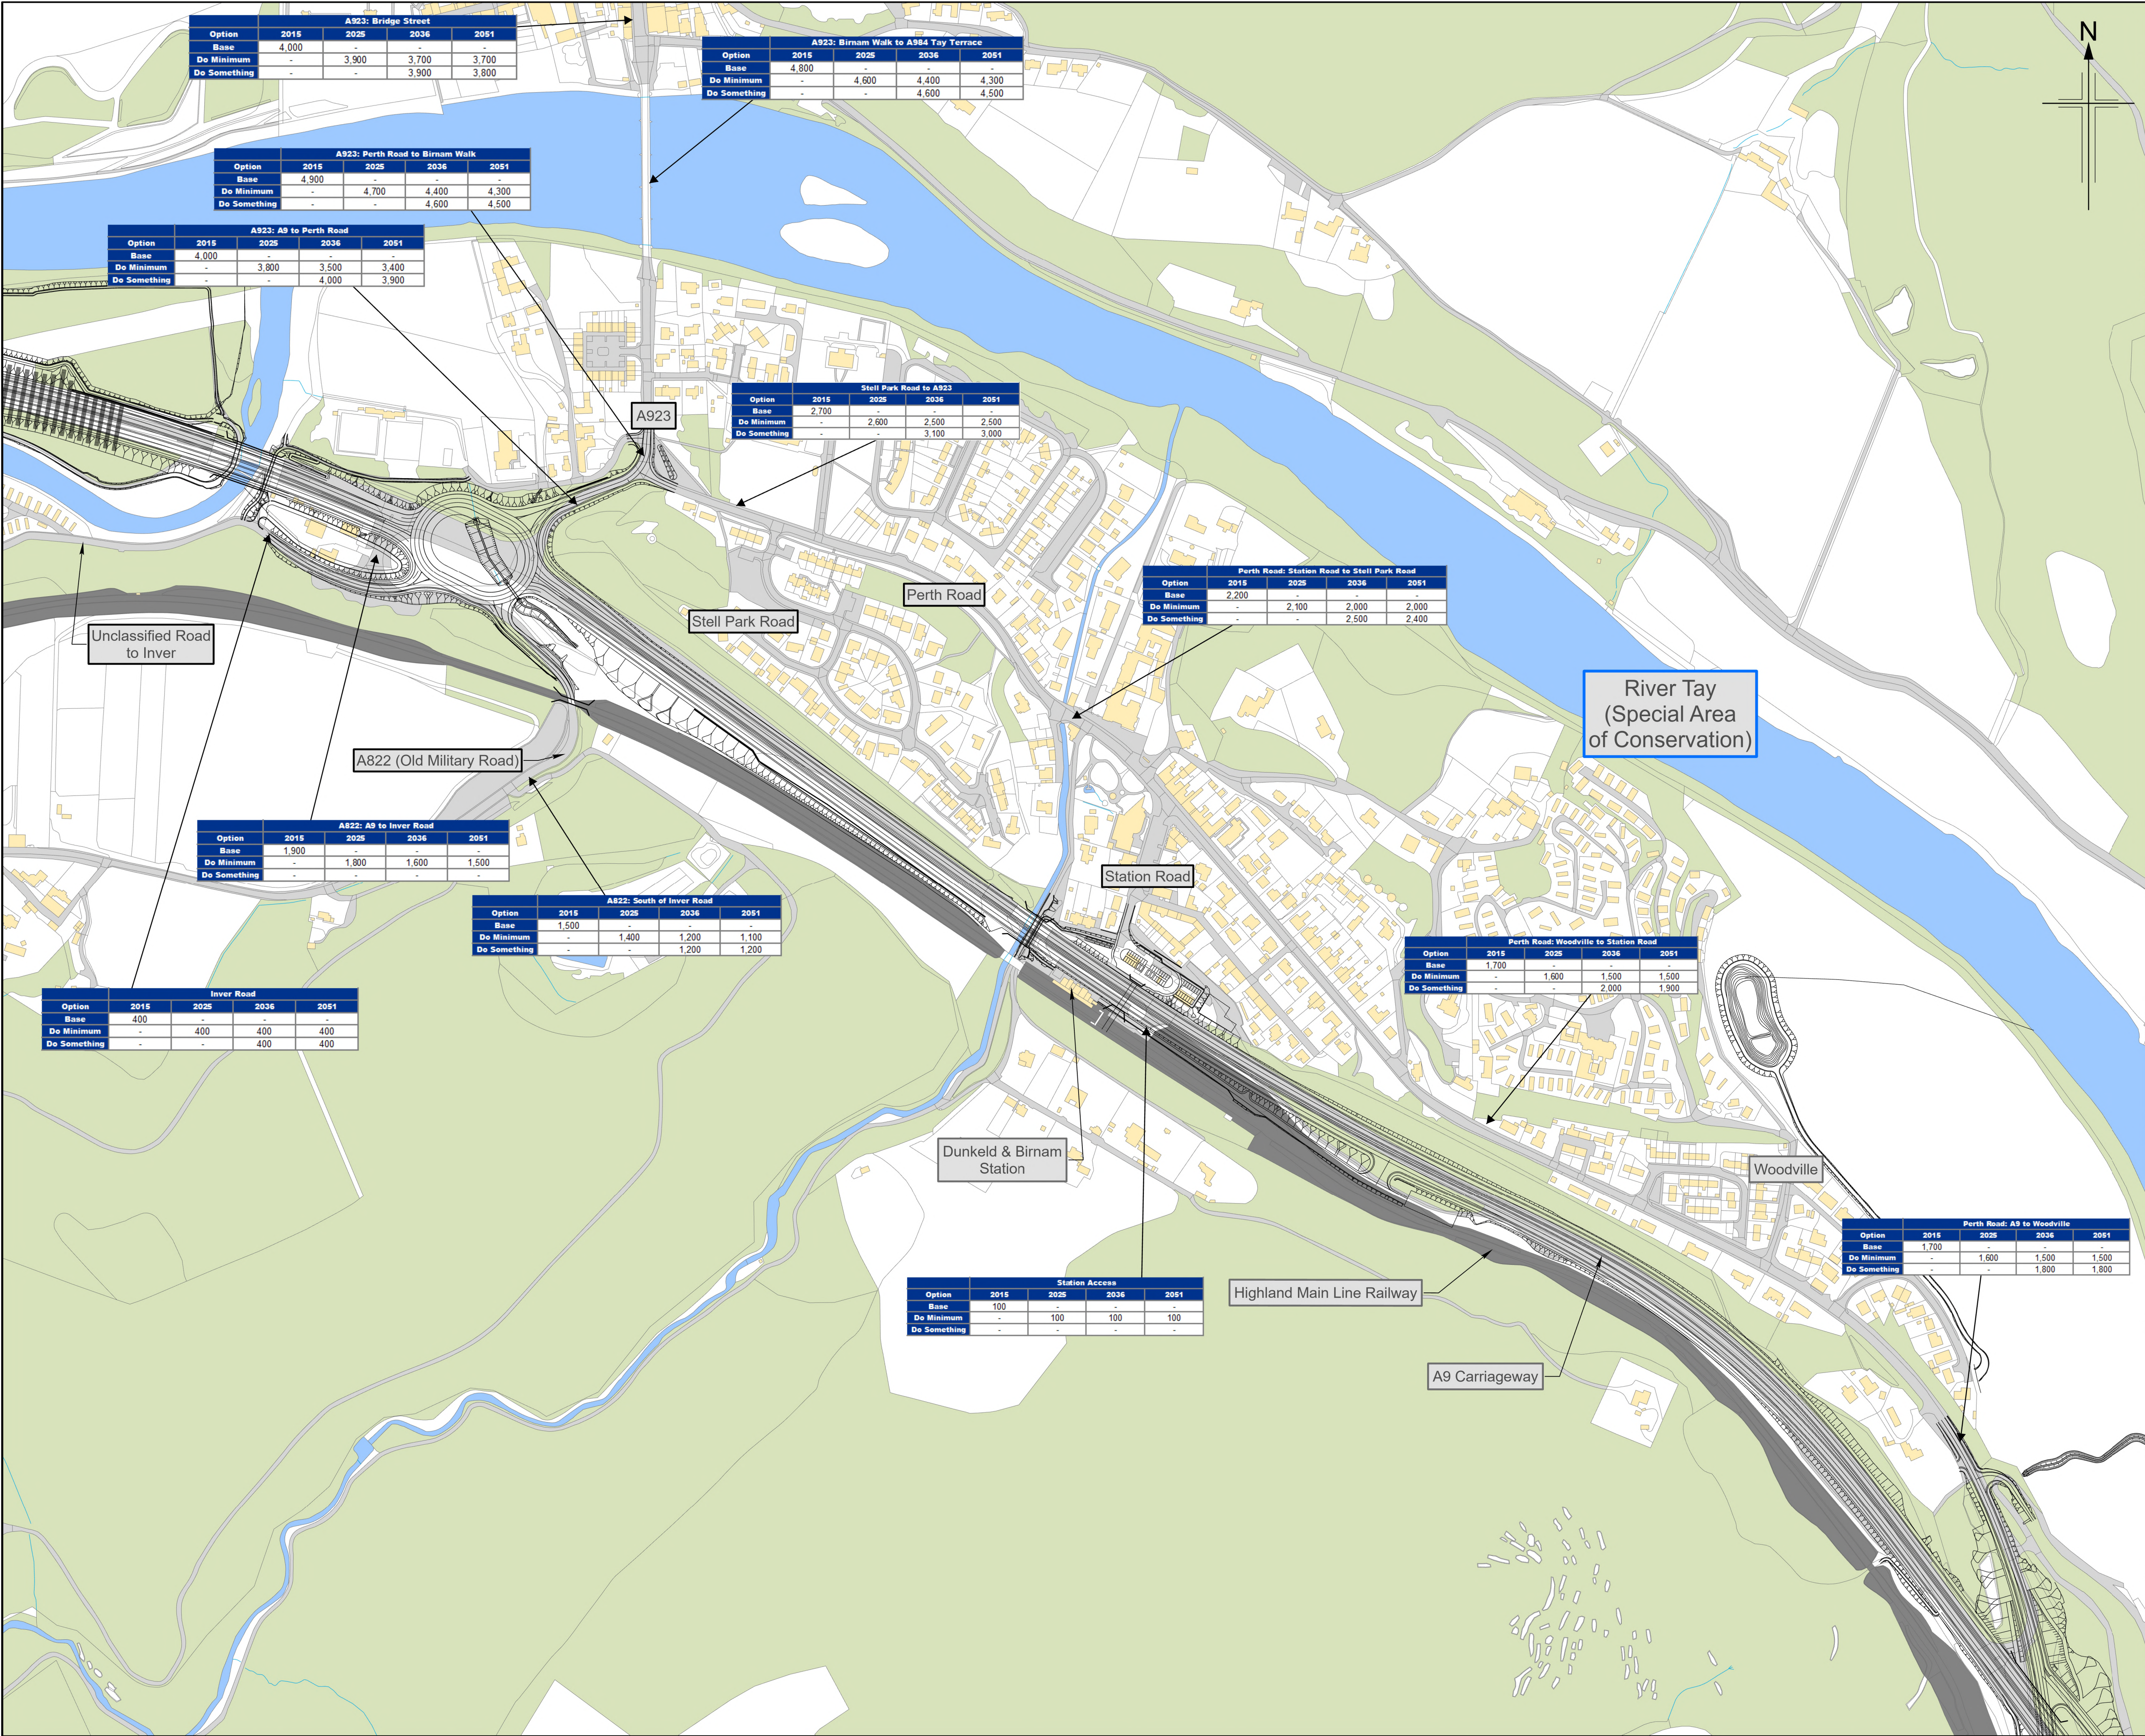

A9P02-JAC-VTR-X\_ZZZZZ\_ZZ-FG-TR-0008

Legend

Watercourse

Transport Link

Other feature

Proposed scheme

Cutting

Embankment

Structure

P01

28/05/2025

DMRB STAGE 3 REPORT - FINAL

MM

DL

DL

MP

Rev.

Rev. Date

Purpose of revision

Orig/Dwn

Checked

Rev'd

Apprv'd

Jacobs

95 Botwell Street, Glasgow, G2 7HX, UK.  
Tel: +44(0)141 243 8000  
www.jacobs.com

Client

TRANSPORT SCOTLAND

CÒRHDHAIL ALBA

A9

DUALING

PASS OF BIRNAM TO TAY CROSSING

Project

Drawing title

DMRB STAGE 3

PASS OF BIRNAM TO TAY CROSSING

AADT TRAFFIC FLOWS

WITH POLICY

SHEET 2 OF 2

Drawing Status

S4 - ISSUED FOR STATION APPROVAL

Scale

1:3,000 @ A1 / 1:10,000 @ A3

DO NOT SCALE

Jacobs No.

B2140002

BIM No.

Drawing number

A9P02-JAC-VTR-X\_ZZZZZ\_ZZ-FG-TR-0008

Rev

P01

© Crown copyright and database right 2025. All rights reserved. Ordnance Survey Licence number 100046668.

0

0.1

0.2

0.4

0.6

0.8

1

kilometres